

NORTH

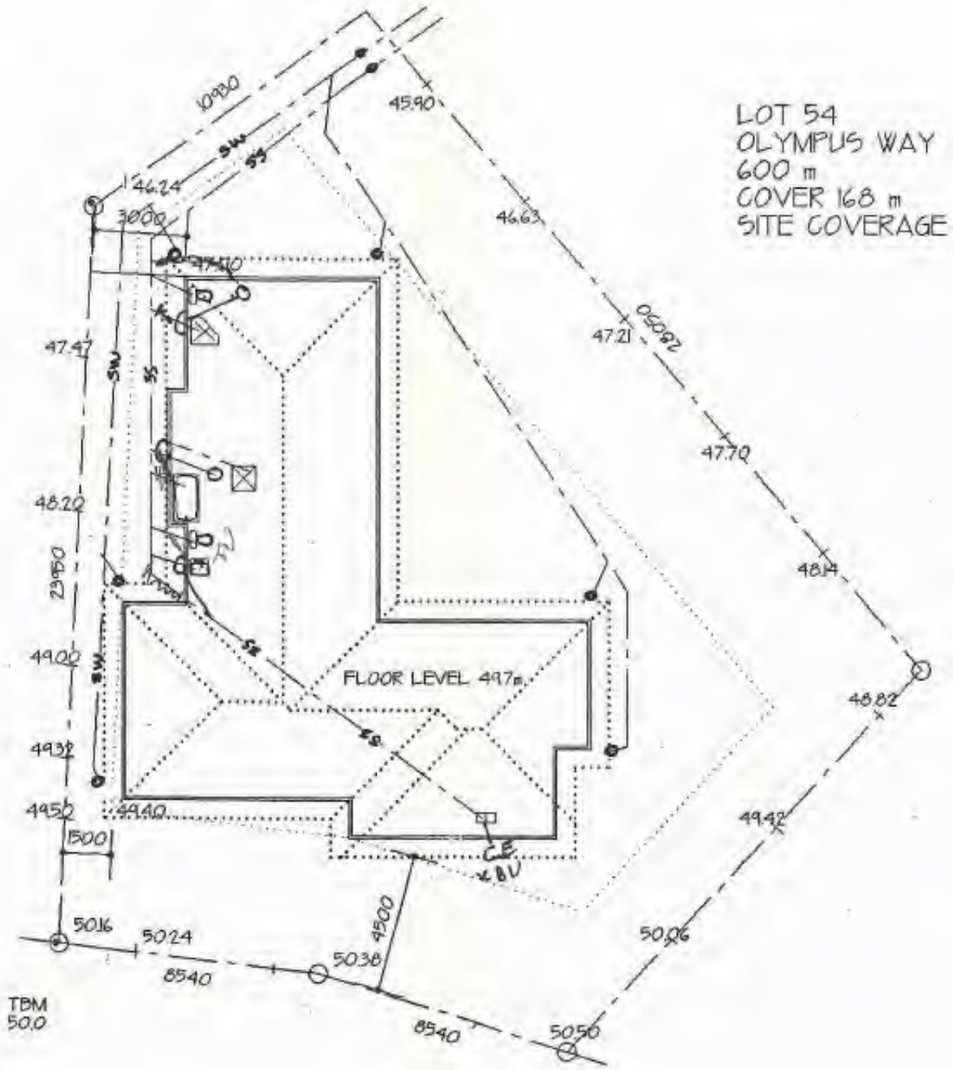

LOT 54
OLYMPUS WAY
600 m
COVER 168 m
SITE COVERAGE 28%

1NITIAL HOMES
SHOREWOOD HOMES LTD
DAVID ORANGE
P.O.BOX 3441,RICHMOND 7031, NELSON
PH/FAX (03) 544 2522
MOBILE 025 382 449

DRAWN: KAYCEE PLANS PHONE: 546 4460	NEW DWELLING FOR D ORANGE LOT 54 OLYMPUS WAY	SCALES: 1:200 DATE: 1995	SHEET No: SERIES OF:

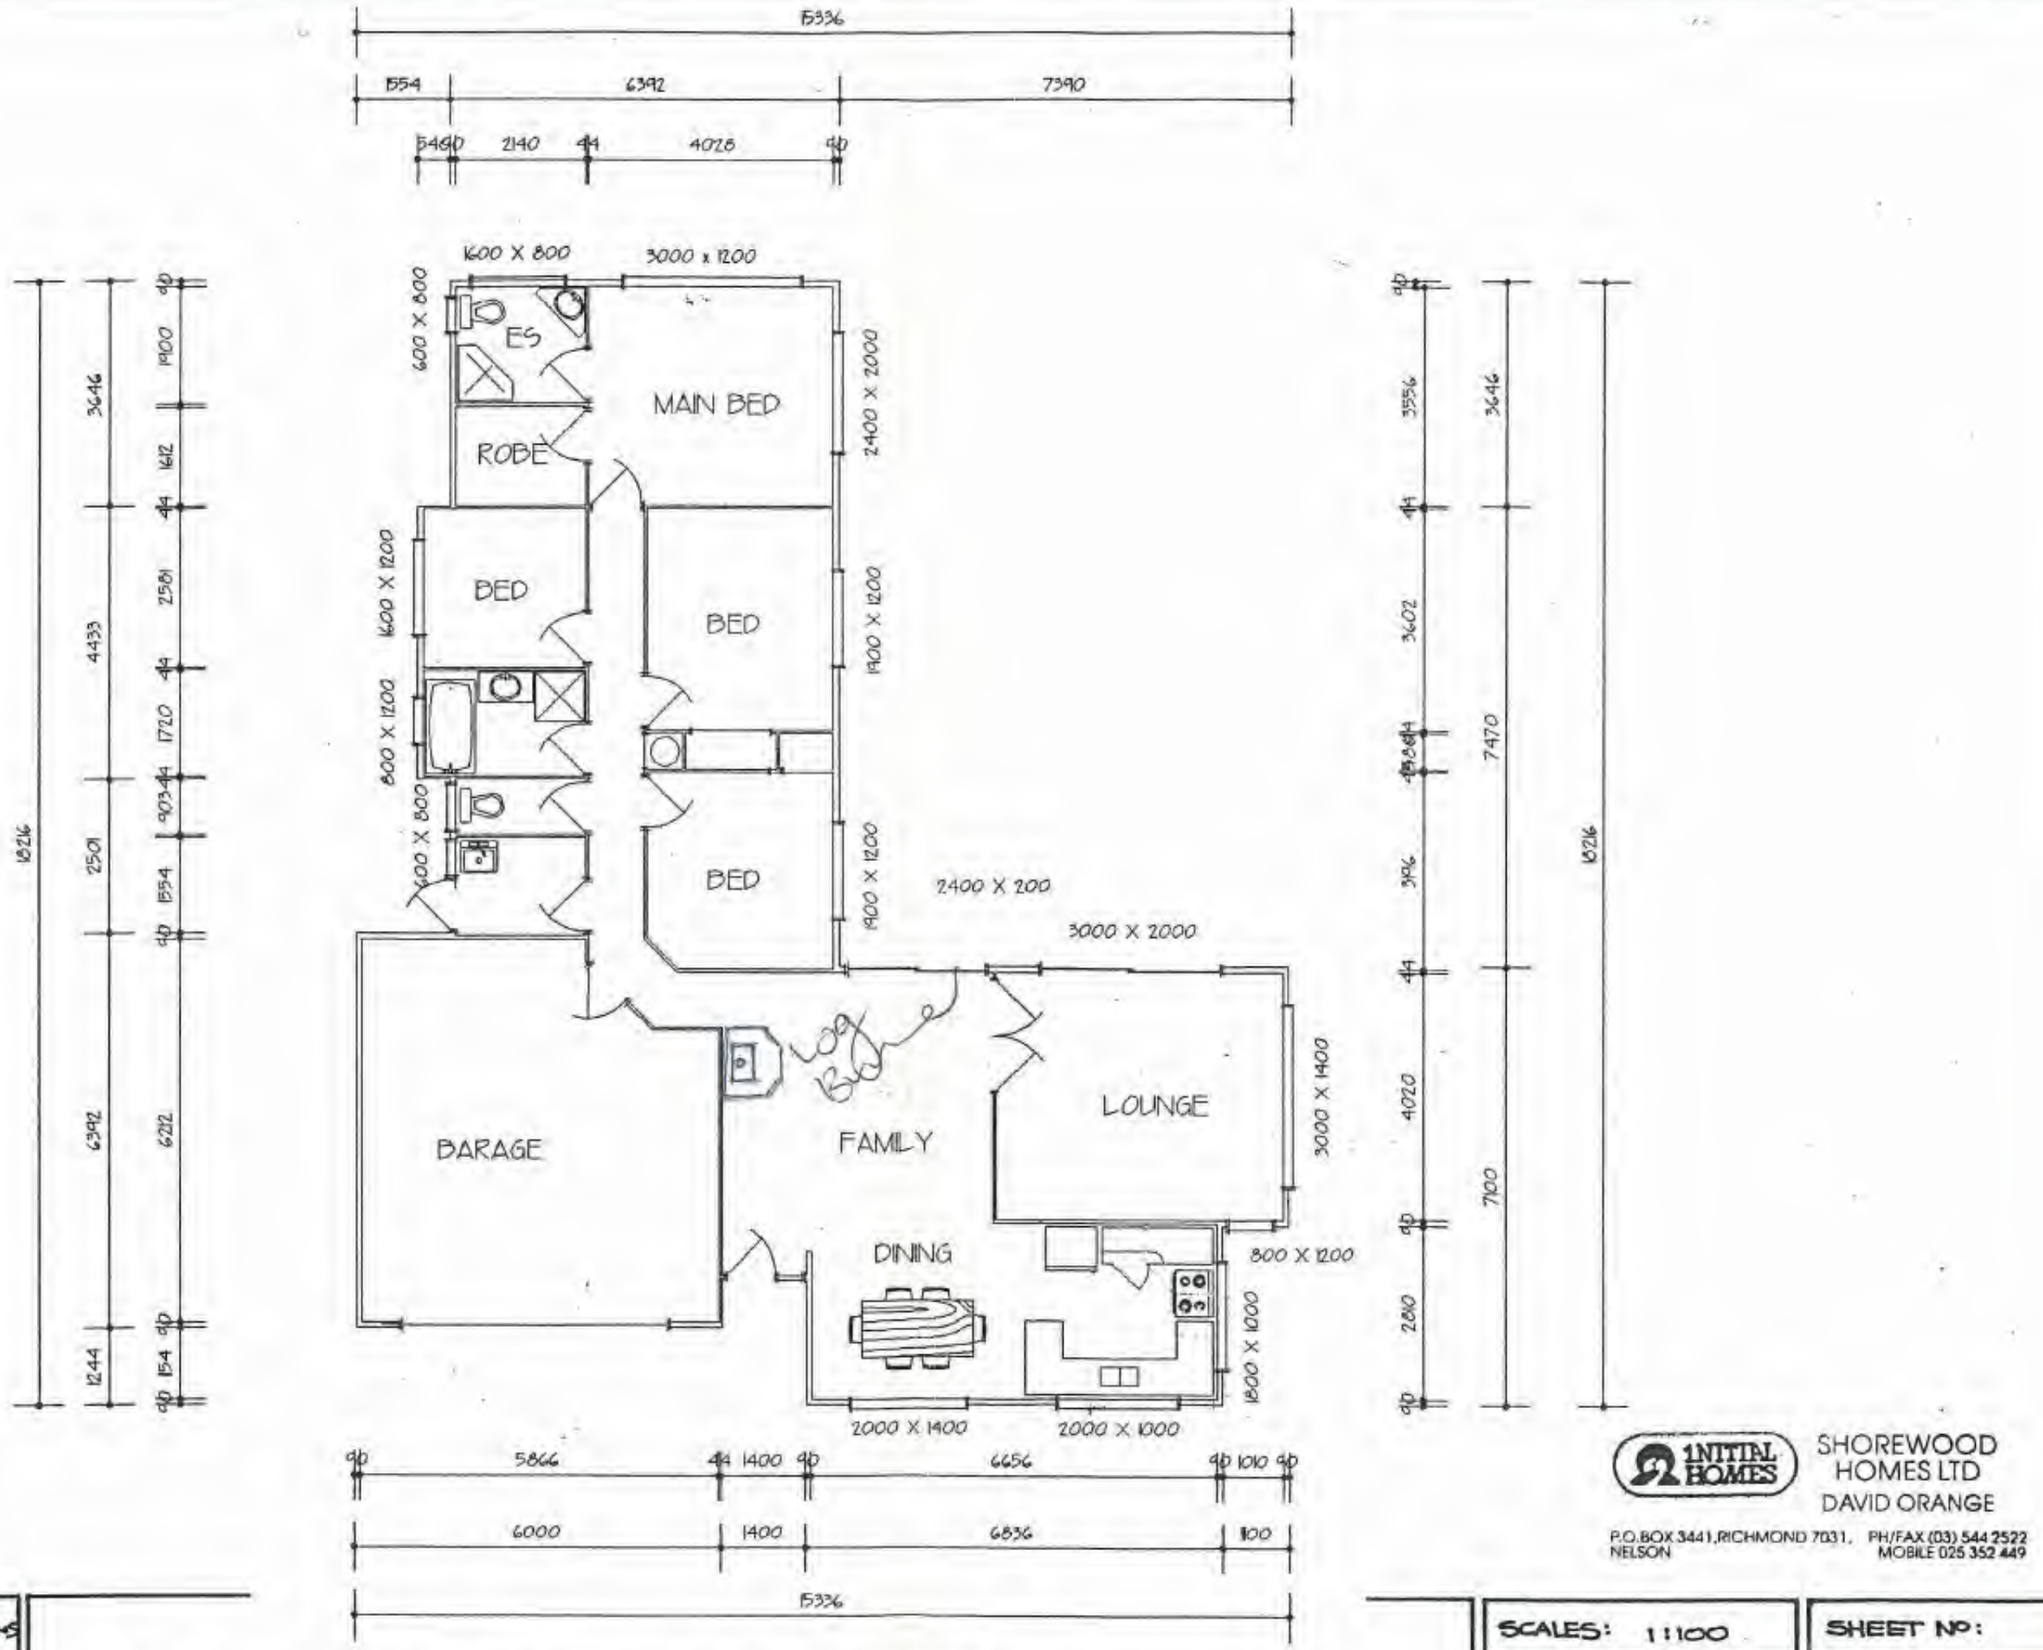

INITIAL HOMES


SHOREWOOD HOMES LTD
DAVID ORANGE

P.O.BOX 3441, RICHMOND 7031, NELSON
PH/FAX (03) 544 2522
MOBILE 025 352 449

DRAWN: KAYLEE PLANS	NEW DWELLING FOR D ORANGE LOT 54 OLYMPUS WAY	SCALES: 1:100	SHEET NO:
PHONE: 546 4460		DATE: 1995	SERIES OF:




WEST ELEVATION

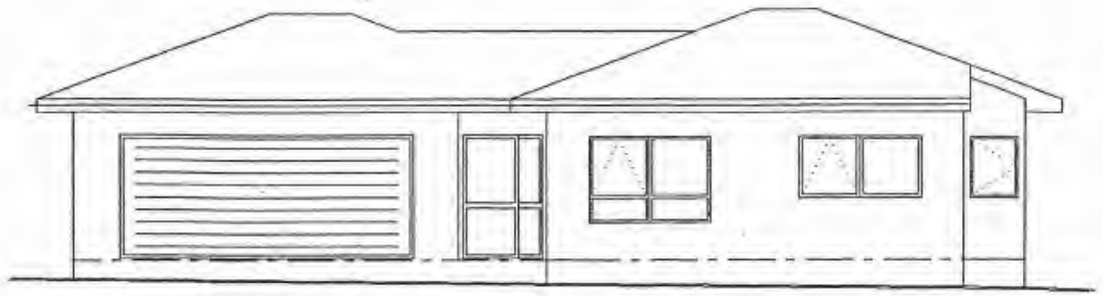

FRONT ELEVATION



REAR ELEVATION

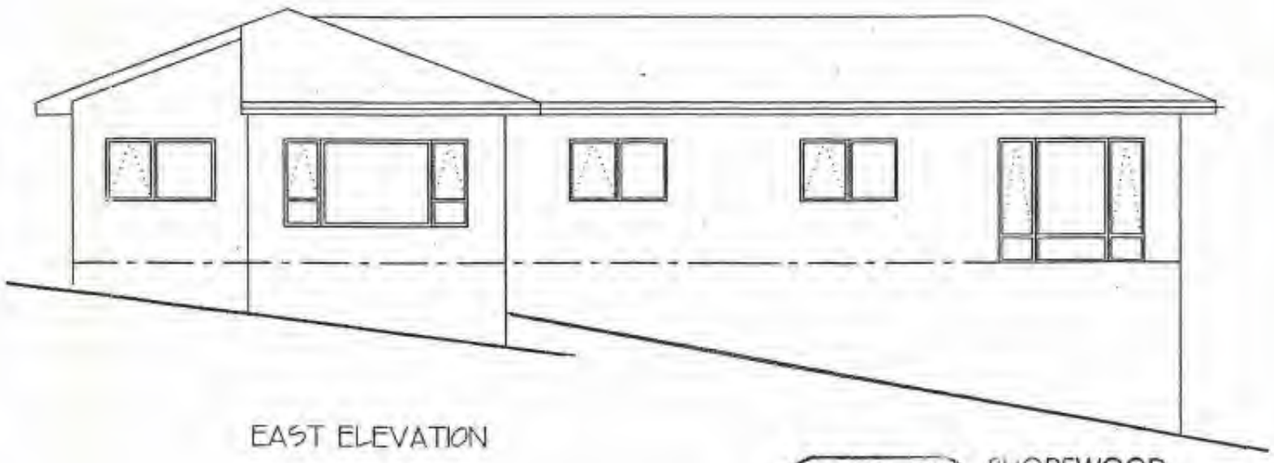

EAST ELEVATION

INITIAL HOMES


SHOREWOOD HOMES LTD
DAVID ORANGE


P.O.BOX 3441,RICHMOND 7031, NELSON
PH/FAX (03) 544 2522
MOBILE 025 352 449

DRAWN: KAYCEE PLANS PHONE: 5464460	NEW DWELLING FOR D. ORANGE LOT 54 OLYMPUS WAY	SCALES: 1:100 DATE: 1995	SHEET NO: SERIES OF:


SITE PLAN 1:100

1:50

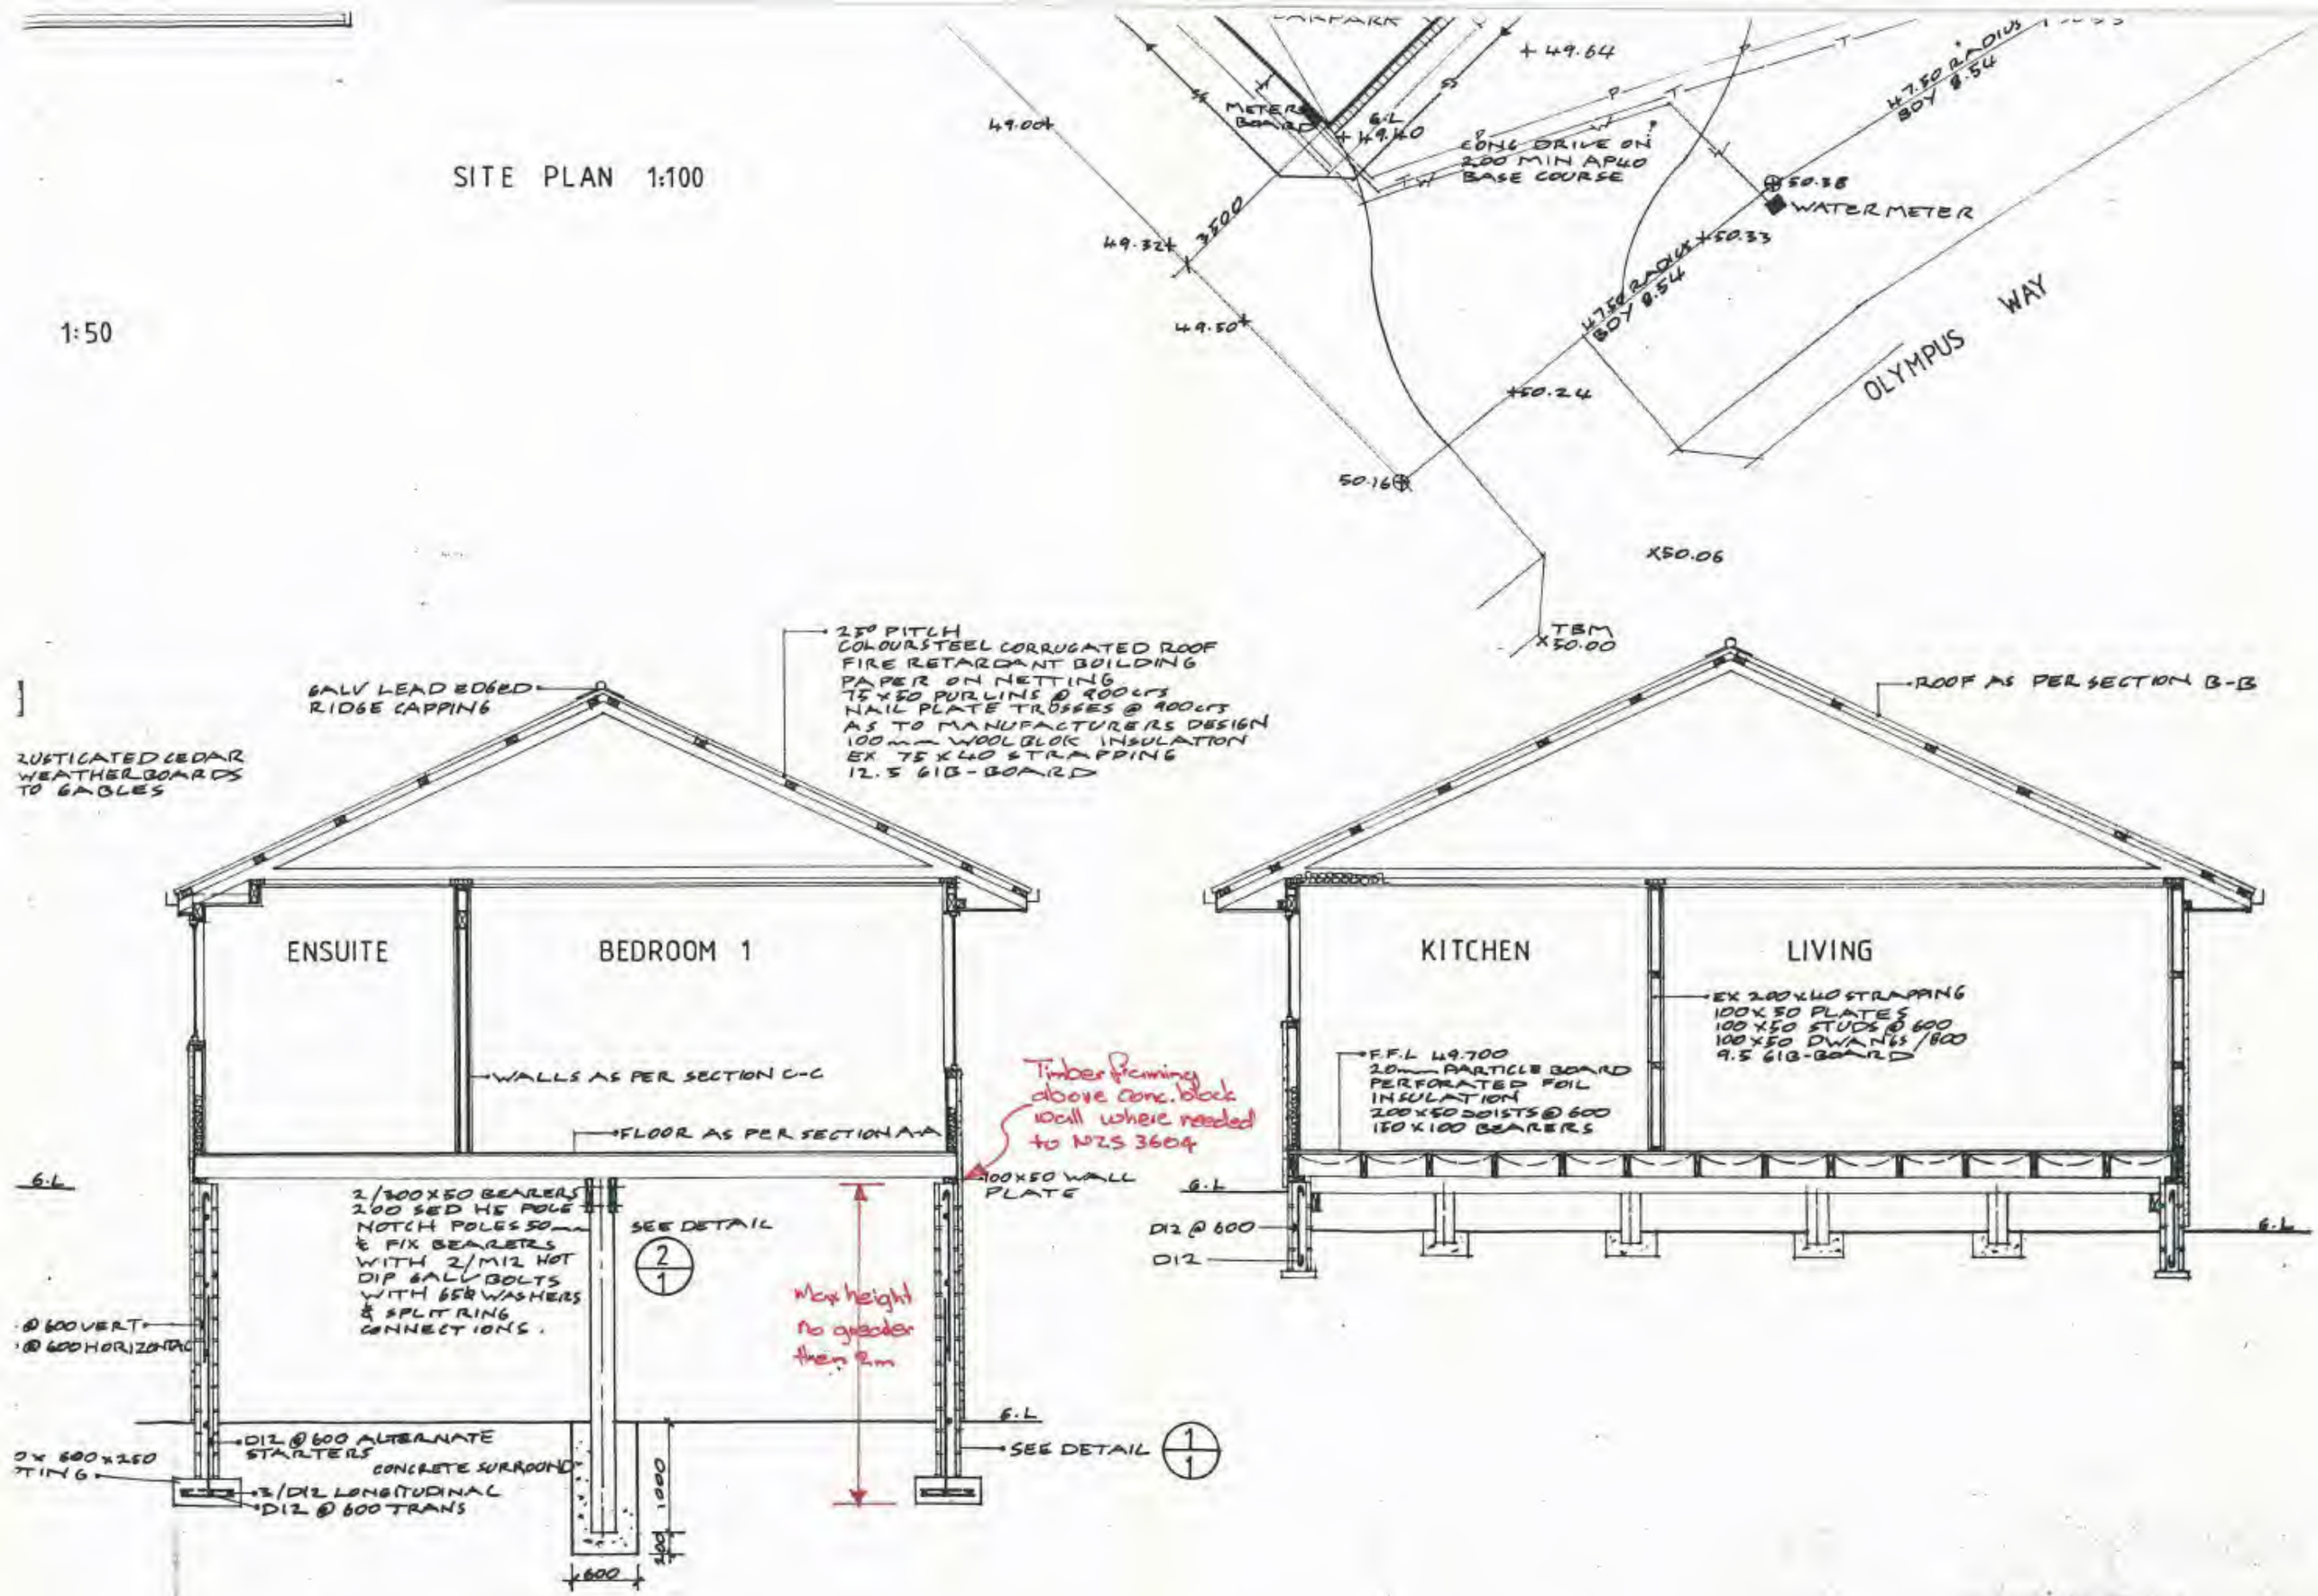

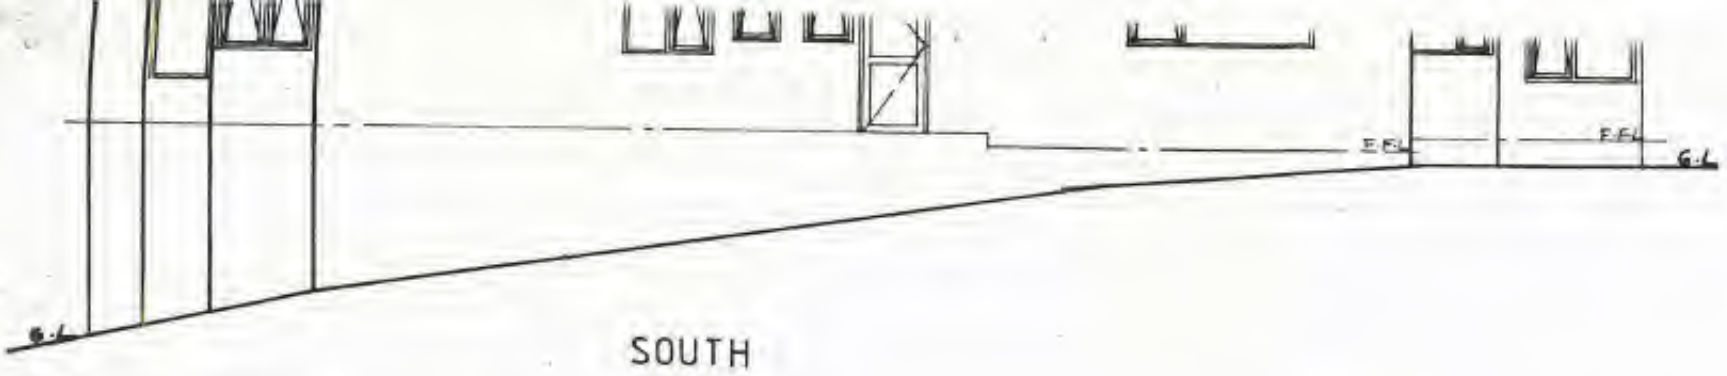

SOUTH

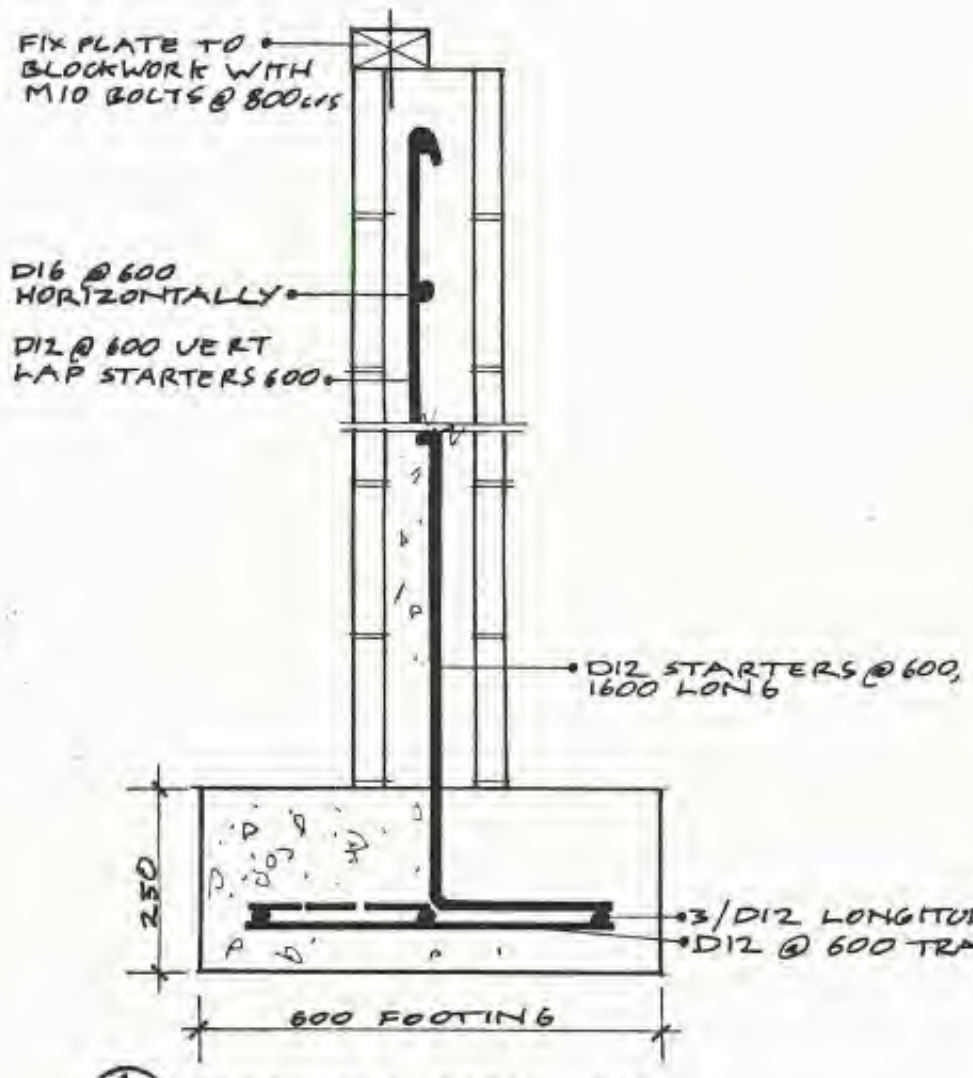



1/2 BLOCKWALL DETAIL 1:10

NOTES

1. CHECK FOUNDATION DIMENSIONS ON SITE PRIOR TO CONSTRUCTING PRE-NAILED FRAMES.
2. CHECK FRAMING DIMENSIONS ON SITE PRIOR TO CONSTRUCTING JOINERY ETC.

LEGEND	
A	BRACE LINE
B2	BRACE NO*
	WALL BRACE
1400x2400	WINDOW SIZE HEIGHT, WIDTH
L150x100	LINTEL SIZE

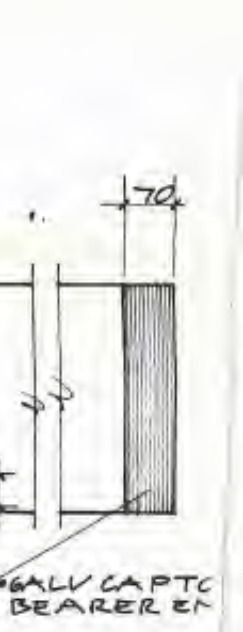

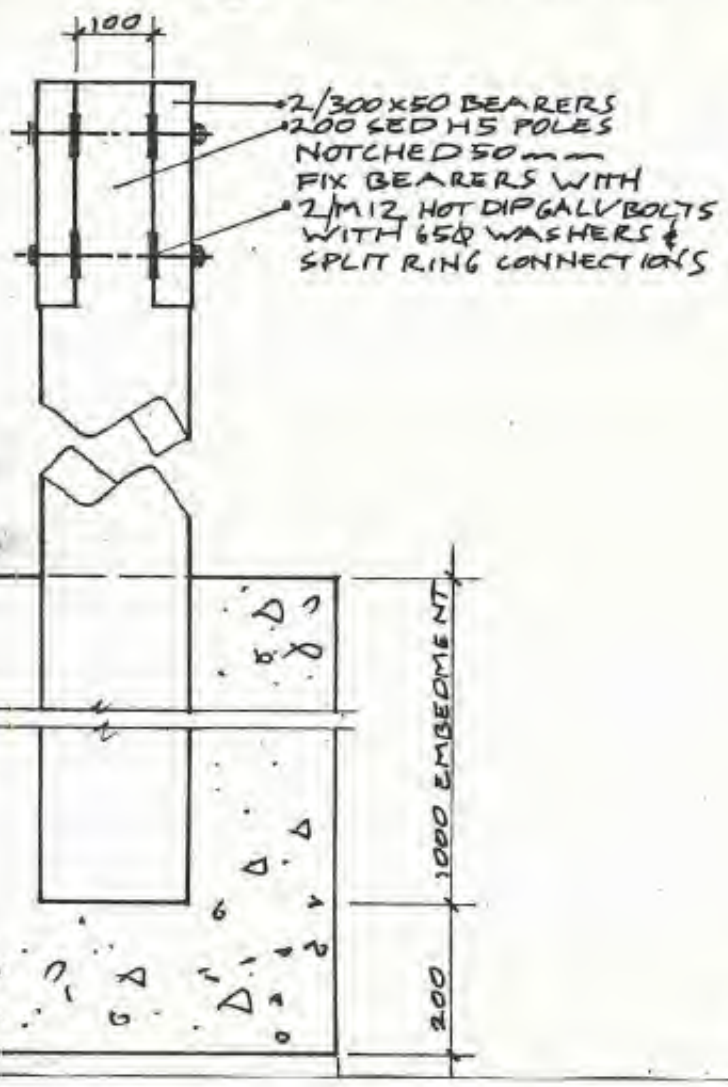


BEARER SPLICE DETAIL

PLAN OF BEARER SPLICE

2/2 POLE & BEARER DETAILS 1:10


TASMAN DISTRICT COUNCIL
These are the amended plans referred to in Building Consent No. 950982
Date 18/8/95
BUILDING INSPECTOR

AMMENDED DETAILS OF ROOF AND SITE PLANS FOR DAVID ORANGE

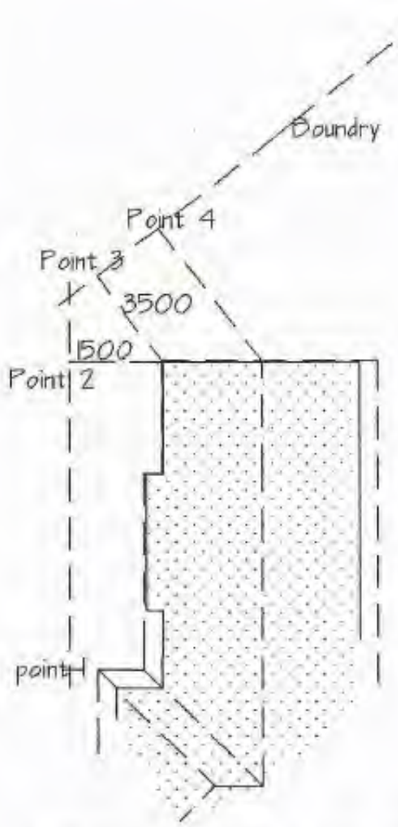


SITE AND ROOF PLAN
1:200

TASMAN DISTRICT COUNCIL
BUILDING CONSENT NO. 950982
NO OCCUPANCY MAY BE GIVEN UNTIL FINAL INSPECTION HAS BEEN CARRIED OUT
- 24 HOURS NOTICE before any work is covered up
- Special inspections are required EXTENT any
- masonry infill, cladding, insulation
- fixing, flashing, roof fixing
- structural frame erection
- hot rolling, fixing eccentric
- plumbing, drainage, laying of
- Certificate from one becomes
18/8/95
950982

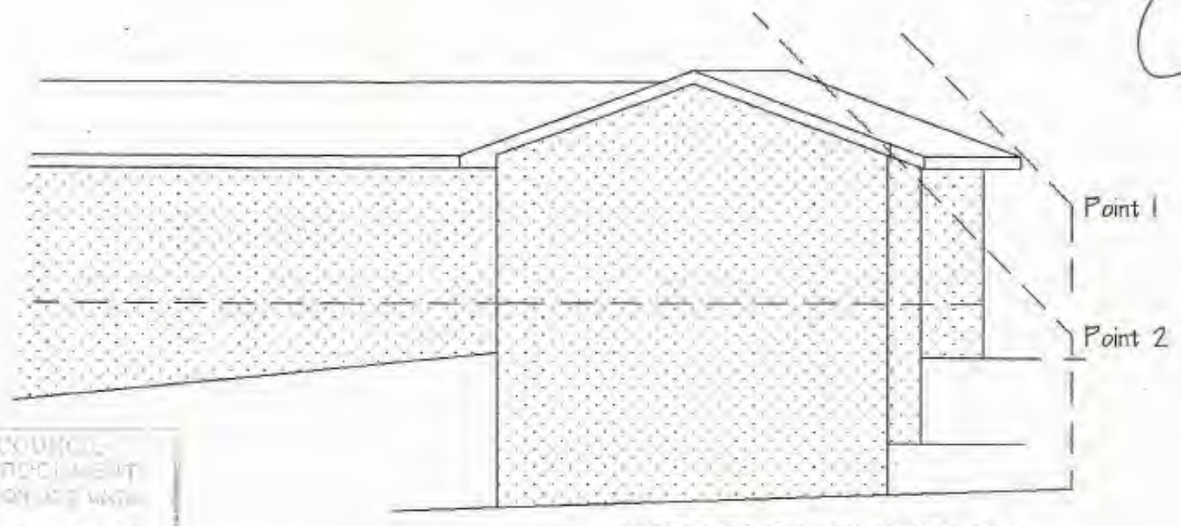

WEST ELEVATION
1:100

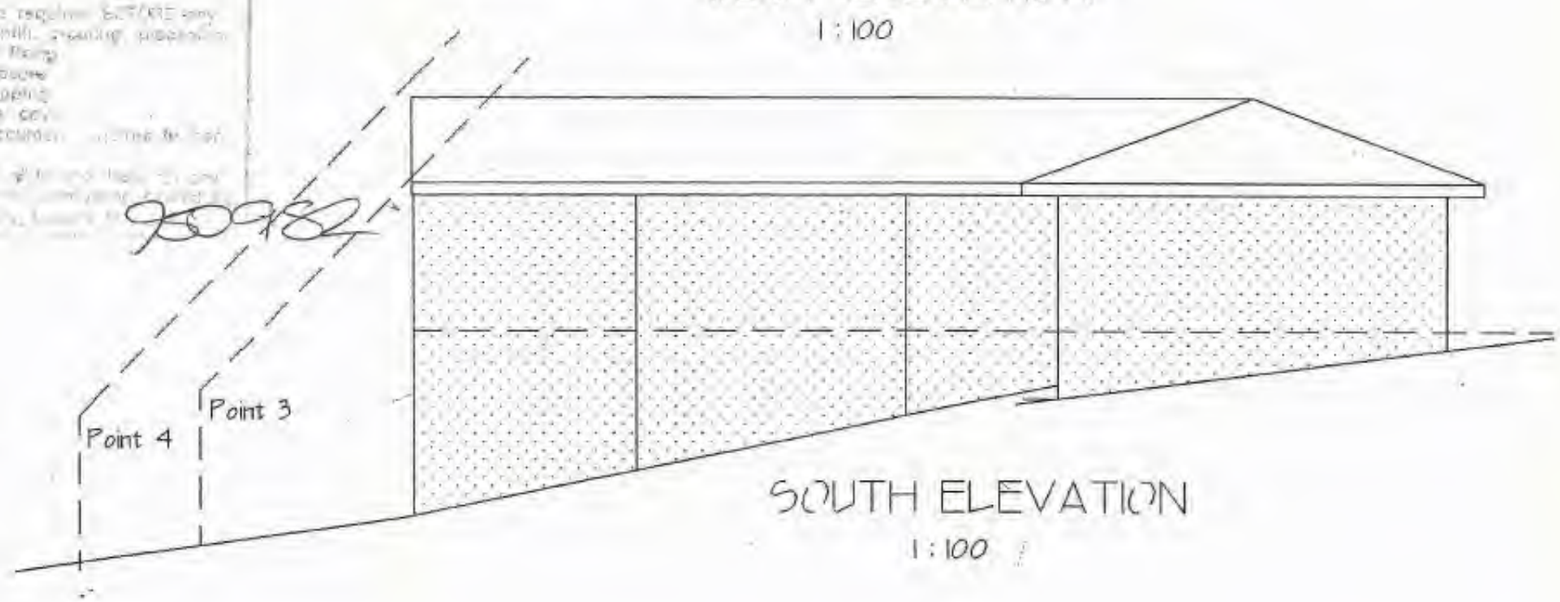

SOUTH ELEVATION
1:100

KAYCEE PLAN SERVICES Ph 03 546 4460	AMMENDED DETAILS	SCALE AS SHOWN DATE 1995