



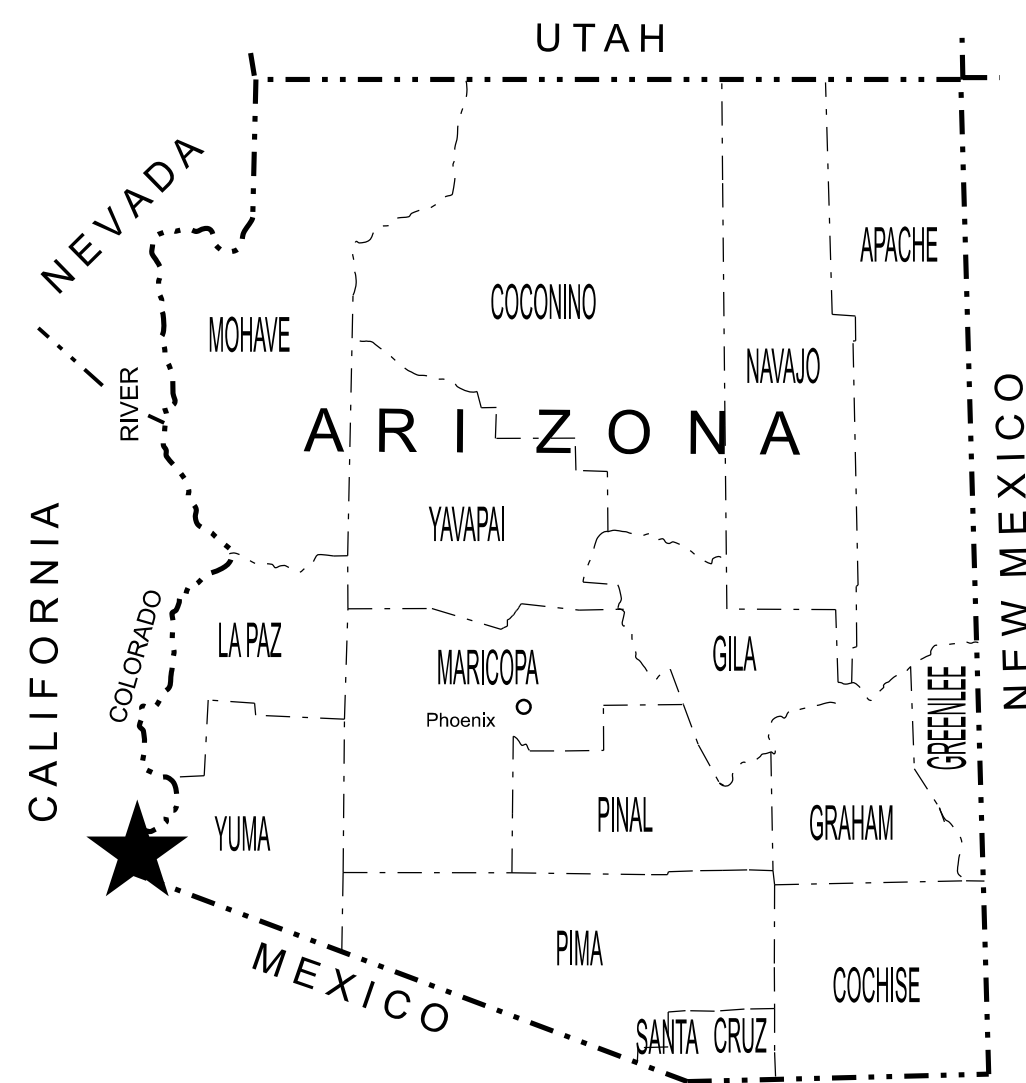

STATE OF ARIZONA
DEPARTMENT OF TRANSPORTATION
PROJECT DELIVERY AND OPERATIONS DIVISION
PROJECT PLANS
YUMA COUNTY

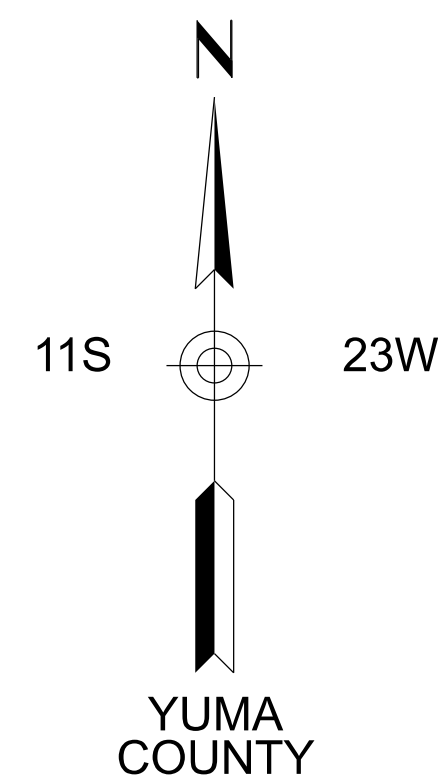

AVENUE B, COUNTY 18TH ST - SR 195

0000 YU YYU T0439 01C


ROADWAY CROSS SECTIONS







FEDERAL AID NO. YYU-0(221)T

JULY 2026







ARIZONA DEPARTMENT OF TRANSPORTATION
PROJECT DELIVERY AND OPERATIONS DIVISION
AUDRA MERRICK, P.E., STATE ENGINEER

REC. DWGS. DATA	REC. DWG. DATE	OF
--------------------	----------------	----

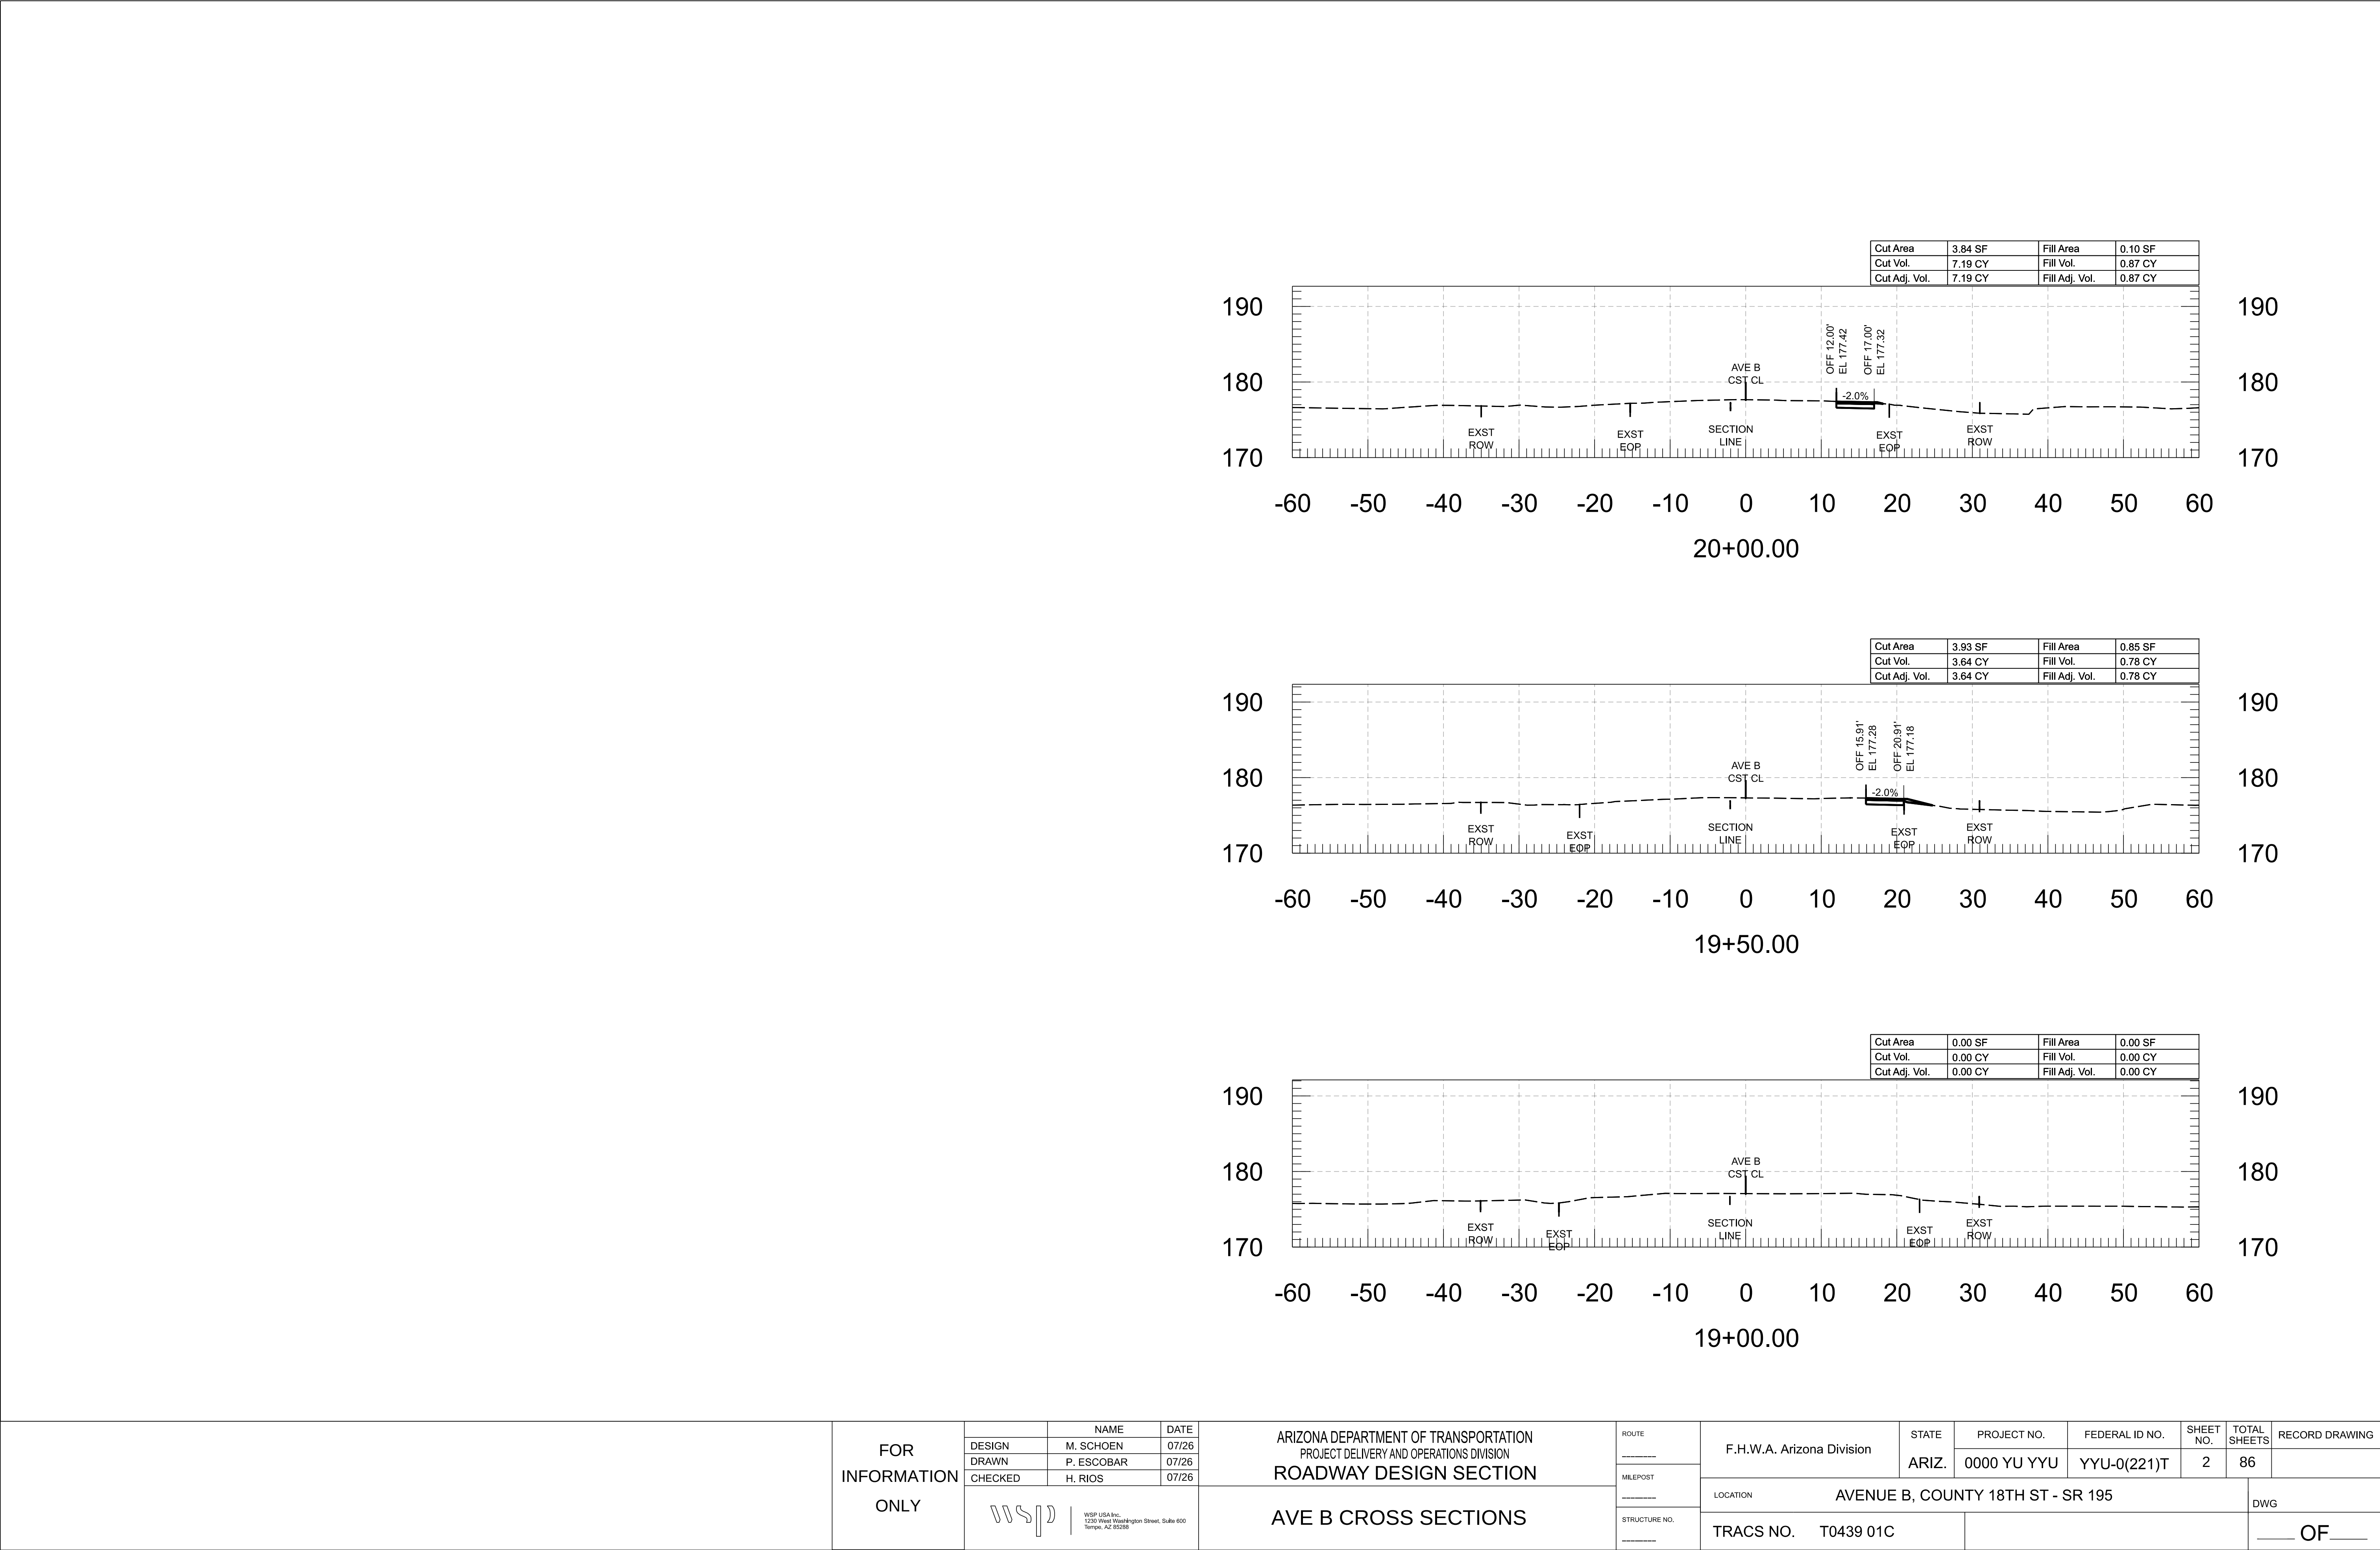

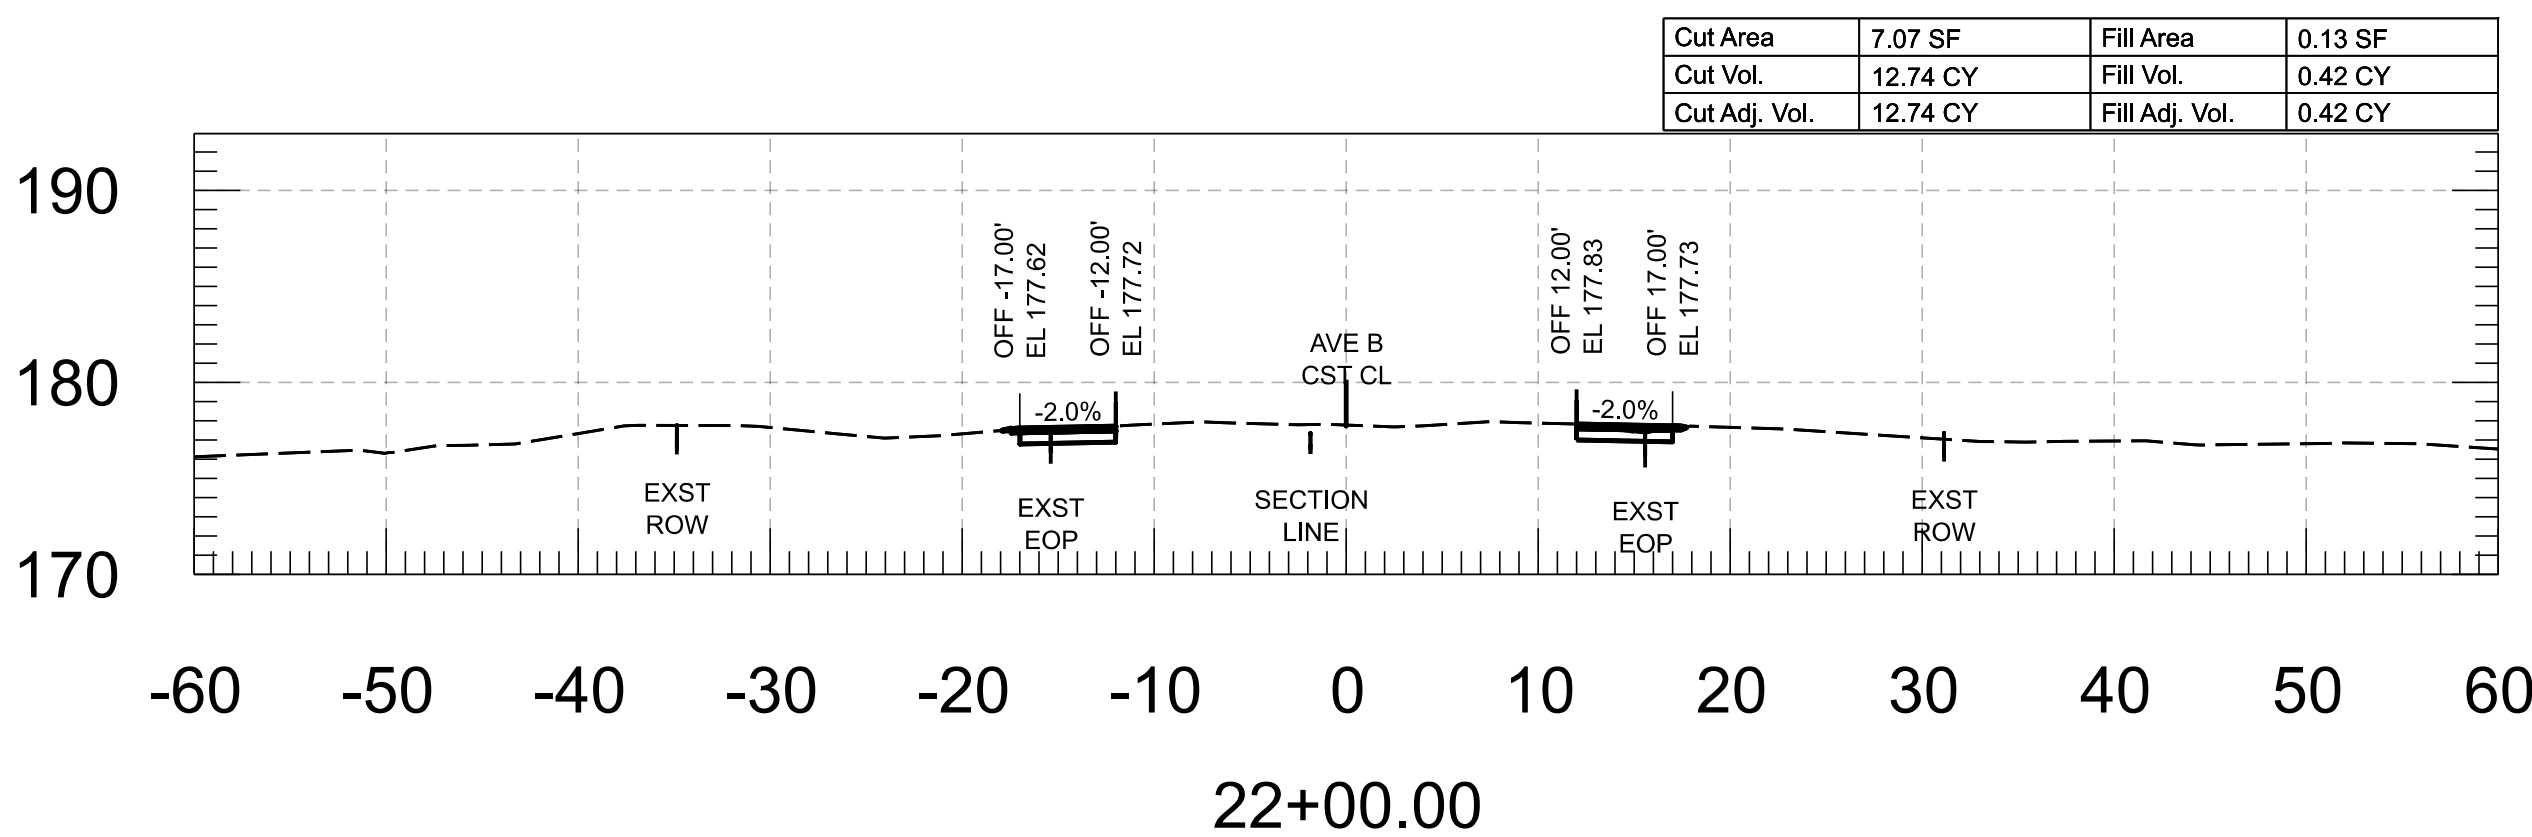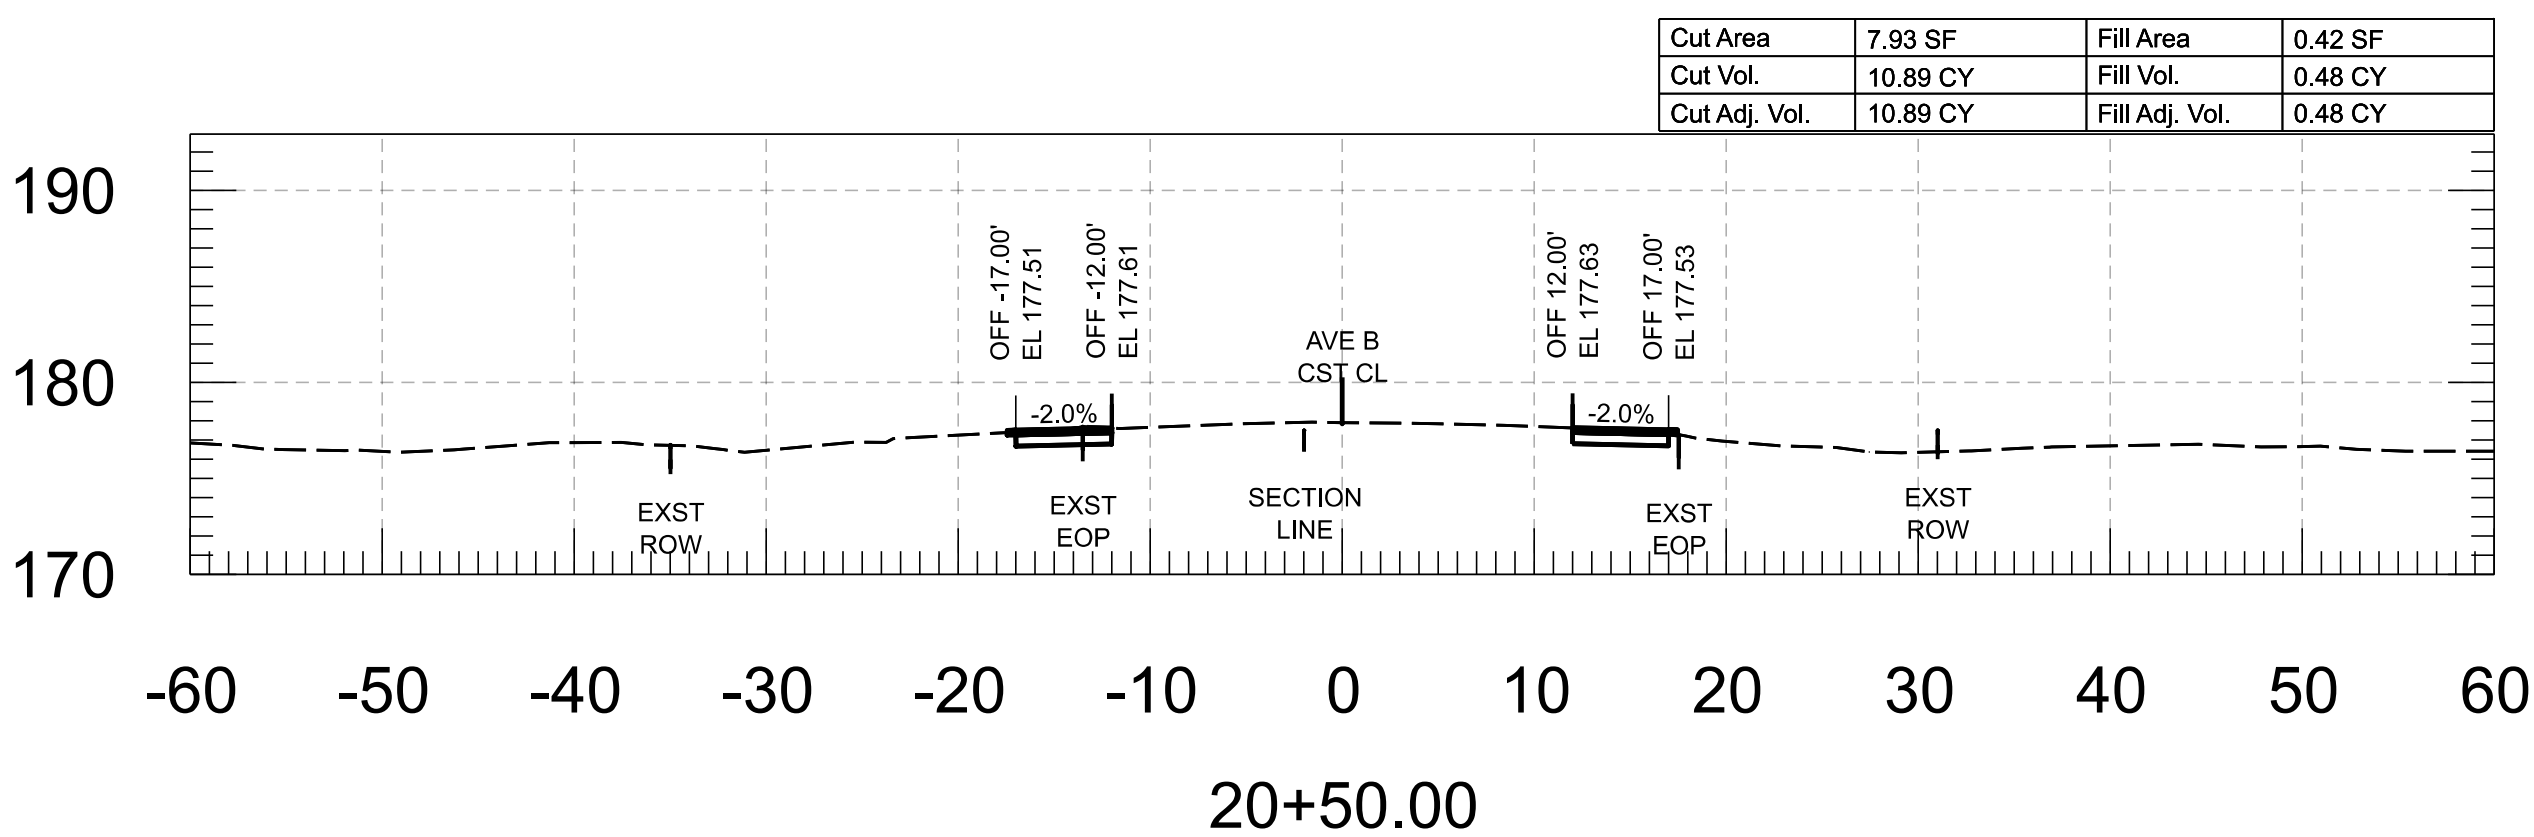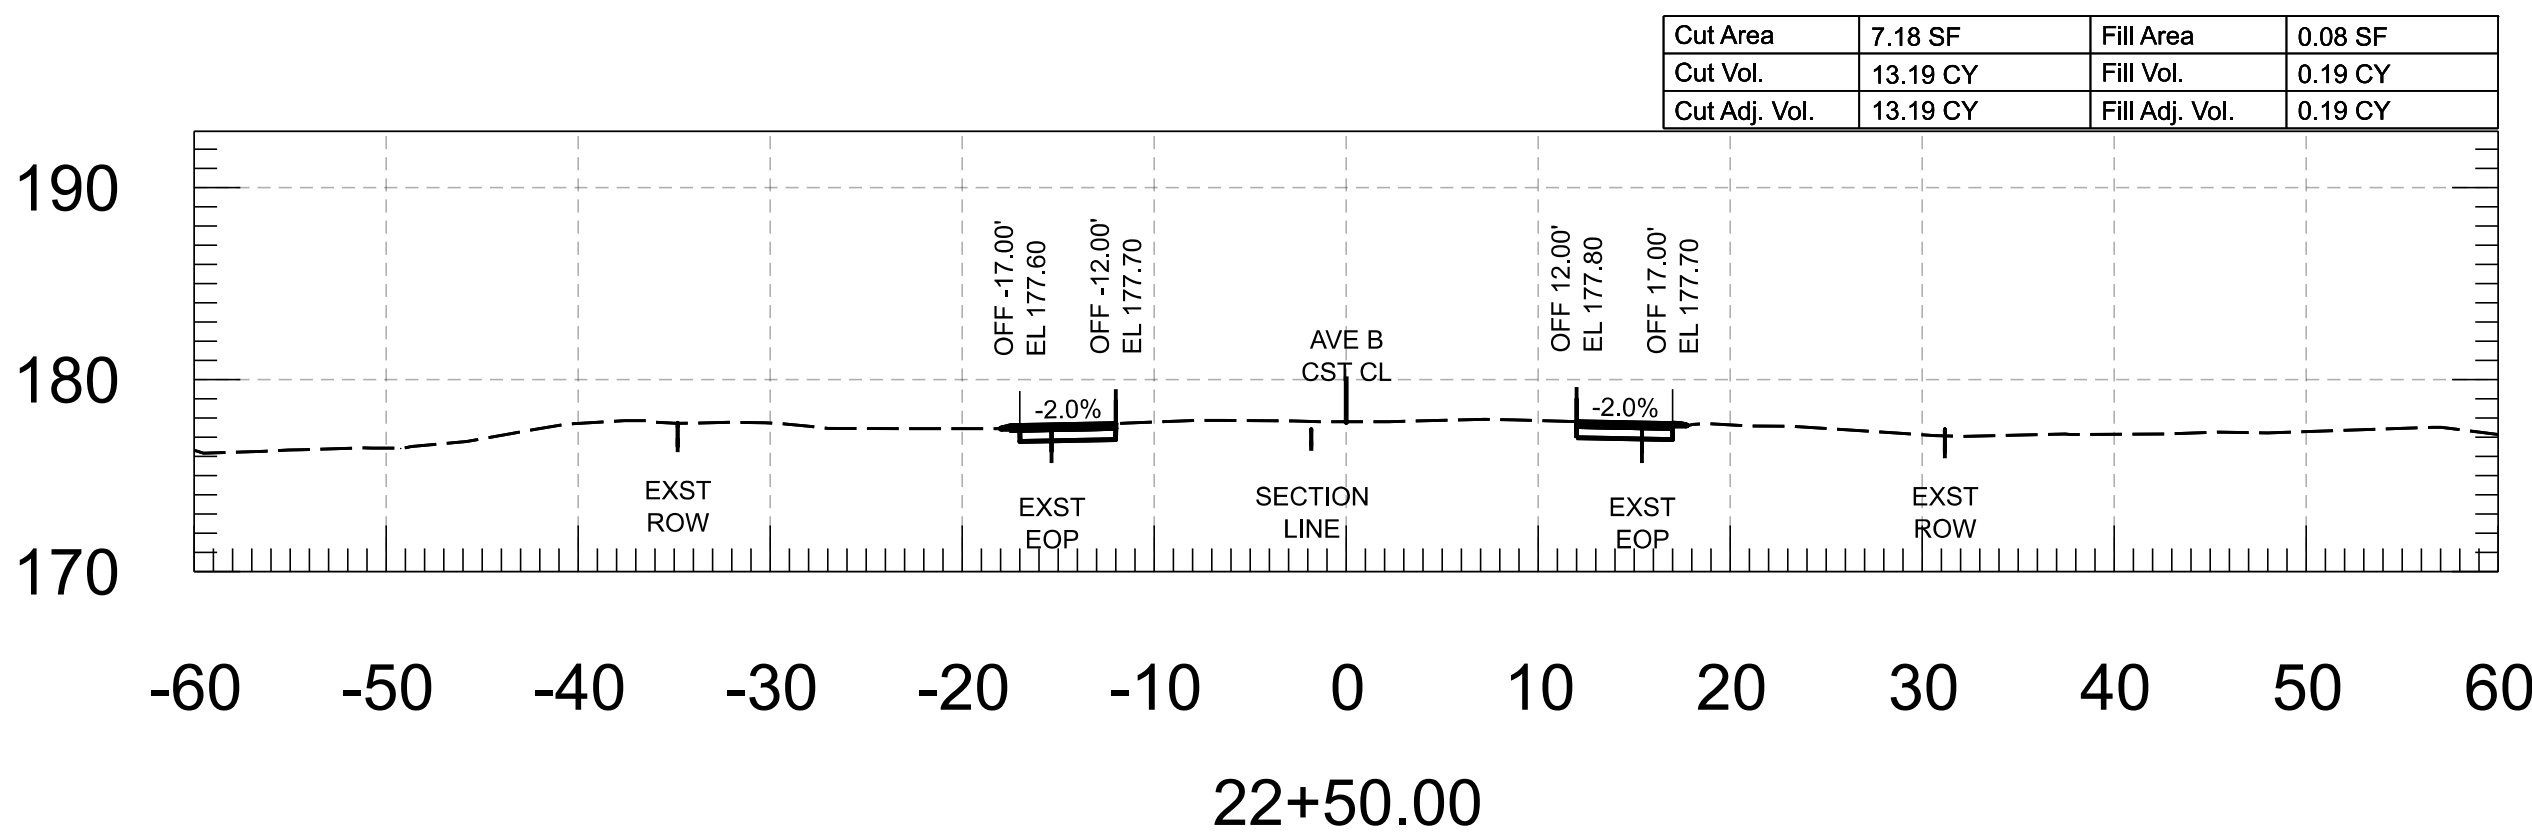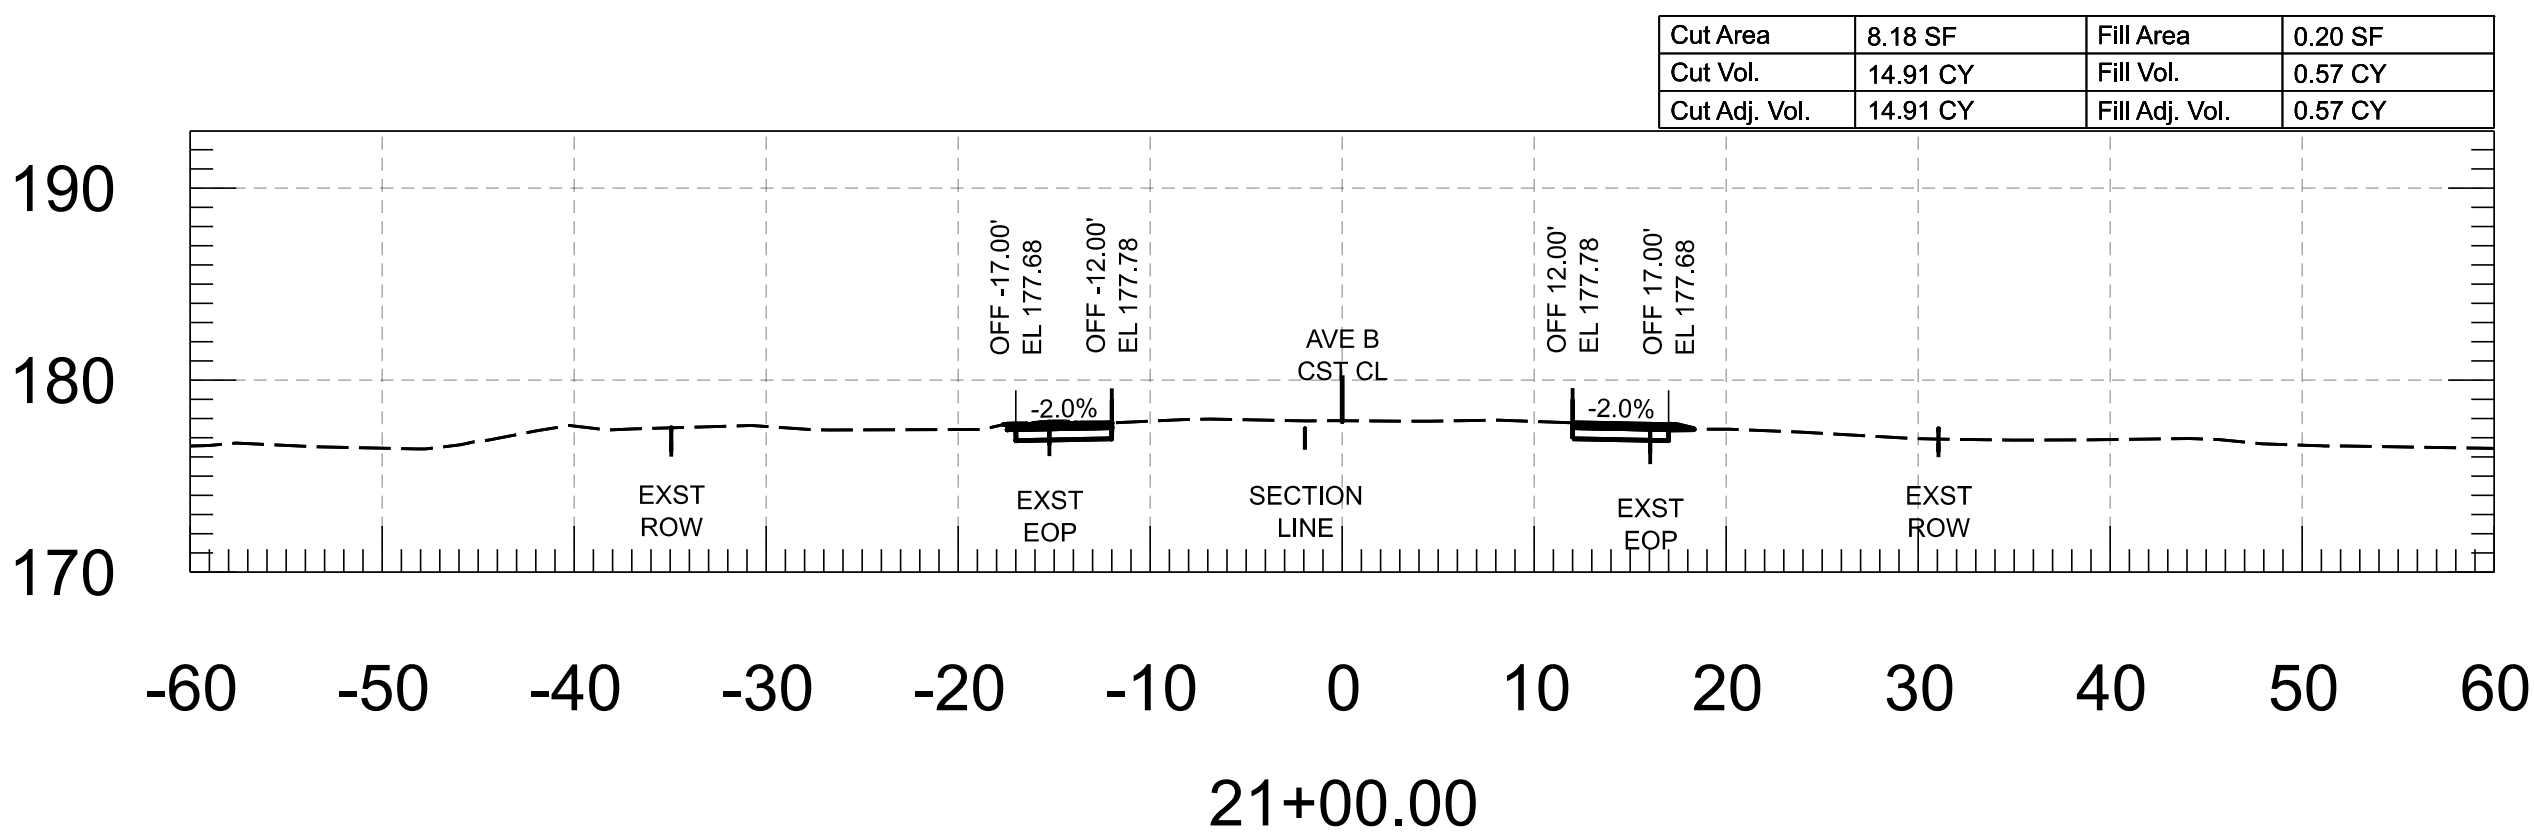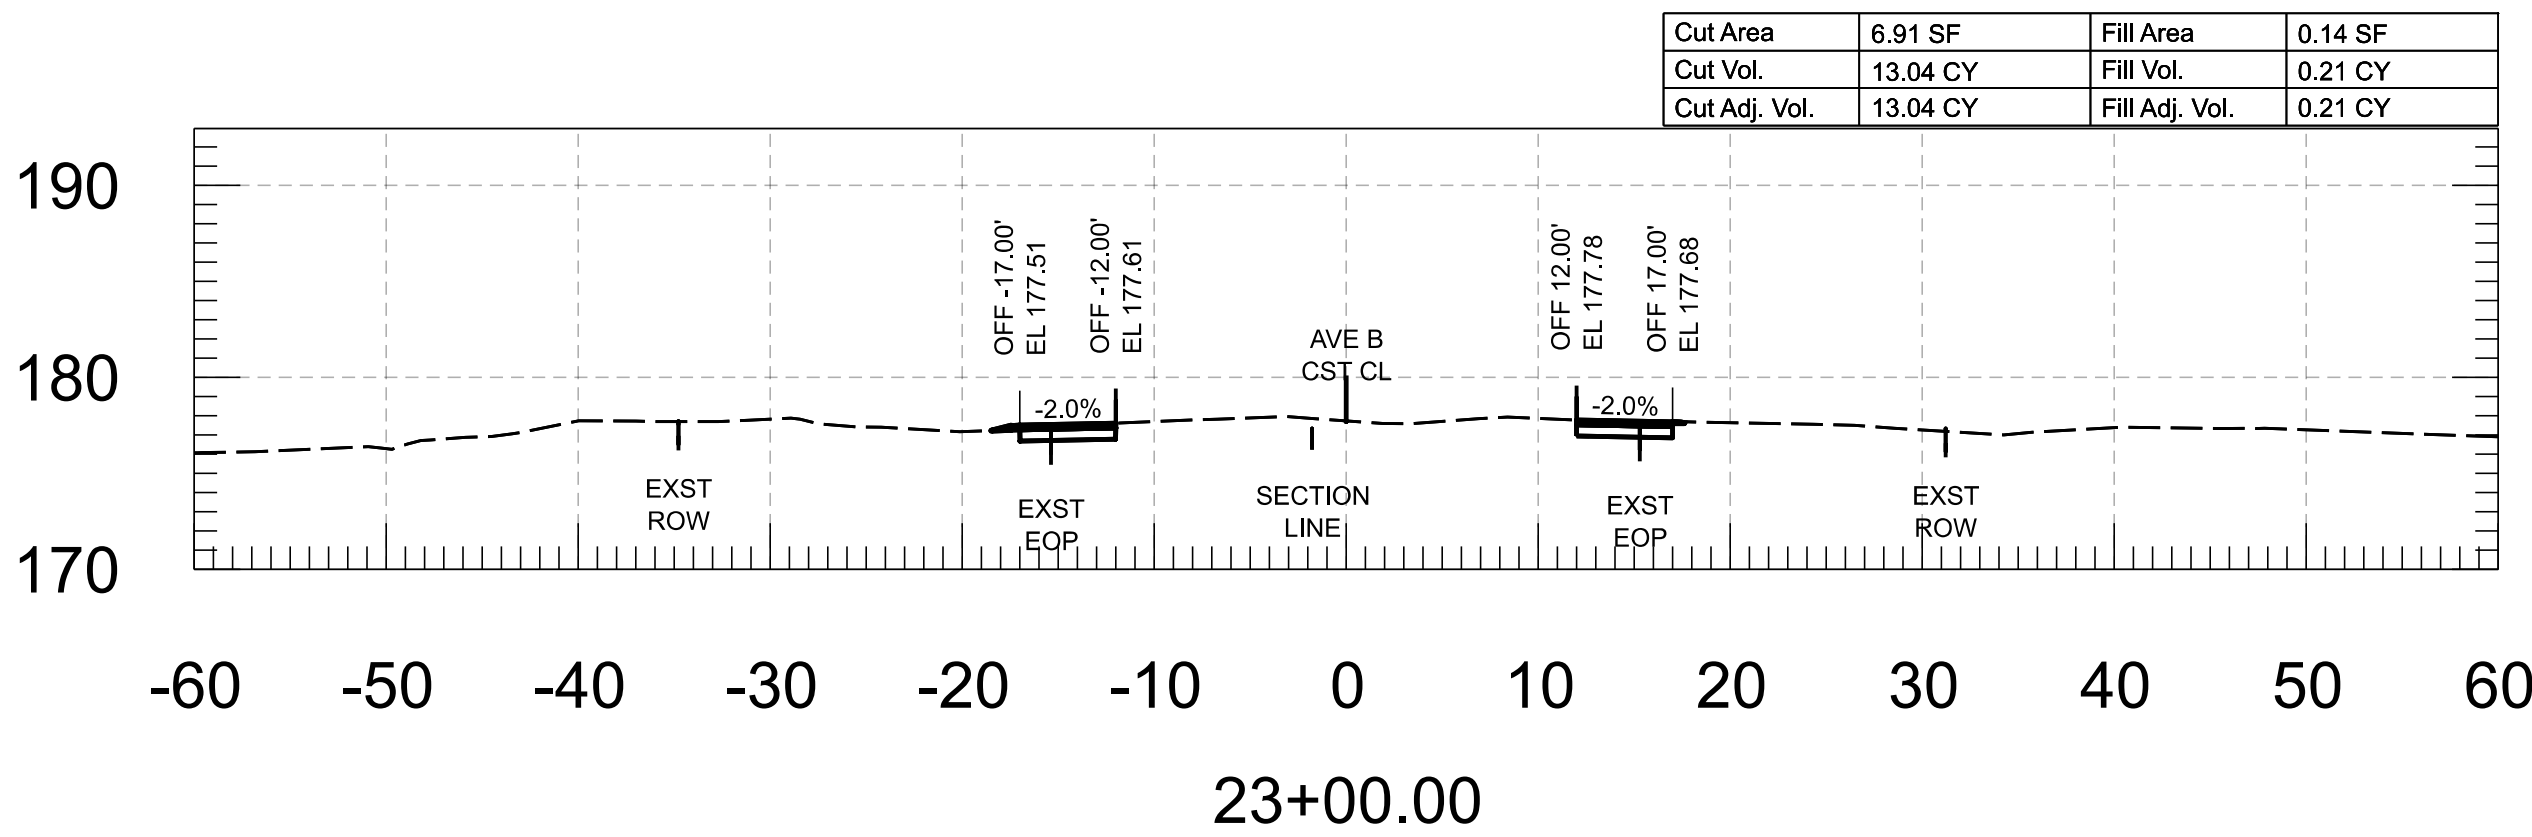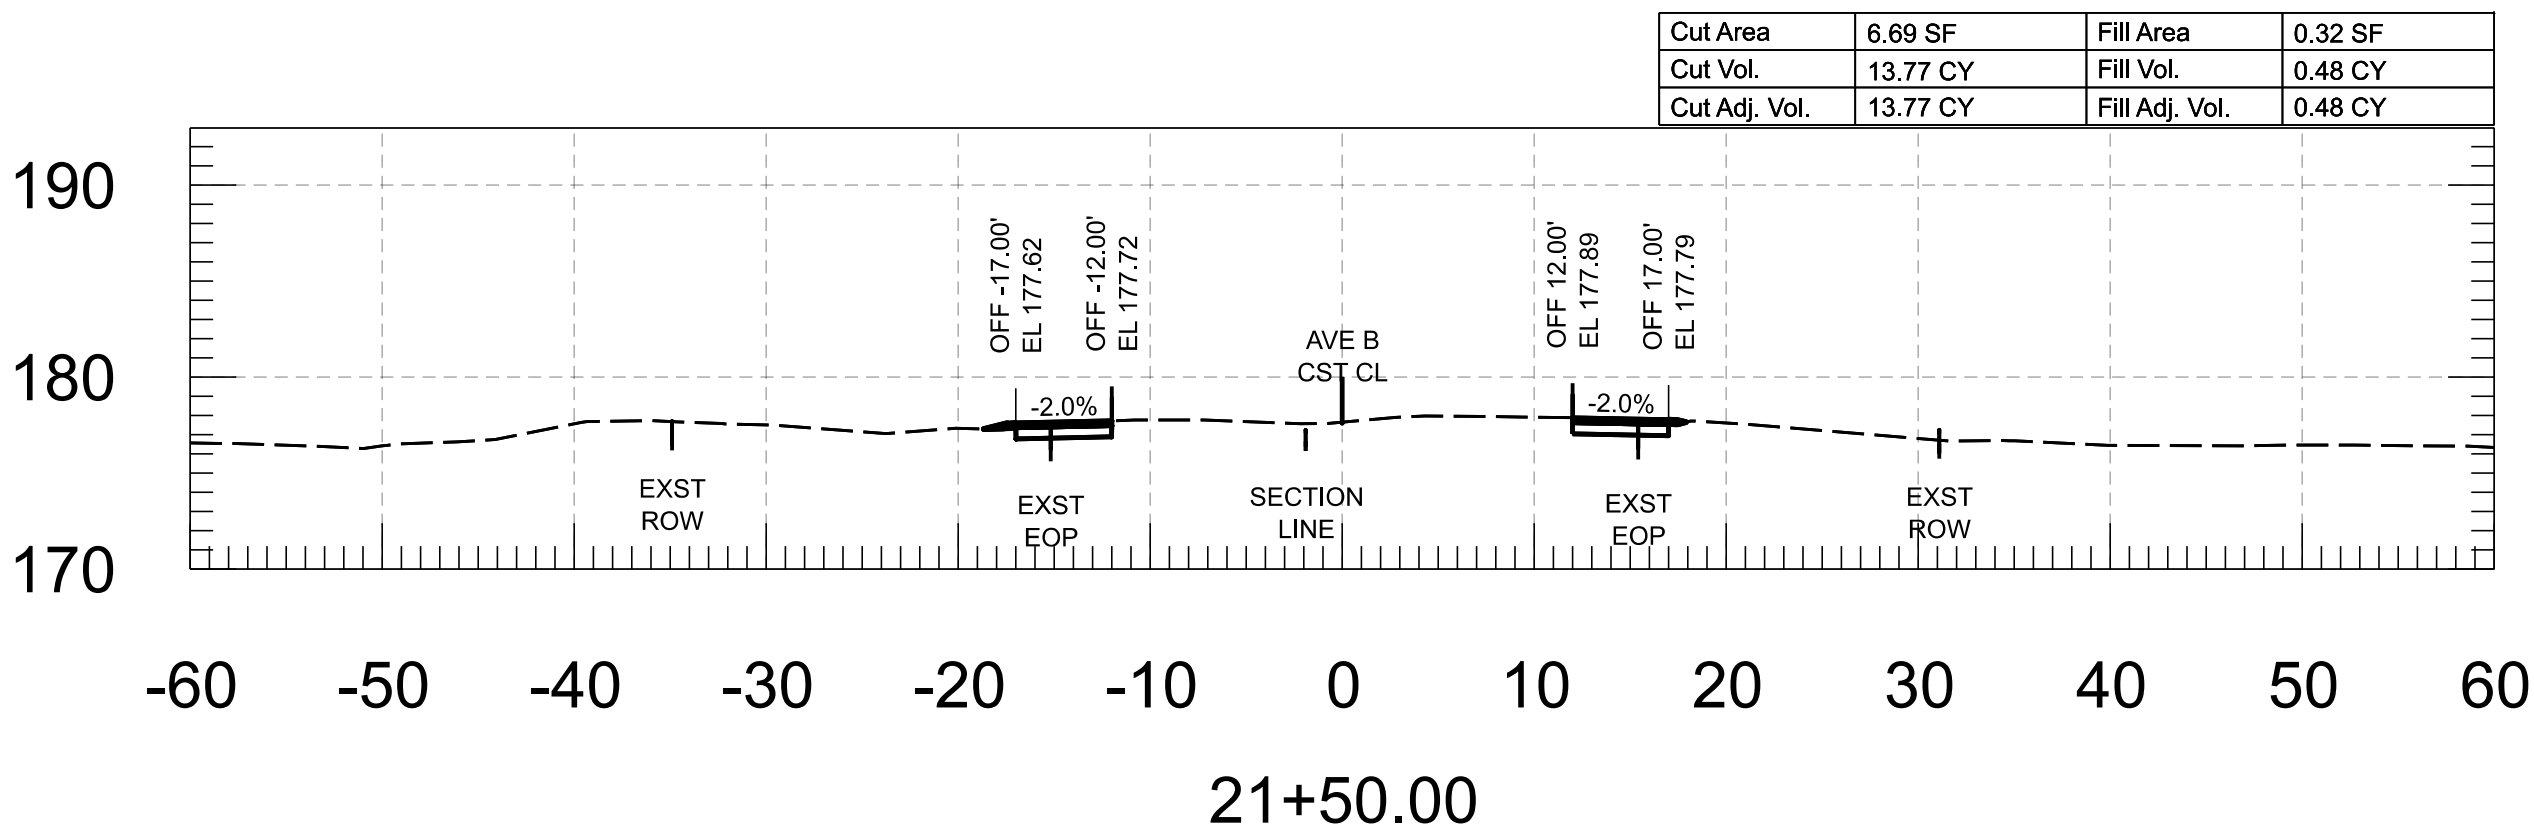


FOR INFORMATION ONLY		NAME	DATE	ARIZONA DEPARTMENT OF TRANSPORTATION PROJECT DELIVERY AND OPERATIONS DIVISION ROADWAY DESIGN SECTION	ROUTE	F.H.W.A. Arizona Division	STATE ARIZ.	PROJECT NO.	FEDERAL ID NO.	SHEET NO.	TOTAL SHEETS	RECORD DRAWING
	DESIGN	M. SCHOEN	07/26					0000 YU YYU	YYU-0(221)T	3	86	
	DRAWN	P. ESCOBAR	07/26									
	CHECKED	H. RIOS	07/26									
	 WSP USA Inc. 1230 West Washington Street, Suite 600 Tempe, AZ 85285	AVE B CROSS SECTIONS	MILEPOST	LOCATION AVENUE B, COUNTY 18TH ST - SR 195						DWG		
STRUCTURE NO.	TRACS NO. T0439 01C						___ OF ___					

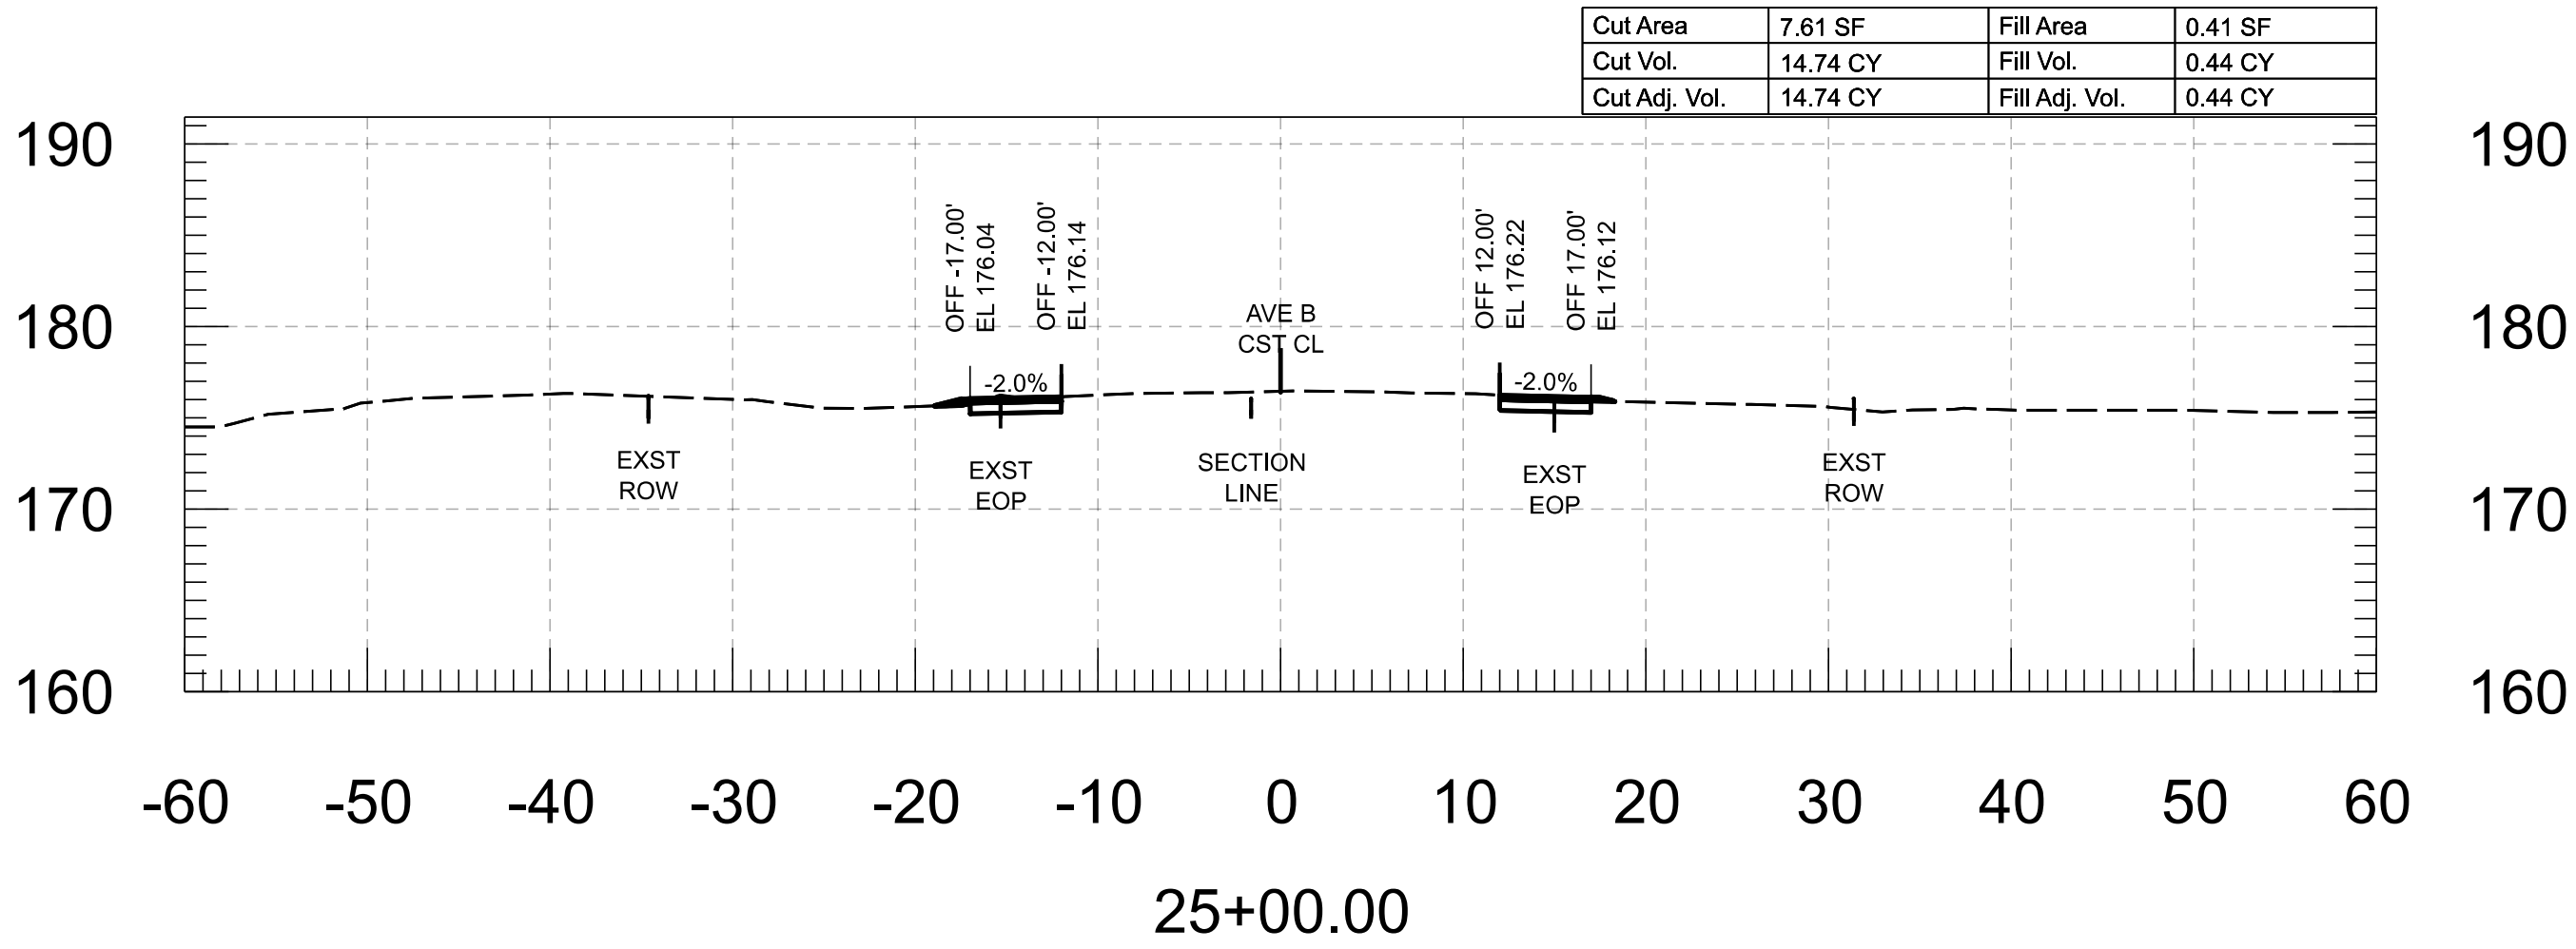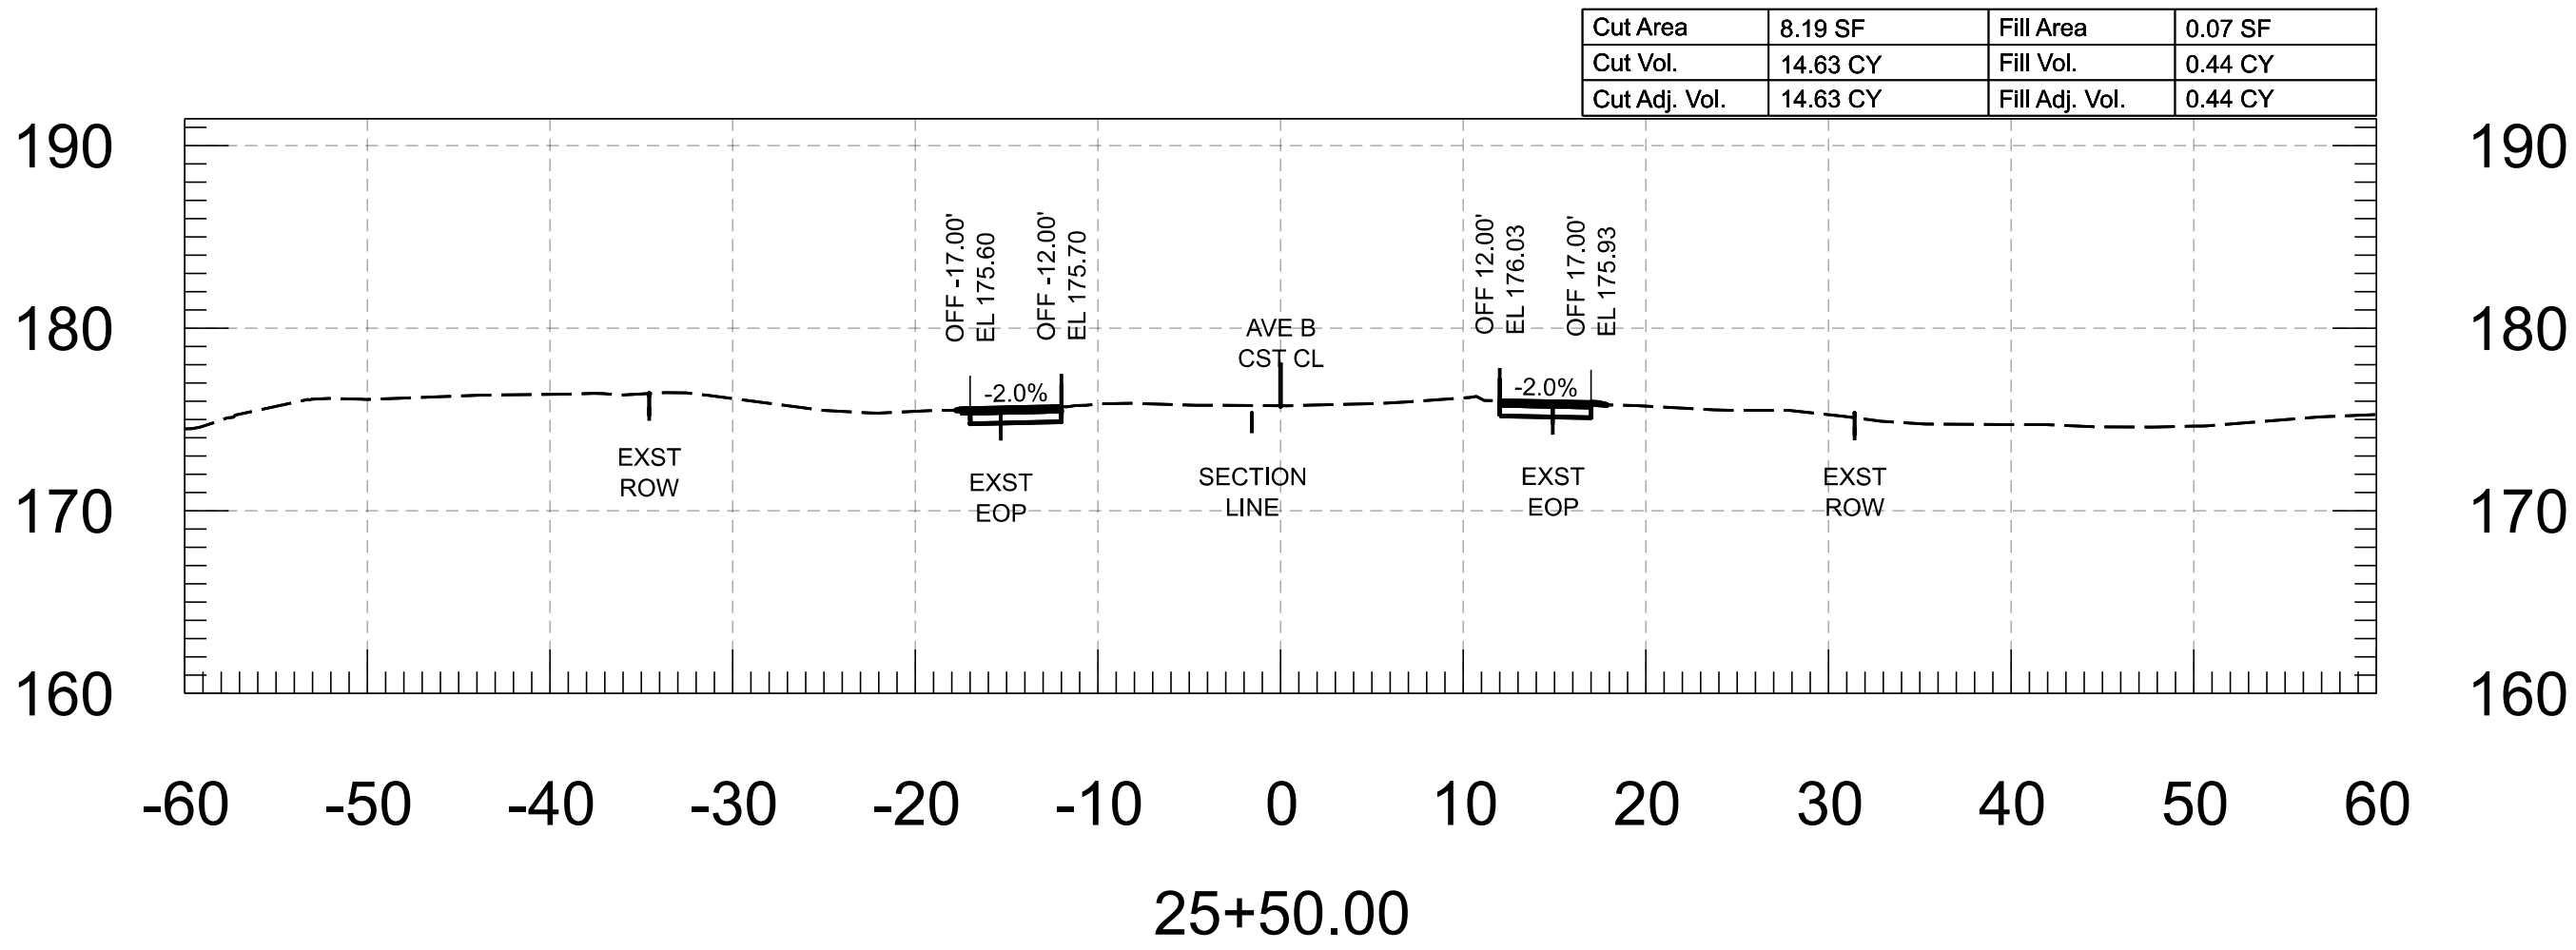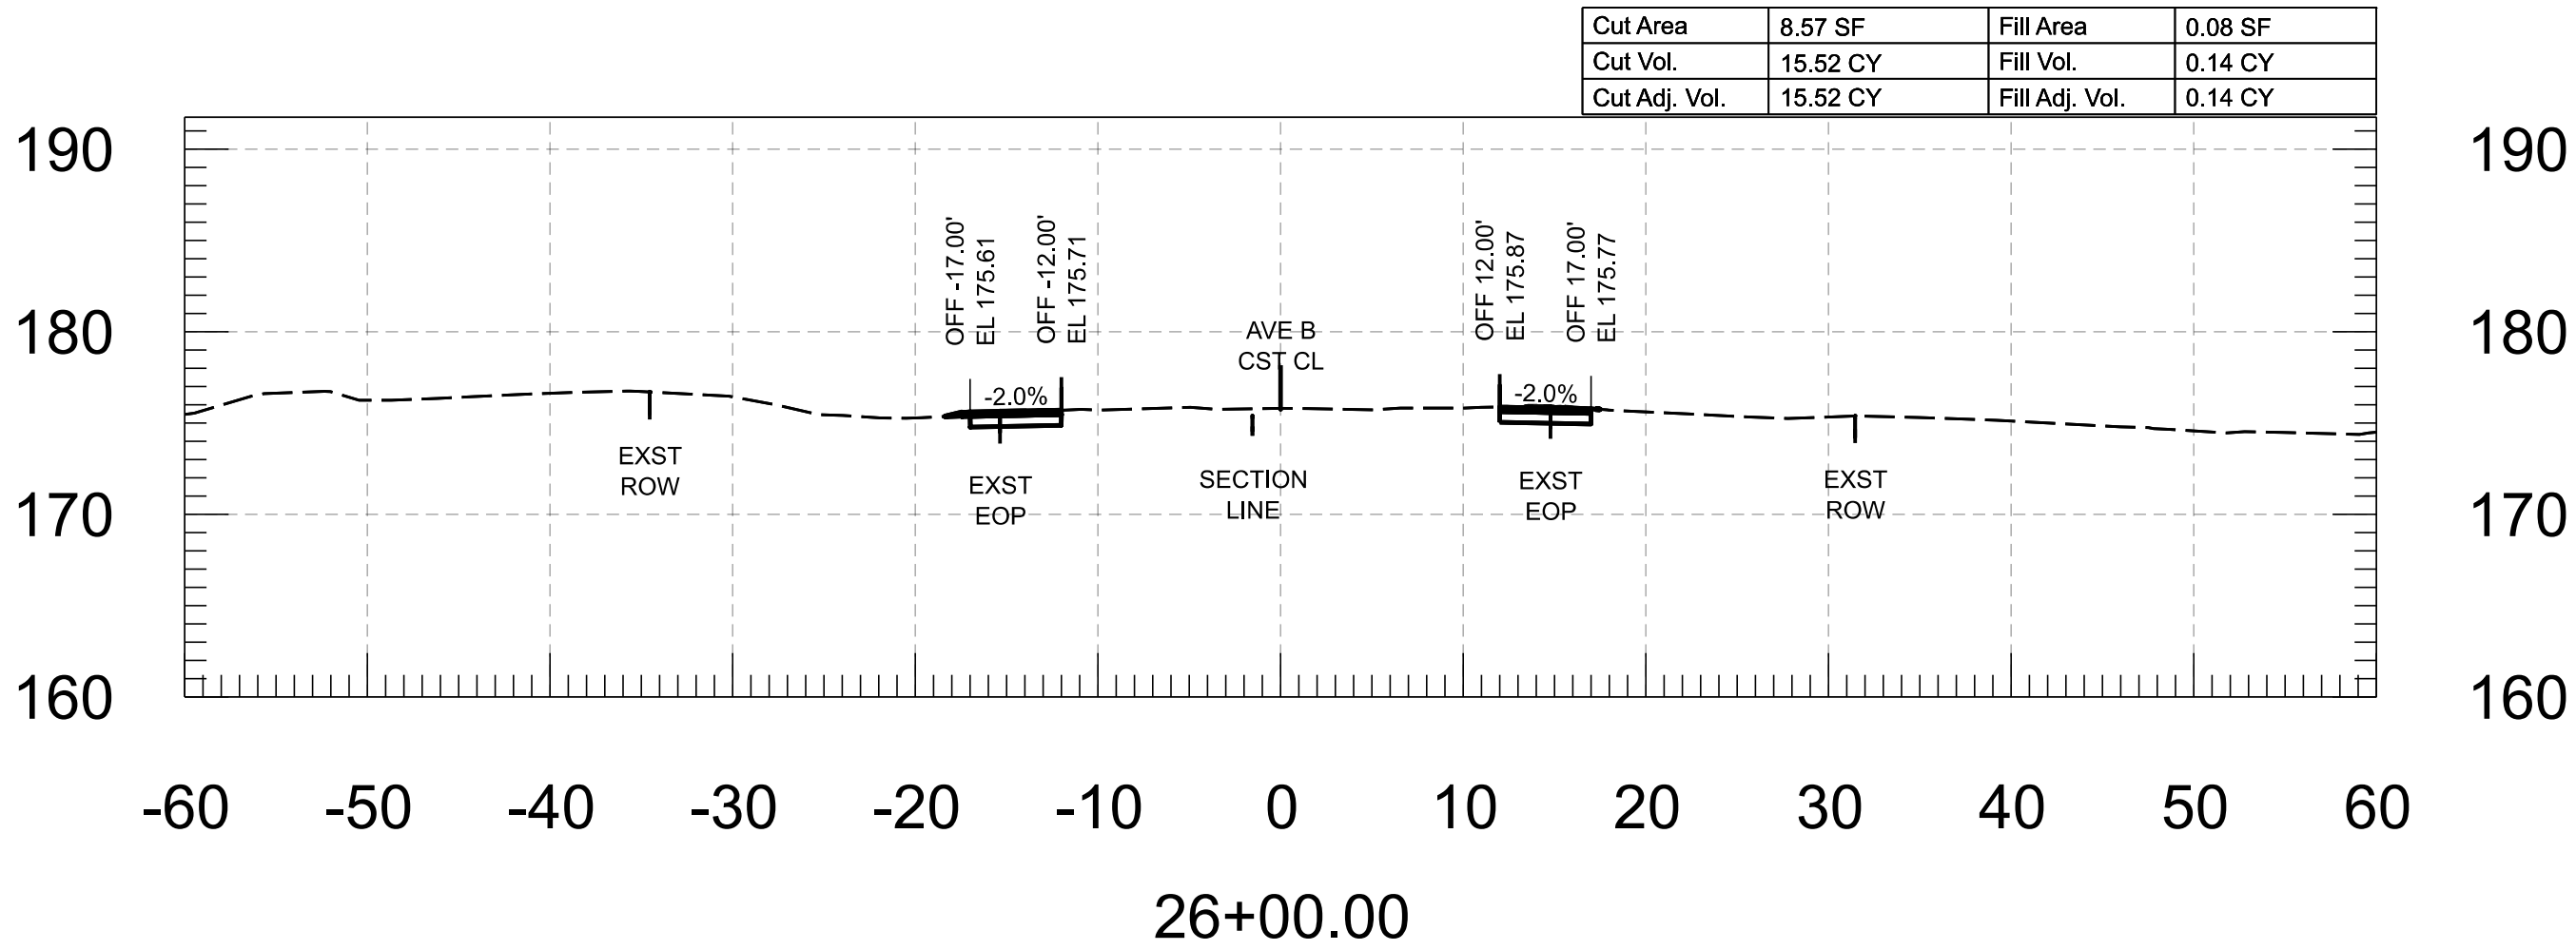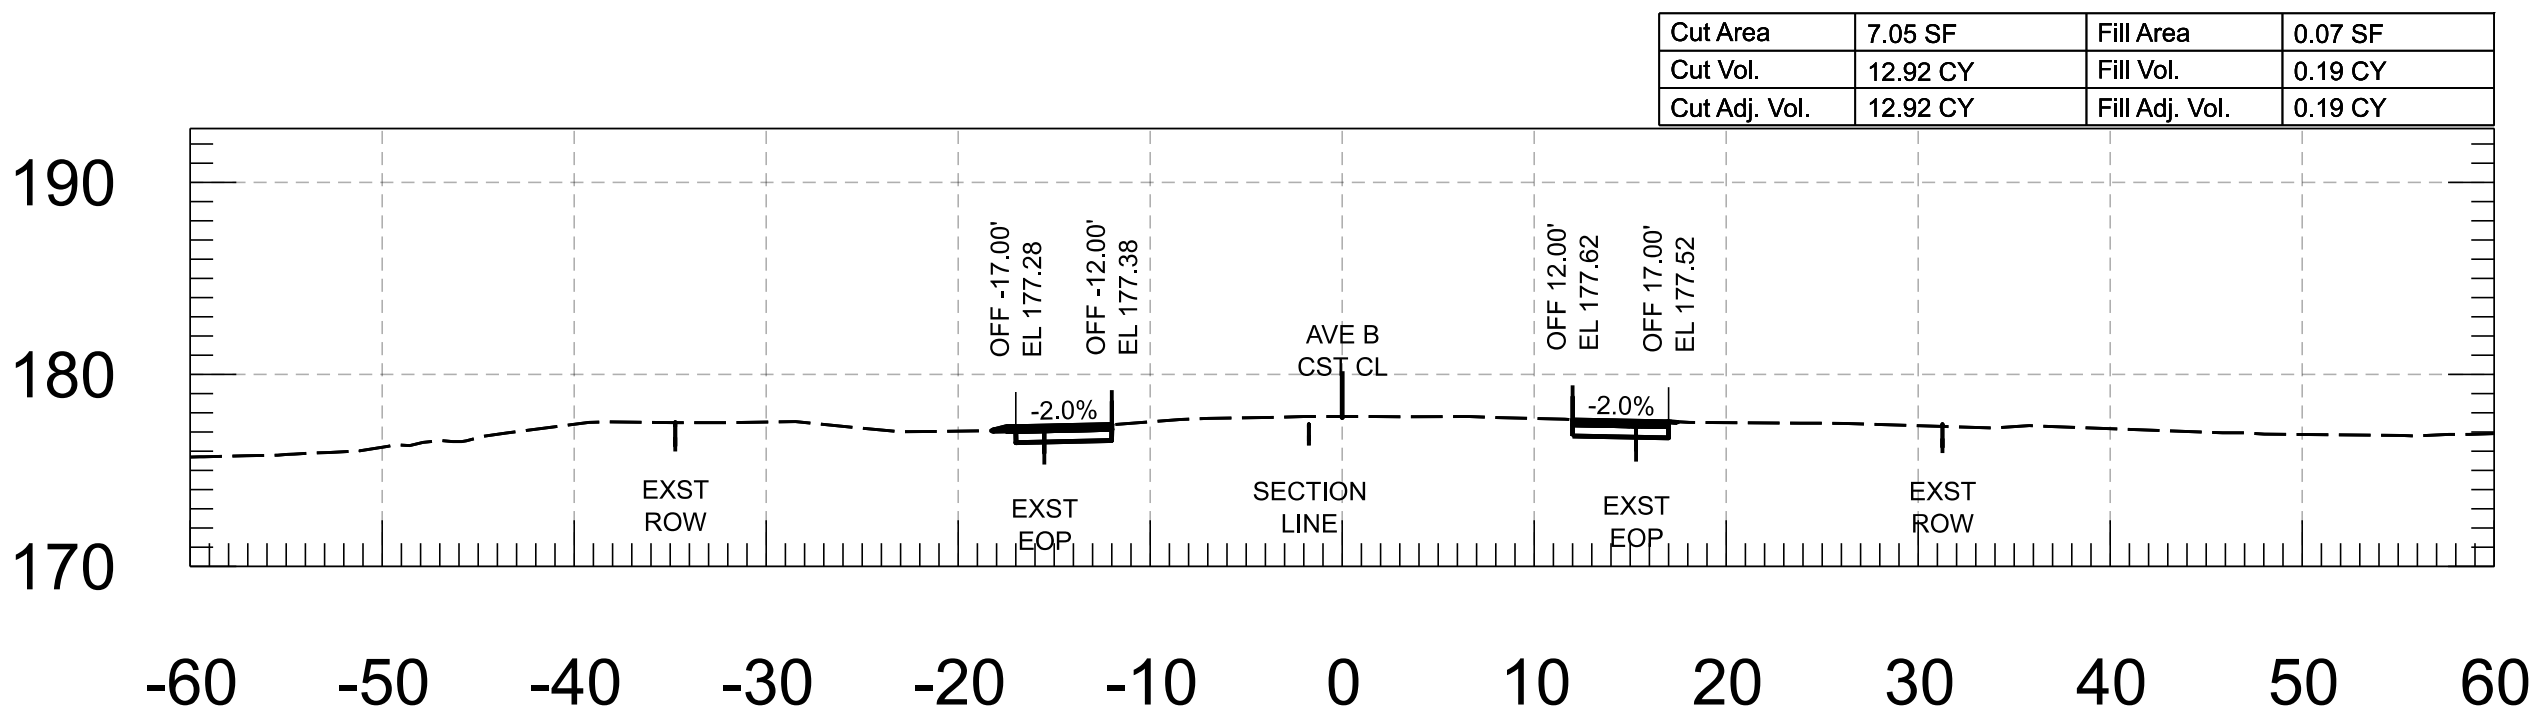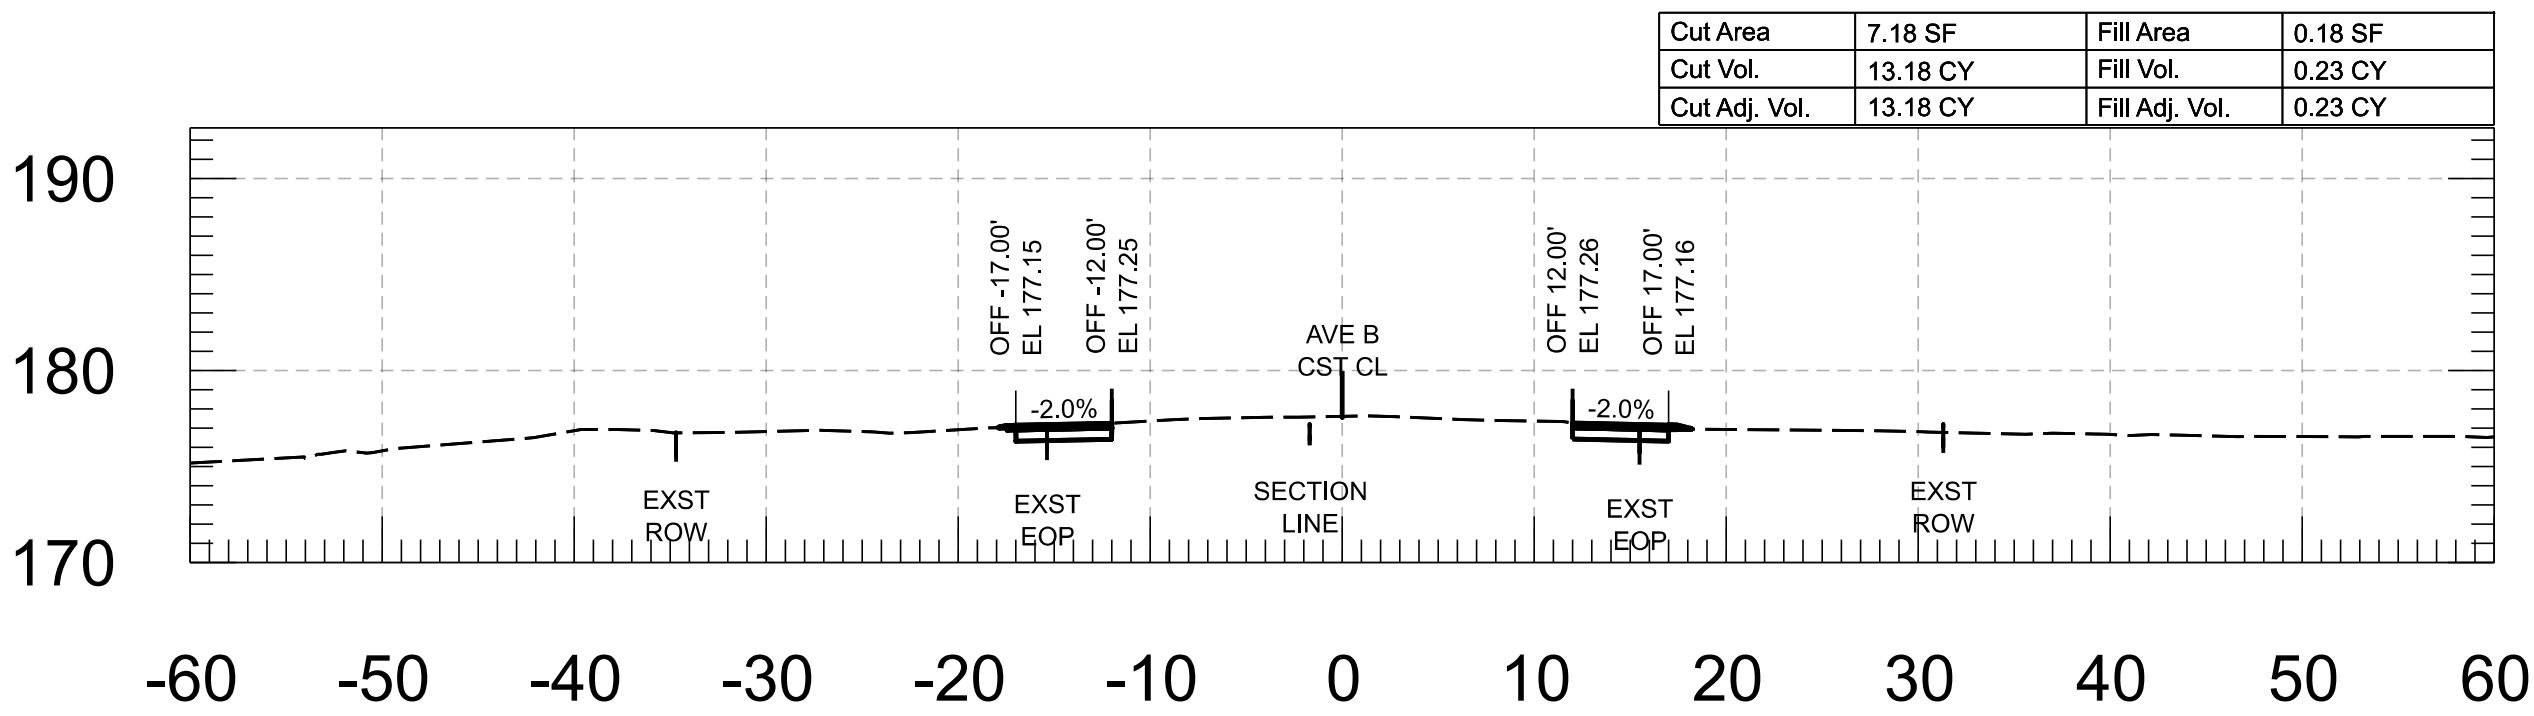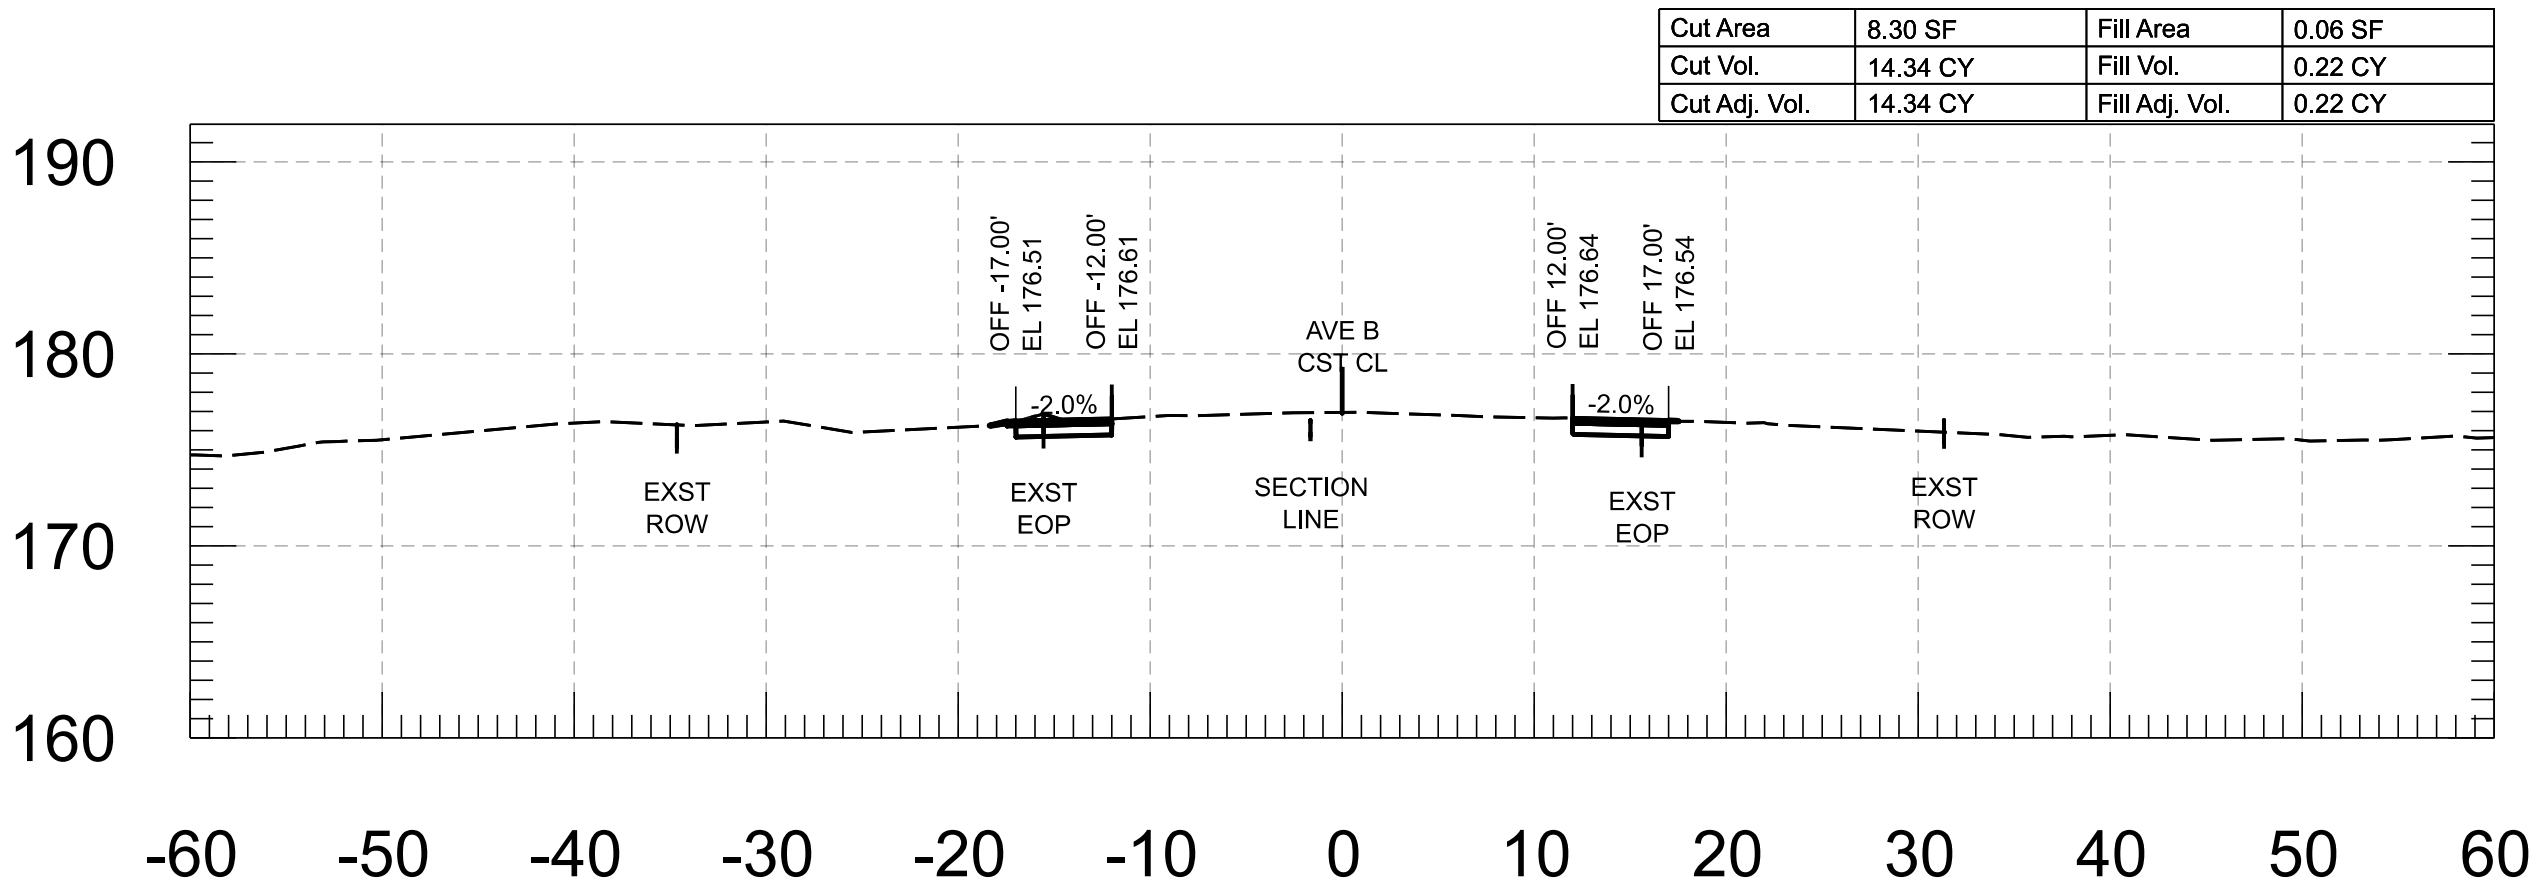


FOR INFORMATION ONLY		NAME	DATE	ARIZONA DEPARTMENT OF TRANSPORTATION PROJECT DELIVERY AND OPERATIONS DIVISION ROADWAY DESIGN SECTION	ROUTE	F.H.W.A. Arizona Division	STATE ARIZ.	PROJECT NO.	FEDERAL ID NO.	SHEET NO.	TOTAL SHEETS	RECORD DRAWING	
	DESIGN	M. SCHOEN	07/26					0000 YU YYU	YYU-0(221)T	4	86		
	DRAWN	P. ESCOBAR	07/26										
	CHECKED	H. RIOS	07/26										
		 WSP USA Inc. 1230 West Washington Street, Suite 600 Tempe, AZ 85288	AVE B CROSS SECTIONS			MILEPOST	LOCATION AVENUE B, COUNTY 18TH ST - SR 195						
					STRUCTURE NO.	TRACS NO. T0439 01C						___ OF ___	


Cut Area	6.66 SF	Fill Area	0.60 SF
Cut Vol.	13.77 CY	Fill Vol.	1.13 CY
Cut Adj. Vol.	13.77 CY	Fill Adj. Vol.	1.13 CY

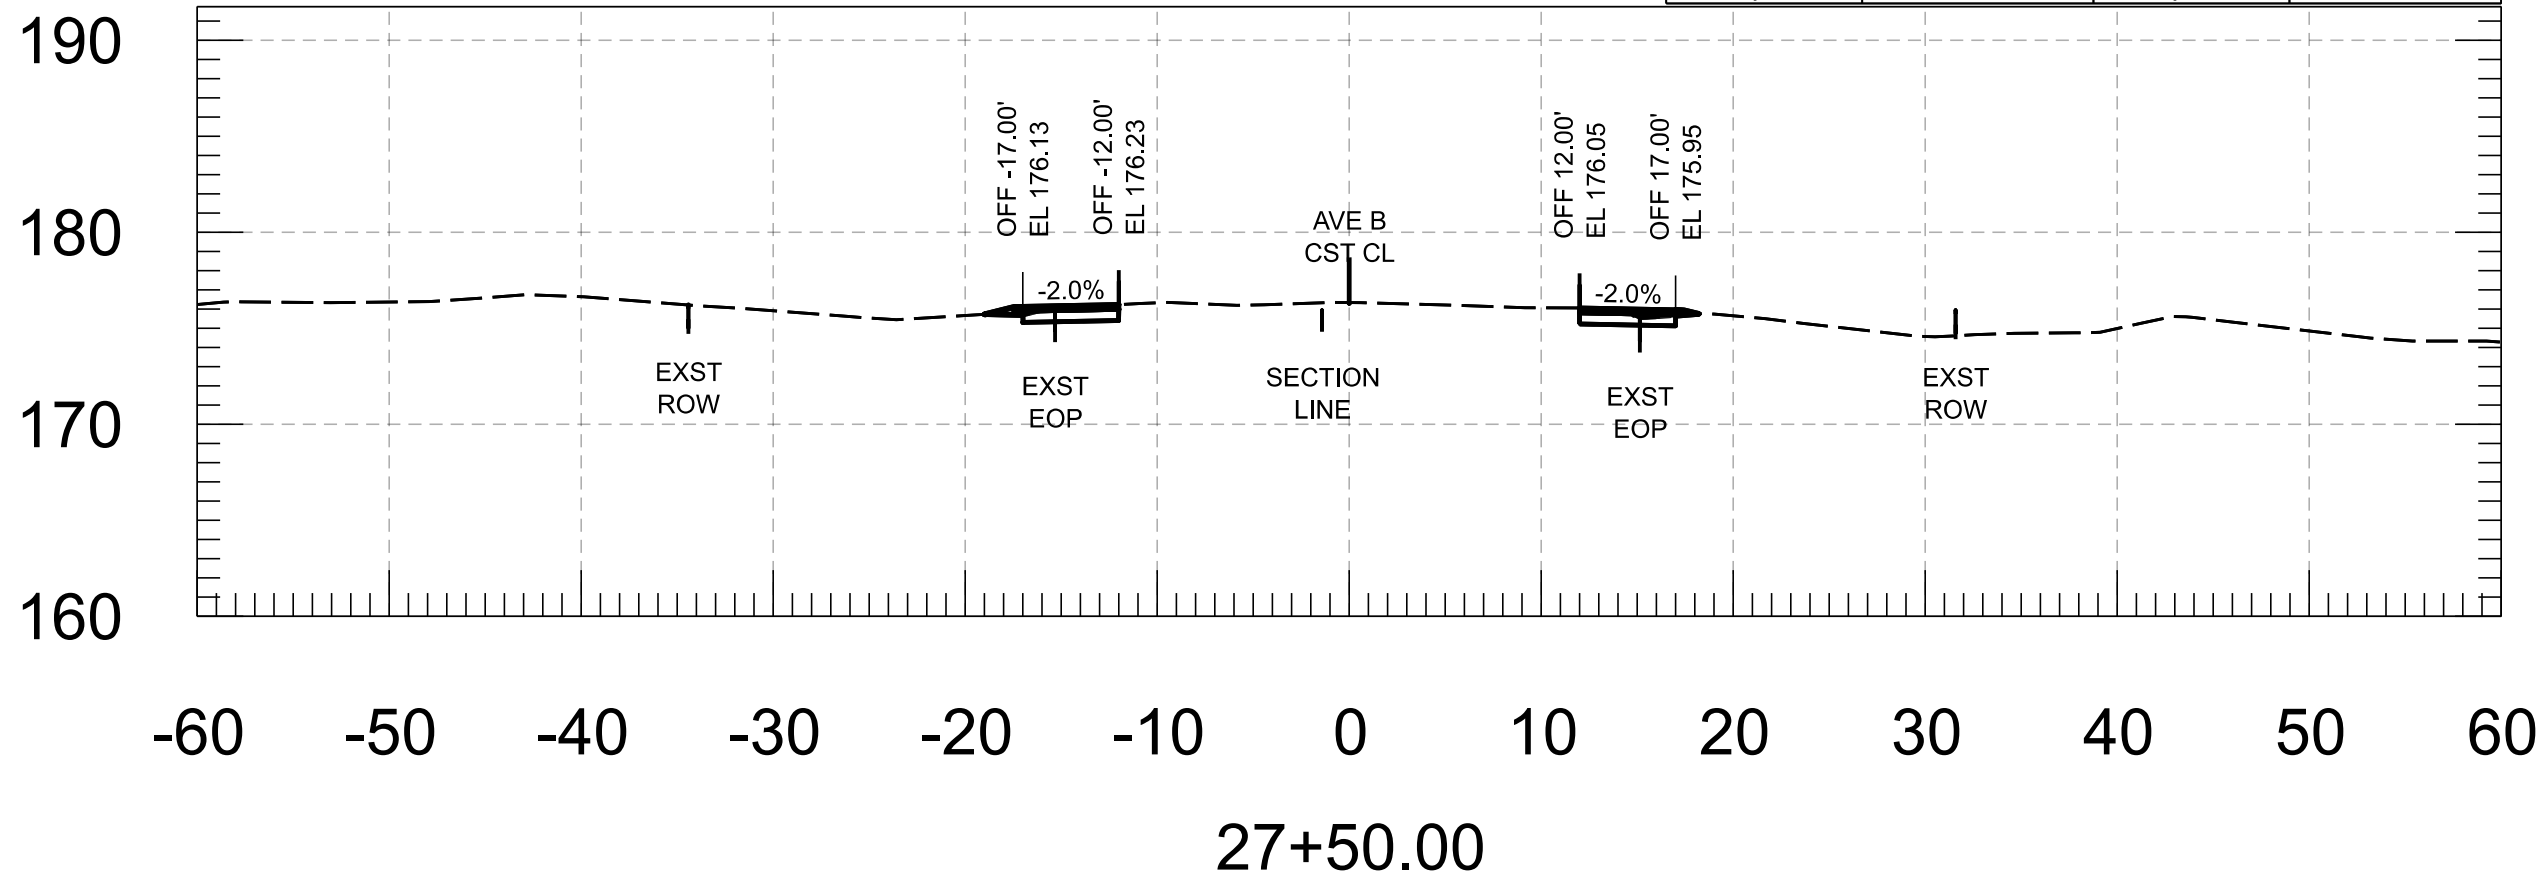


Cut Area	9.42 SF	Fill Area	0.00 SF
Cut Vol.	17.14 CY	Fill Vol.	0.27 CY
Cut Adj. Vol.	17.14 CY	Fill Adj. Vol.	0.27 CY

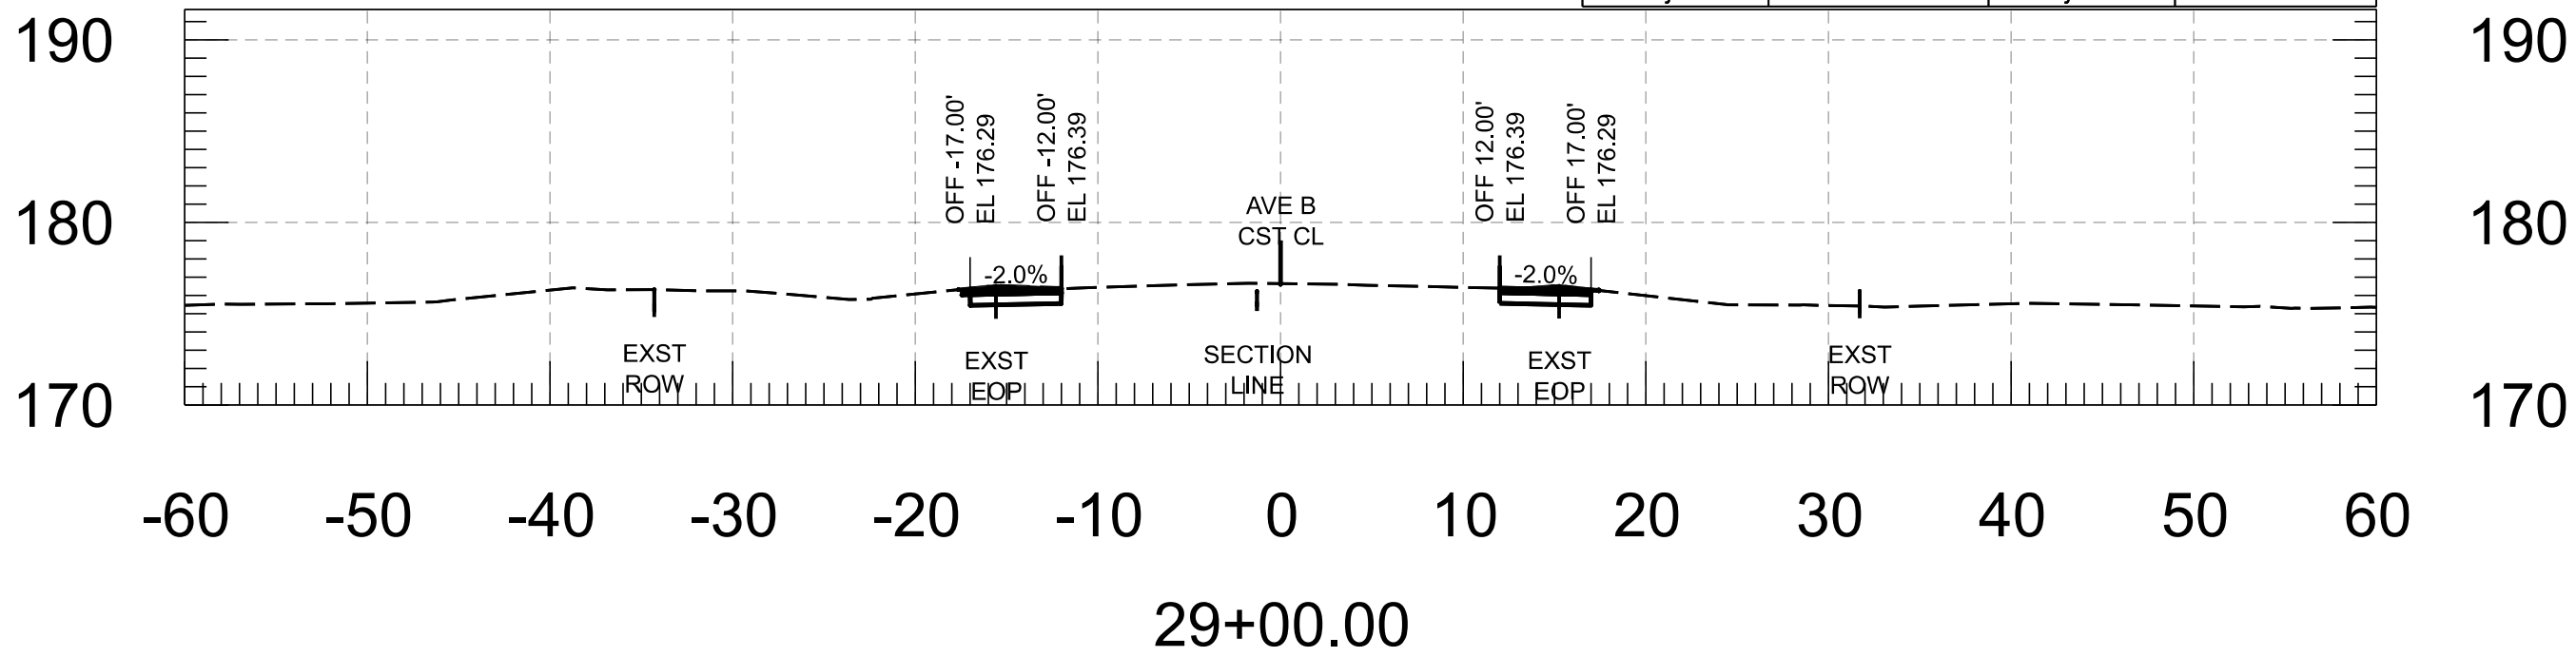


Cut Area	8.22 SF	Fill Area	0.62 SF
Cut Vol.	15.21 CY	Fill Vol.	0.65 CY
Cut Adj. Vol.	15.21 CY	Fill Adj. Vol.	0.65 CY

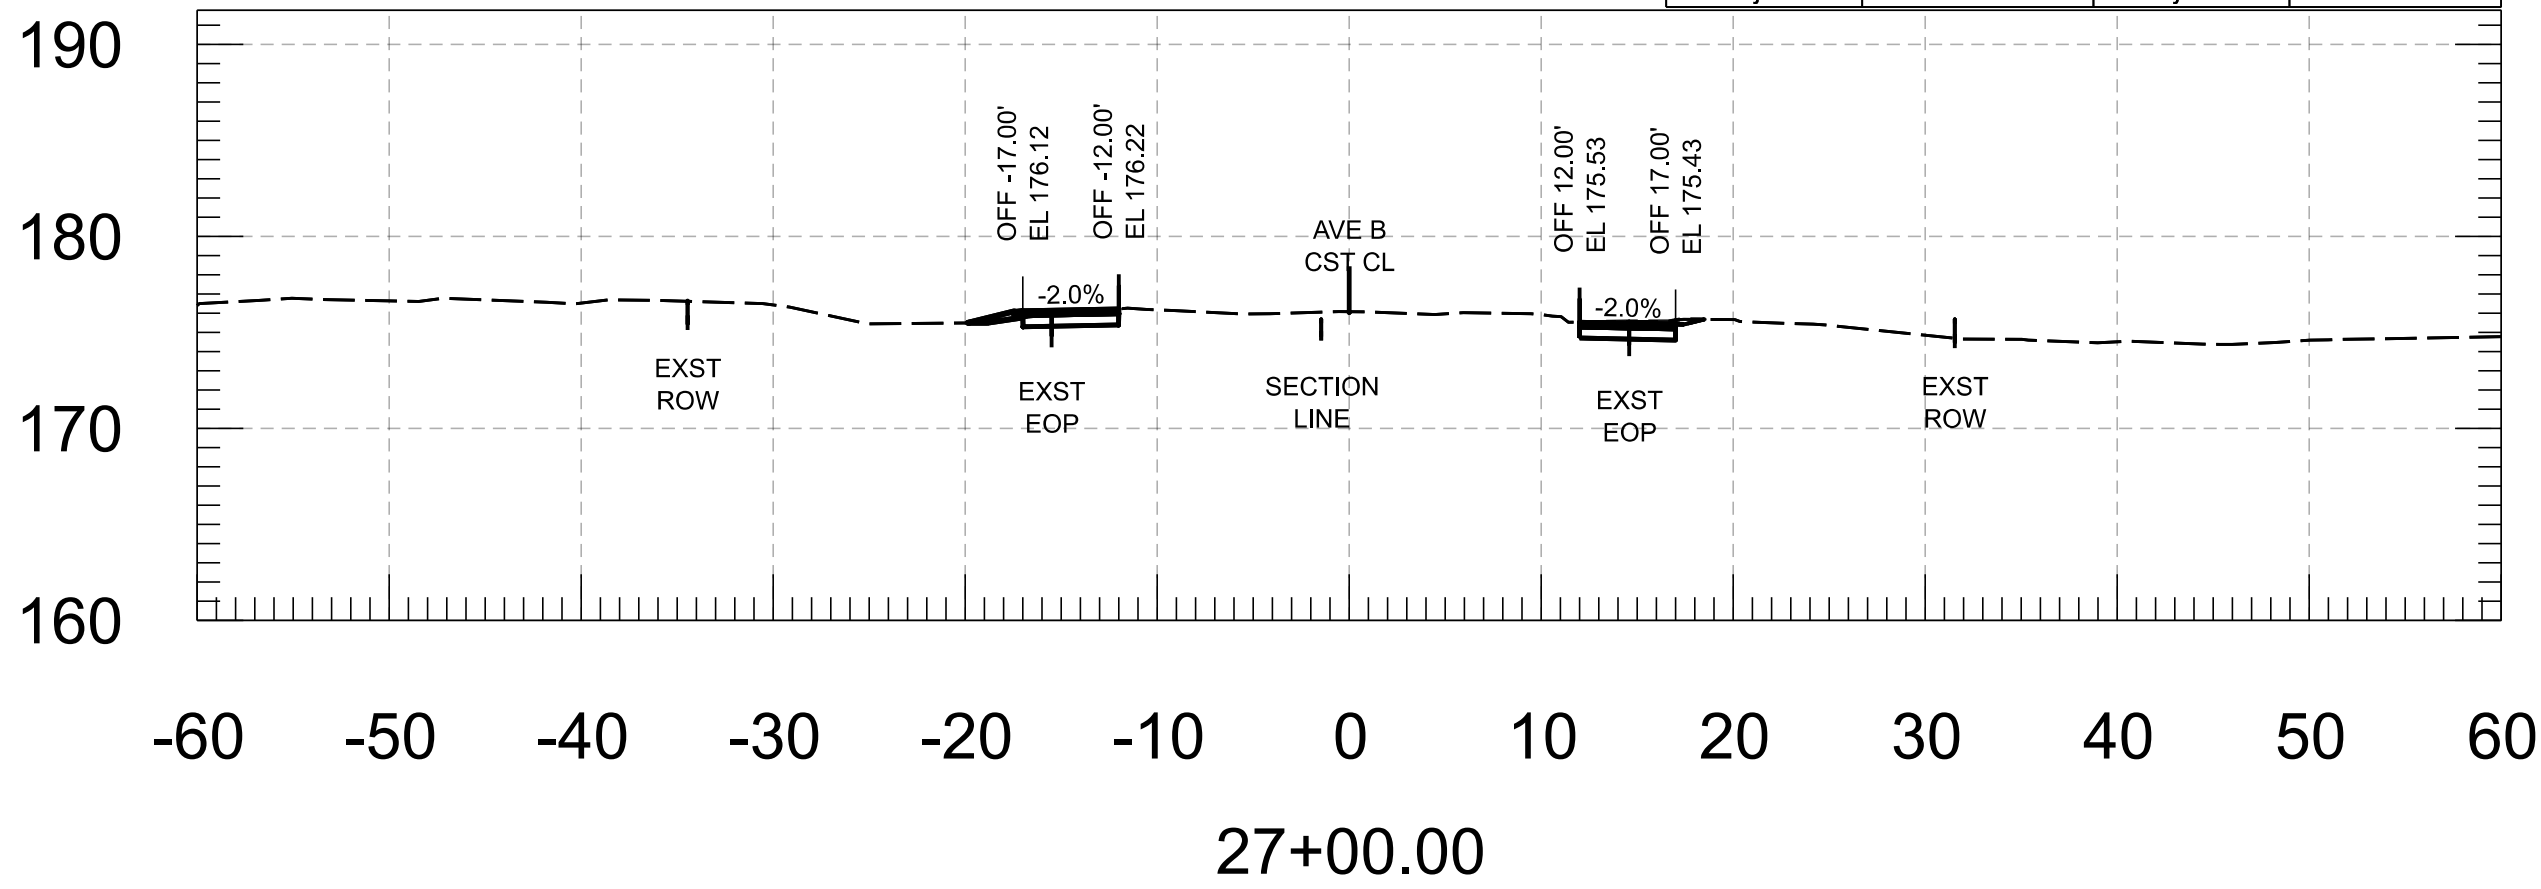


Cut Area	9.09 SF	Fill Area	0.29 SF
Cut Vol.	16.62 CY	Fill Vol.	0.47 CY
Cut Adj. Vol.	16.62 CY	Fill Adj. Vol.	0.47 CY

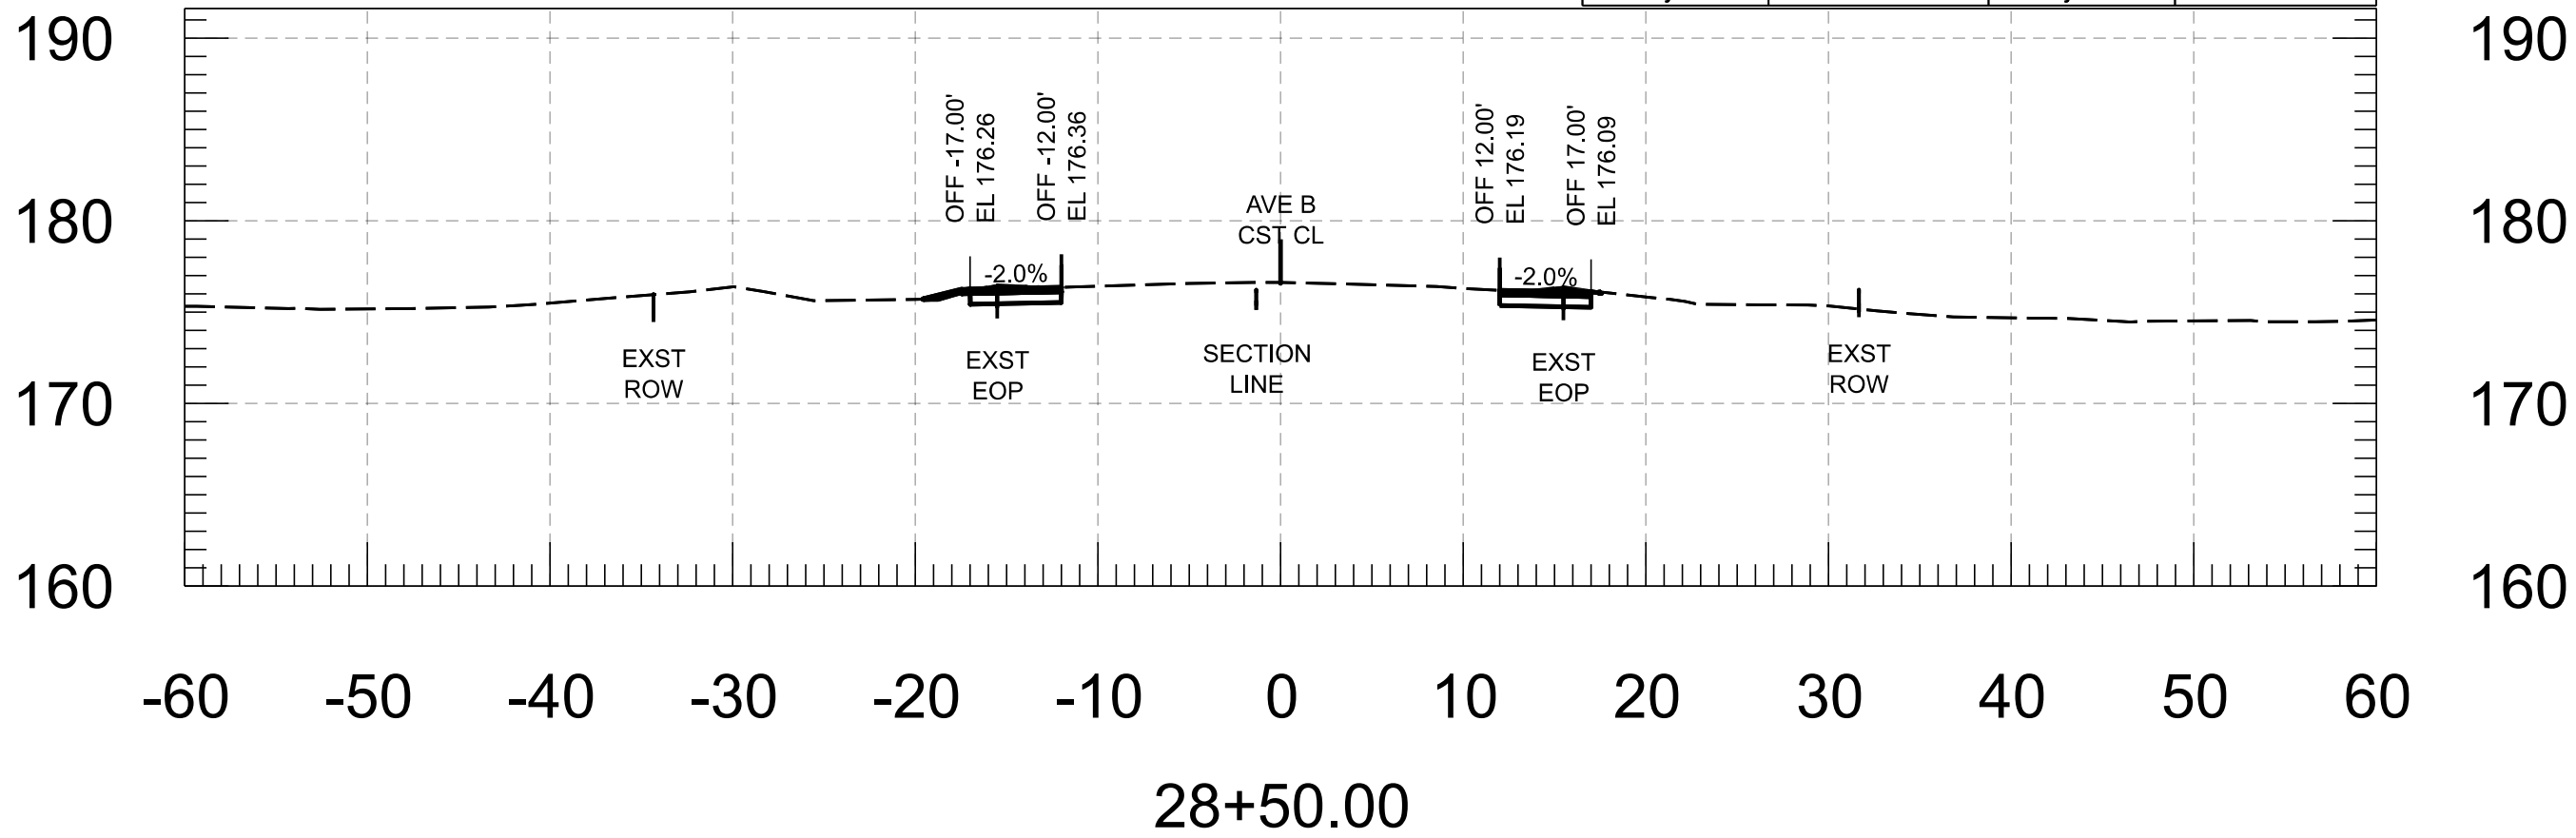

Cut Area	8.21 SF	Fill Area	0.08 SF
Cut Vol.	15.53 CY	Fill Vol.	0.16 CY
Cut Adj. Vol.	15.53 CY	Fill Adj. Vol.	0.16 CY

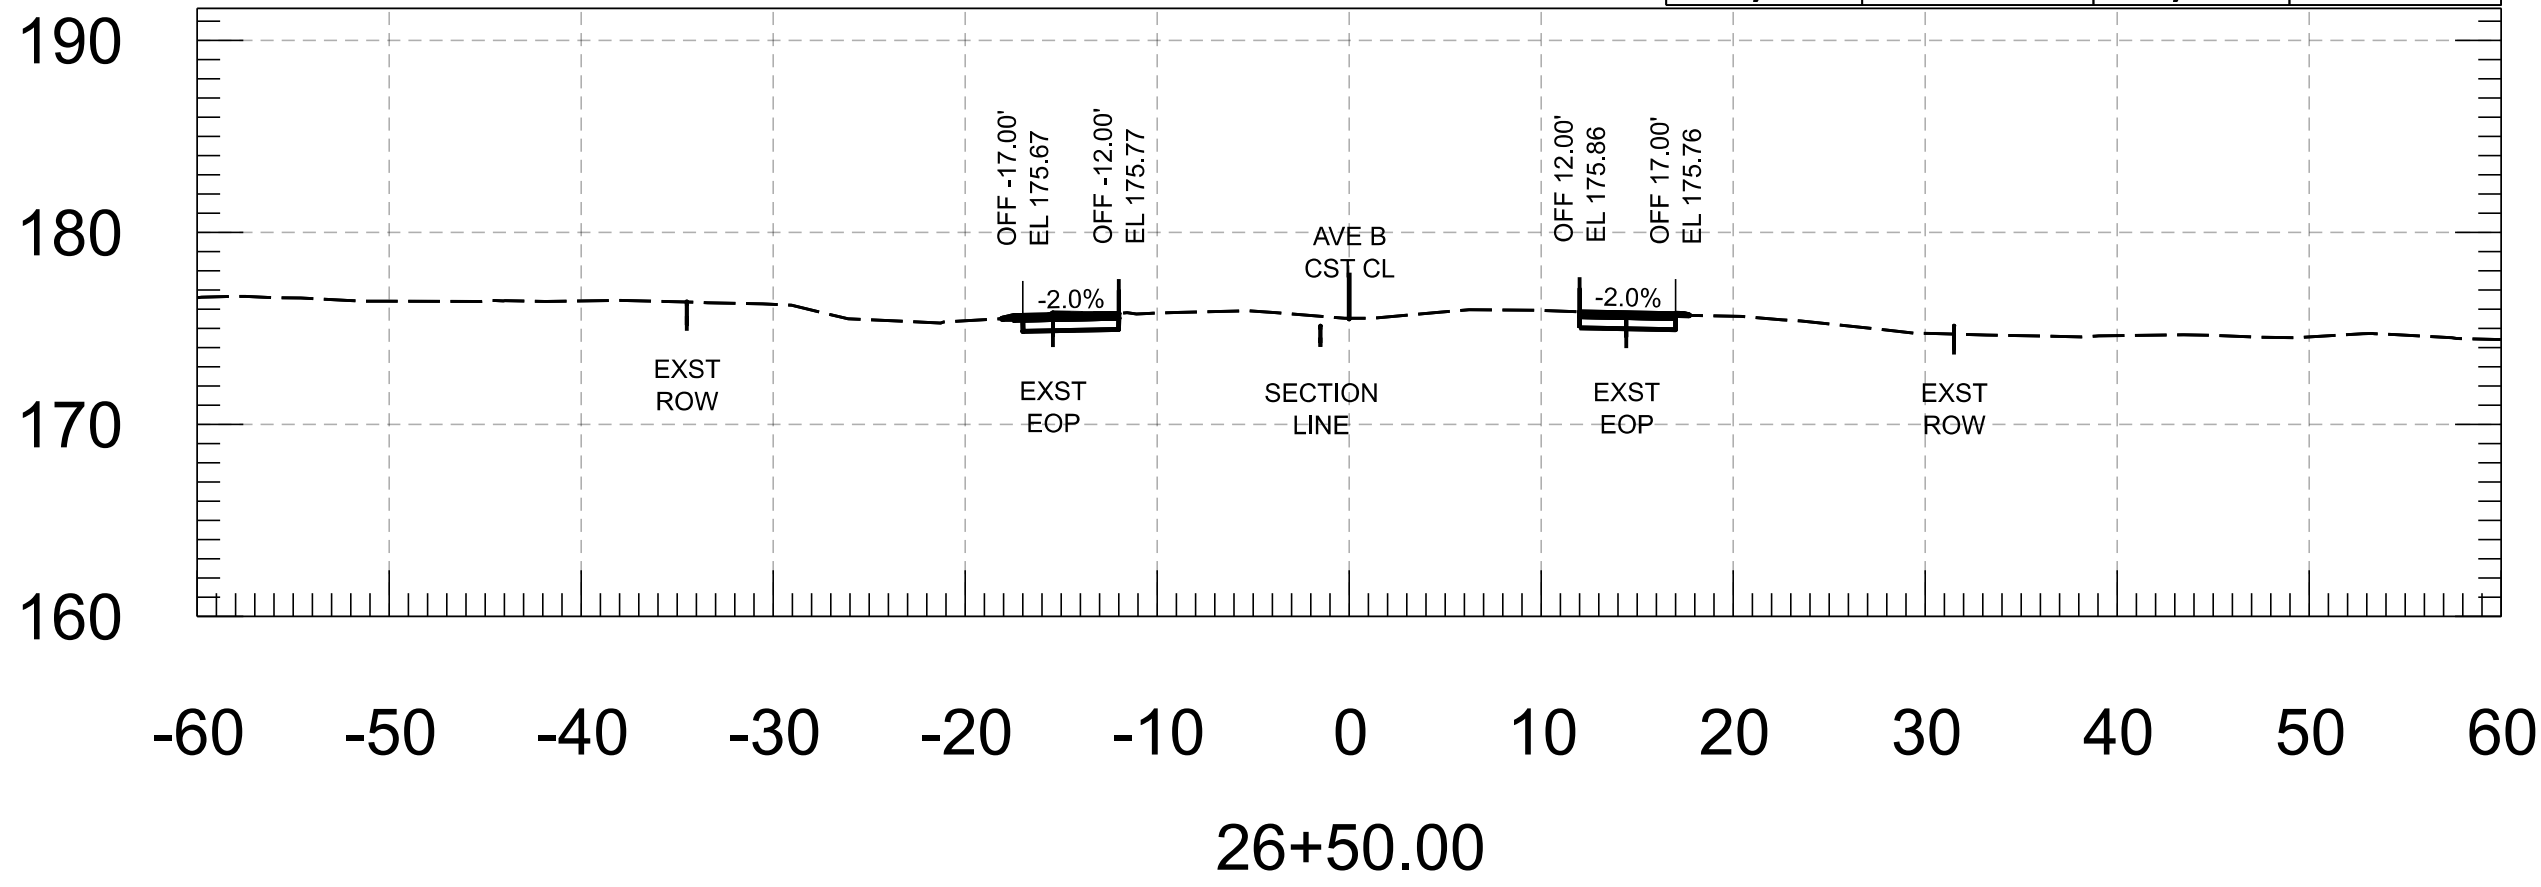

Cut Area	8.86 SF	Fill Area	0.22 SF
Cut Vol.	14.37 CY	Fill Vol.	0.76 CY
Cut Adj. Vol.	14.37 CY	Fill Adj. Vol.	0.76 CY

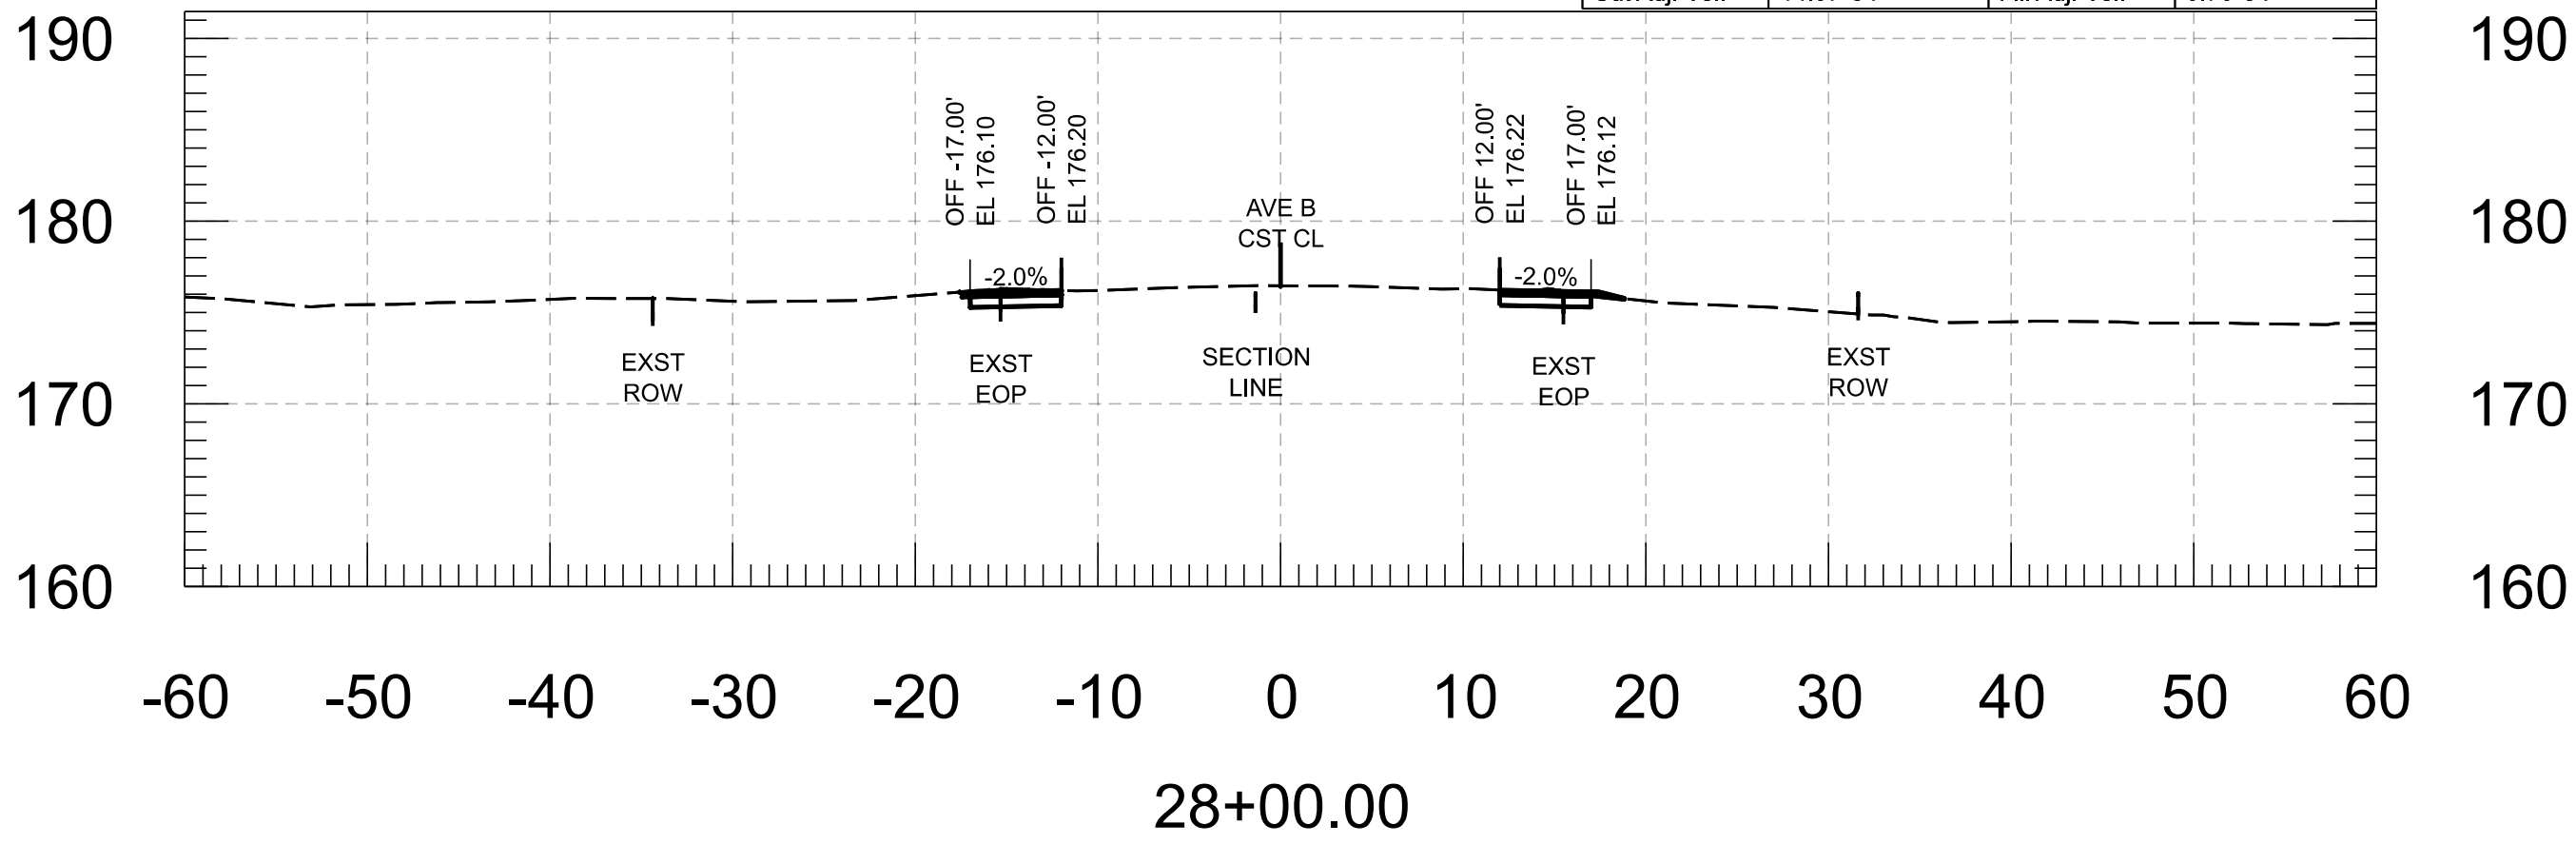

FOR
INFORMATION
ONLY

	NAME	DATE
DESIGN	M. SCHOEN	07/26
DRAWN	P. ESCOBAR	07/26
CHECKED	H. RIOS	07/26

WSP USA Inc.
1230 West Washington Street, Suite 600
Tempe, AZ 85288

ARIZONA DEPARTMENT OF TRANSPORTATION
PROJECT DELIVERY AND OPERATIONS DIVISION
ROADWAY DESIGN SECTION

AVE B CROSS SECTIONS

ROUTE

MILEPOST

STRUCTURE NO.

F.H.W.A. Arizona Division

STATE

PROJECT NO.

FEDERAL ID NO.

SHEET NO.

TOTAL SHEETS

RECORD DRAWING

ARIZ.

0000 YU YYU

YYU-0(221)T

5







86

LOCATION AVENUE B, COUNTY 18TH ST - SR 195







TRACS NO. T0439 01C

DWG







____ OF ____

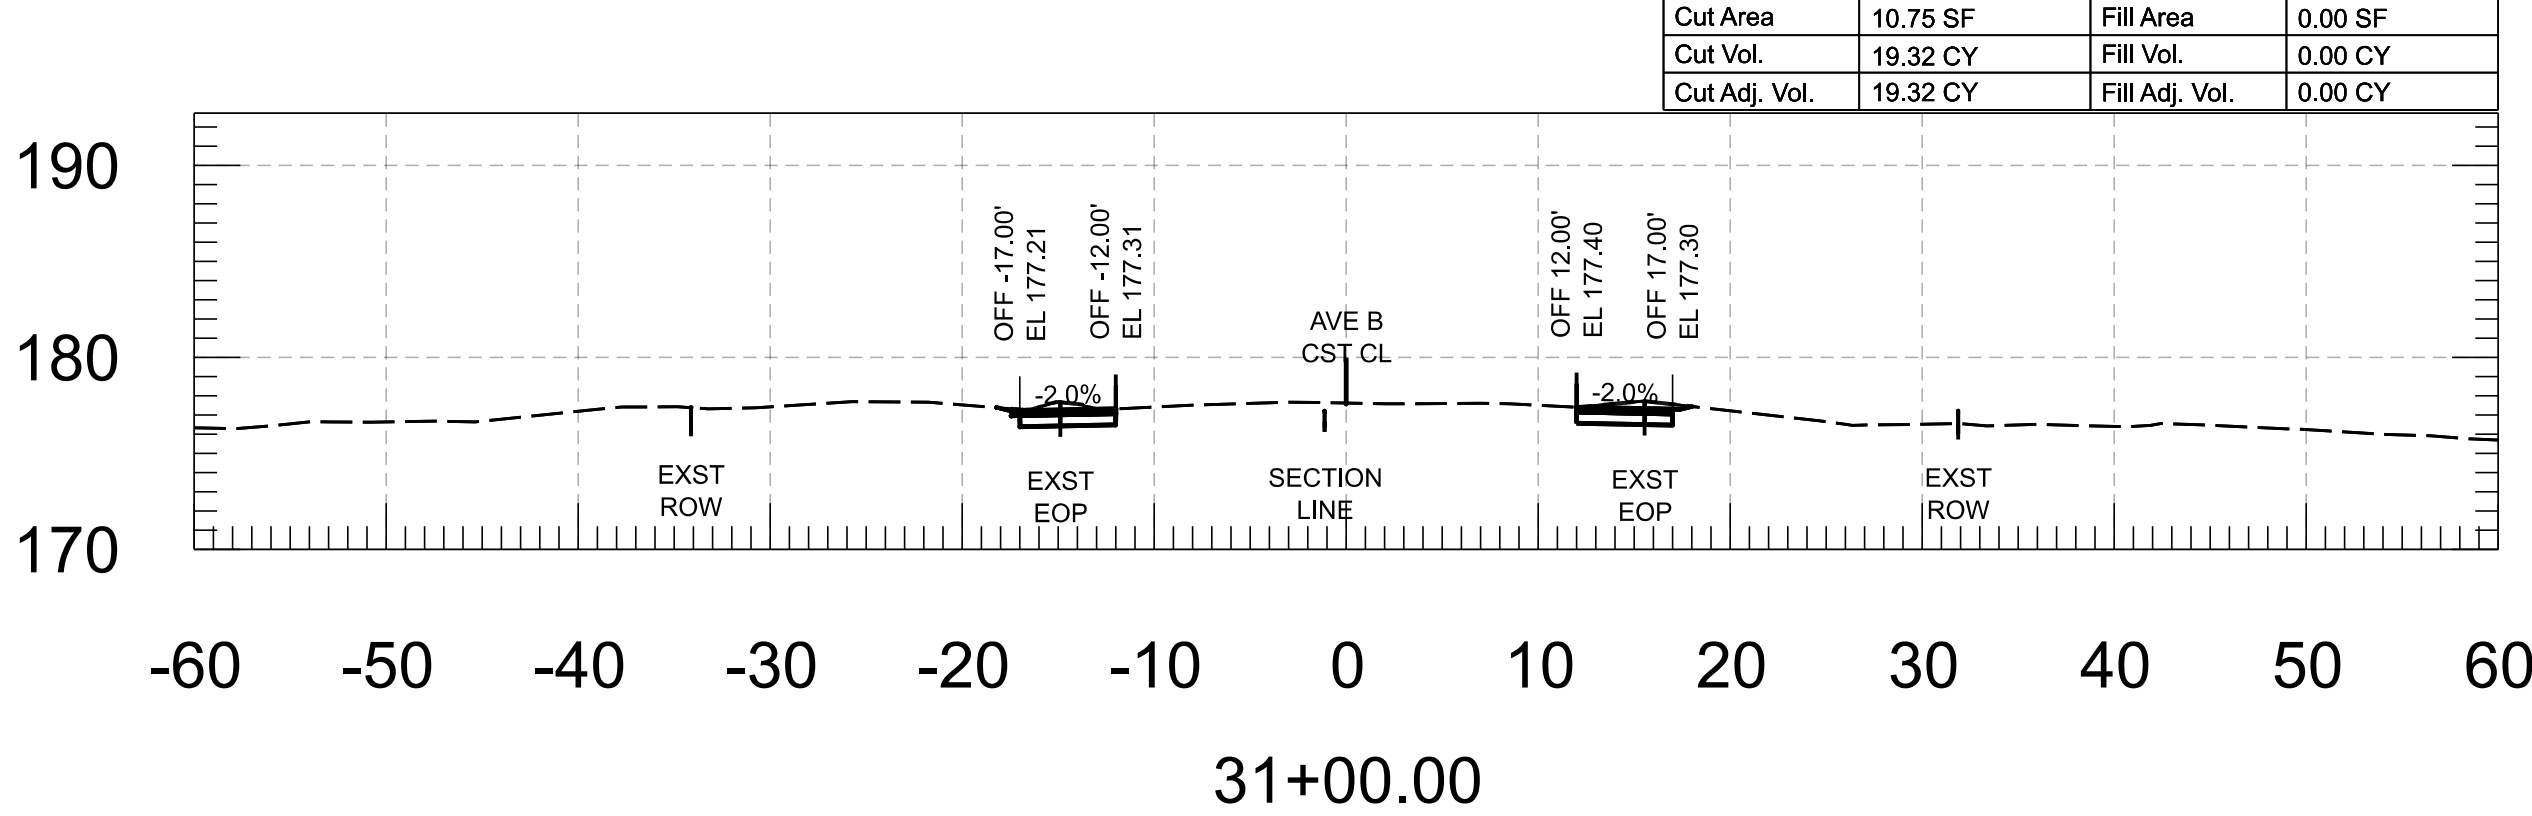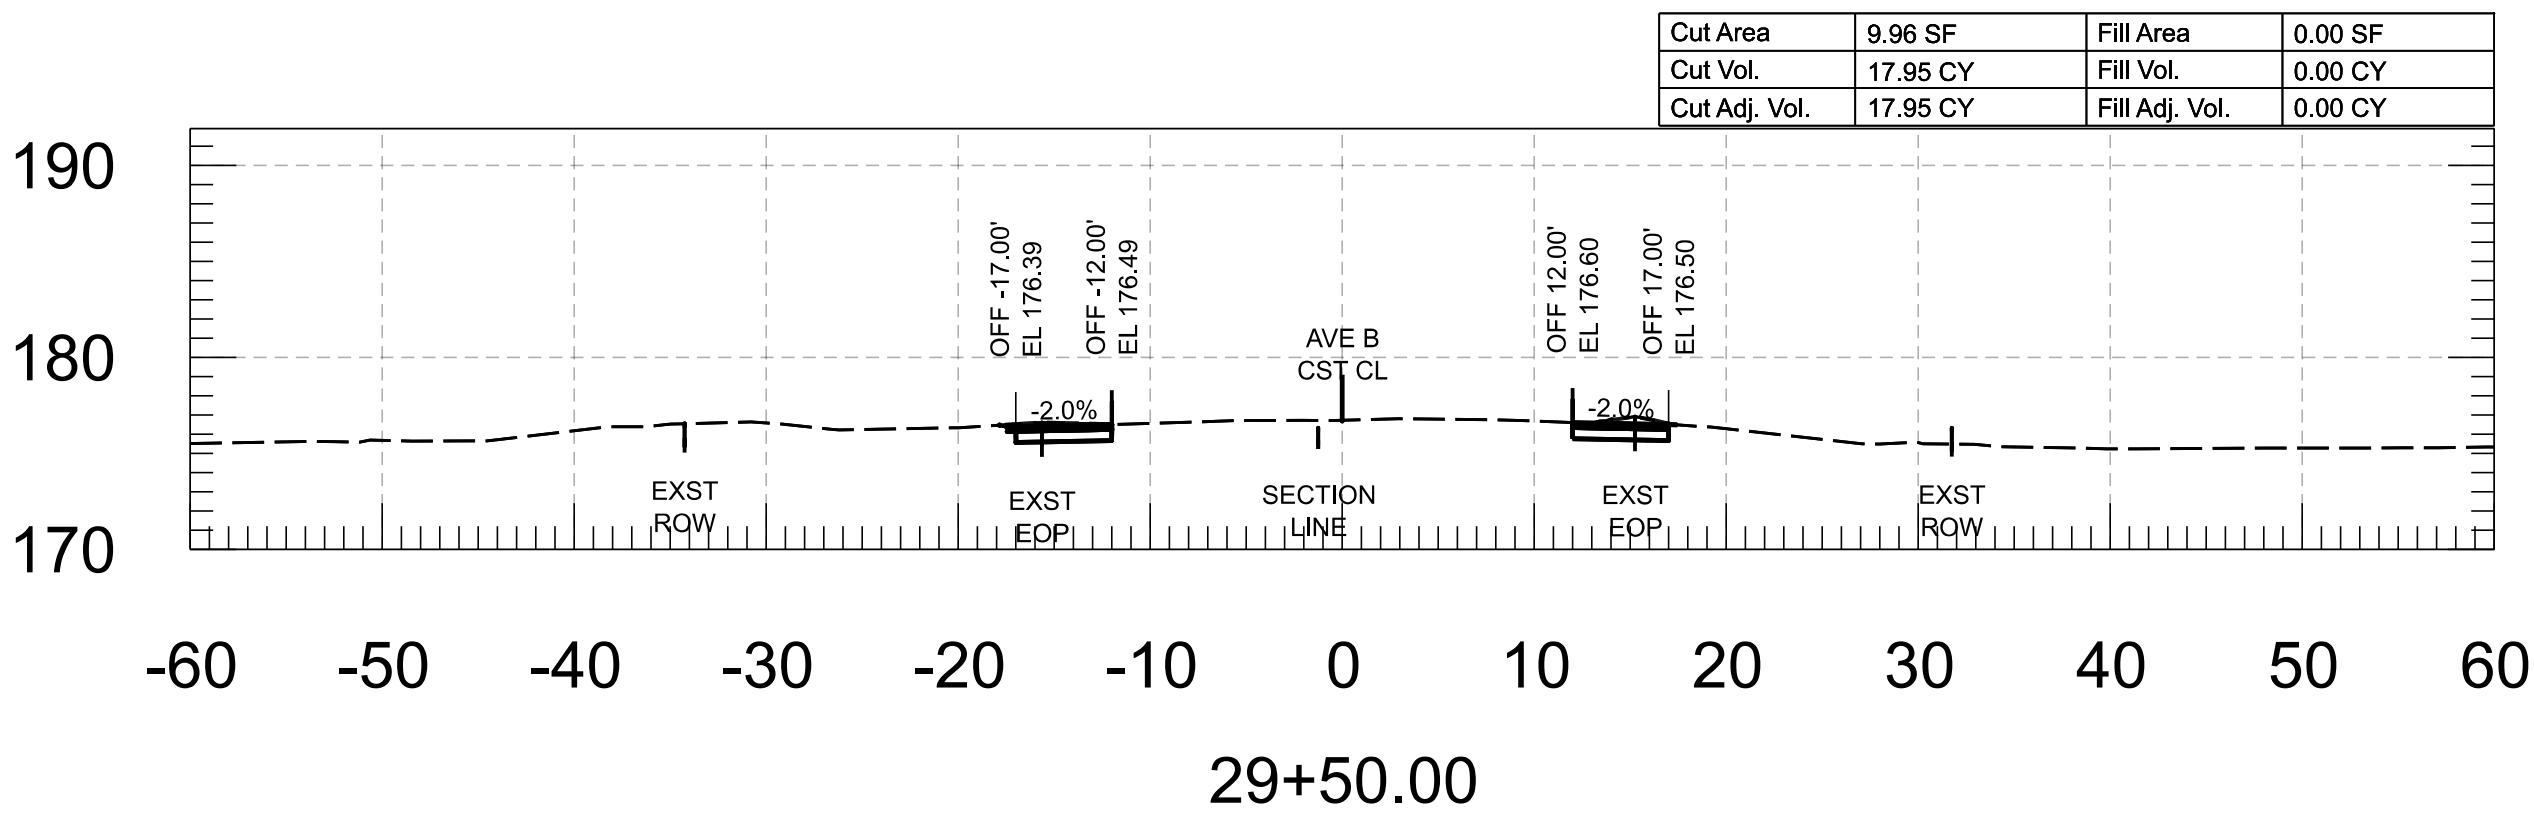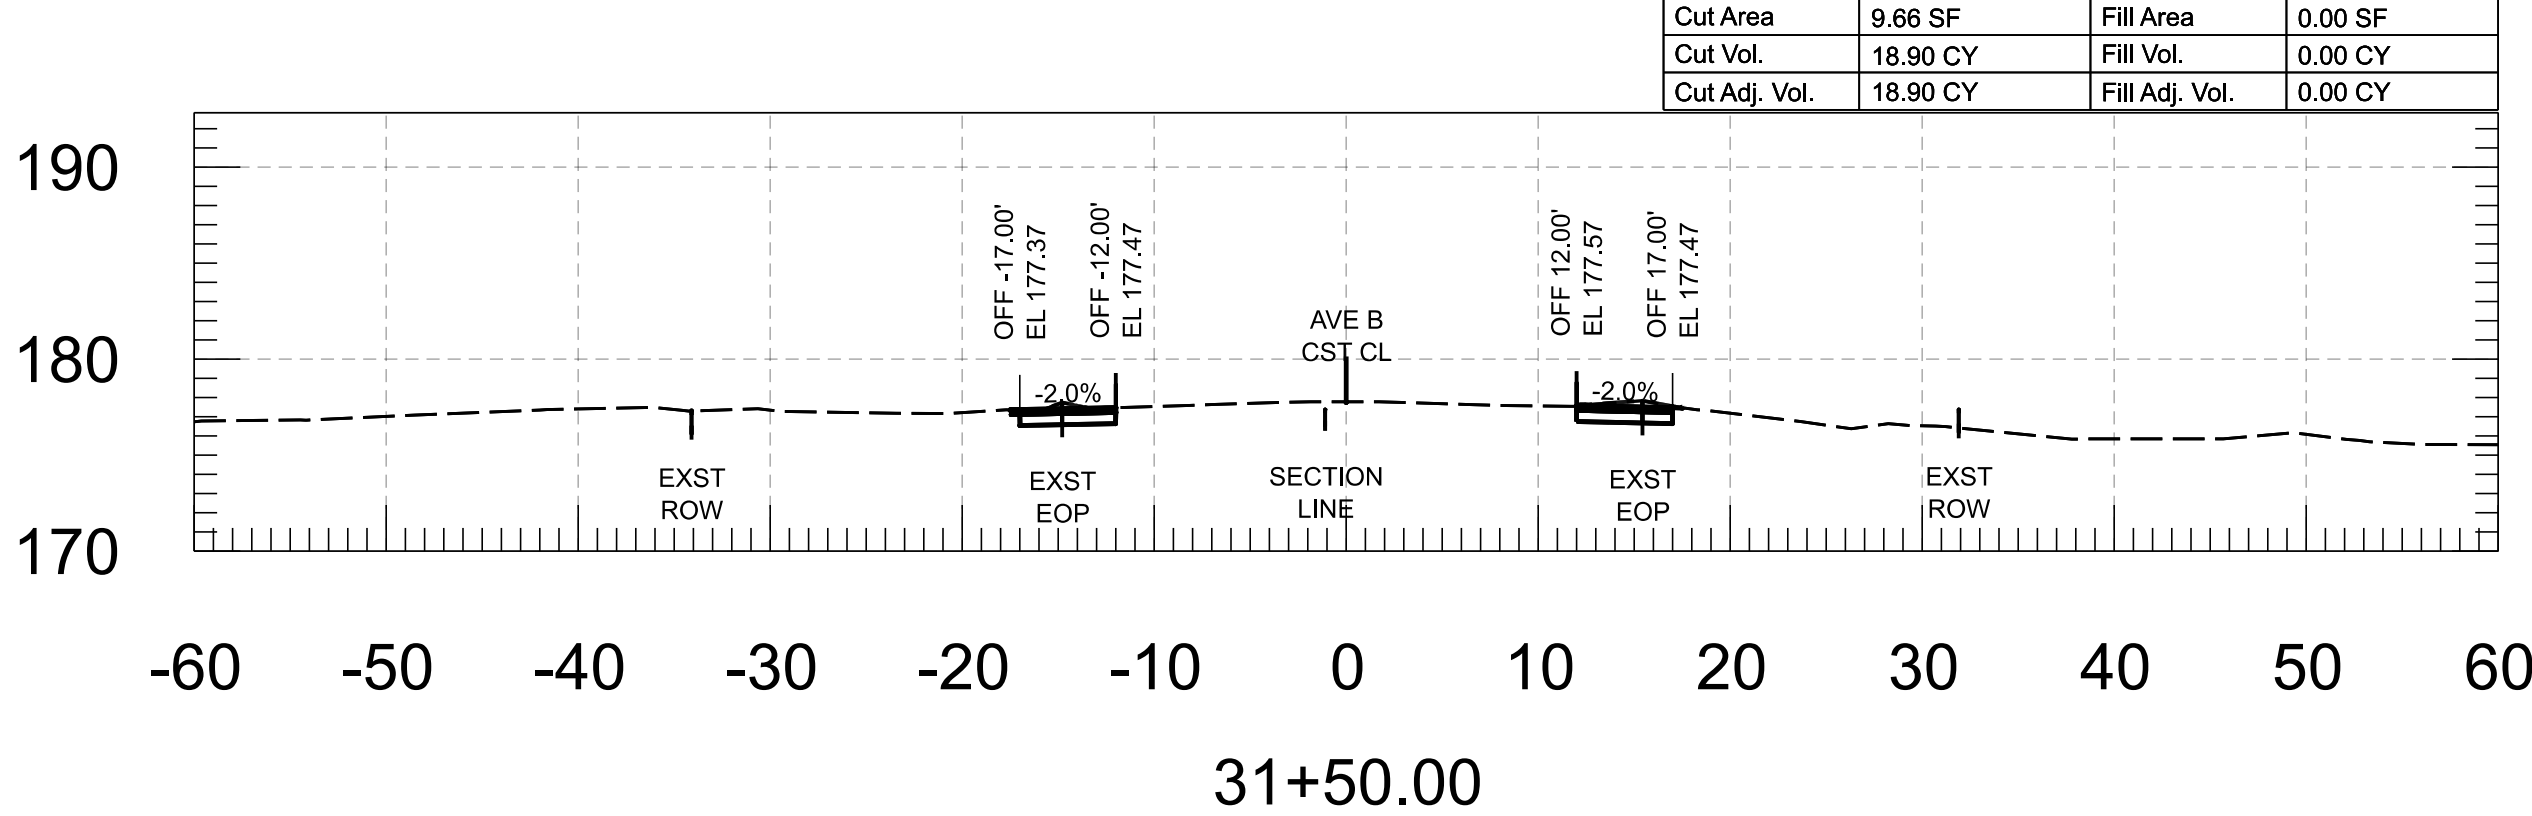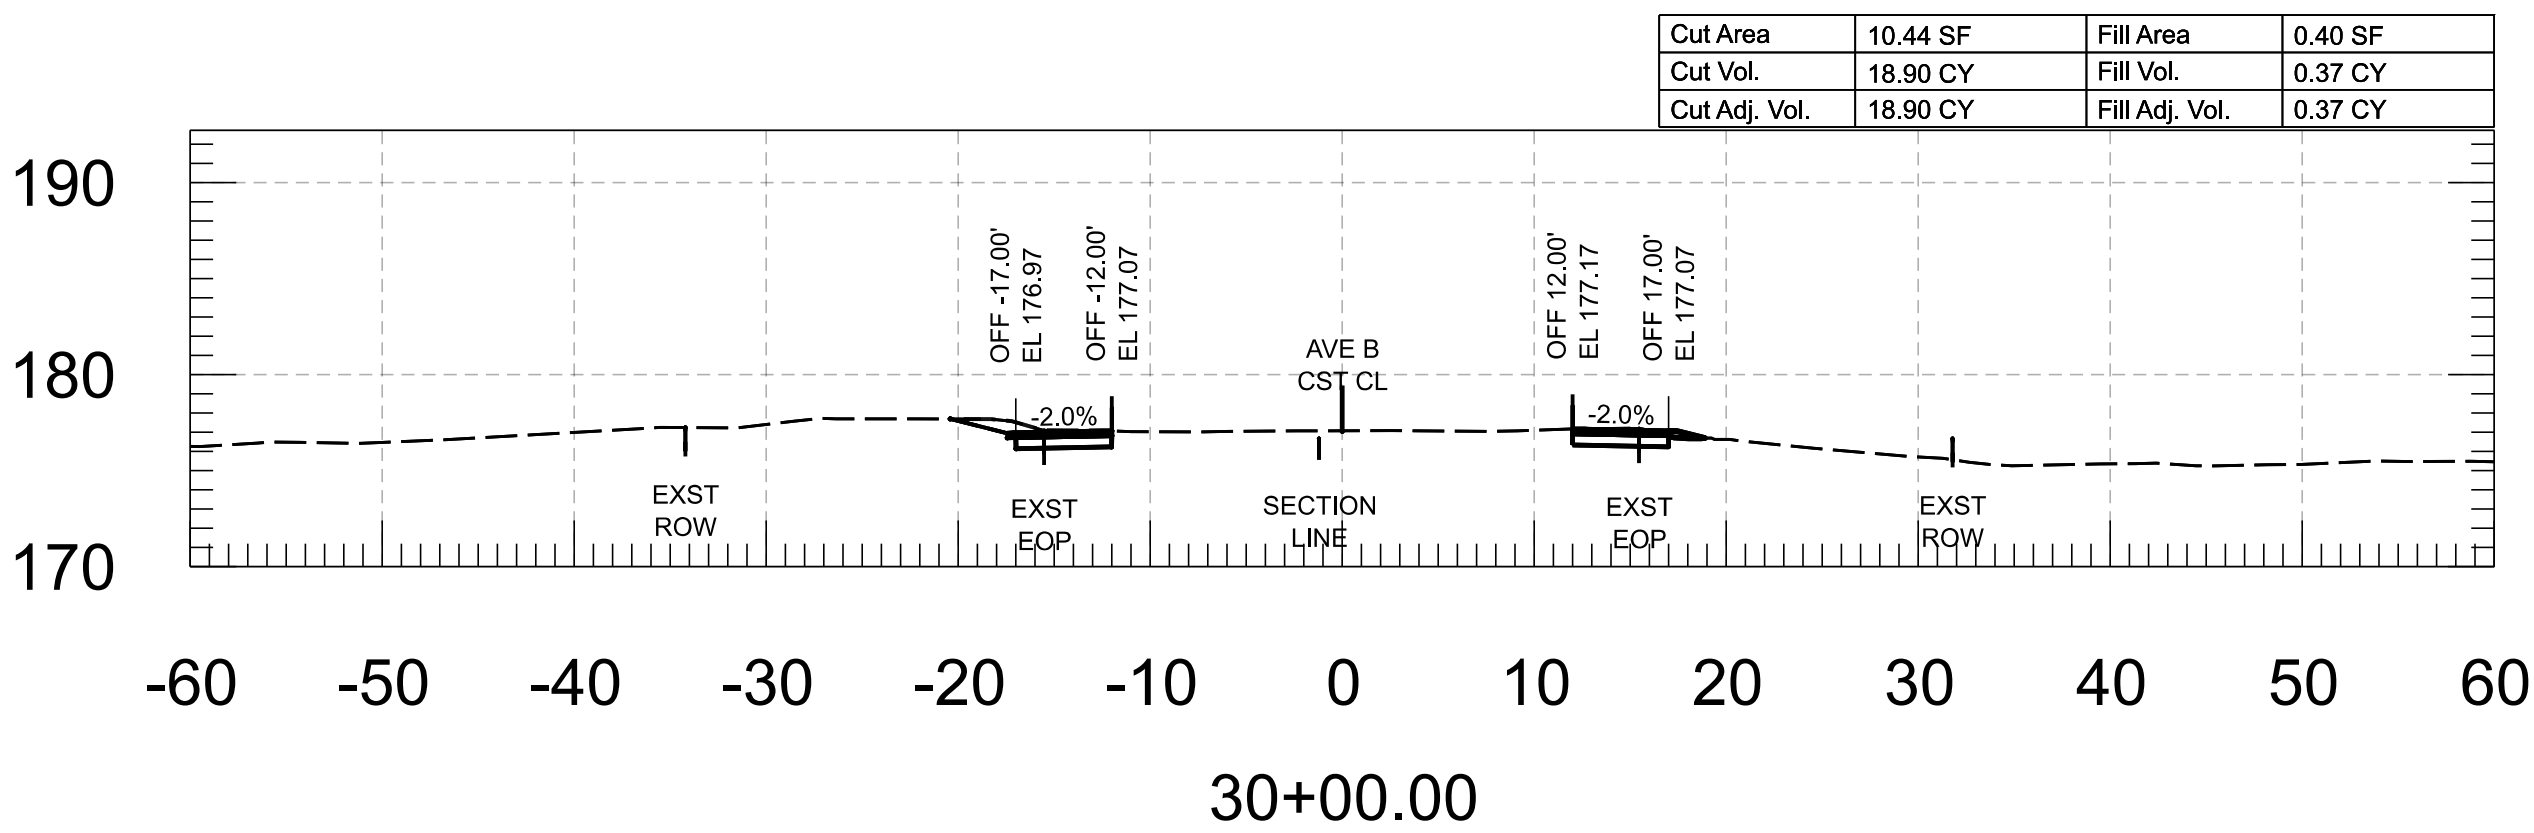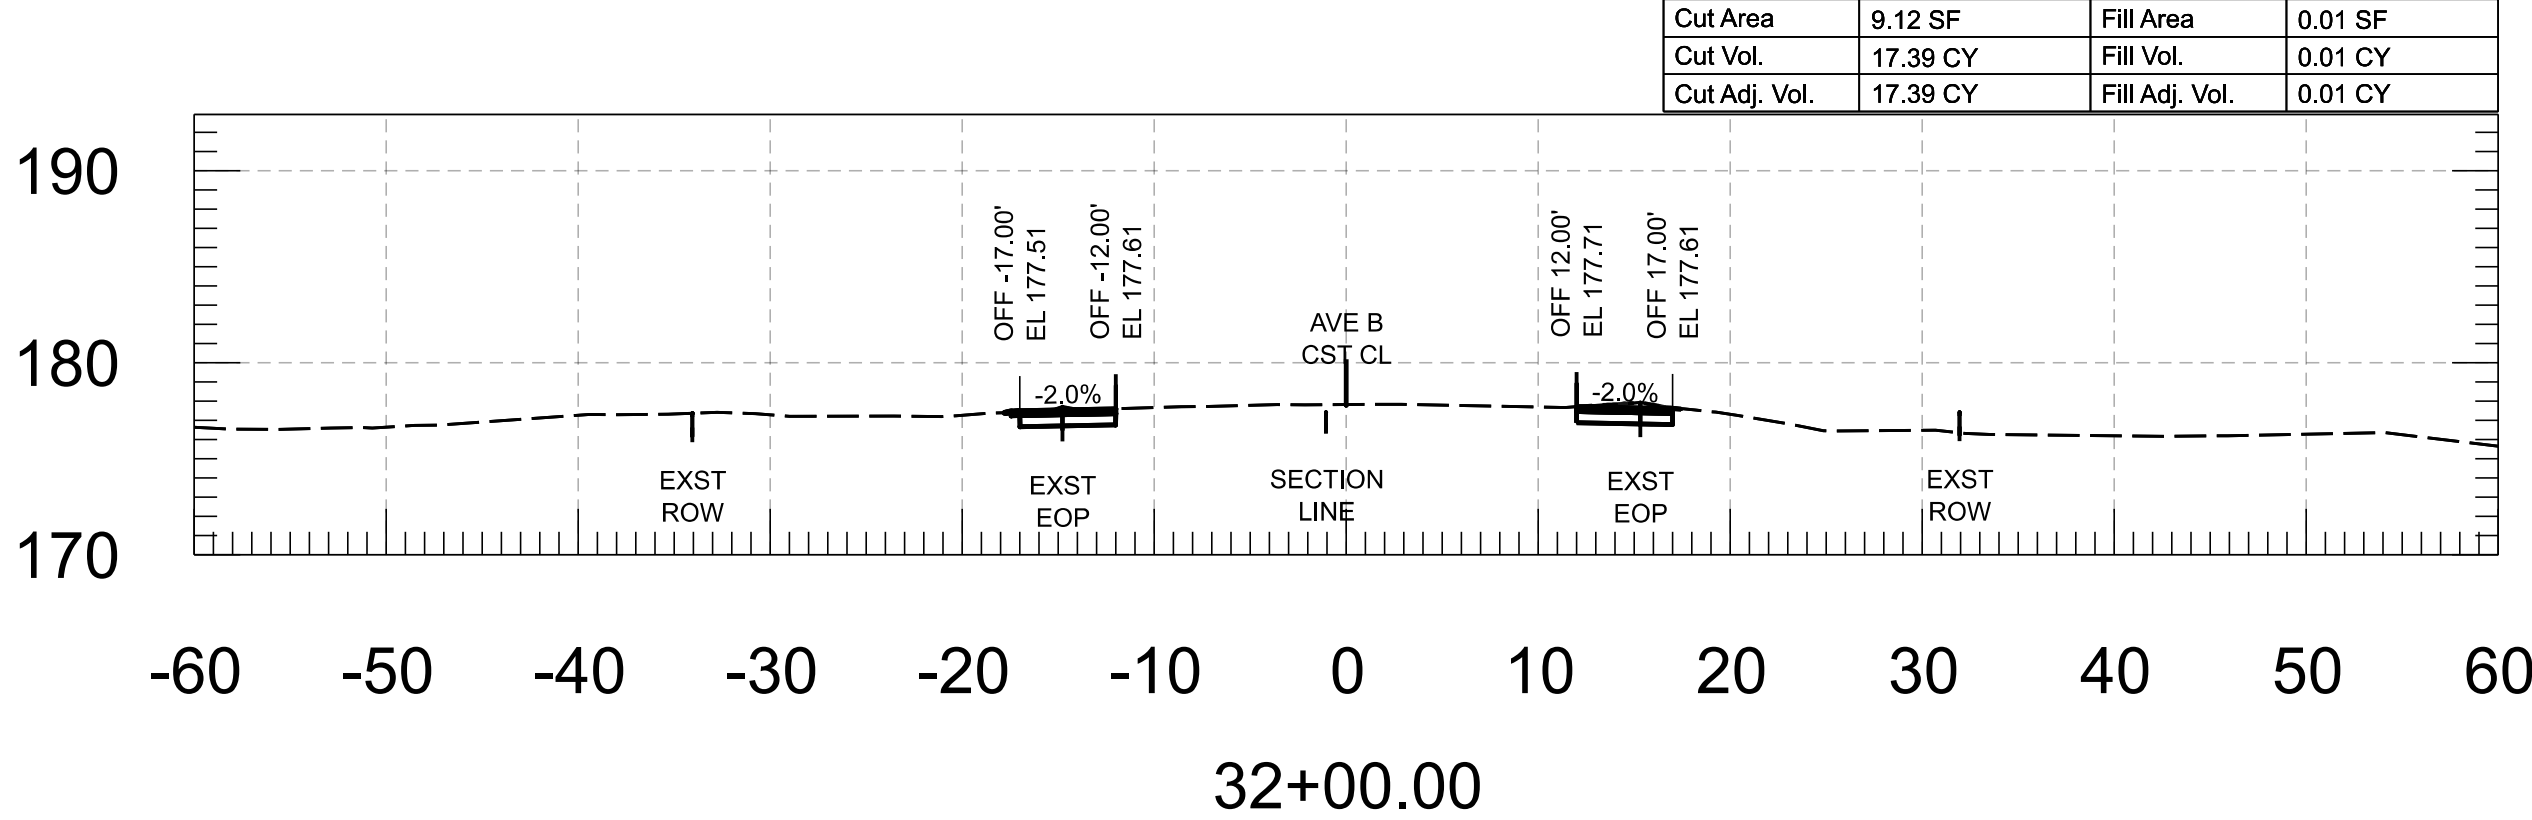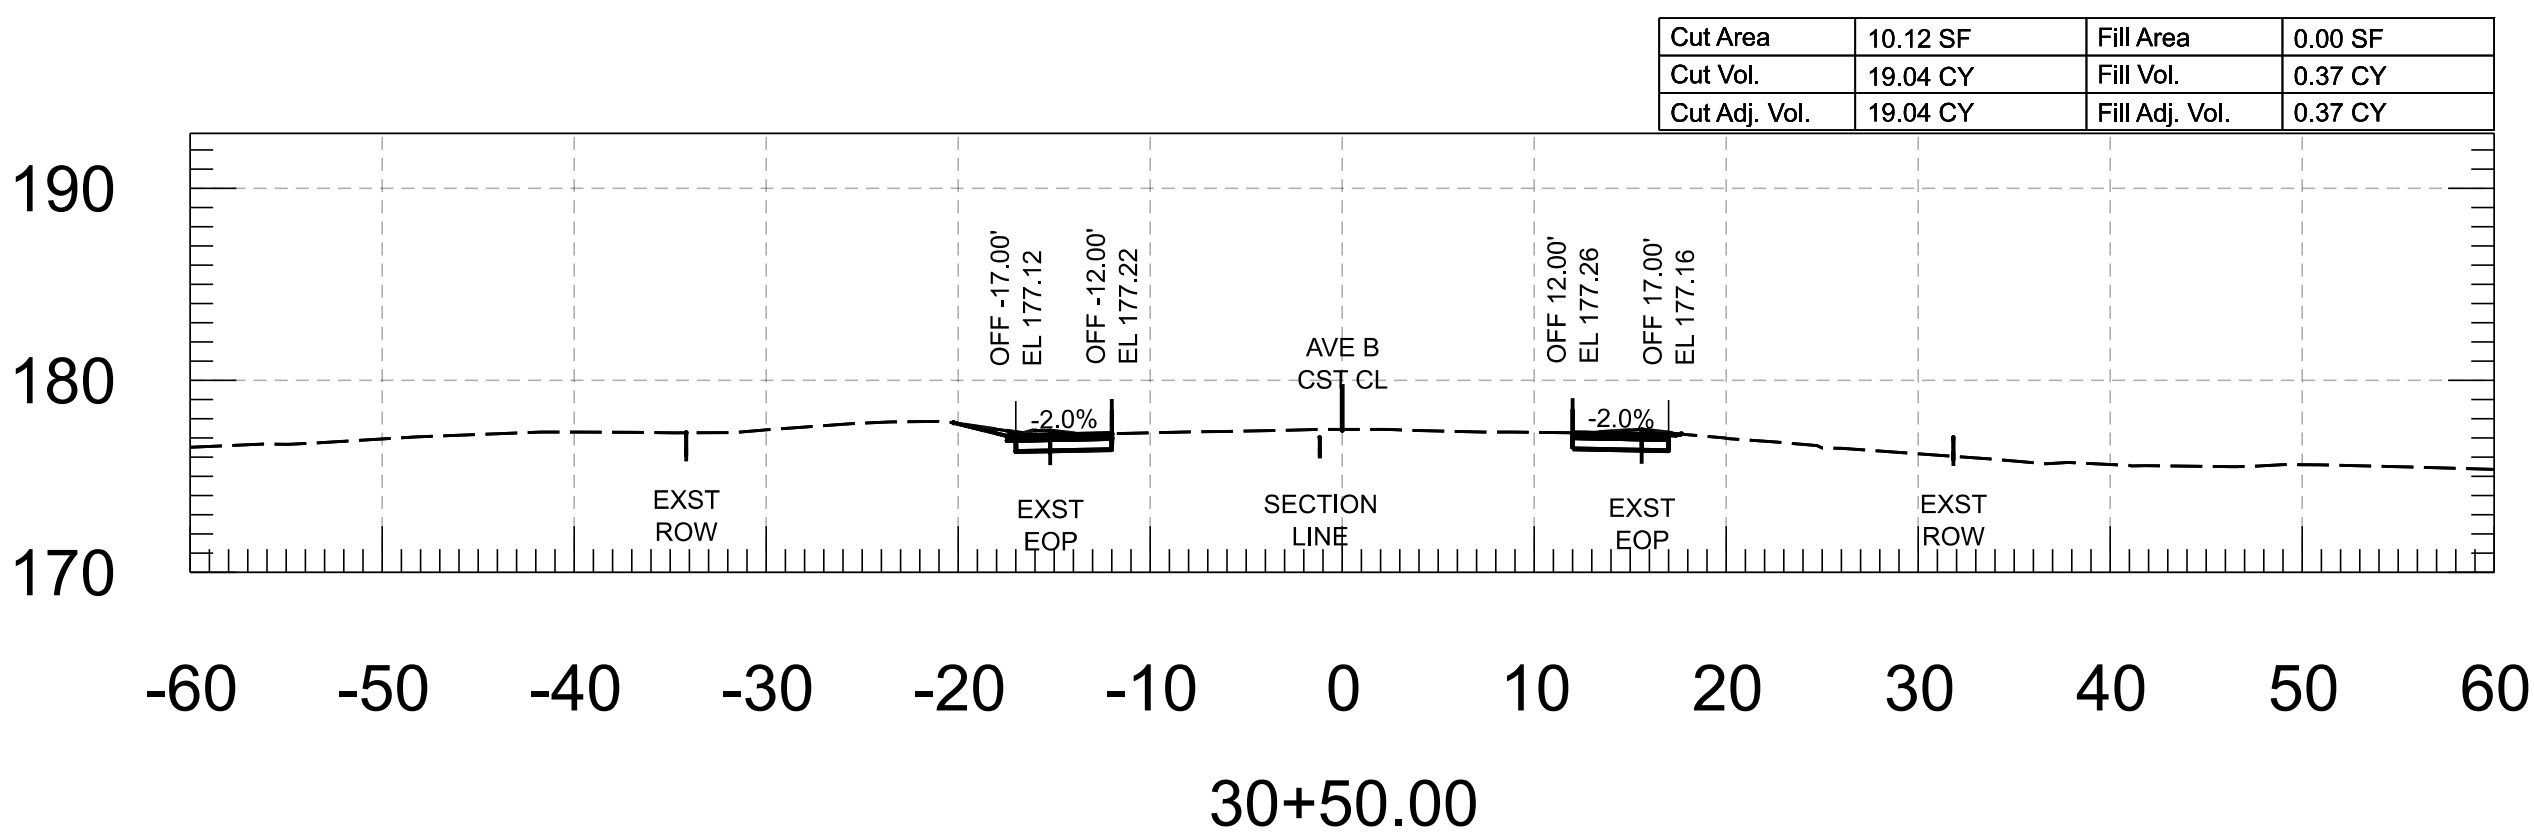

FOR INFORMATION ONLY		NAME	DATE	ARIZONA DEPARTMENT OF TRANSPORTATION PROJECT DELIVERY AND OPERATIONS DIVISION ROADWAY DESIGN SECTION	ROUTE	F.H.W.A. Arizona Division	STATE ARIZ.	PROJECT NO.	FEDERAL ID NO.	SHEET NO.	TOTAL SHEETS	RECORD DRAWING
	DESIGN	M. SCHOEN	07/26					0000 YU YYU	YYU-0(221)T	6	86	
	DRAWN	P. ESCOBAR	07/26									
	CHECKED	H. RIOS	07/26									
	 WSP USA Inc. 1230 West Washington Street, Suite 600 Tempe, AZ 85288			AVE B CROSS SECTIONS	MILEPOST	LOCATION AVENUE B, COUNTY 18TH ST - SR 195 DWG						
	STRUCTURE NO.				TRACS NO. T0439 01C							

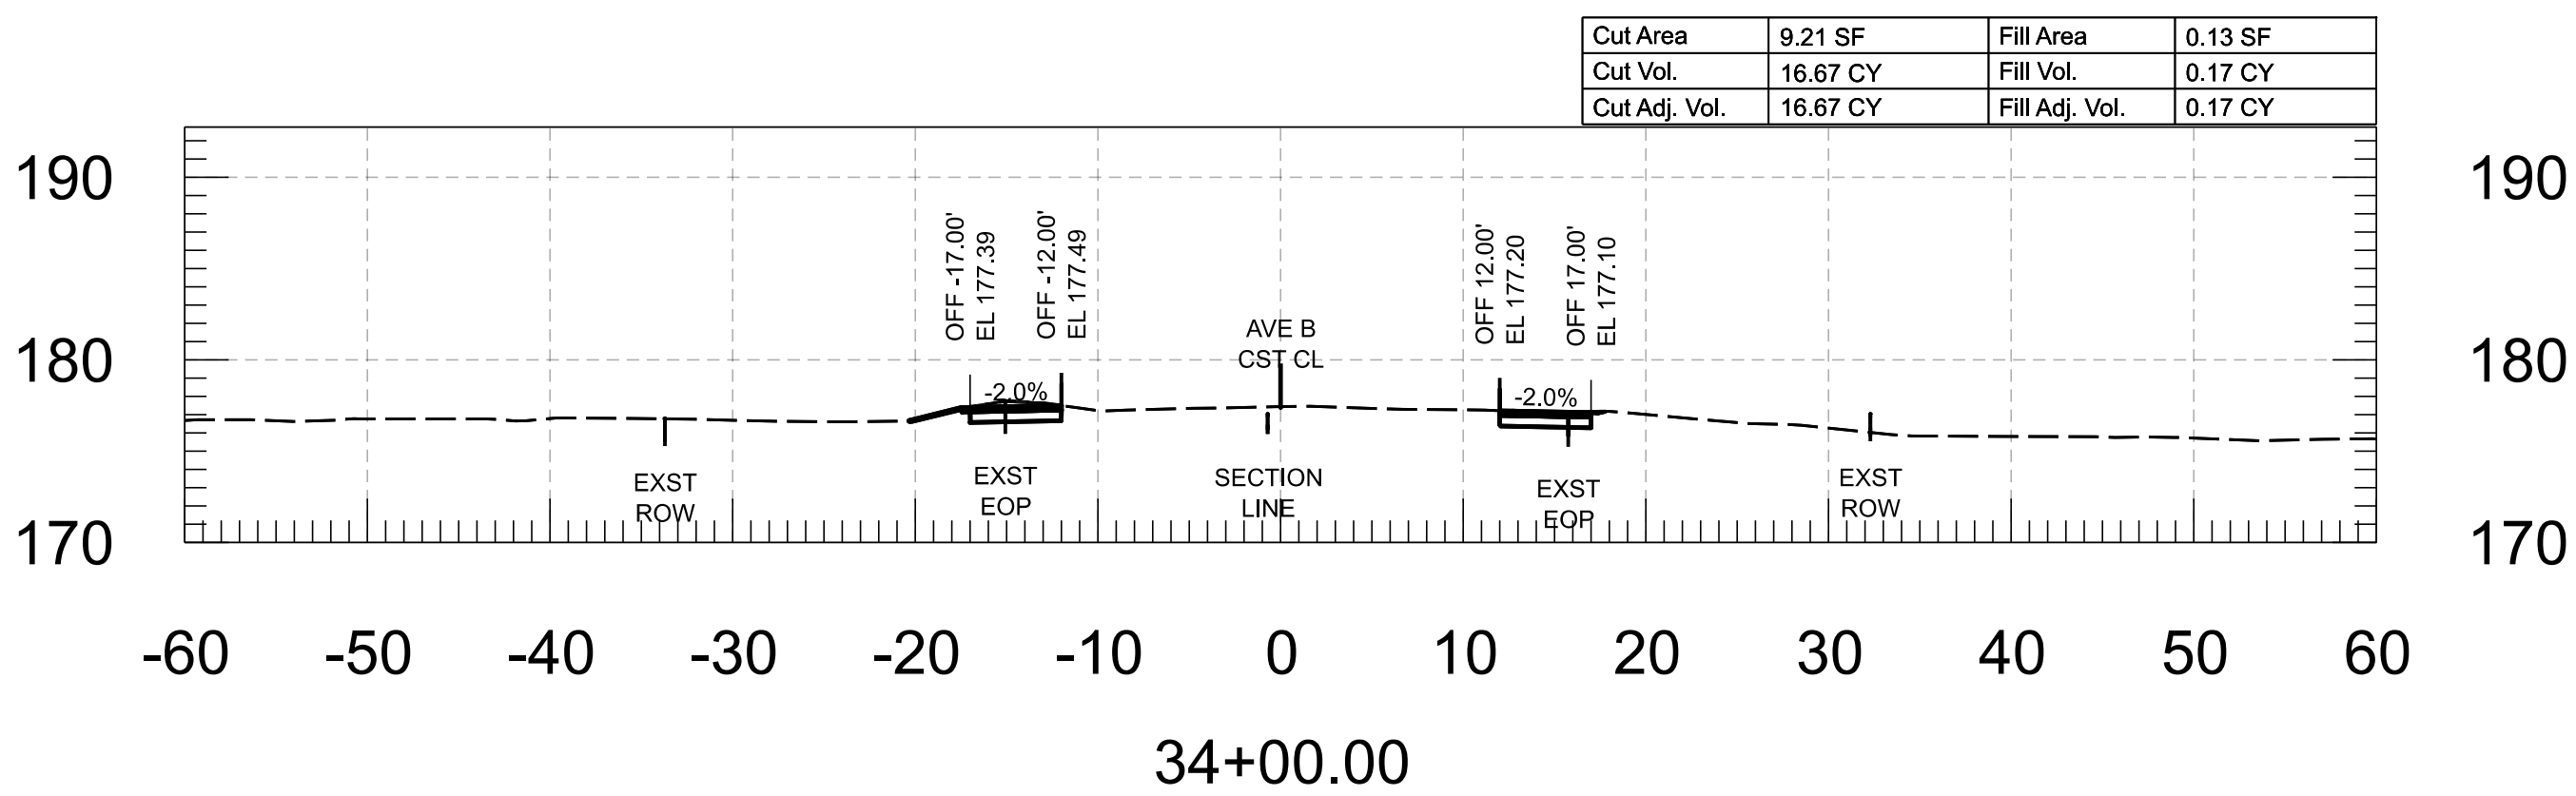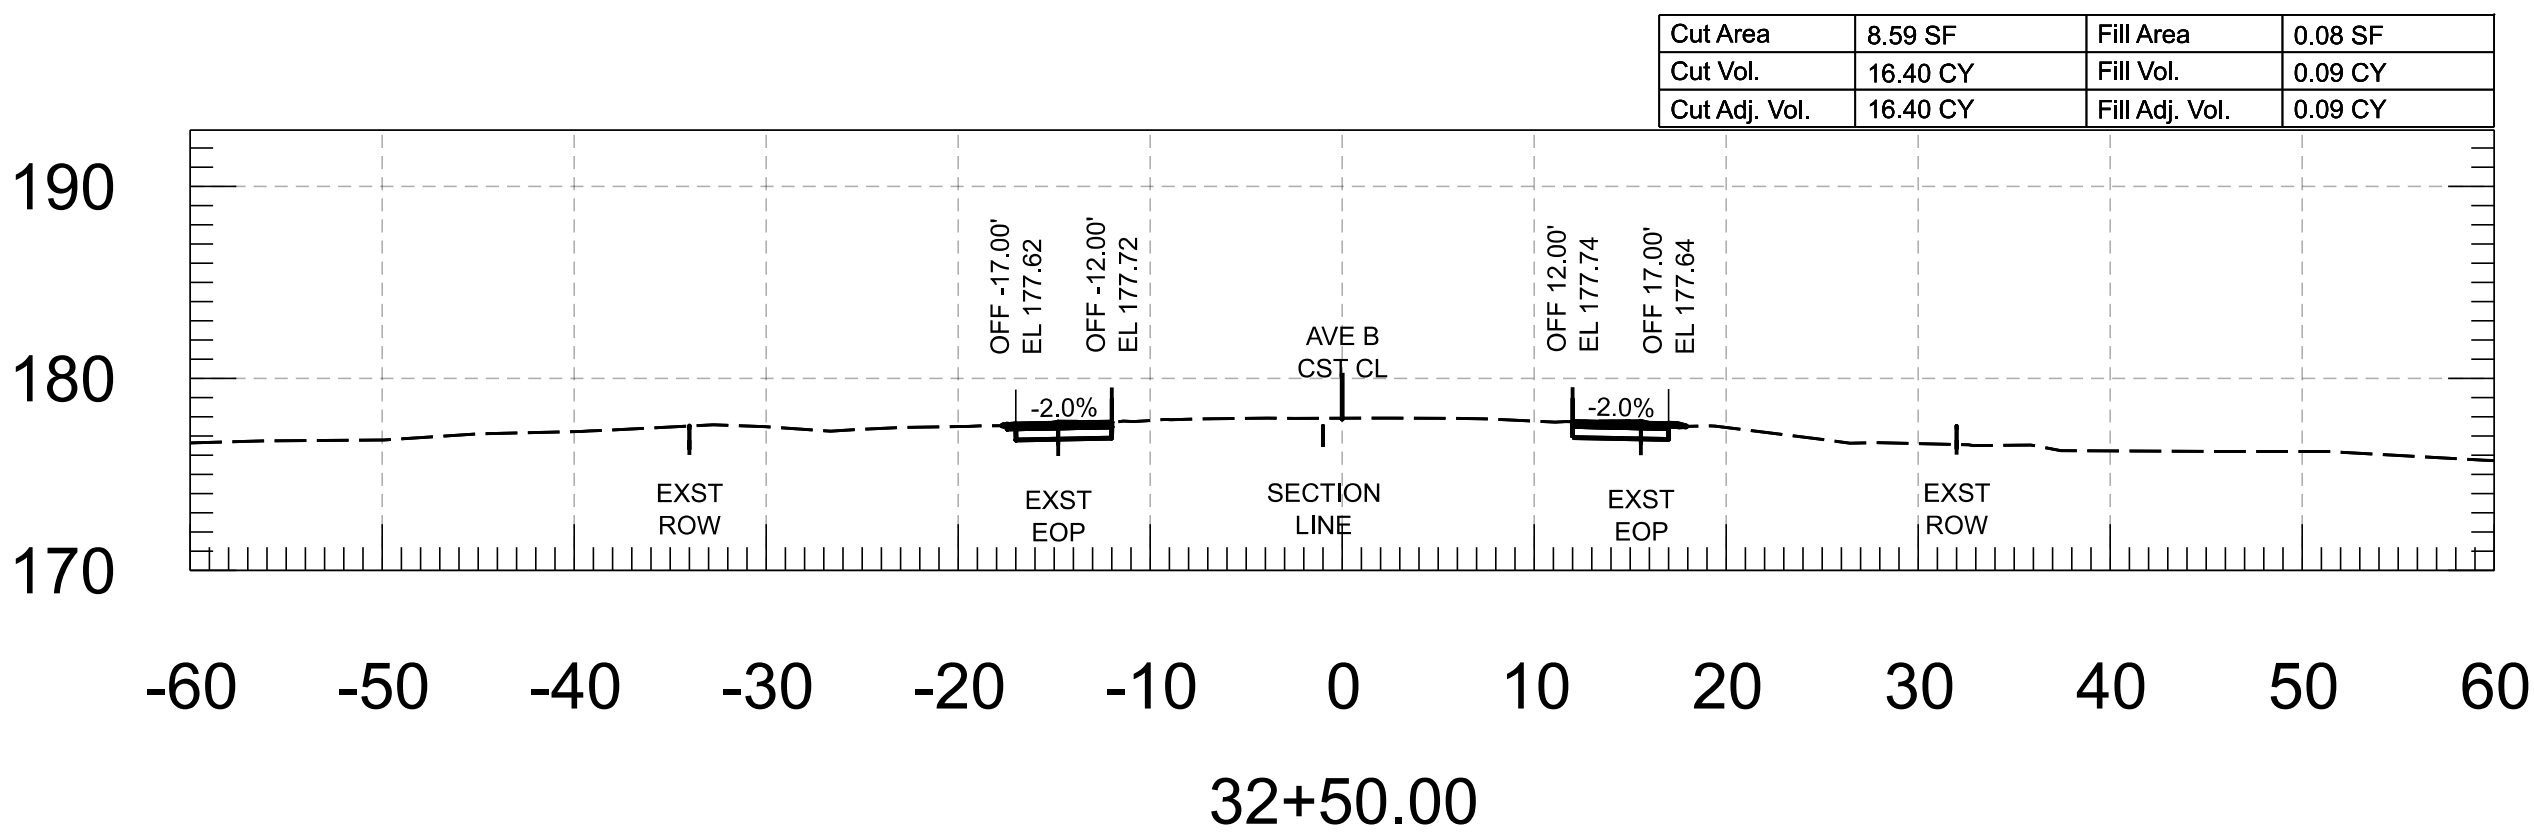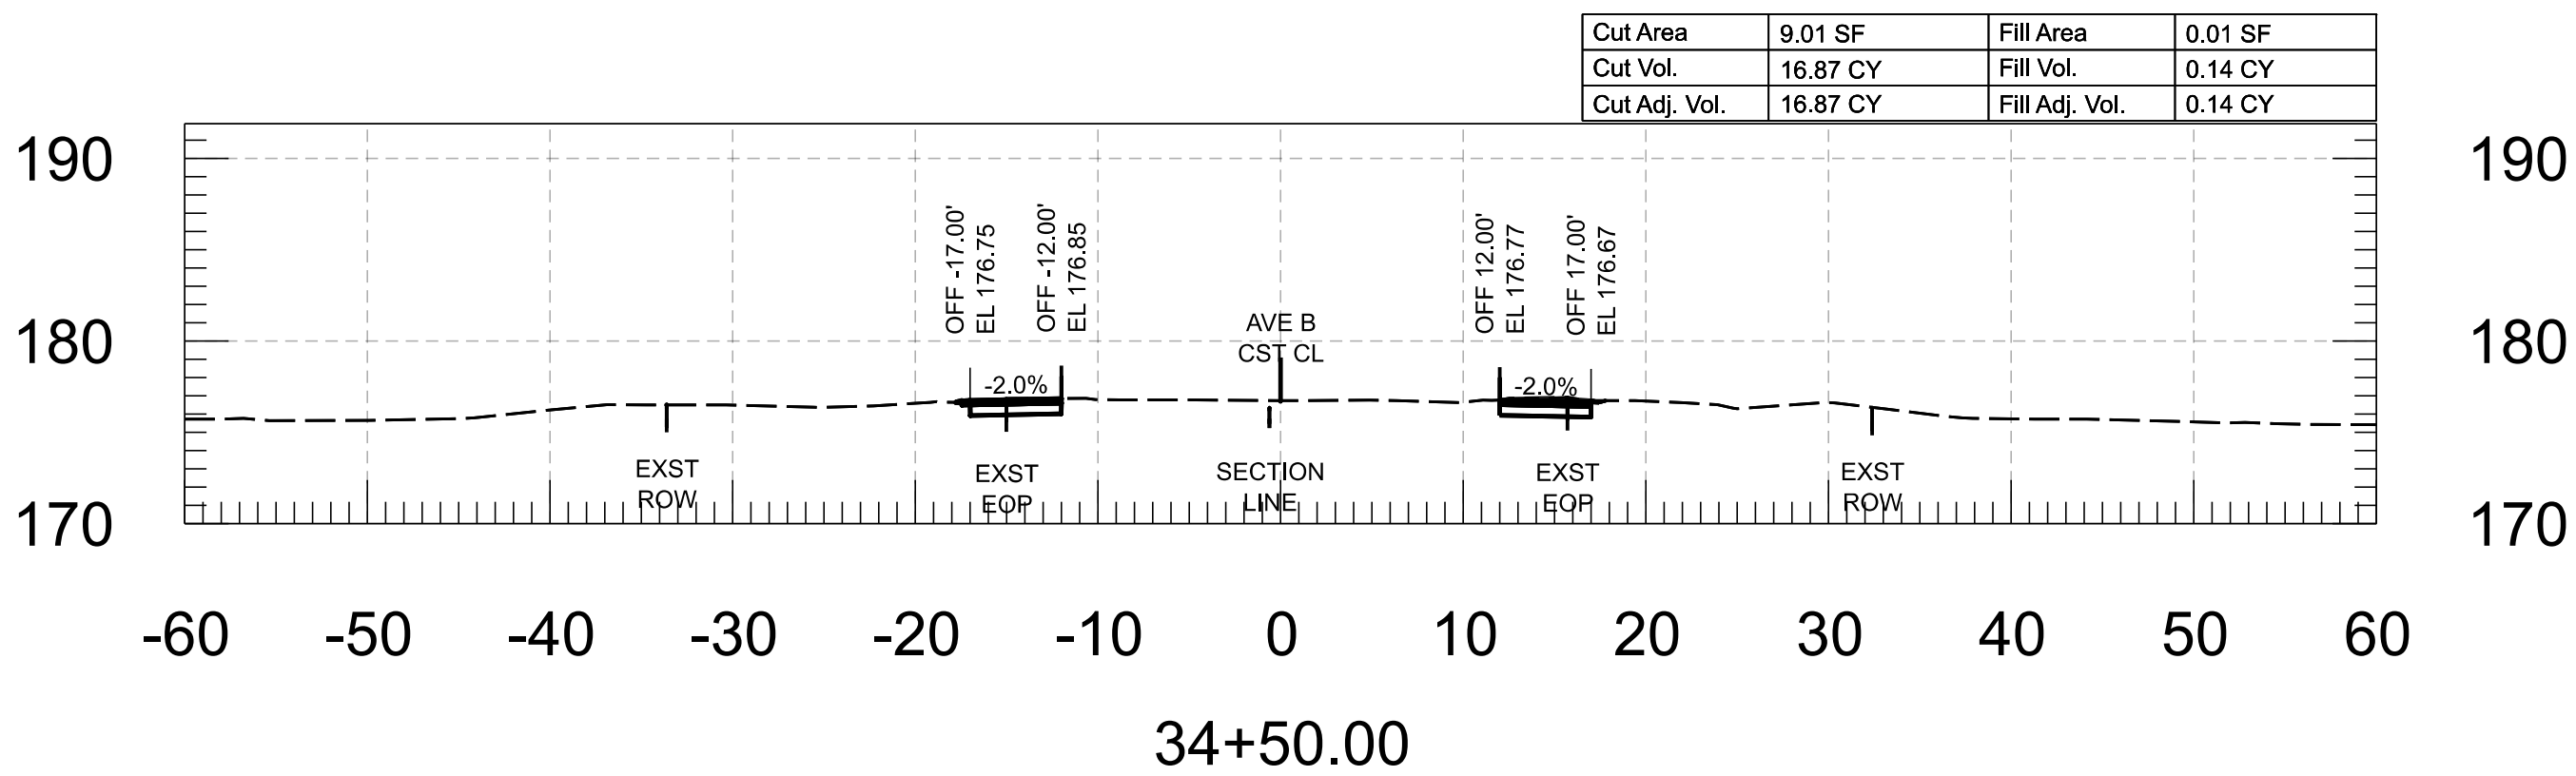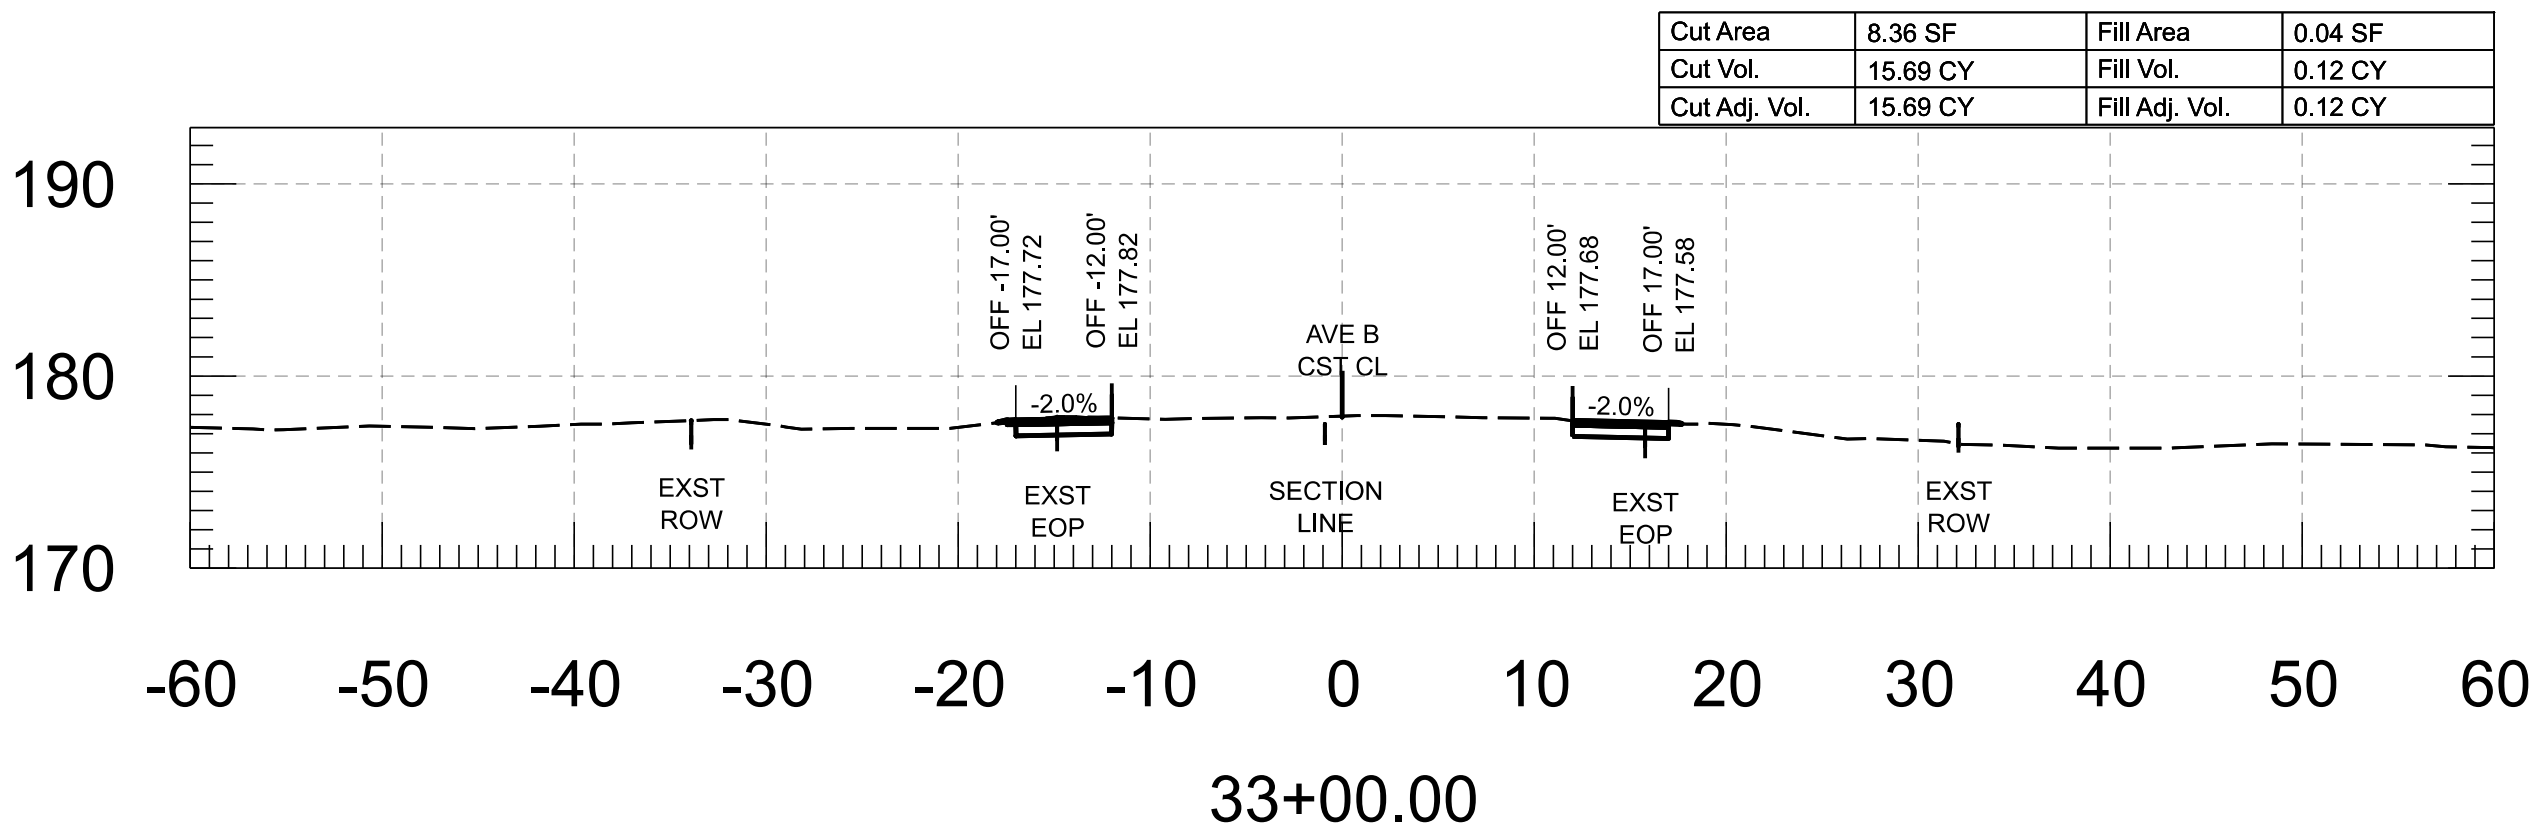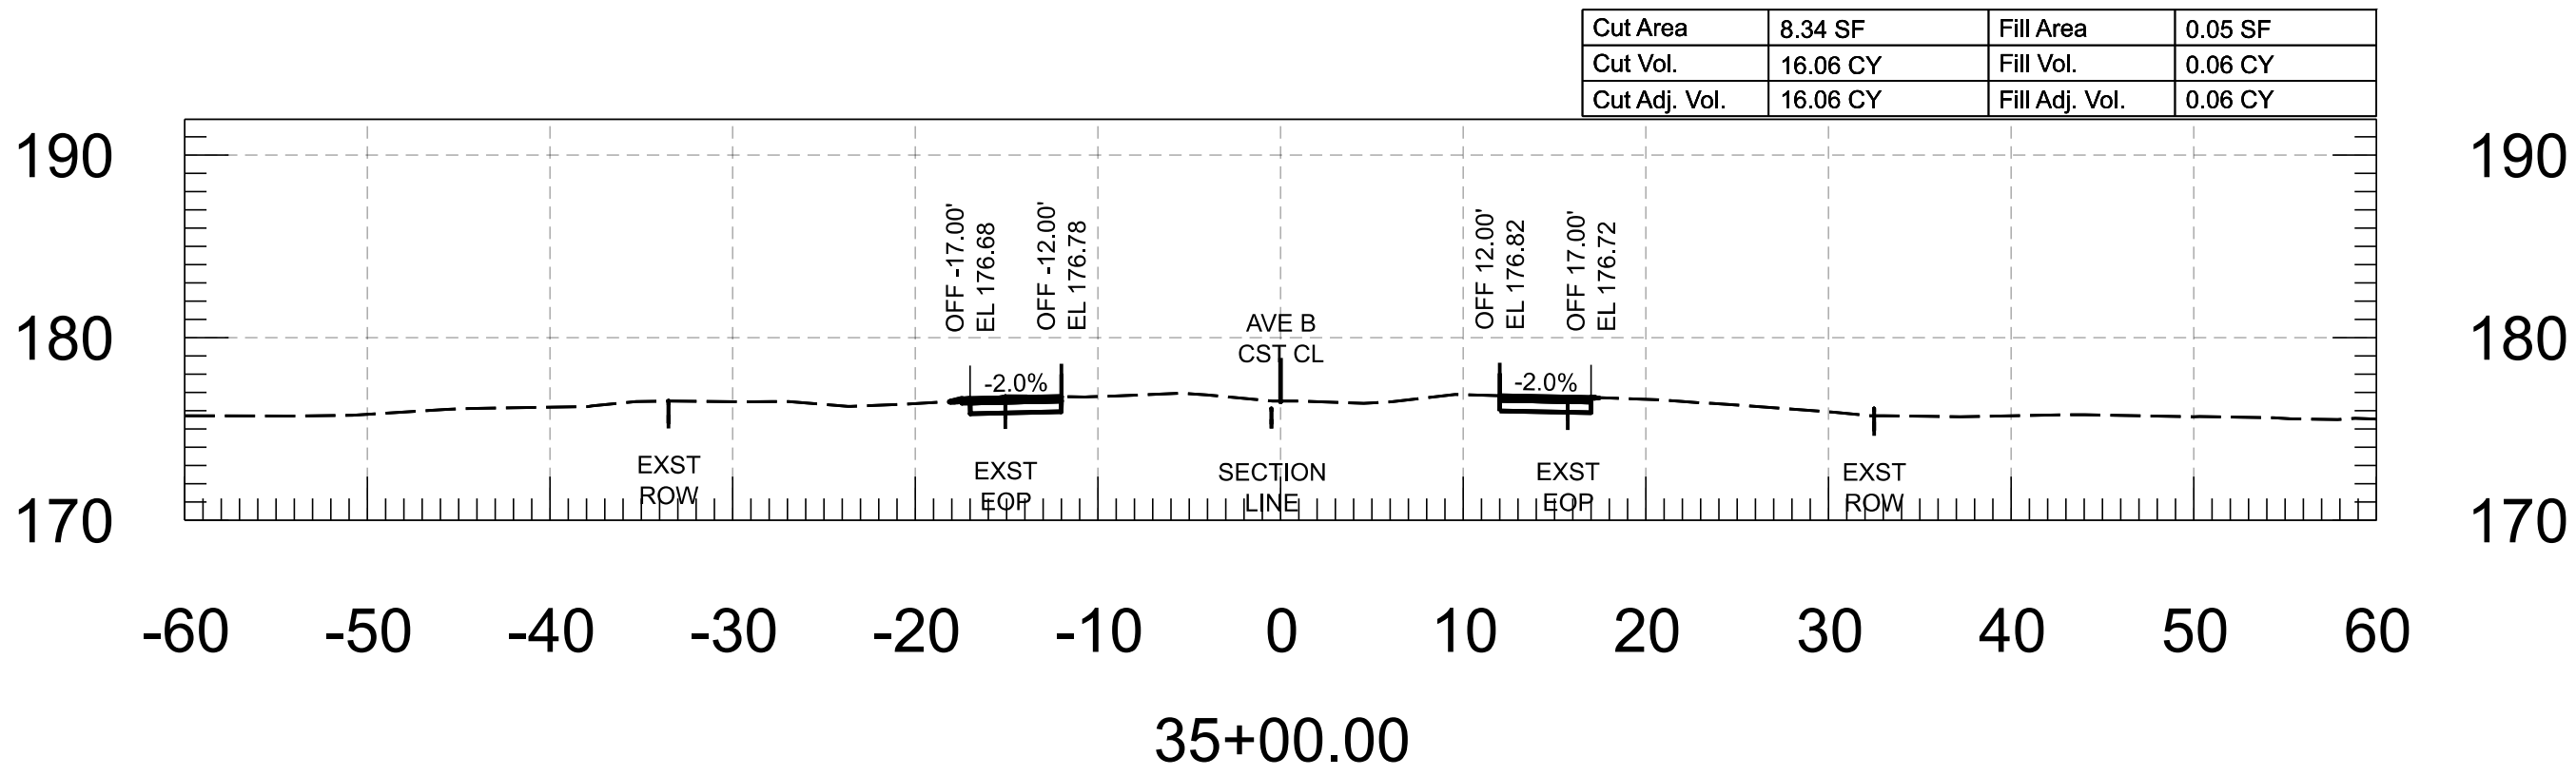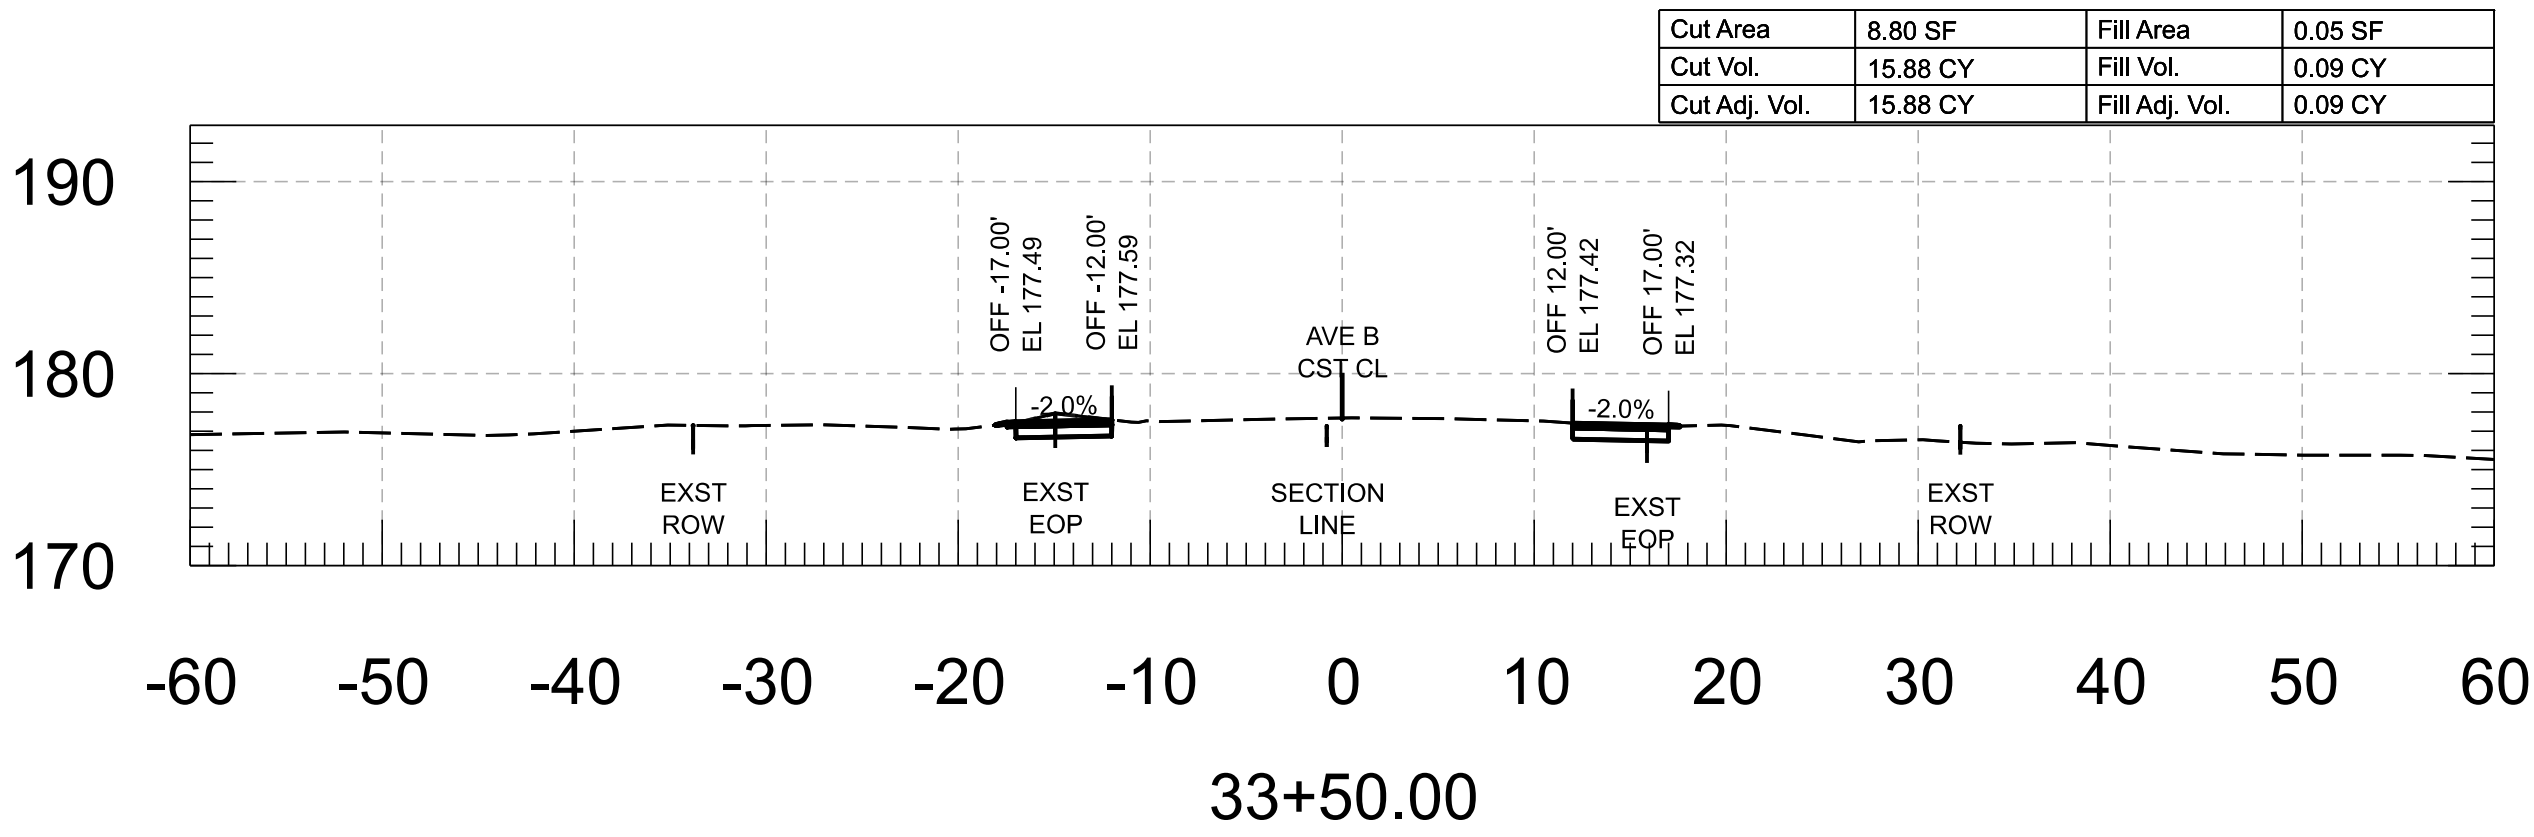


FOR INFORMATION ONLY		NAME	DATE	ARIZONA DEPARTMENT OF TRANSPORTATION PROJECT DELIVERY AND OPERATIONS DIVISION ROADWAY DESIGN SECTION	ROUTE	F.H.W.A. Arizona Division	STATE ARIZ.	PROJECT NO.	FEDERAL ID NO.	SHEET NO.	TOTAL SHEETS	RECORD DRAWING
	DESIGN	M. SCHOEN	07/26					0000 YU YYU	YYU-0(221)T	7	86	
	DRAWN	P. ESCOBAR	07/26									
	CHECKED	H. RIOS	07/26									
		 WSP USA Inc. 1230 West Washington Street, Suite 600 Tempe, AZ 85288	AVE B CROSS SECTIONS			MILEPOST	LOCATION AVENUE B, COUNTY 18TH ST - SR 195					
					STRUCTURE NO.	TRACS NO. T0439 01C				___ OF ___		

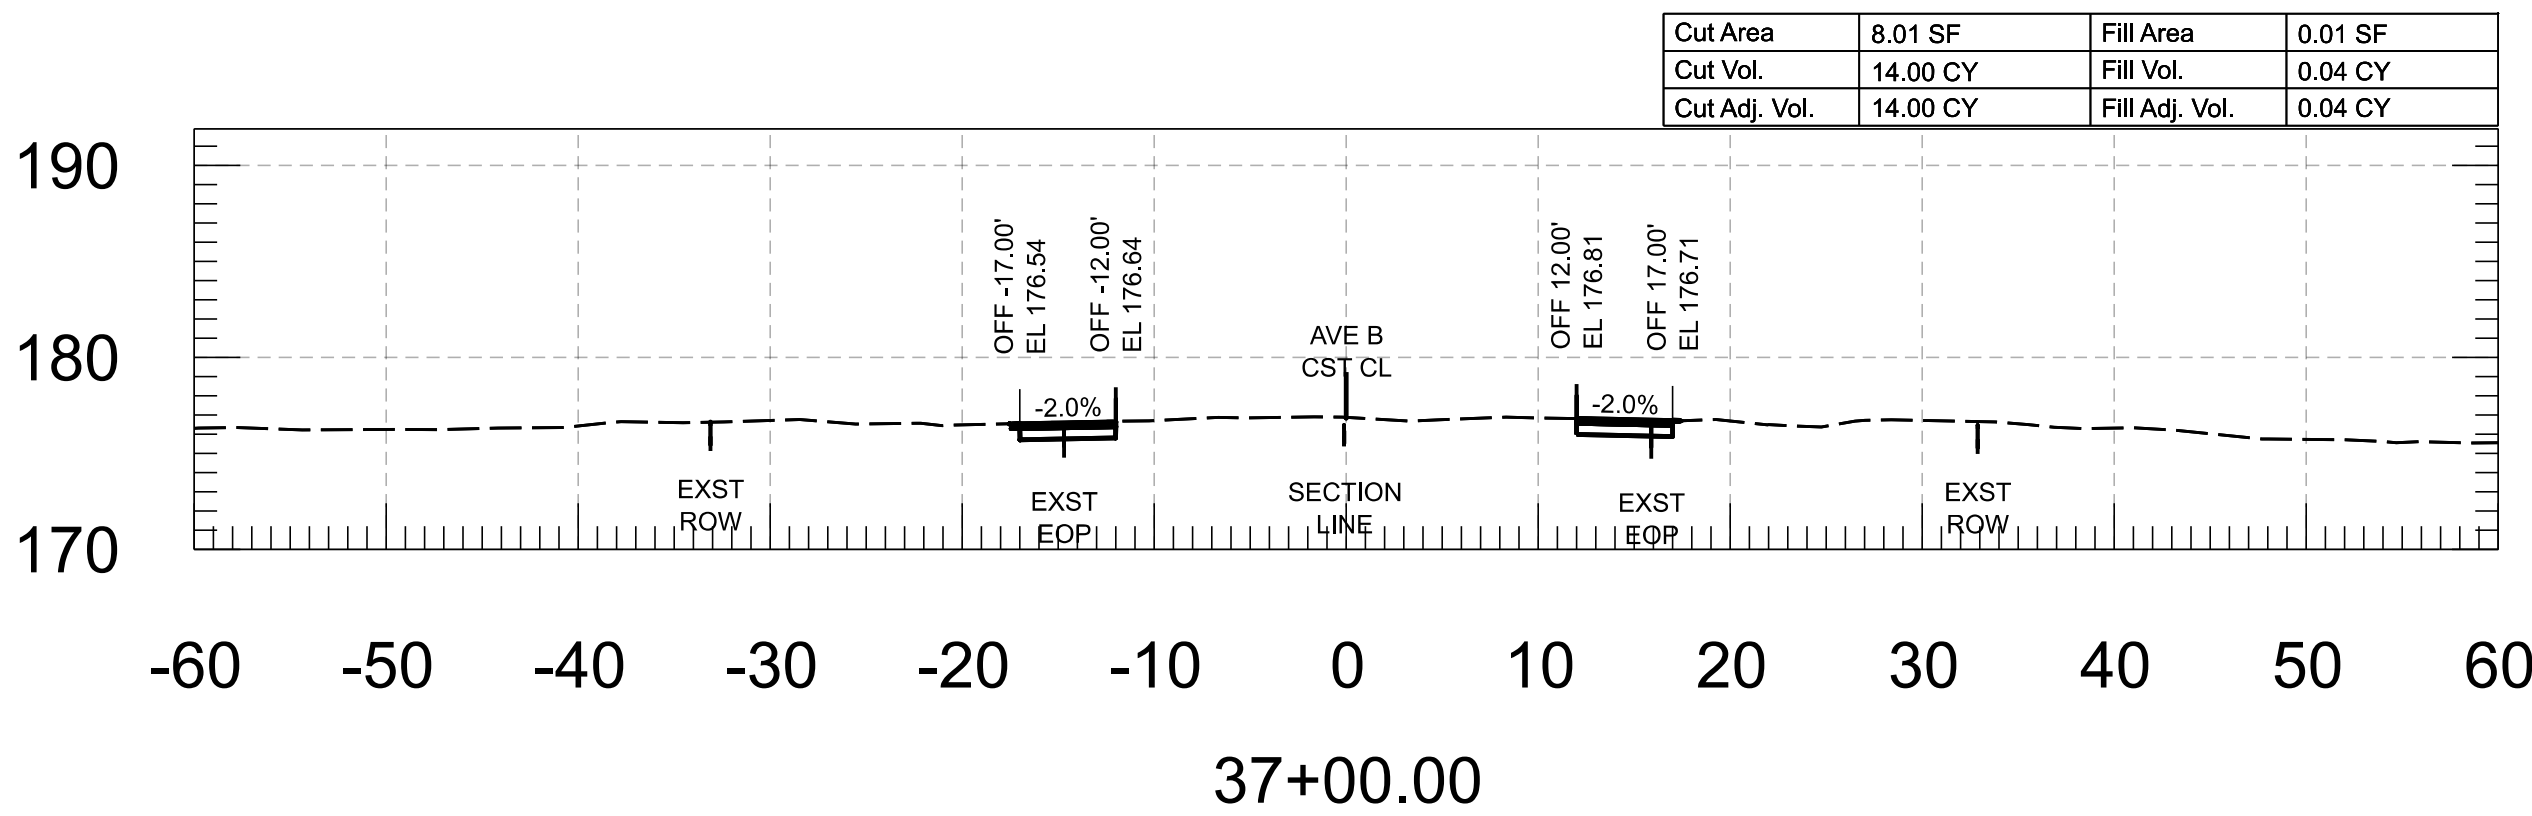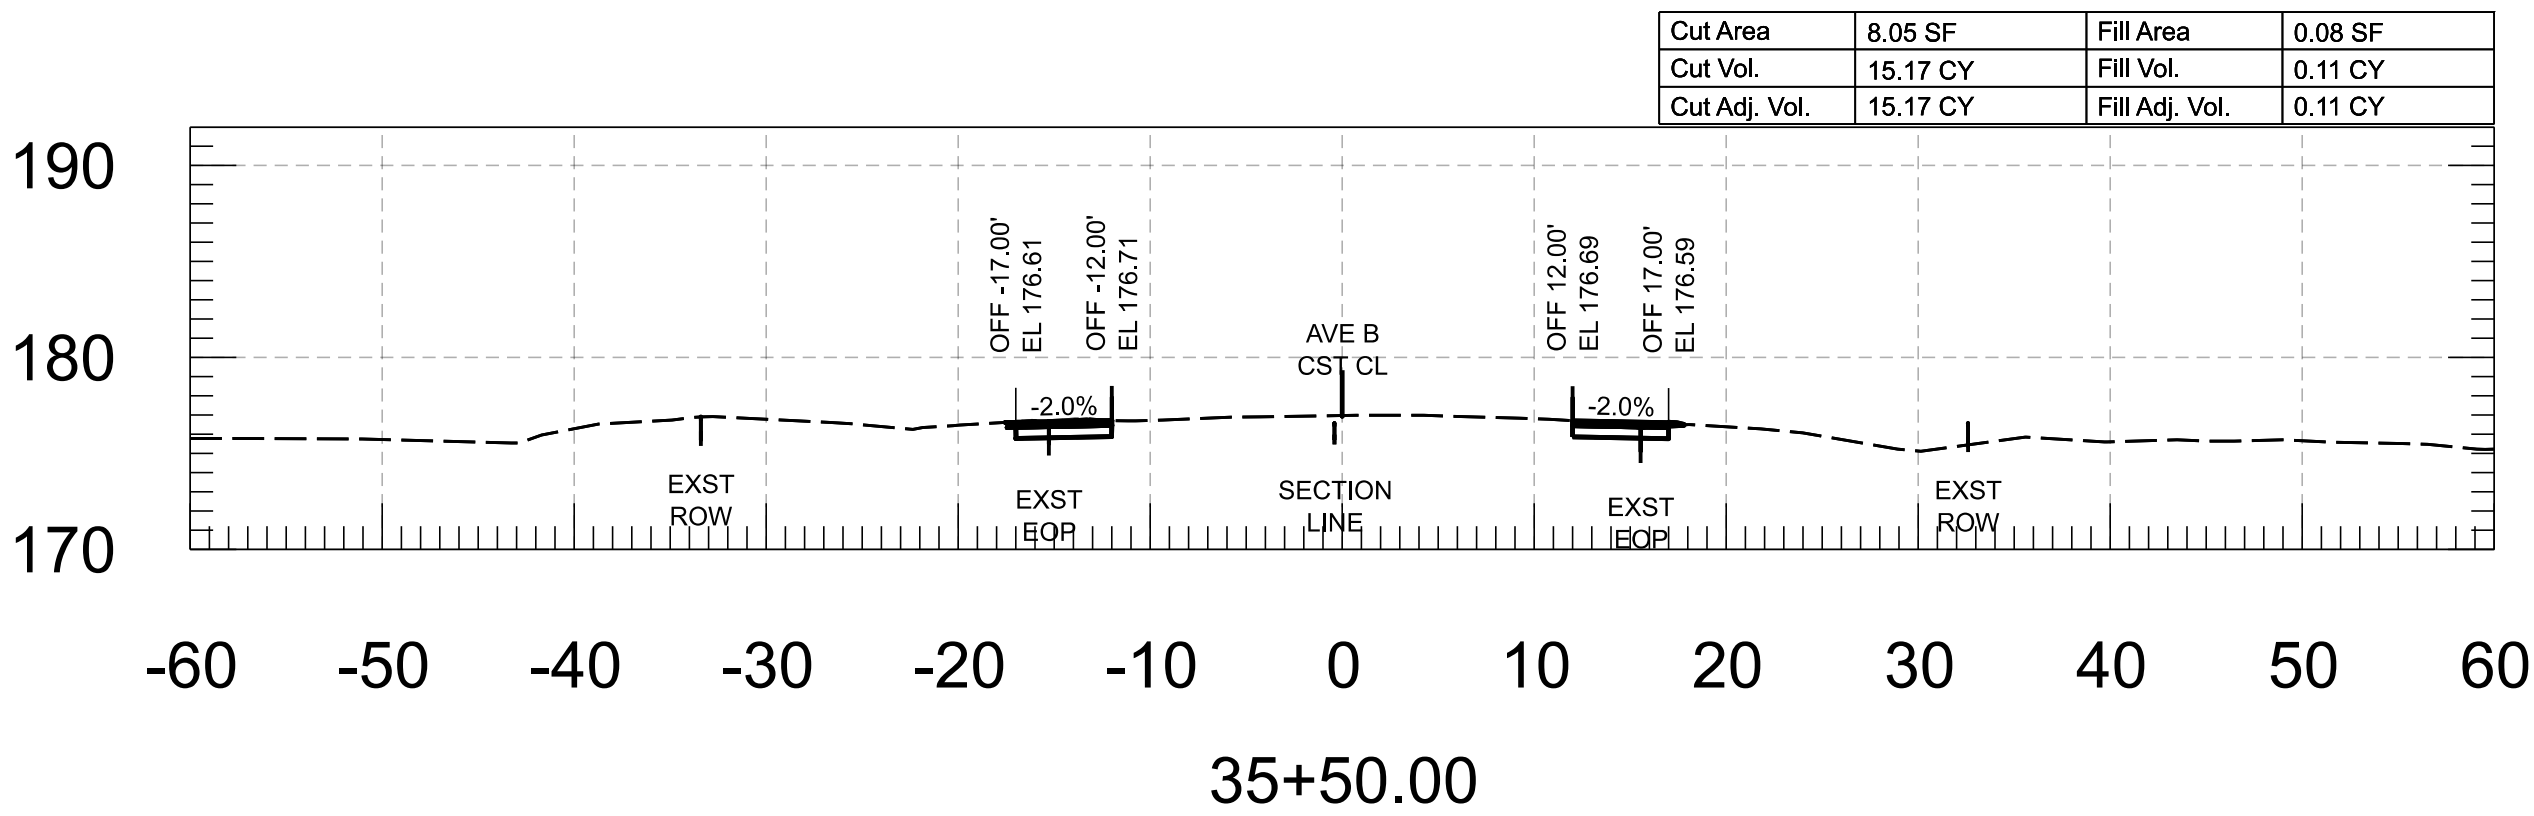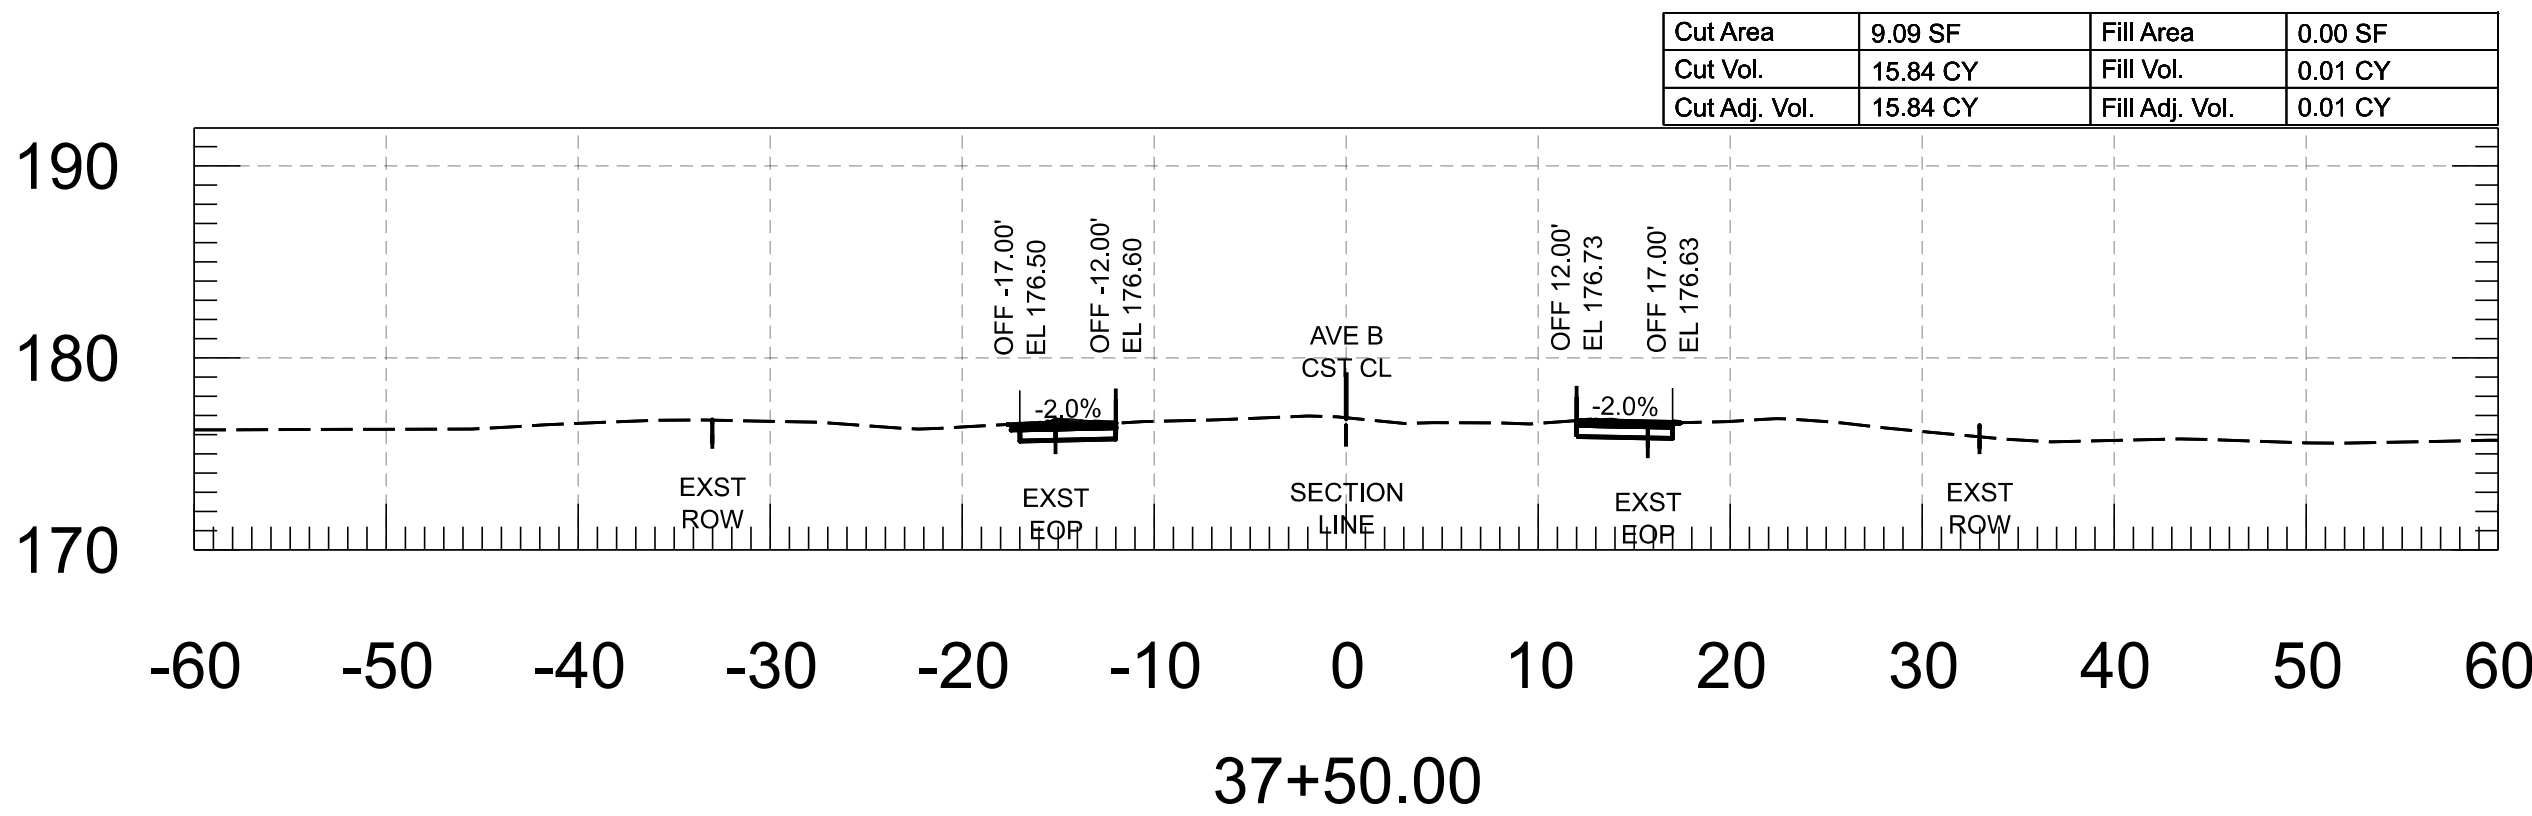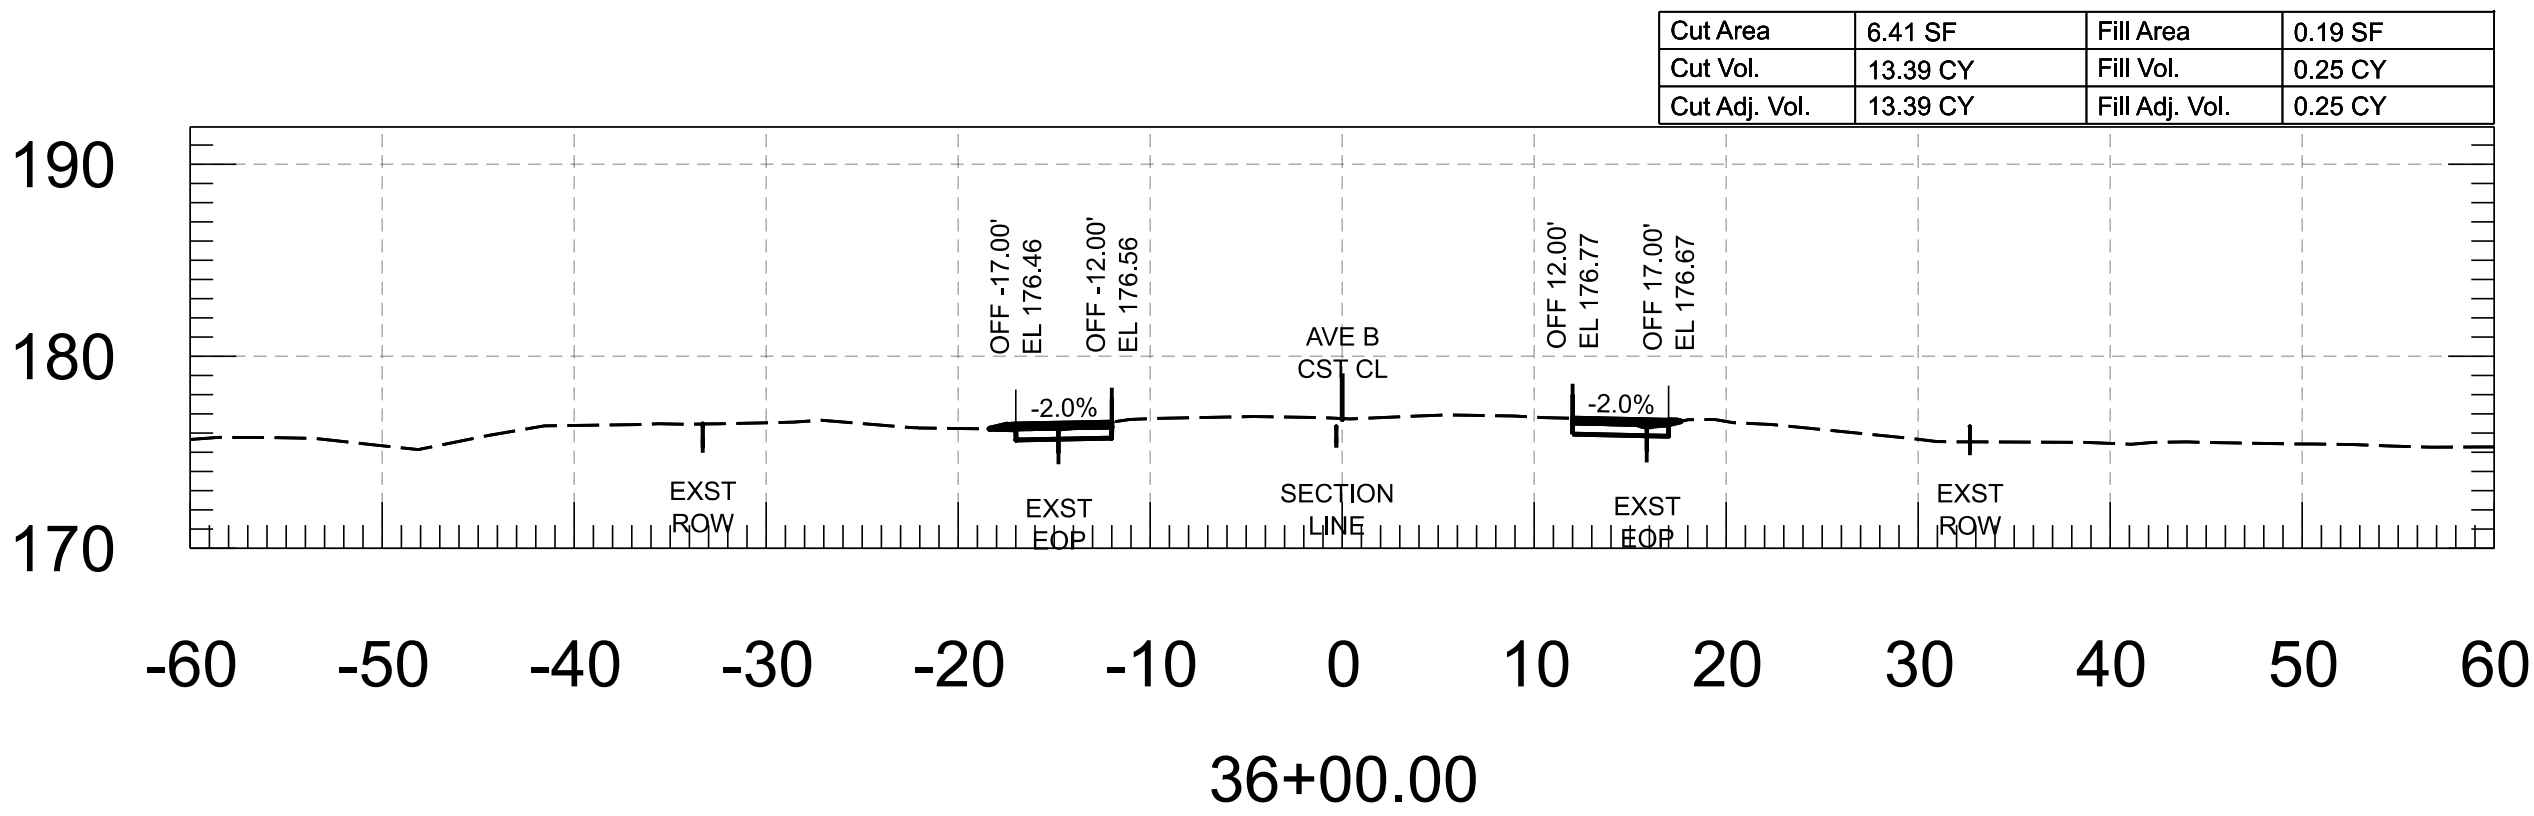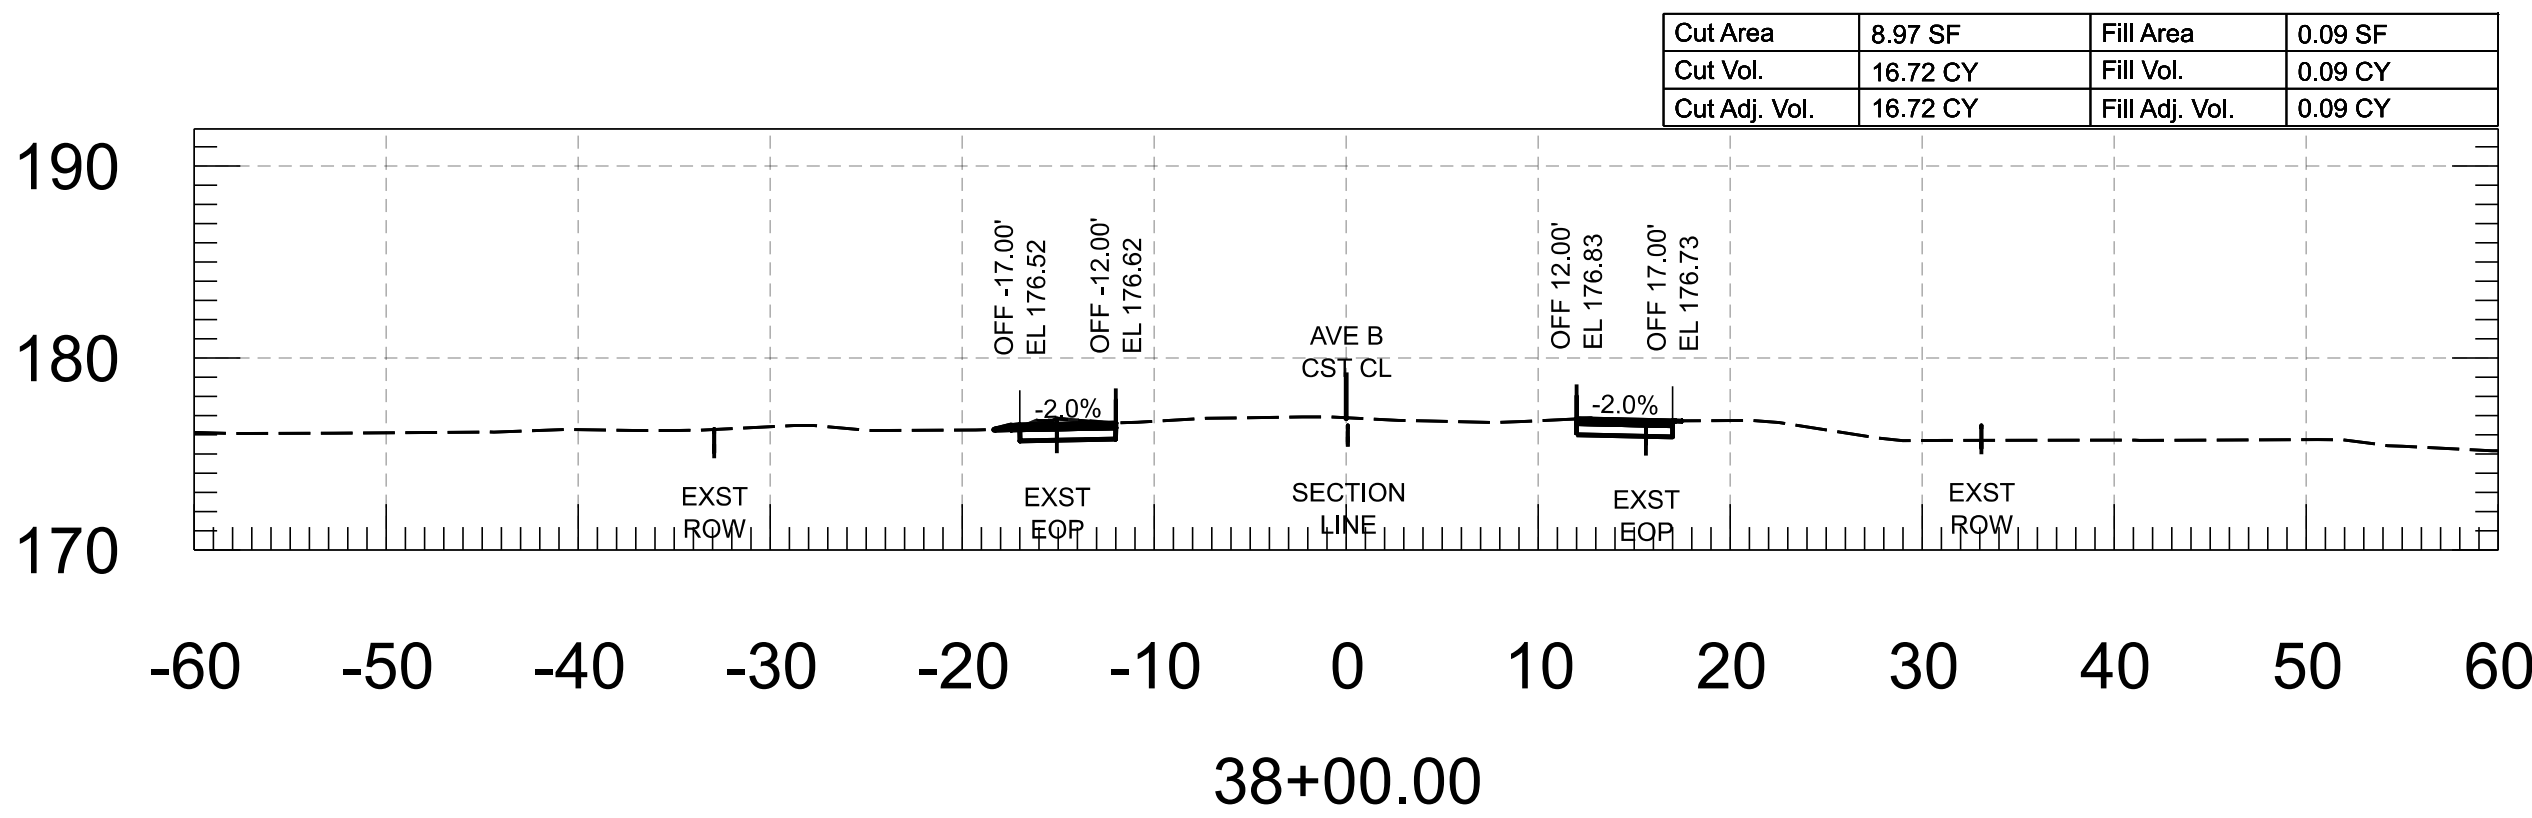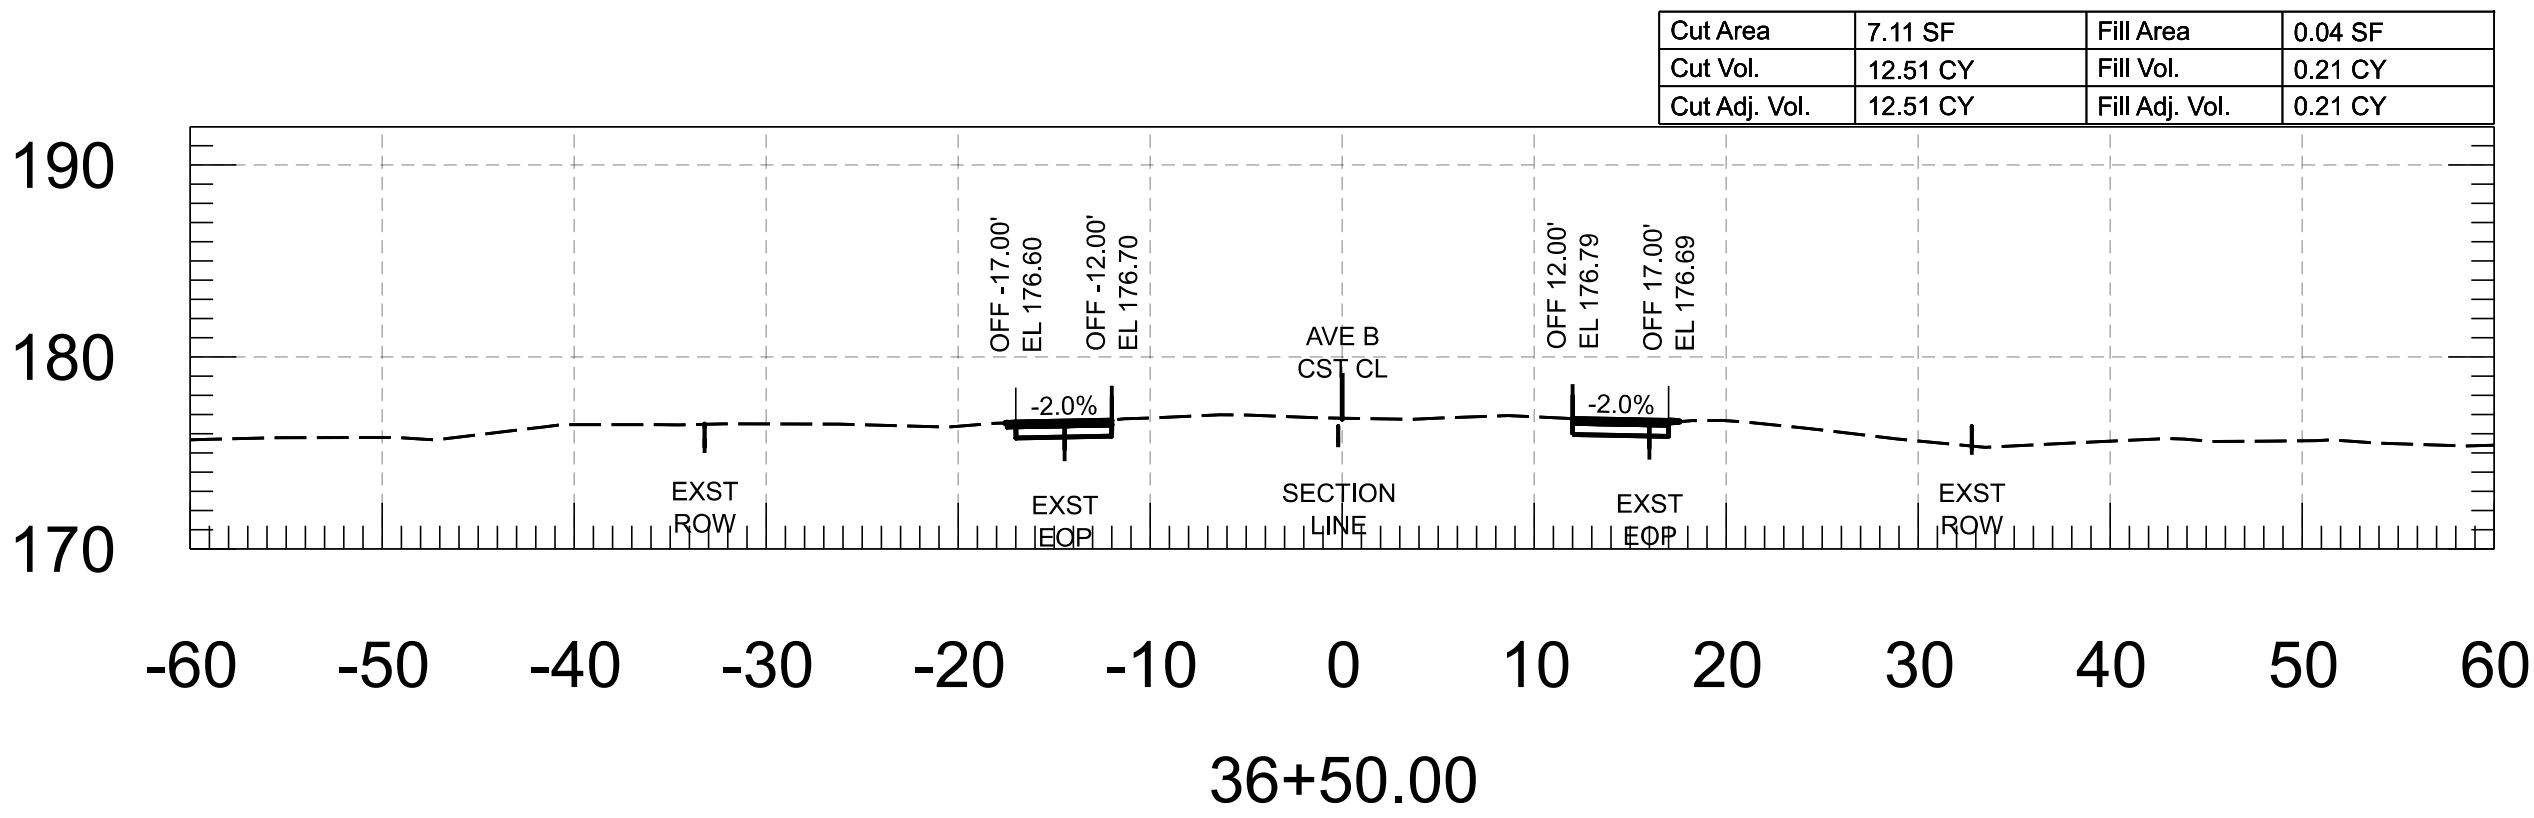


	FOR INFORMATION ONLY		NAME	DATE	ARIZONA DEPARTMENT OF TRANSPORTATION PROJECT DELIVERY AND OPERATIONS DIVISION ROADWAY DESIGN SECTION	ROUTE	F.H.W.A. Arizona Division	STATE ARIZ.	PROJECT NO.	FEDERAL ID NO.	SHEET NO.	TOTAL SHEETS	RECORD DRAWING
		DESIGN	M. SCHOEN	07/26		-----			0000 YU YYU	YYU-0(221)T	8	86	
		DRAWN	P. ESCOBAR	07/26		MILEPOST -----	LOCATION AVENUE B, COUNTY 18TH ST - SR 195						
		CHECKED	H. RIOS	07/26	TRACS NO. T0439 01C								
				 WSP USA Inc. 1230 West Washington Street, Suite 600 Tempe, AZ 85288		AVE B CROSS SECTIONS		STRUCTURE NO. -----	____ OF ____				


Cut Area	11.20 SF	Fill Area	0.00 SF
Cut Vol.	20.02 CY	Fill Vol.	0.04 CY
Cut Adj. Vol.	20.02 CY	Fill Adj. Vol.	0.04 CY

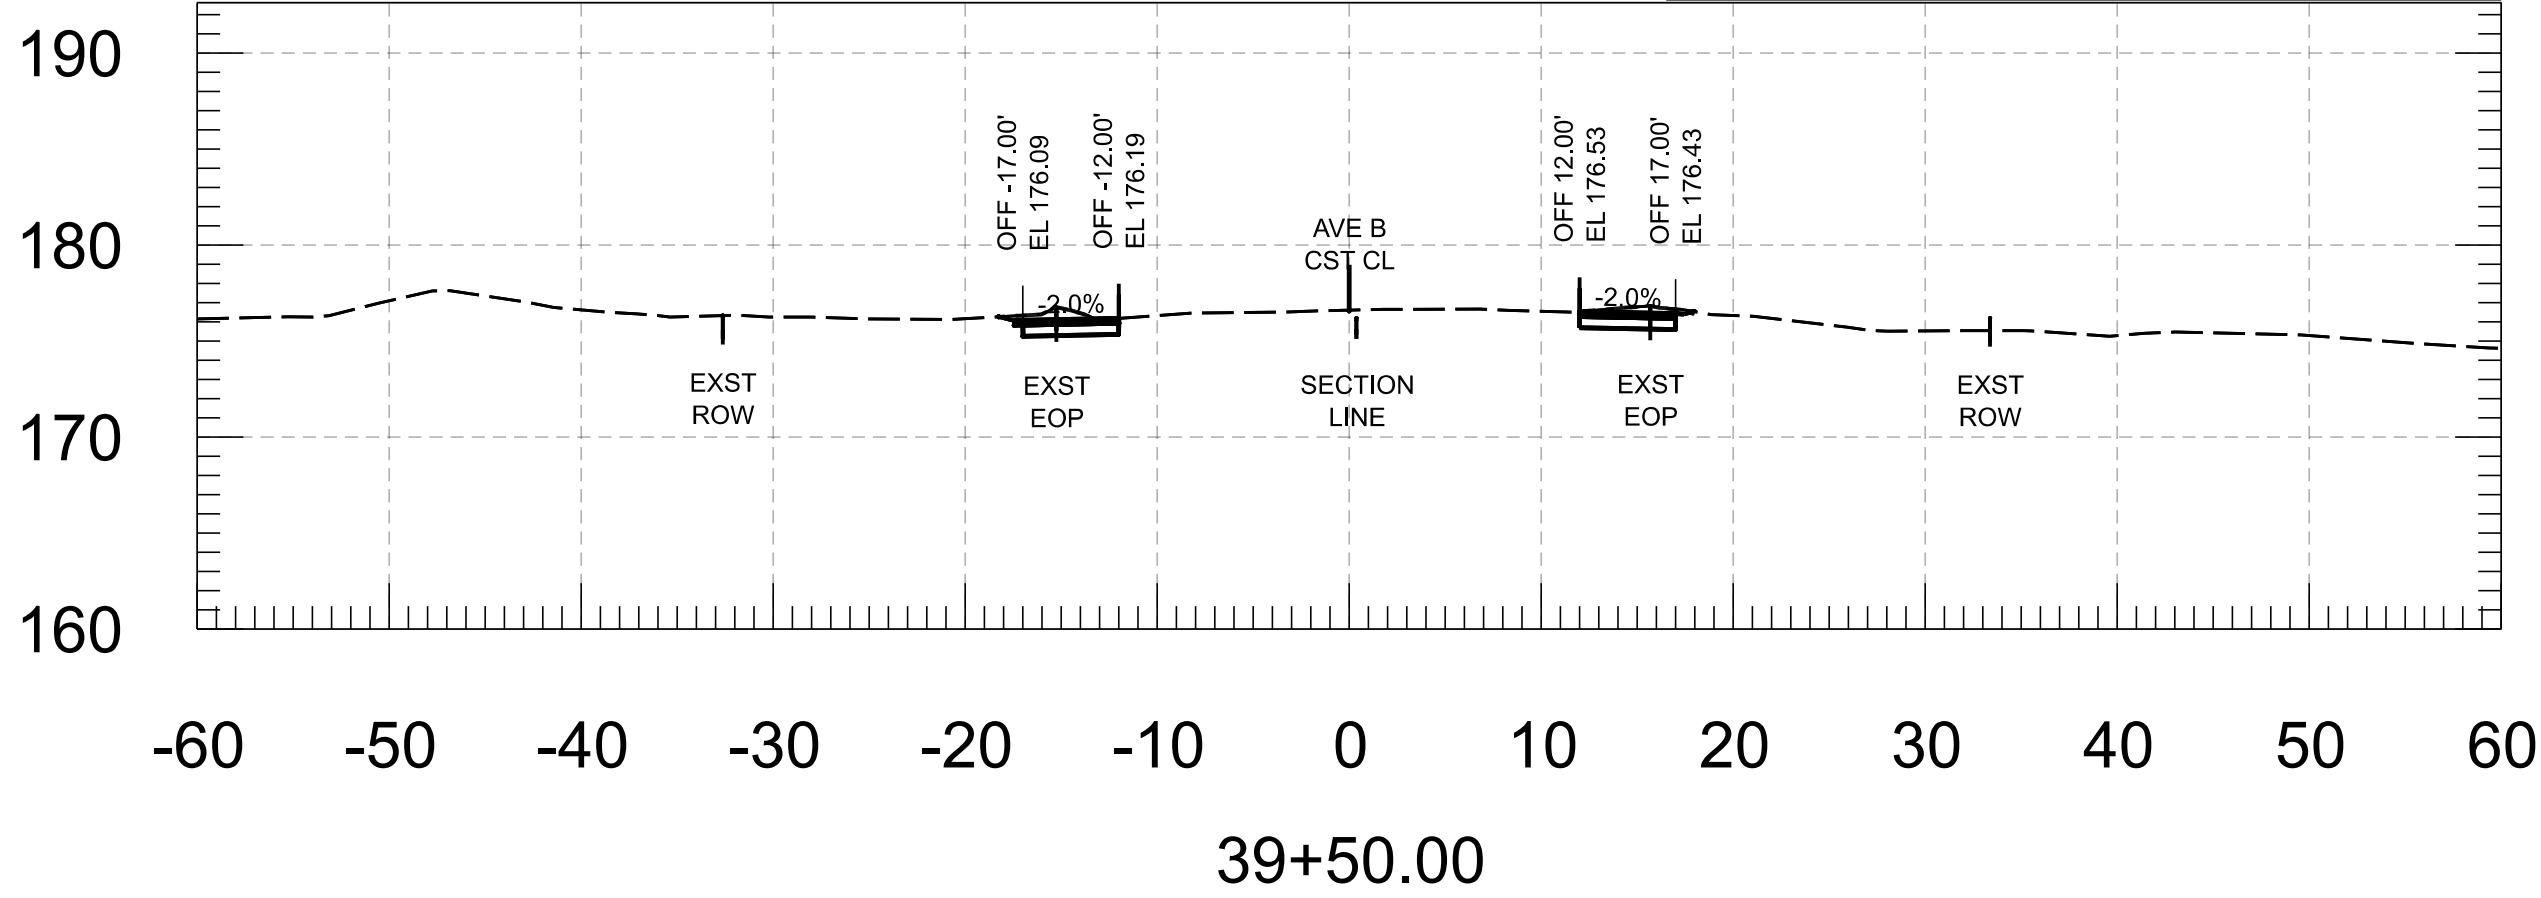


Cut Area	9.52 SF	Fill Area	0.01 SF
Cut Vol.	17.08 CY	Fill Vol.	0.01 CY
Cut Adj. Vol.	17.08 CY	Fill Adj. Vol.	0.01 CY

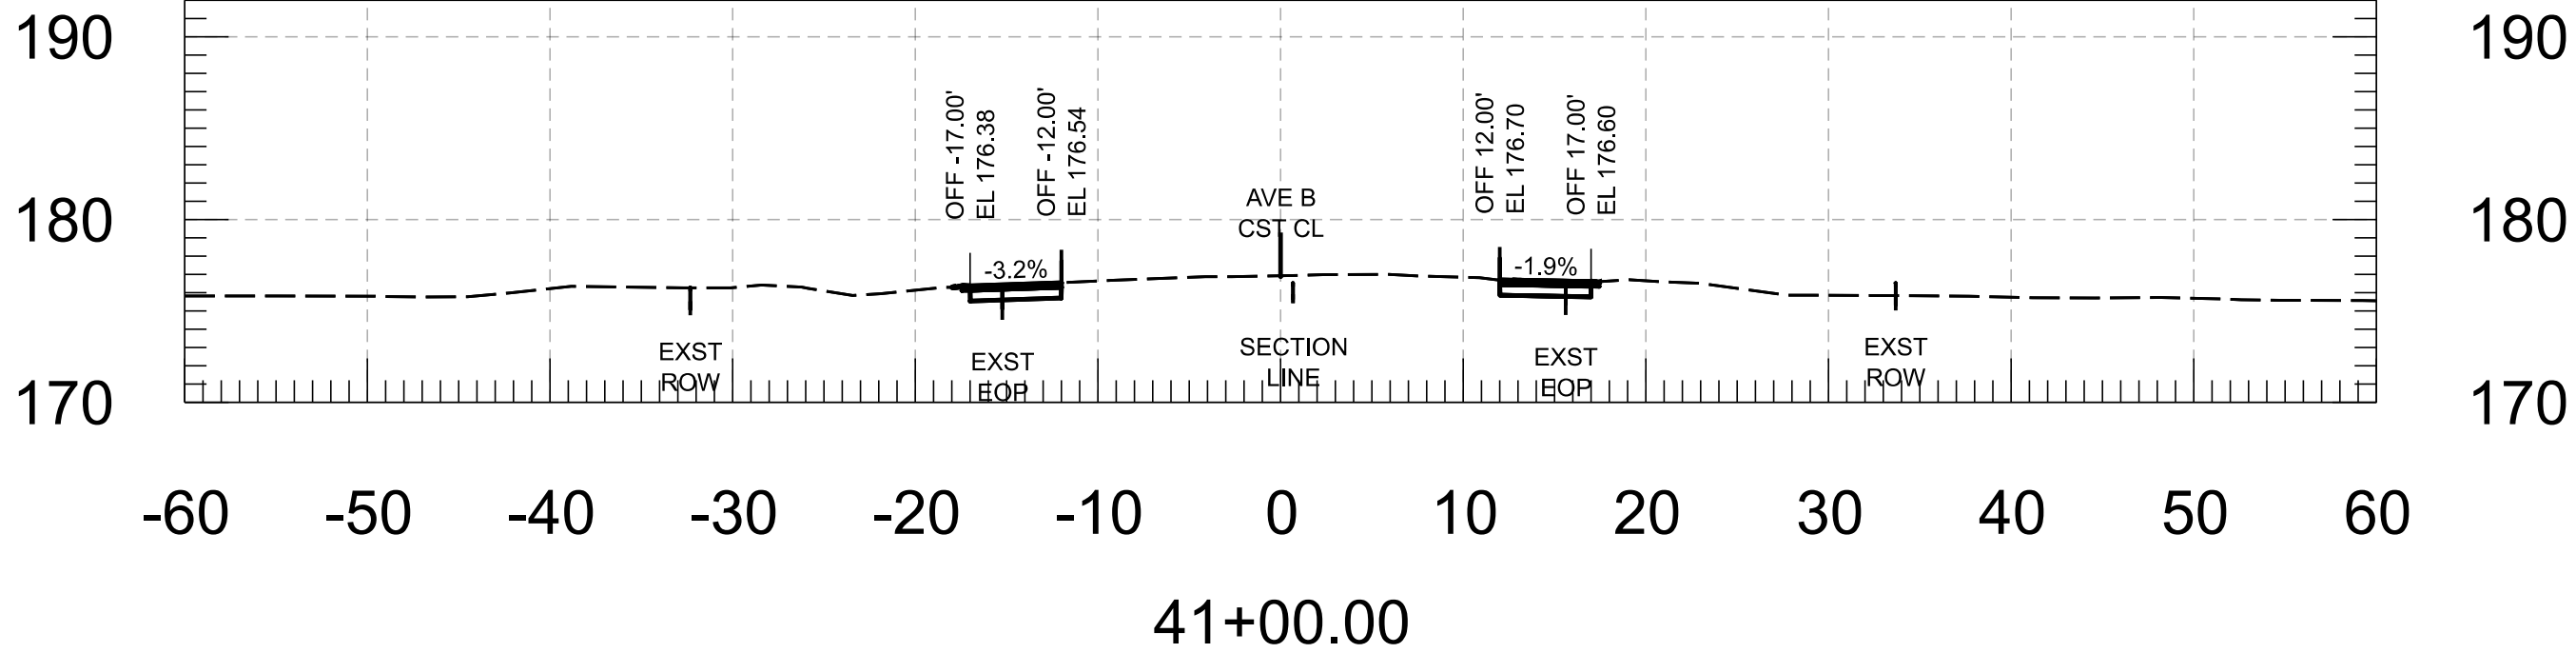


Cut Area	10.43 SF	Fill Area	0.04 SF
Cut Vol.	18.15 CY	Fill Vol.	0.16 CY
Cut Adj. Vol.	18.15 CY	Fill Adj. Vol.	0.16 CY

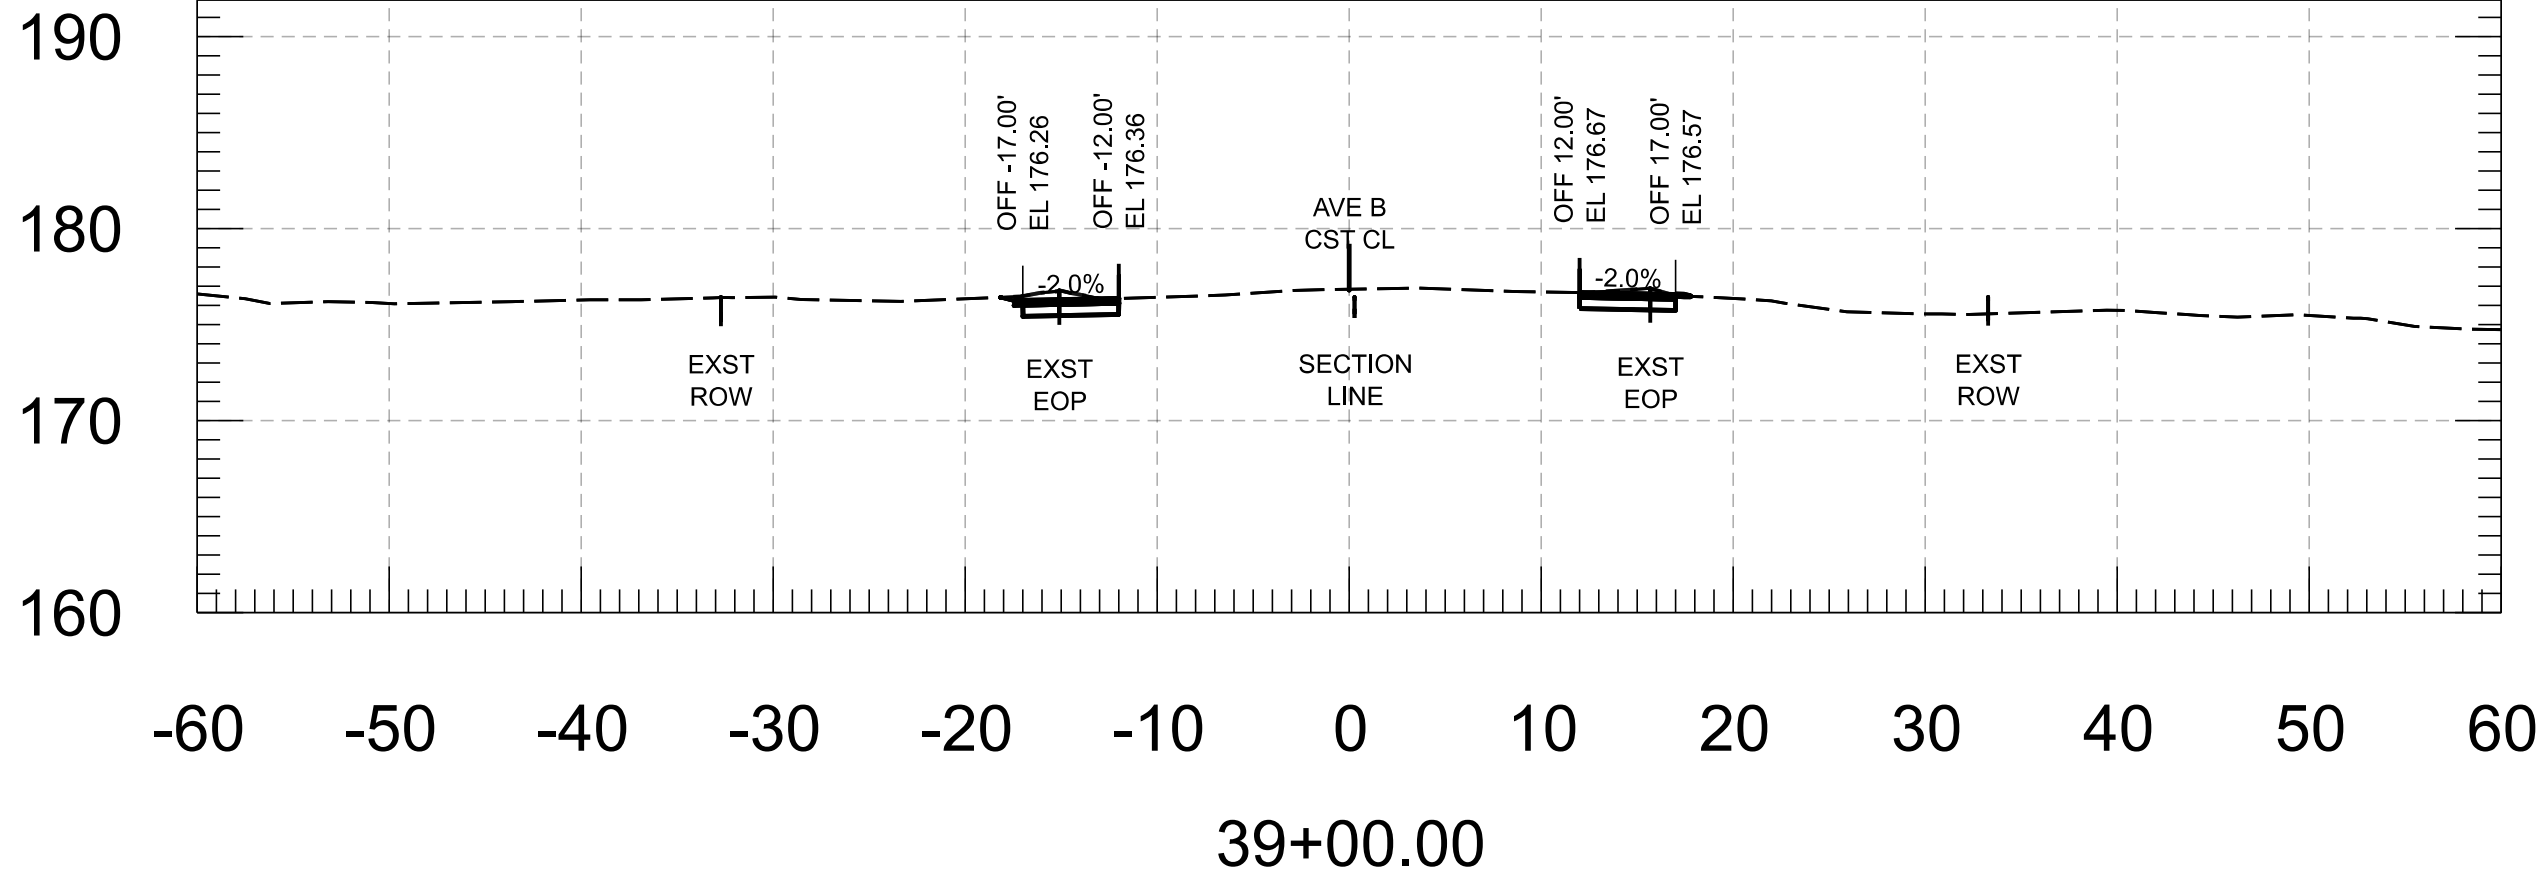


Cut Area	8.92 SF	Fill Area	0.00 SF
Cut Vol.	18.90 CY	Fill Vol.	0.00 CY
Cut Adj. Vol.	18.90 CY	Fill Adj. Vol.	0.00 CY

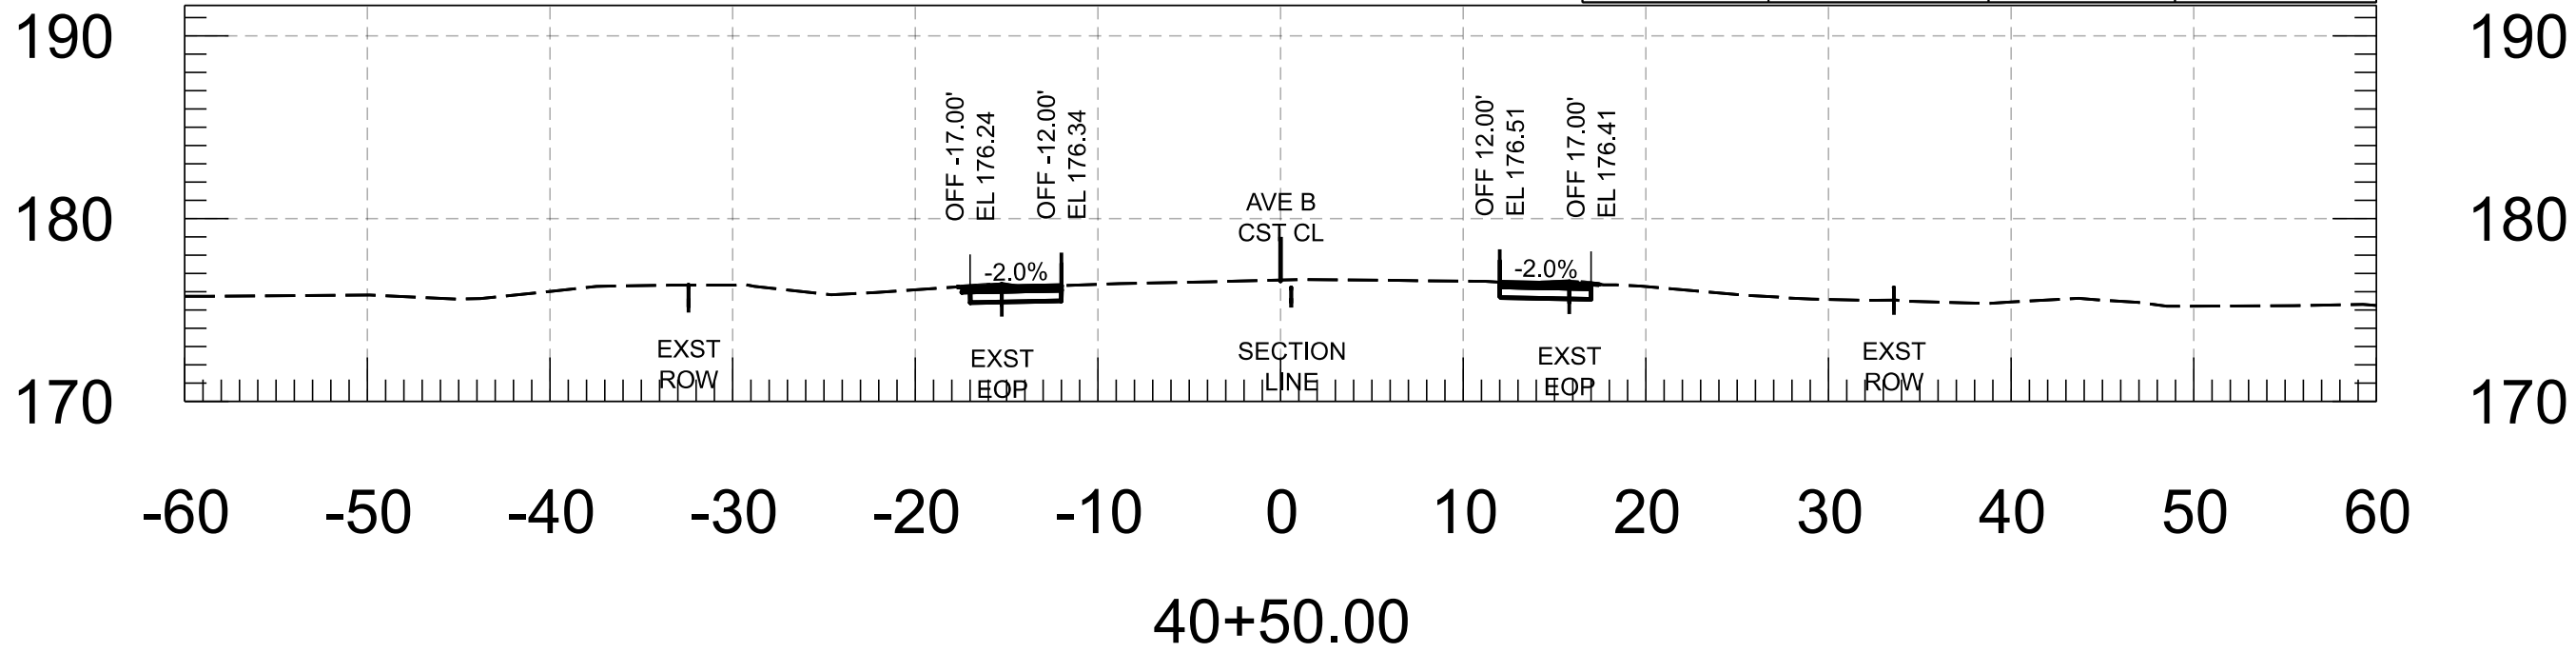







Cut Area	9.17 SF	Fill Area	0.13 SF
Cut Vol.	16.80 CY	Fill Vol.	0.21 CY
Cut Adj. Vol.	16.80 CY	Fill Adj. Vol.	0.21 CY

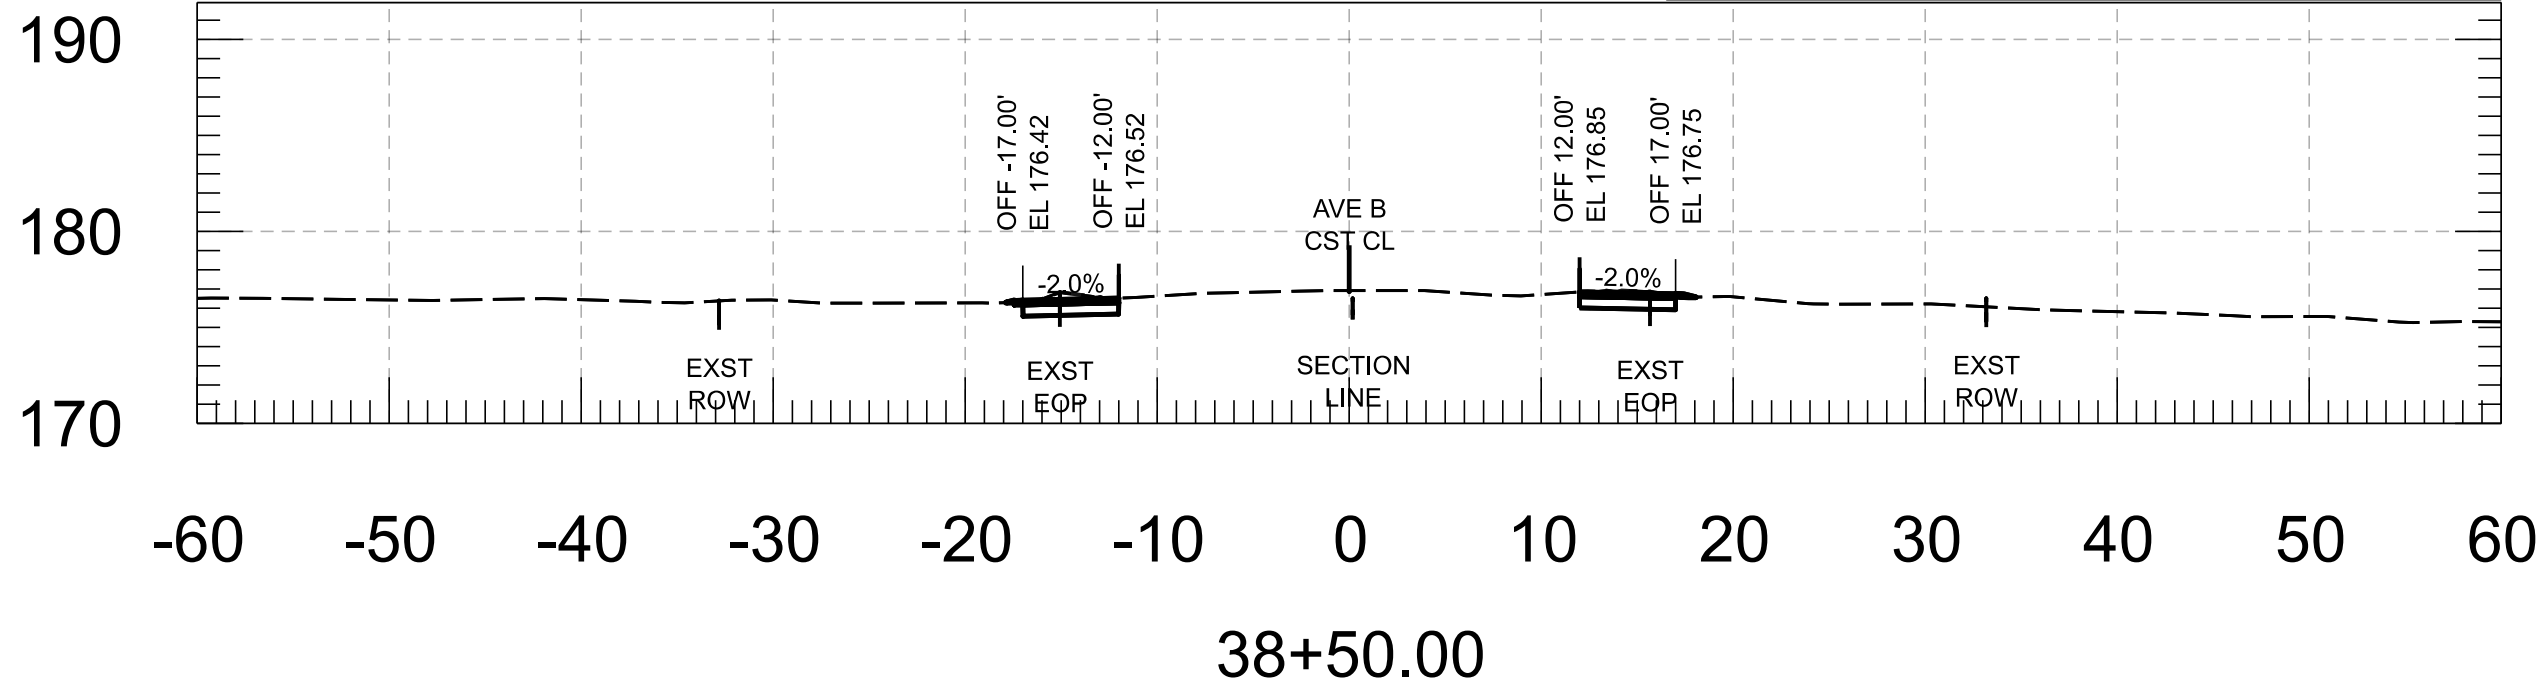








Cut Area	11.49 SF	Fill Area	0.00 SF
Cut Vol.	21.01 CY	Fill Vol.	0.01 CY
Cut Adj. Vol.	21.01 CY	Fill Adj. Vol.	0.01 CY

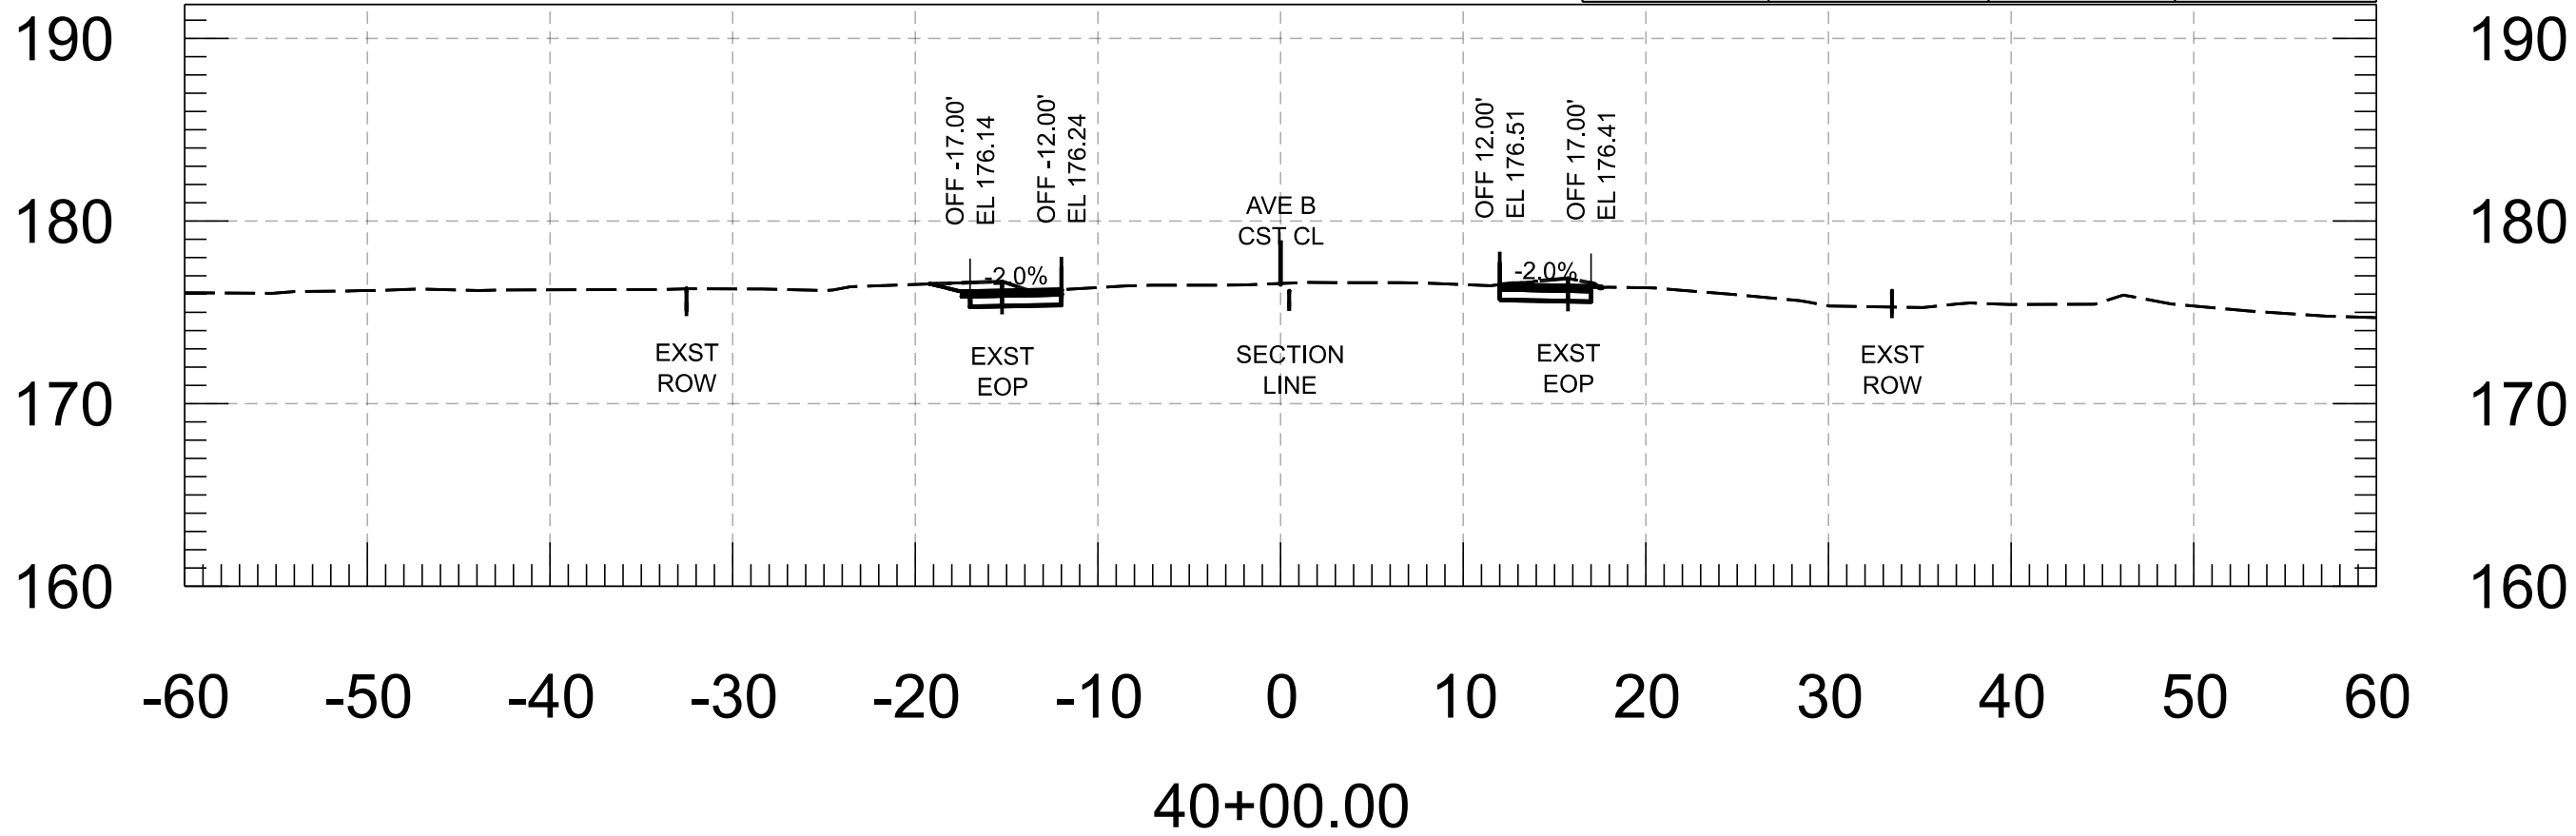

FOR INFORMATION ONLY		NAME	DATE	ARIZONA DEPARTMENT OF TRANSPORTATION PROJECT DELIVERY AND OPERATIONS DIVISION ROADWAY DESIGN SECTION	ROUTE	F.H.W.A. Arizona Division	STATE ARIZ.	PROJECT NO.	FEDERAL ID NO.	SHEET NO.	TOTAL SHEETS	RECORD DRAWING
	DESIGN	M. SCHOEN	07/26					0000 YU YYU	YYU-0(221)T	9	86	
	DRAWN	P. ESCOBAR	07/26									
	CHECKED	H. RIOS	07/26									
		 WSP USA Inc. 1230 West Washington Street, Suite 600 Tempe, AZ 85288	AVE B CROSS SECTIONS			MILEPOST	LOCATION AVENUE B, COUNTY 18TH ST - SR 195					
					STRUCTURE NO.	TRACS NO. T0439 01C					___ OF ___	

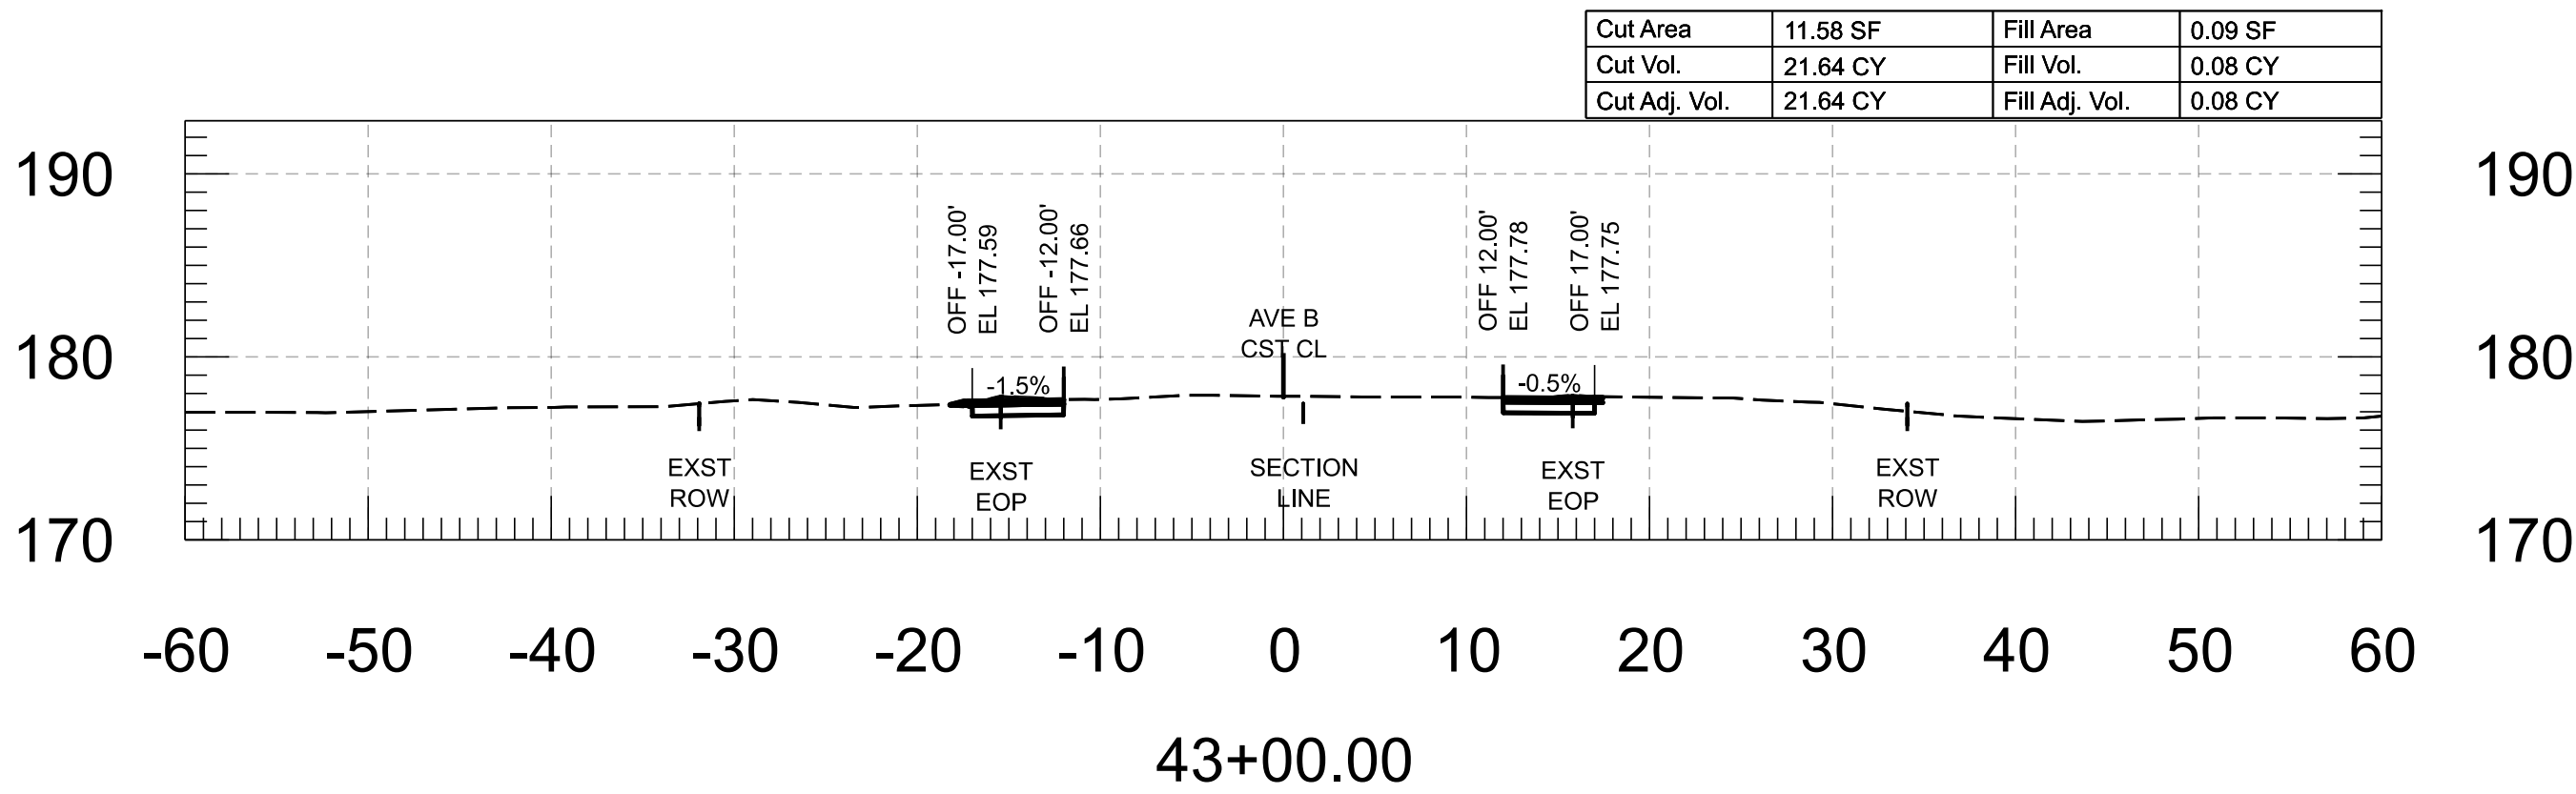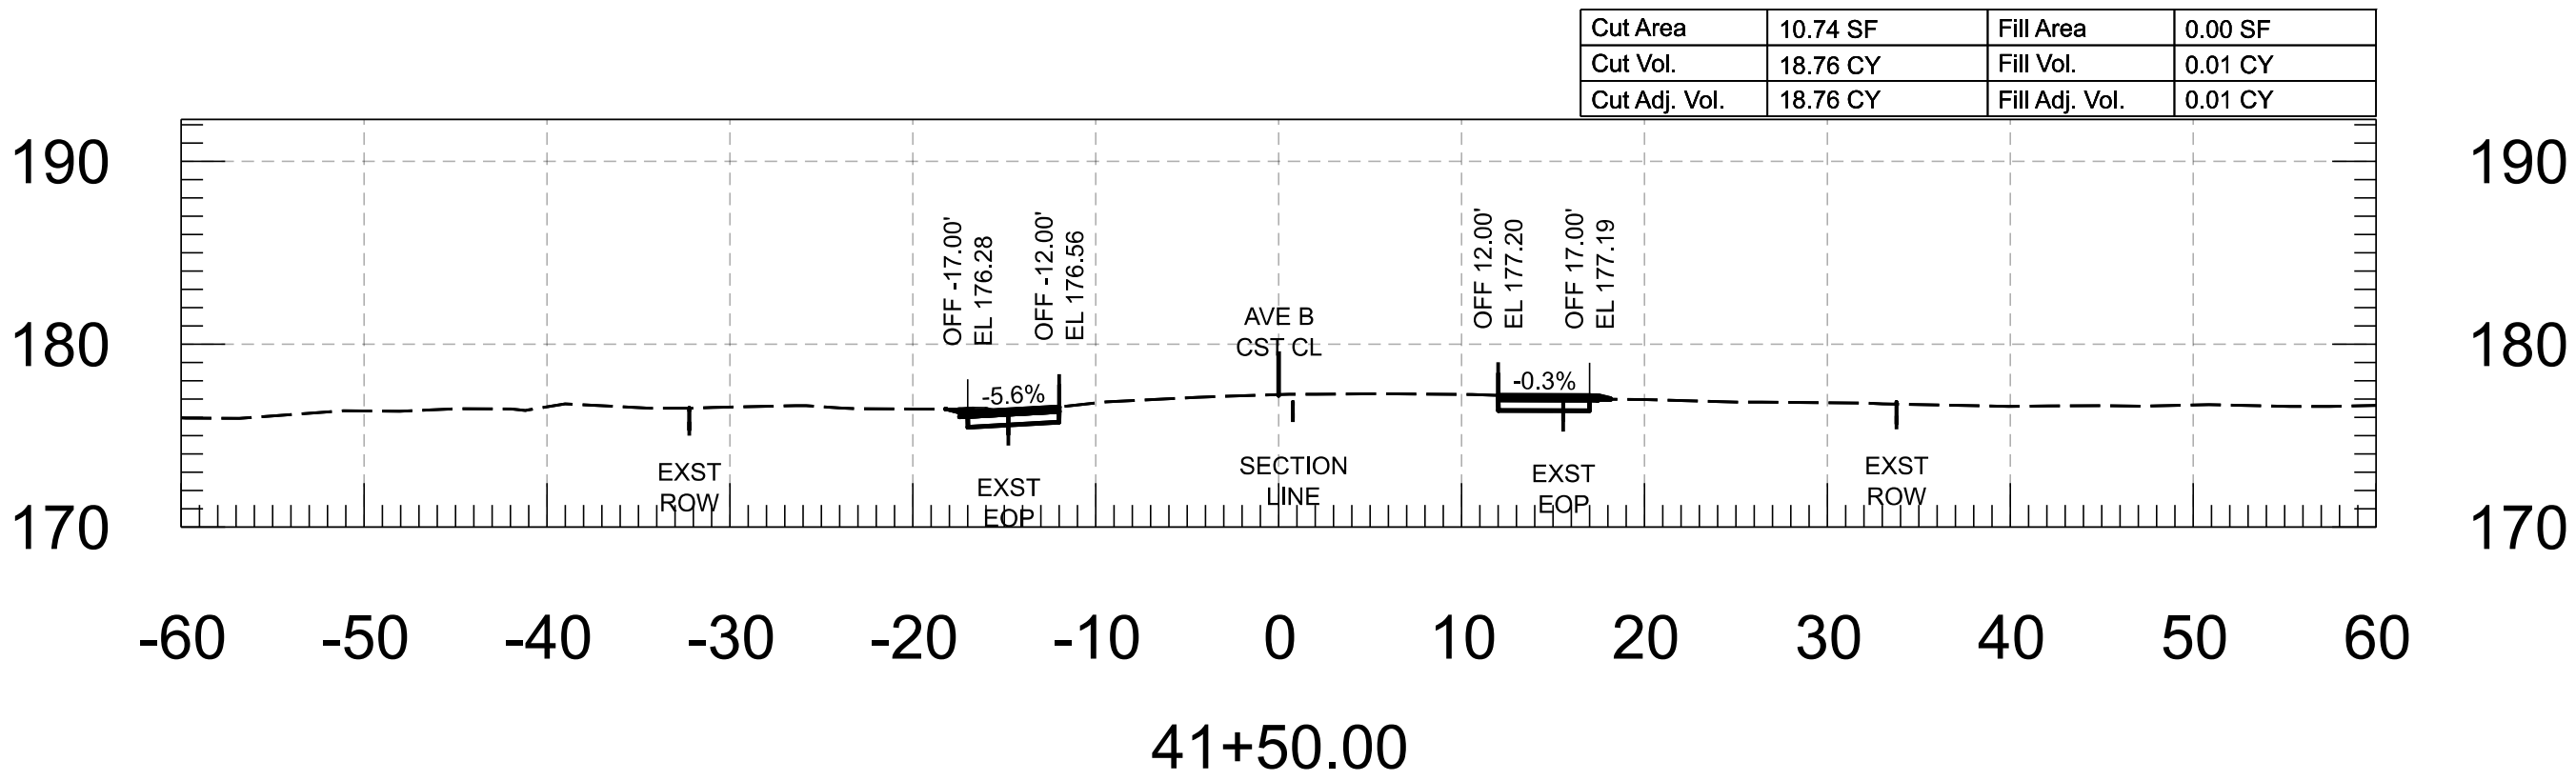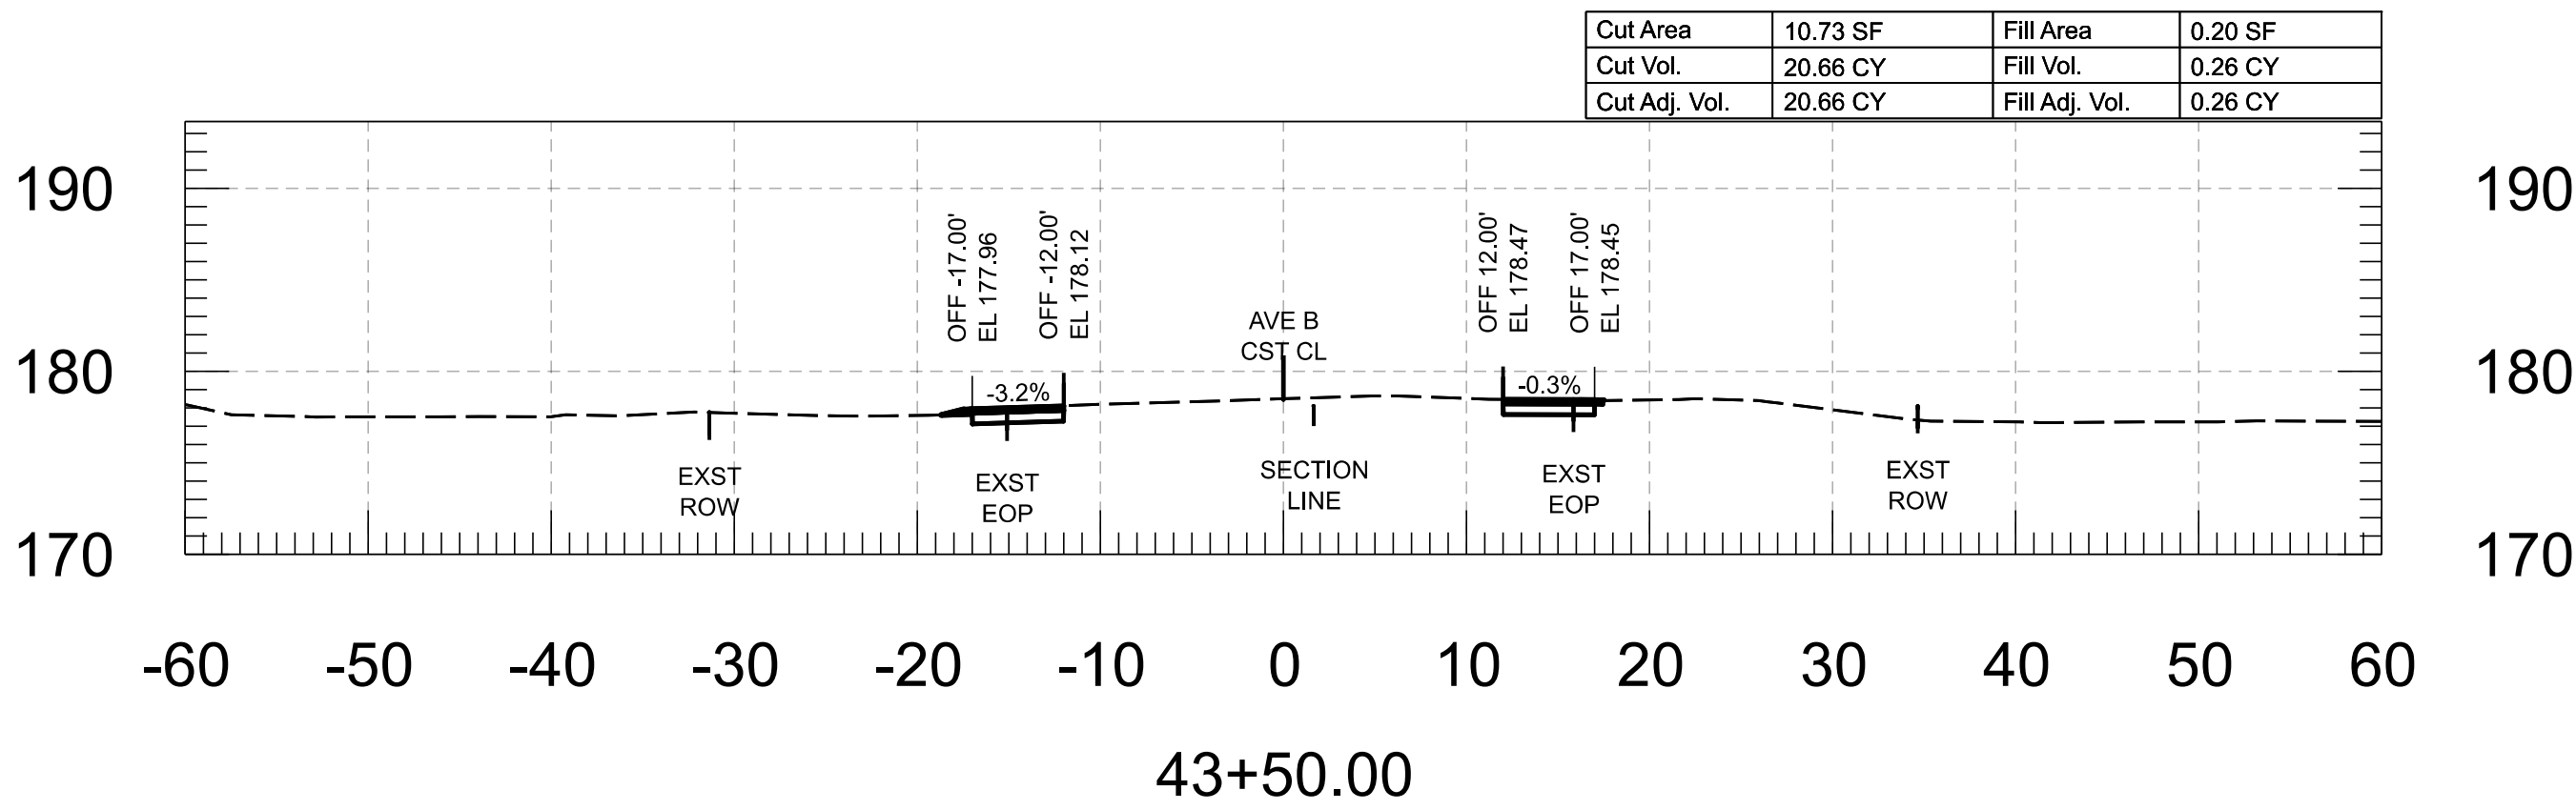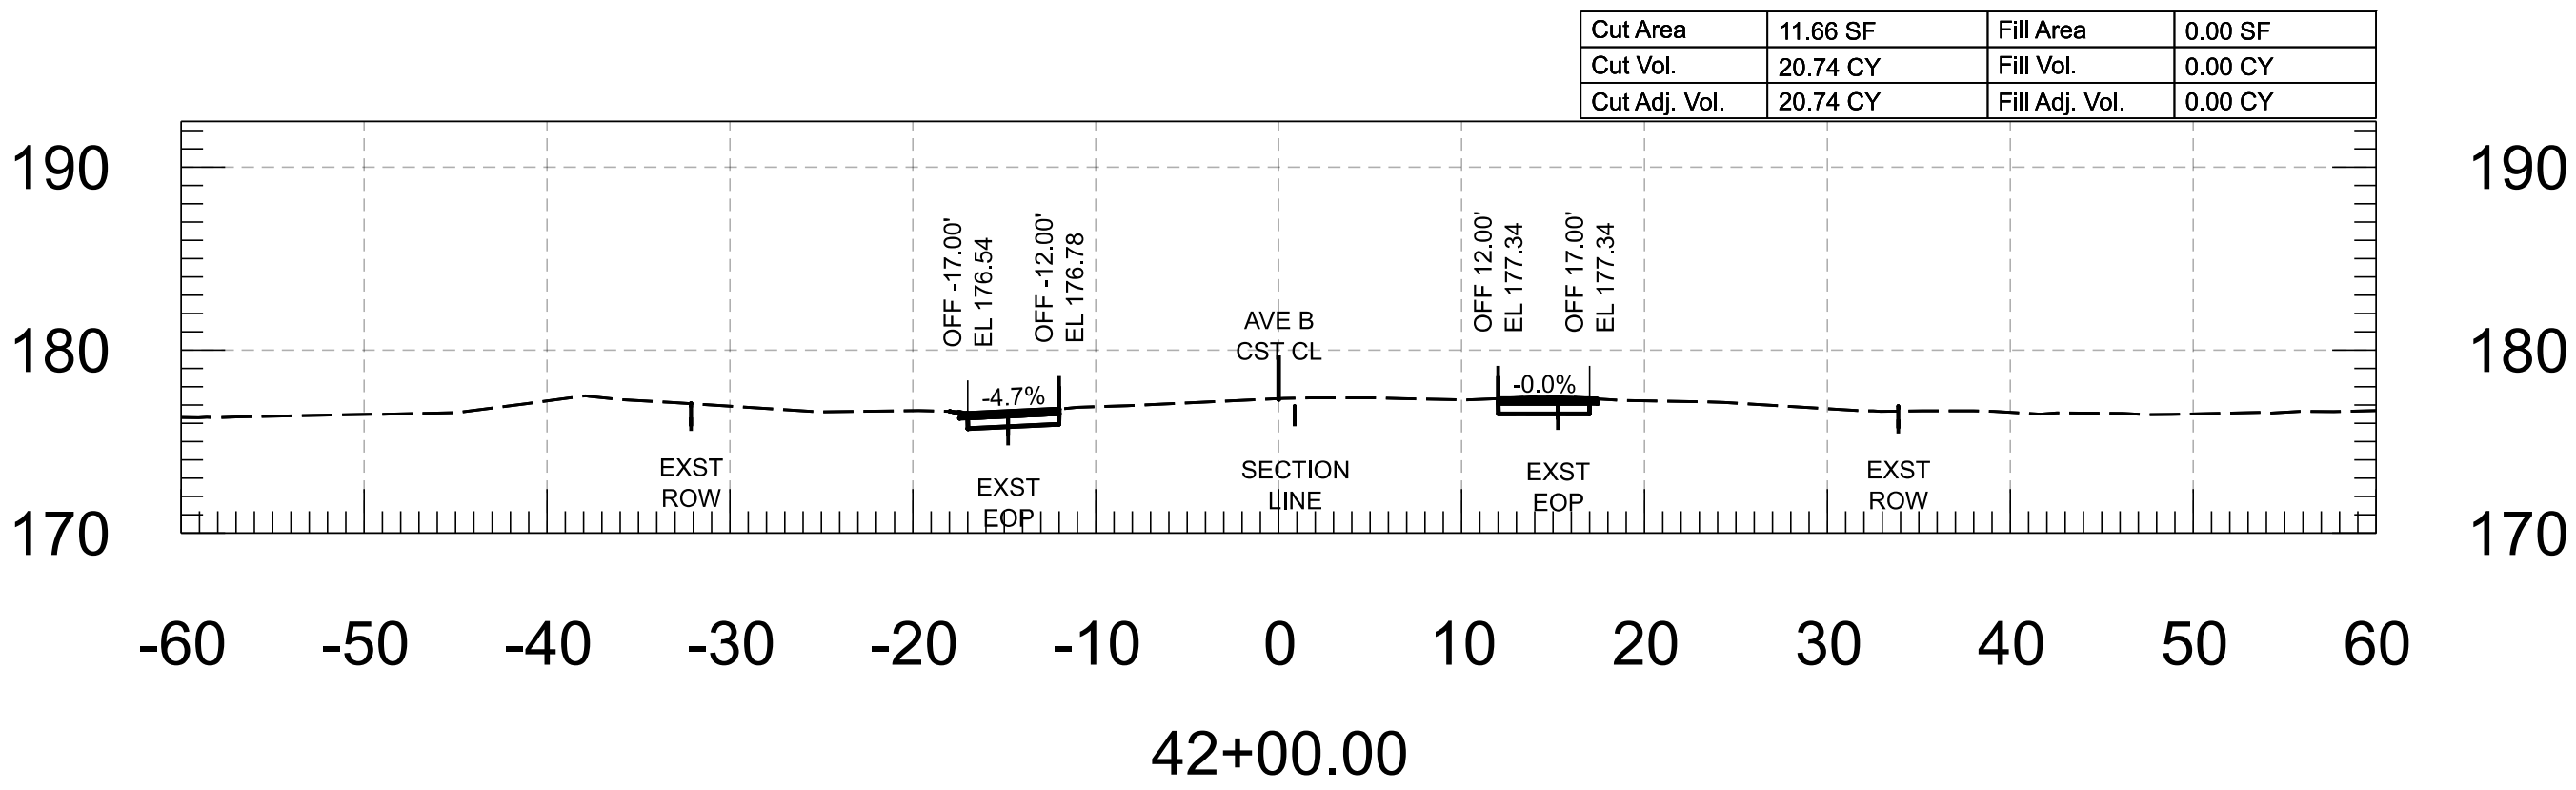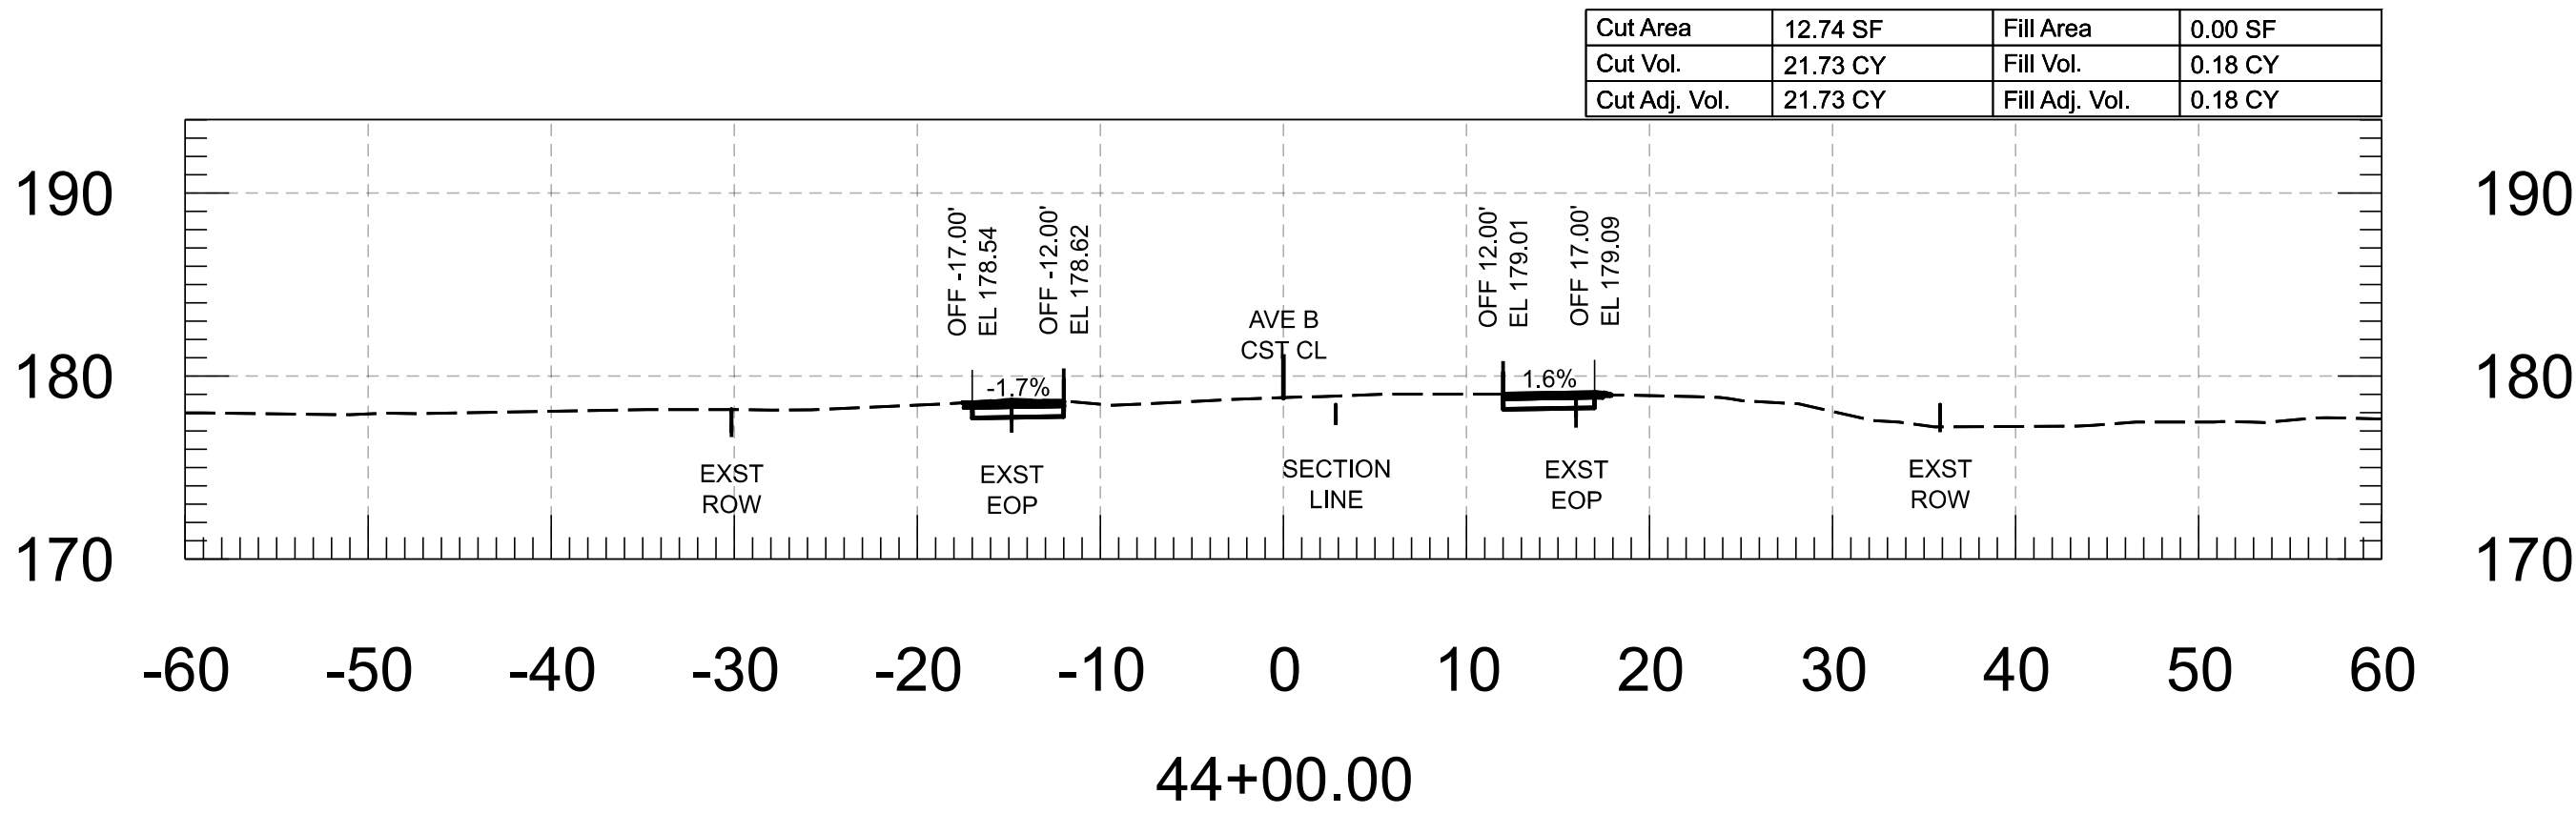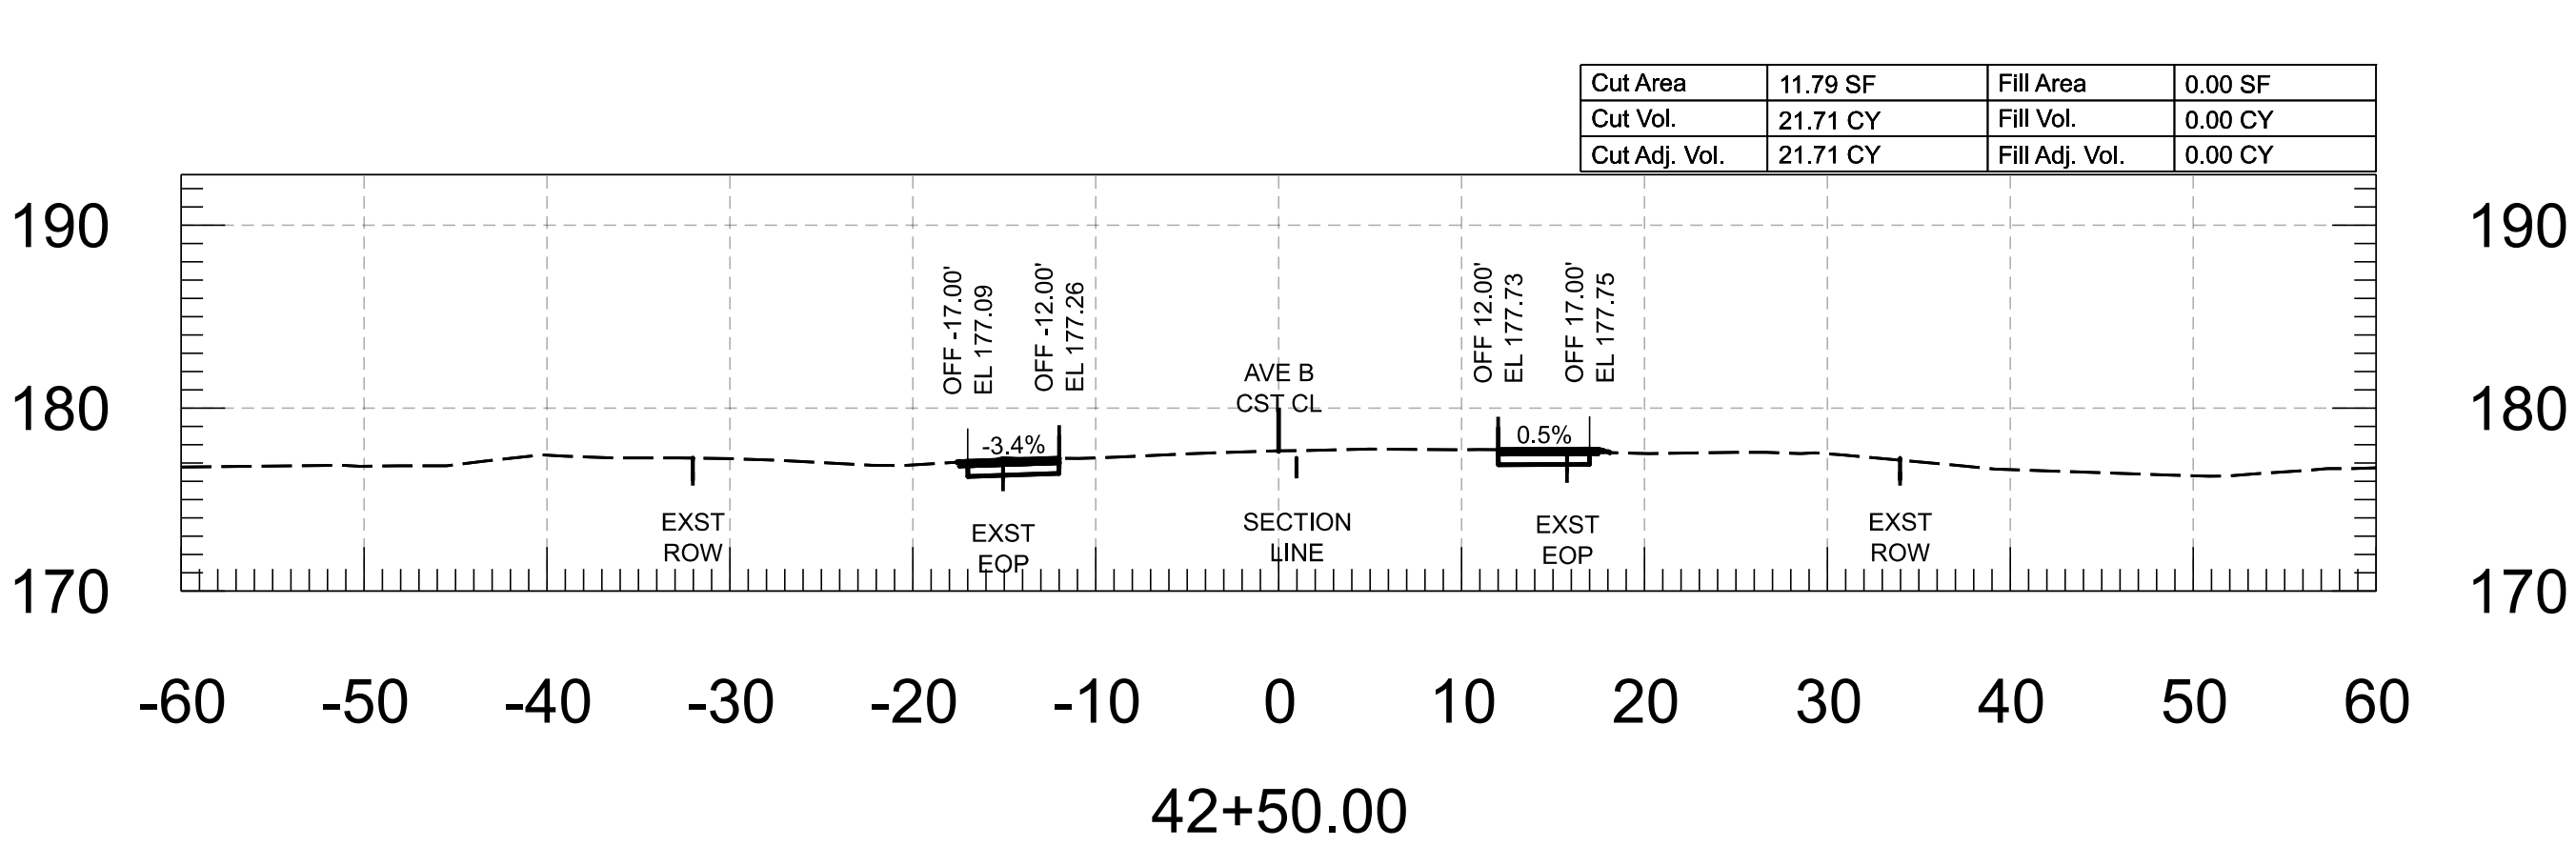


 FOR INFORMATION ONLY		NAME	DATE	ARIZONA DEPARTMENT OF TRANSPORTATION PROJECT DELIVERY AND OPERATIONS DIVISION ROADWAY DESIGN SECTION	ROUTE	F.H.W.A. Arizona Division	STATE ARIZ.	PROJECT NO.	FEDERAL ID NO.	SHEET NO.	TOTAL SHEETS	RECORD DRAWING
	DESIGN	M. SCHOEN	07/26					0000 YU YYU	YYU-0(221)T	10	86	
	DRAWN	P. ESCOBAR	07/26		MILEPOST	AVENUE B, COUNTY 18TH ST - SR 195						DWG
	CHECKED	H. RIOS	07/26	STRUCTURE NO.	TRACS NO. T0439 01C						____ OF ____	
	 WSP USA Inc. 1230 West Washington Street, Suite 600 Tempe, AZ 85285			AVE B CROSS SECTIONS								

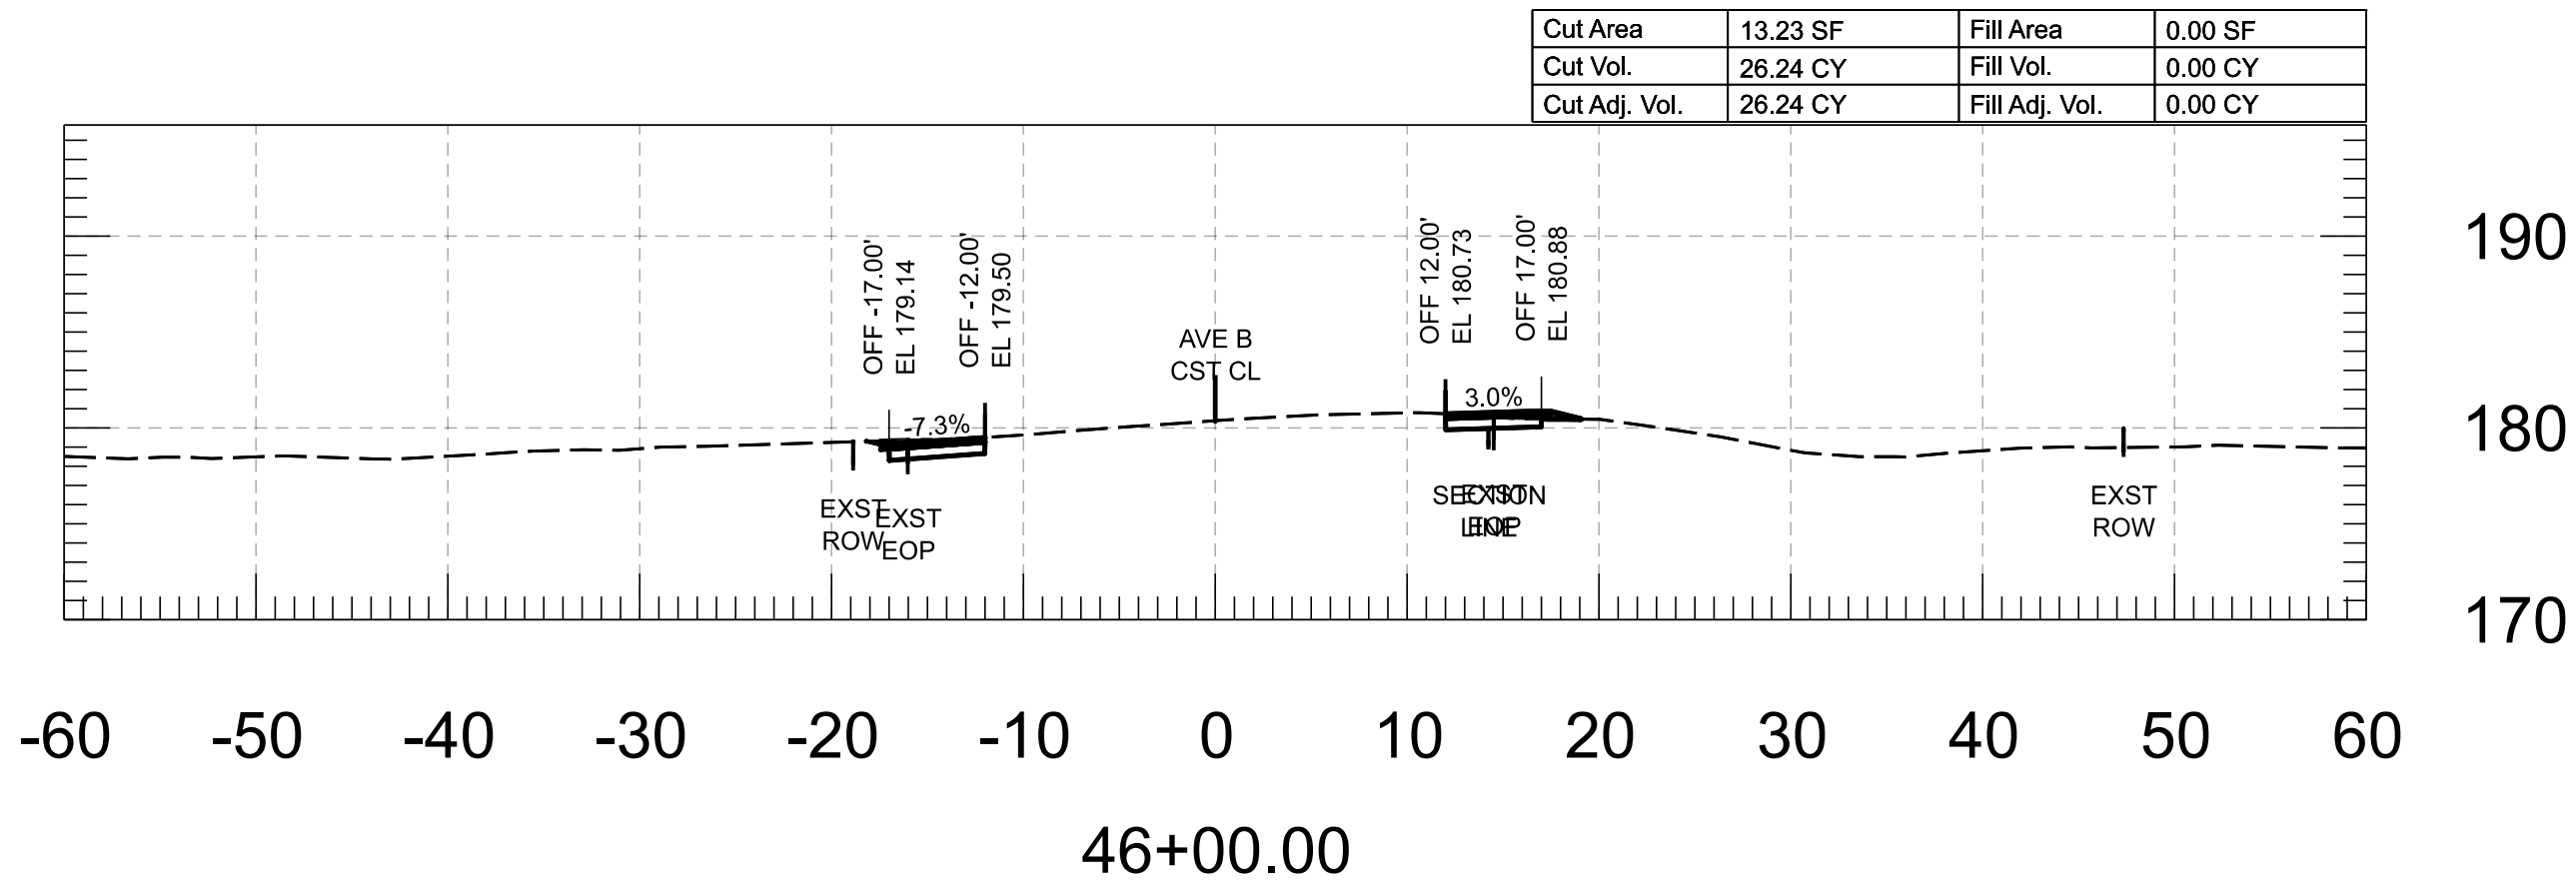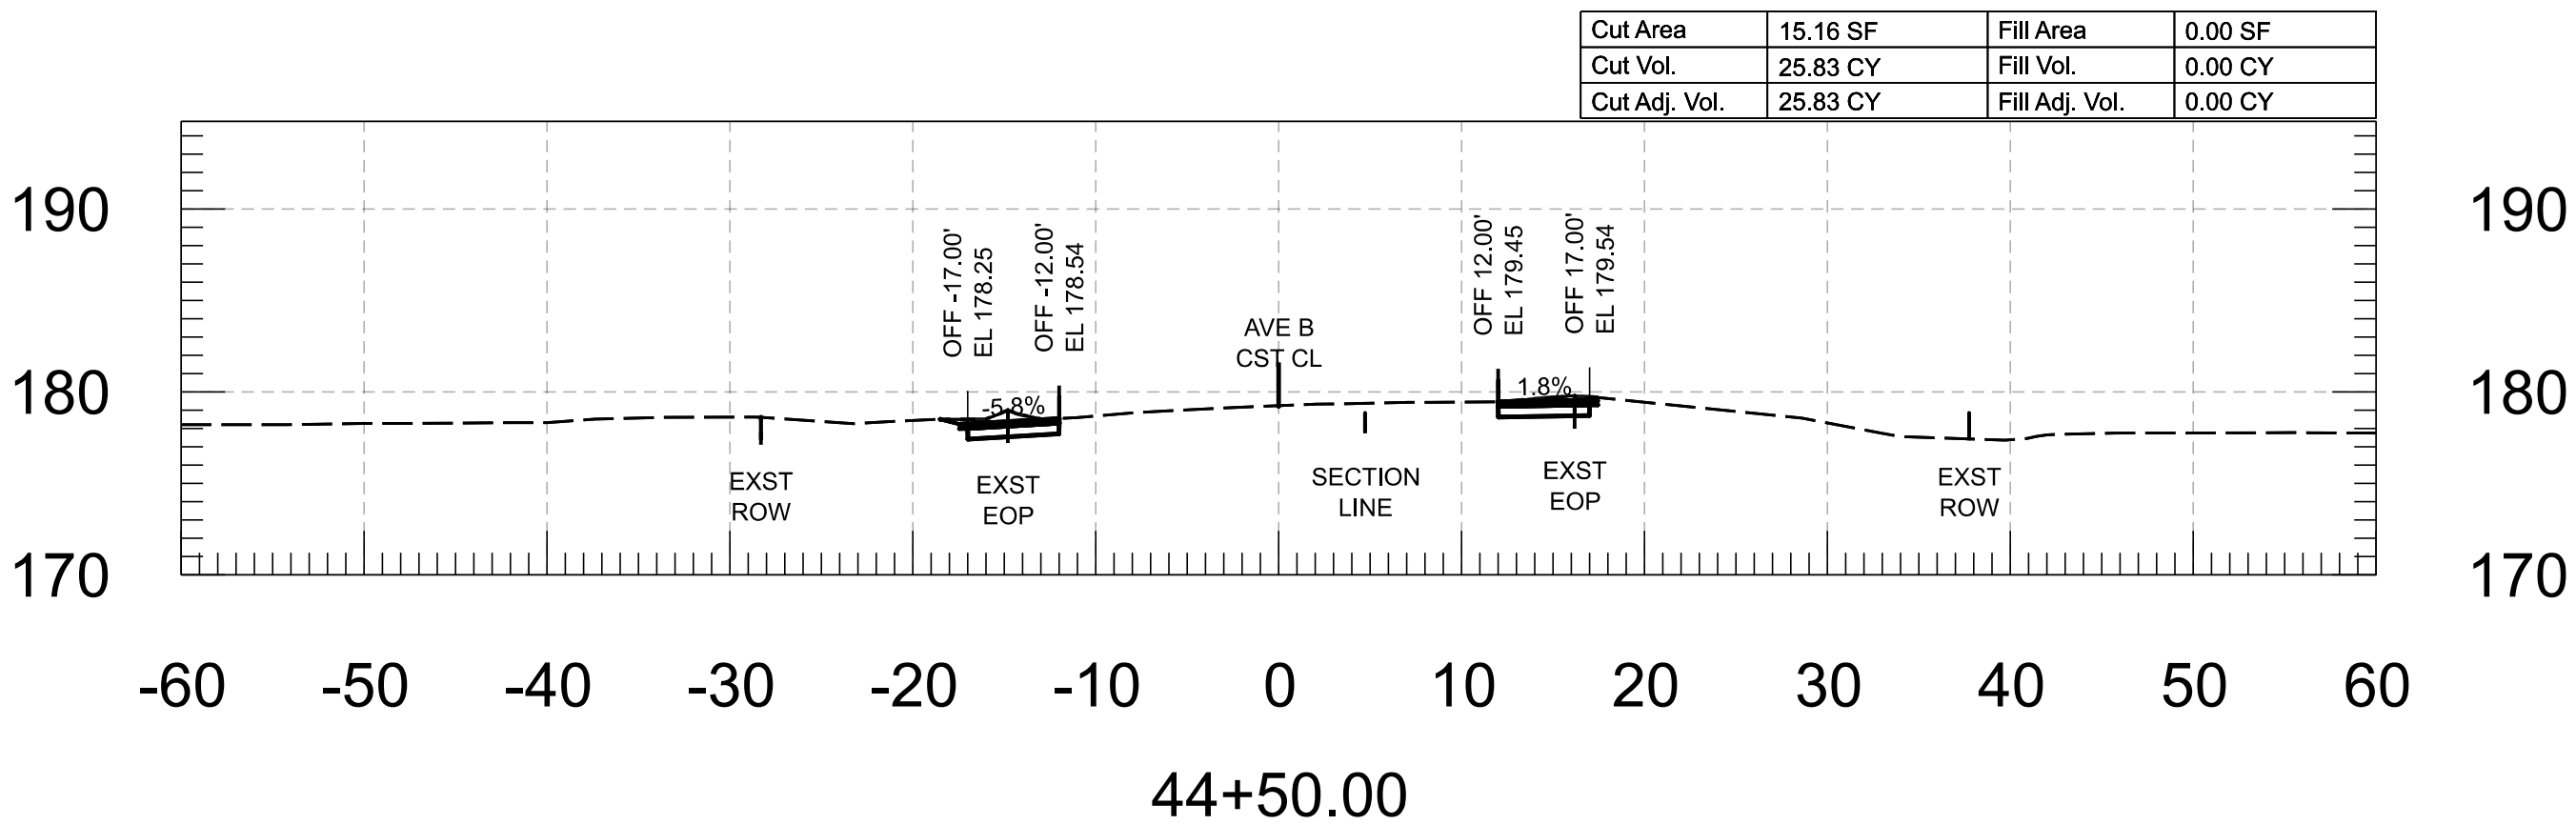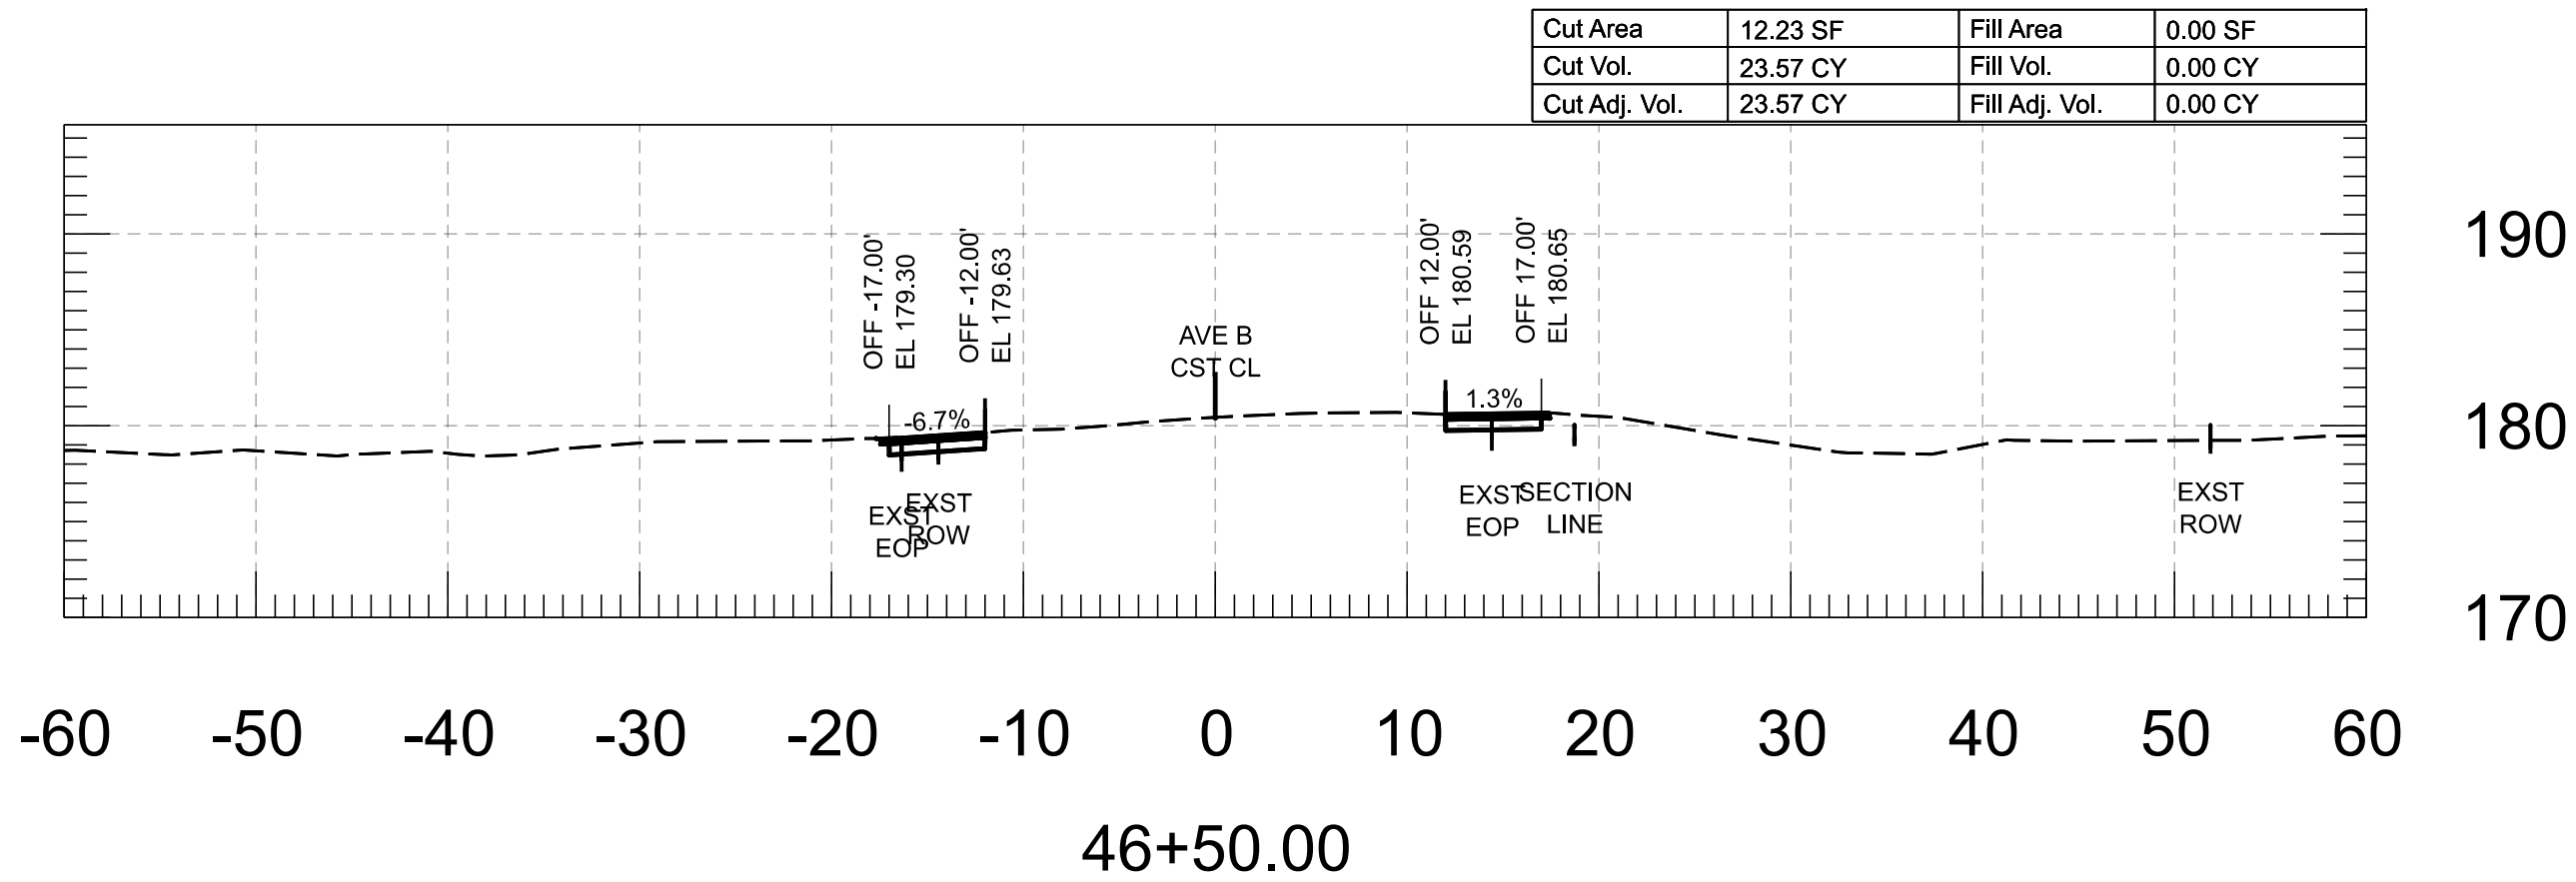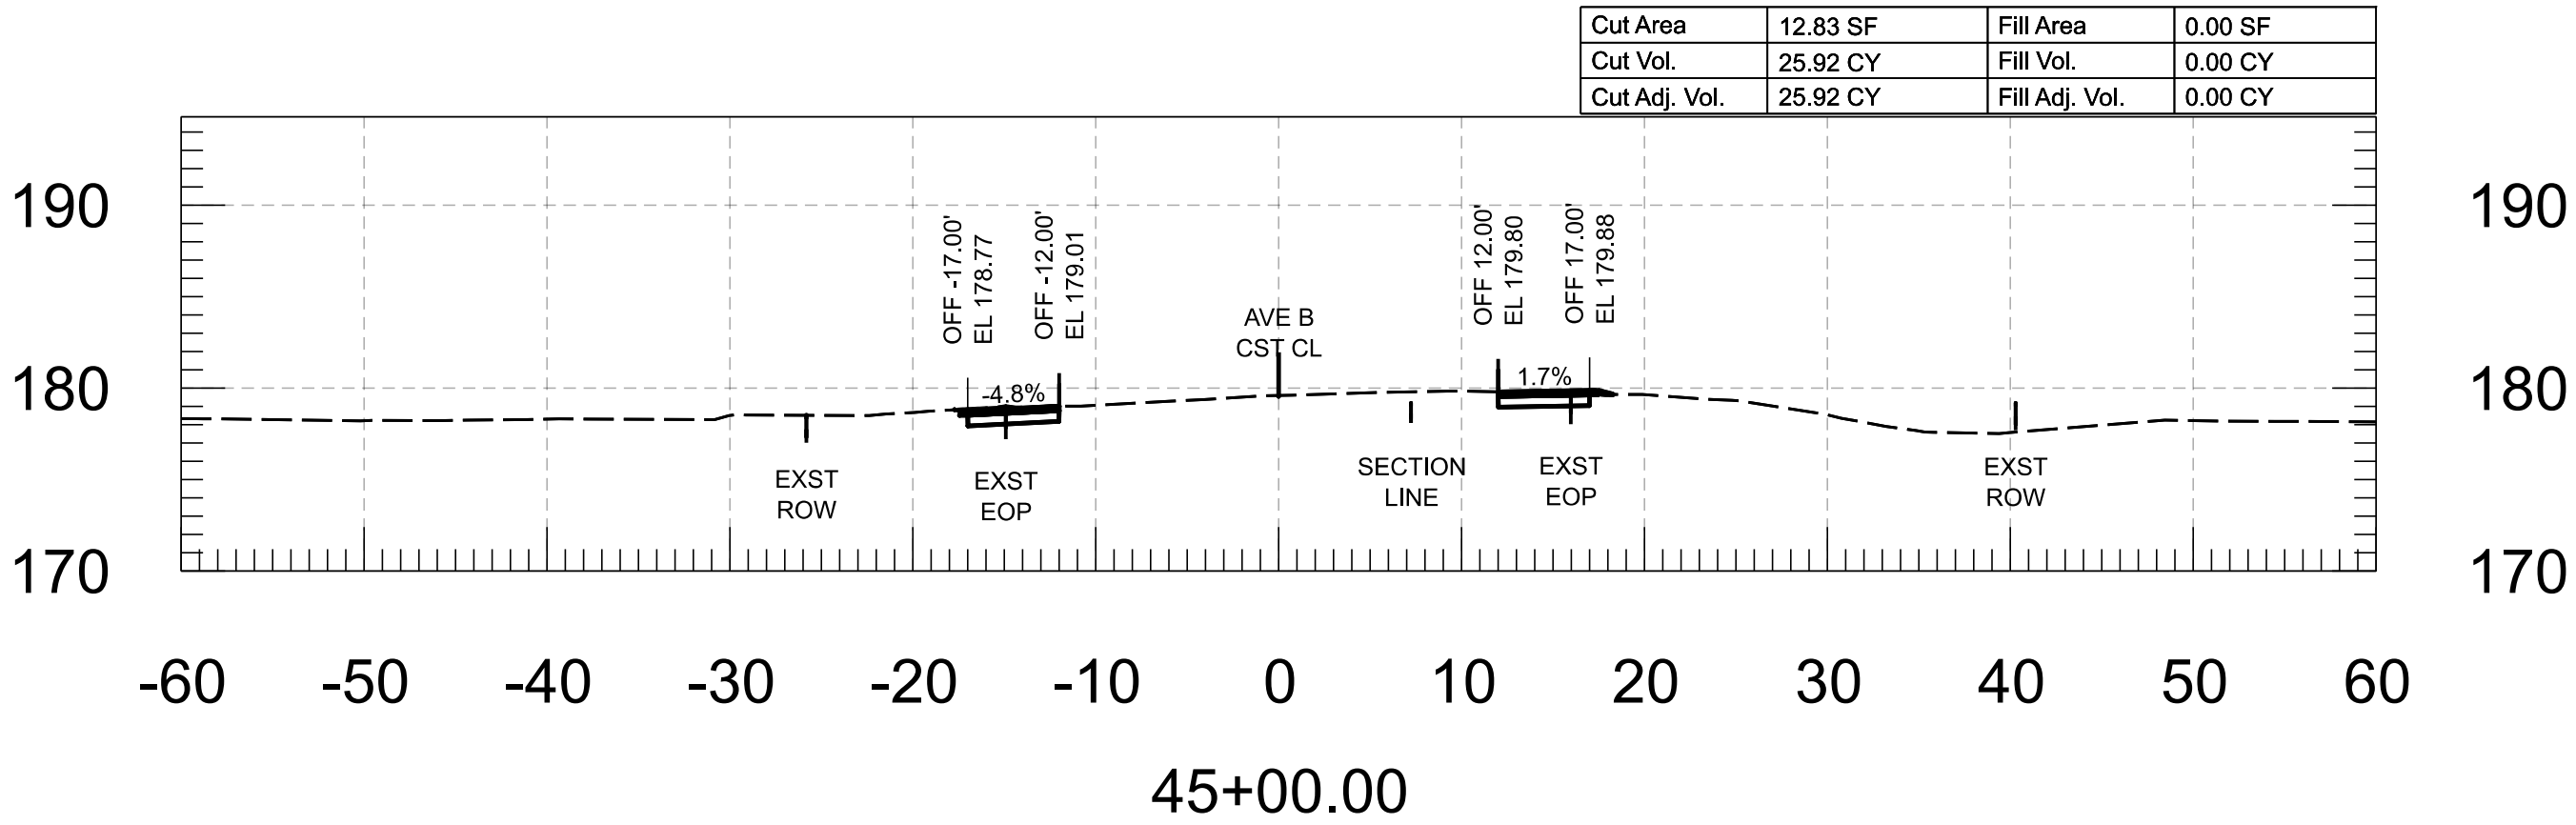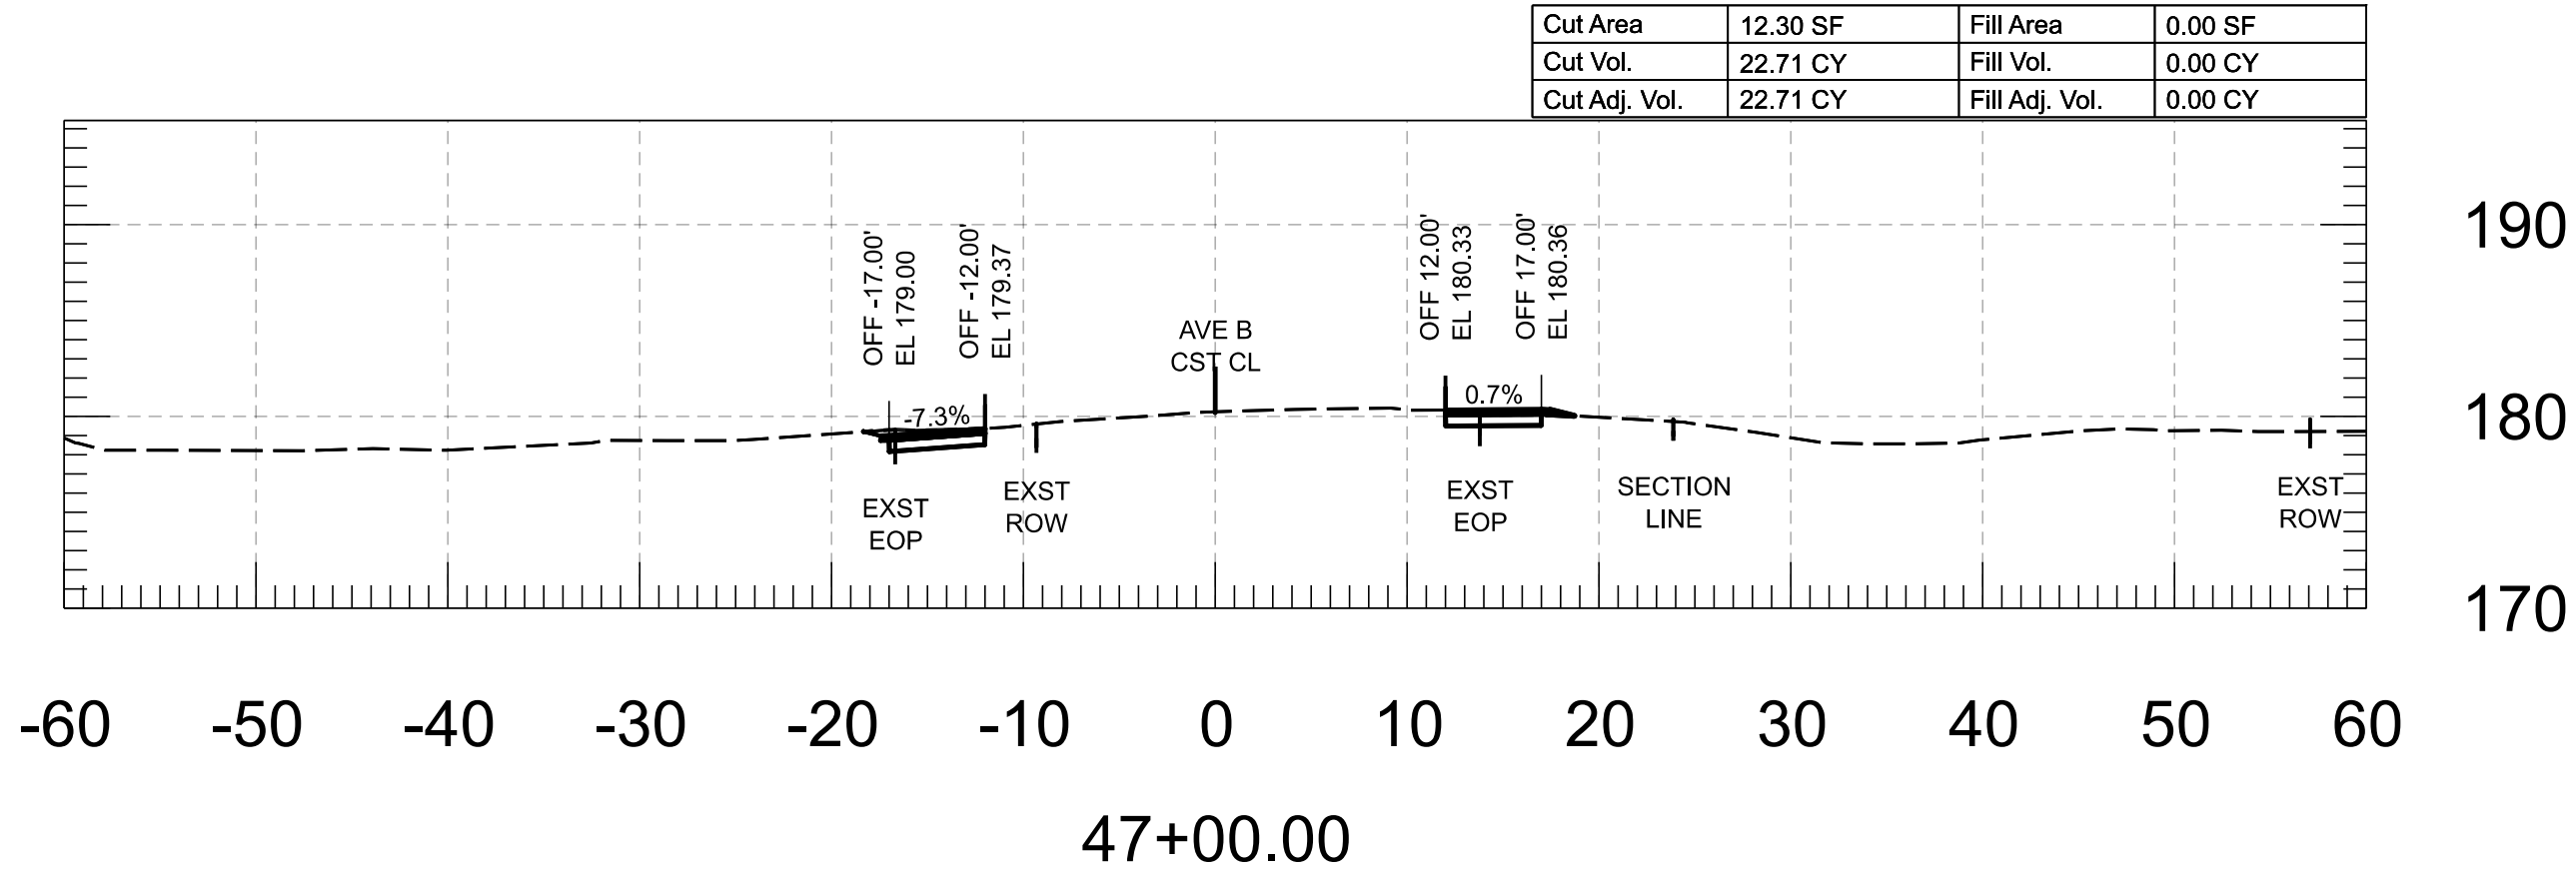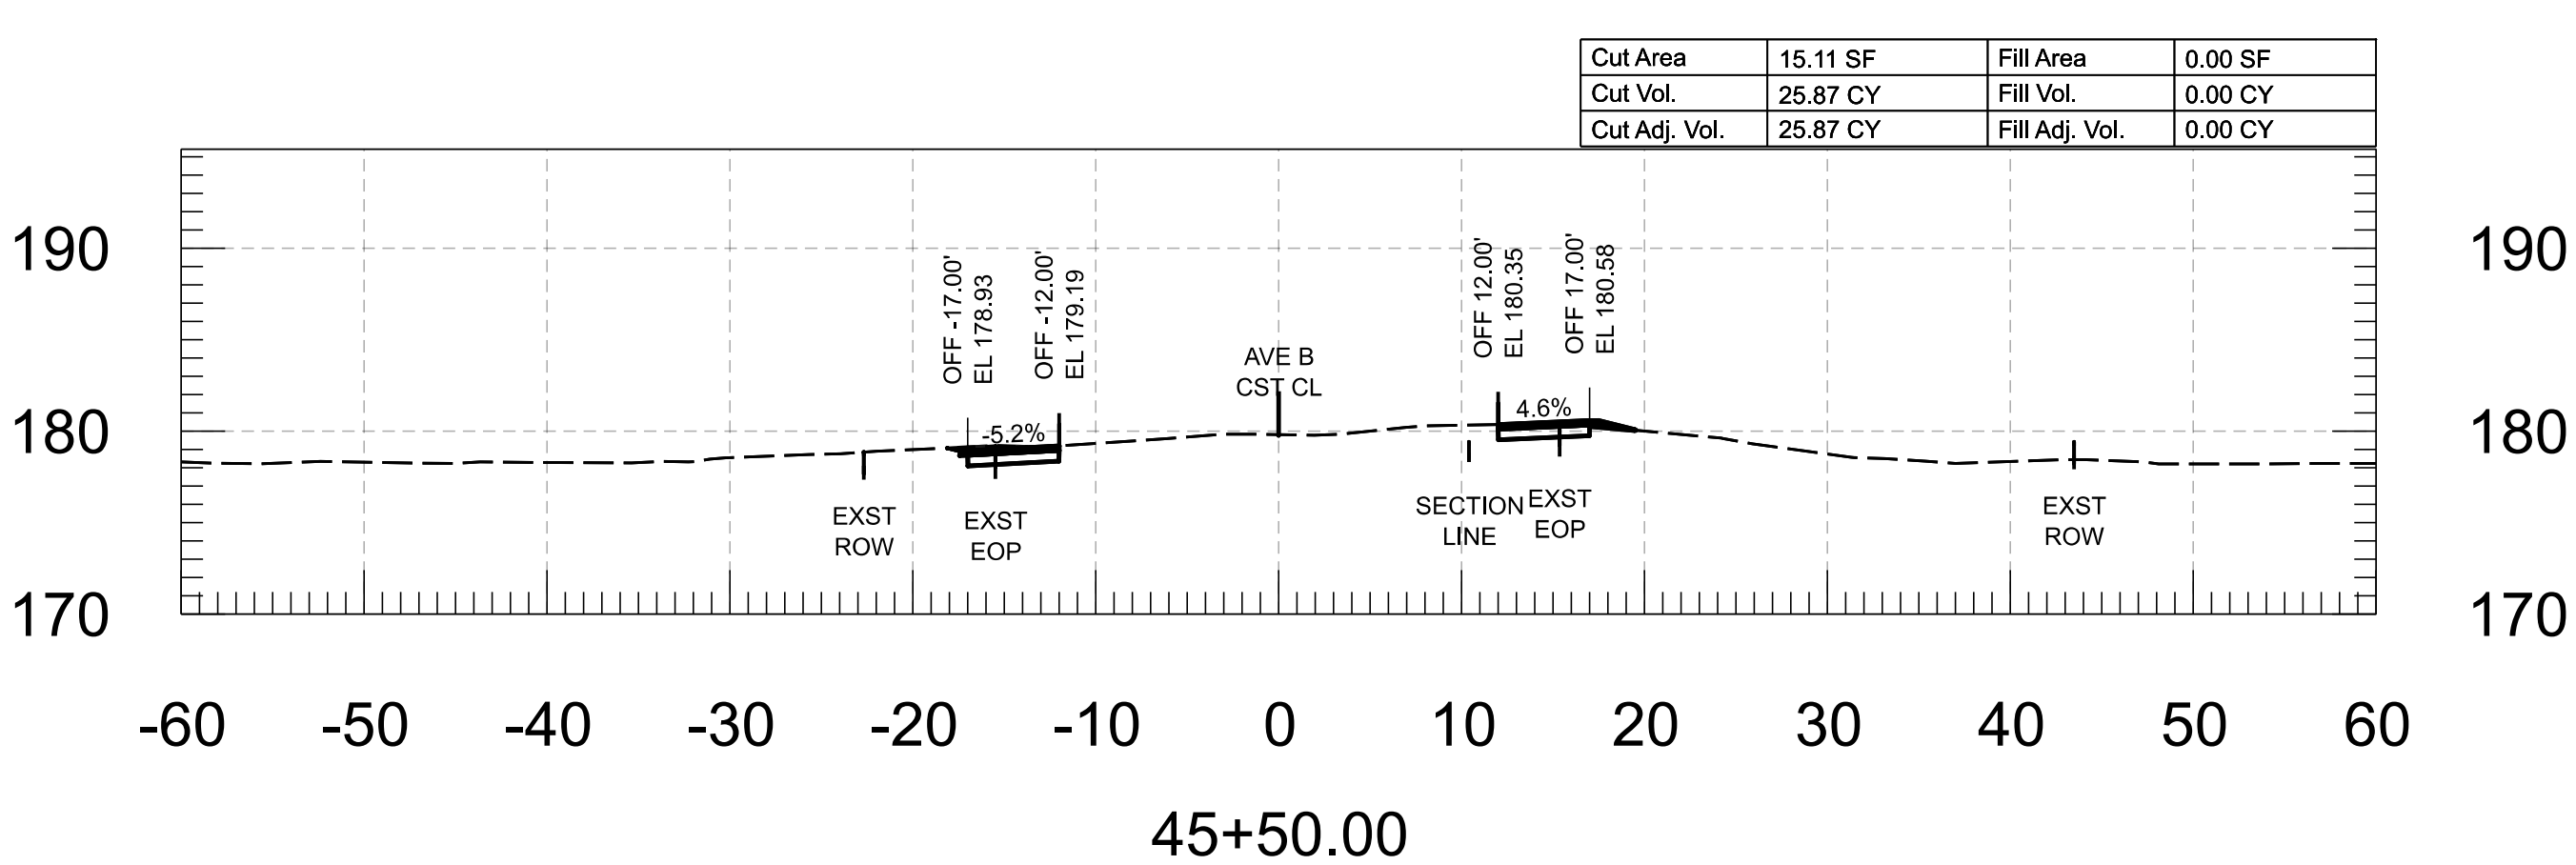


FOR INFORMATION ONLY		NAME	DATE	ARIZONA DEPARTMENT OF TRANSPORTATION PROJECT DELIVERY AND OPERATIONS DIVISION ROADWAY DESIGN SECTION	ROUTE	F.H.W.A. Arizona Division	STATE ARIZ.	PROJECT NO.	FEDERAL ID NO.	SHEET NO.	TOTAL SHEETS	RECORD DRAWING
	DESIGN	M. SCHOEN	07/26					0000 YU YYU	YYU-0(221)T	11	86	
	DRAWN	P. ESCOBAR	07/26		MILEPOST	LOCATION AVENUE B, COUNTY 18TH ST - SR 195 DWG						
	CHECKED	H. RIOS	07/26	STRUCTURE NO.	TRACS NO. T0439 01C							
	 WSP USA Inc. 1230 West Washington Street, Suite 600 Tempe, AZ 85288			AVE B CROSS SECTIONS	____ OF ____							


Cut Area	9.39 SF	Fill Area	0.30 SF
Cut Vol.	18.96 CY	Fill Vol.	0.31 CY
Cut Adj. Vol.	18.96 CY	Fill Adj. Vol.	0.31 CY

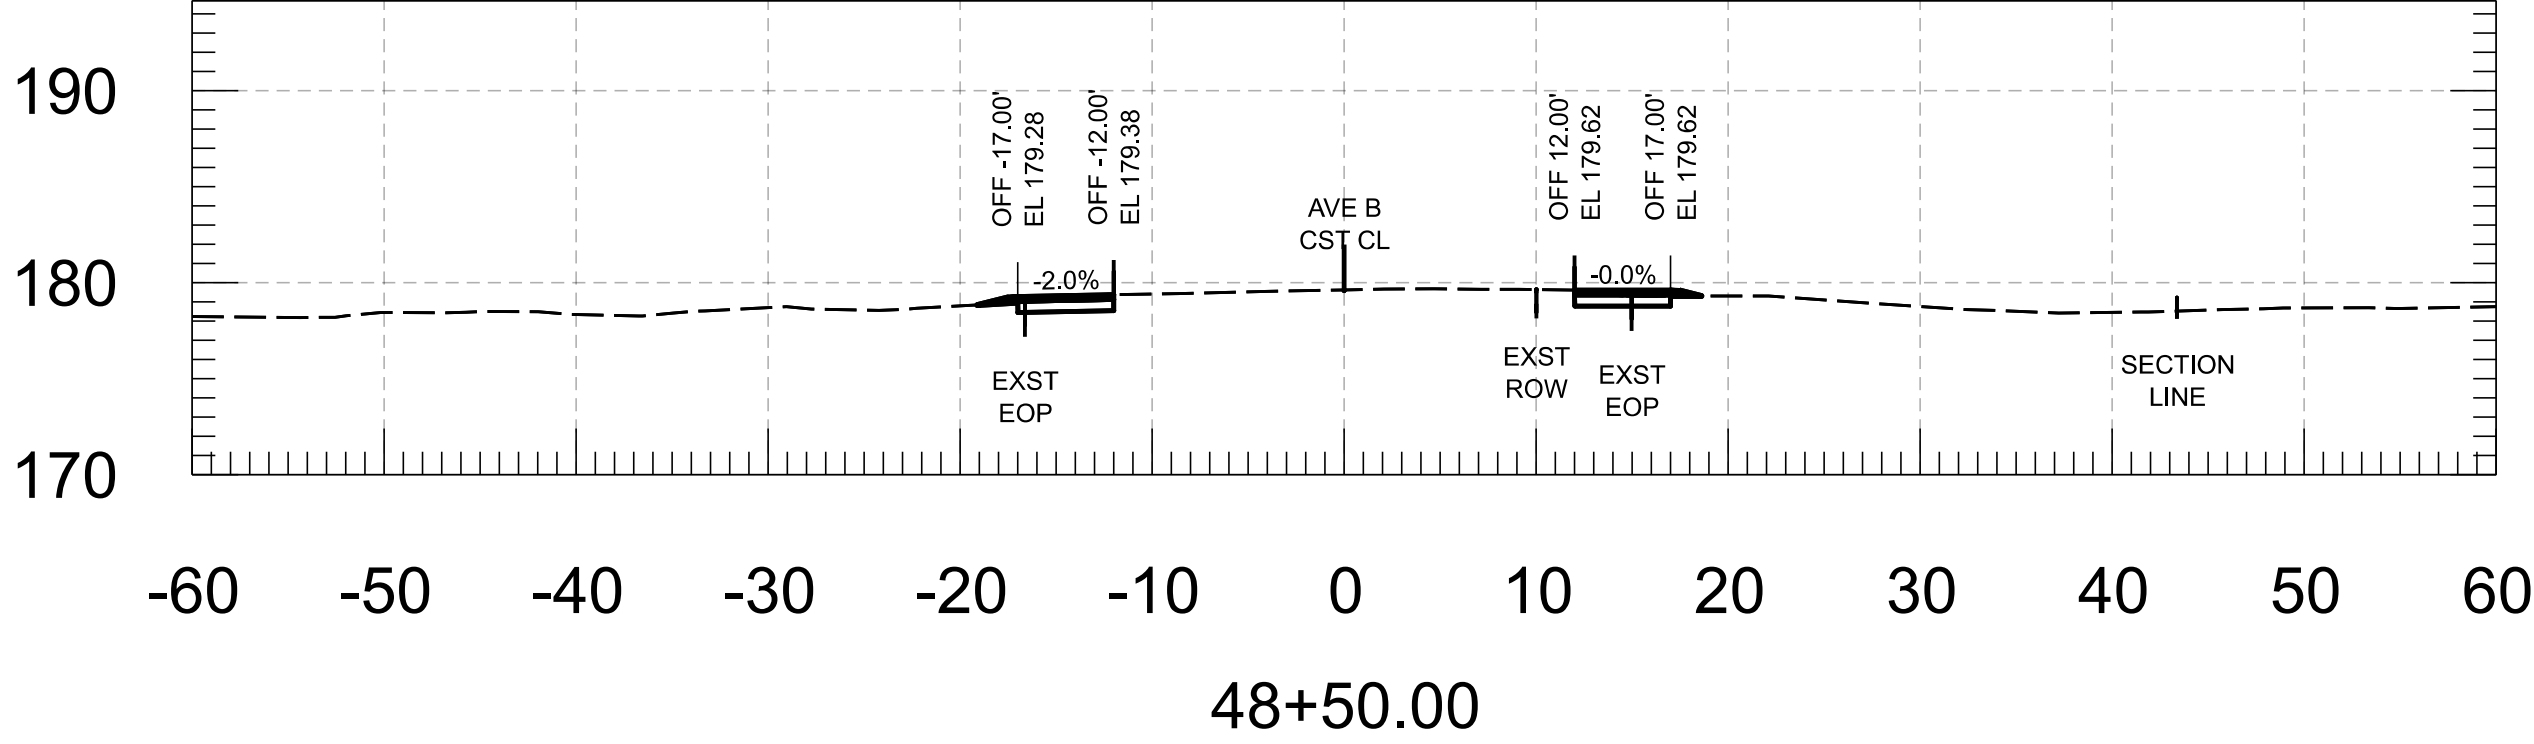


Cut Area	7.87 SF	Fill Area	0.07 SF
Cut Vol.	16.55 CY	Fill Vol.	0.07 CY
Cut Adj. Vol.	16.55 CY	Fill Adj. Vol.	0.07 CY

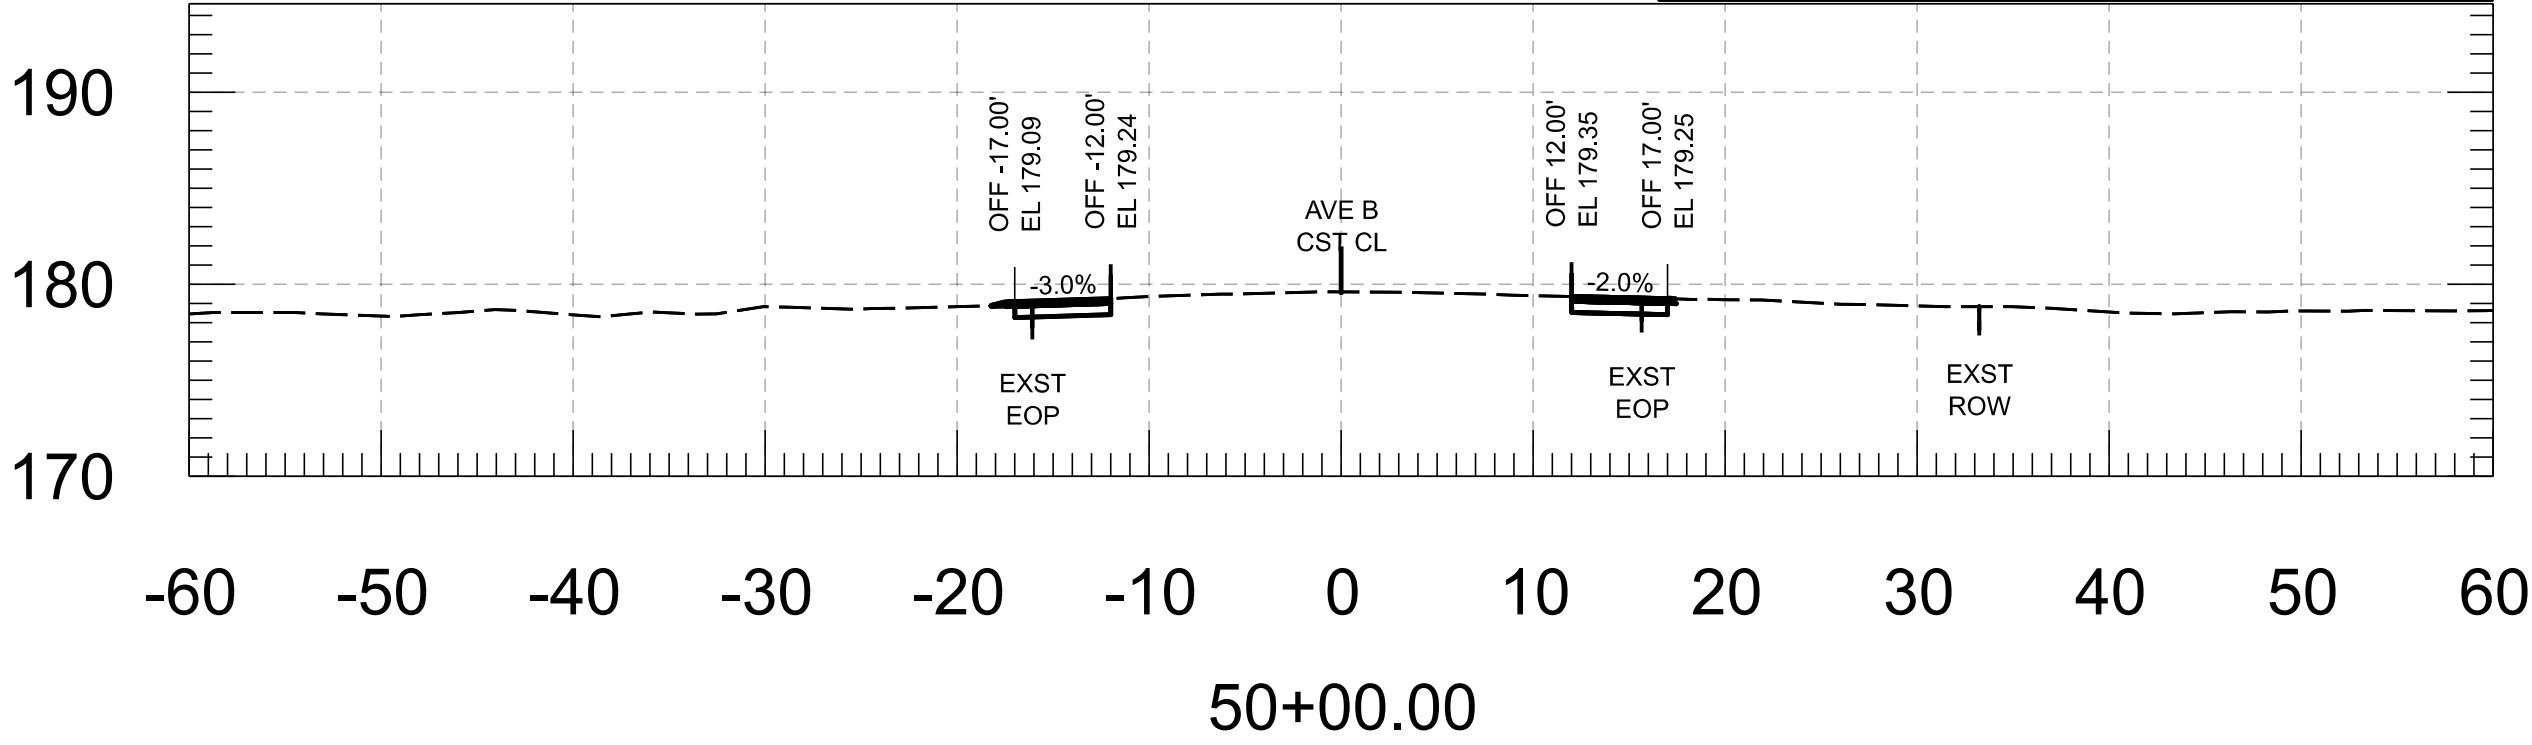


Cut Area	11.09 SF	Fill Area	0.03 SF
Cut Vol.	20.59 CY	Fill Vol.	0.07 CY
Cut Adj. Vol.	20.59 CY	Fill Adj. Vol.	0.07 CY

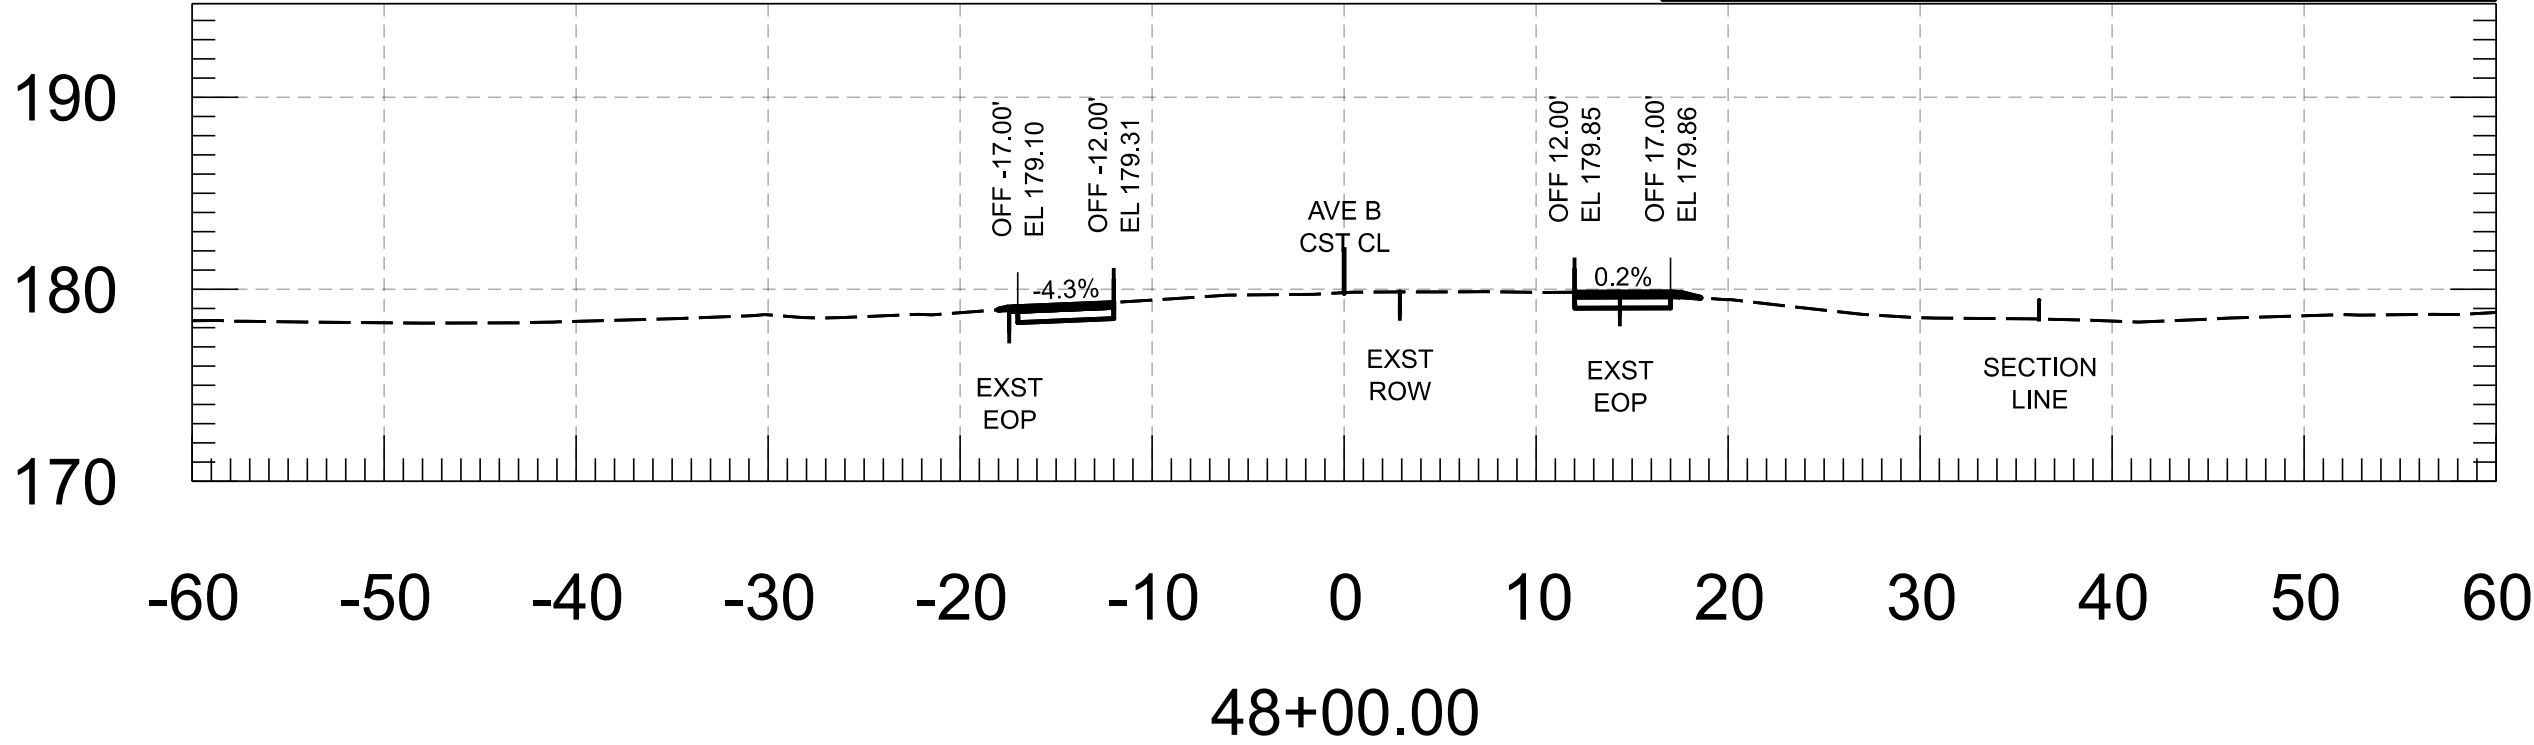


Cut Area	10.00 SF	Fill Area	0.00 SF
Cut Vol.	18.14 CY	Fill Vol.	0.04 CY
Cut Adj. Vol.	18.14 CY	Fill Adj. Vol.	0.04 CY

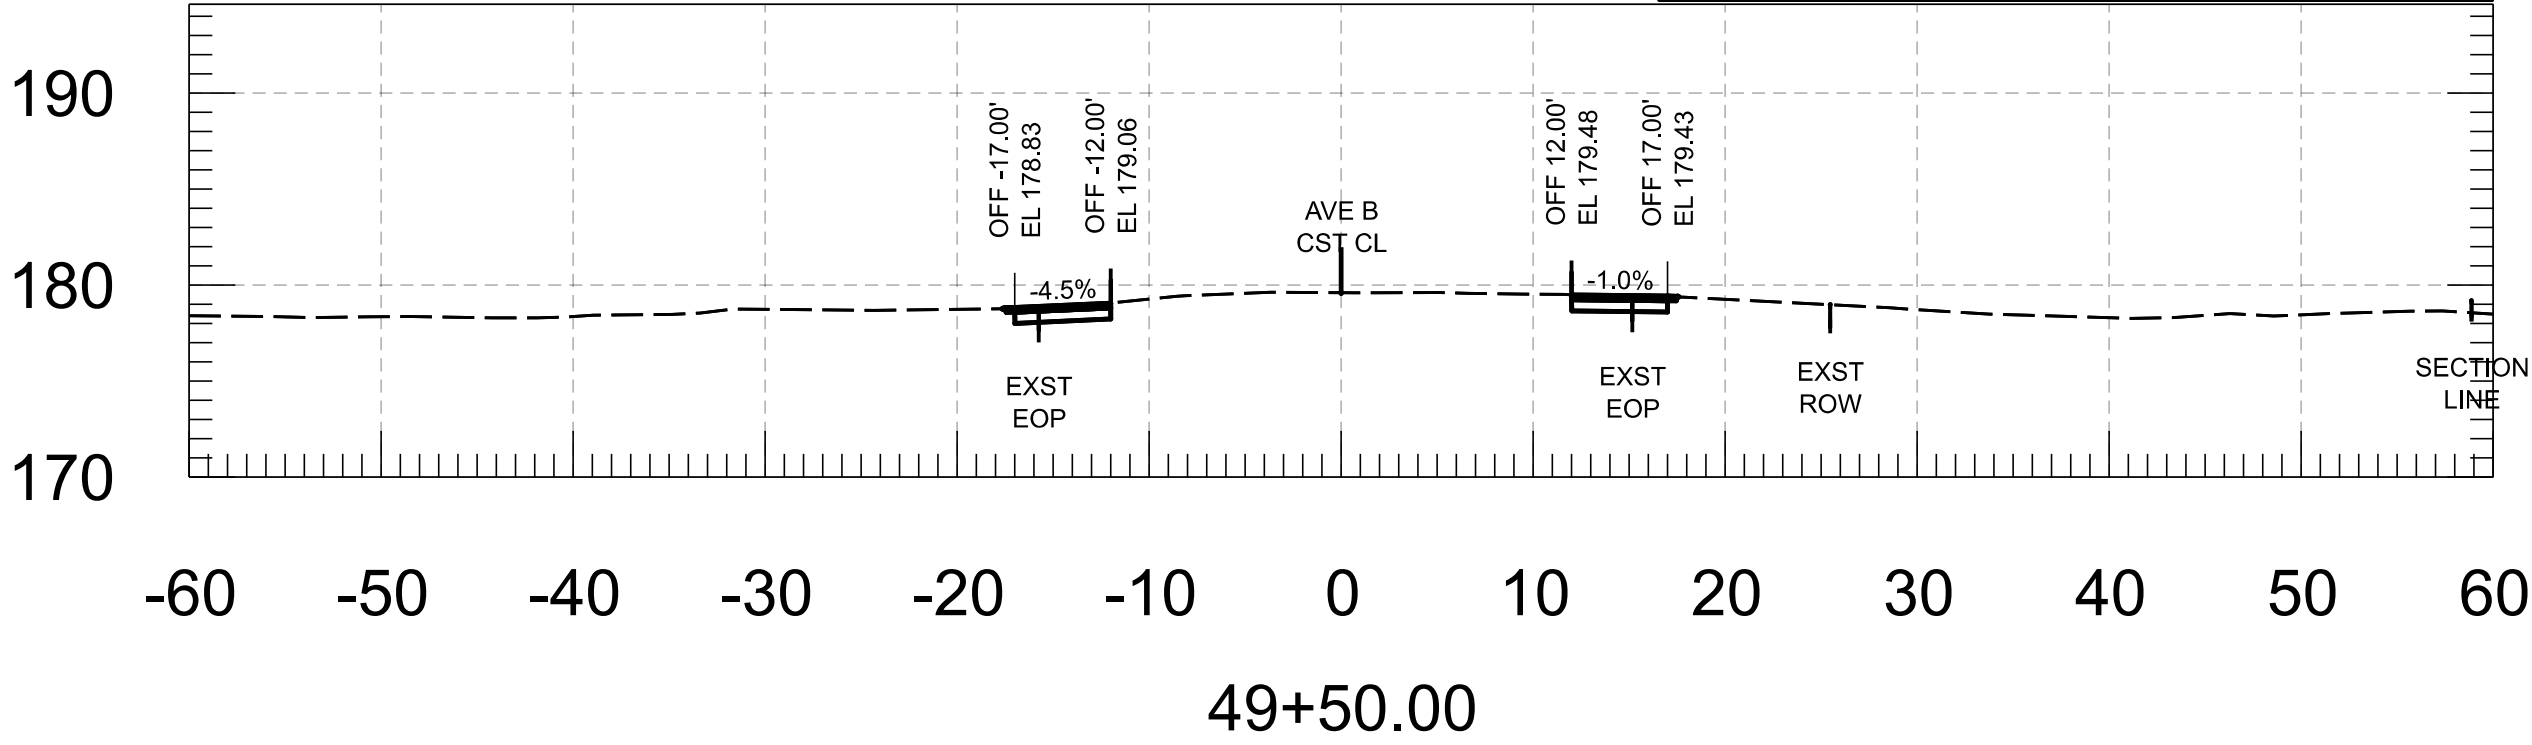







Cut Area	11.15 SF	Fill Area	0.05 SF
Cut Vol.	21.71 CY	Fill Vol.	0.04 CY
Cut Adj. Vol.	21.71 CY	Fill Adj. Vol.	0.04 CY

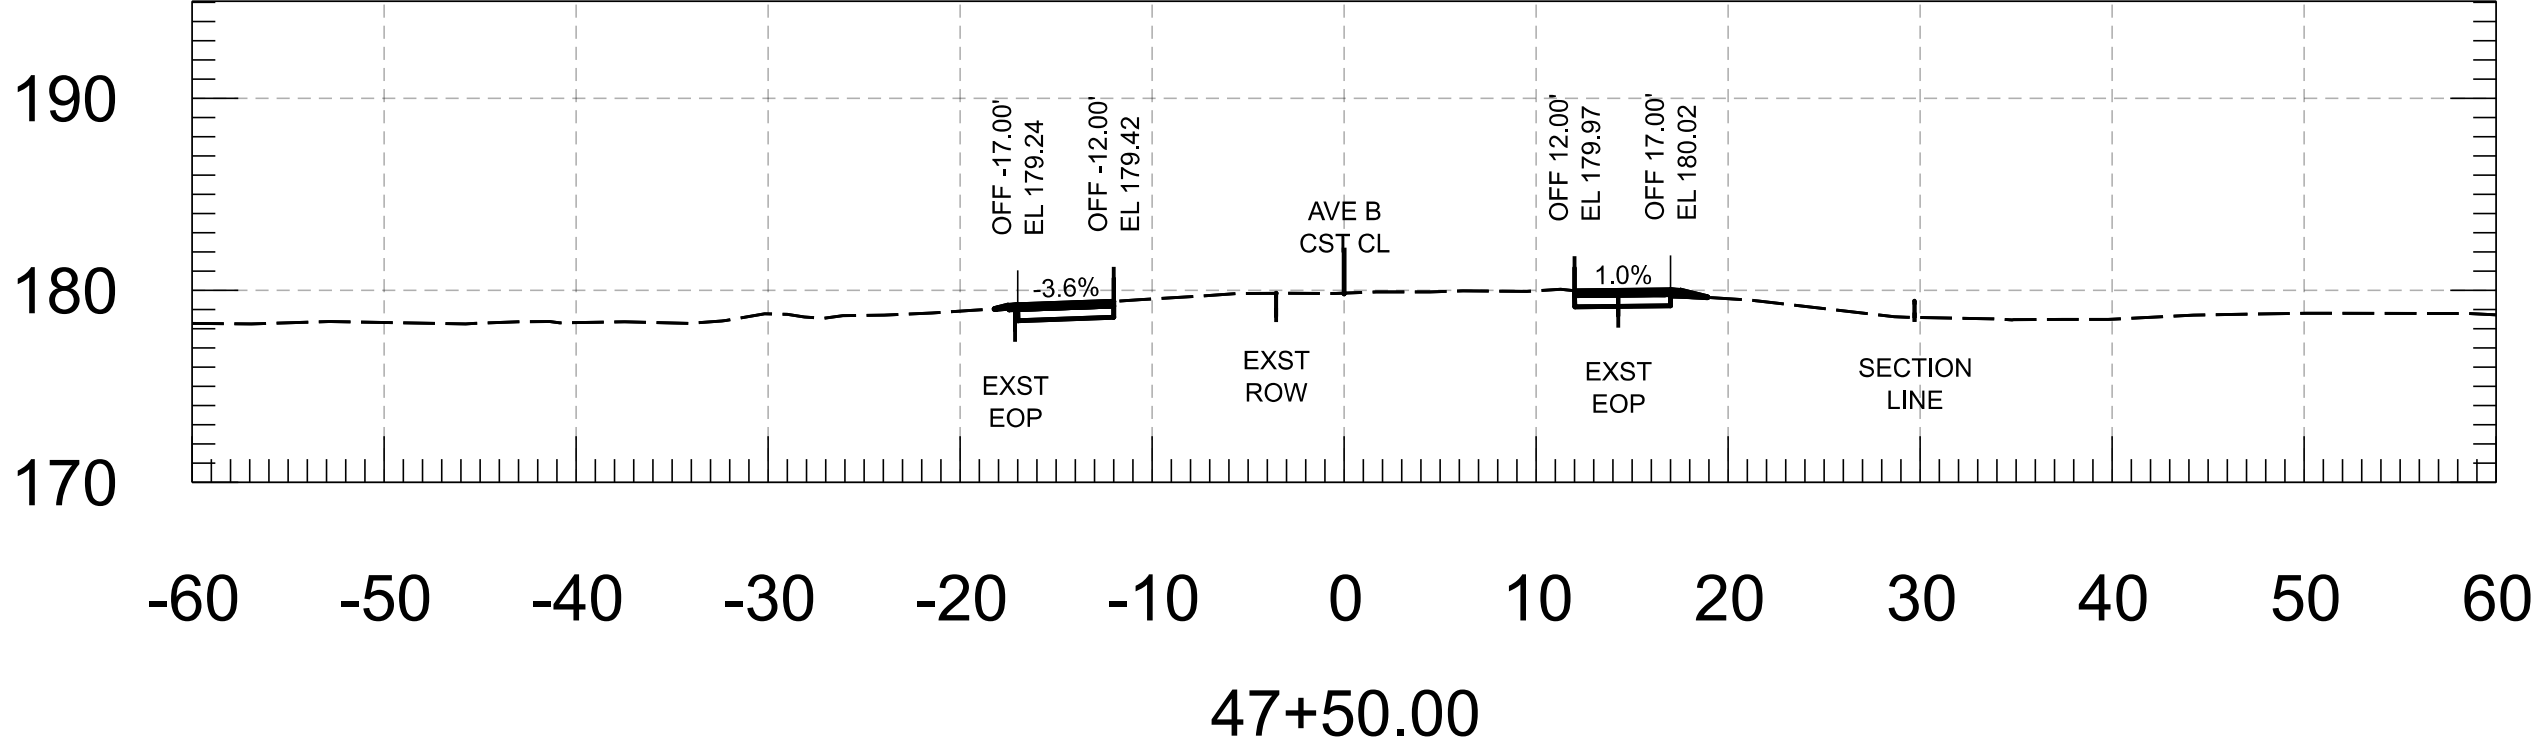

Cut Area	9.59 SF	Fill Area	0.03 SF
Cut Vol.	17.58 CY	Fill Vol.	0.31 CY
Cut Adj. Vol.	17.58 CY	Fill Adj. Vol.	0.31 CY

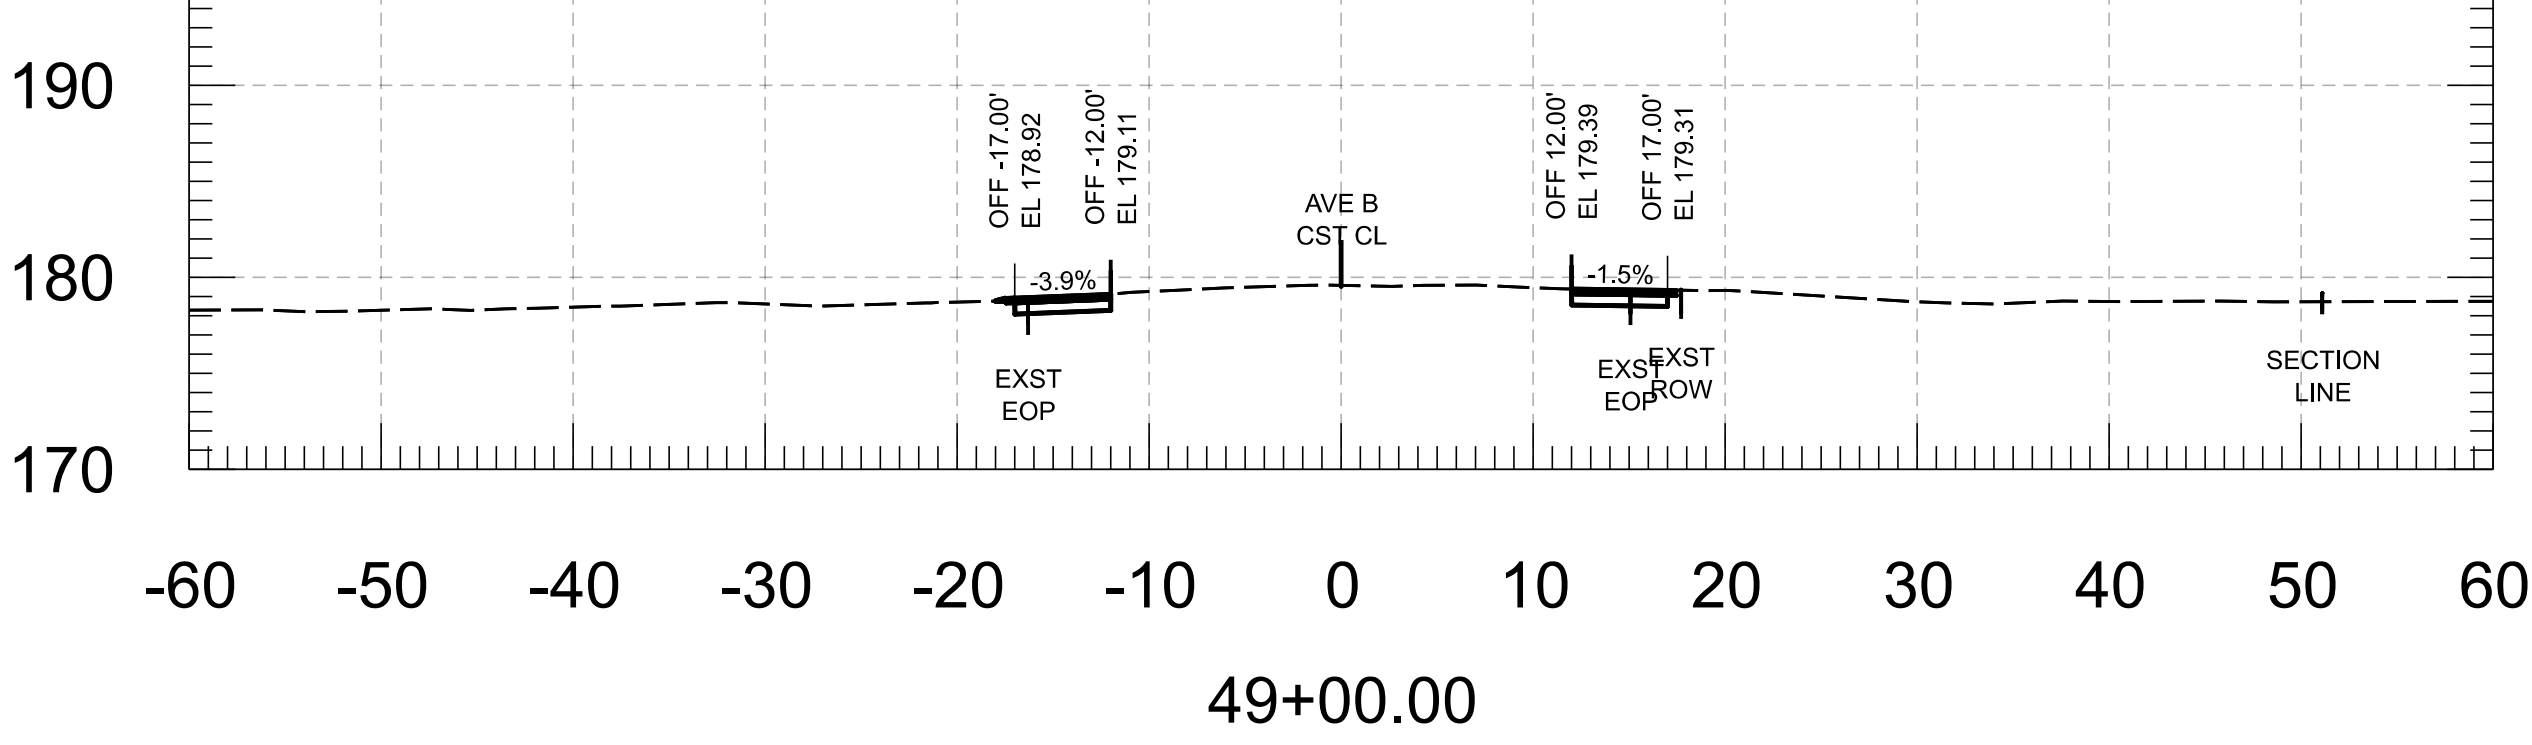


FOR INFORMATION ONLY		NAME	DATE	ARIZONA DEPARTMENT OF TRANSPORTATION PROJECT DELIVERY AND OPERATIONS DIVISION ROADWAY DESIGN SECTION	ROUTE	F.H.W.A. Arizona Division	STATE ARIZ.	PROJECT NO.	FEDERAL ID NO.	SHEET NO.	TOTAL SHEETS	RECORD DRAWING	
	DESIGN	M. SCHOEN	07/26					0000 YU YYU	YYU-0(221)T	12	86		
	DRAWN	P. ESCOBAR	07/26										
	CHECKED	H. RIOS	07/26										
		 WSP USA Inc. 1230 West Washington Street, Suite 600 Tempe, AZ 85288	AVE B CROSS SECTIONS			MILEPOST	LOCATION AVENUE B, COUNTY 18TH ST - SR 195						
					STRUCTURE NO.	TRACS NO. T0439 01C							___ OF ___

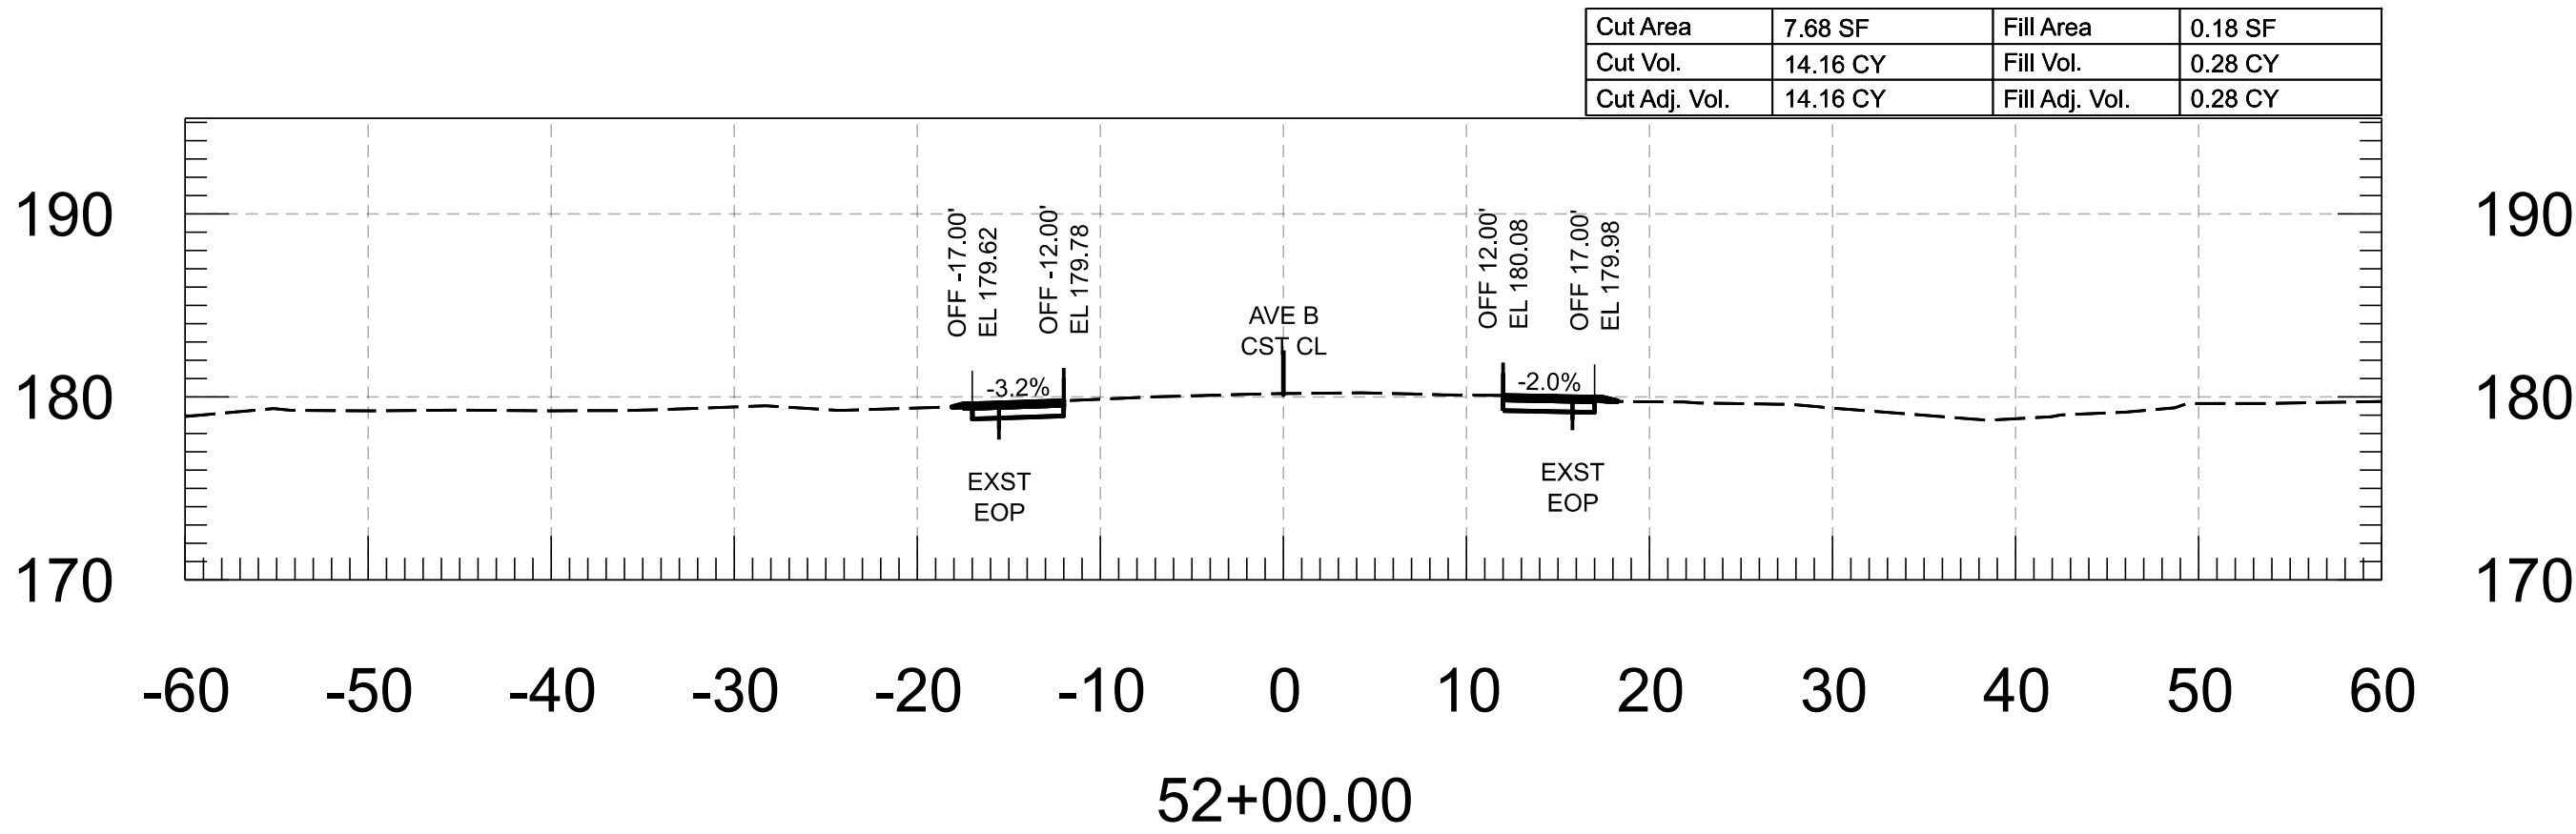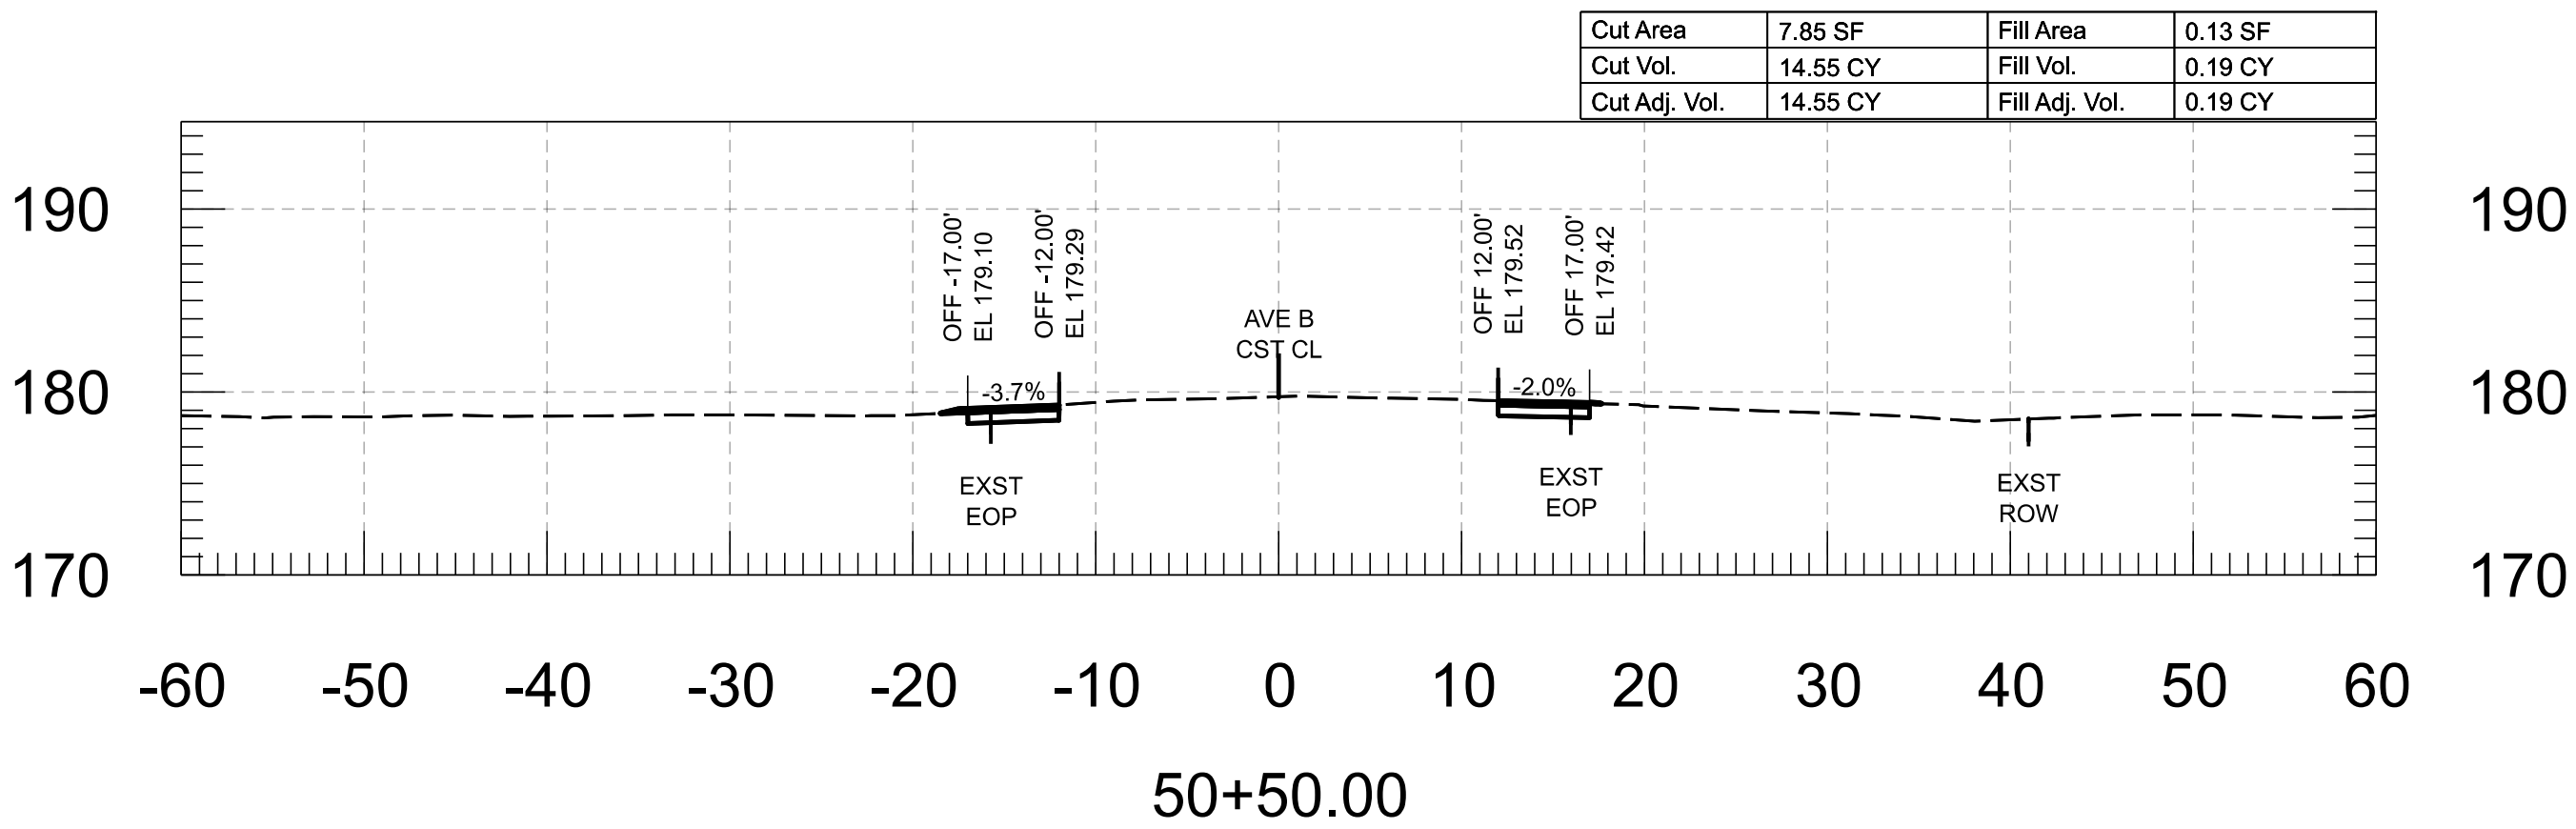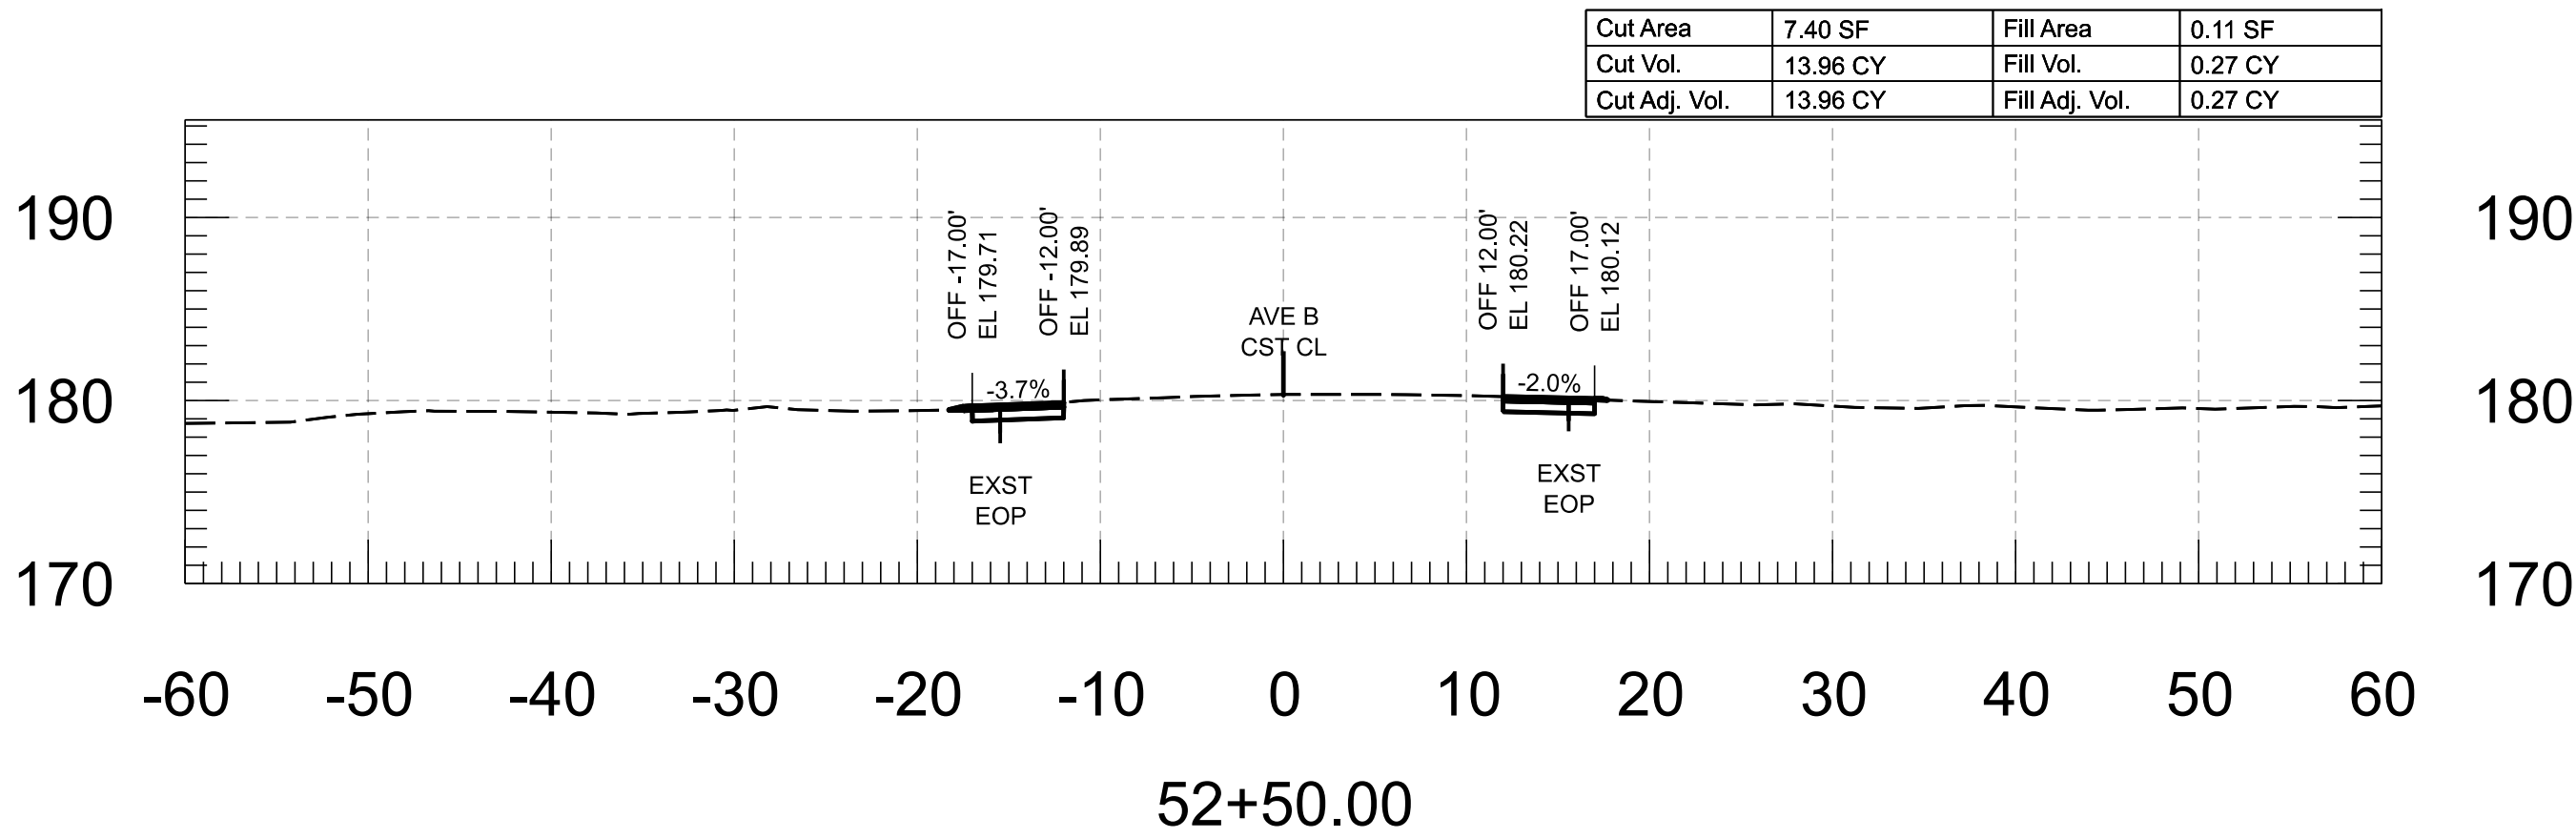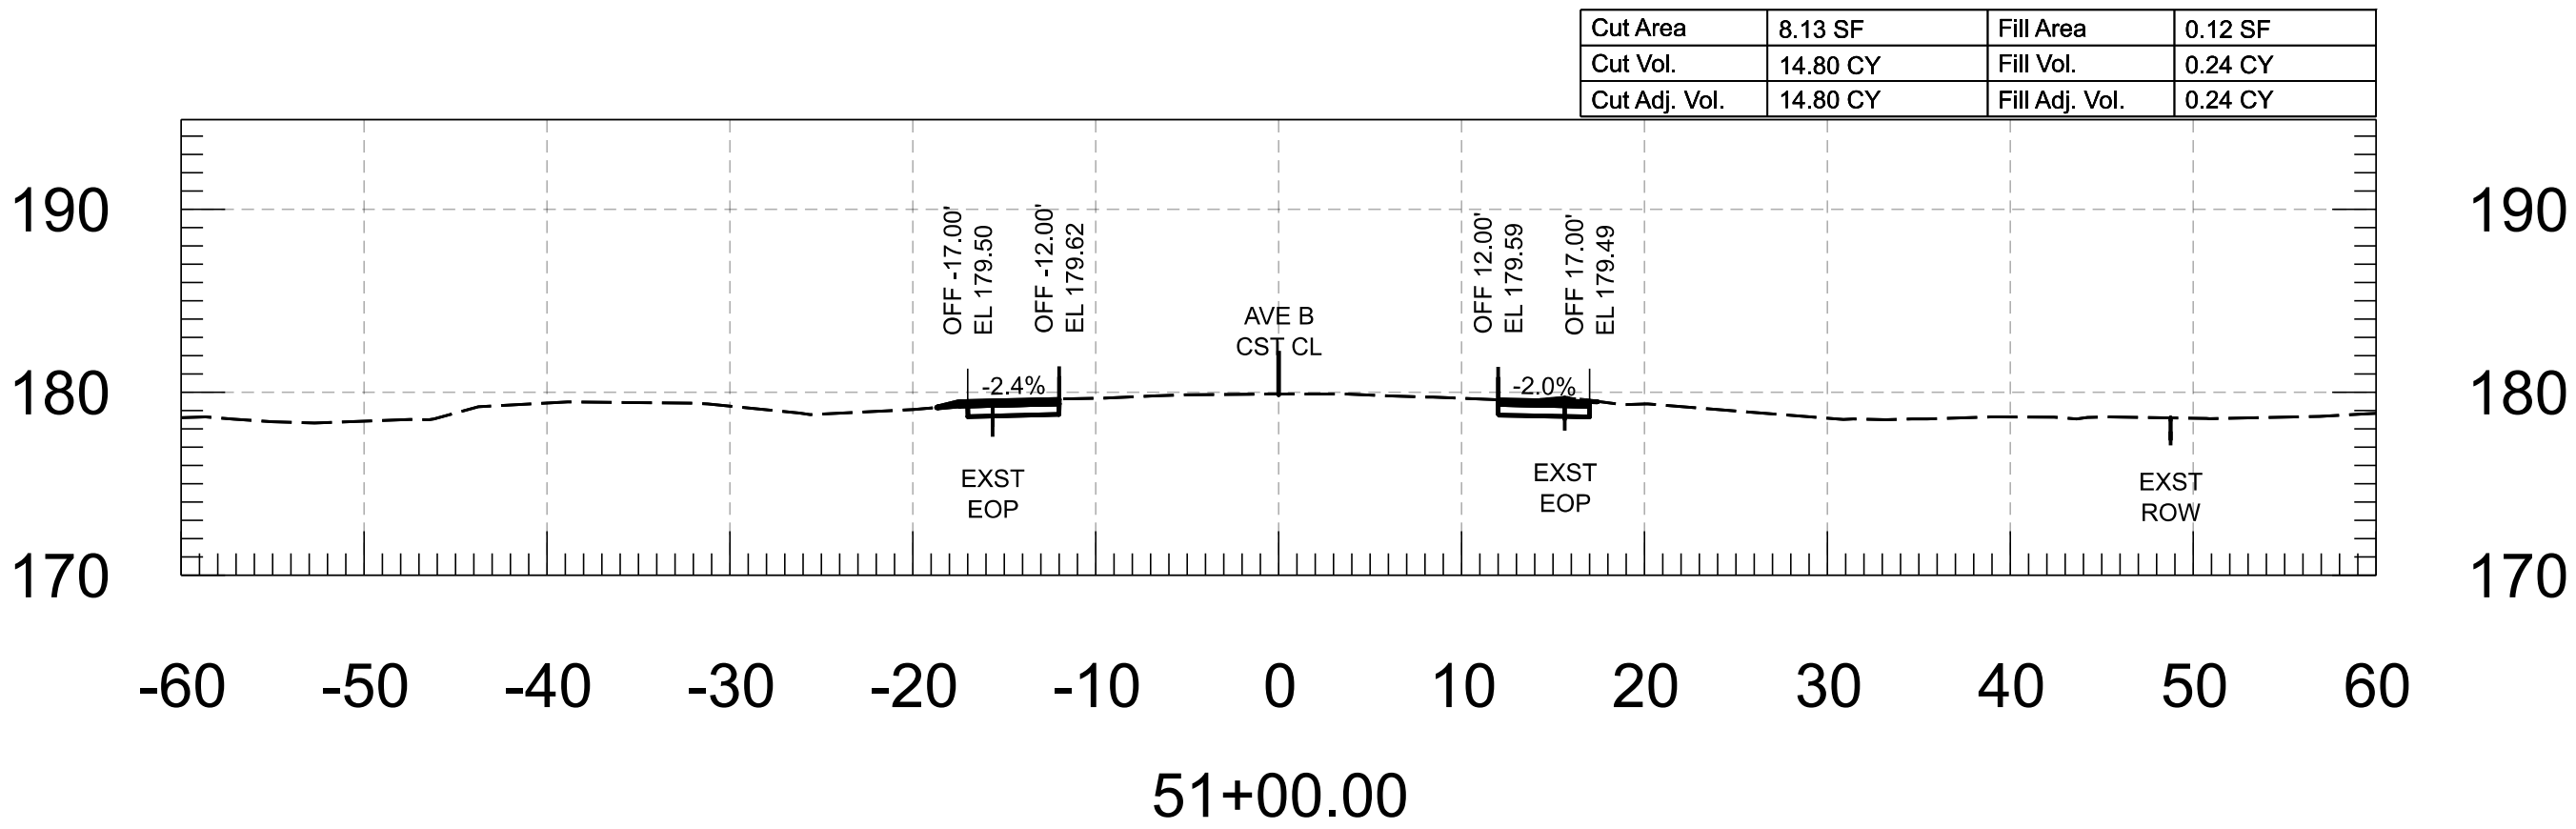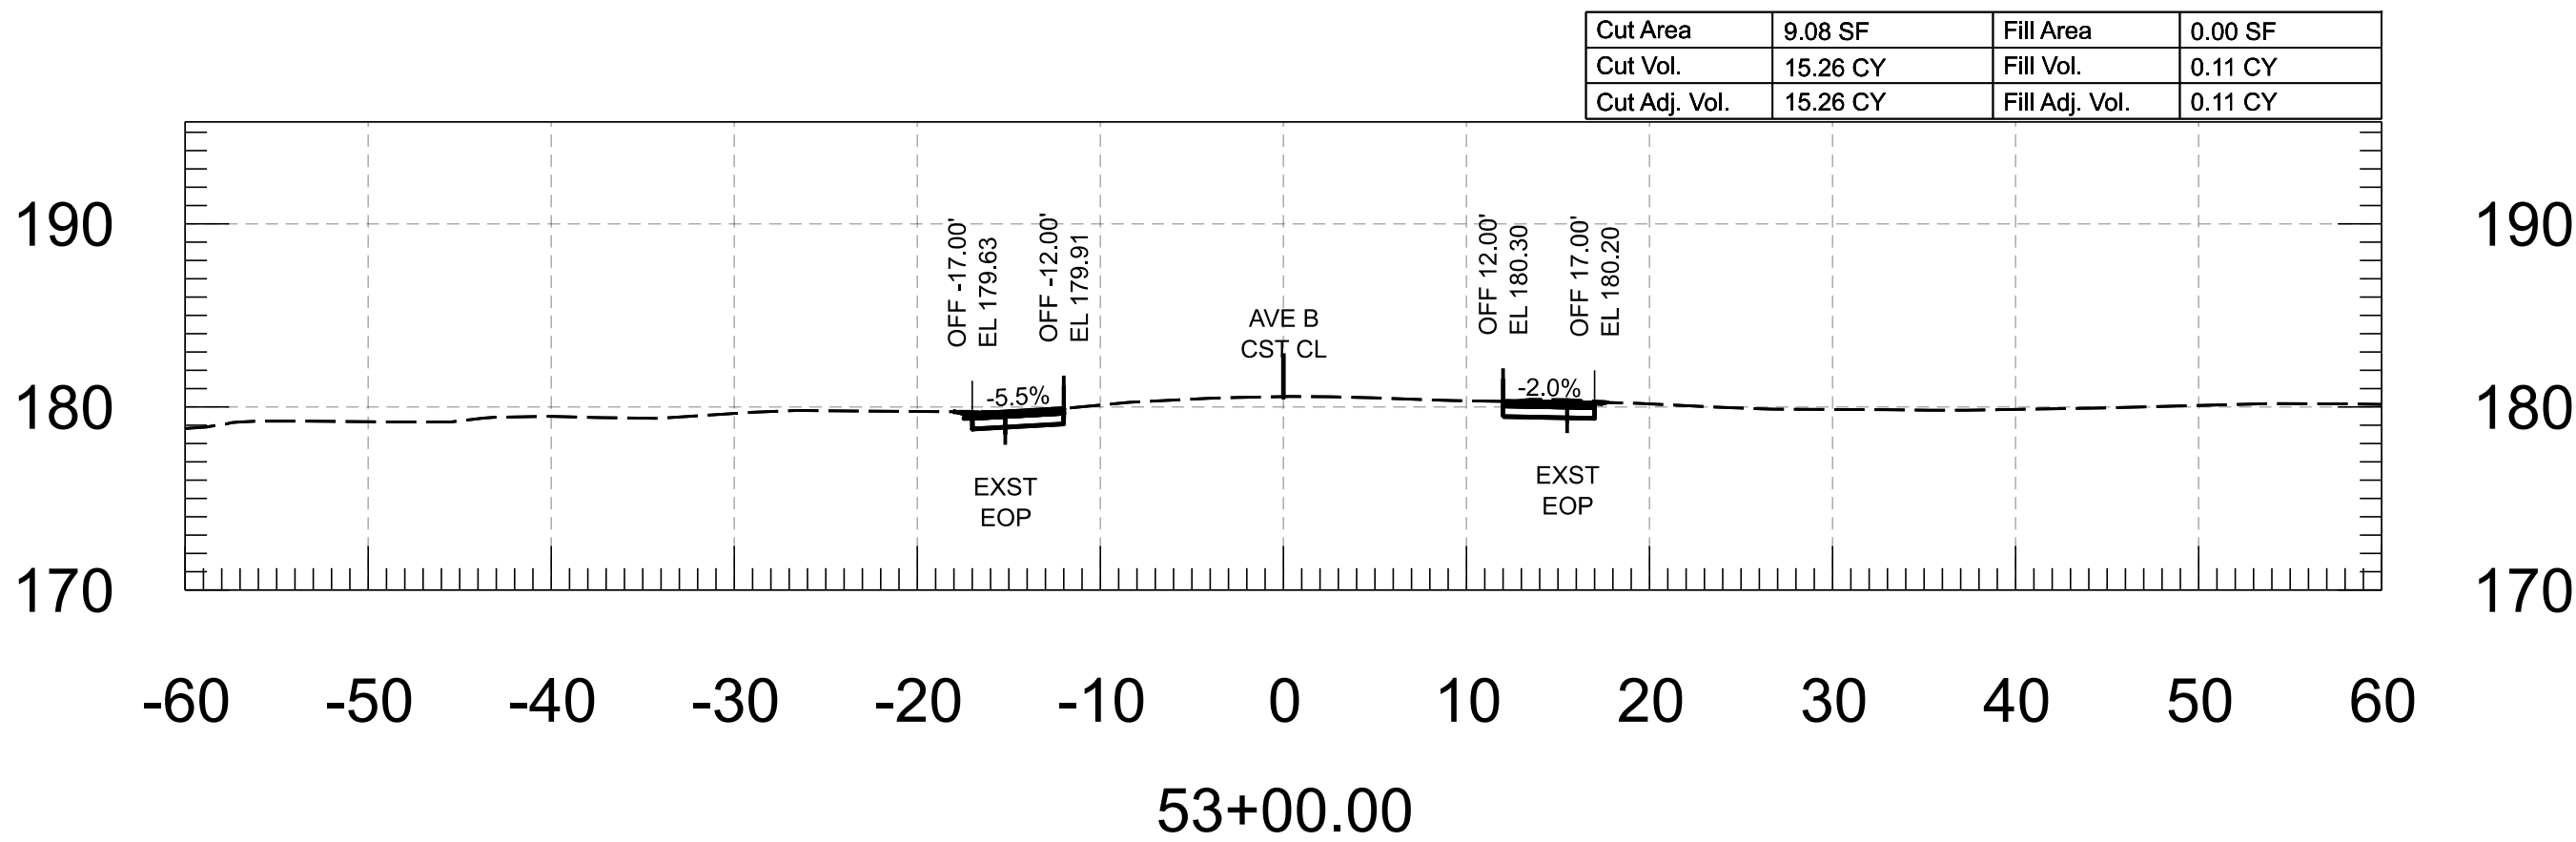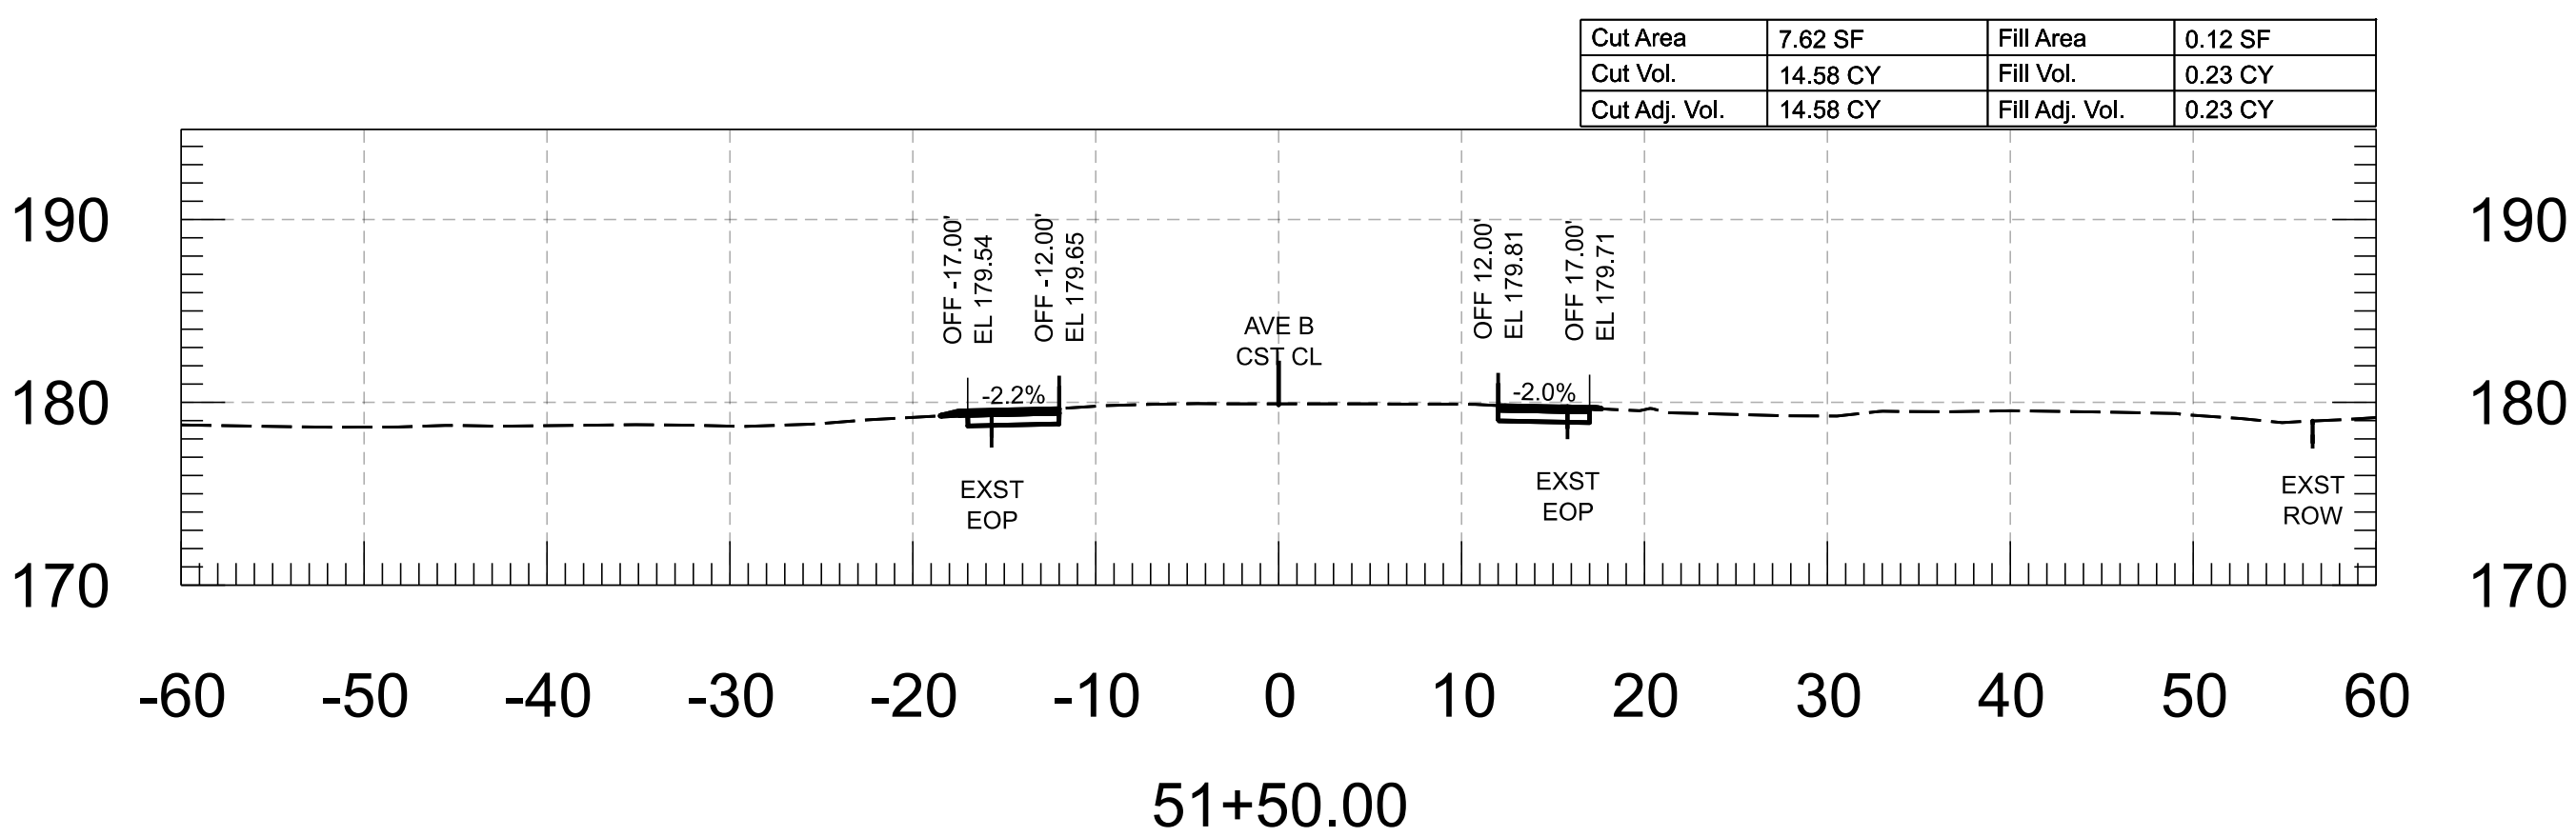


FOR INFORMATION ONLY		NAME	DATE	ARIZONA DEPARTMENT OF TRANSPORTATION PROJECT DELIVERY AND OPERATIONS DIVISION ROADWAY DESIGN SECTION	ROUTE	F.H.W.A. Arizona Division	STATE ARIZ.	PROJECT NO.	FEDERAL ID NO.	SHEET NO.	TOTAL SHEETS	RECORD DRAWING
	DESIGN	M. SCHOEN	07/26					0000 YU YYU	YYU-0(221)T	13	86	
	DRAWN	P. ESCOBAR	07/26									
	CHECKED	H. RIOS	07/26									
		 WSP USA Inc. 1230 West Washington Street, Suite 600 Tempe, AZ 85288	AVE B CROSS SECTIONS			MILEPOST	LOCATION AVENUE B, COUNTY 18TH ST - SR 195					
					STRUCTURE NO.	TRACS NO. T0439 01C						___ OF ___


Cut Area	7.95 SF	Fill Area	0.00 SF
Cut Vol.	14.12 CY	Fill Vol.	0.03 CY
Cut Adj. Vol.	14.12 CY	Fill Adj. Vol.	0.03 CY

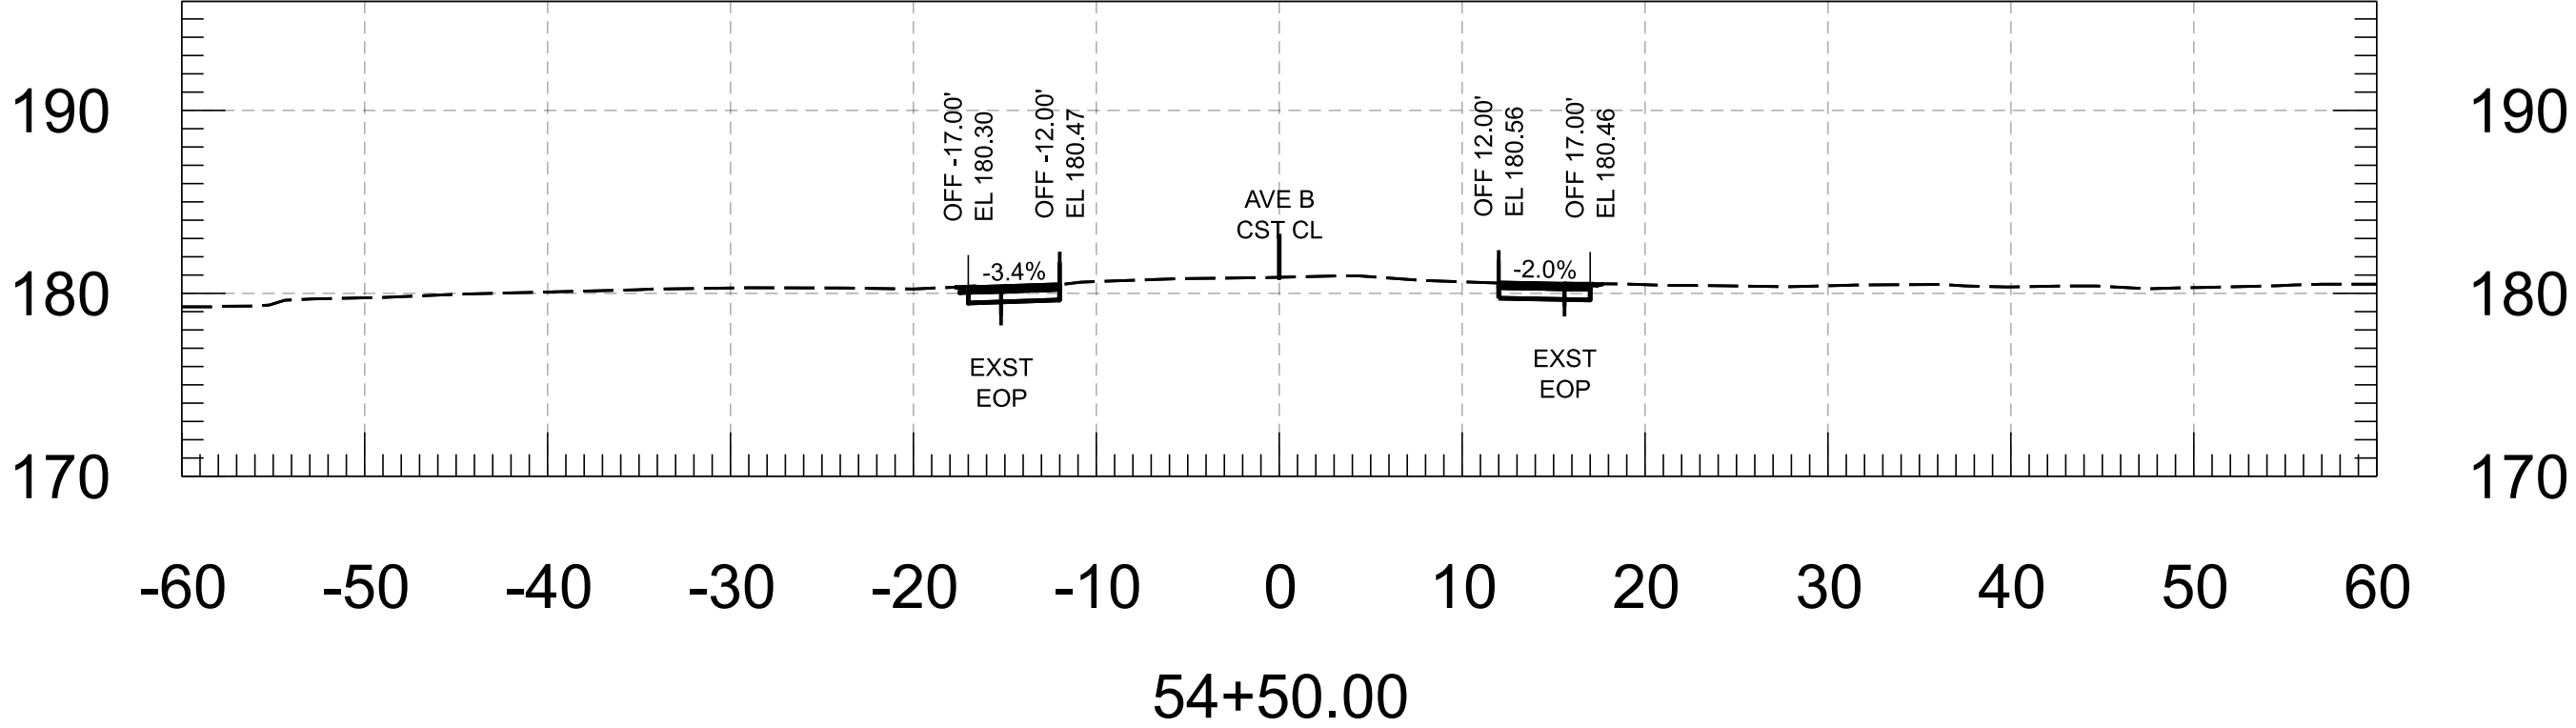


Cut Area	5.48 SF	Fill Area	0.83 SF
Cut Vol.	11.07 CY	Fill Vol.	0.89 CY
Cut Adj. Vol.	11.07 CY	Fill Adj. Vol.	0.89 CY

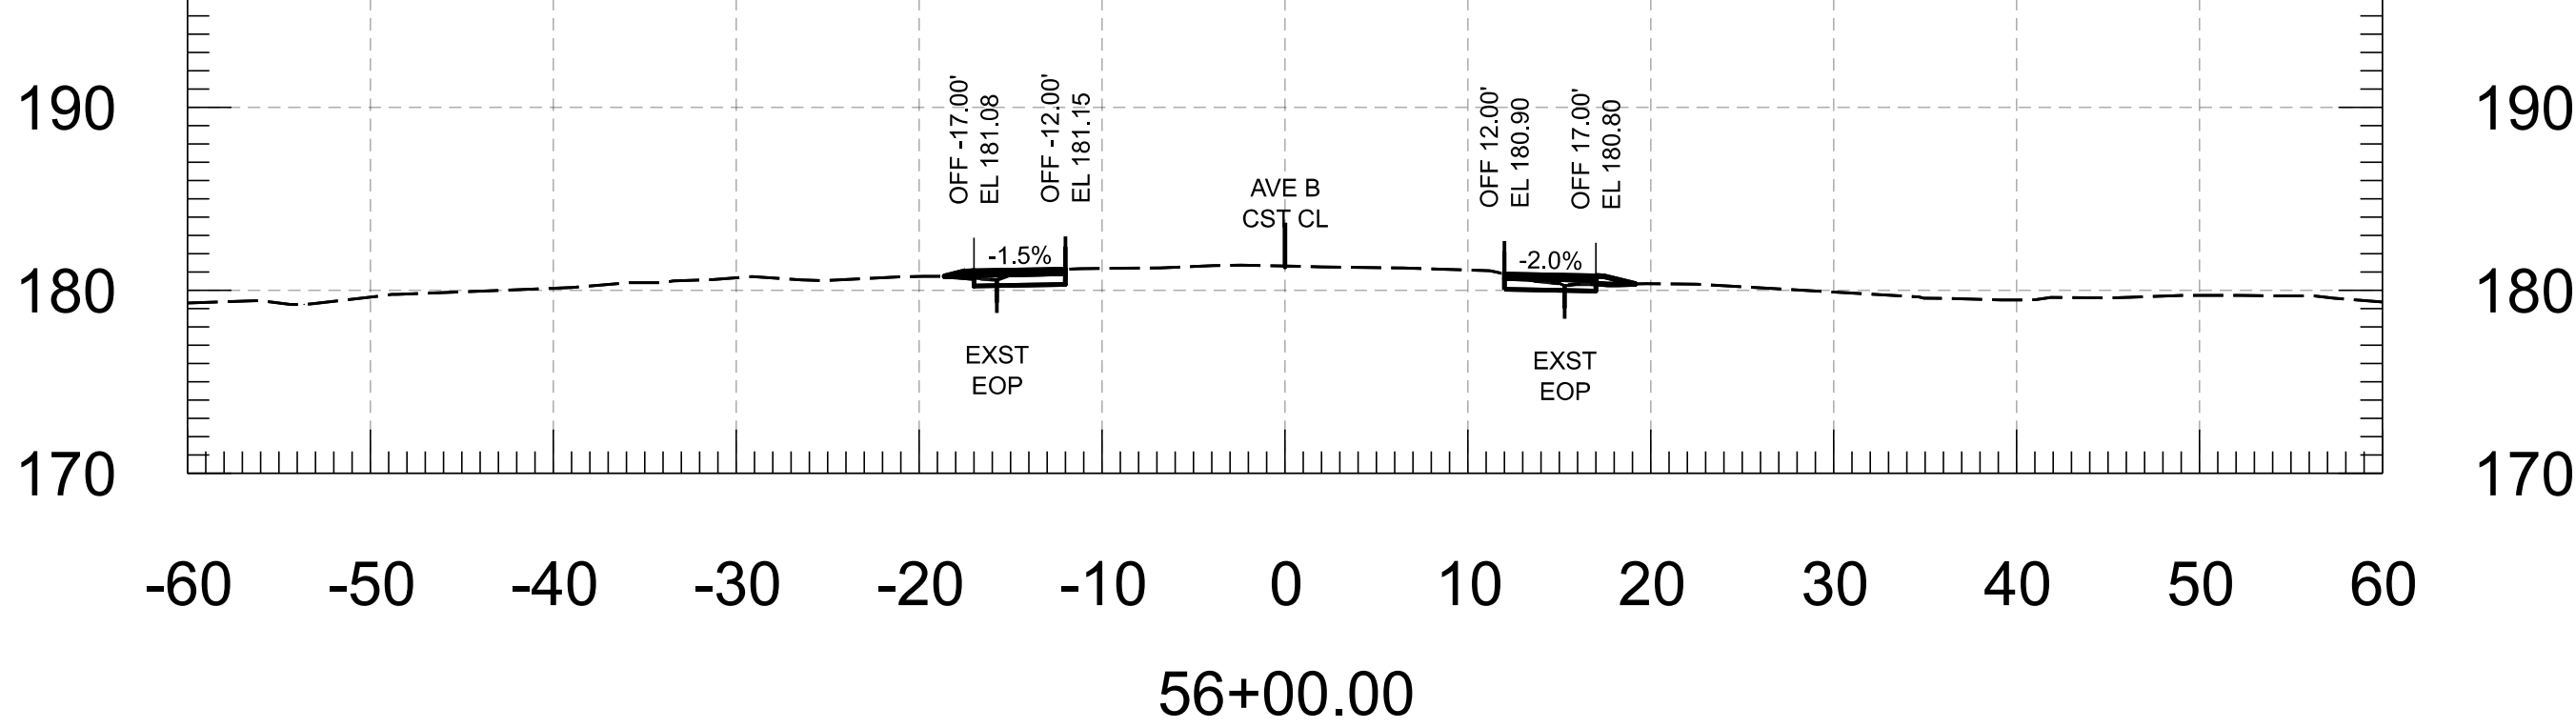


Cut Area	7.30 SF	Fill Area	0.04 SF
Cut Vol.	14.30 CY	Fill Vol.	0.07 CY
Cut Adj. Vol.	14.30 CY	Fill Adj. Vol.	0.07 CY

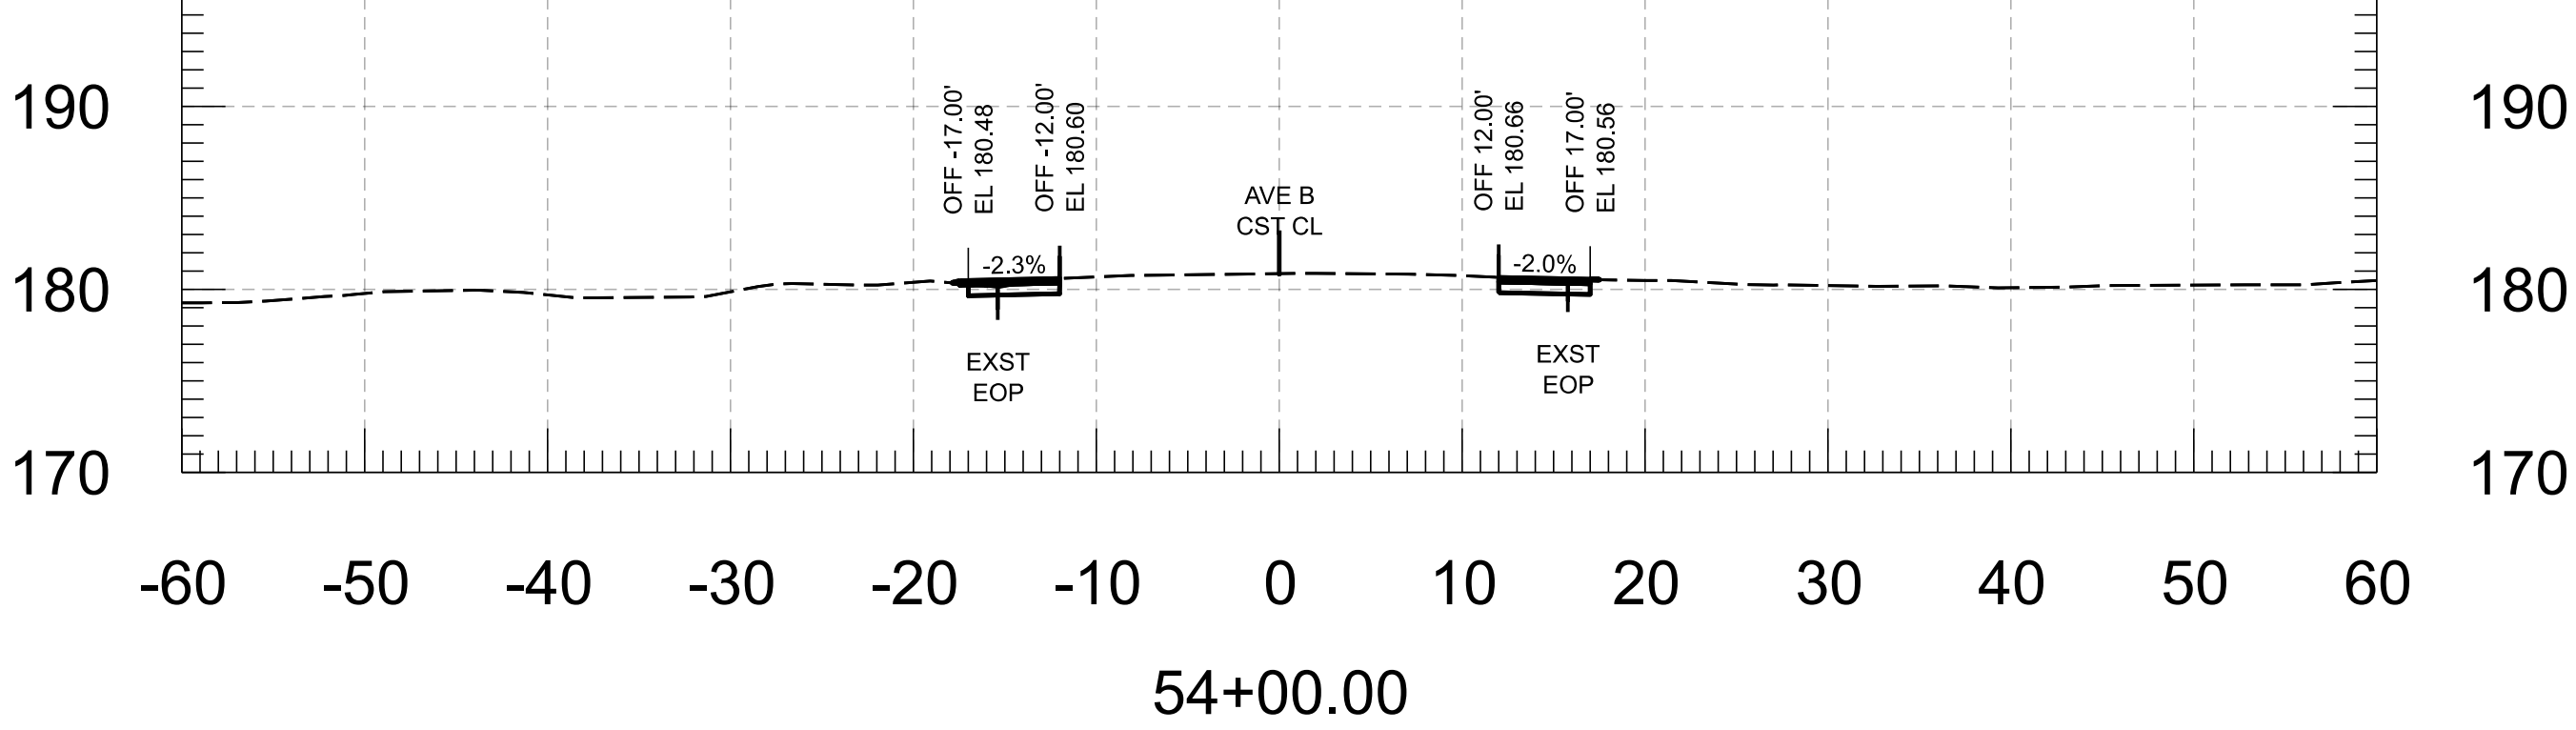


Cut Area	6.48 SF	Fill Area	0.13 SF
Cut Vol.	12.89 CY	Fill Vol.	0.18 CY
Cut Adj. Vol.	12.89 CY	Fill Adj. Vol.	0.18 CY

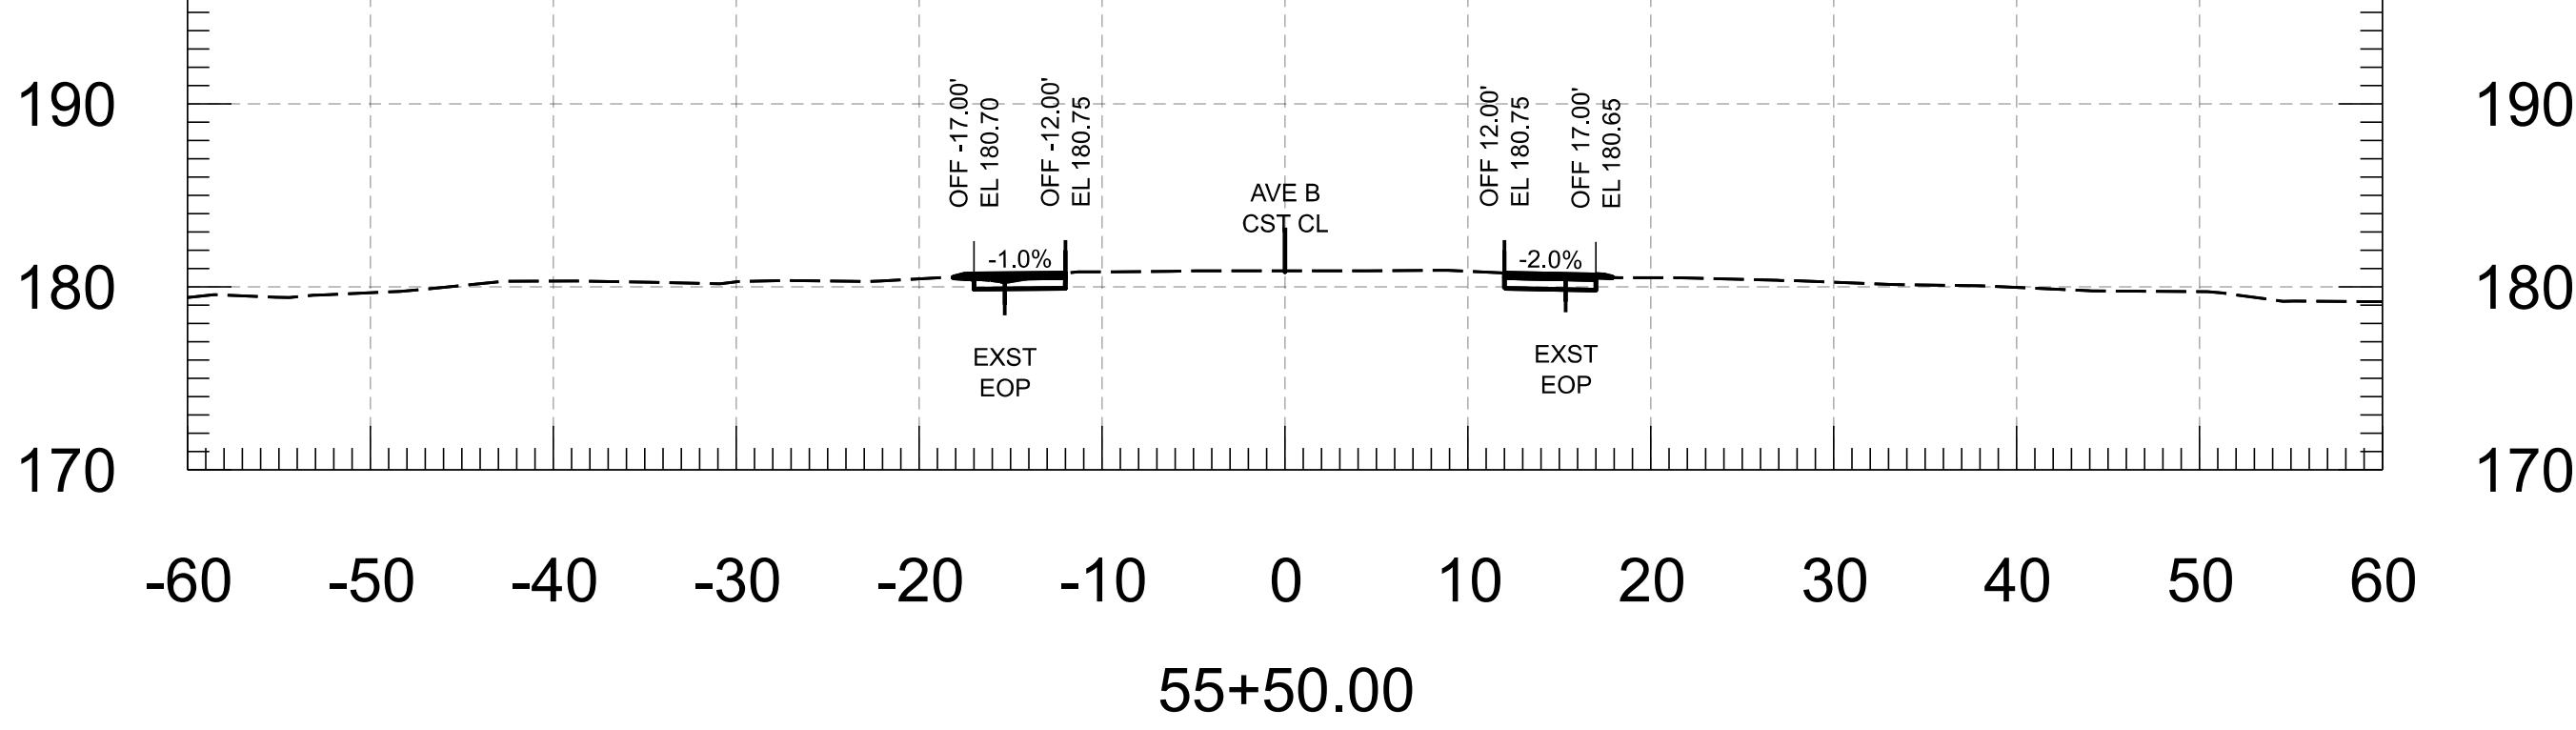







Cut Area	8.15 SF	Fill Area	0.03 SF
Cut Vol.	15.95 CY	Fill Vol.	0.03 CY
Cut Adj. Vol.	15.95 CY	Fill Adj. Vol.	0.03 CY

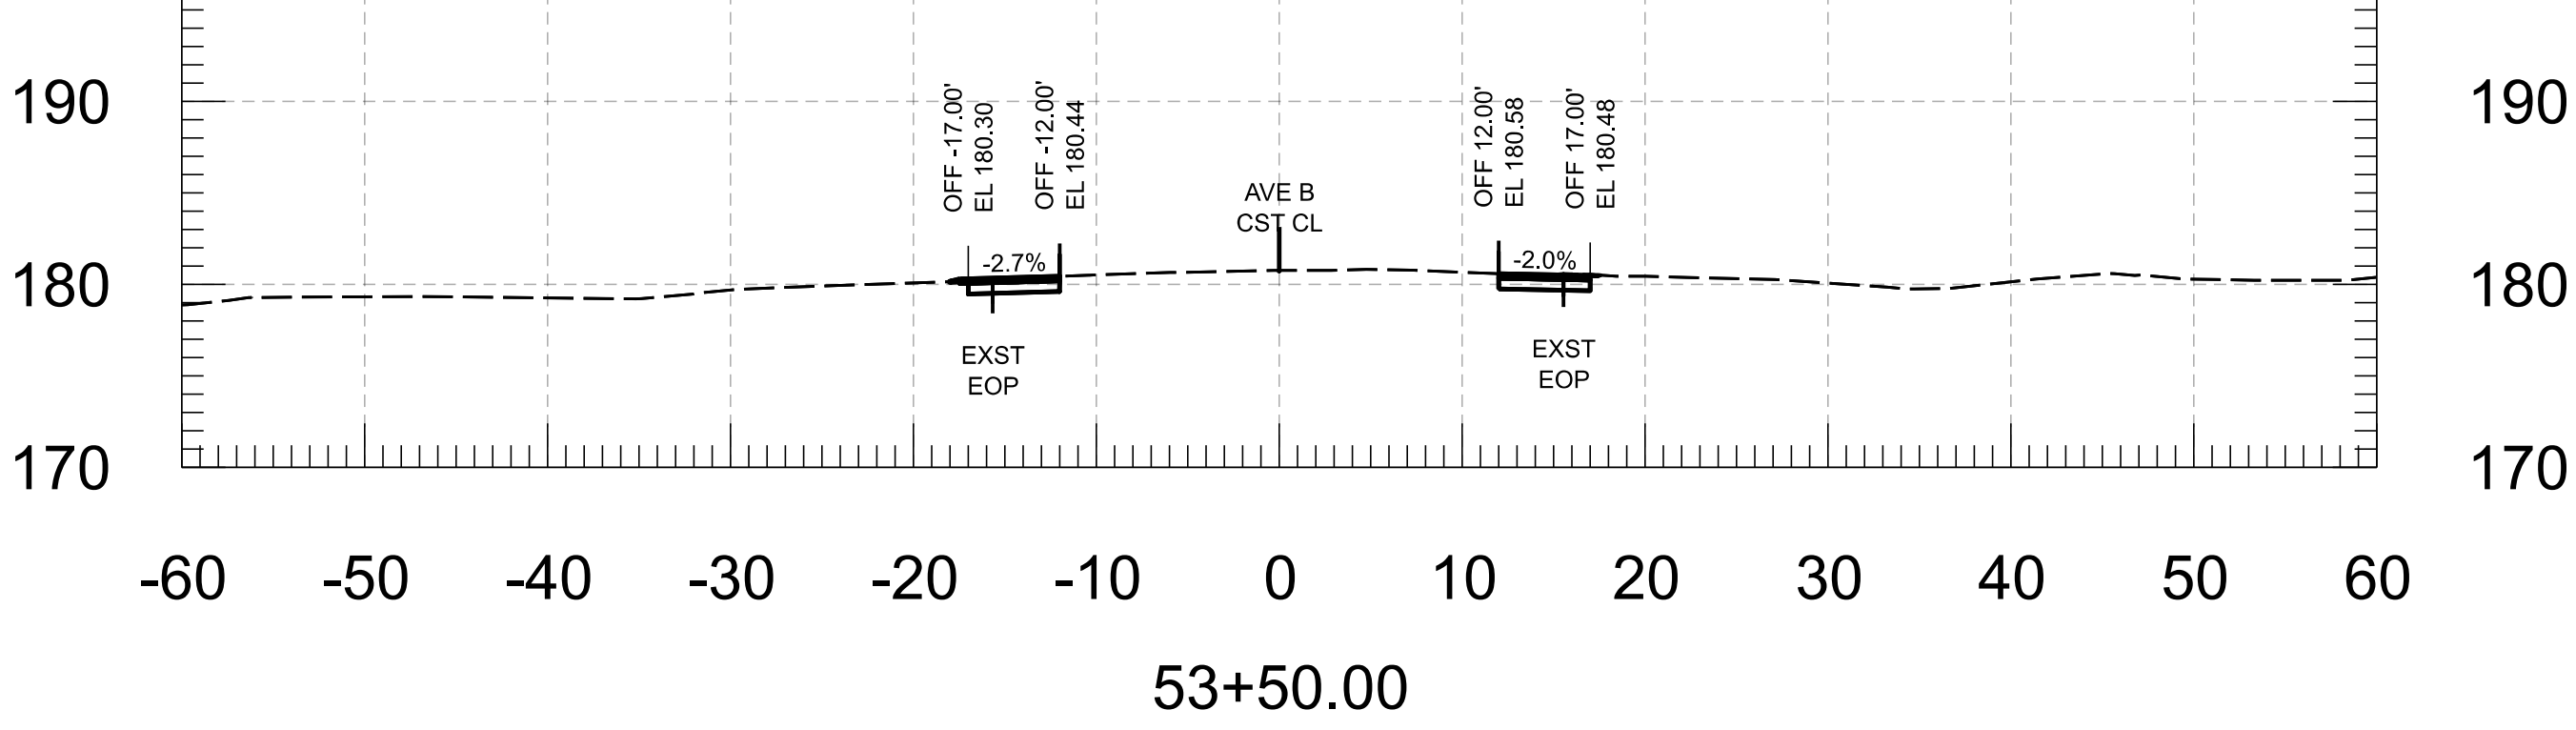








Cut Area	7.45 SF	Fill Area	0.07 SF
Cut Vol.	14.26 CY	Fill Vol.	0.06 CY
Cut Adj. Vol.	14.26 CY	Fill Adj. Vol.	0.06 CY

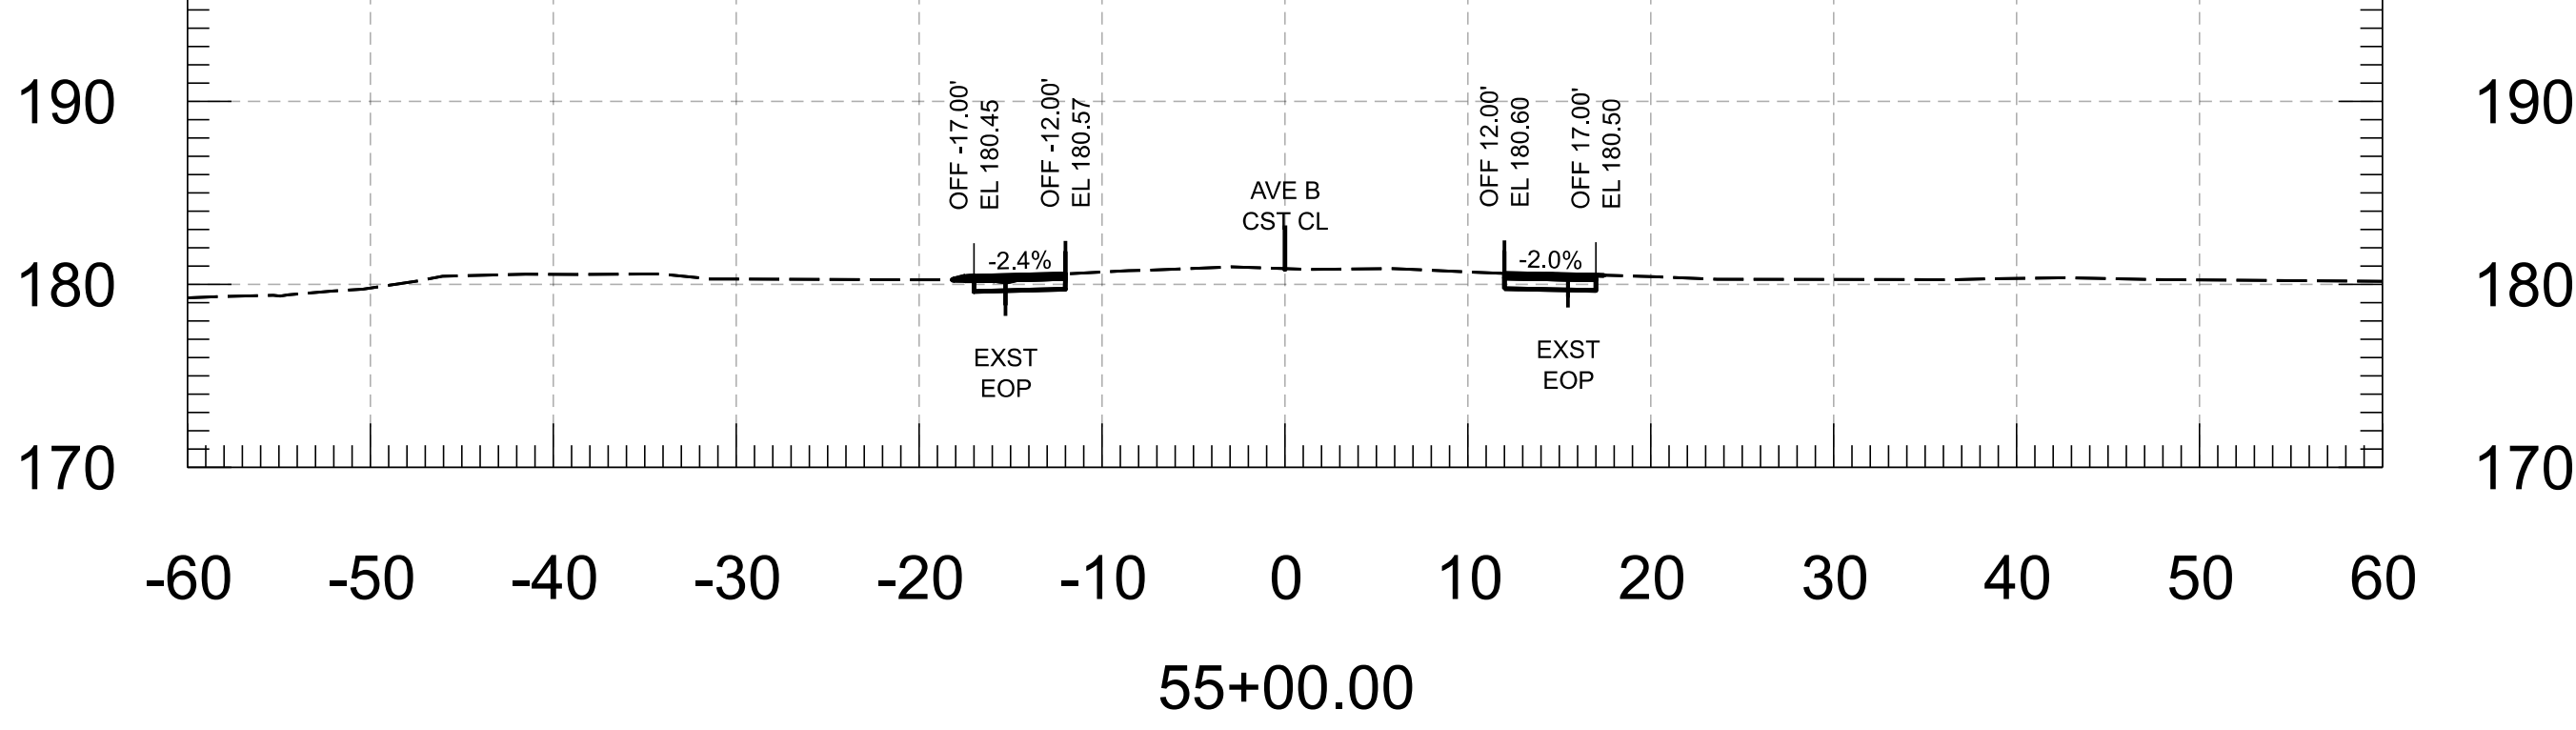








FOR INFORMATION ONLY		NAME	DATE	ARIZONA DEPARTMENT OF TRANSPORTATION PROJECT DELIVERY AND OPERATIONS DIVISION ROADWAY DESIGN SECTION	ROUTE	F.H.W.A. Arizona Division	STATE ARIZ.	PROJECT NO.	FEDERAL ID NO.	SHEET NO.	TOTAL SHEETS	RECORD DRAWING	
	DESIGN	M. SCHOEN	07/26					0000 YU YYU	YYU-0(221)T	14	86		
	DRAWN	P. ESCOBAR	07/26										
	CHECKED	H. RIOS	07/26										
		 WSP USA Inc. 1230 West Washington Street, Suite 600 Tempe, AZ 85288	AVE B CROSS SECTIONS			MILEPOST	LOCATION AVENUE B, COUNTY 18TH ST - SR 195						
					STRUCTURE NO.	TRACS NO. T0439 01C							___ OF ___

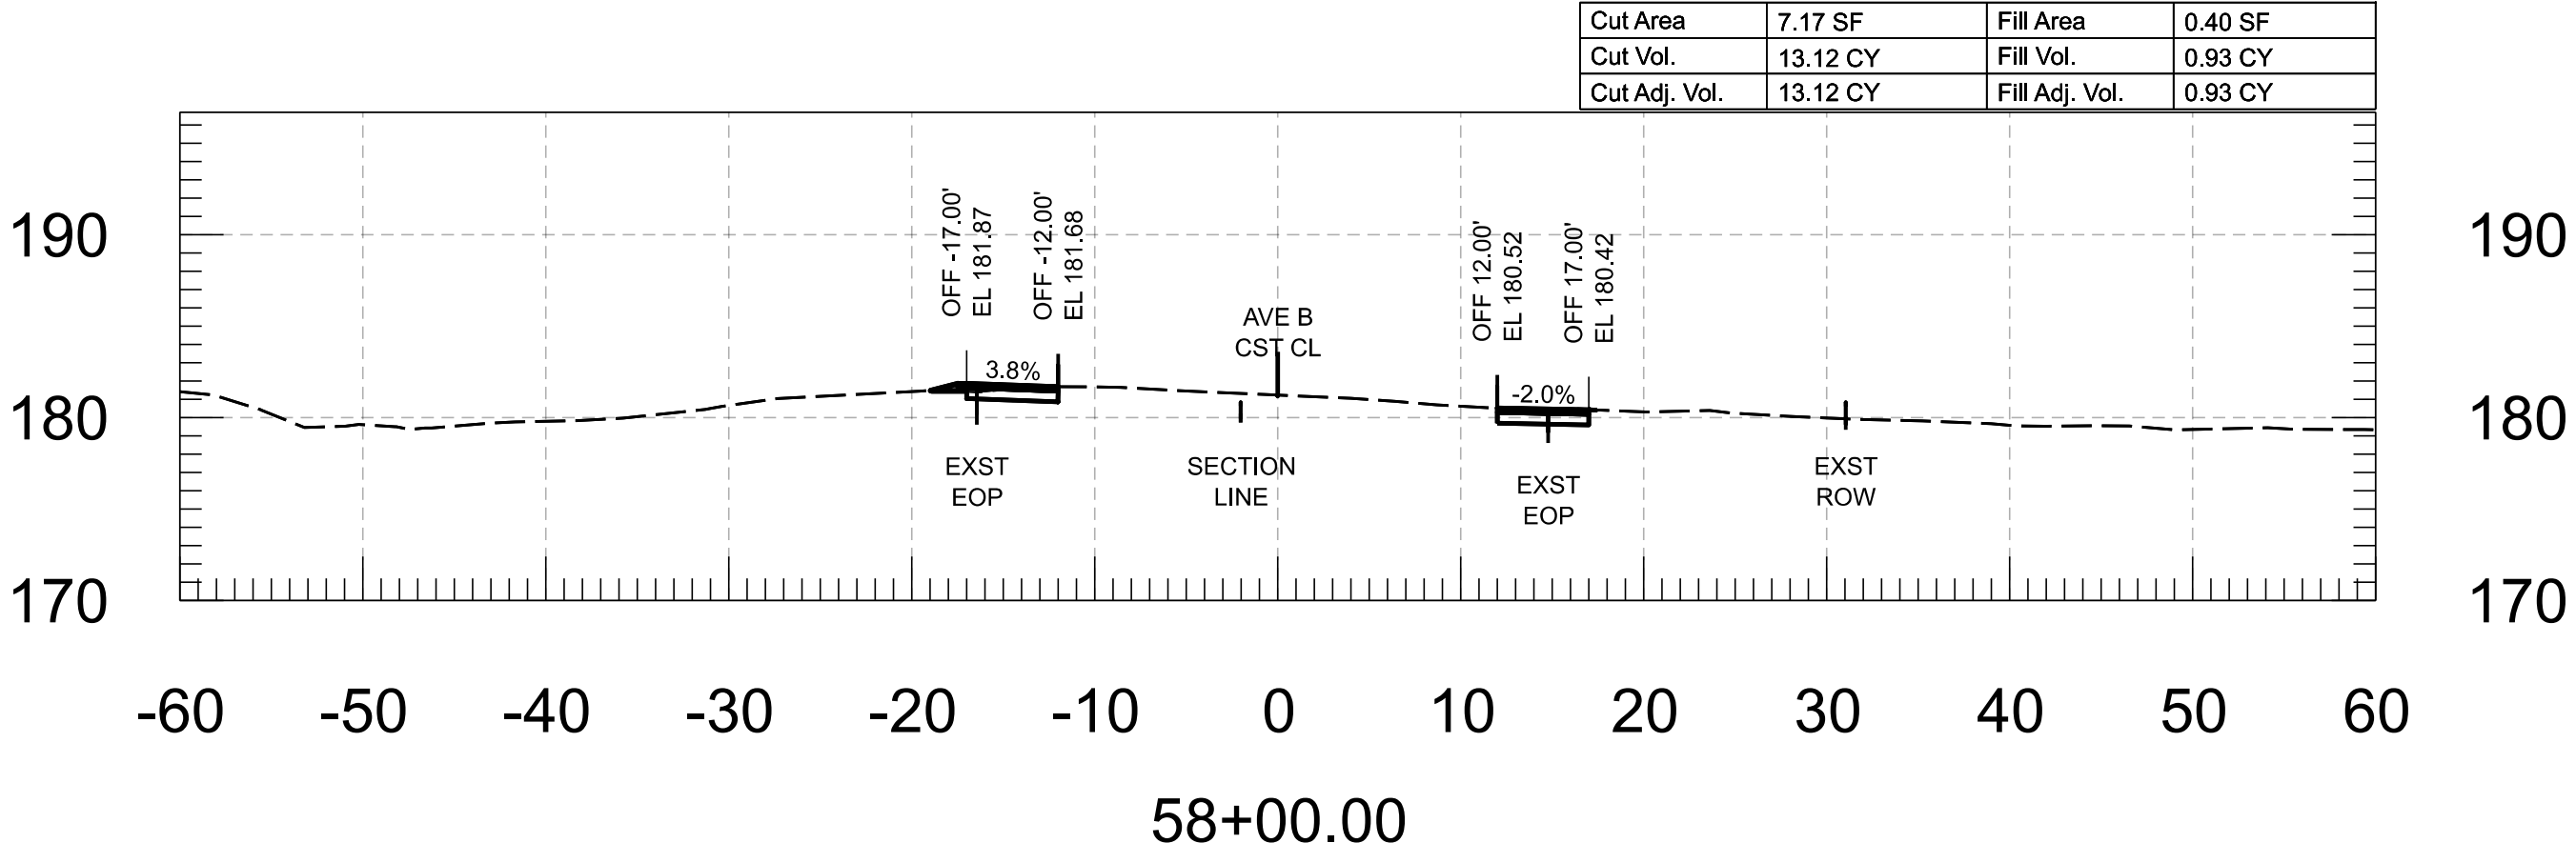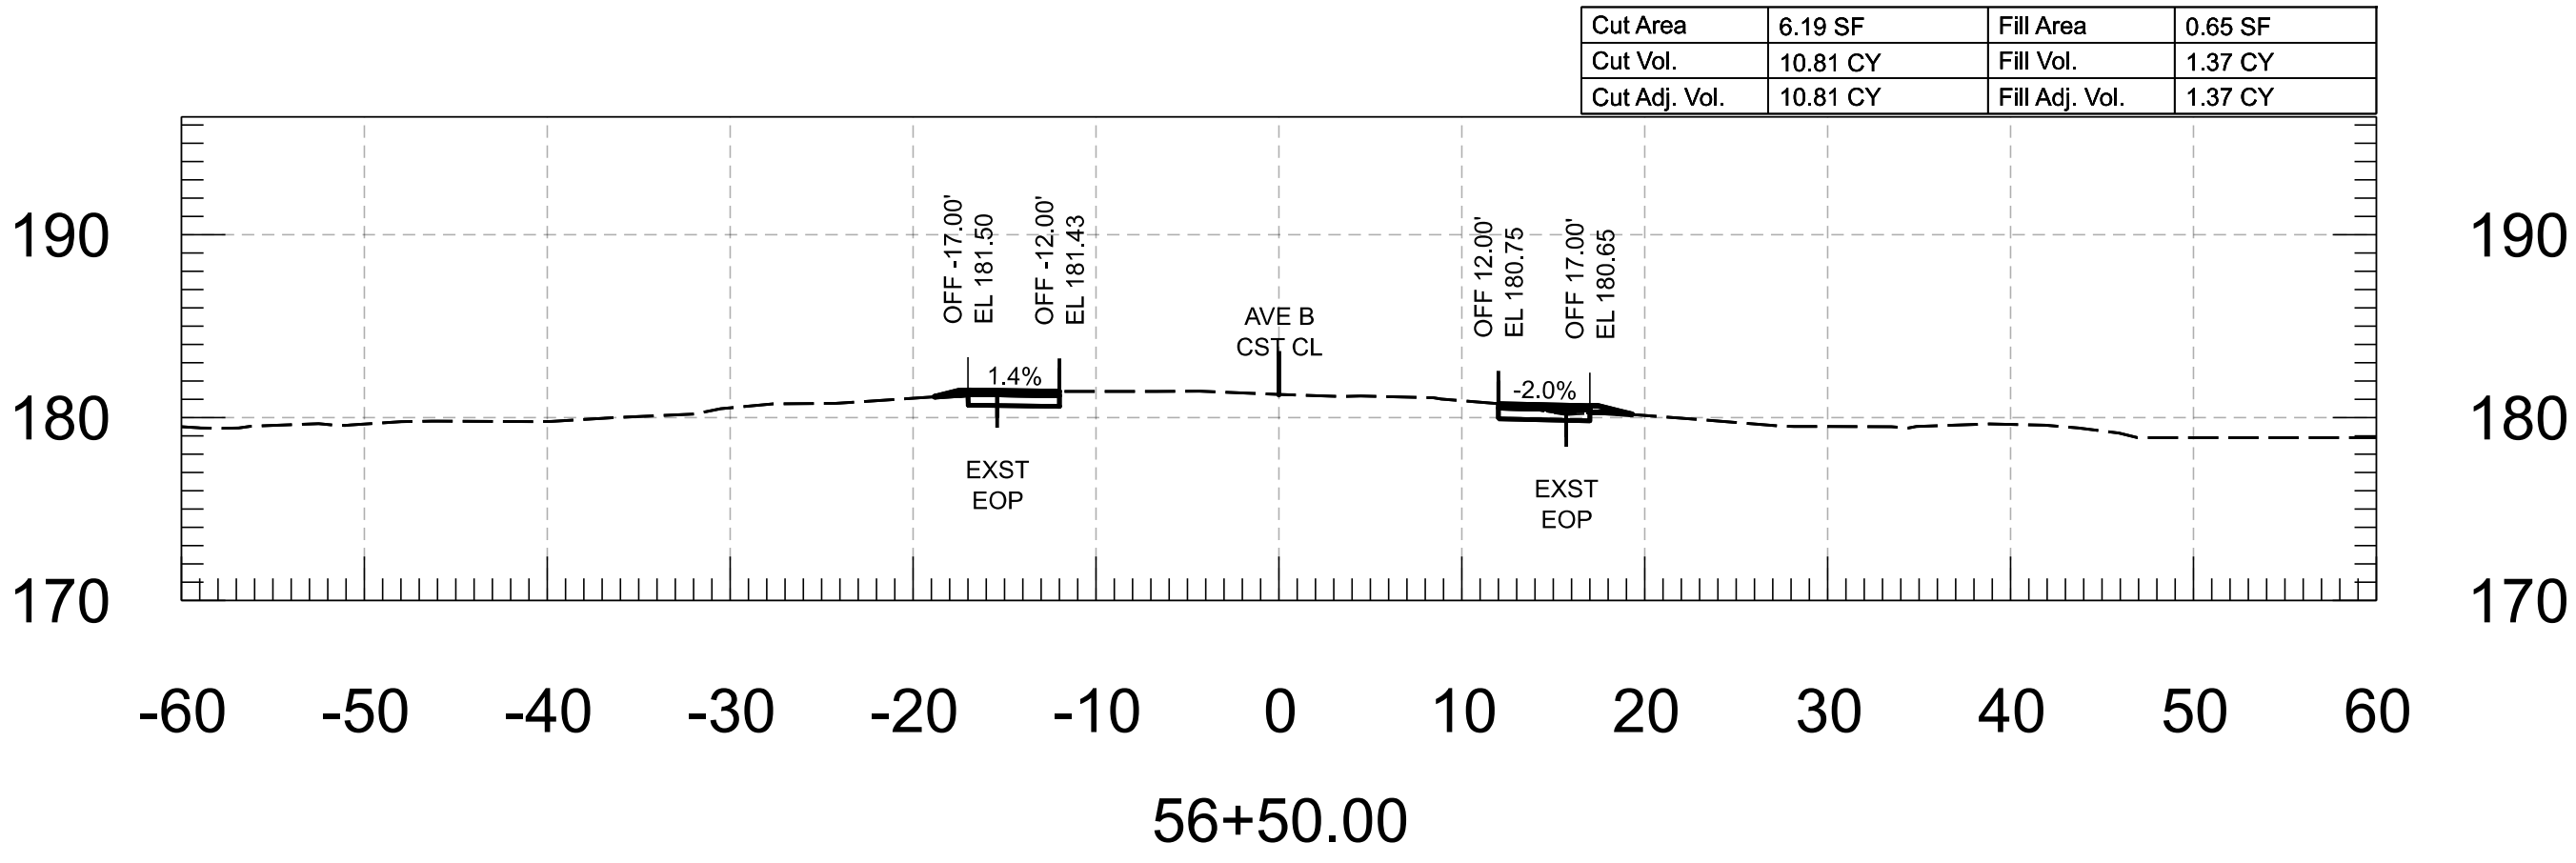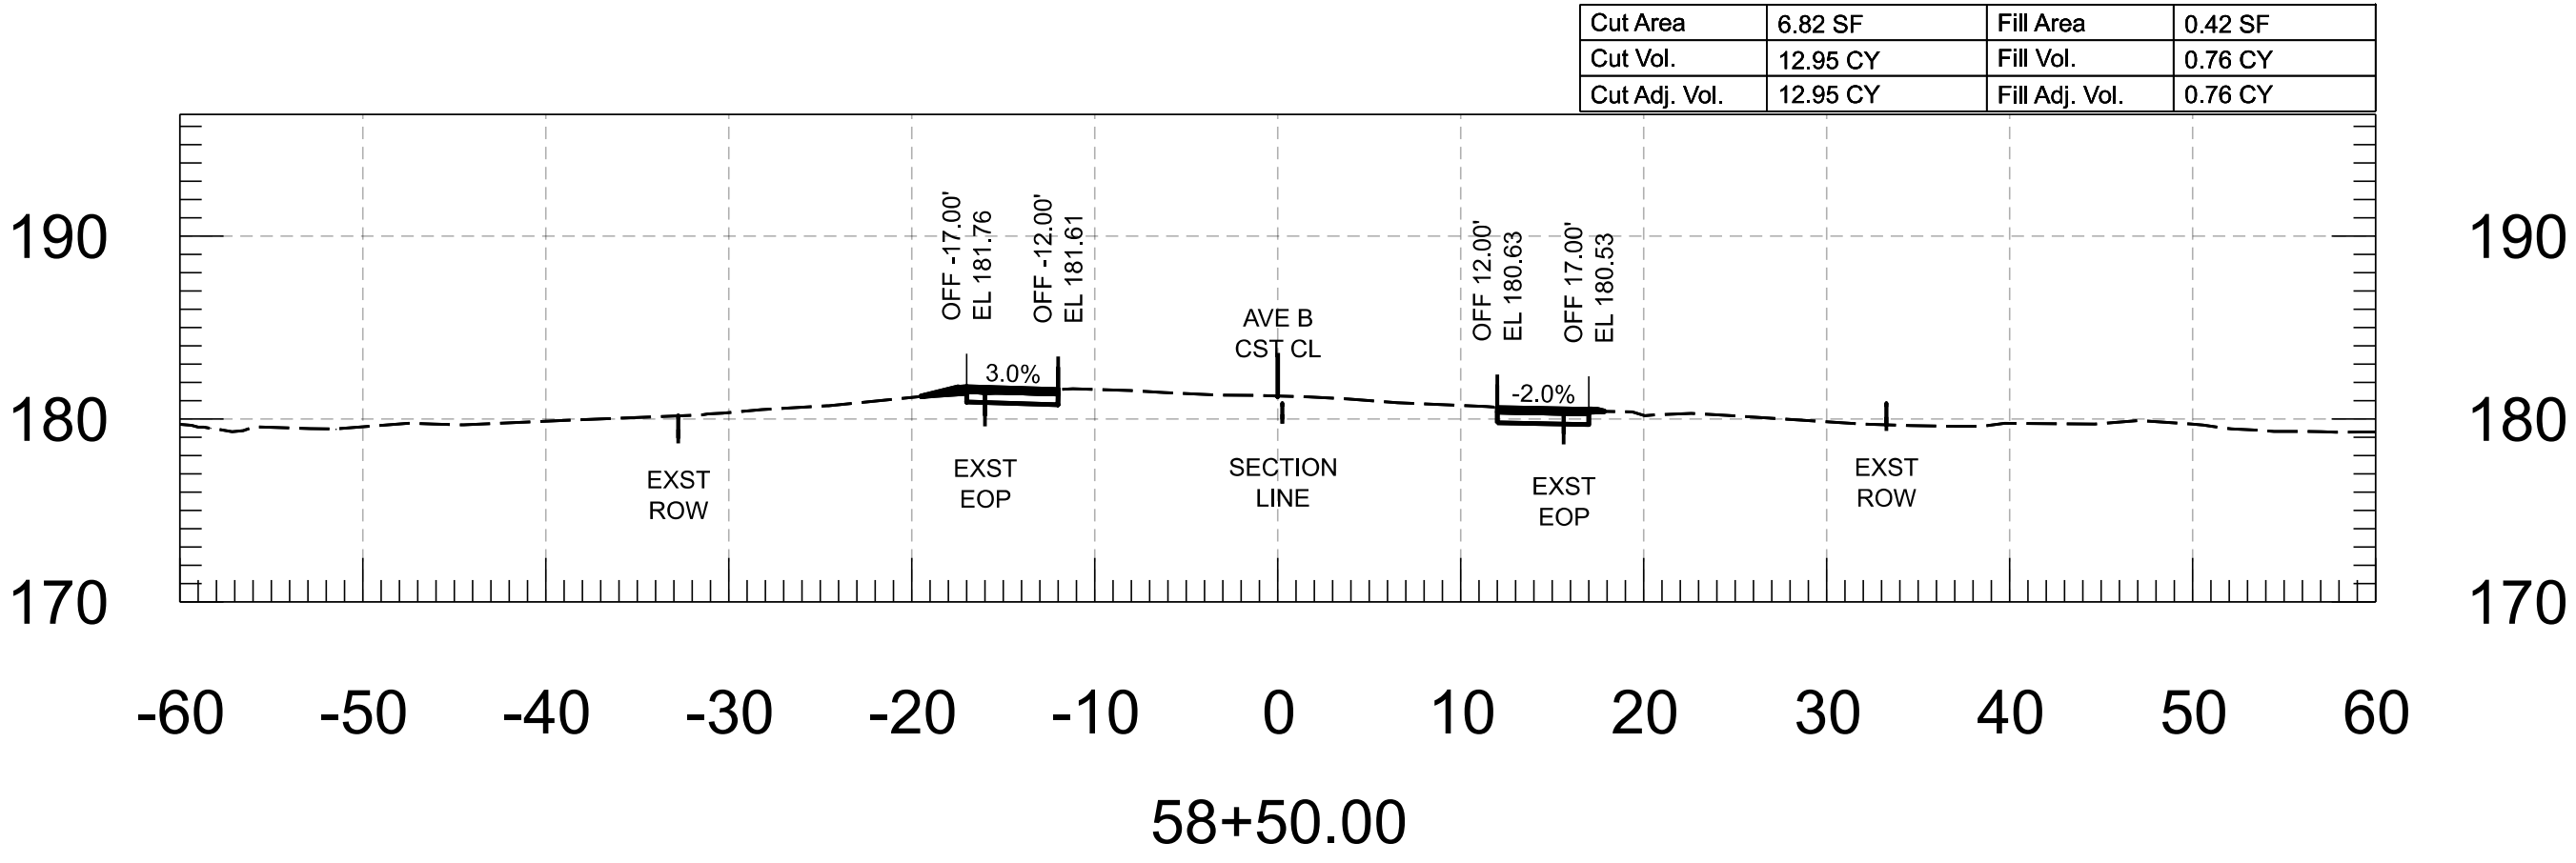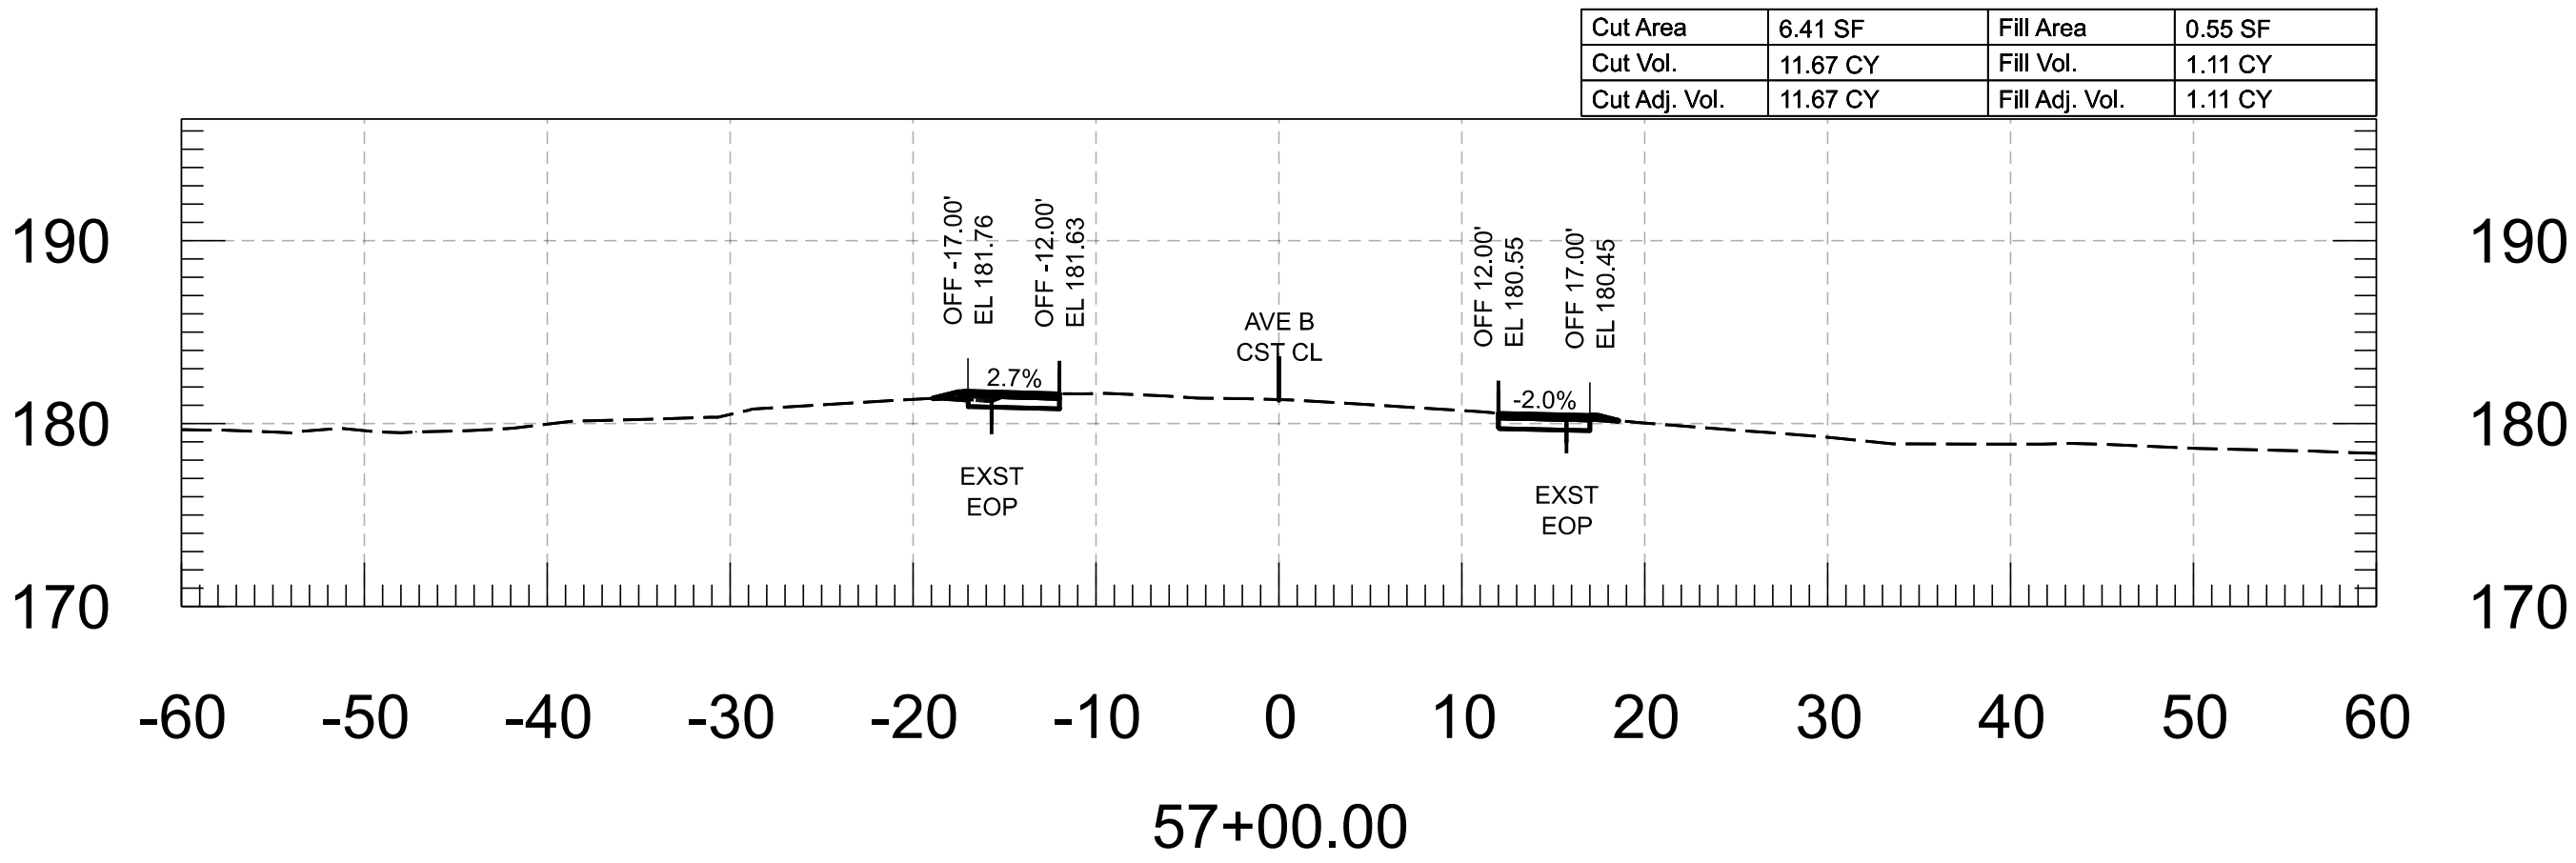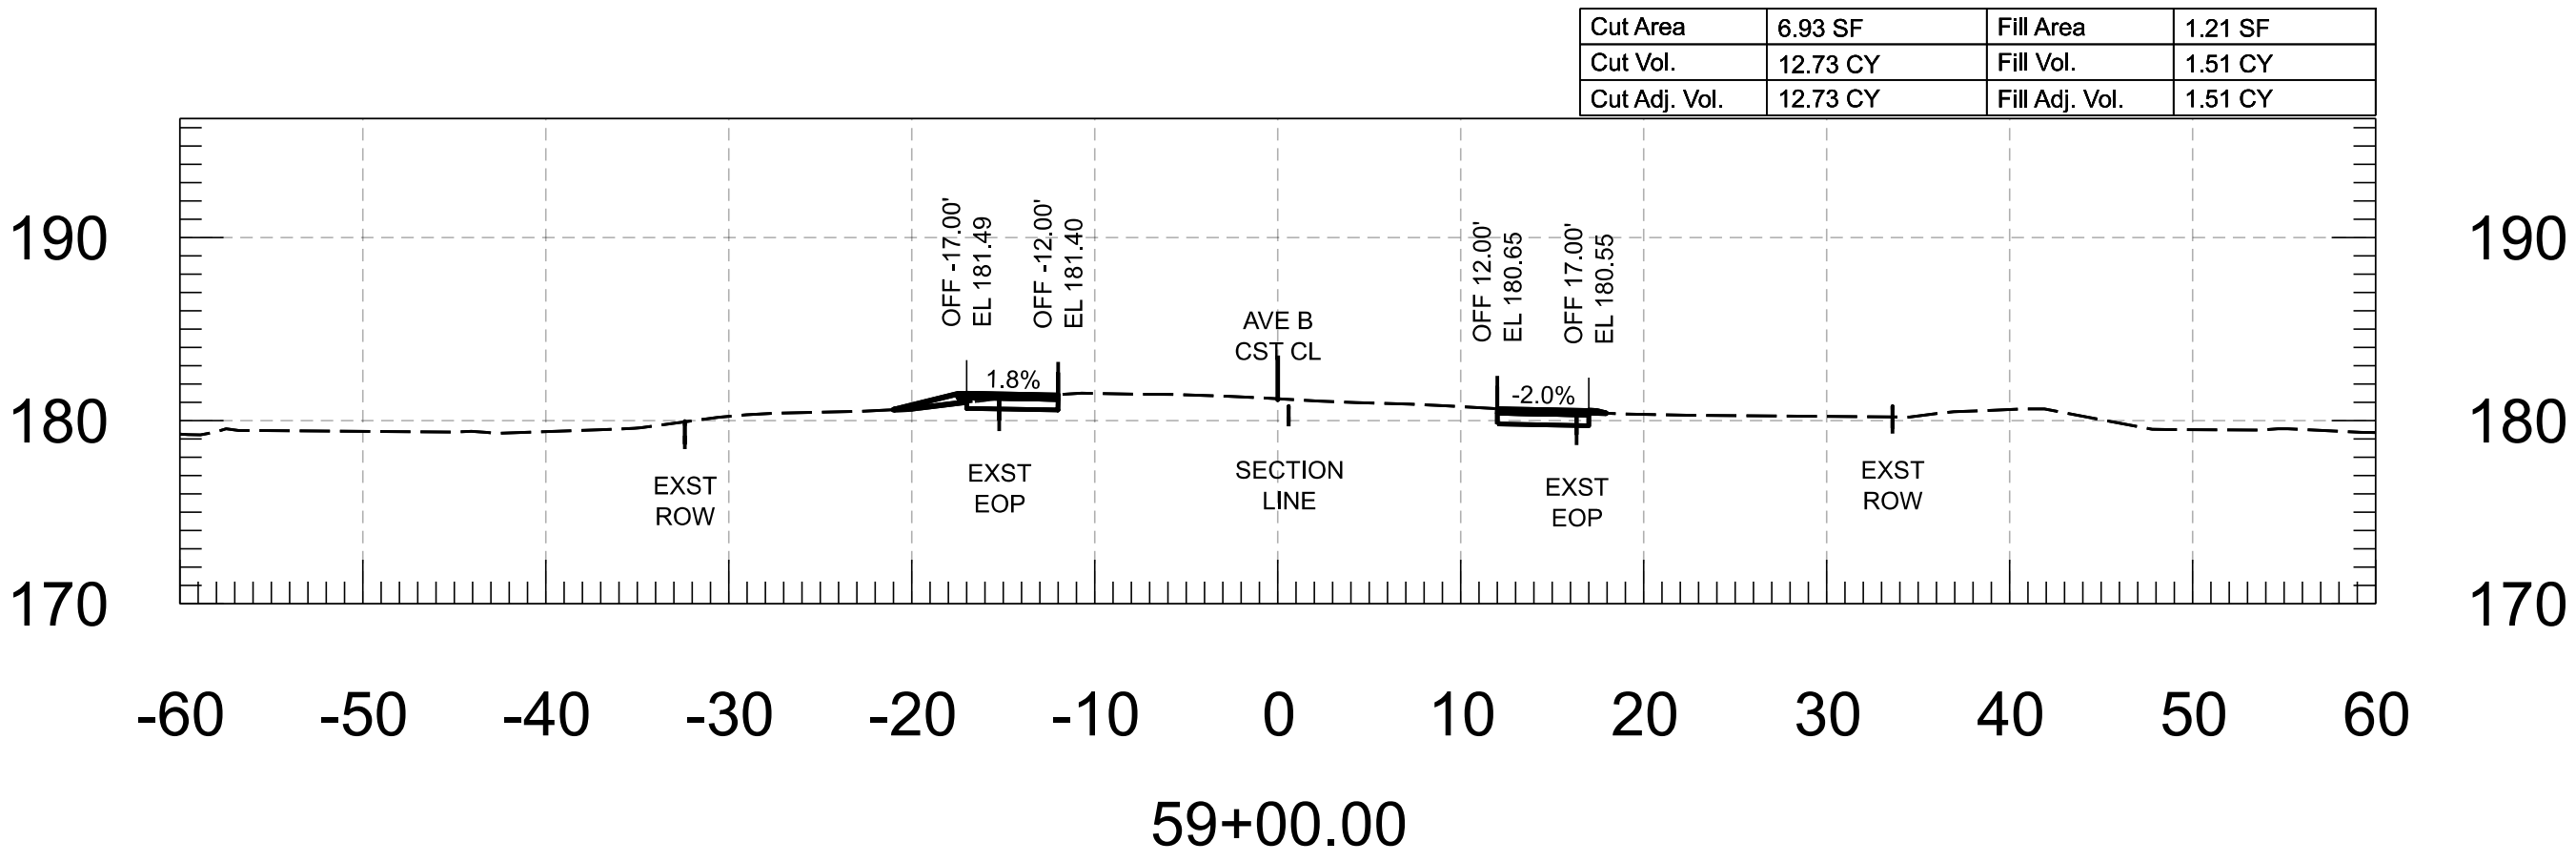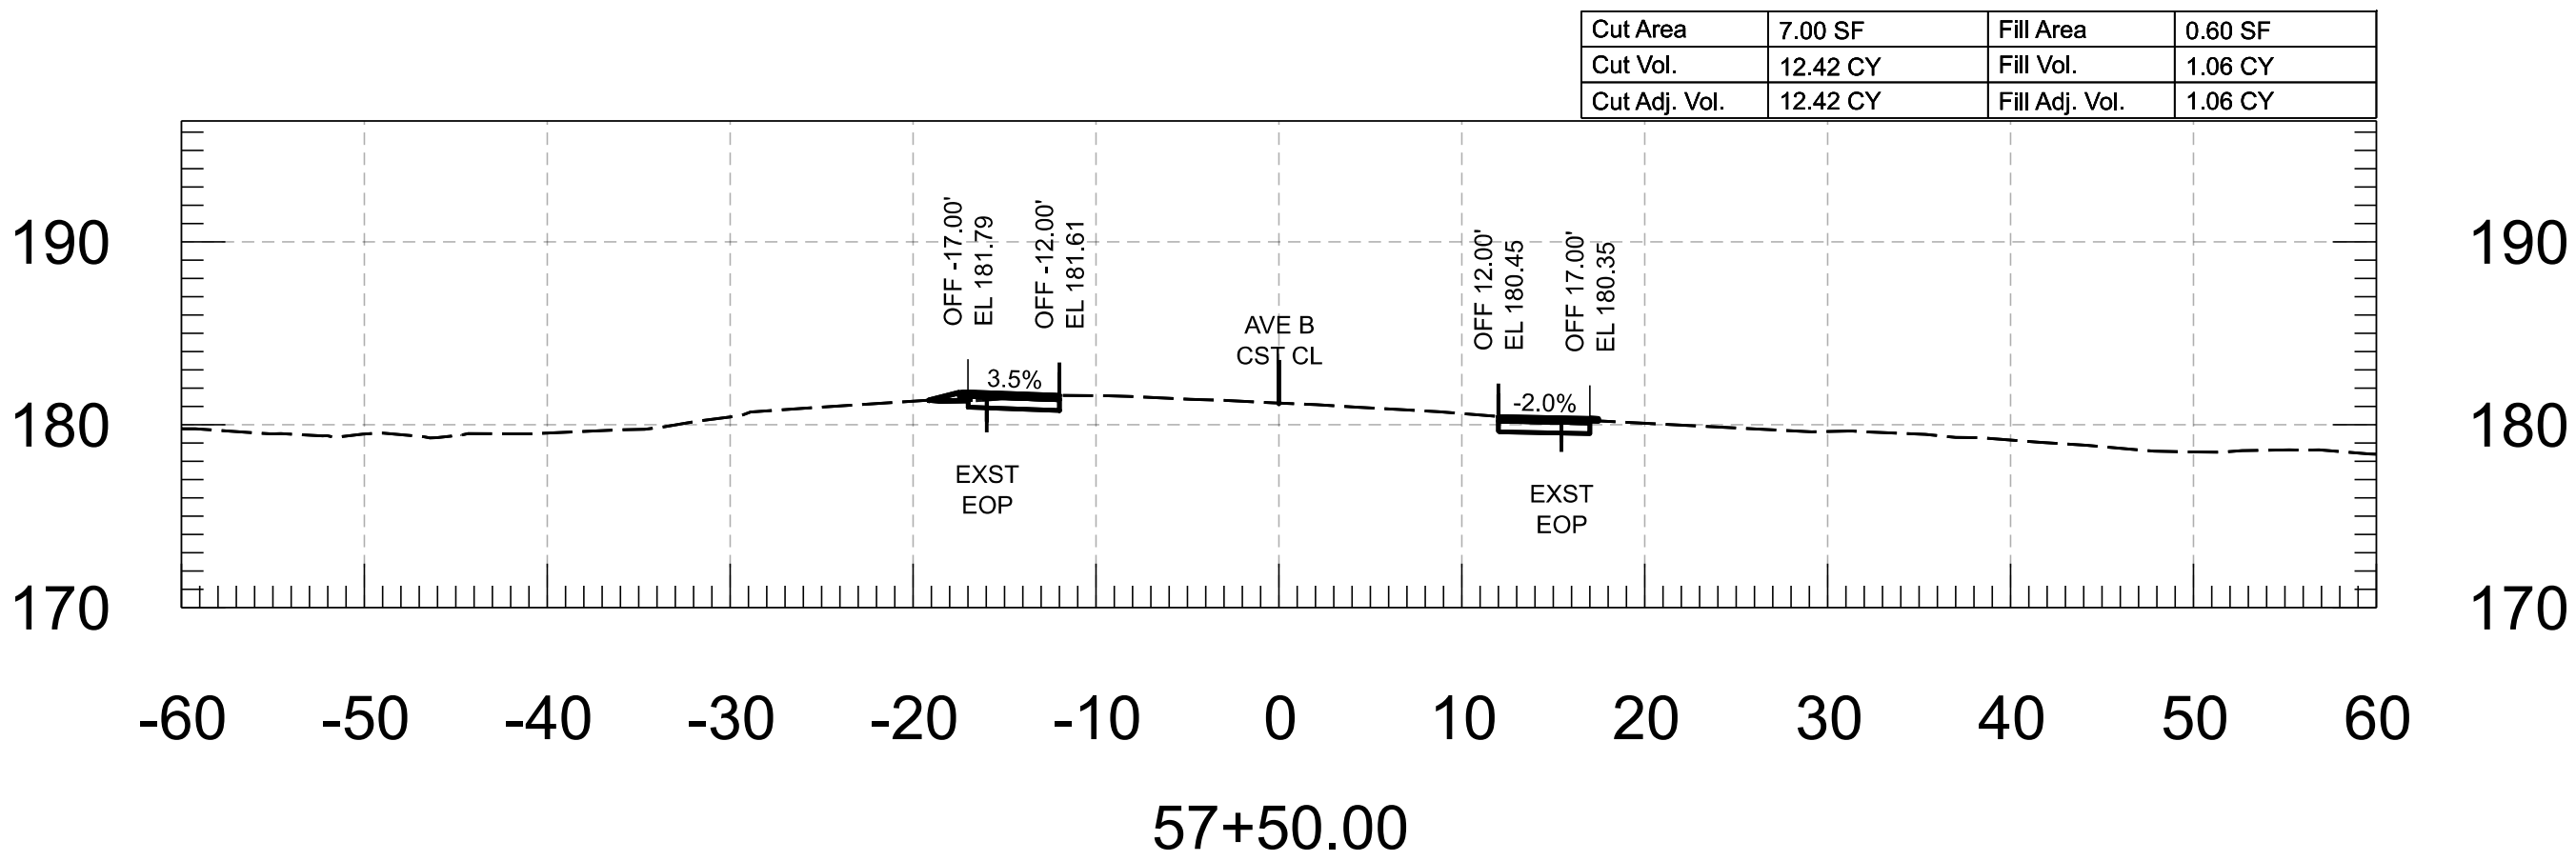






 
FOR INFORMATION ONLY		NAME	DATE	ARIZONA DEPARTMENT OF TRANSPORTATION PROJECT DELIVERY AND OPERATIONS DIVISION ROADWAY DESIGN SECTION	ROUTE	F.H.W.A. Arizona Division	STATE ARIZ.	PROJECT NO.	FEDERAL ID NO.	SHEET NO.	TOTAL SHEETS	RECORD DRAWING
	DESIGN	M. SCHOEN	07/26					0000 YU YYU	YYU-0(221)T	15	86	
	DRAWN	P. ESCOBAR	07/26		AVE B CROSS SECTIONS	MILEPOST	LOCATION AVENUE B, COUNTY 18TH ST - SR 195					
	CHECKED	H. RIOS	07/26			TRACS NO. T0439 01C						
	 WSP USA Inc. 1230 West Washington Street, Suite 600 Tempe, AZ 85288											

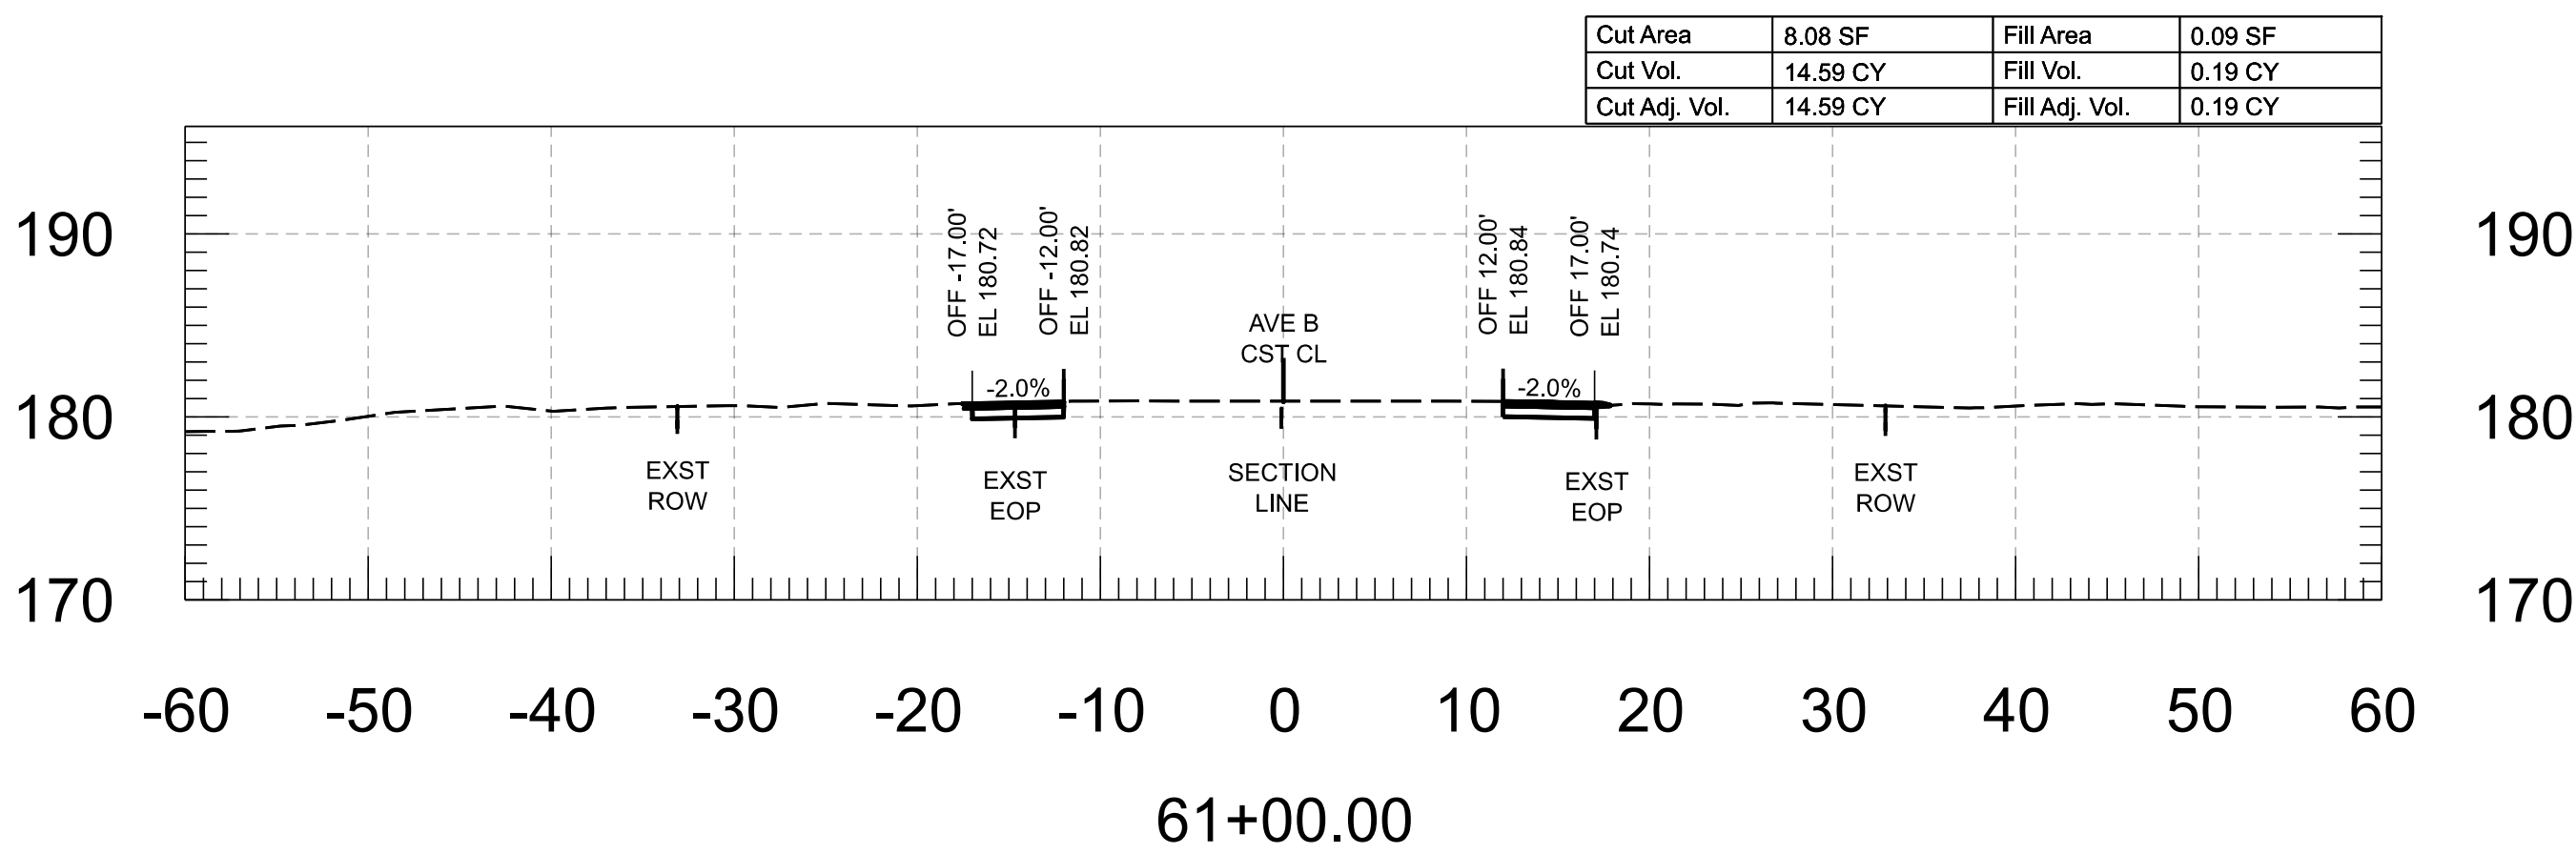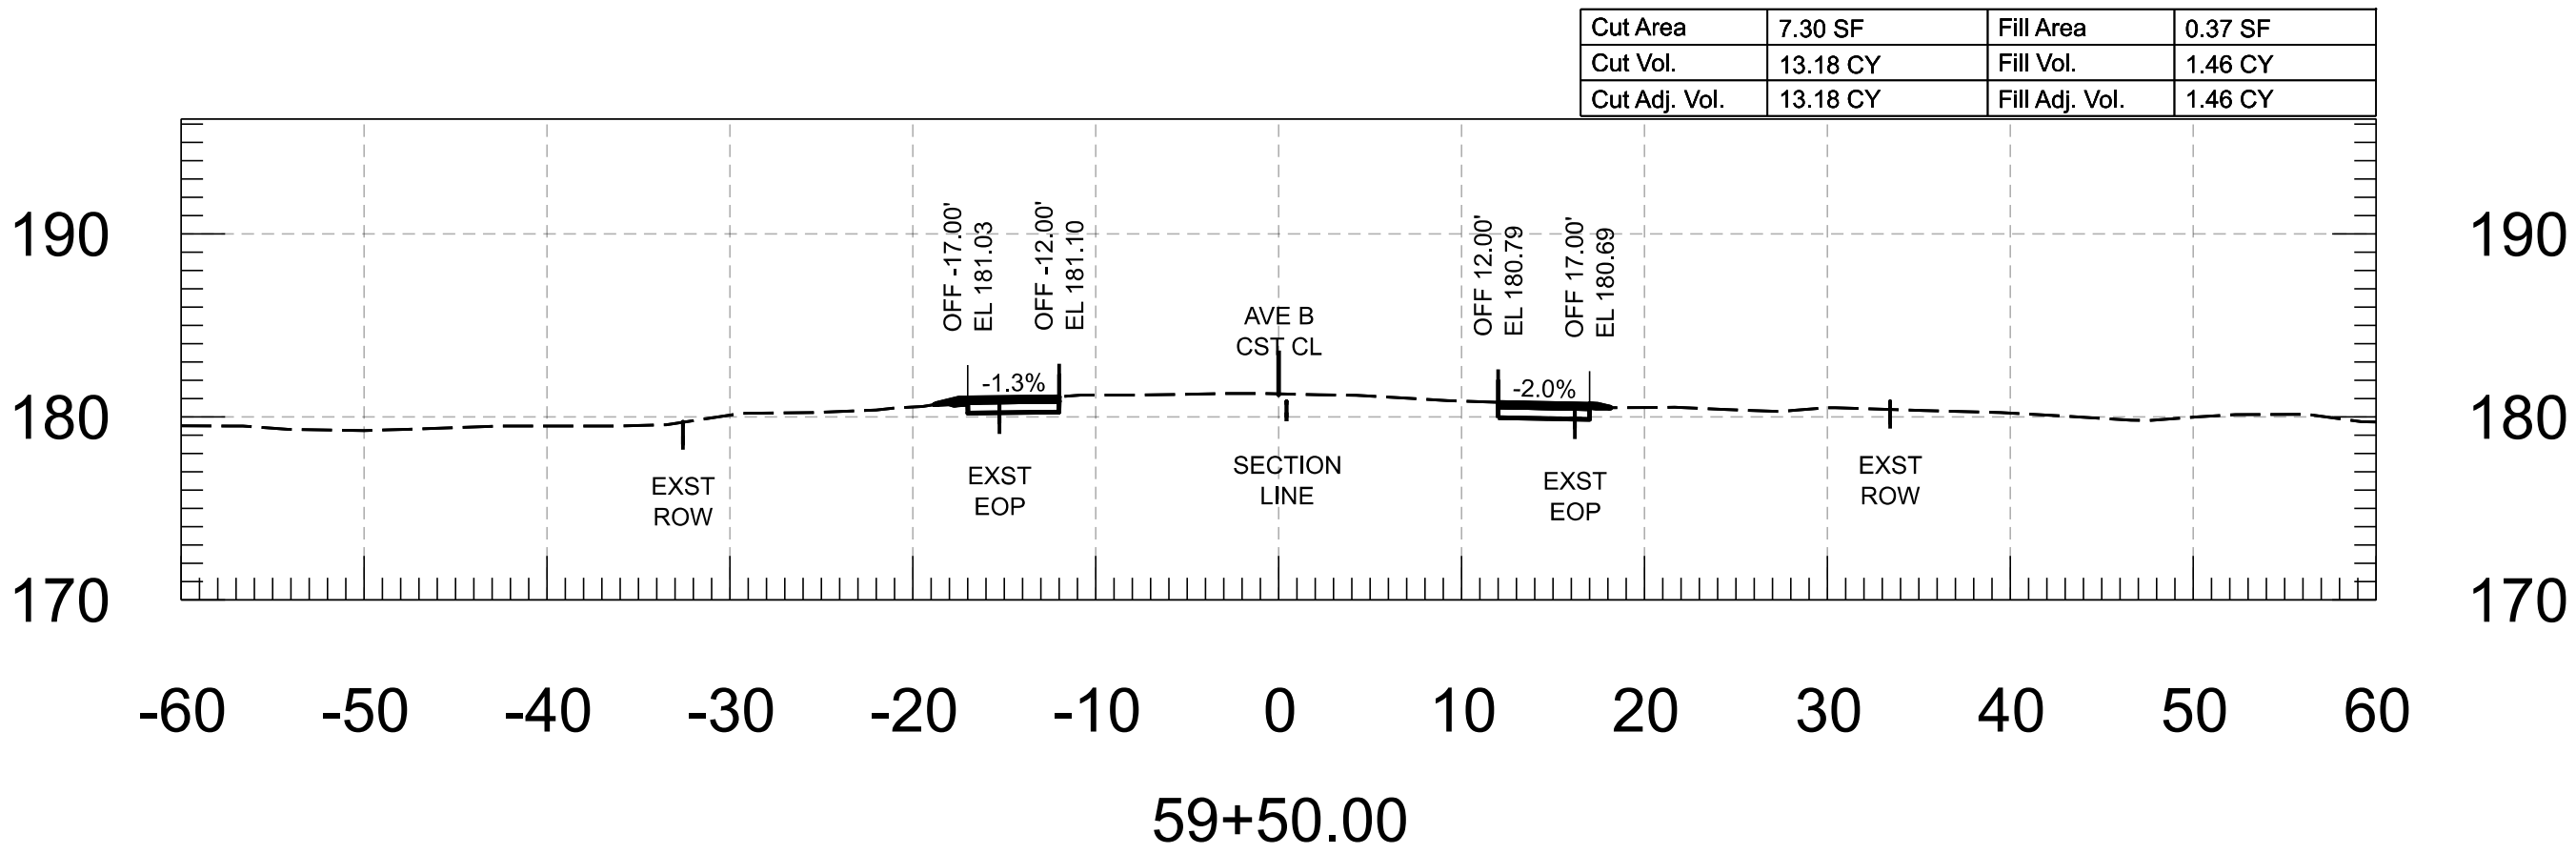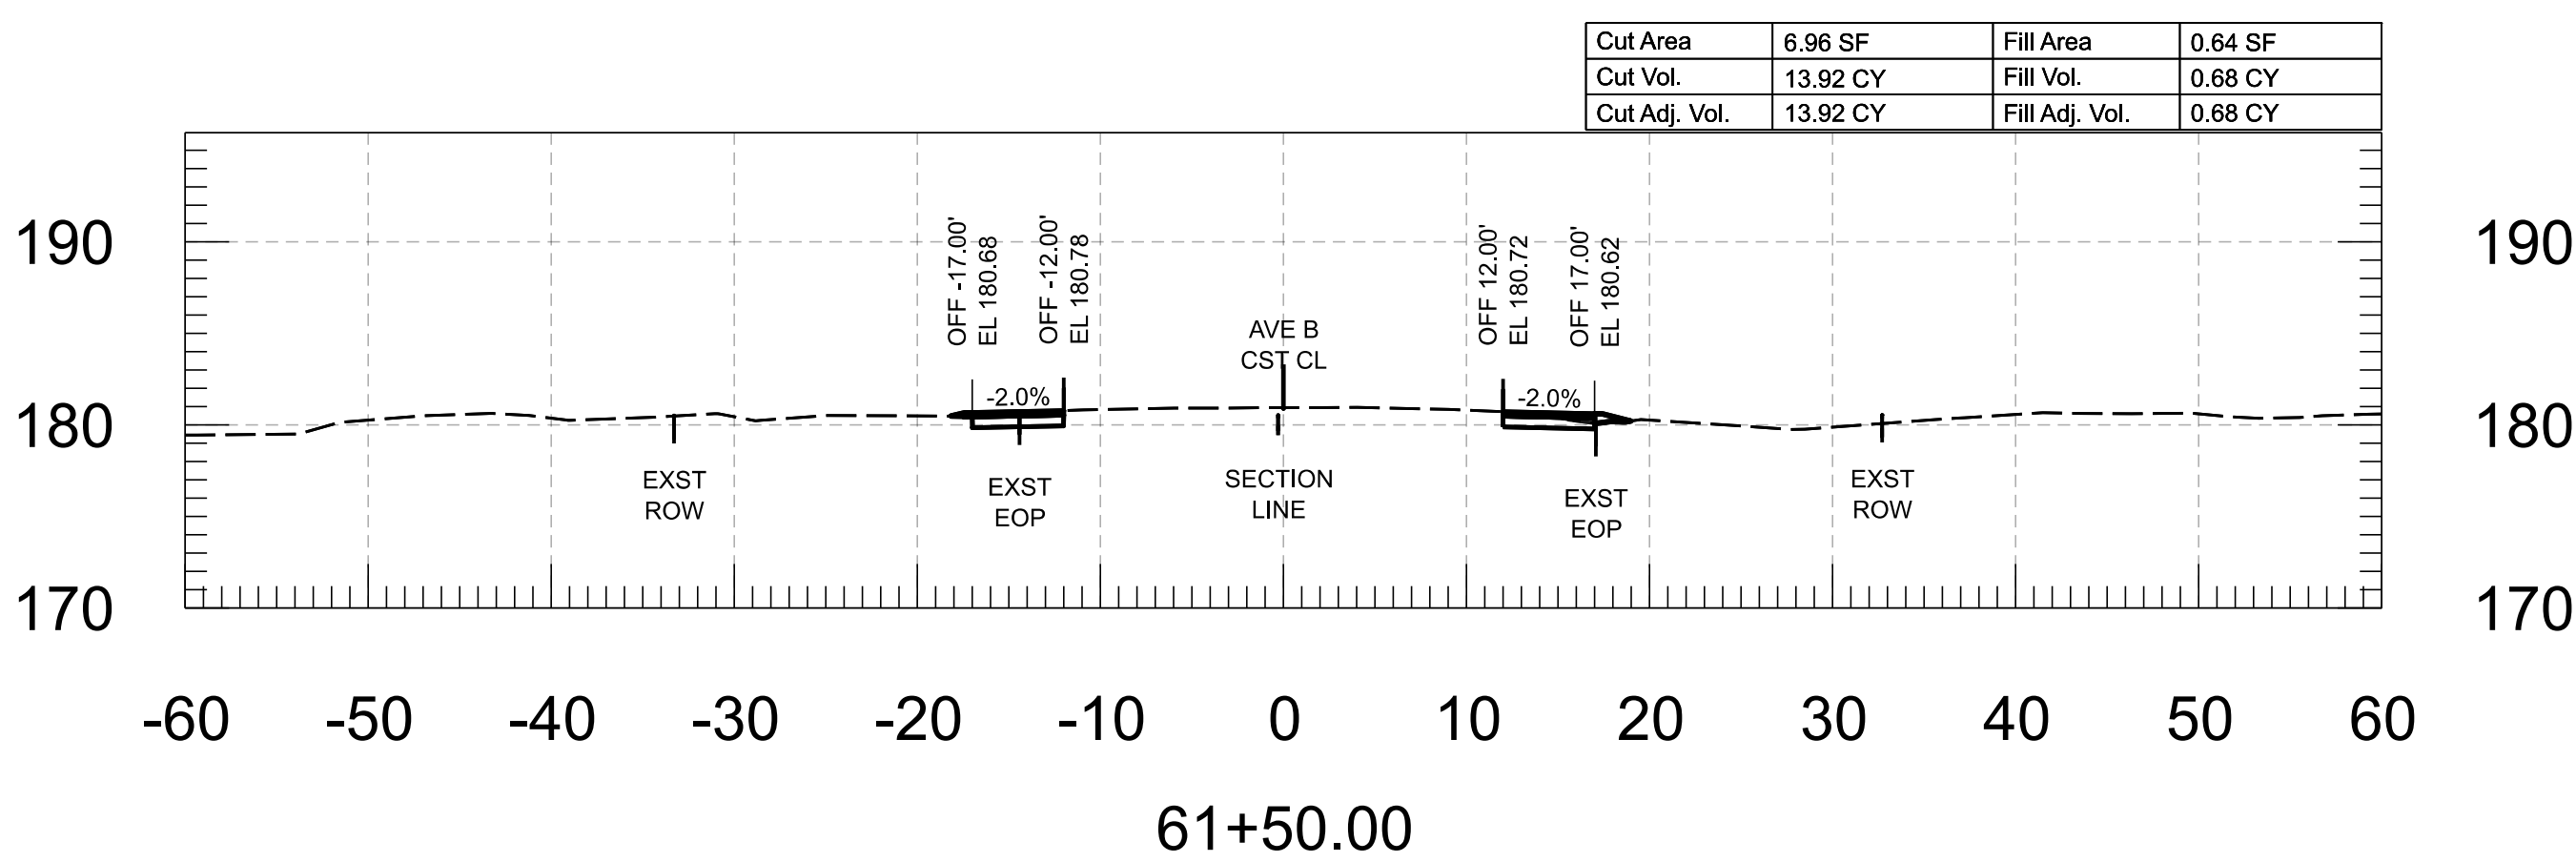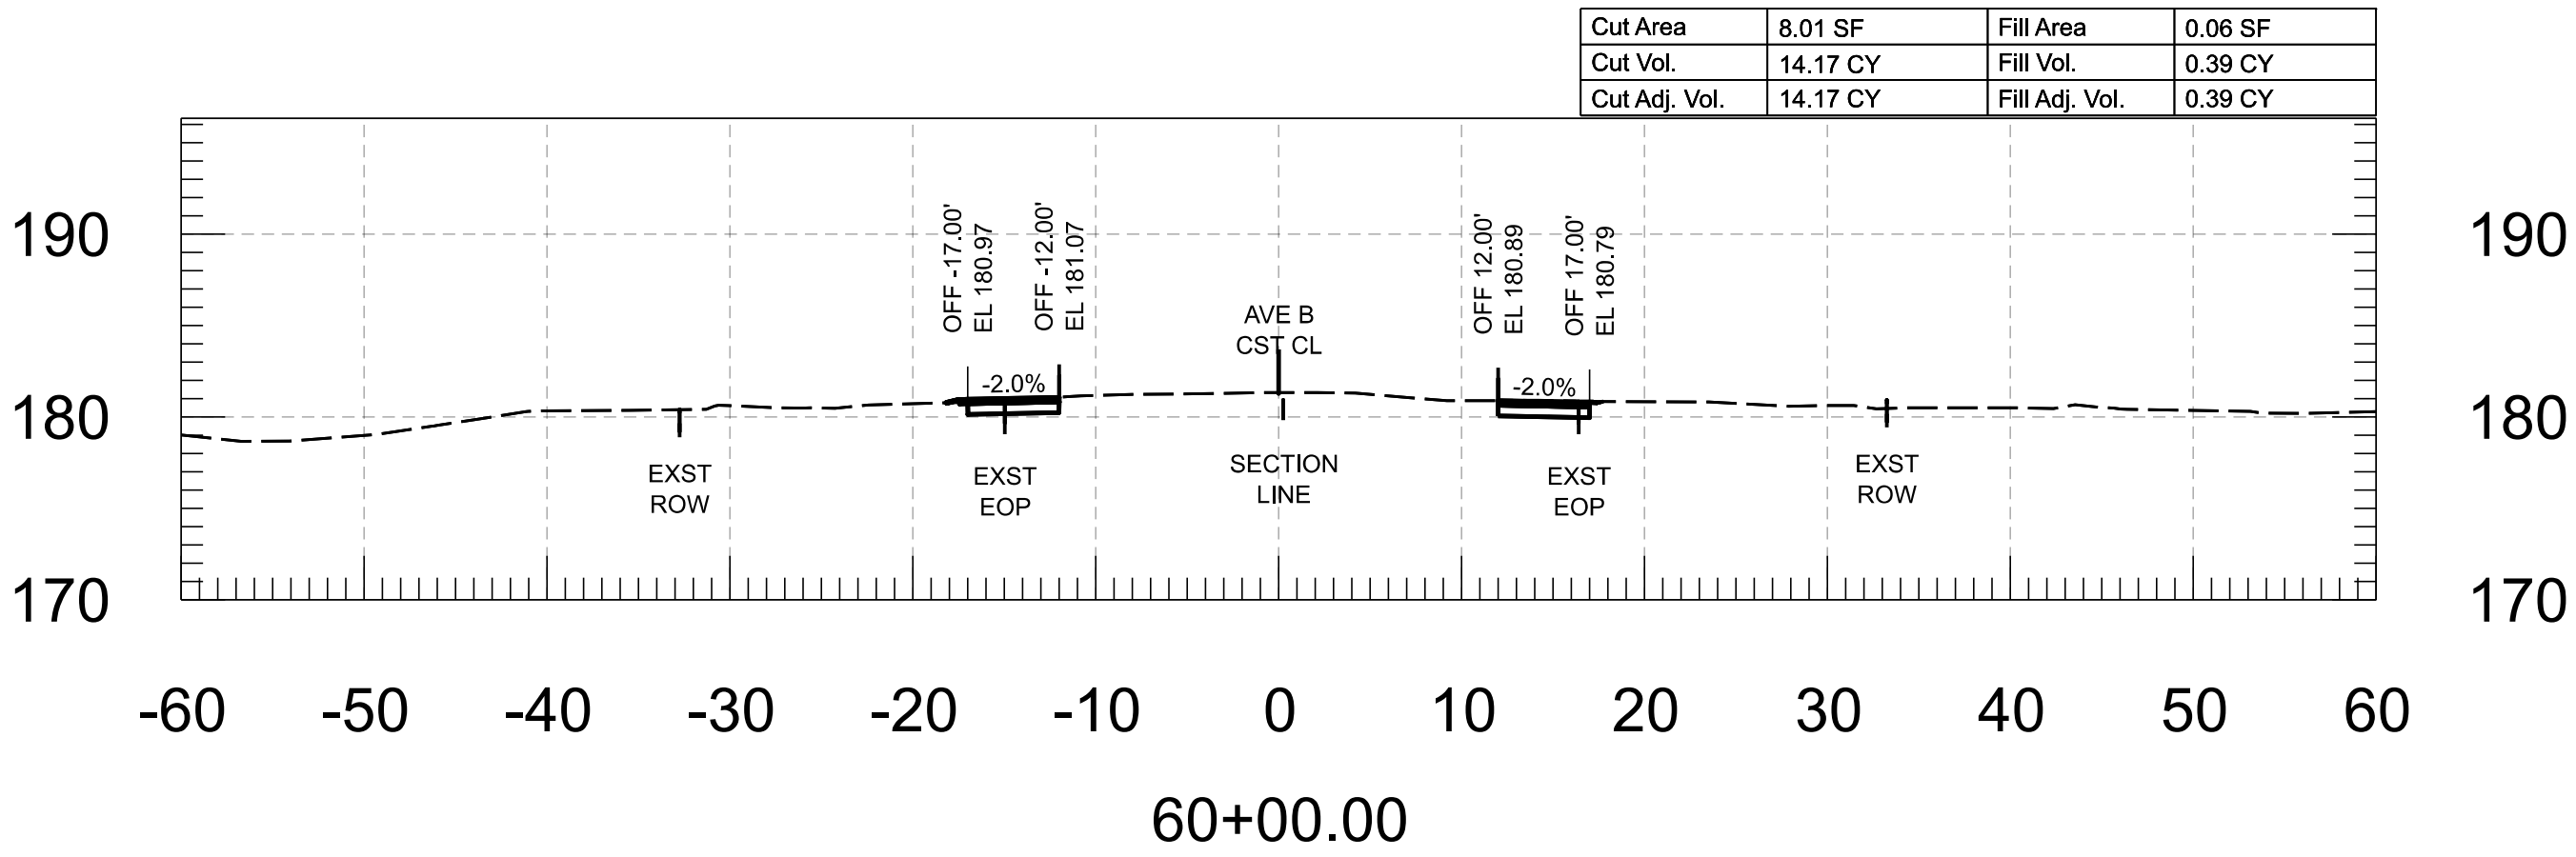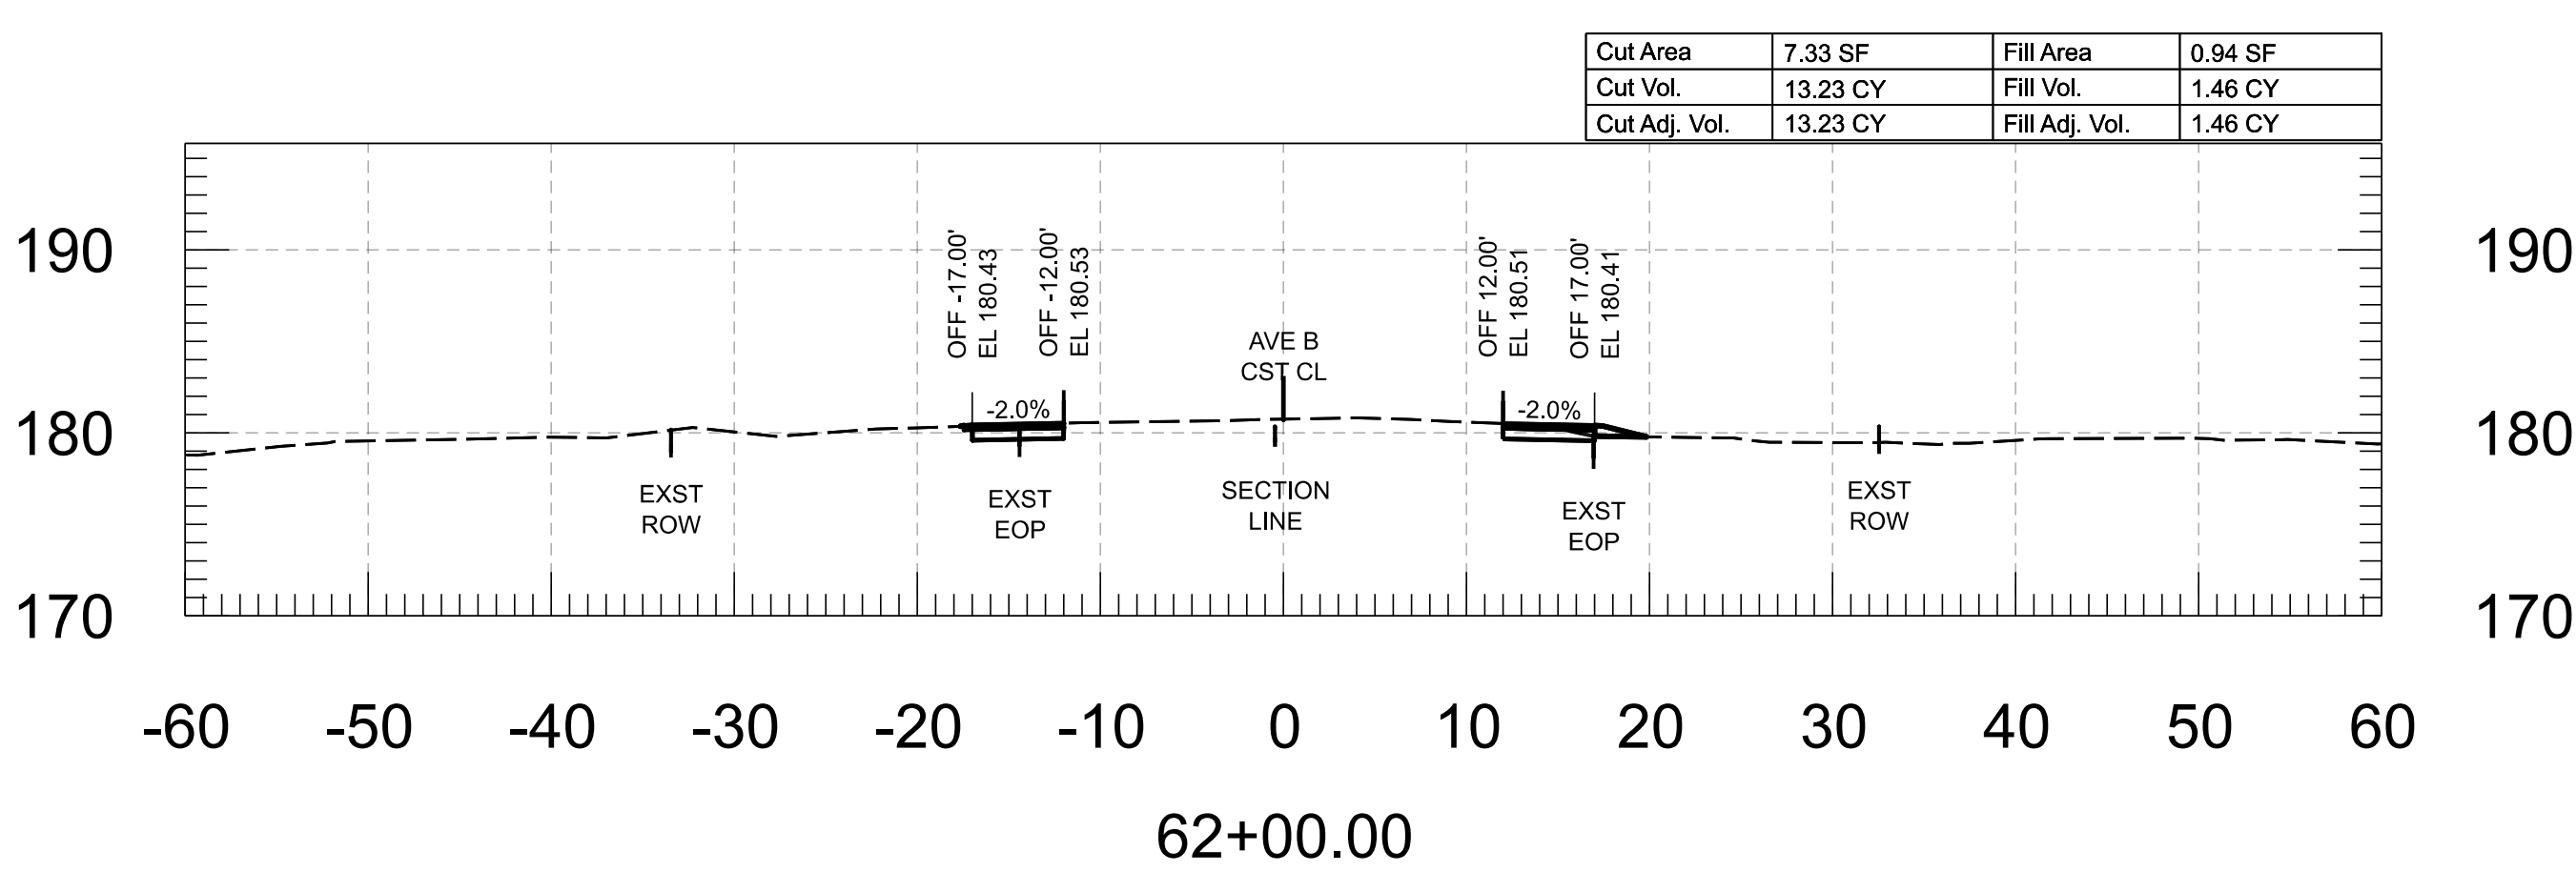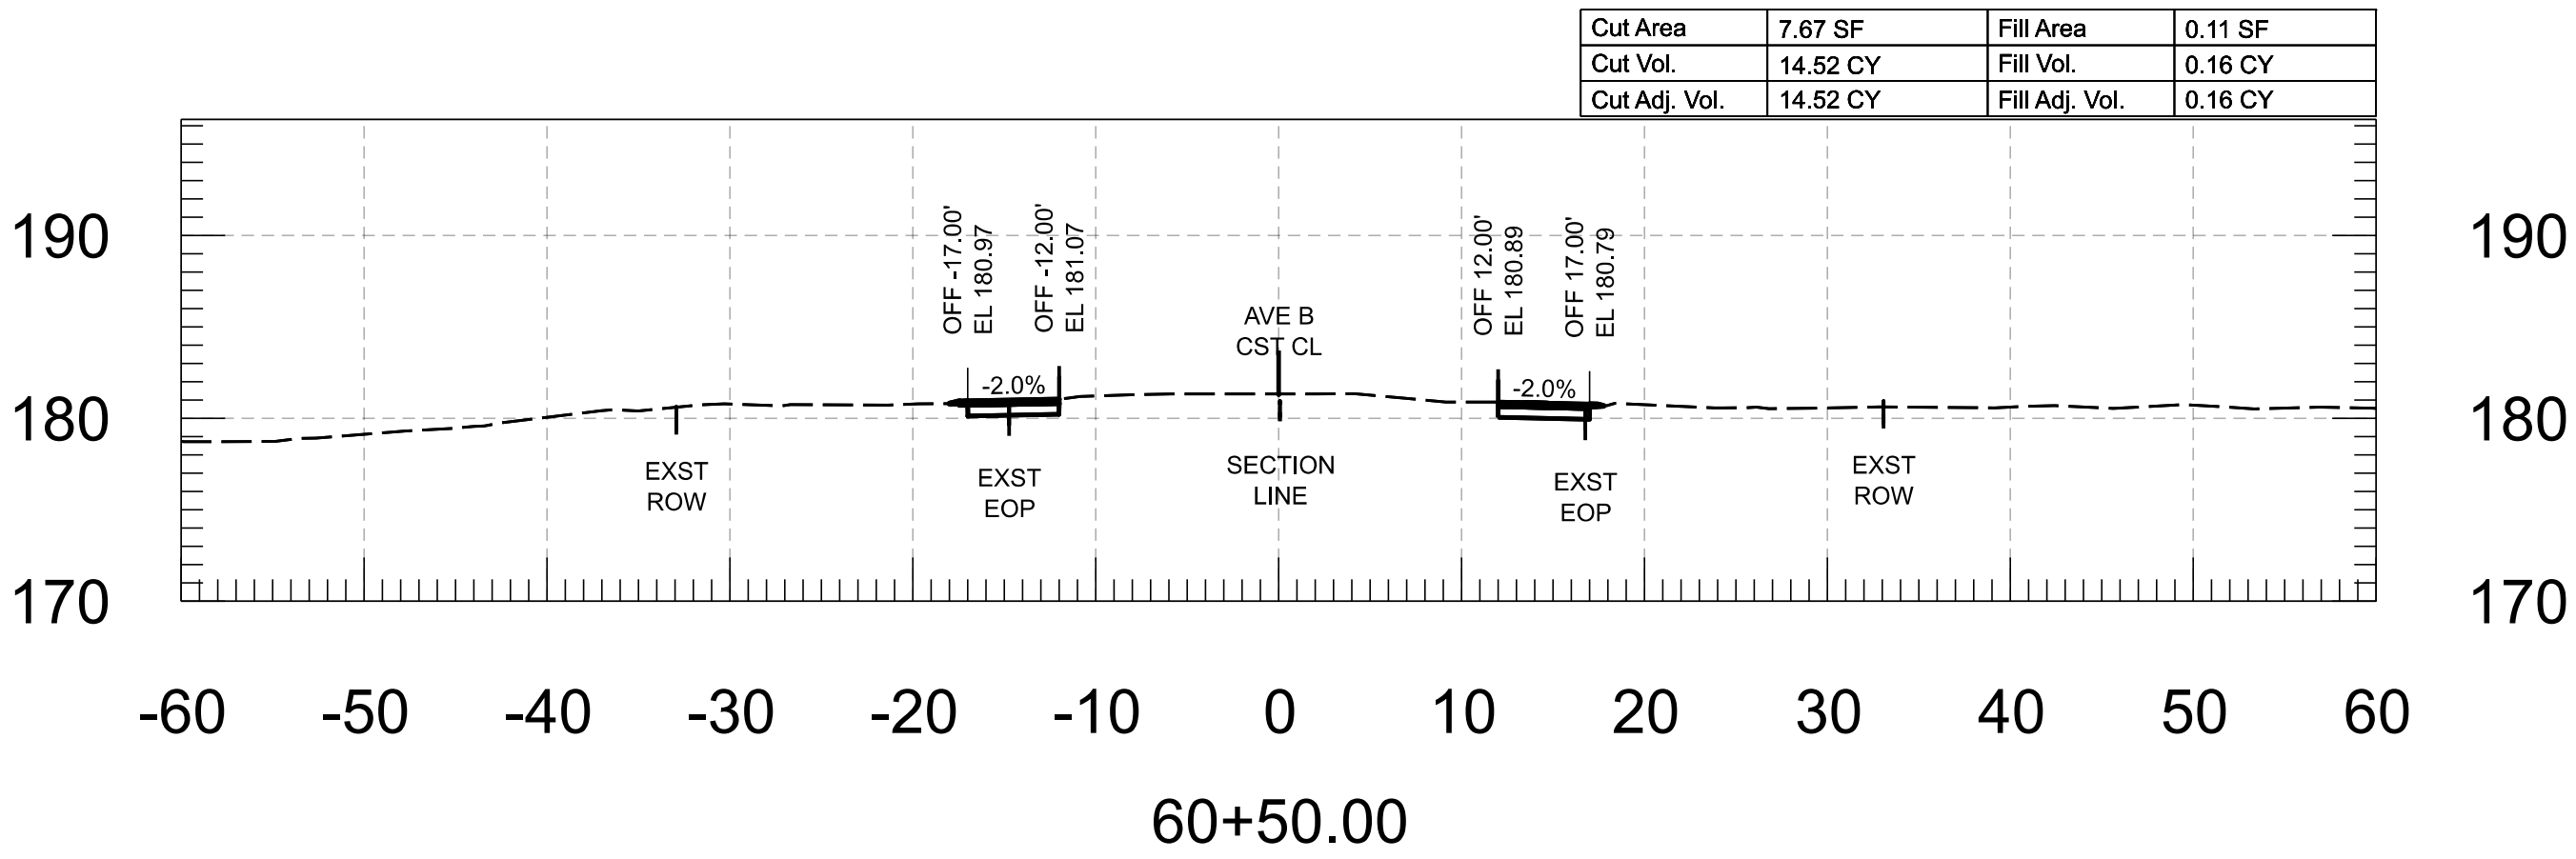

 FOR INFORMATION ONLY		NAME	DATE	ARIZONA DEPARTMENT OF TRANSPORTATION PROJECT DELIVERY AND OPERATIONS DIVISION ROADWAY DESIGN SECTION	ROUTE	F.H.W.A. Arizona Division	STATE ARIZ.	PROJECT NO.	FEDERAL ID NO.	SHEET NO.	TOTAL SHEETS	RECORD DRAWING
	DESIGN	M. SCHOEN	07/26		0000 YU YYU			YYU-0(221)T	16	86		
	DRAWN	P. ESCOBAR	07/26		AVE B CROSS SECTIONS	MILEPOST	LOCATION AVENUE B, COUNTY 18TH ST - SR 195					
	CHECKED	H. RIOS	07/26	STRUCTURE NO.		TRACS NO. T0439 01C						___ OF ___
	 WSP USA Inc. 1230 West Washington Street, Suite 600 Tempe, AZ 85288											

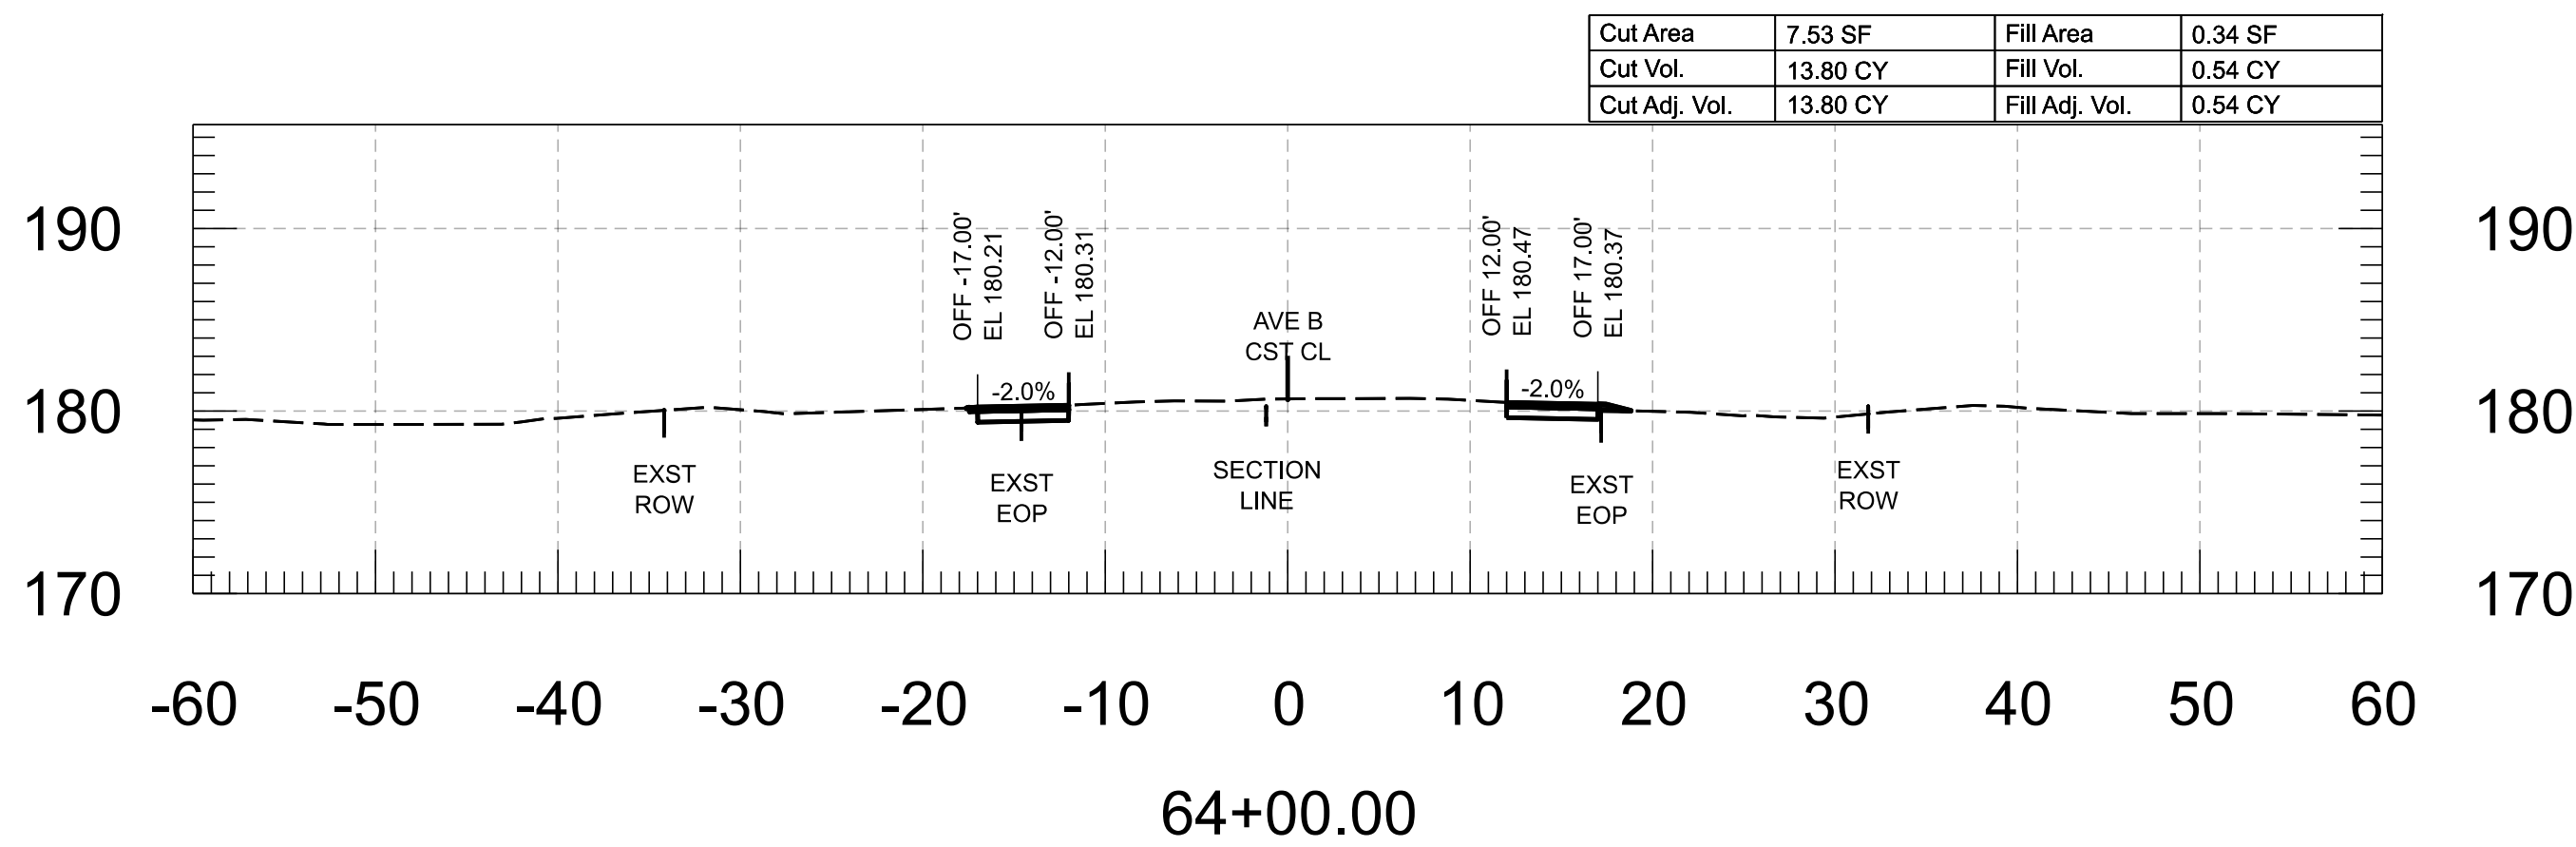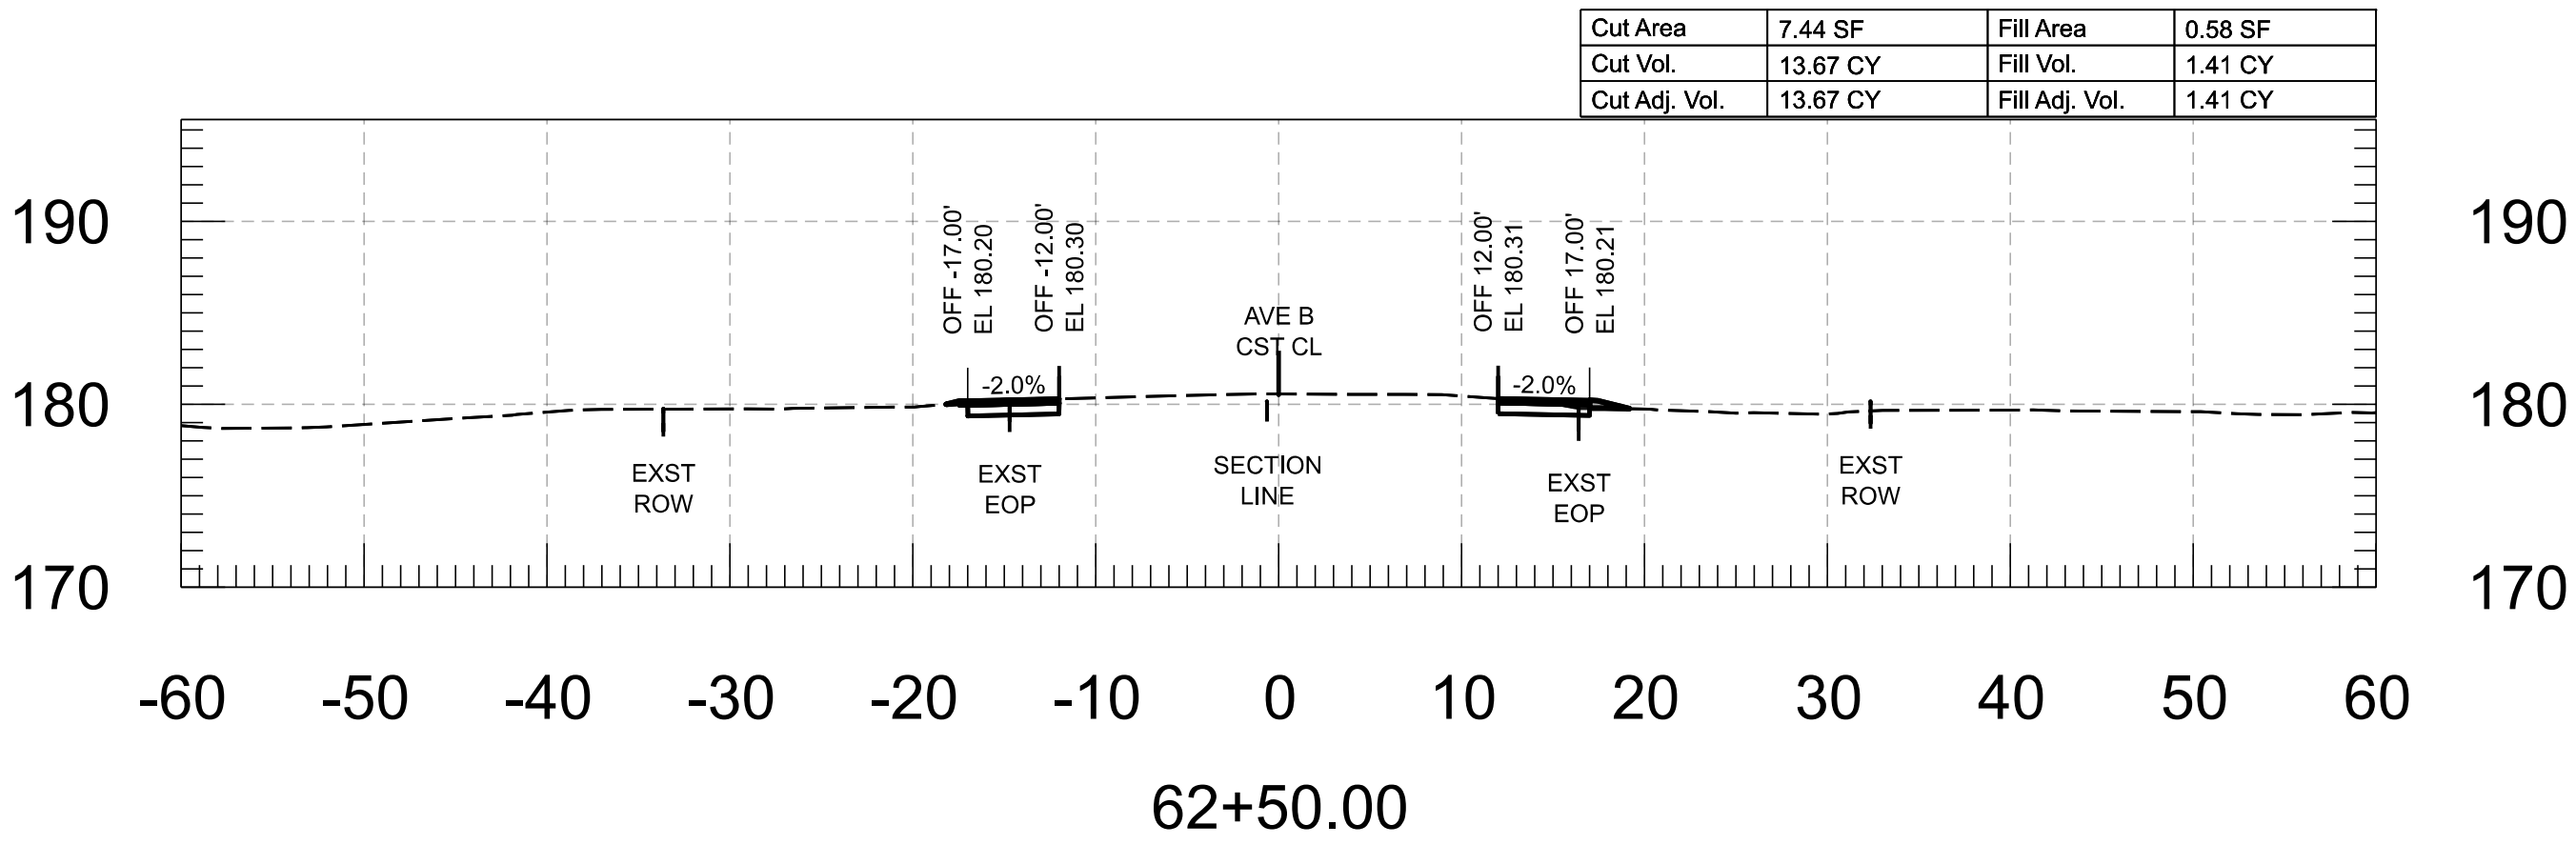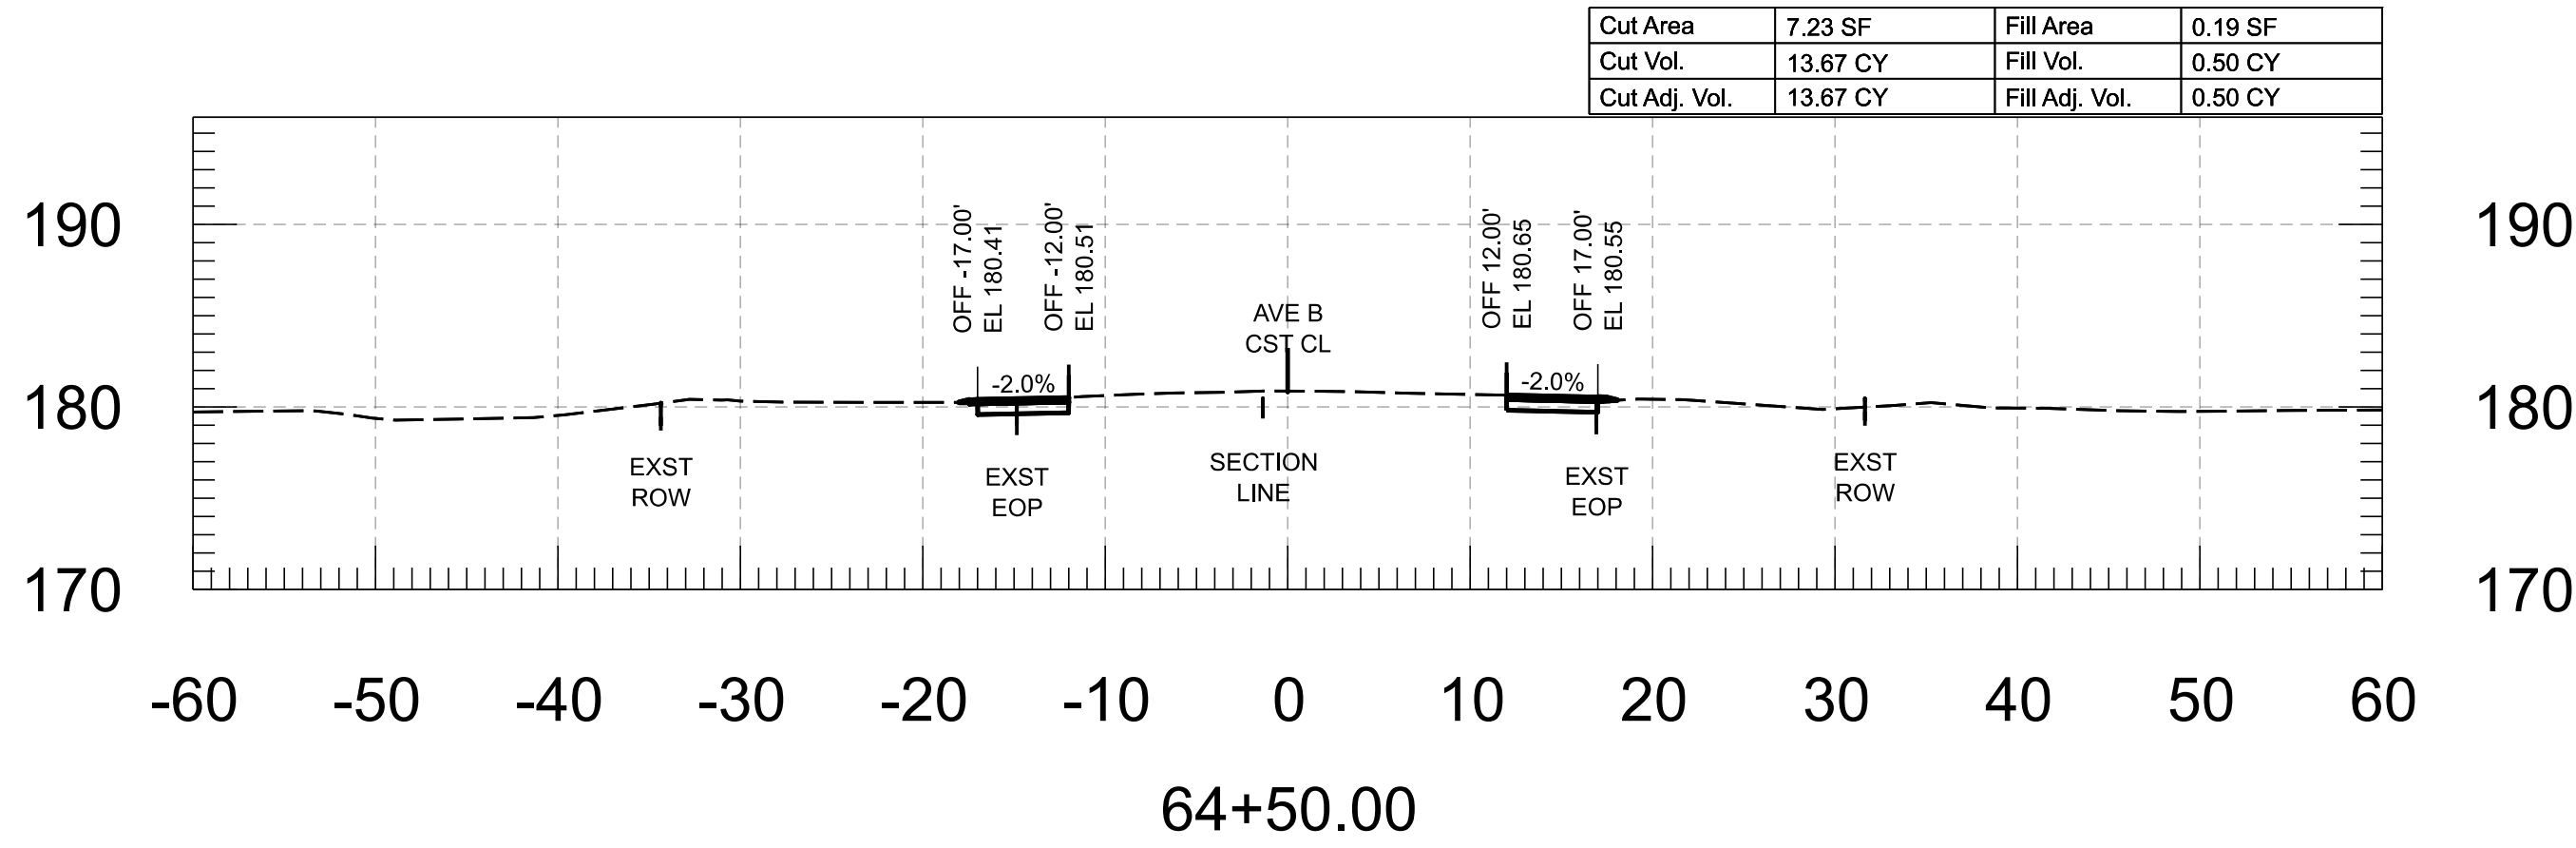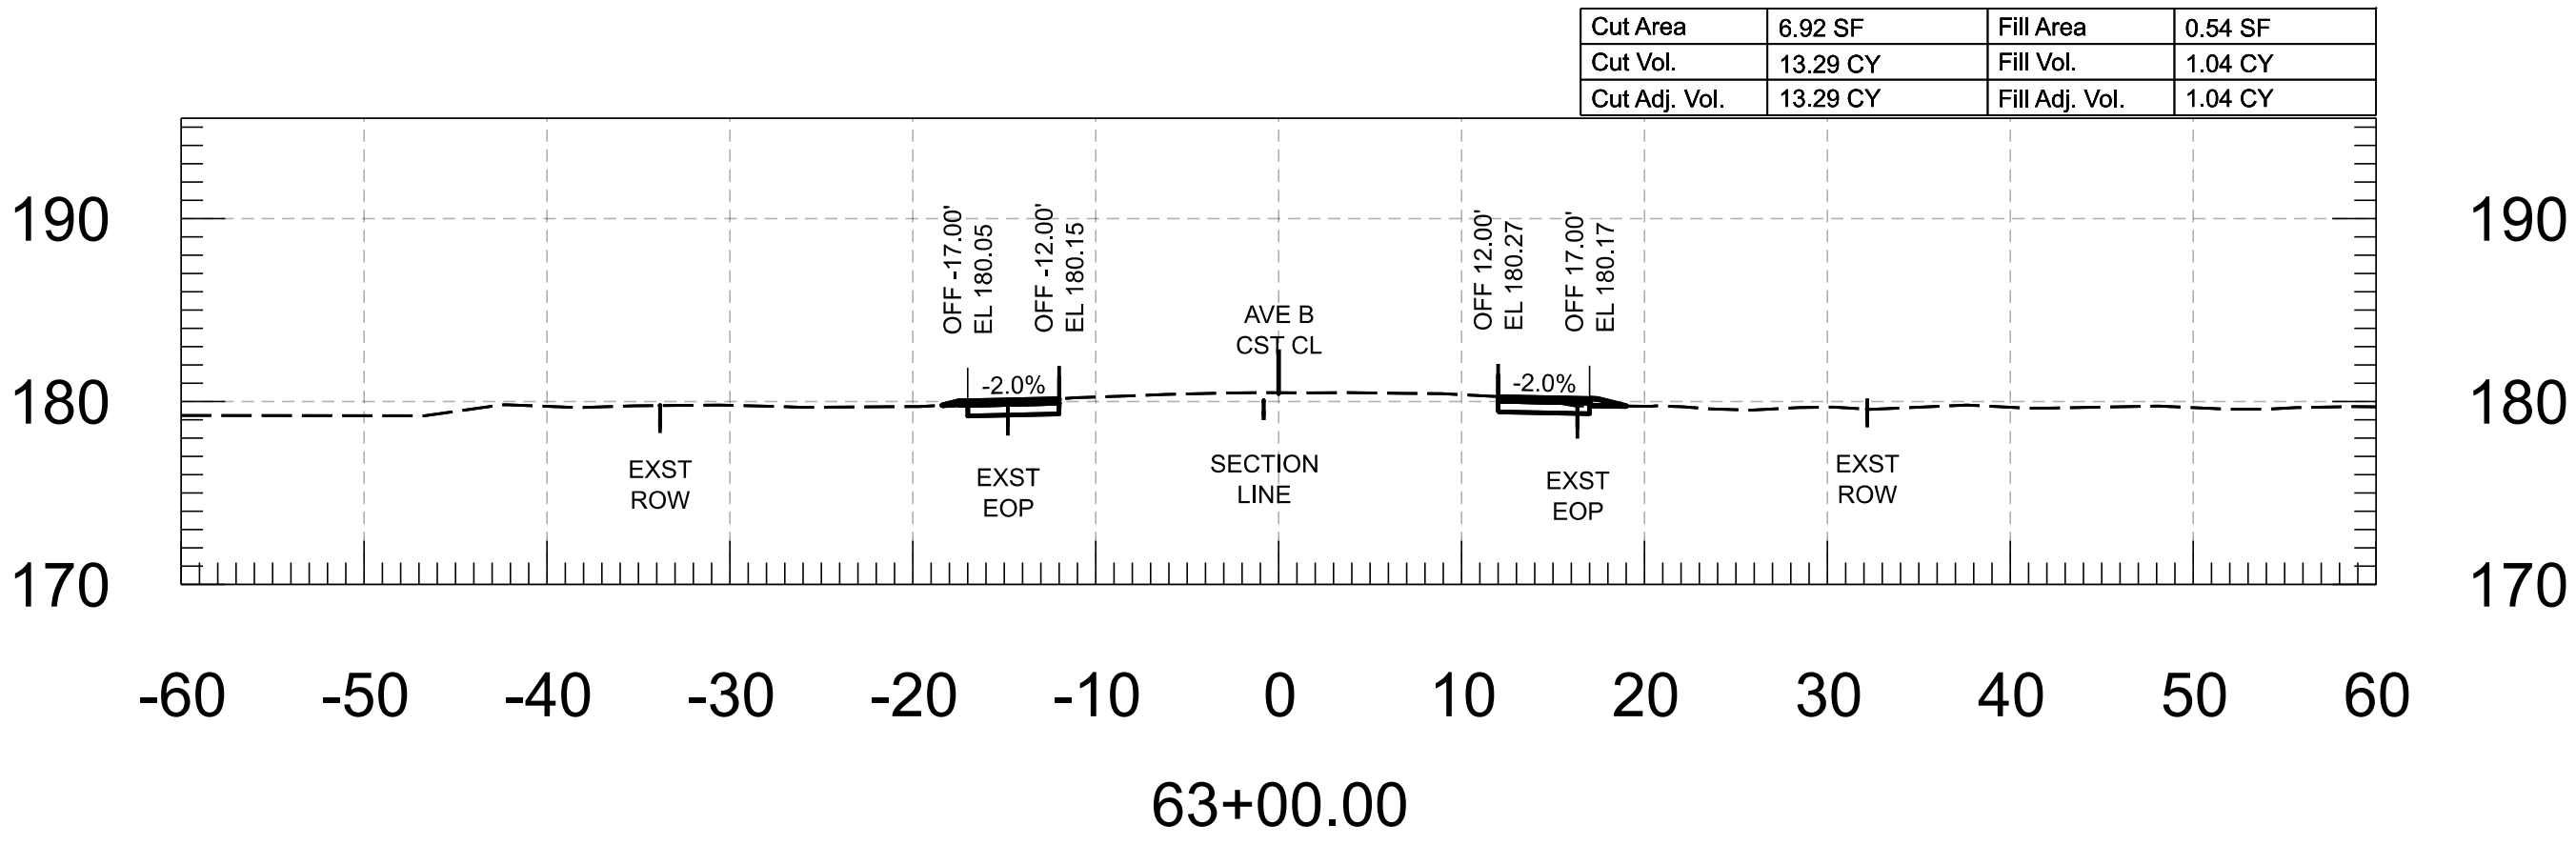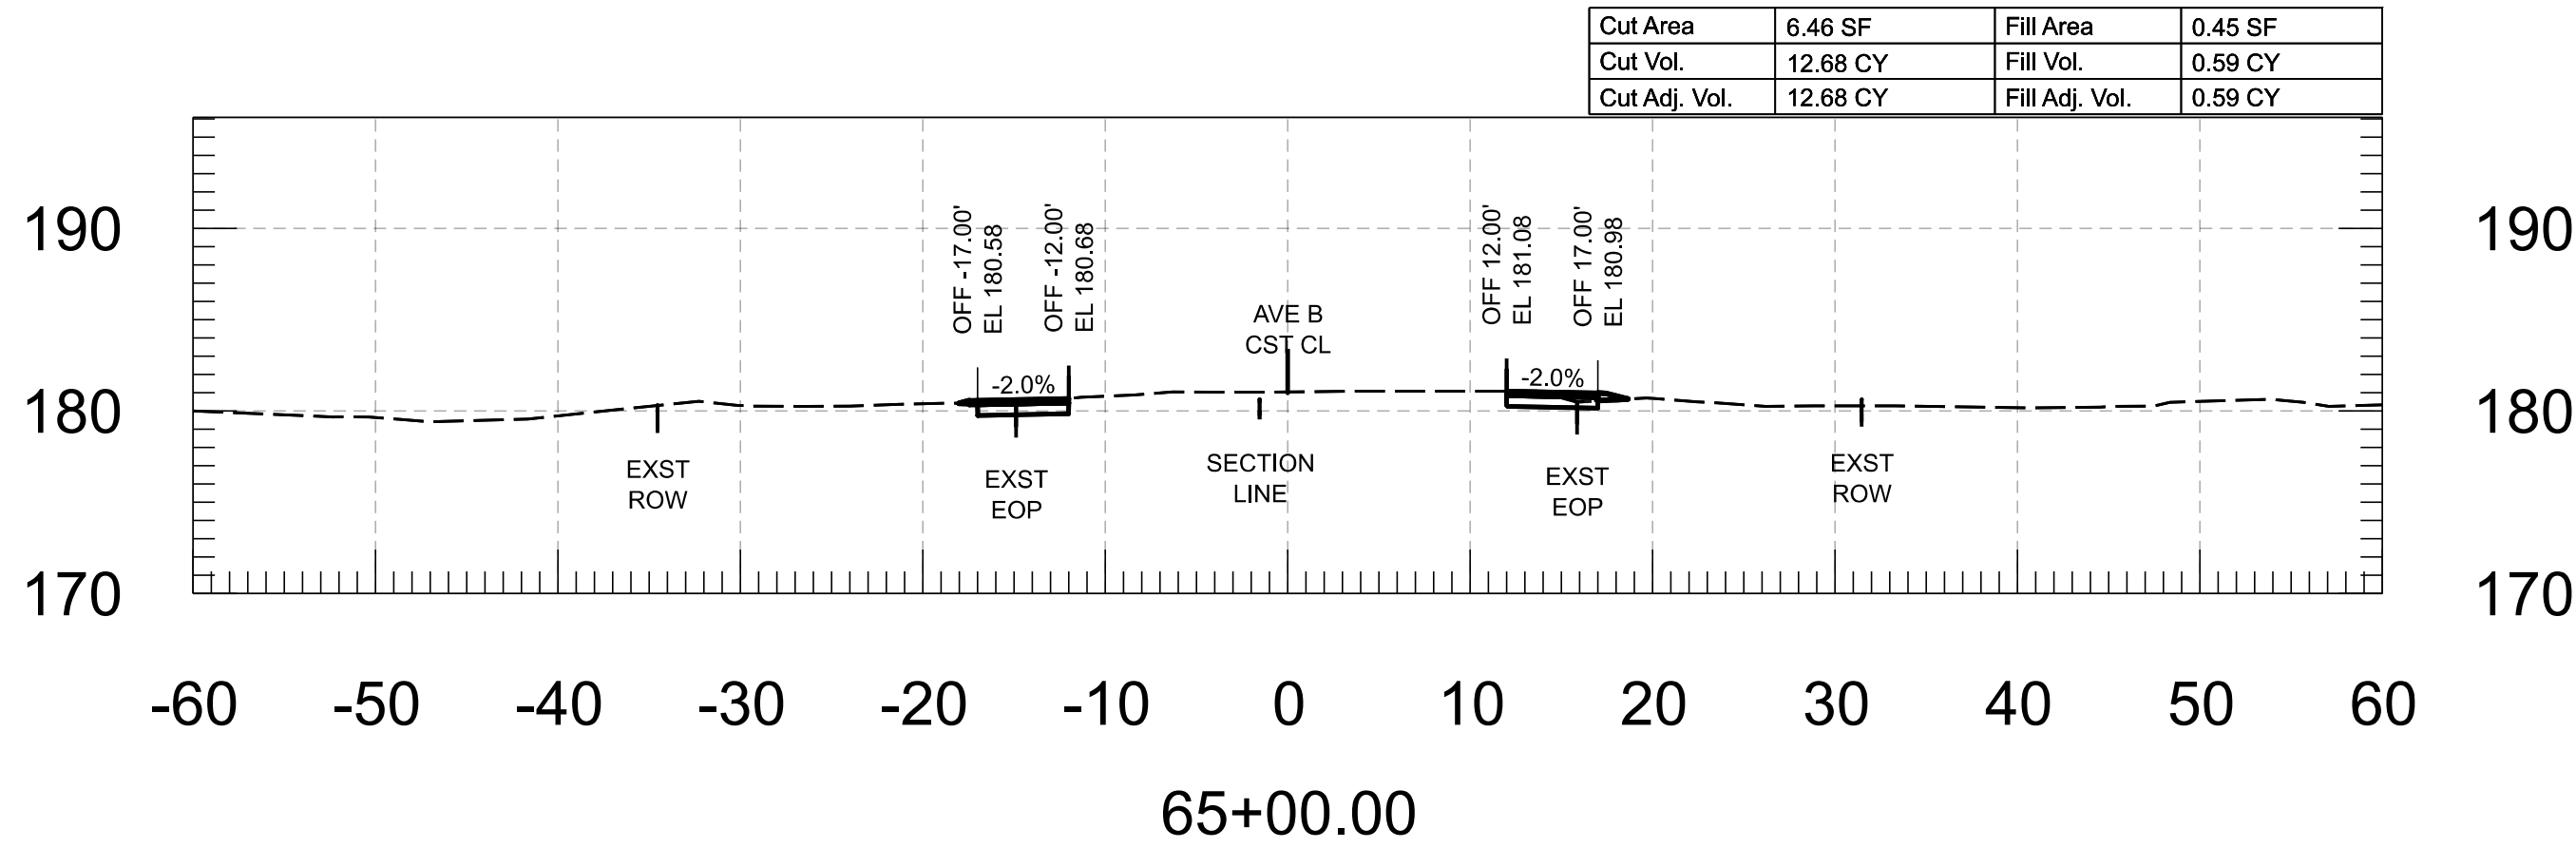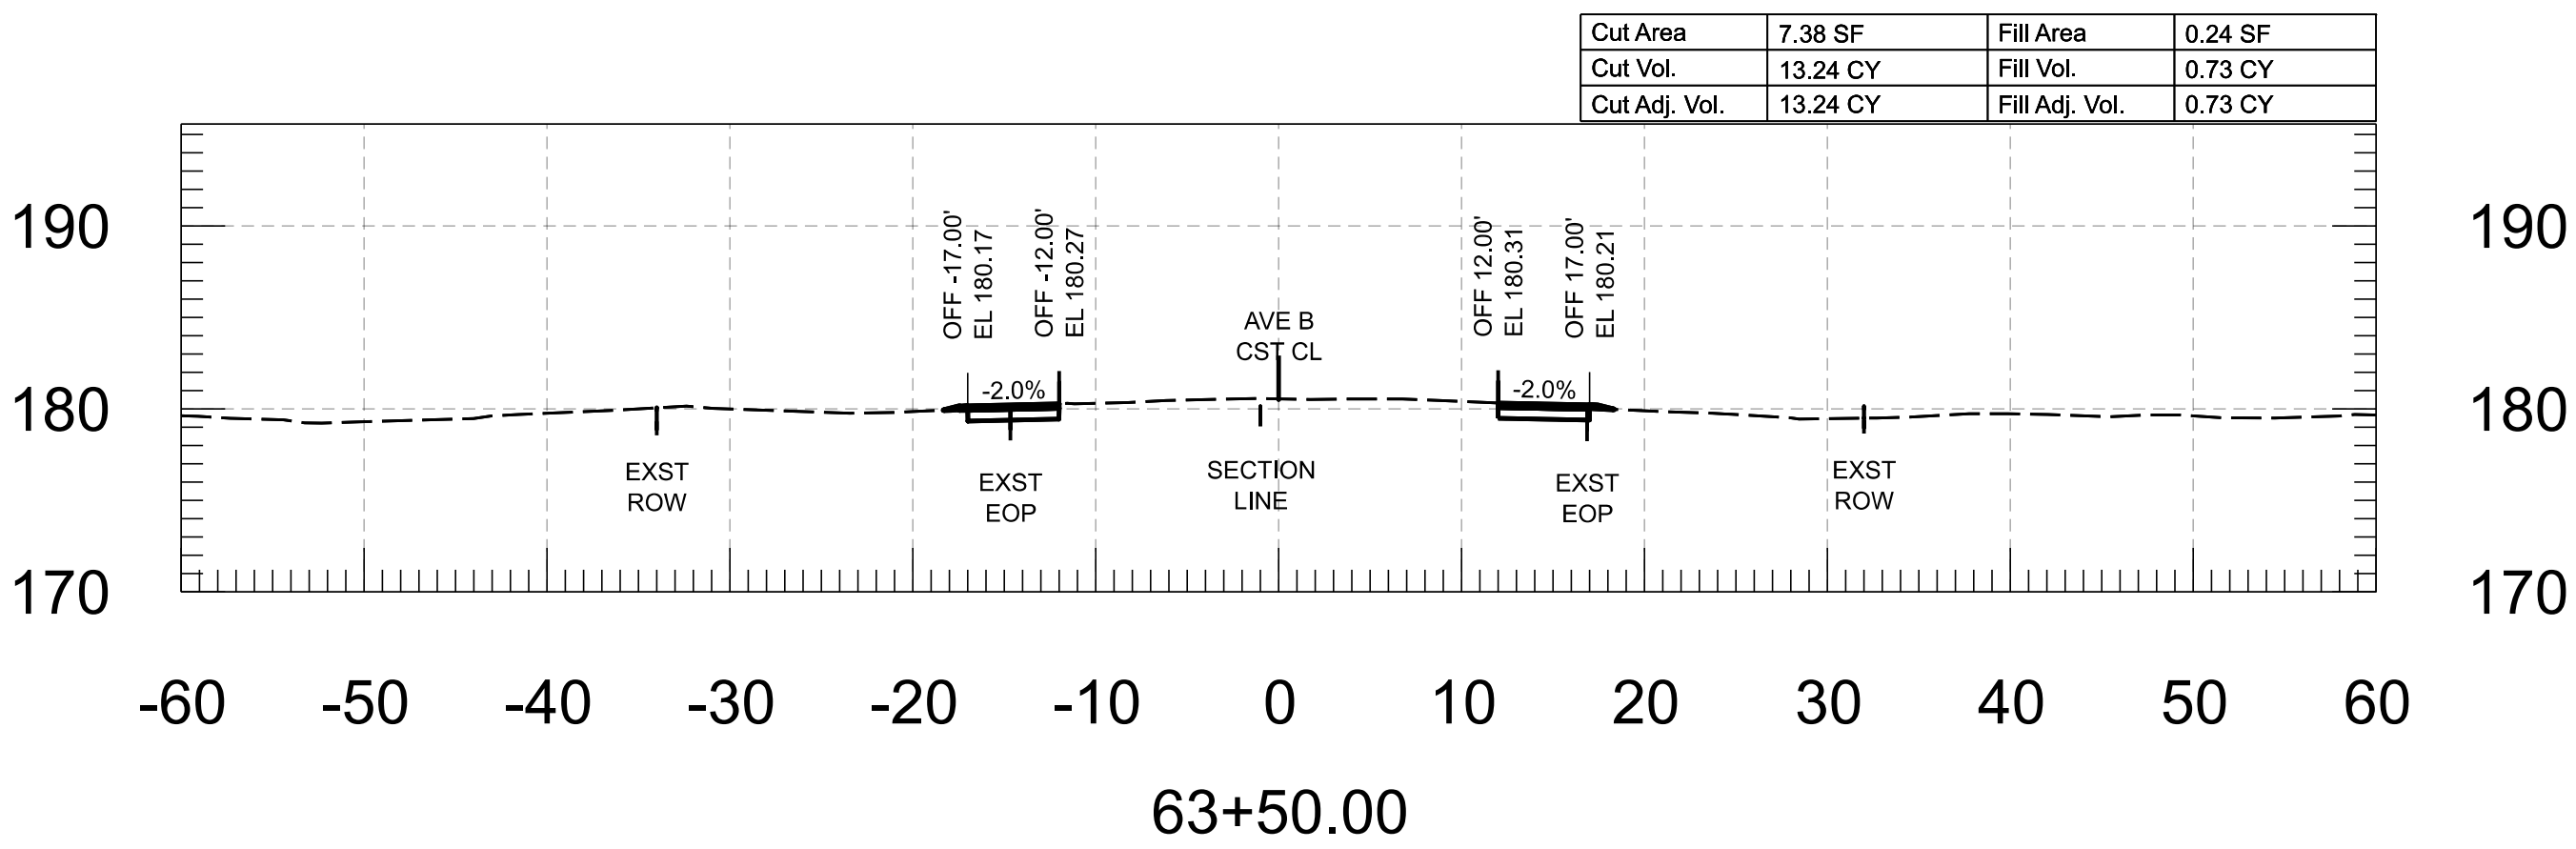


FOR INFORMATION ONLY		NAME	DATE	ARIZONA DEPARTMENT OF TRANSPORTATION PROJECT DELIVERY AND OPERATIONS DIVISION ROADWAY DESIGN SECTION	ROUTE	F.H.W.A. Arizona Division	STATE ARIZ.	PROJECT NO.	FEDERAL ID NO.	SHEET NO.	TOTAL SHEETS	RECORD DRAWING
	DESIGN	M. SCHOEN	07/26					0000 YU YYU	YYU-0(221)T	17	86	
	DRAWN	P. ESCOBAR	07/26									
	CHECKED	H. RIOS	07/26									
		 WSP USA Inc. 1230 West Washington Street, Suite 600 Tempe, AZ 85288	AVE B CROSS SECTIONS			MILEPOST	LOCATION AVENUE B, COUNTY 18TH ST - SR 195					
					STRUCTURE NO.	TRACS NO. T0439 01C						___ OF ___

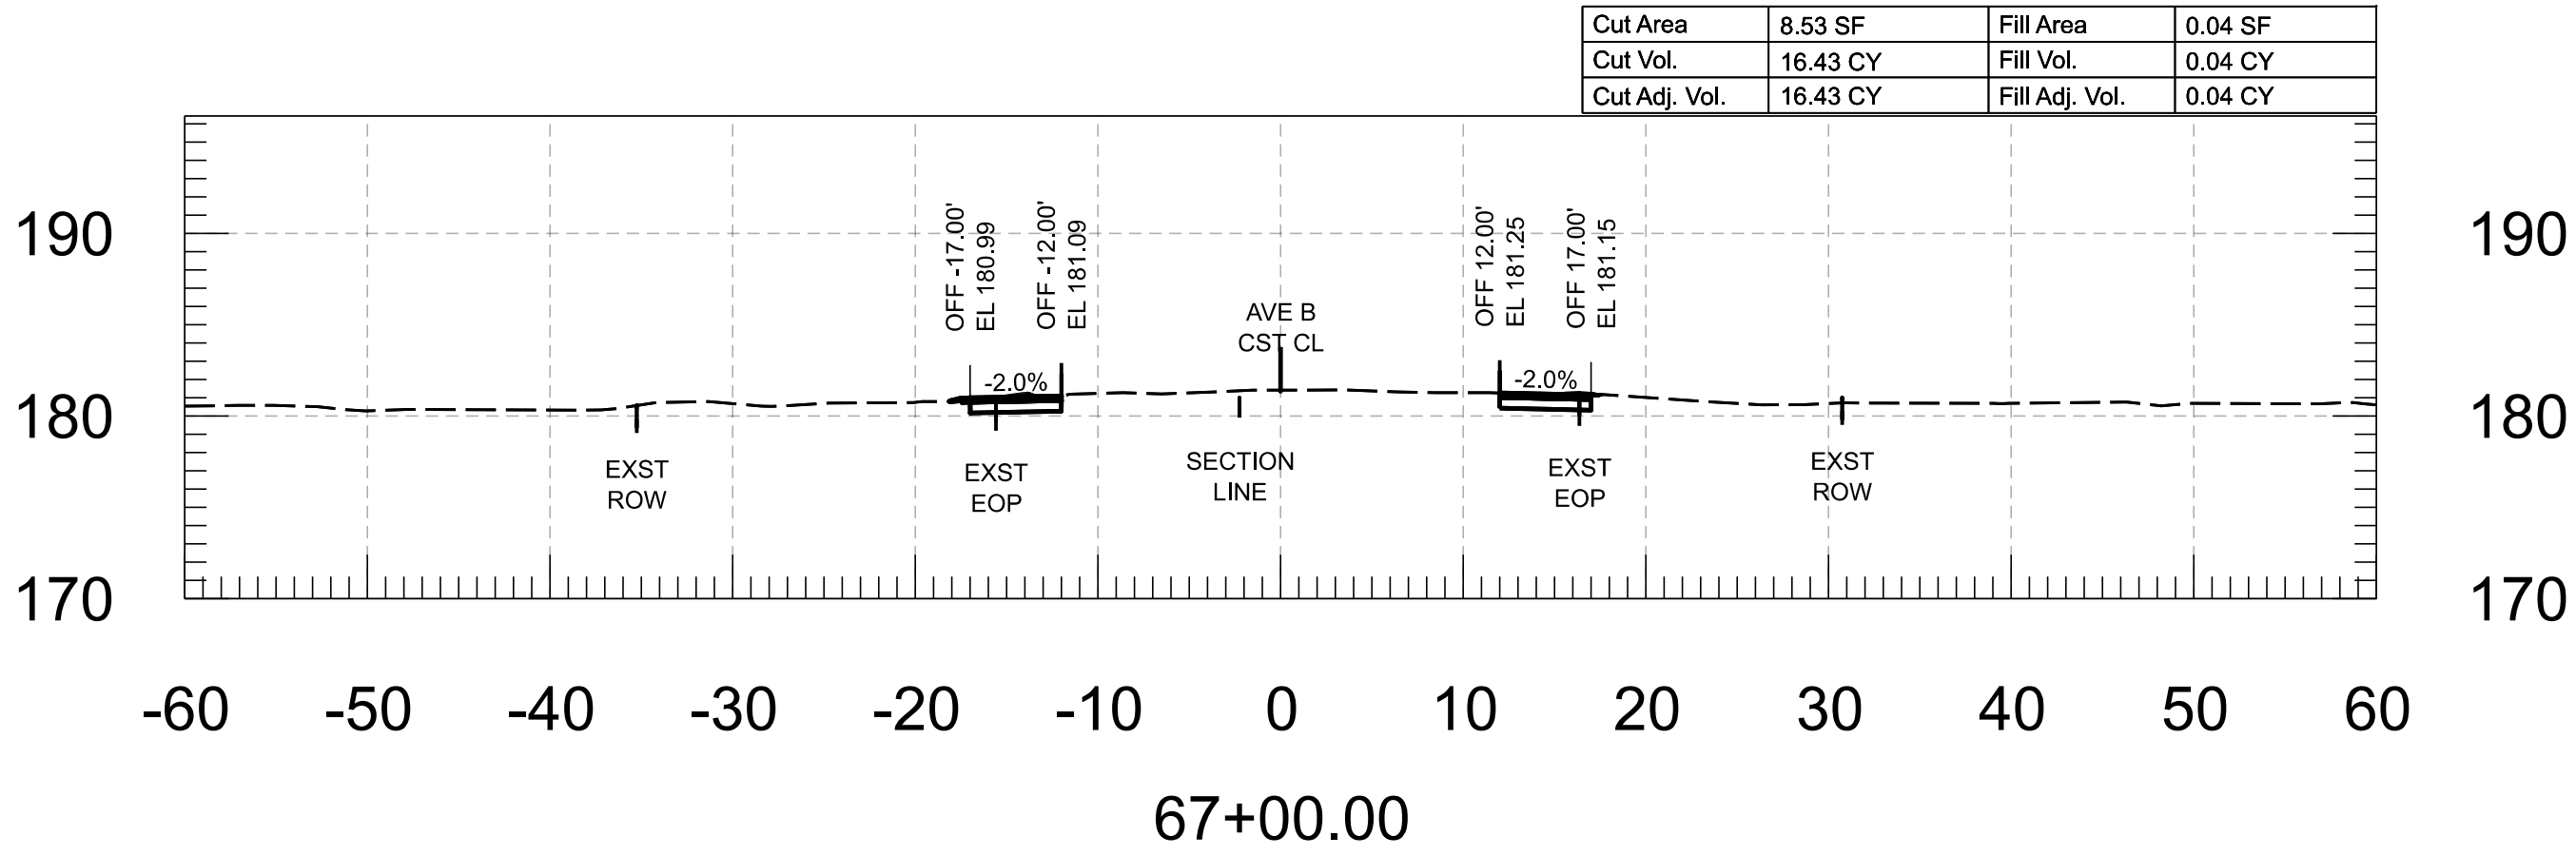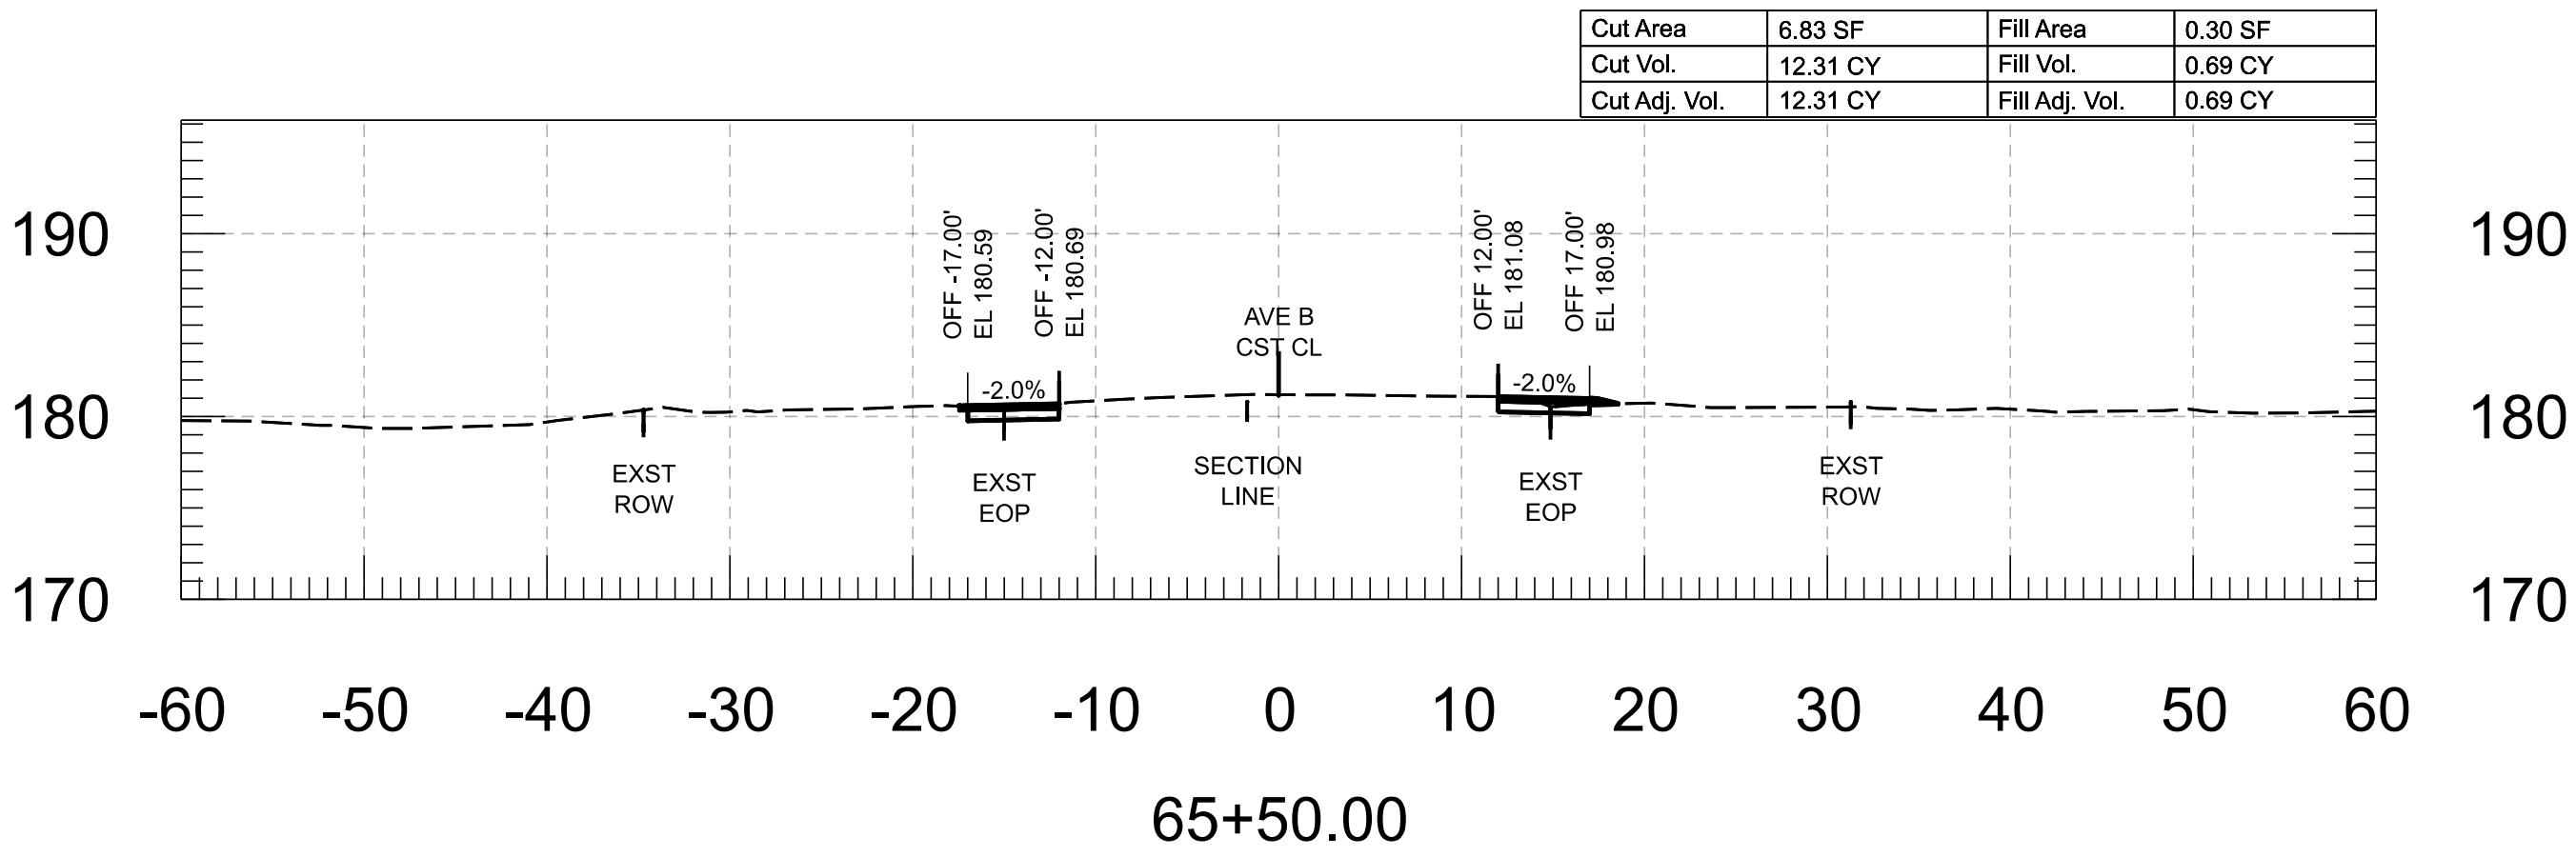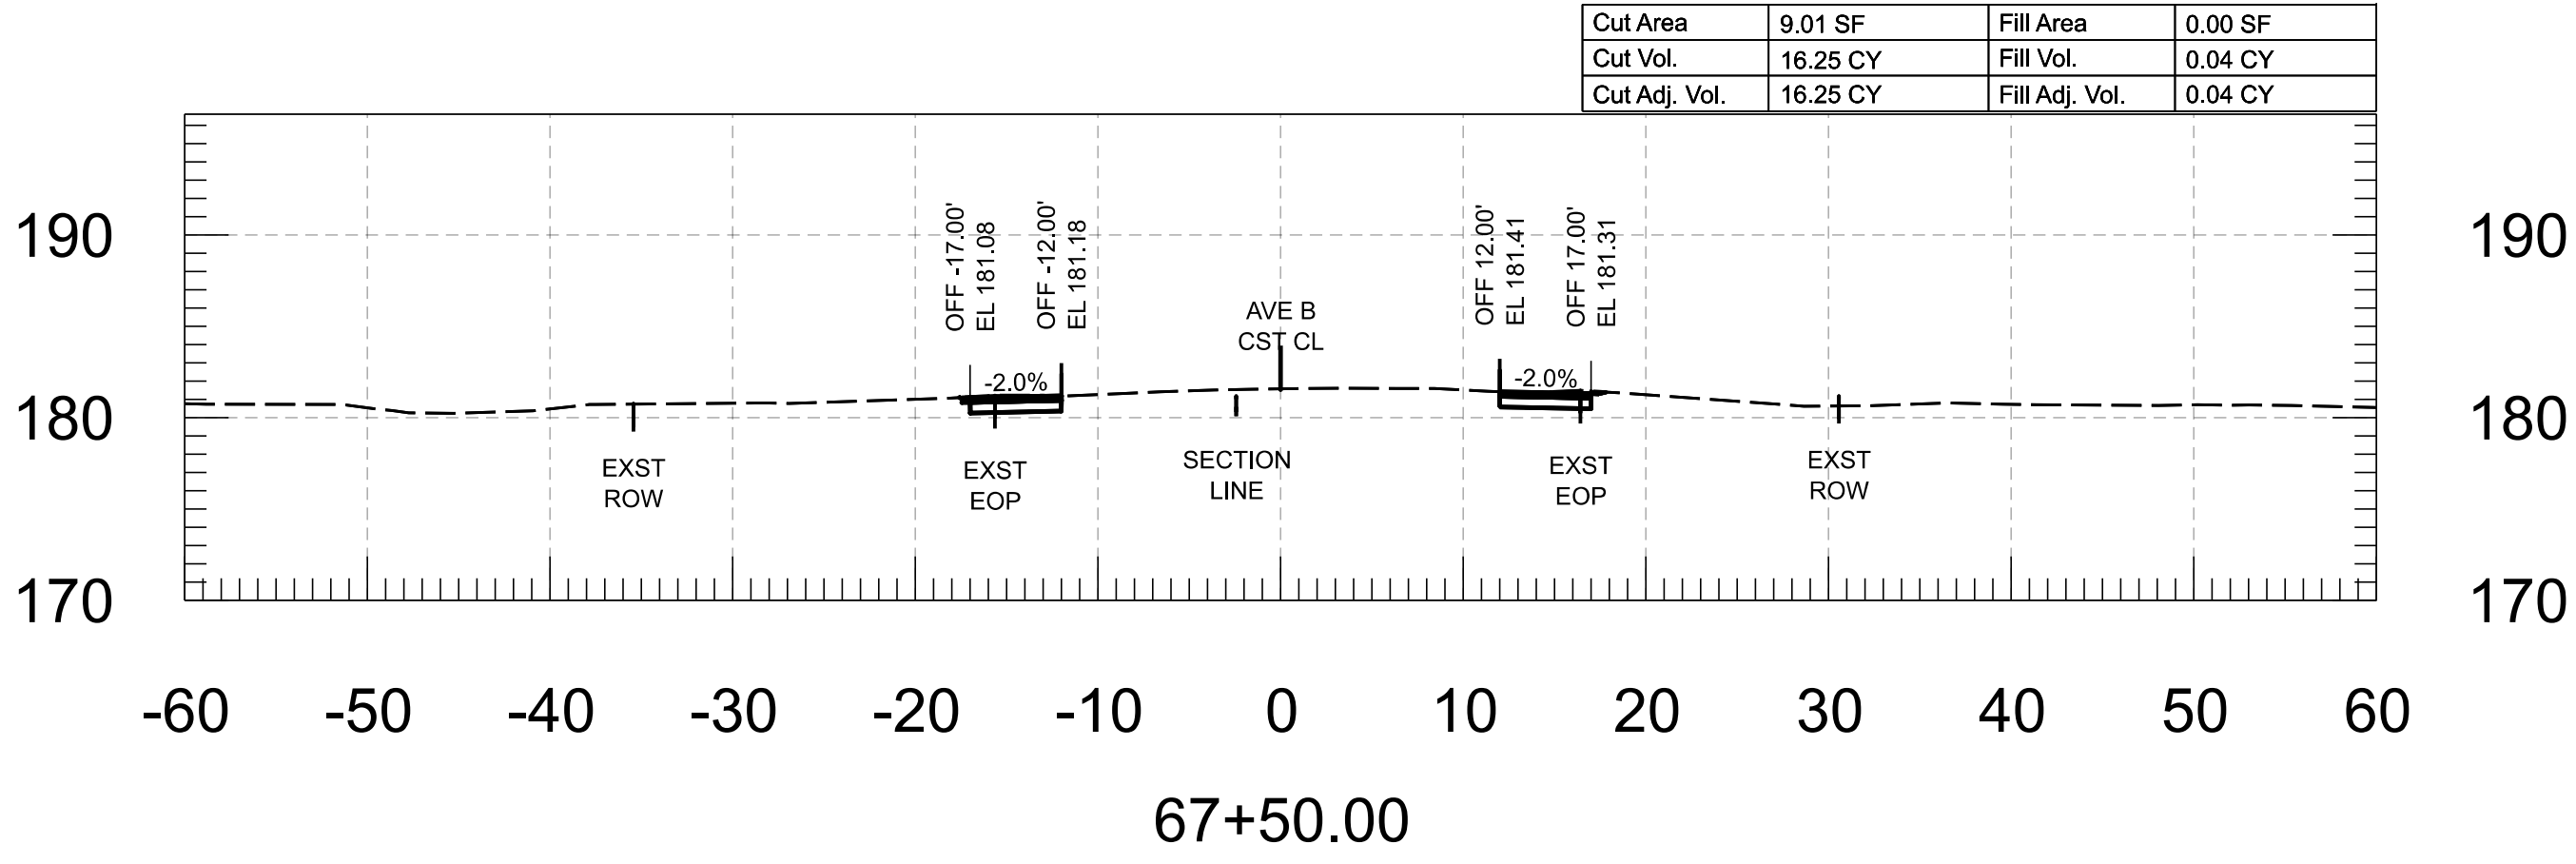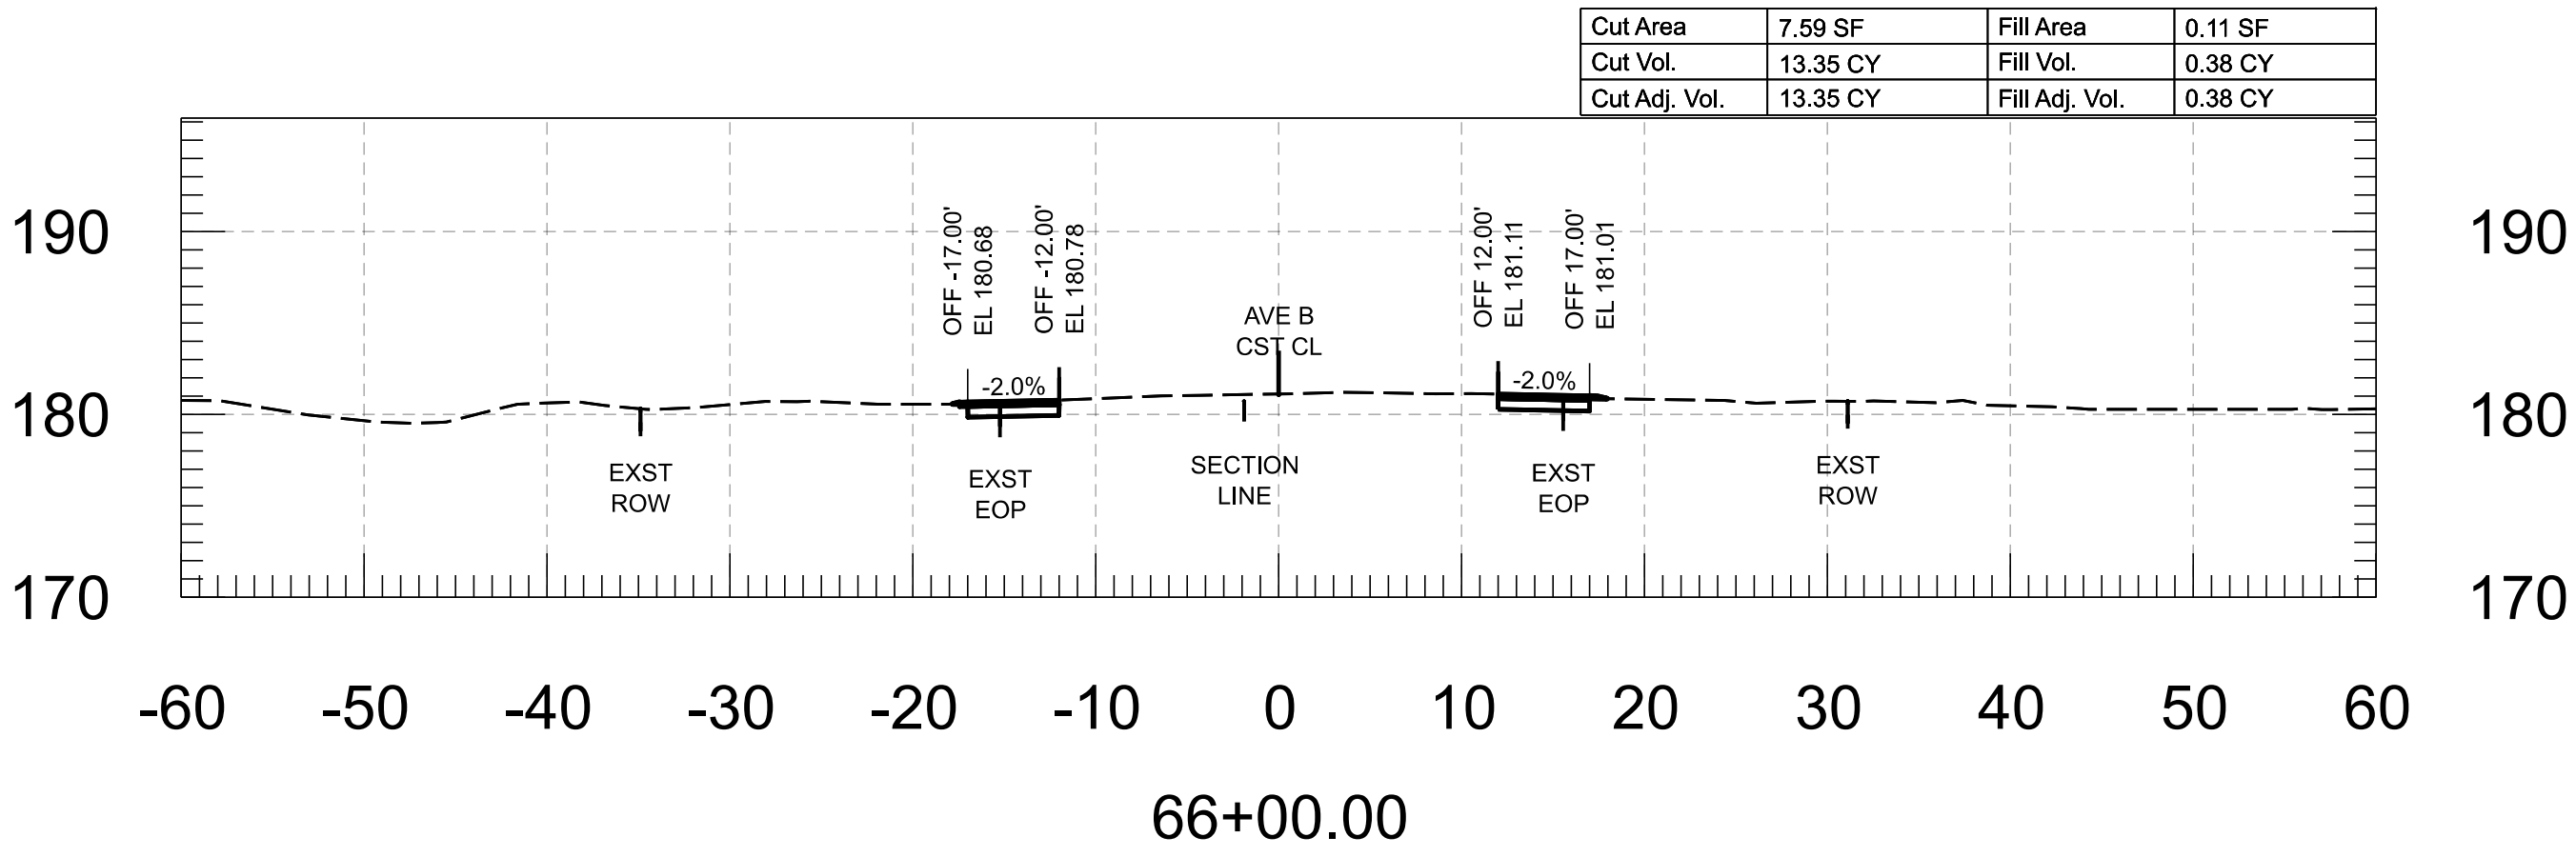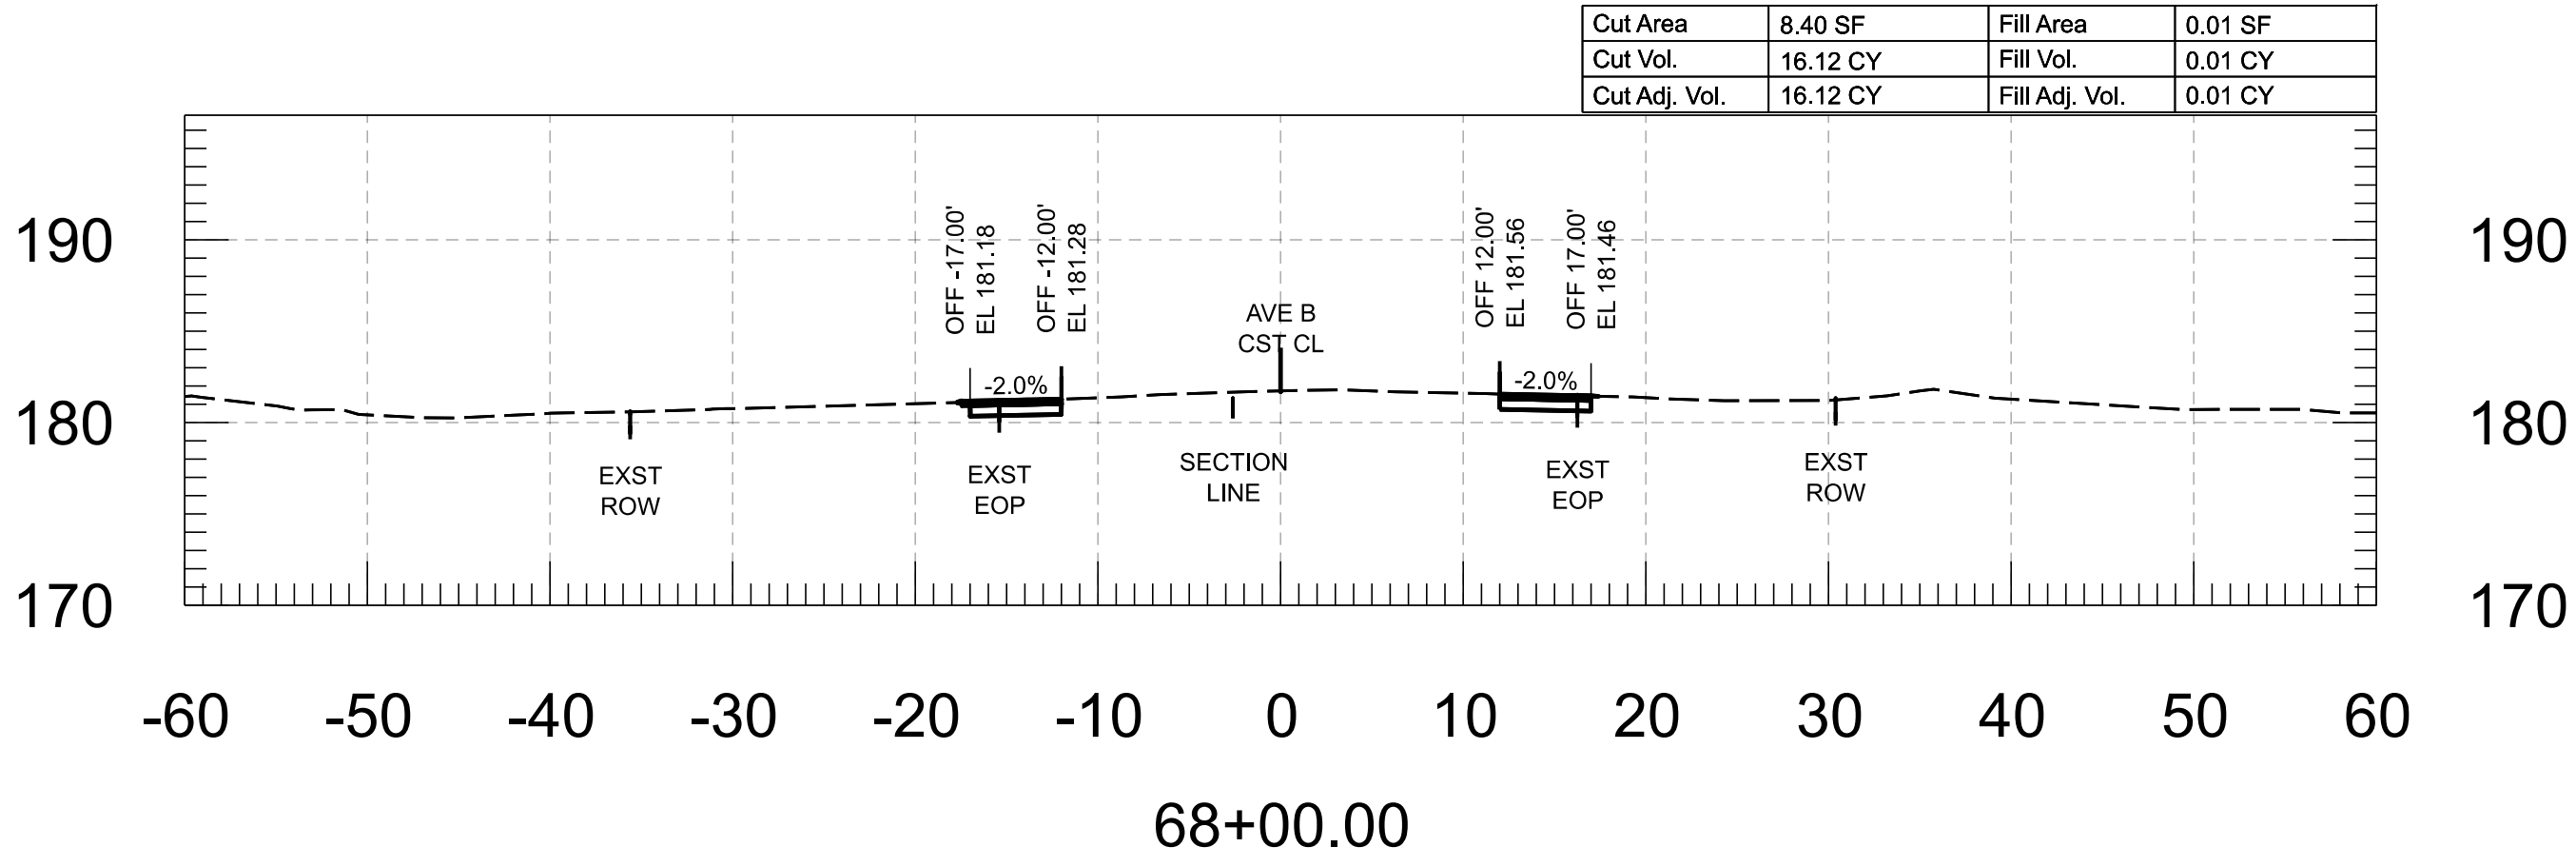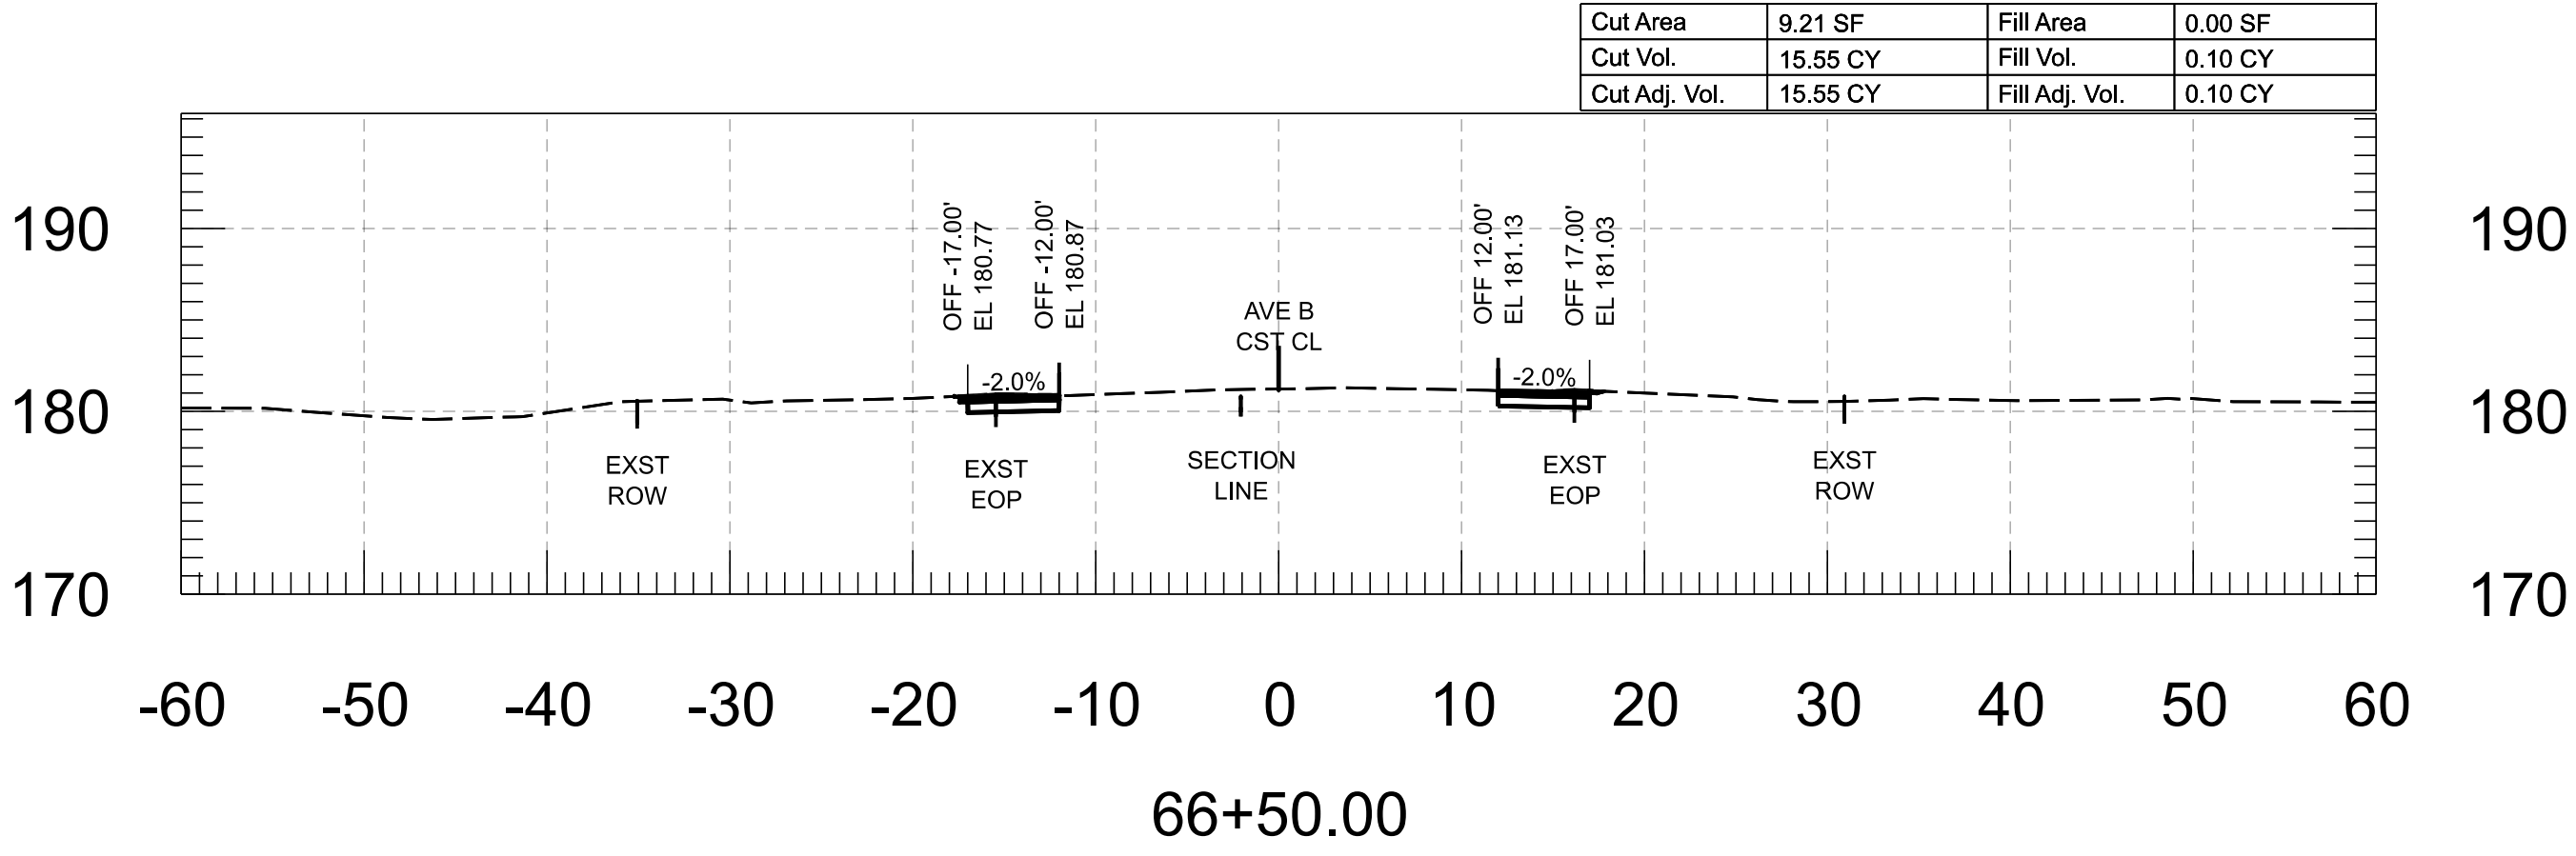


FOR INFORMATION ONLY		NAME	DATE	ARIZONA DEPARTMENT OF TRANSPORTATION PROJECT DELIVERY AND OPERATIONS DIVISION ROADWAY DESIGN SECTION	ROUTE	F.H.W.A. Arizona Division	STATE ARIZ.	PROJECT NO.	FEDERAL ID NO.	SHEET NO.	TOTAL SHEETS	RECORD DRAWING	
	DESIGN	M. SCHOEN	07/26					0000 YU YYU	YYU-0(221)T	18	86		
	DRAWN	P. ESCOBAR	07/26		AVE B CROSS SECTIONS	MILEPOST	LOCATION AVENUE B, COUNTY 18TH ST - SR 195						
	CHECKED	H. RIOS	07/26			TRACS NO. T0439 01C							___ OF ___
			WSP USA Inc. 1230 West Washington Street, Suite 600 Tempe, AZ 85288		STRUCTURE NO.								


Cut Area	7.46 SF	Fill Area	0.07 SF
Cut Vol.	14.75 CY	Fill Vol.	0.07 CY
Cut Adj. Vol.	14.75 CY	Fill Adj. Vol.	0.07 CY

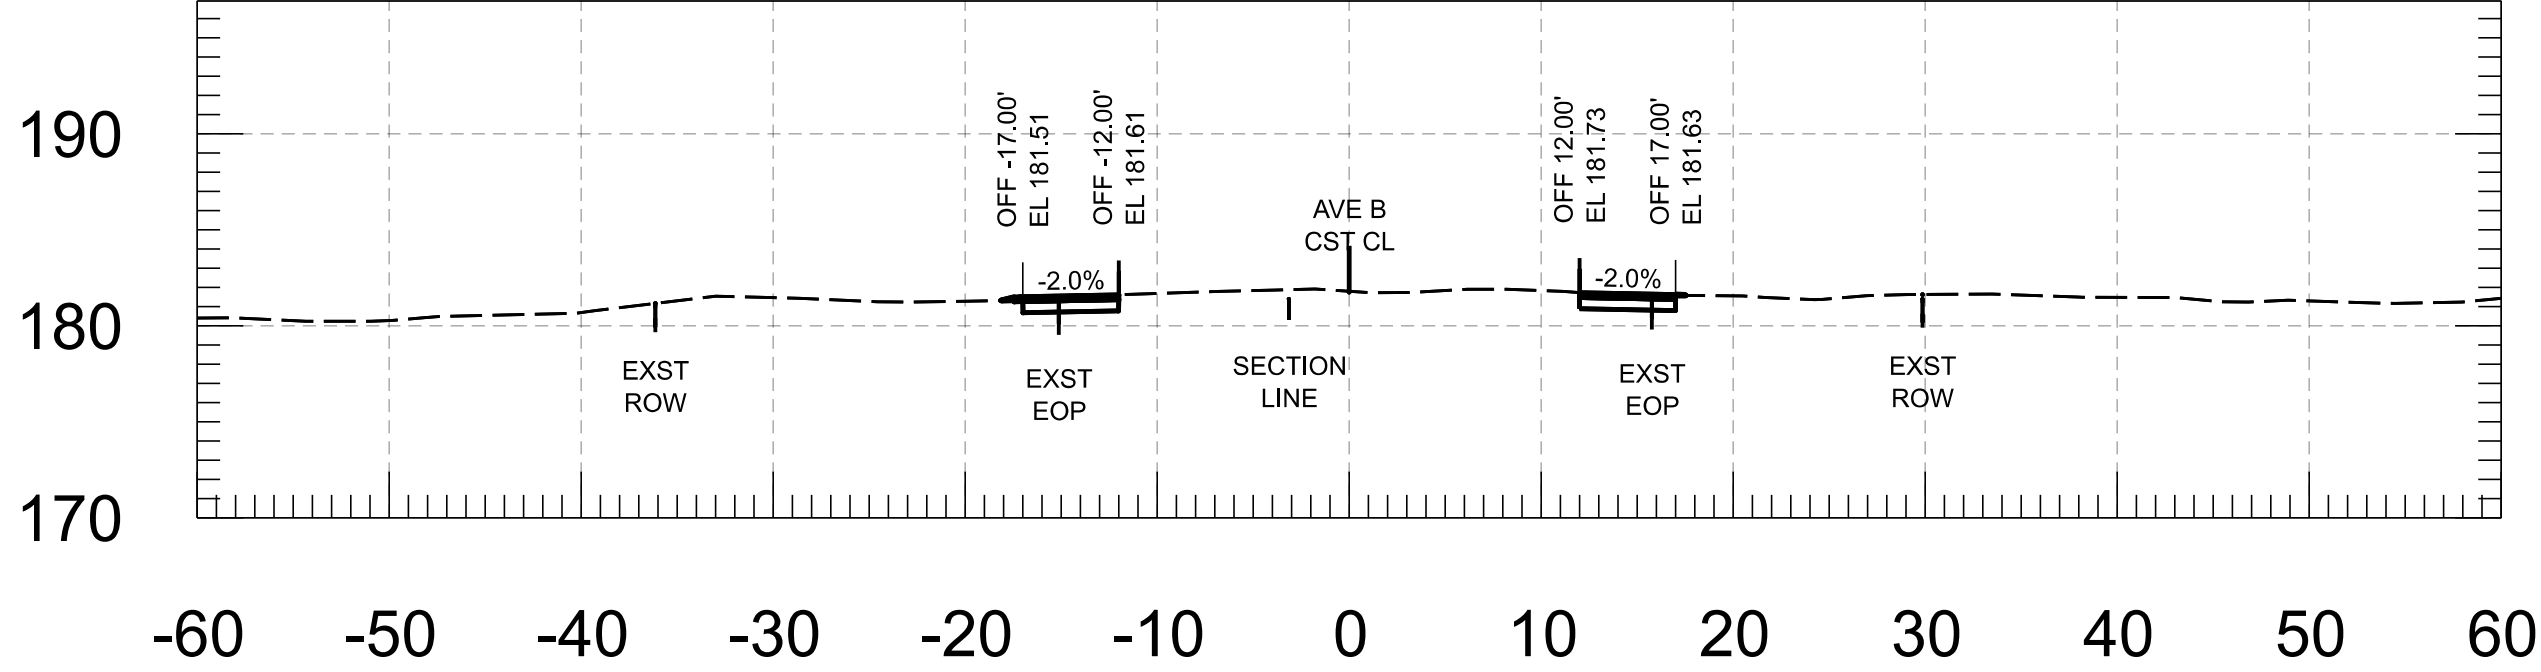


Cut Area	8.47 SF	Fill Area	0.01 SF
Cut Vol.	15.13 CY	Fill Vol.	0.06 CY
Cut Adj. Vol.	15.13 CY	Fill Adj. Vol.	0.06 CY

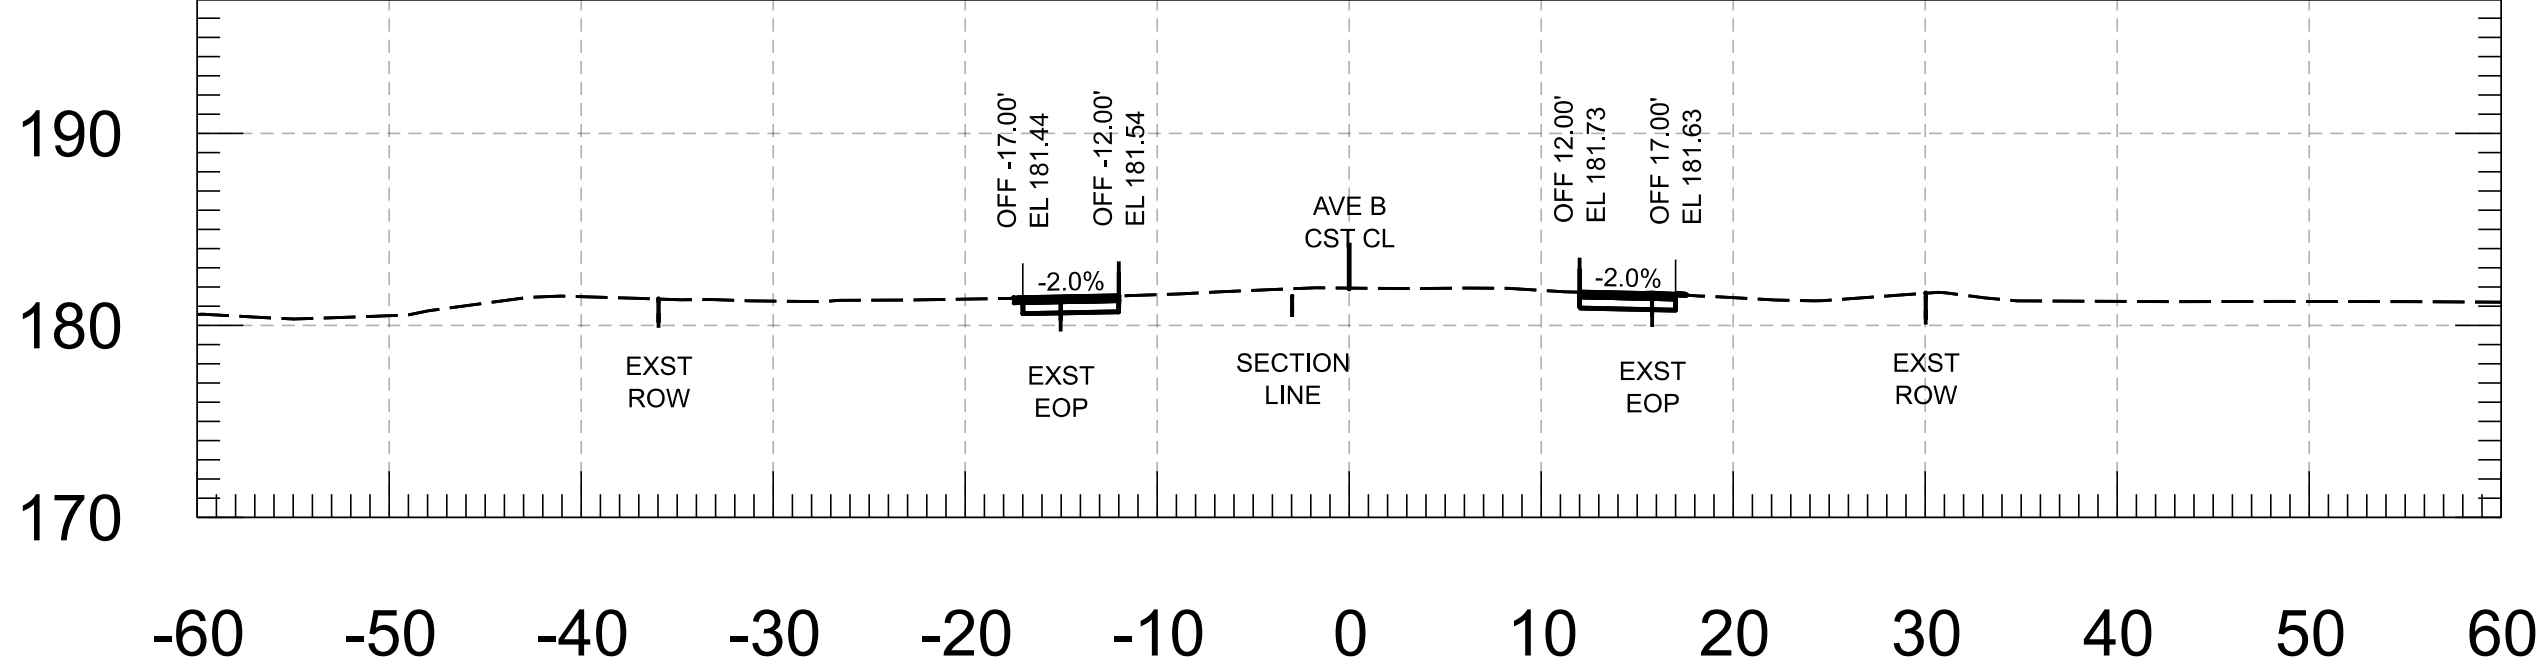


Cut Area	7.86 SF	Fill Area	0.06 SF
Cut Vol.	15.06 CY	Fill Vol.	0.06 CY
Cut Adj. Vol.	15.06 CY	Fill Adj. Vol.	0.06 CY

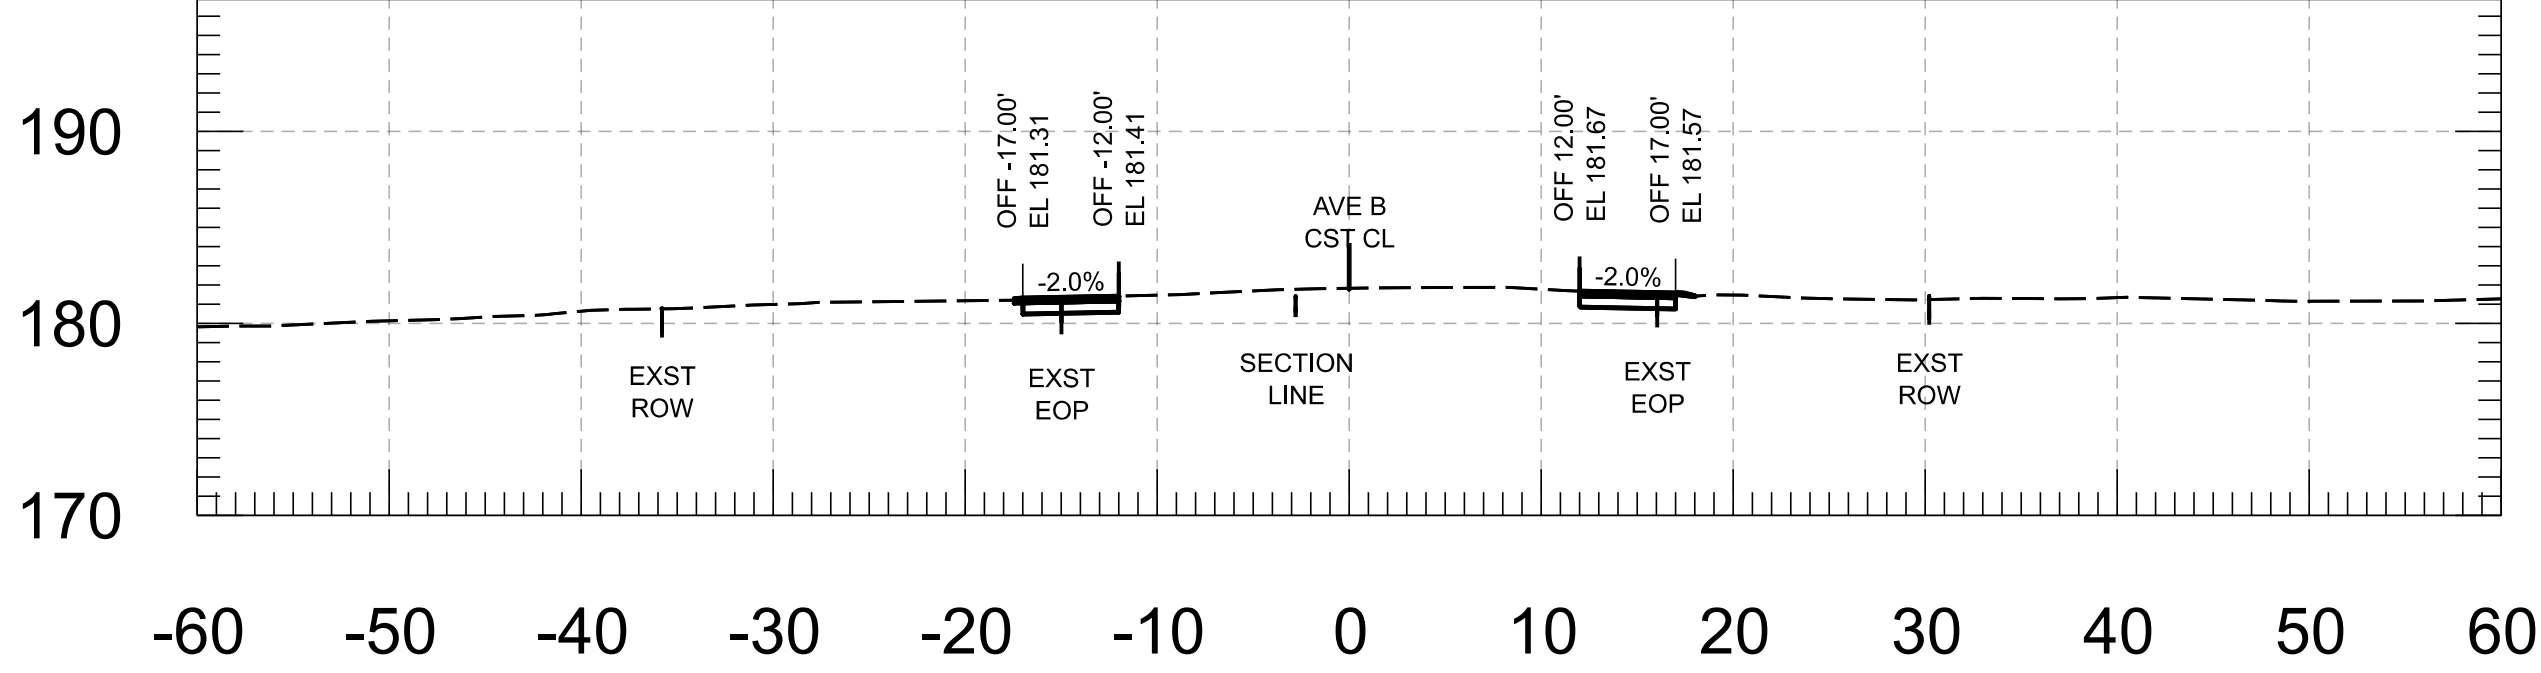


Cut Area	8.76 SF	Fill Area	0.01 SF
Cut Vol.	15.41 CY	Fill Vol.	0.01 CY
Cut Adj. Vol.	15.41 CY	Fill Adj. Vol.	0.01 CY

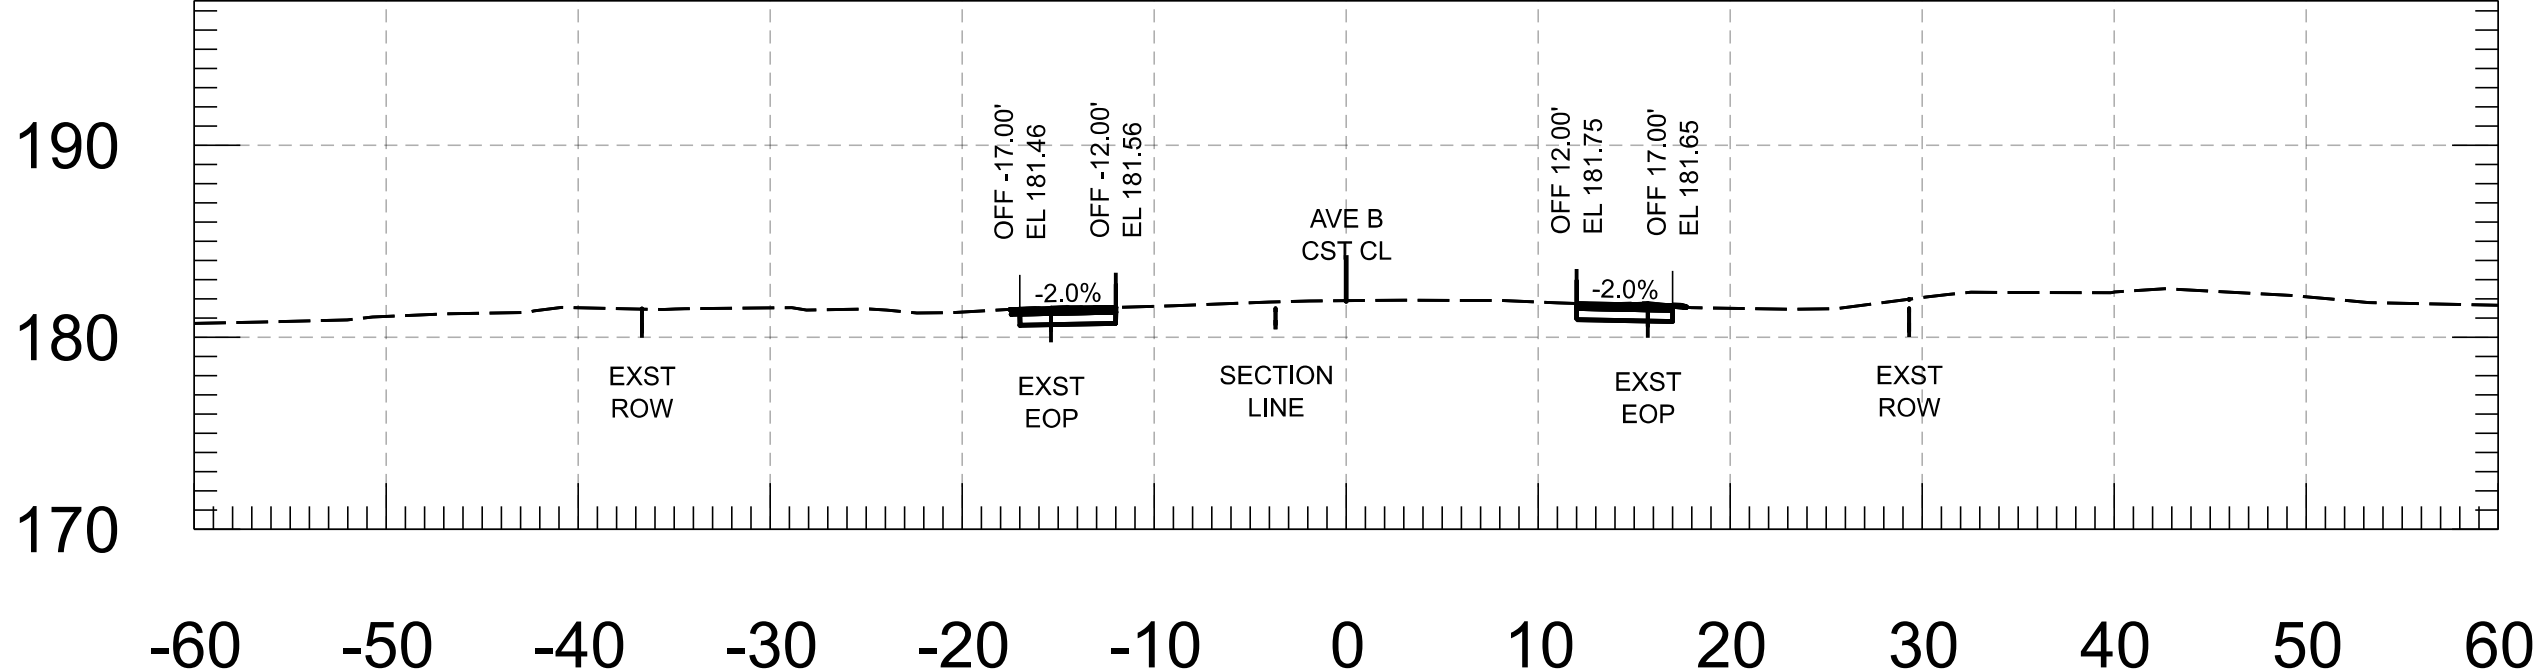




Cut Area	7.88 SF	Fill Area	0.00 SF
Cut Vol.	14.87 CY	Fill Vol.	0.00 CY
Cut Adj. Vol.	14.87 CY	Fill Adj. Vol.	0.00 CY

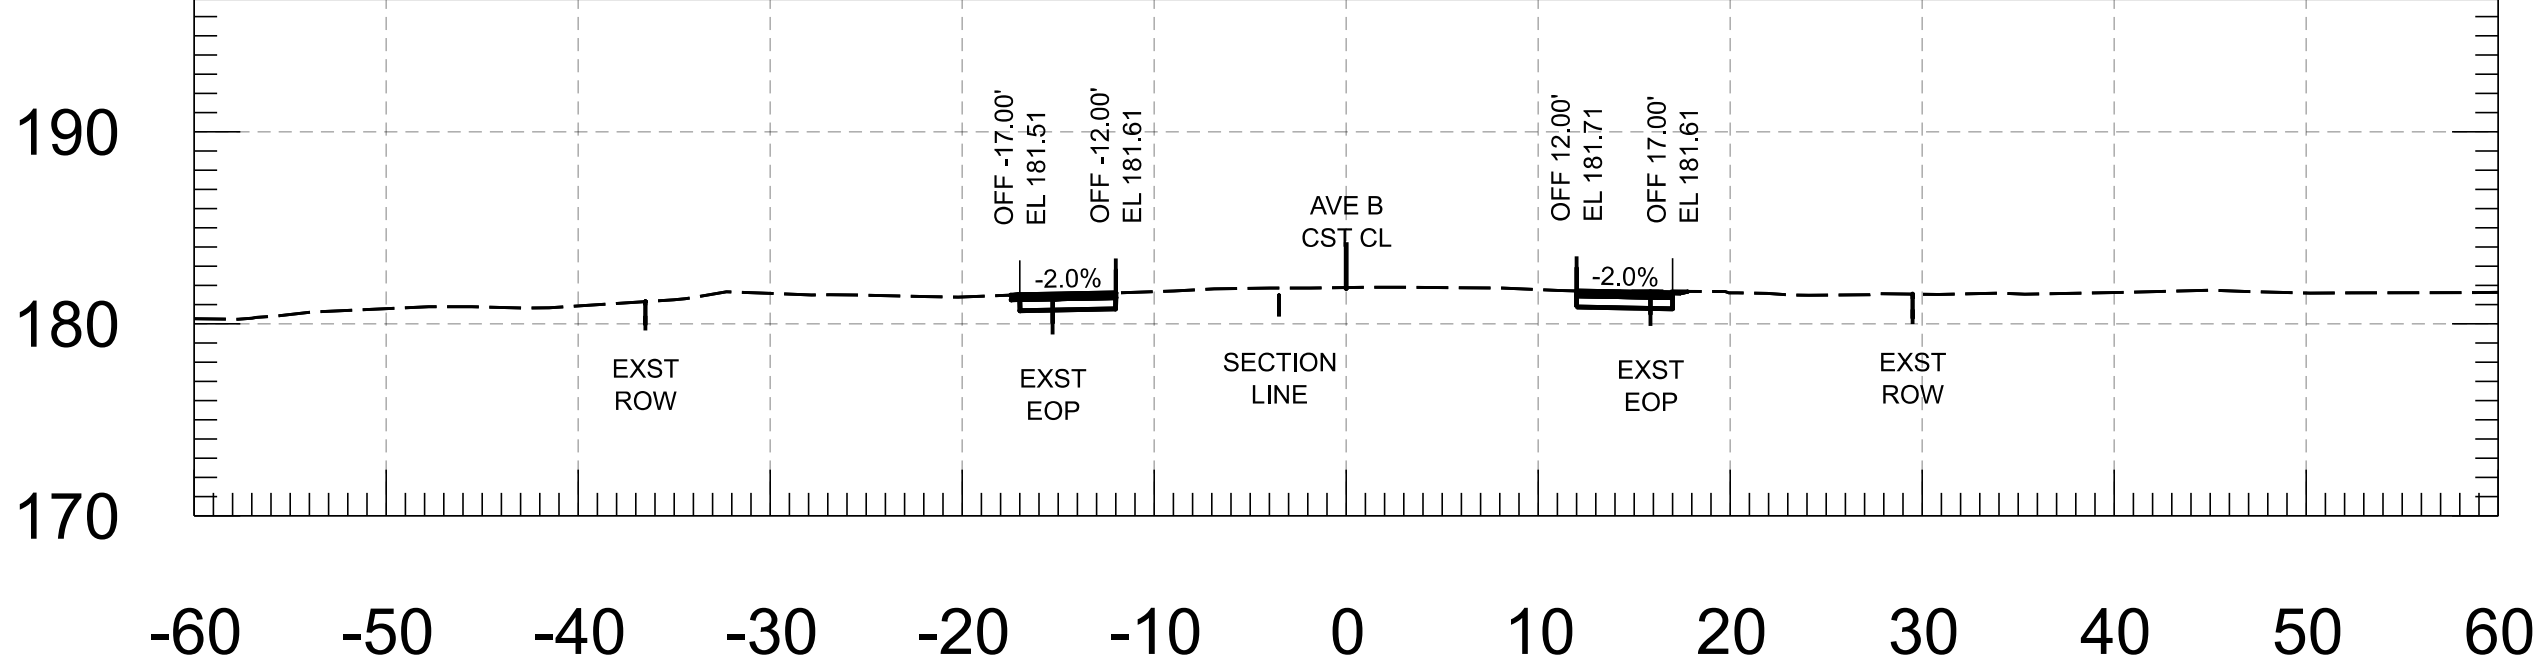


Cut Area	8.18 SF	Fill Area	0.00 SF
Cut Vol.	14.48 CY	Fill Vol.	0.06 CY
Cut Adj. Vol.	14.48 CY	Fill Adj. Vol.	0.06 CY

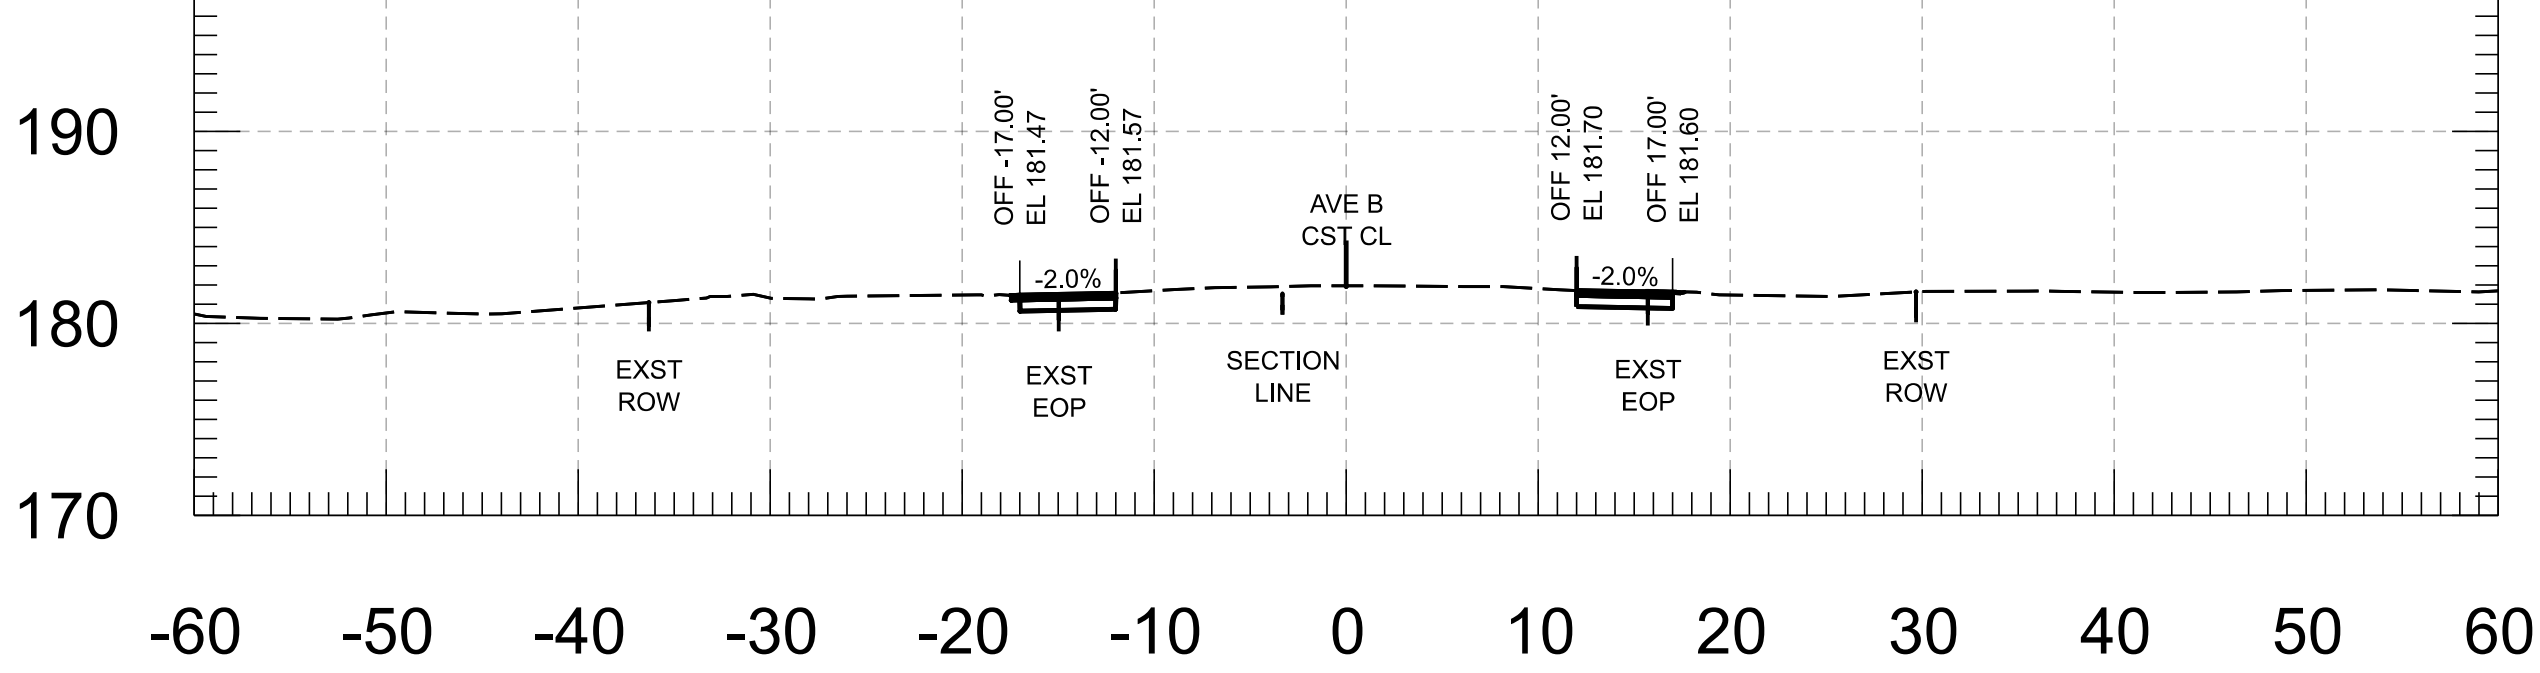


FOR INFORMATION ONLY		NAME	DATE	ARIZONA DEPARTMENT OF TRANSPORTATION PROJECT DELIVERY AND OPERATIONS DIVISION ROADWAY DESIGN SECTION	ROUTE	F.H.W.A. Arizona Division	STATE ARIZ.	PROJECT NO.	FEDERAL ID NO.	SHEET NO.	TOTAL SHEETS	RECORD DRAWING	
	DESIGN	M. SCHOEN	07/26					0000 YU YYU	YYU-0(221)T	19	86		
	DRAWN	P. ESCOBAR	07/26										
	CHECKED	H. RIOS	07/26										
		 WSP USA Inc. 1230 West Washington Street, Suite 600 Tempe, AZ 85288	AVE B CROSS SECTIONS			MILEPOST	LOCATION AVENUE B, COUNTY 18TH ST - SR 195						
					STRUCTURE NO.	TRACS NO. T0439 01C						___ OF ___	

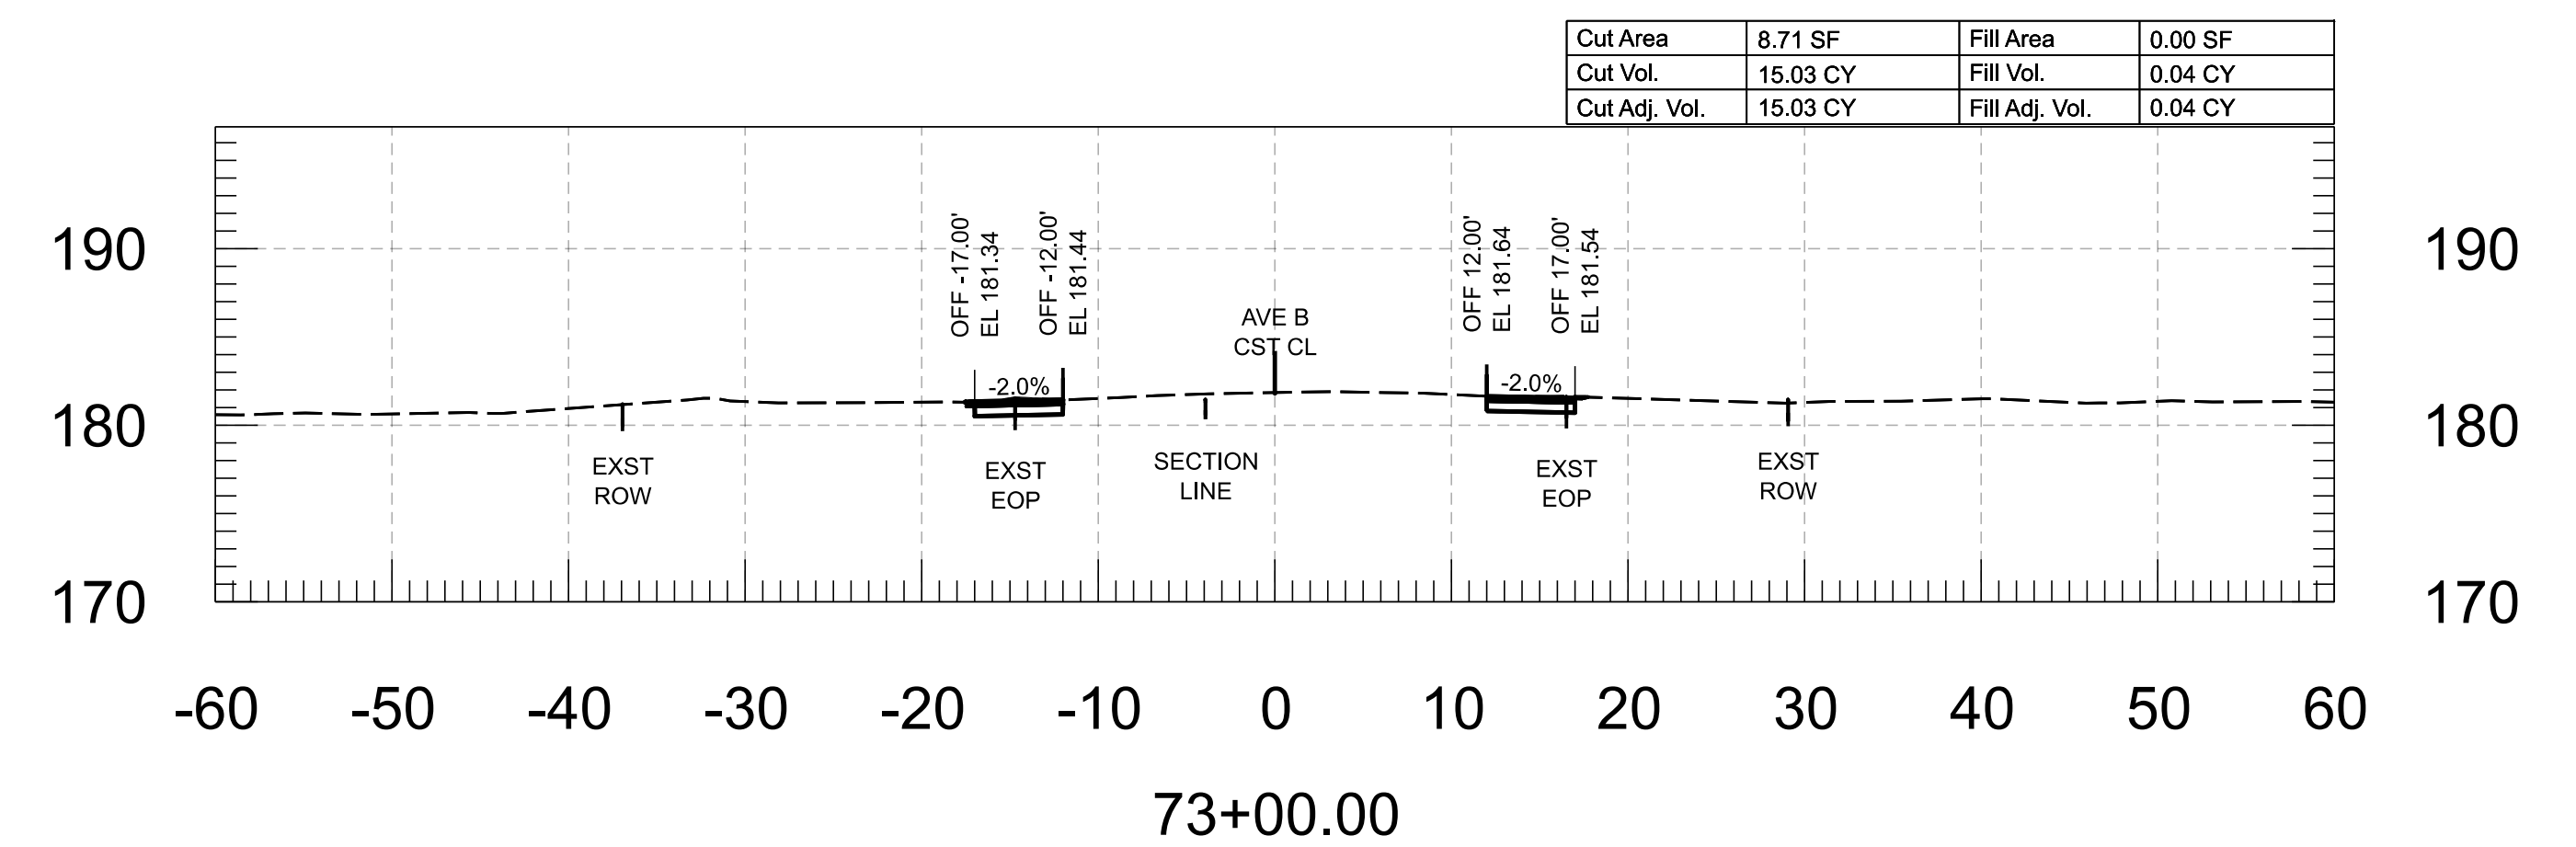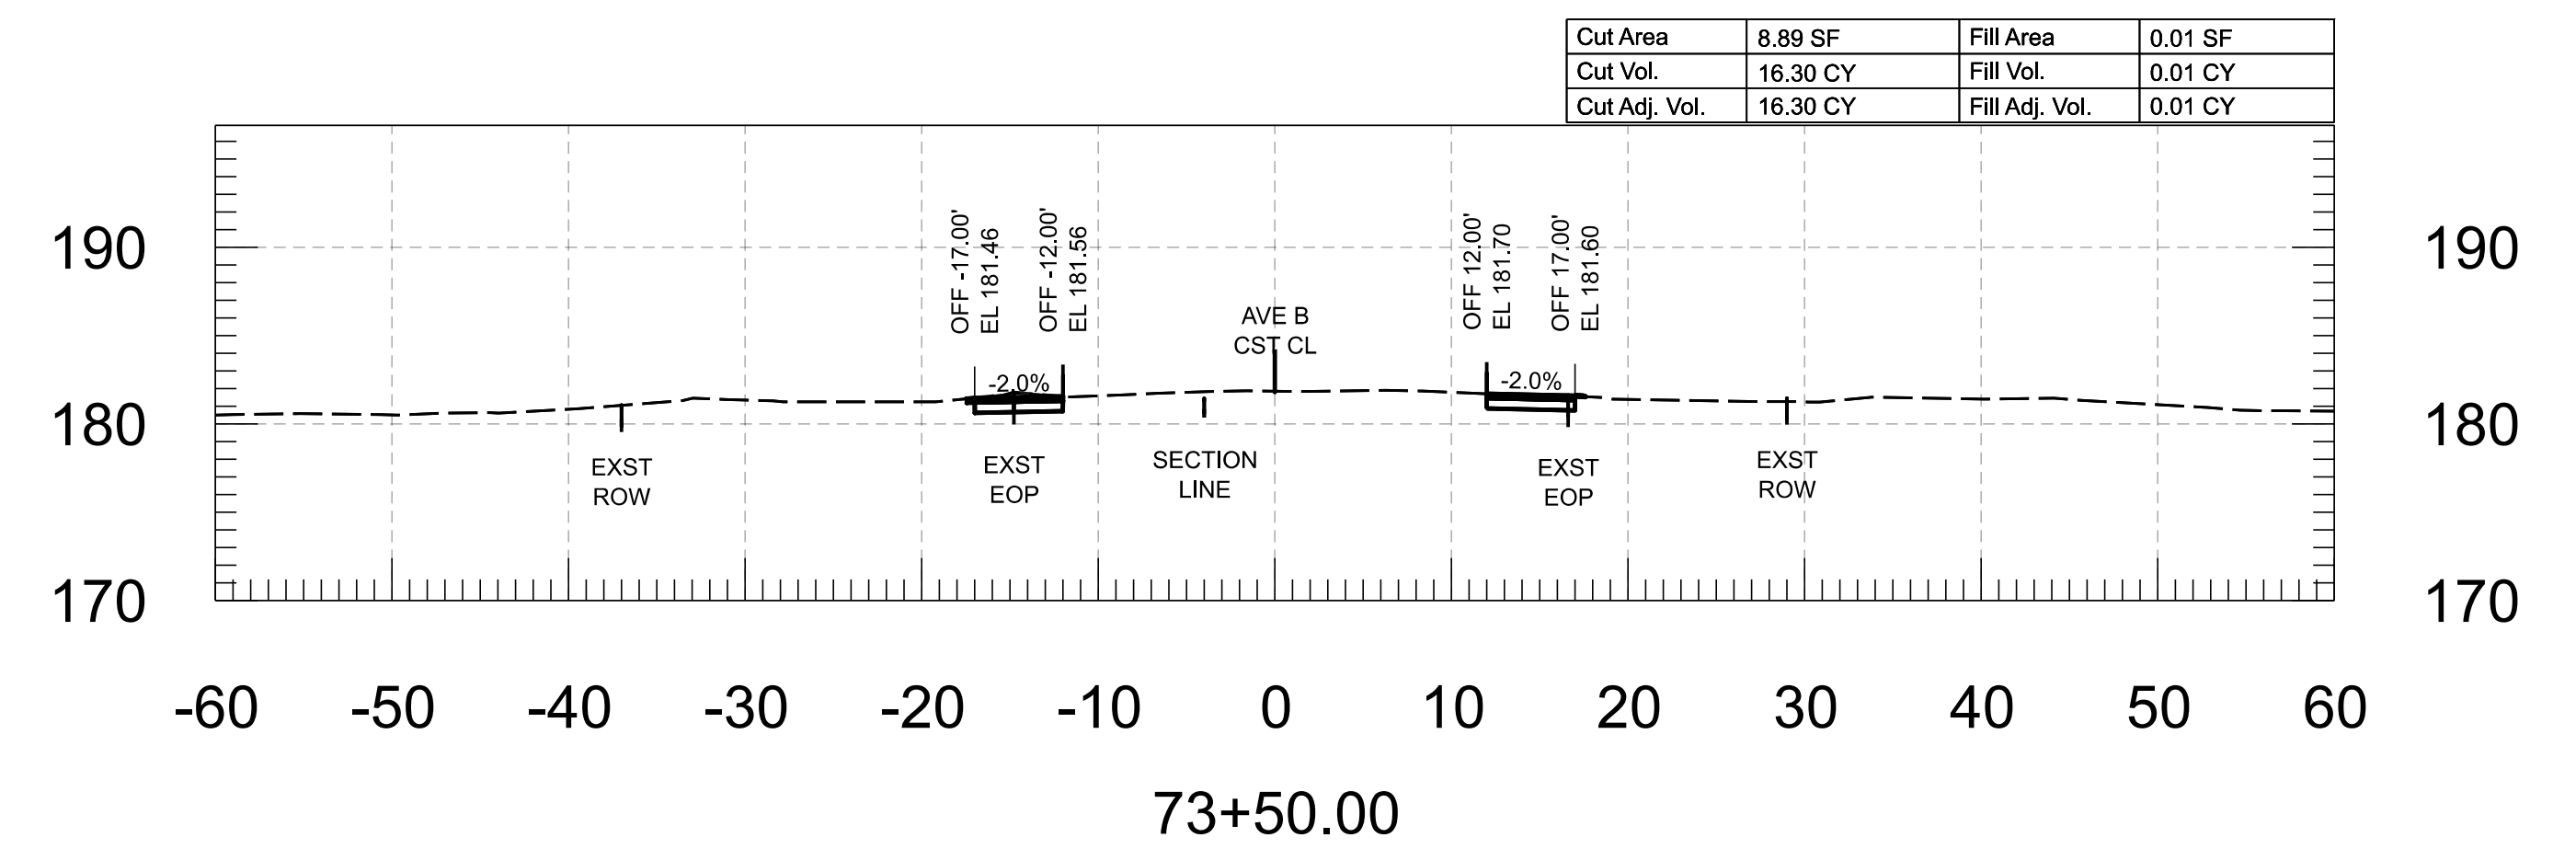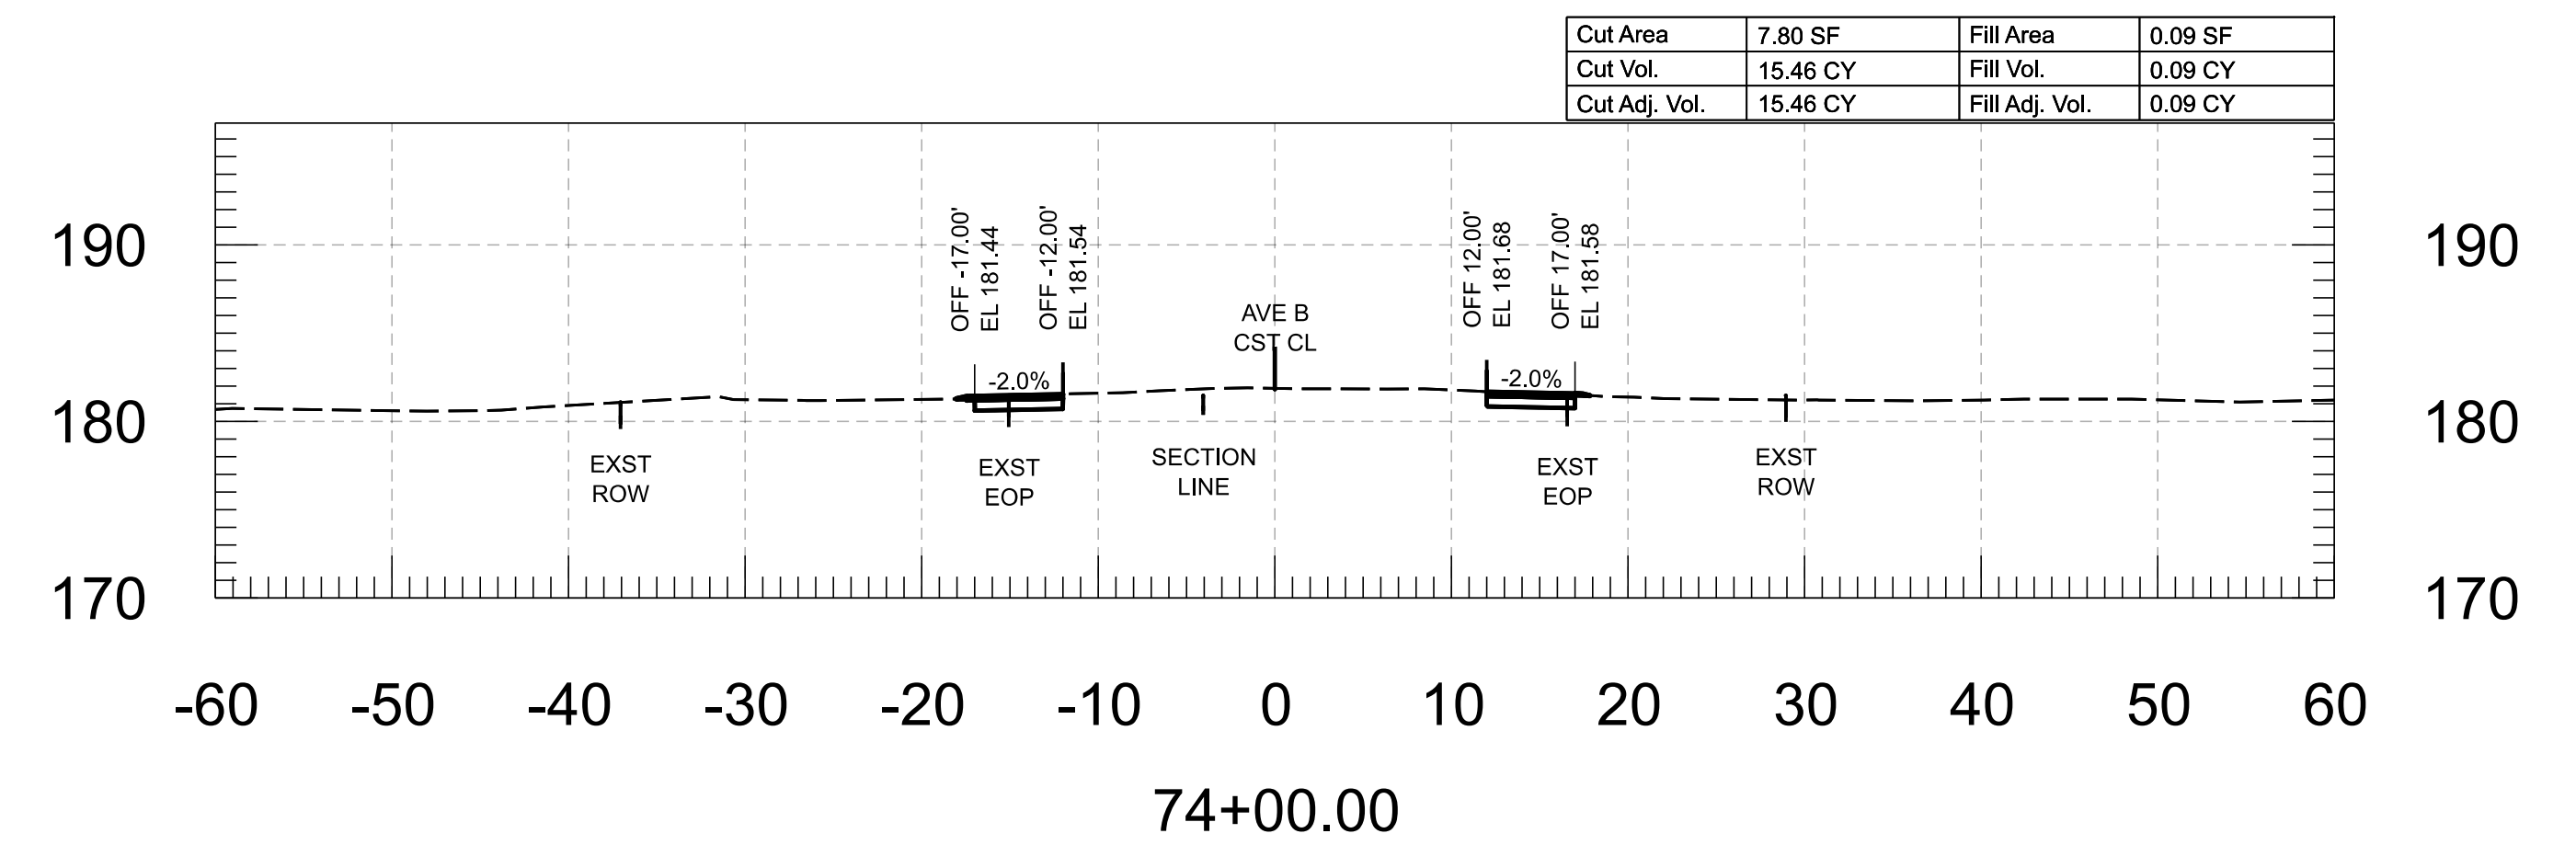


 FOR INFORMATION ONLY		NAME	DATE	ARIZONA DEPARTMENT OF TRANSPORTATION PROJECT DELIVERY AND OPERATIONS DIVISION ROADWAY DESIGN SECTION	ROUTE	F.H.W.A. Arizona Division	STATE	PROJECT NO.	FEDERAL ID NO.	SHEET NO.	TOTAL SHEETS	RECORD DRAWING
	DESIGN	M. SCHOEN	07/26		-----		ARIZ.	0000 YU YYU	YYU-0(221)T	20	86	
	DRAWN	P. ESCOBAR	07/26			MILEPOST						
	CHECKED	H. RIOS	07/26		-----	LOCATION AVENUE B, COUNTY 18TH ST - SR 195						DWG
	 WSP USA Inc. 1200 West Washington Street, Suite 600 Tempe, AZ 85288			AVE B CROSS SECTIONS	STRUCTURE NO.	TRACS NO. T0439 01C						___ OF ___


Cut Area	7.96 SF	Fill Area	0.07 SF
Cut Vol.	15.18 CY	Fill Vol.	0.07 CY
Cut Adj. Vol.	15.18 CY	Fill Adj. Vol.	0.07 CY

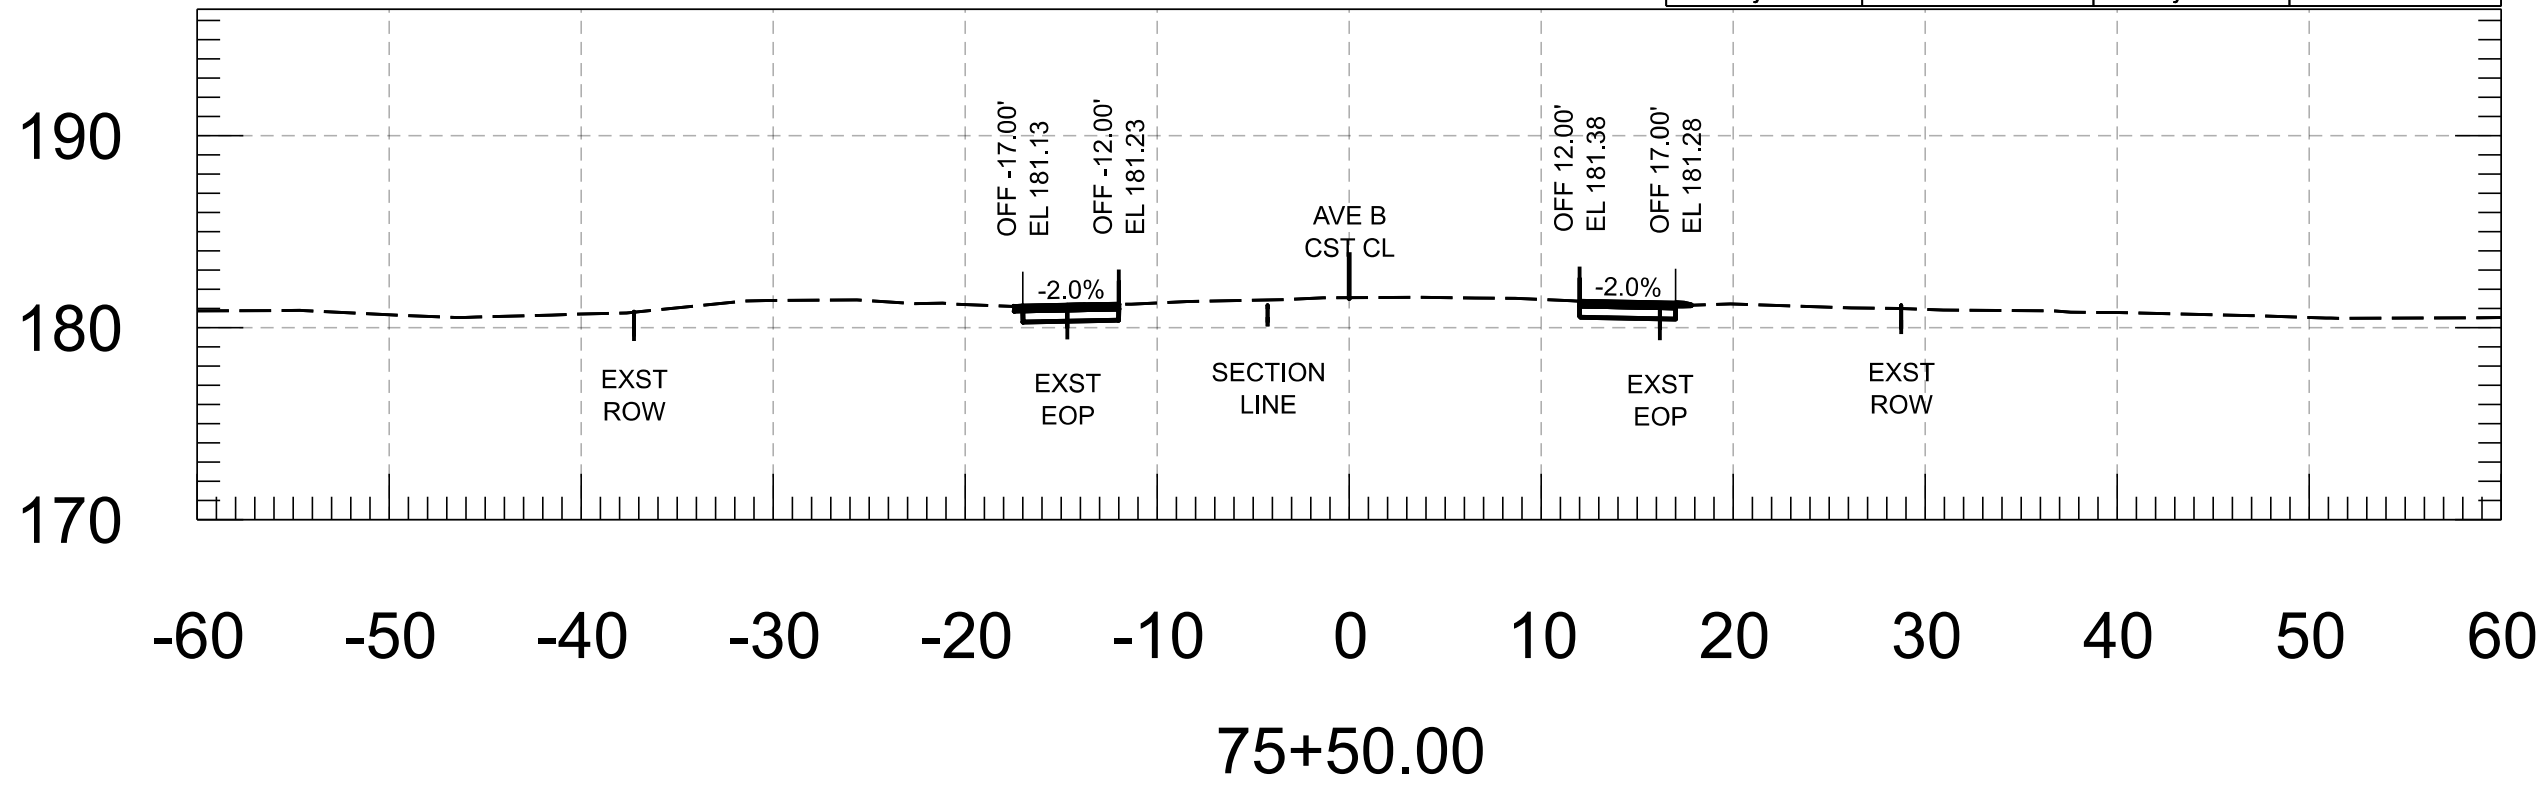


Cut Area	8.23 SF	Fill Area	0.07 SF
Cut Vol.	15.51 CY	Fill Vol.	0.09 CY
Cut Adj. Vol.	15.51 CY	Fill Adj. Vol.	0.09 CY

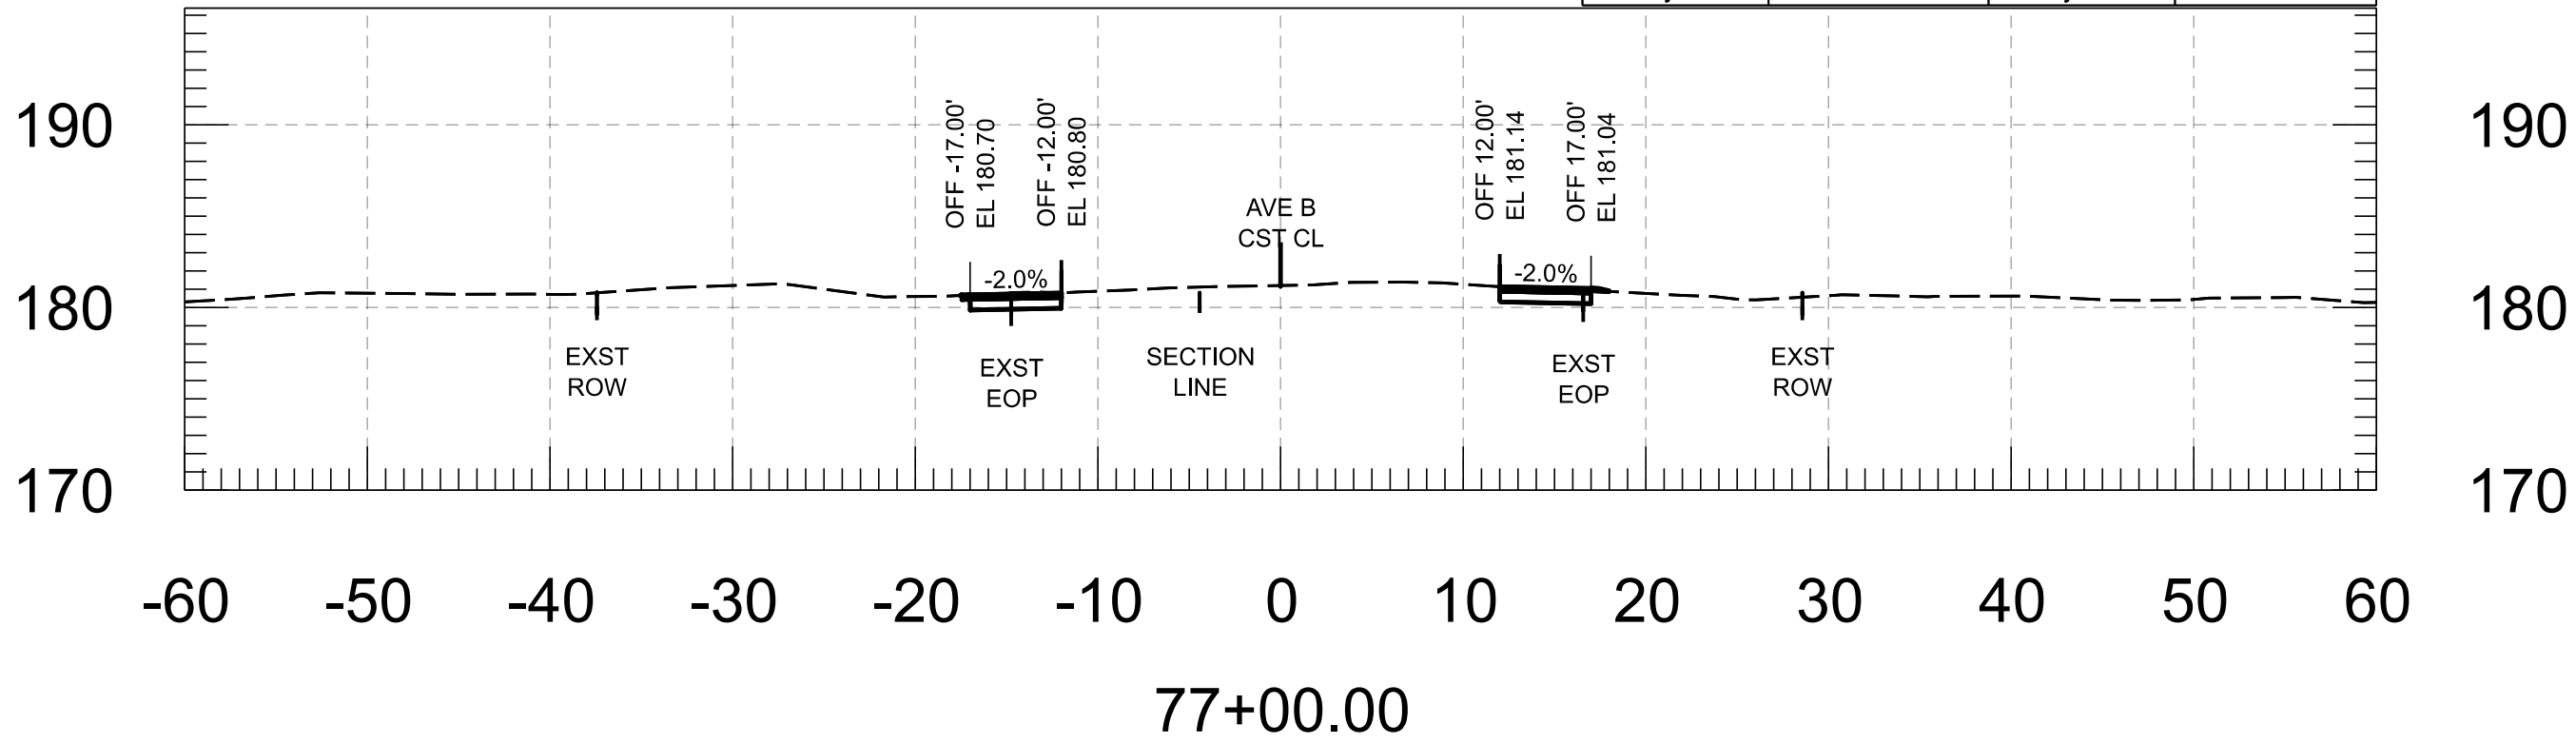


Cut Area	8.44 SF	Fill Area	0.01 SF
Cut Vol.	16.20 CY	Fill Vol.	0.01 CY
Cut Adj. Vol.	16.20 CY	Fill Adj. Vol.	0.01 CY

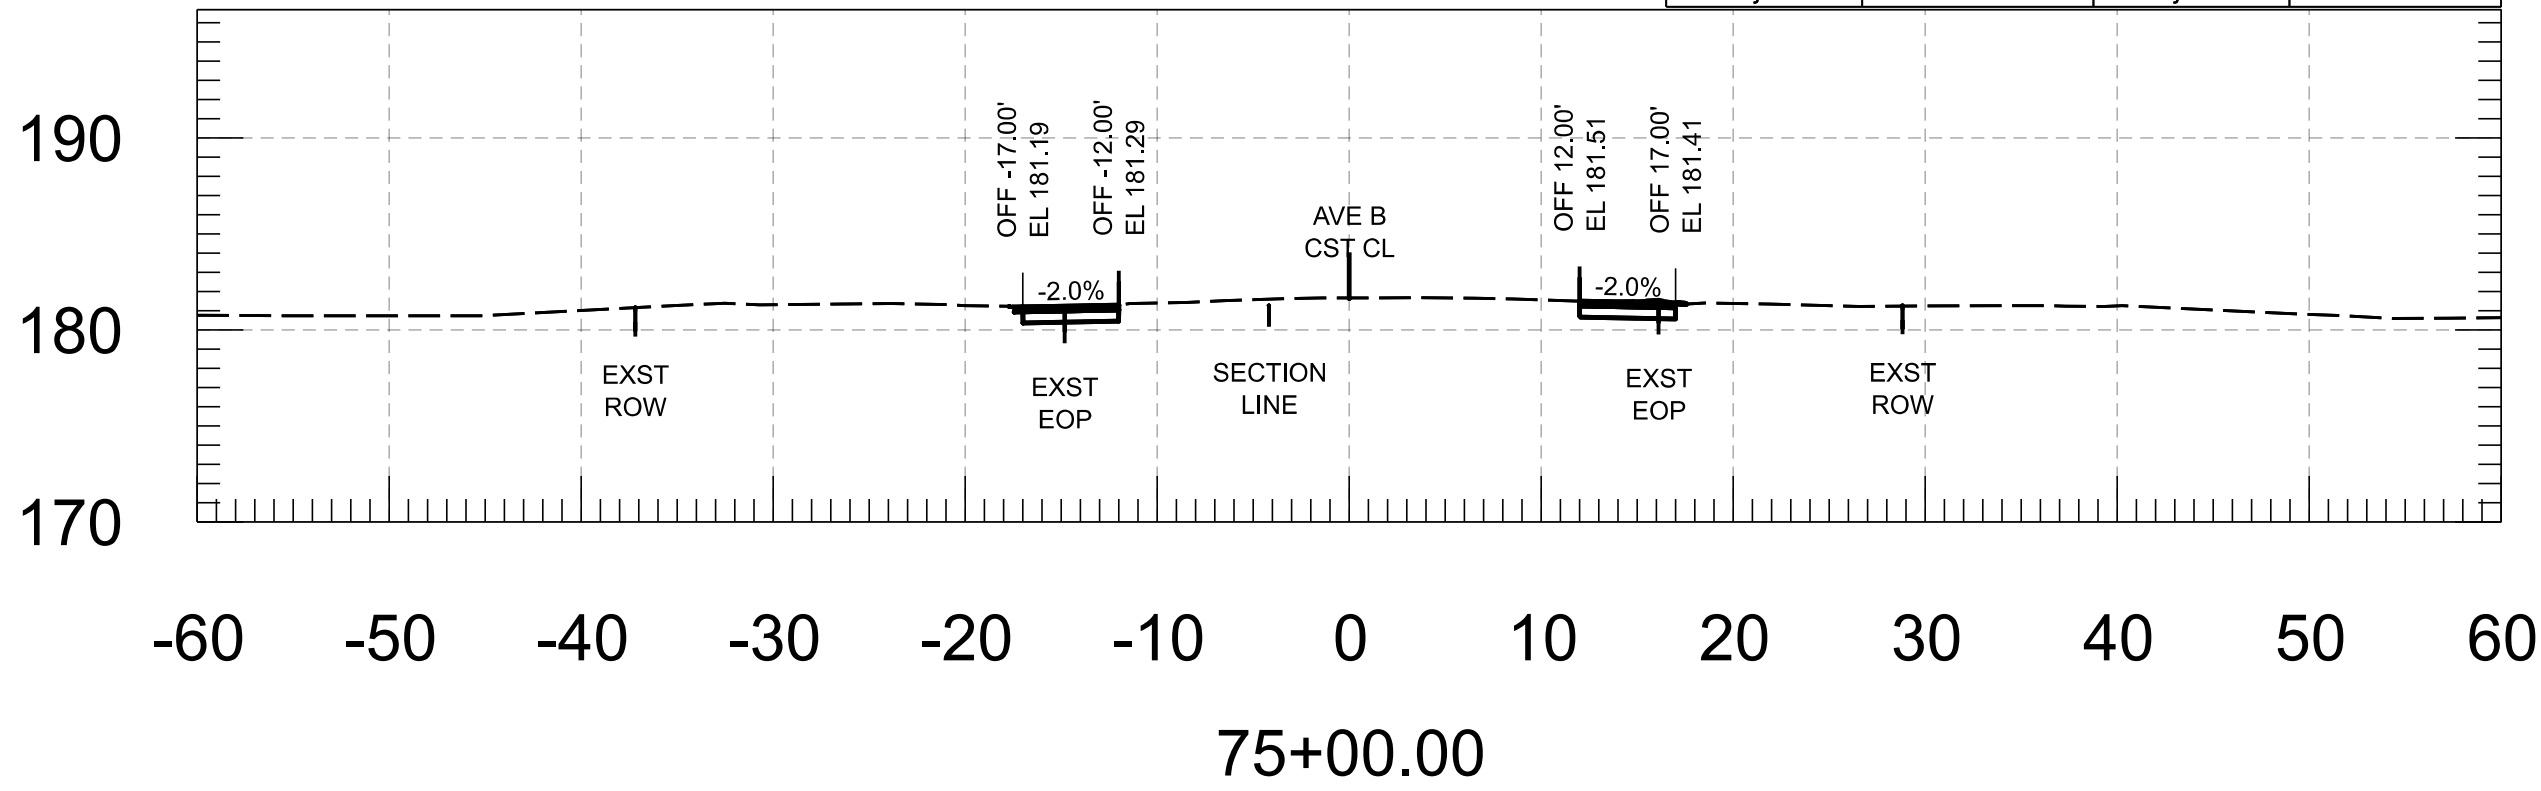


Cut Area	8.52 SF	Fill Area	0.02 SF
Cut Vol.	15.92 CY	Fill Vol.	0.02 CY
Cut Adj. Vol.	15.92 CY	Fill Adj. Vol.	0.02 CY

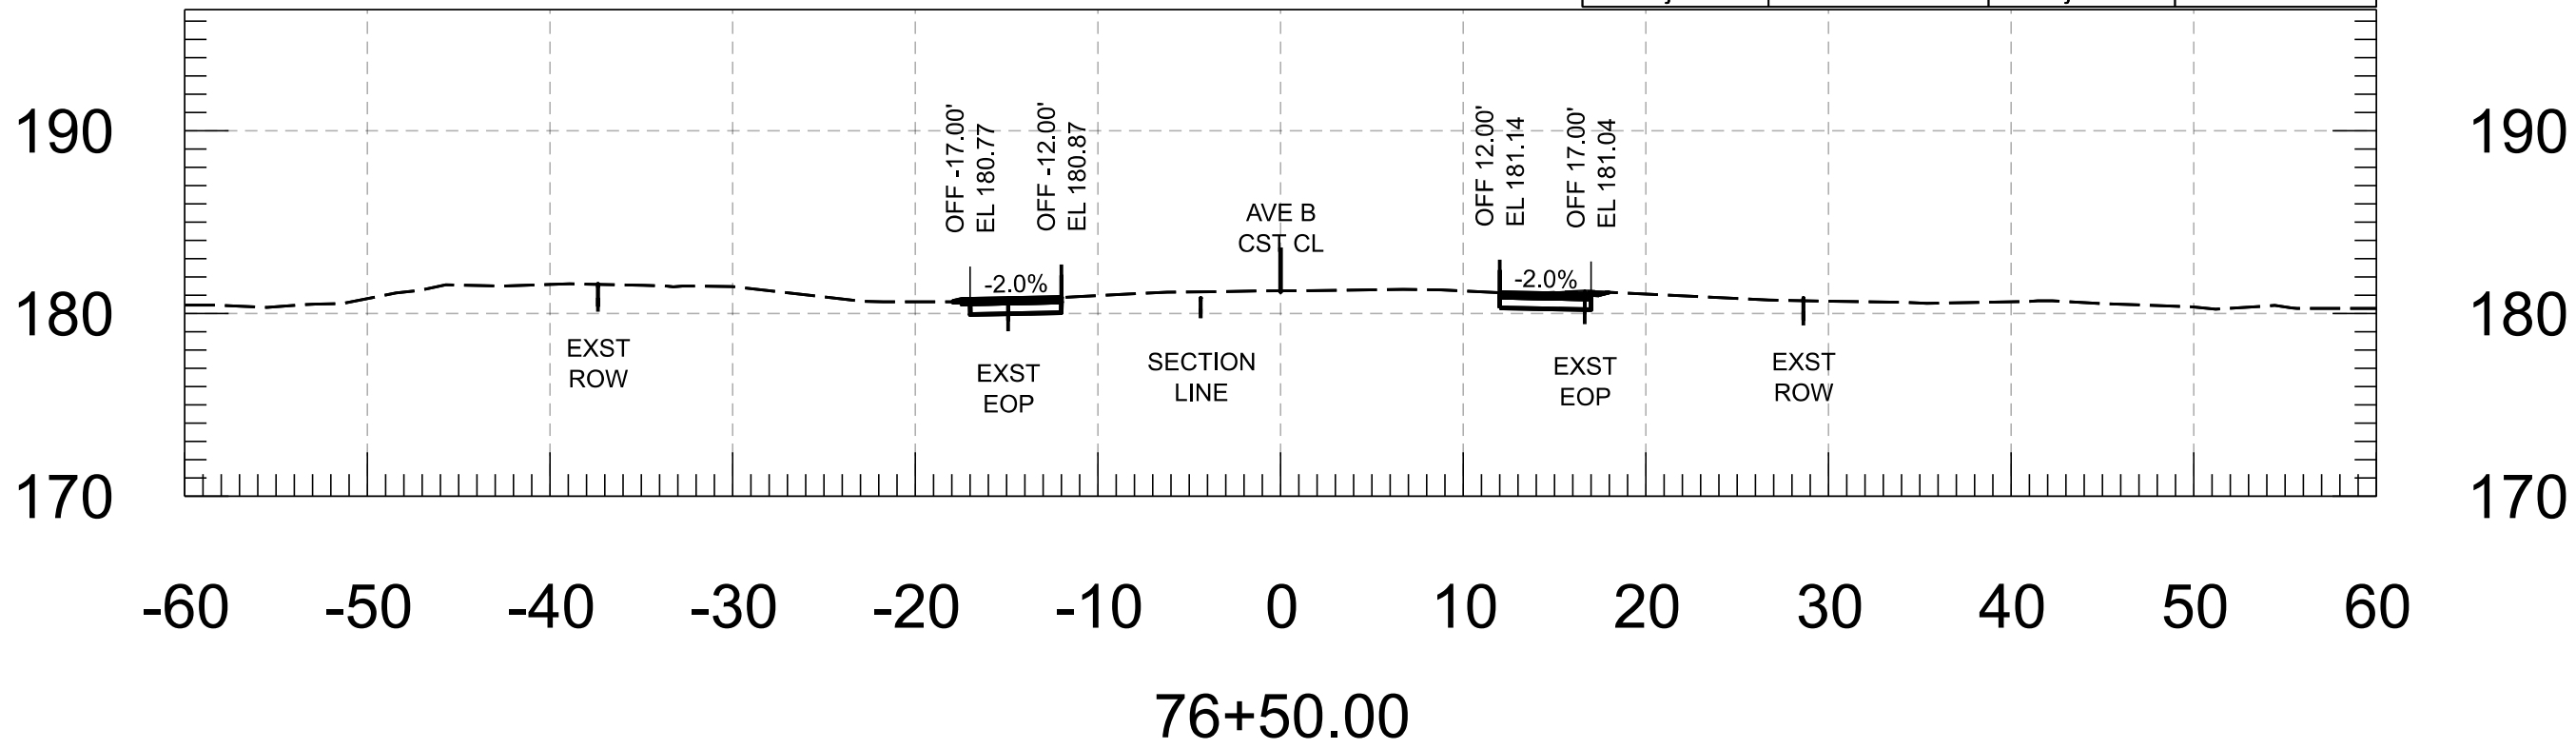







Cut Area	9.05 SF	Fill Area	0.00 SF
Cut Vol.	15.61 CY	Fill Vol.	0.09 CY
Cut Adj. Vol.	15.61 CY	Fill Adj. Vol.	0.09 CY

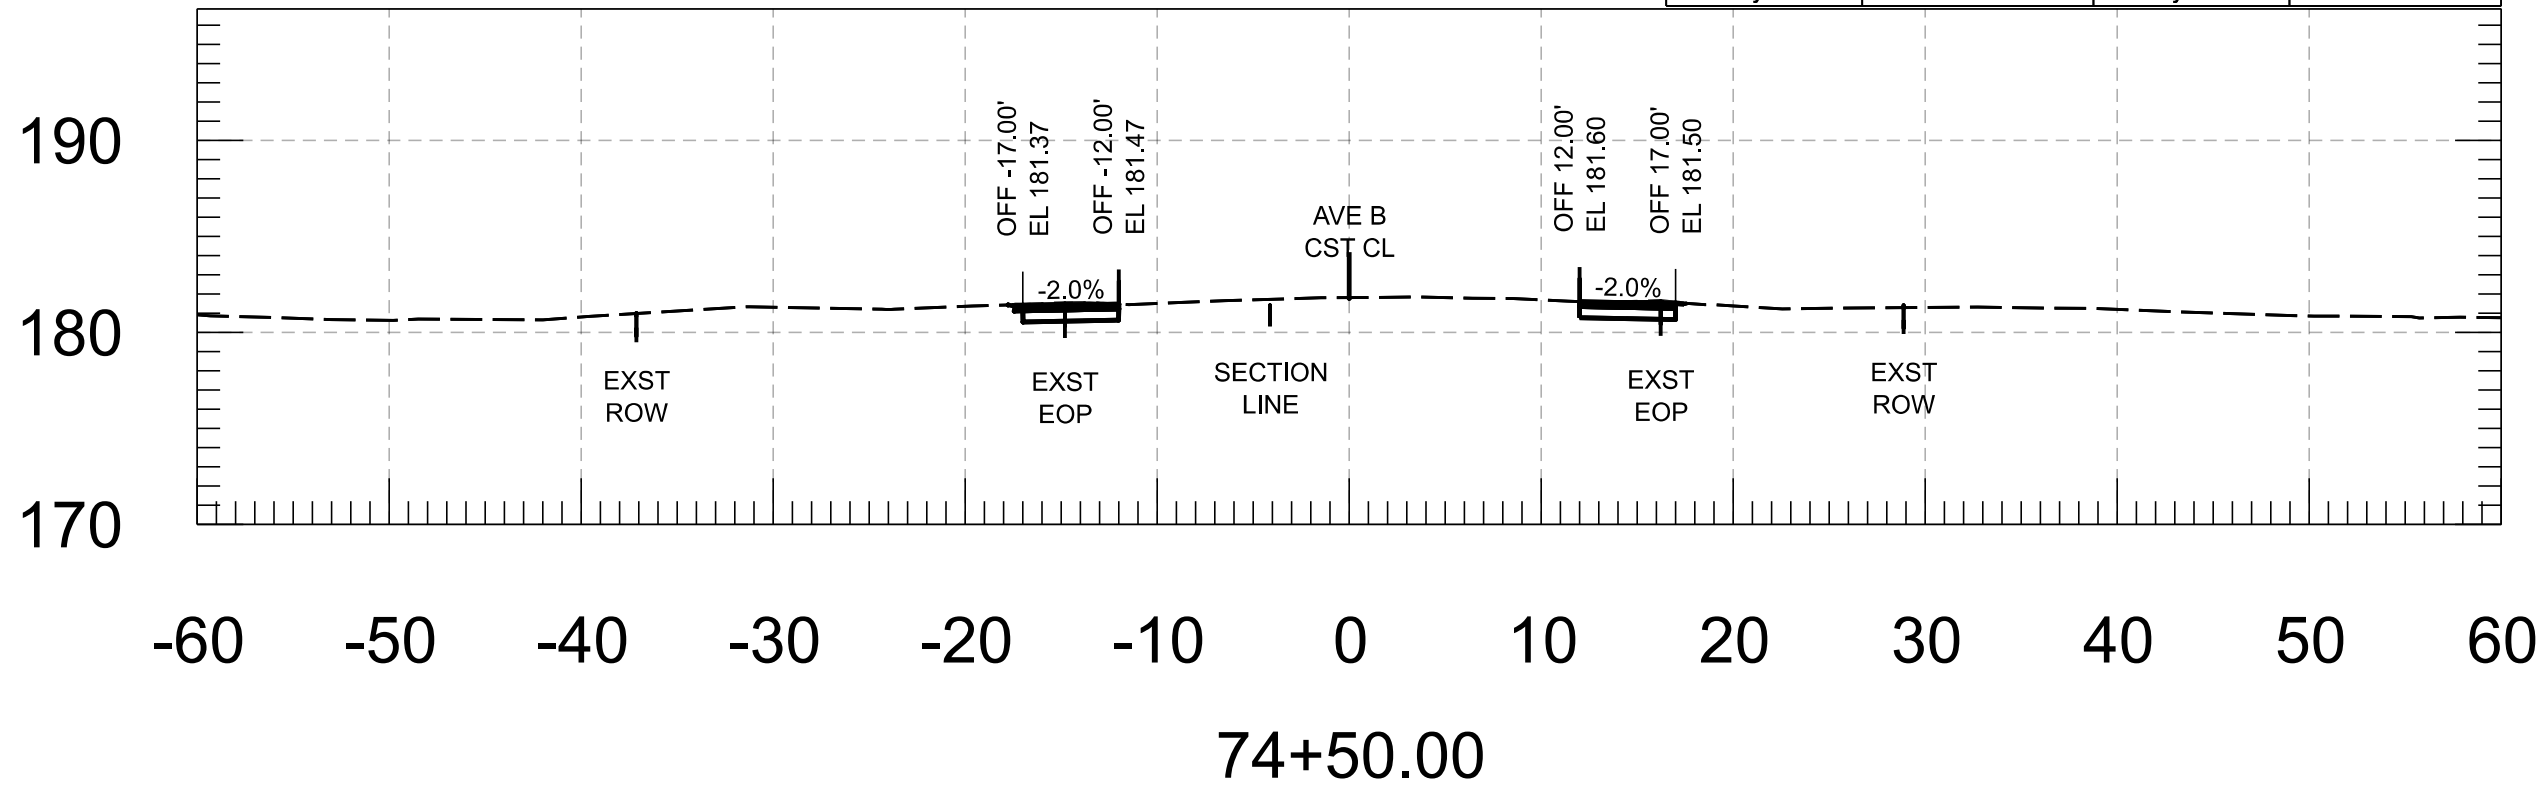








Cut Area	8.67 SF	Fill Area	0.00 SF
Cut Vol.	15.40 CY	Fill Vol.	0.06 CY
Cut Adj. Vol.	15.40 CY	Fill Adj. Vol.	0.06 CY

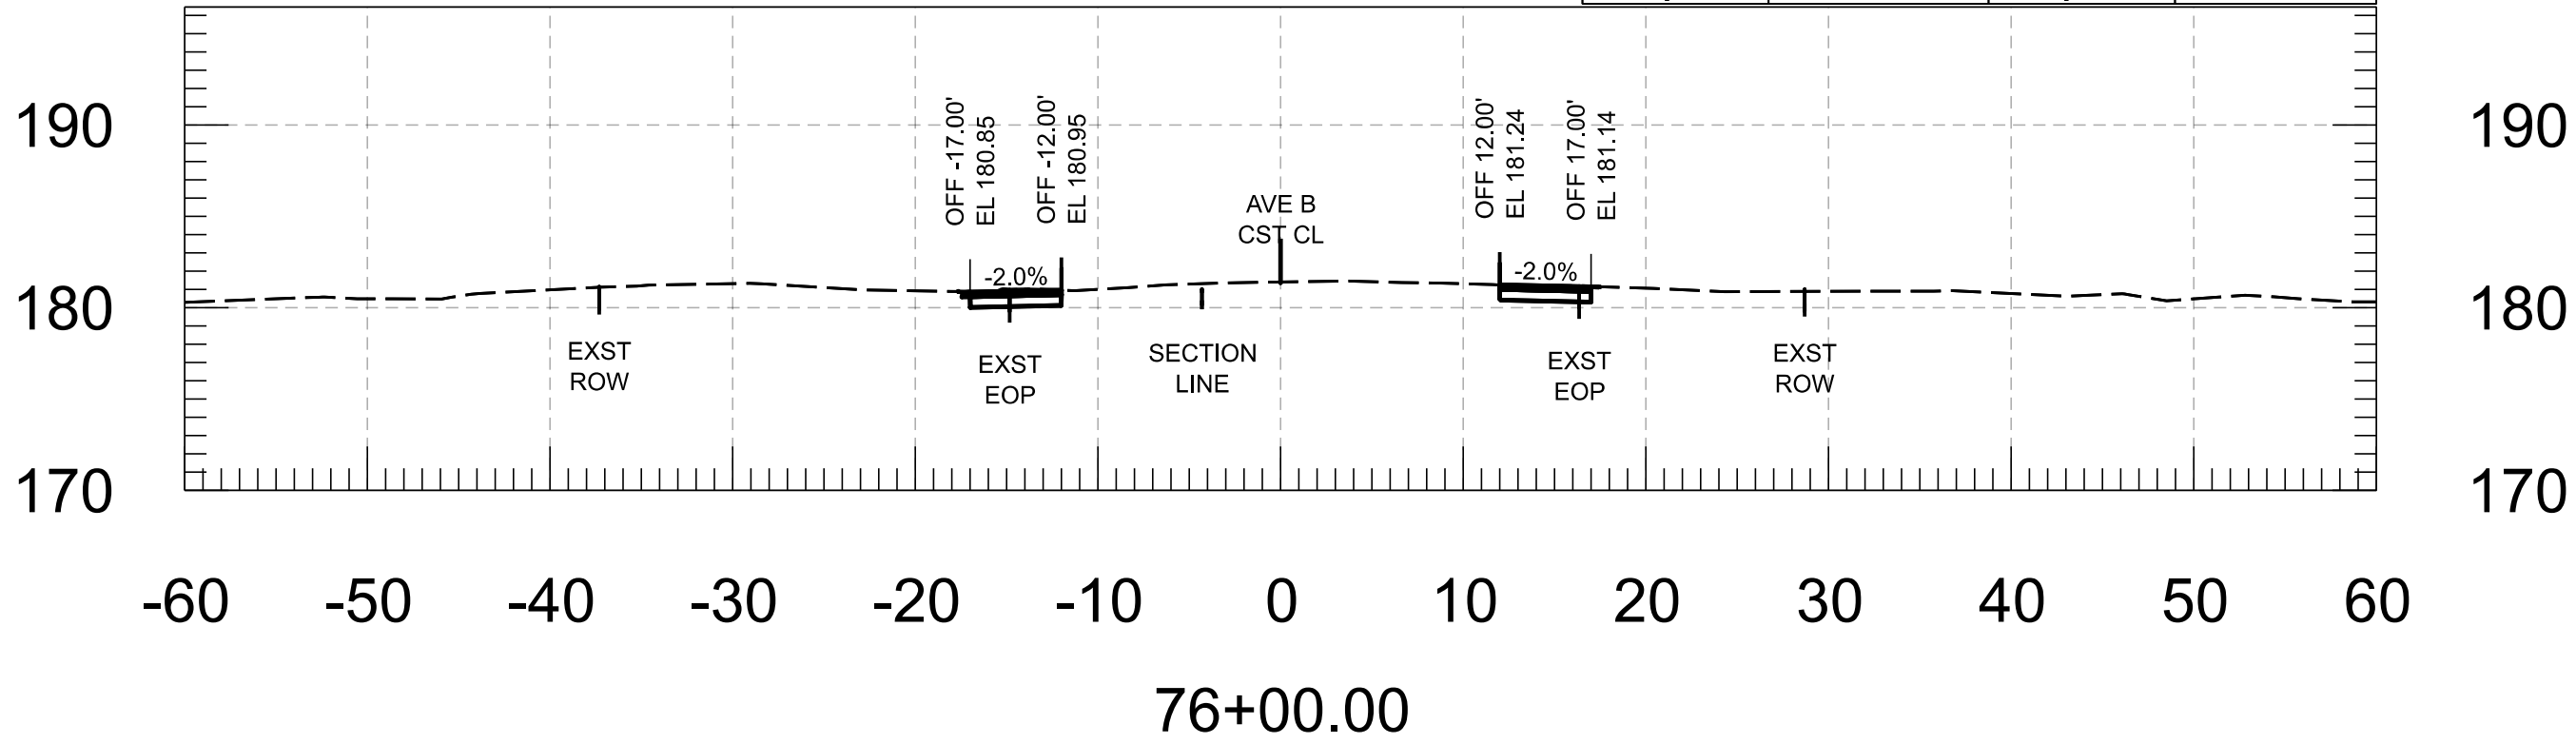







FOR INFORMATION ONLY		NAME	DATE	ARIZONA DEPARTMENT OF TRANSPORTATION PROJECT DELIVERY AND OPERATIONS DIVISION ROADWAY DESIGN SECTION	ROUTE	F.H.W.A. Arizona Division	STATE ARIZ.	PROJECT NO.	FEDERAL ID NO.	SHEET NO.	TOTAL SHEETS	RECORD DRAWING	
	DESIGN	M. SCHOEN	07/26					0000 YU YYU	YYU-0(221)T	21	86		
	DRAWN	P. ESCOBAR	07/26										
	CHECKED	H. RIOS	07/26										
		 WSP USA Inc. 1230 West Washington Street, Suite 600 Tempe, AZ 85288	AVE B CROSS SECTIONS			MILEPOST	LOCATION AVENUE B, COUNTY 18TH ST - SR 195						
					STRUCTURE NO.	TRACS NO. T0439 01C							___ OF ___

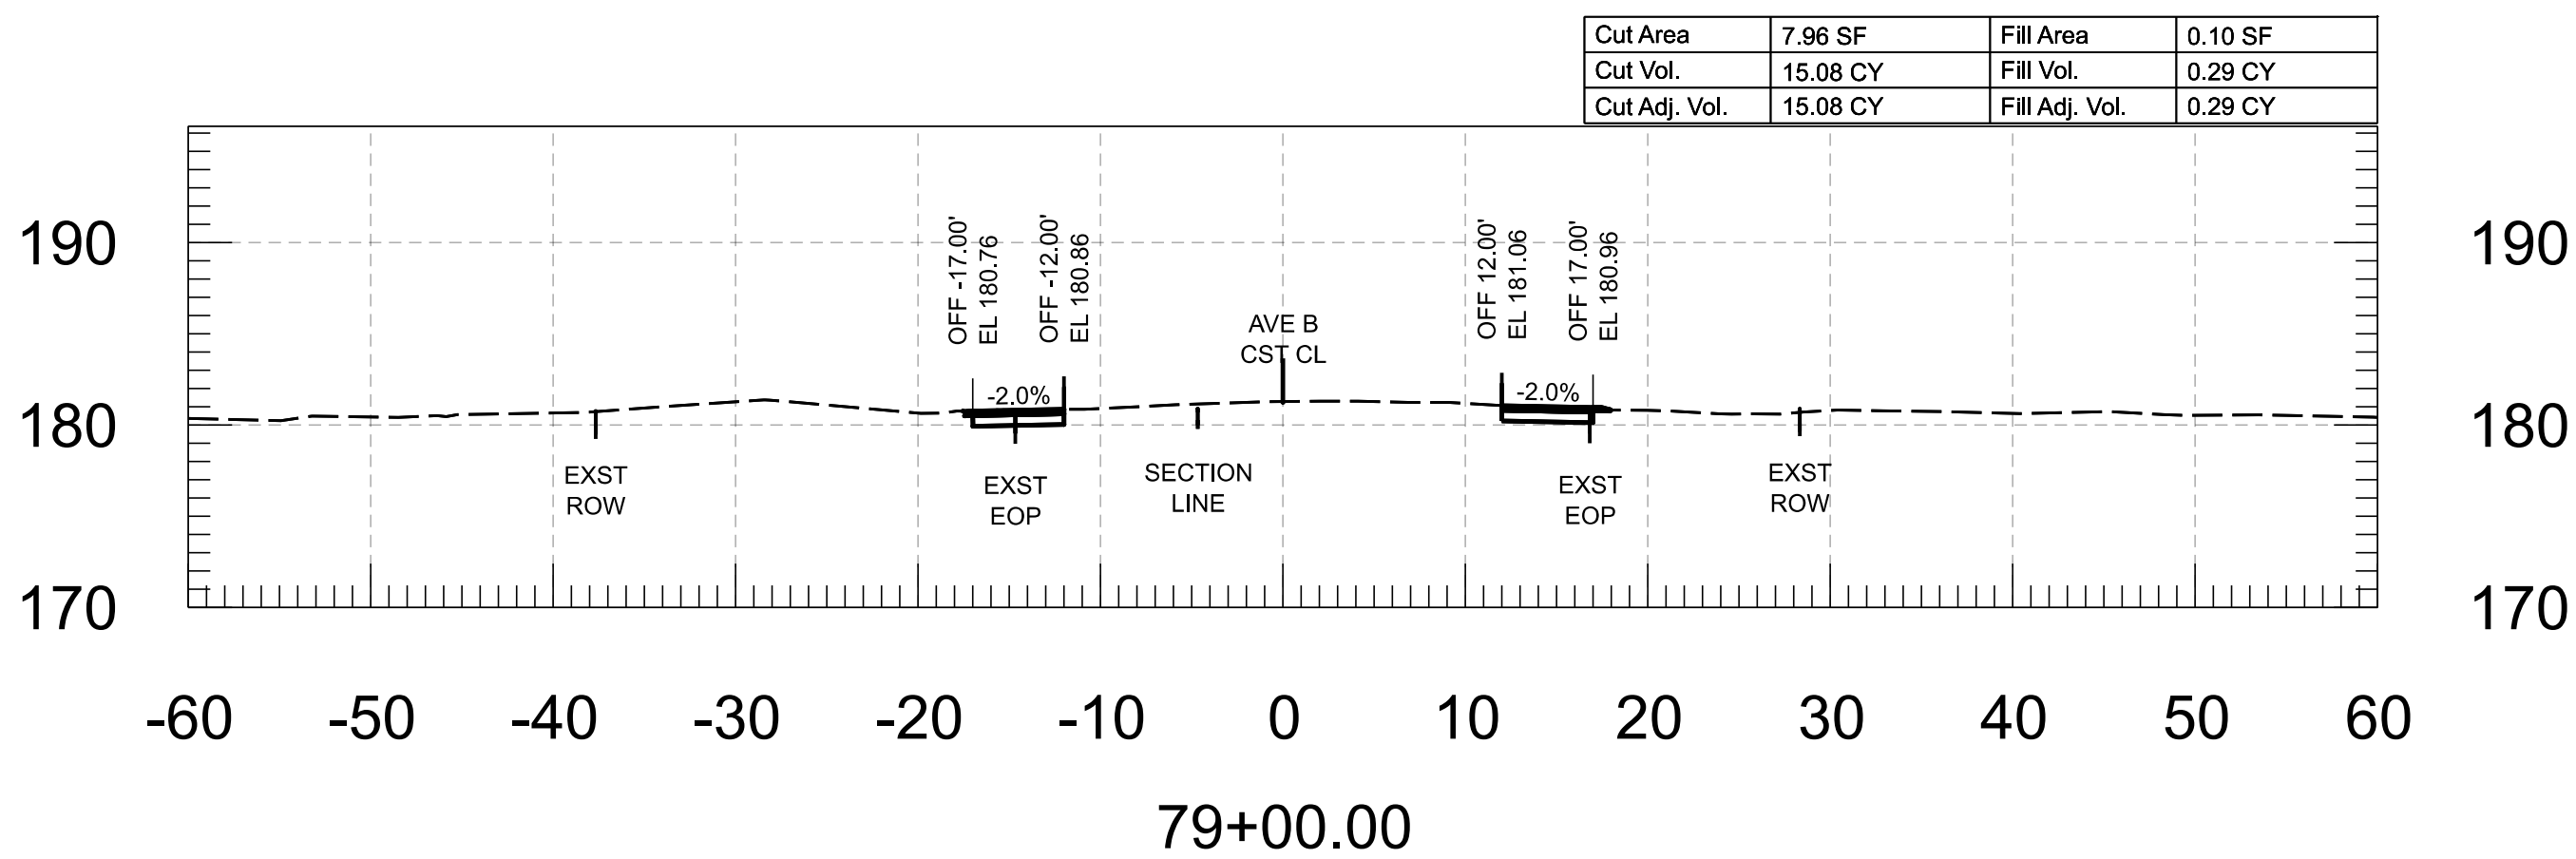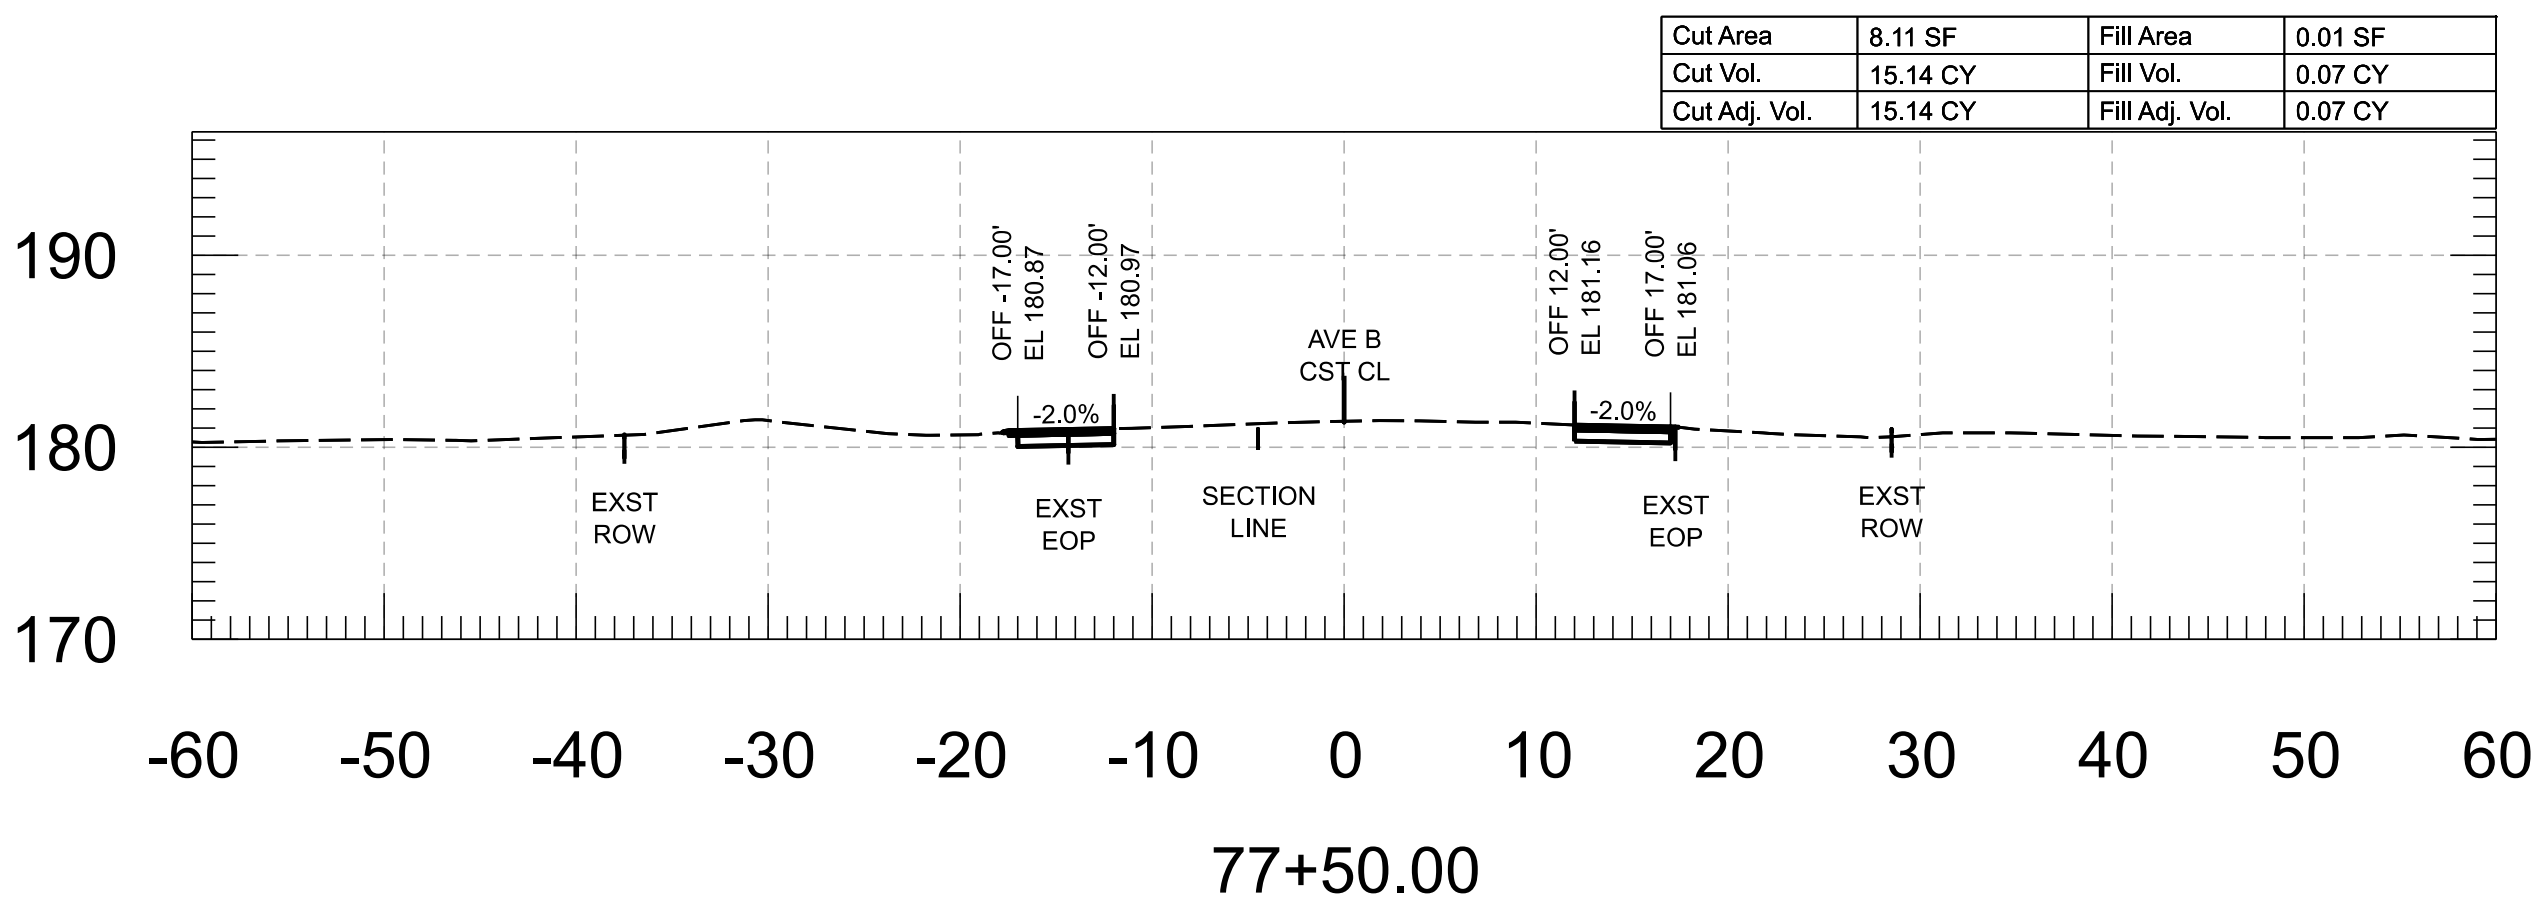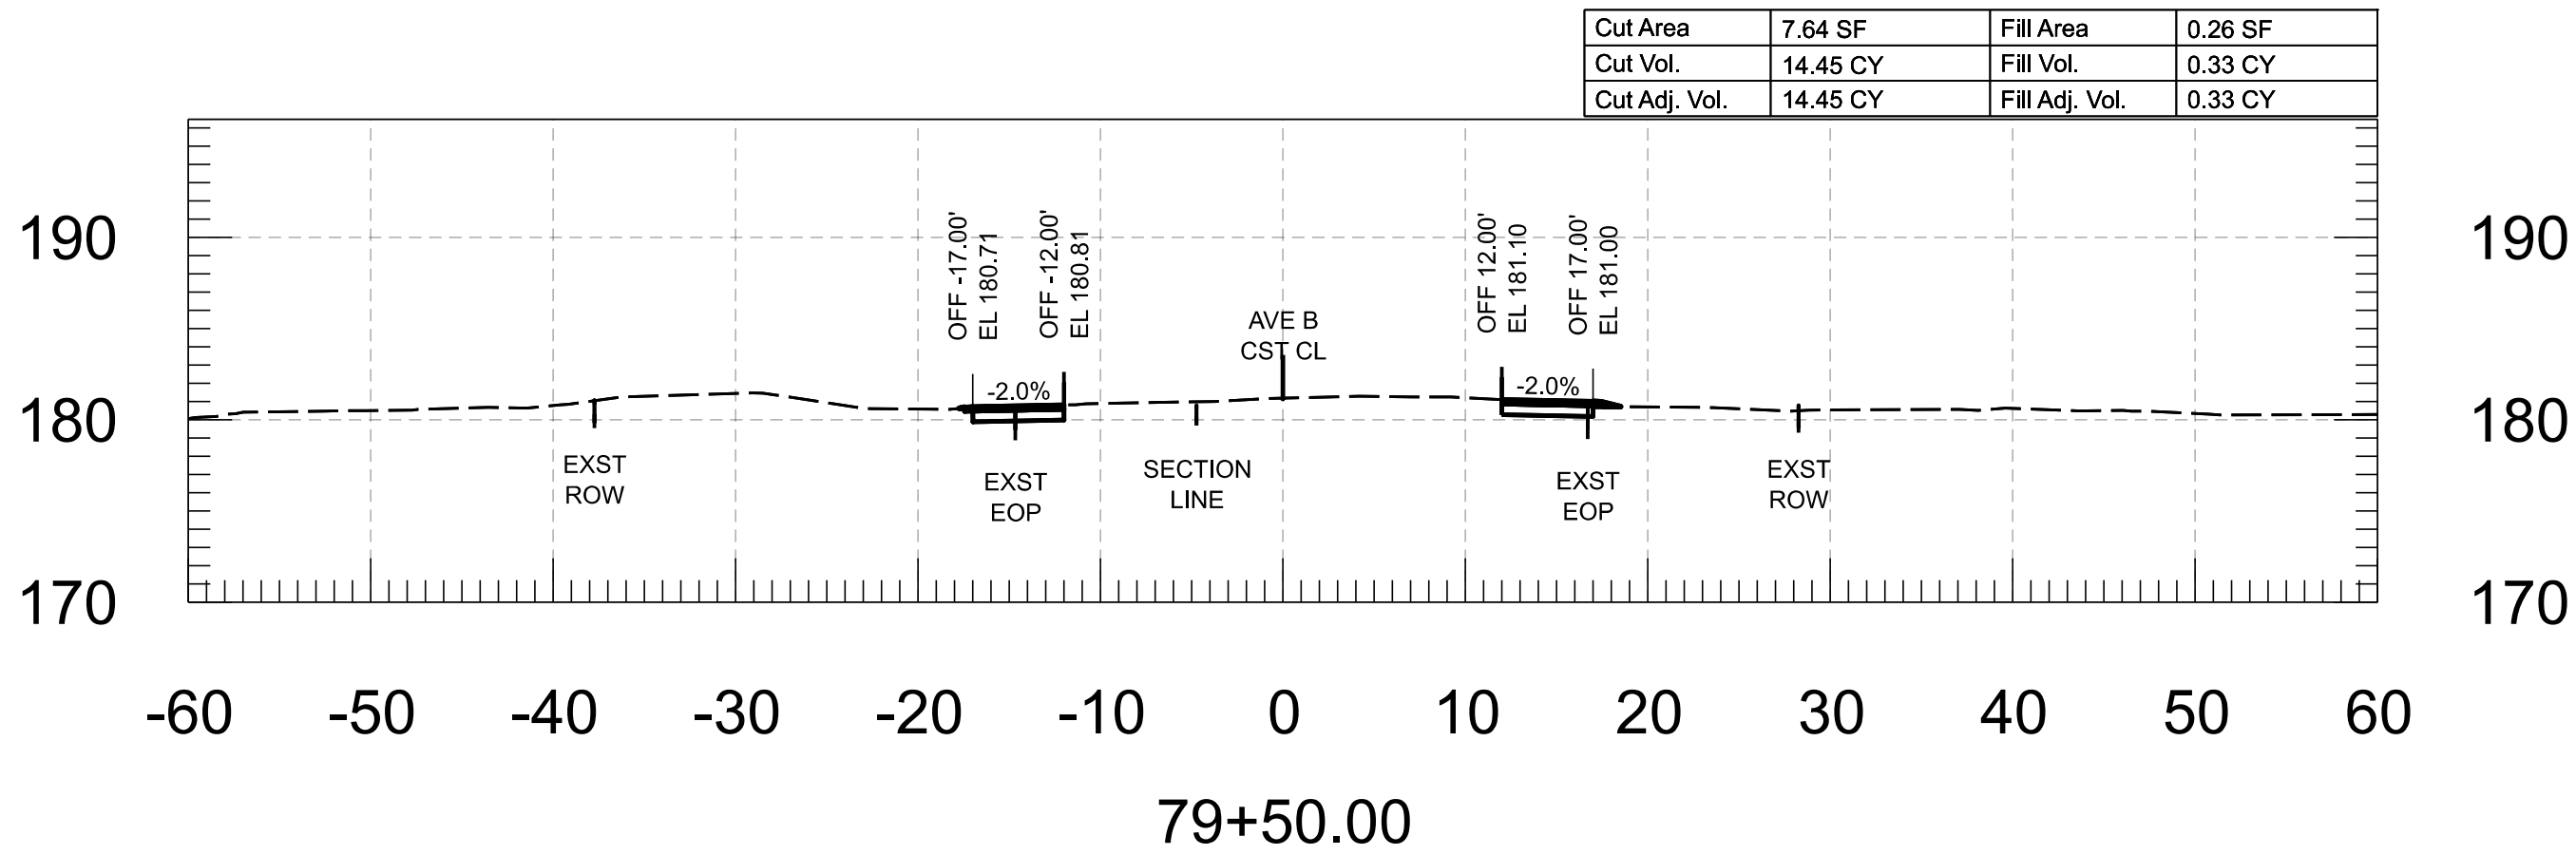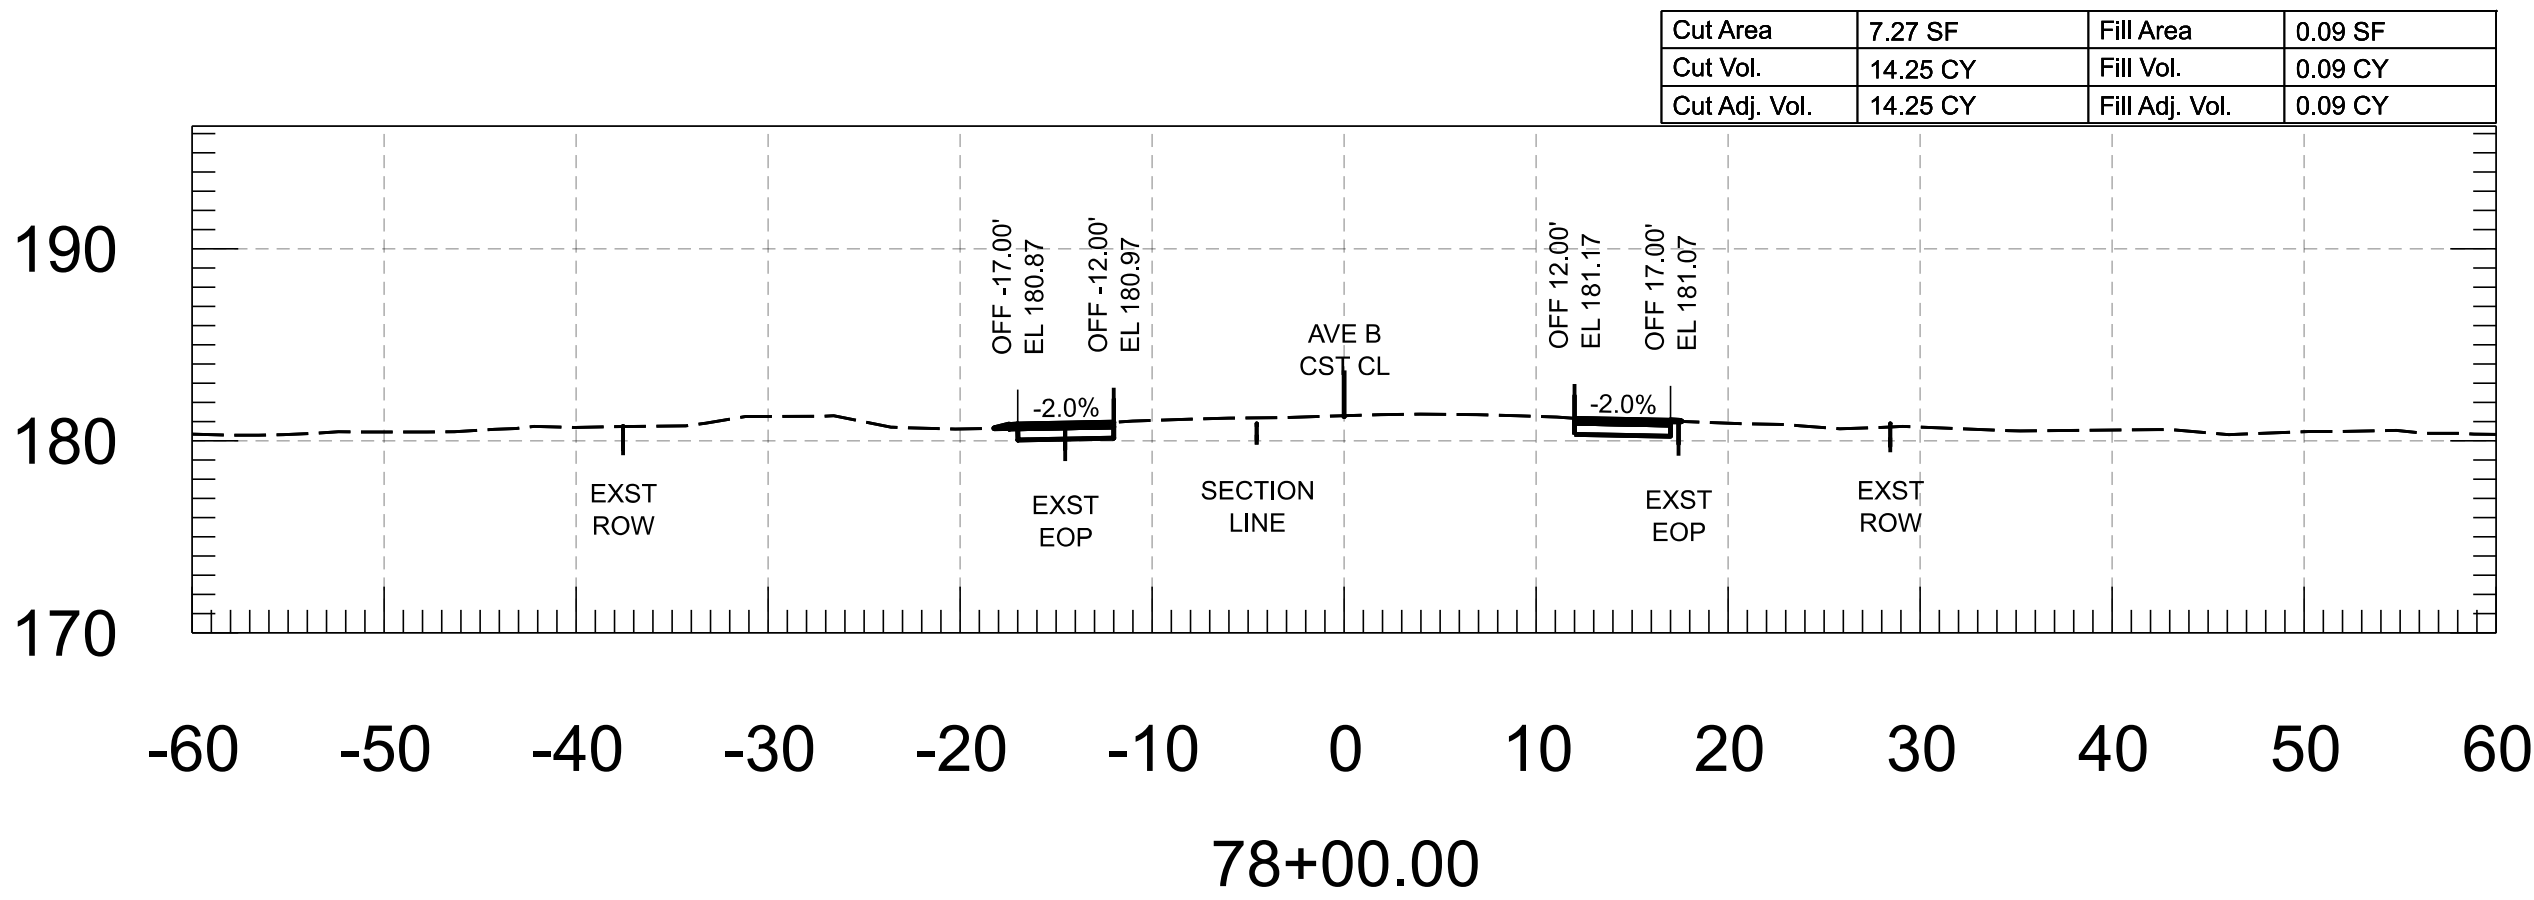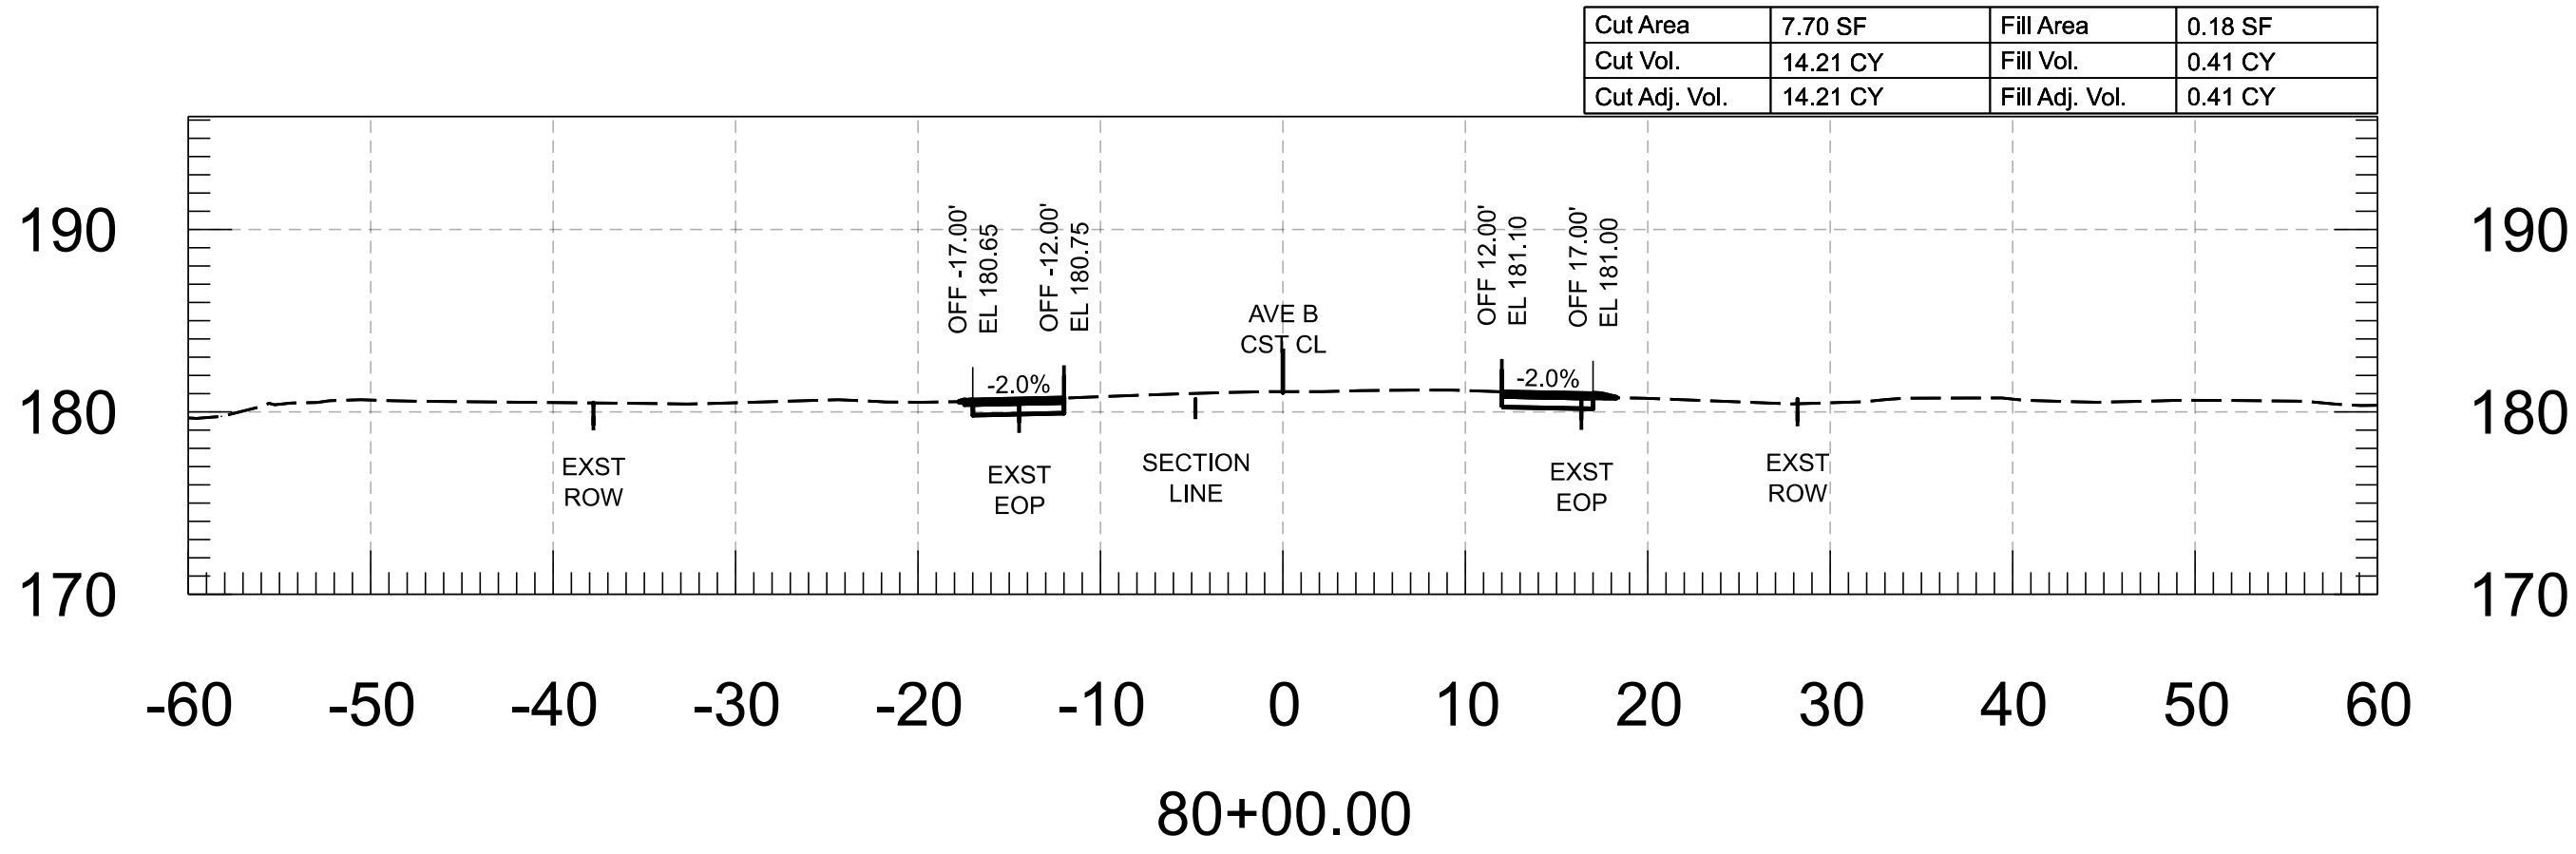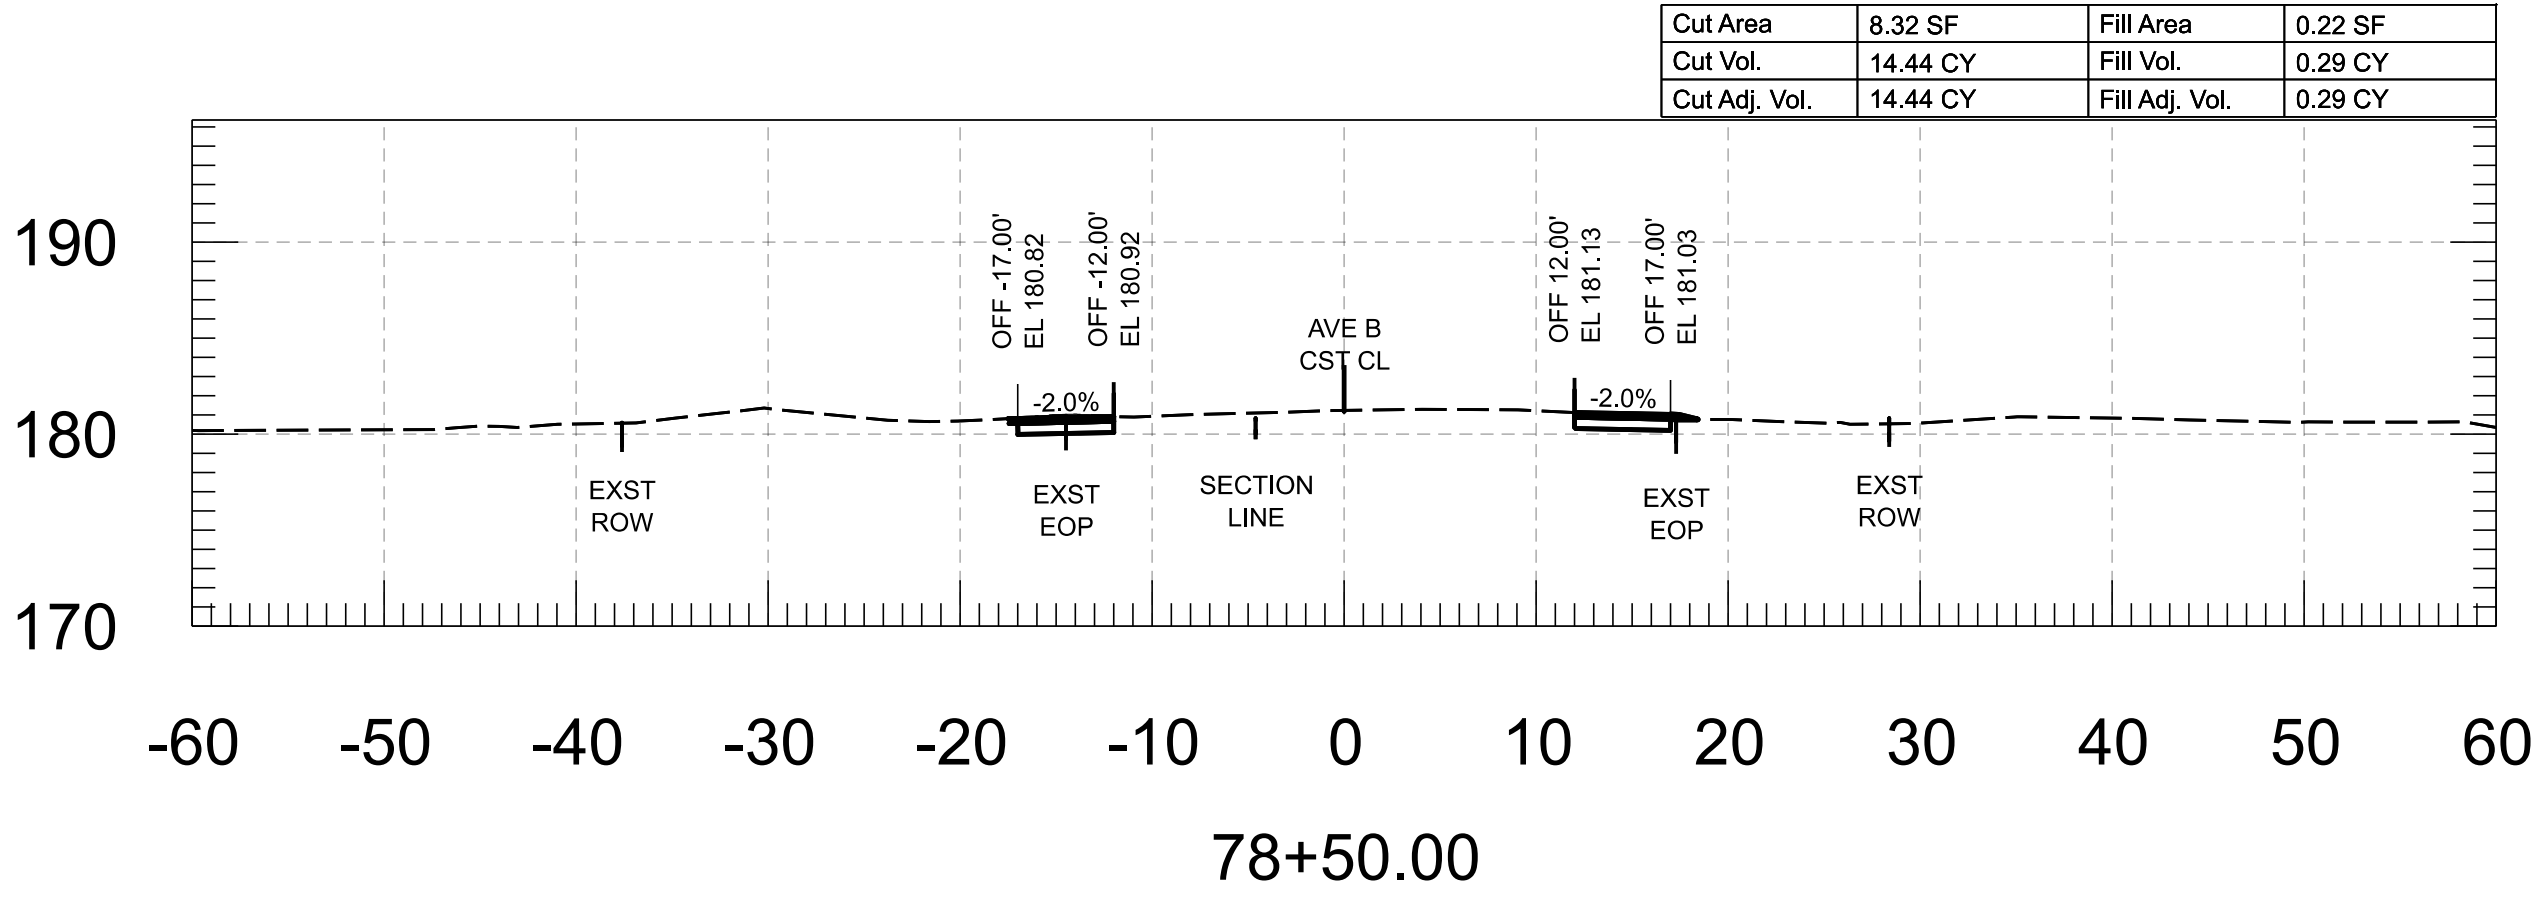






 
FOR INFORMATION ONLY		NAME	DATE	ARIZONA DEPARTMENT OF TRANSPORTATION PROJECT DELIVERY AND OPERATIONS DIVISION ROADWAY DESIGN SECTION	ROUTE	F.H.W.A. Arizona Division	STATE ARIZ.	PROJECT NO.	FEDERAL ID NO.	SHEET NO.	TOTAL SHEETS	RECORD DRAWING	
	DESIGN	M. SCHOEN	07/26					0000 YU YYU	YYU-0(221)T	22	86		
	DRAWN	P. ESCOBAR	07/26		AVE B CROSS SECTIONS	MILEPOST	LOCATION AVENUE B, COUNTY 18TH ST - SR 195						DWG
	CHECKED	H. RIOS	07/26										
	 WSP USA Inc. 1230 West Washington Street, Suite 600 Tempe, AZ 85288			STRUCTURE NO.		TRACS NO. T0439 01C						____ OF ____	

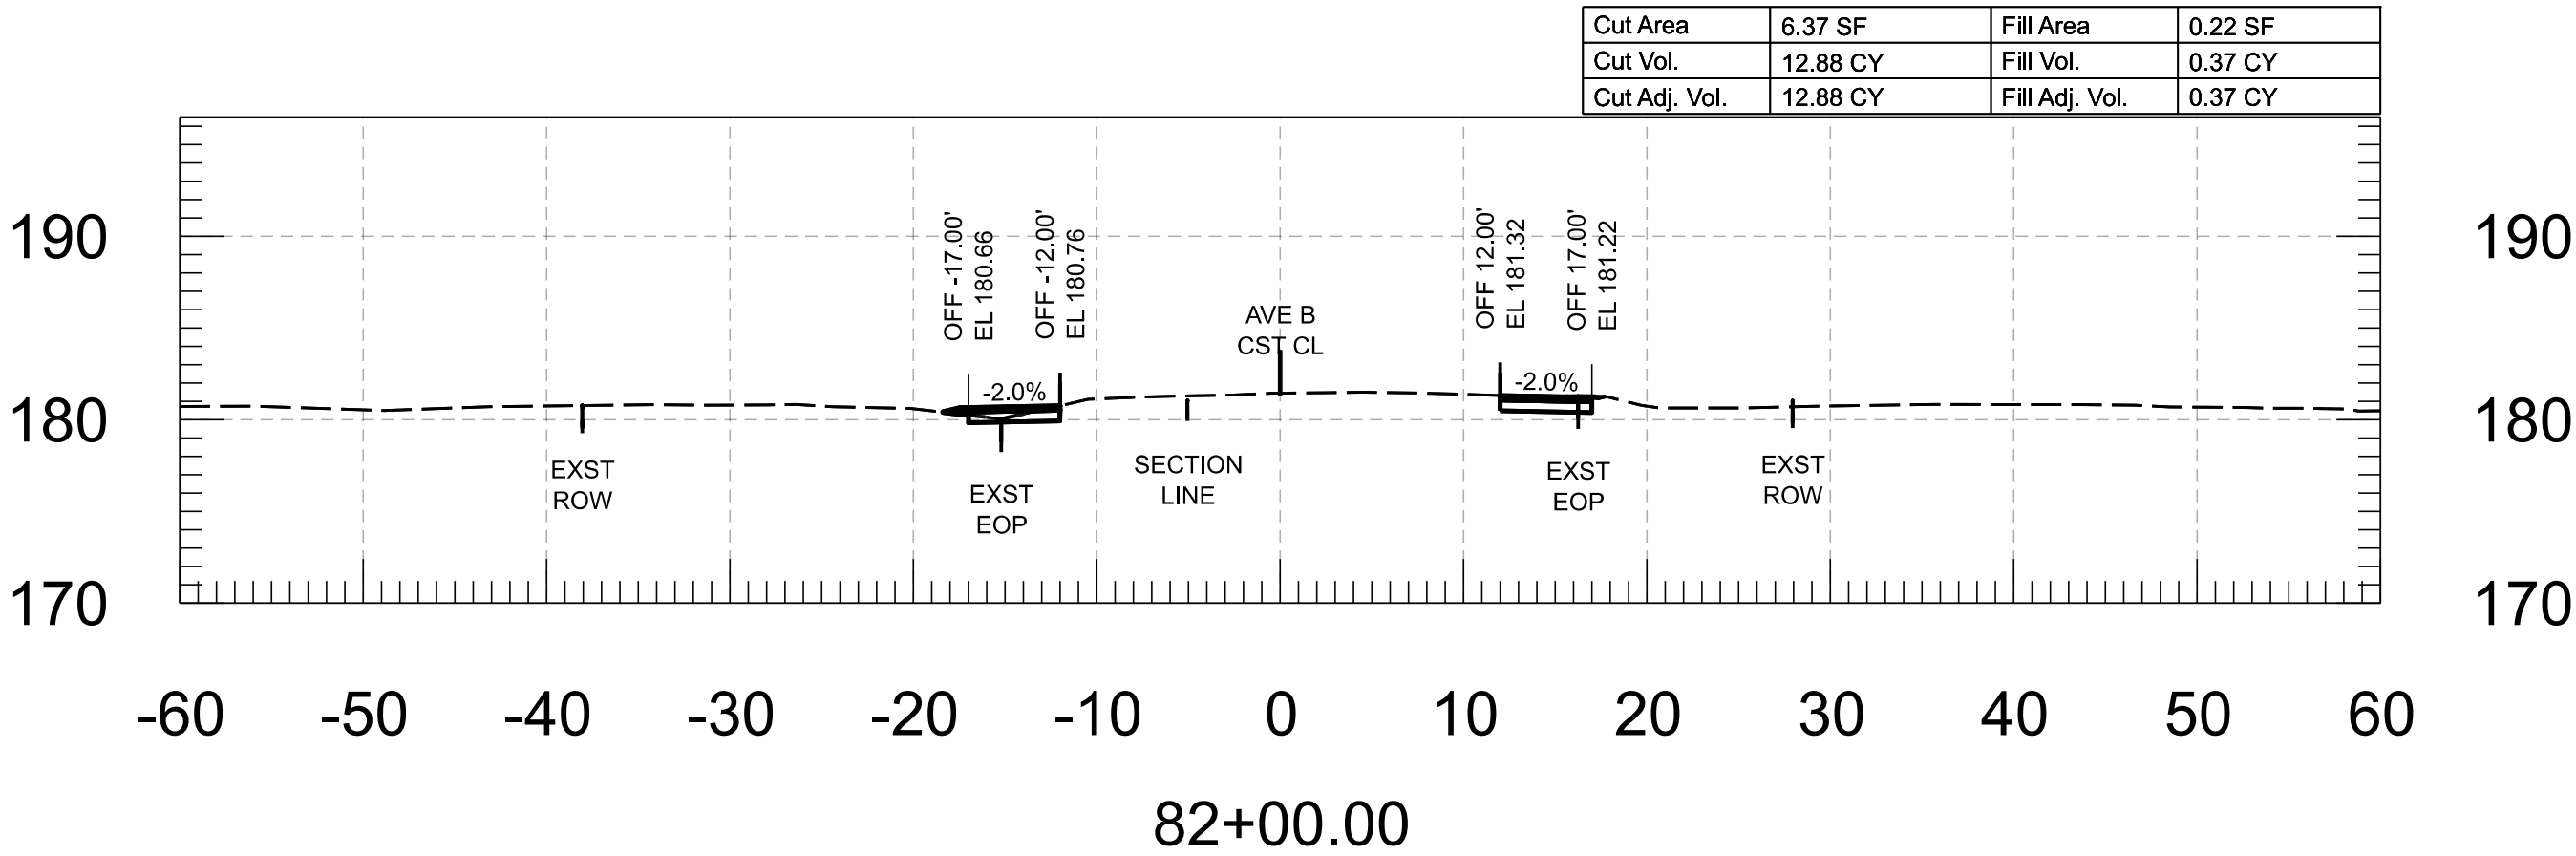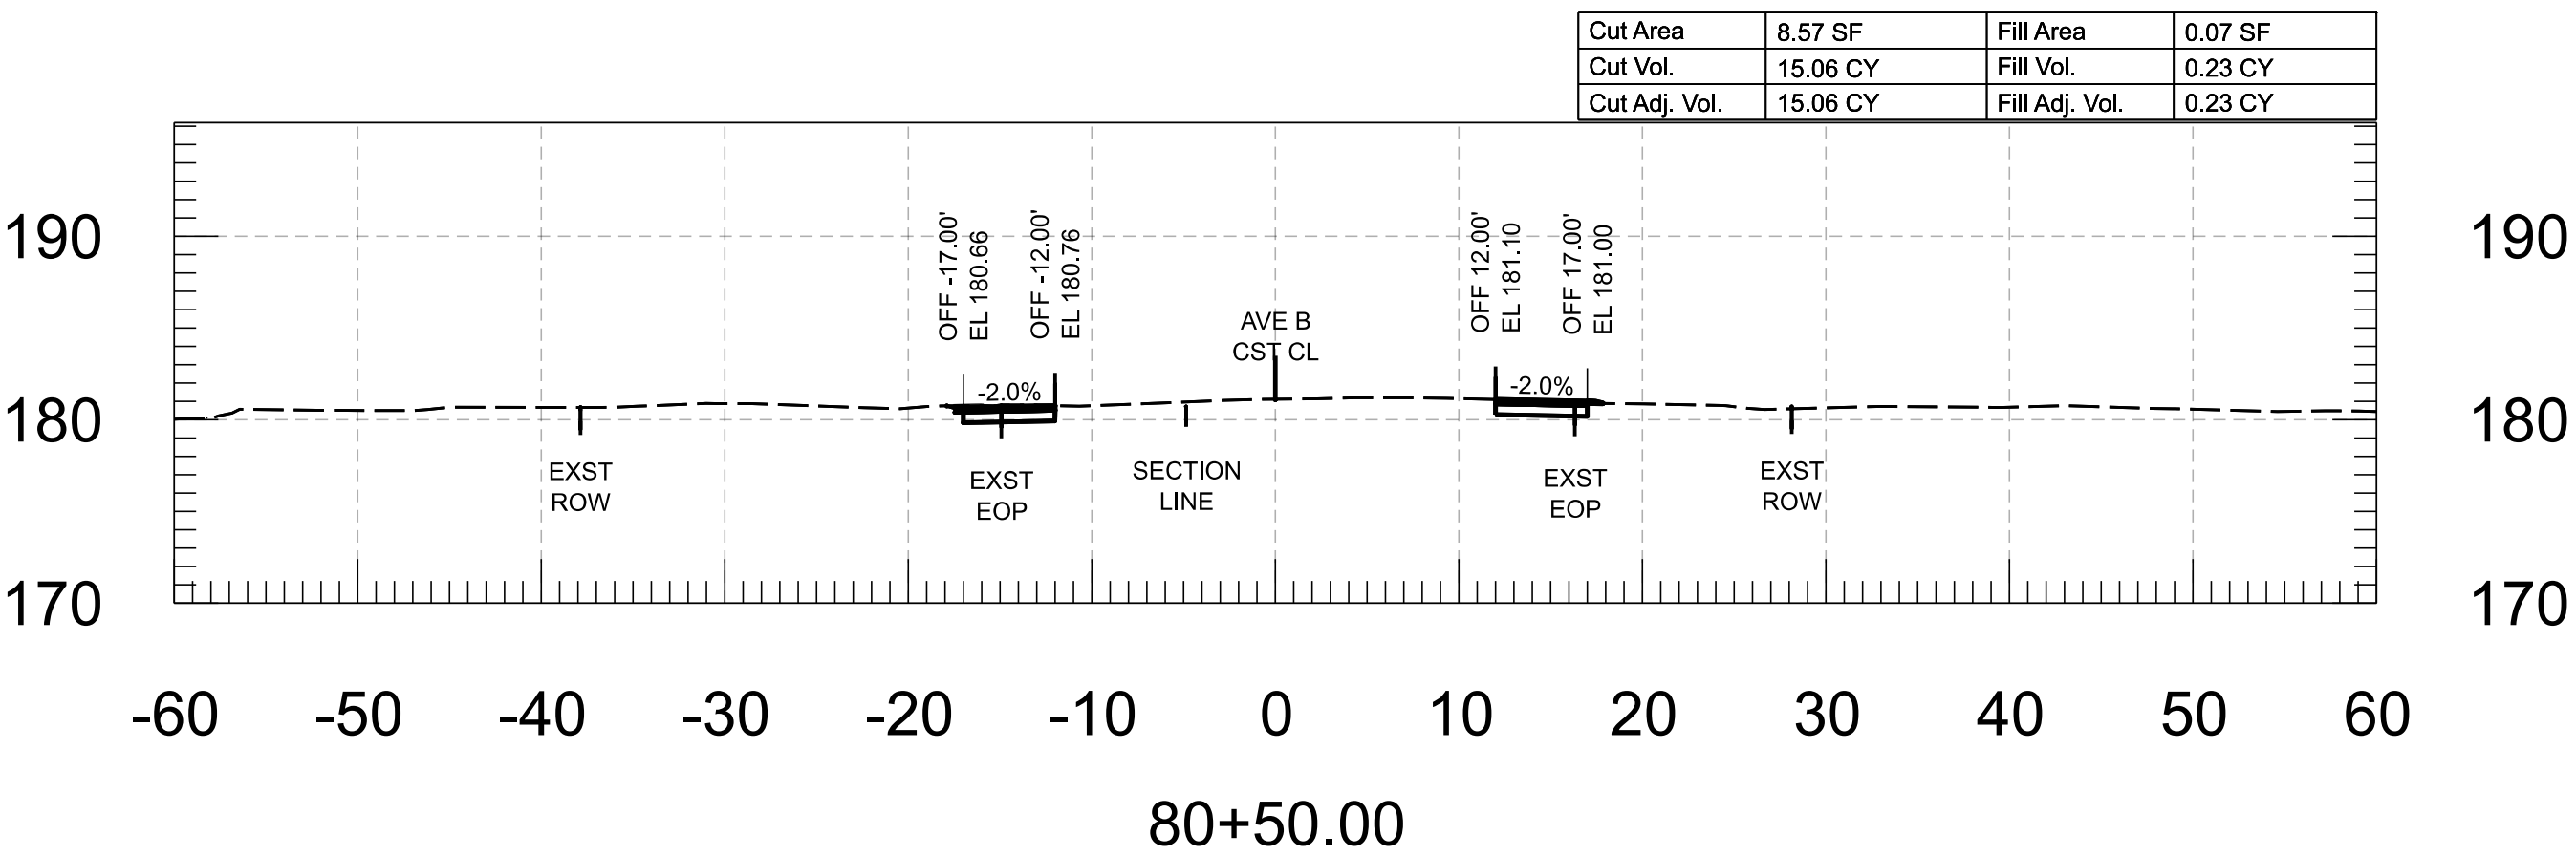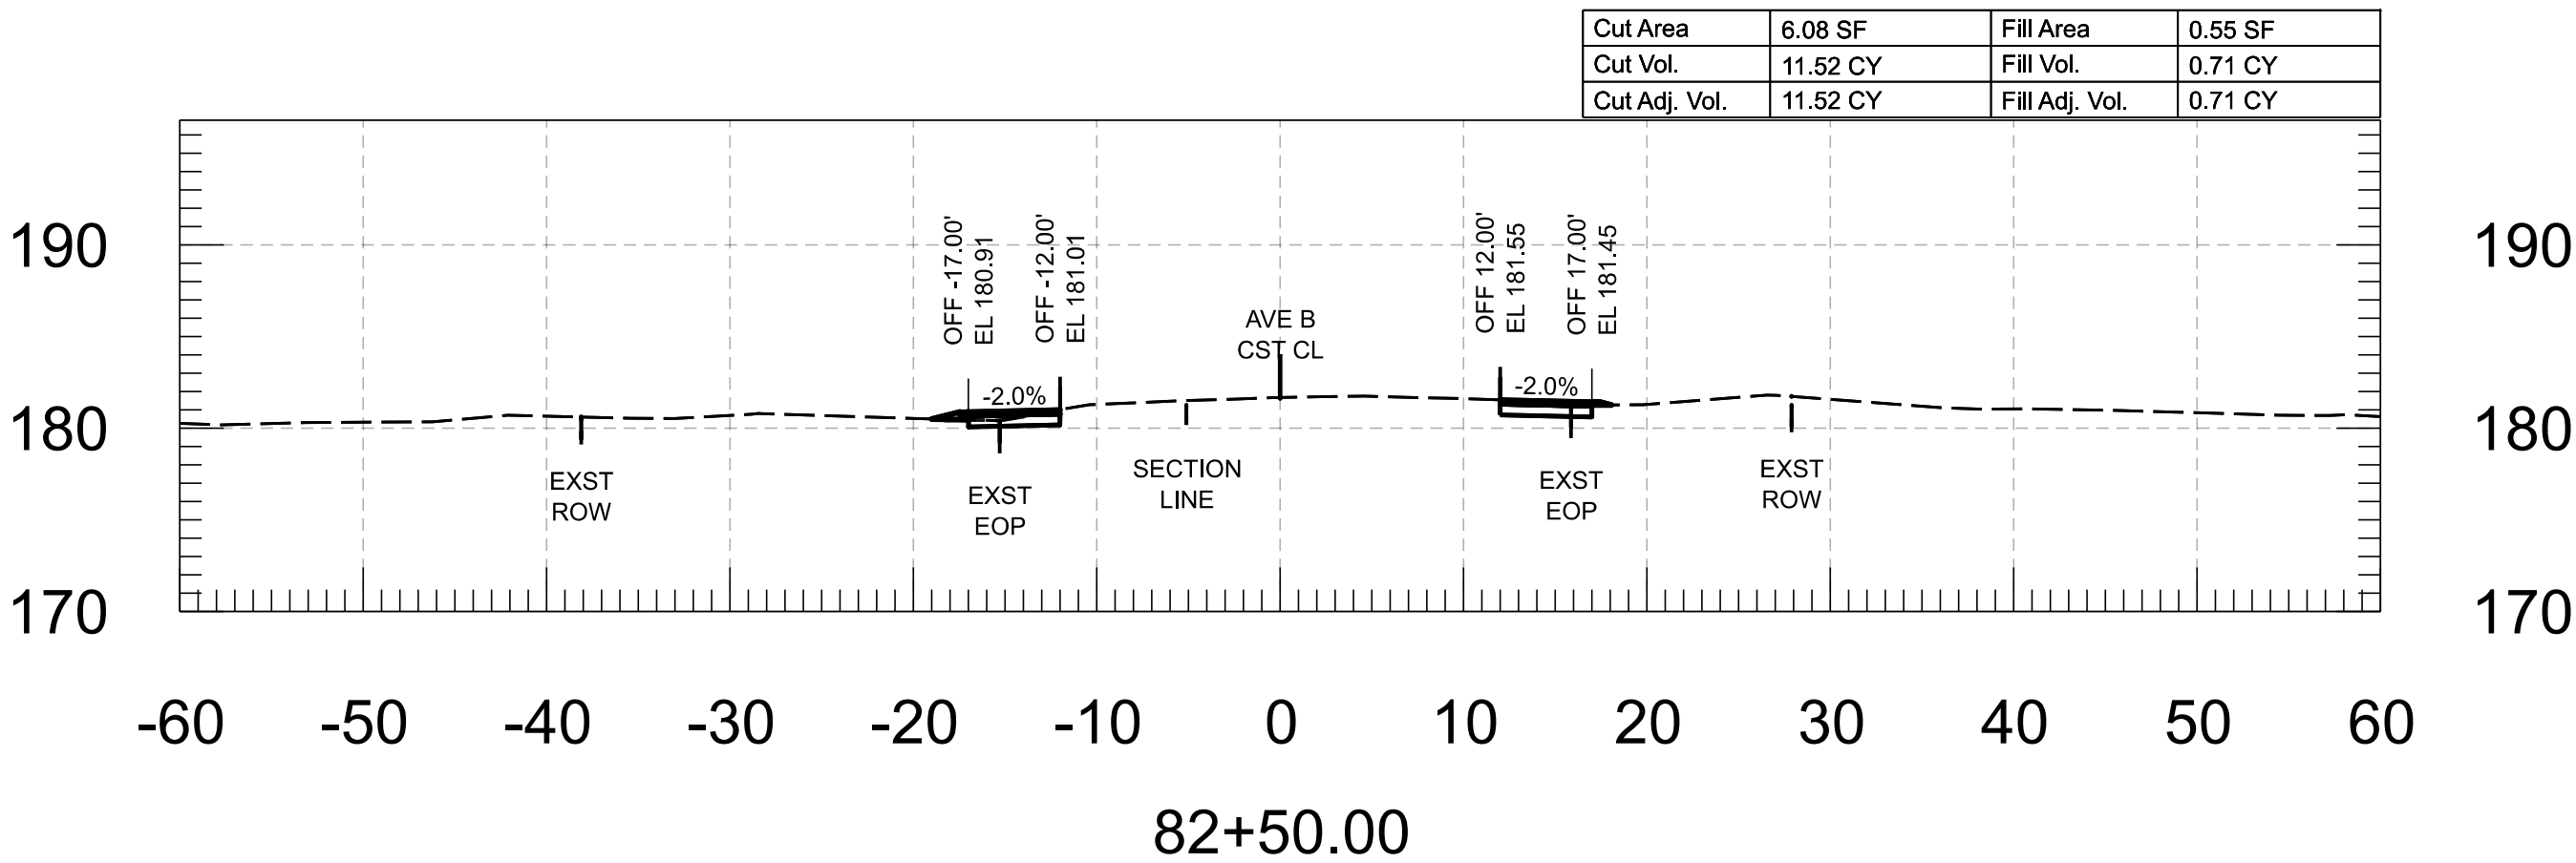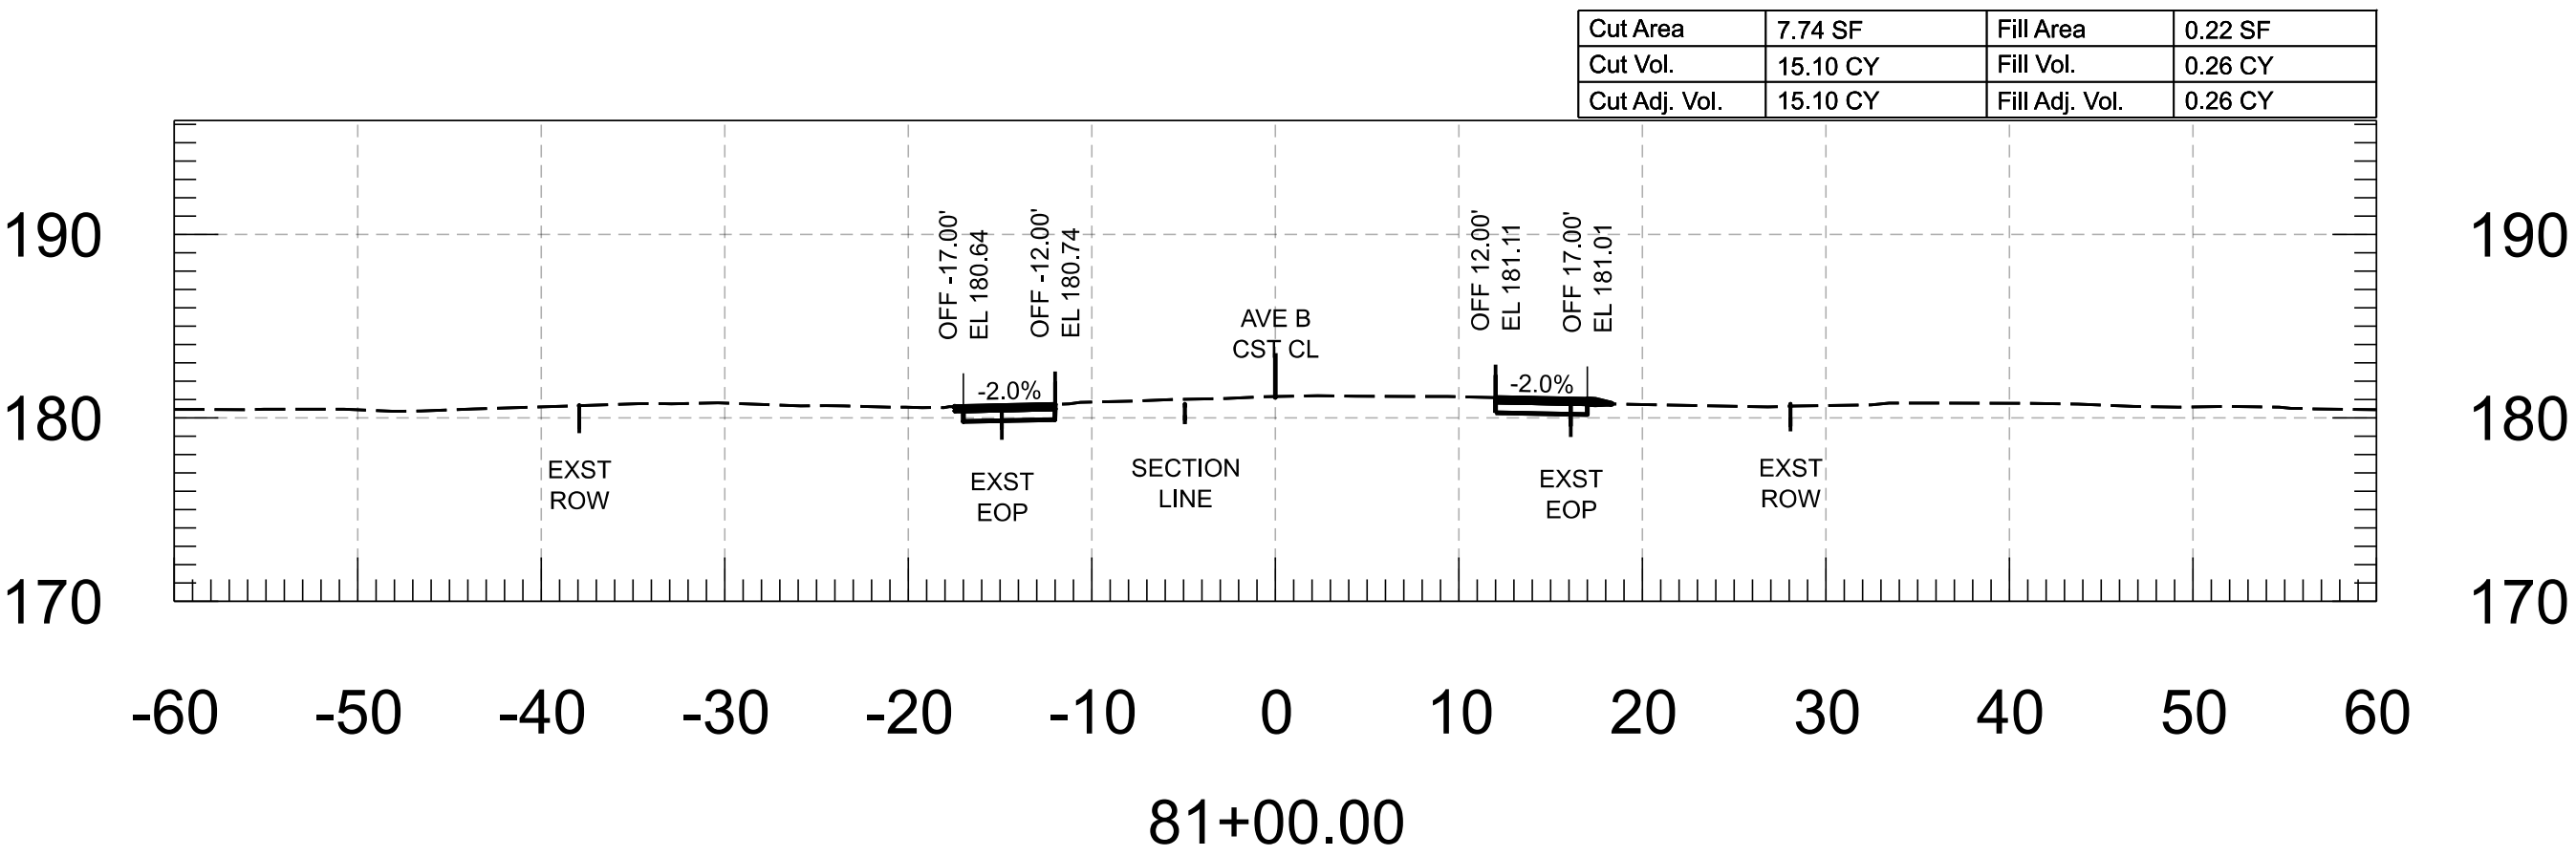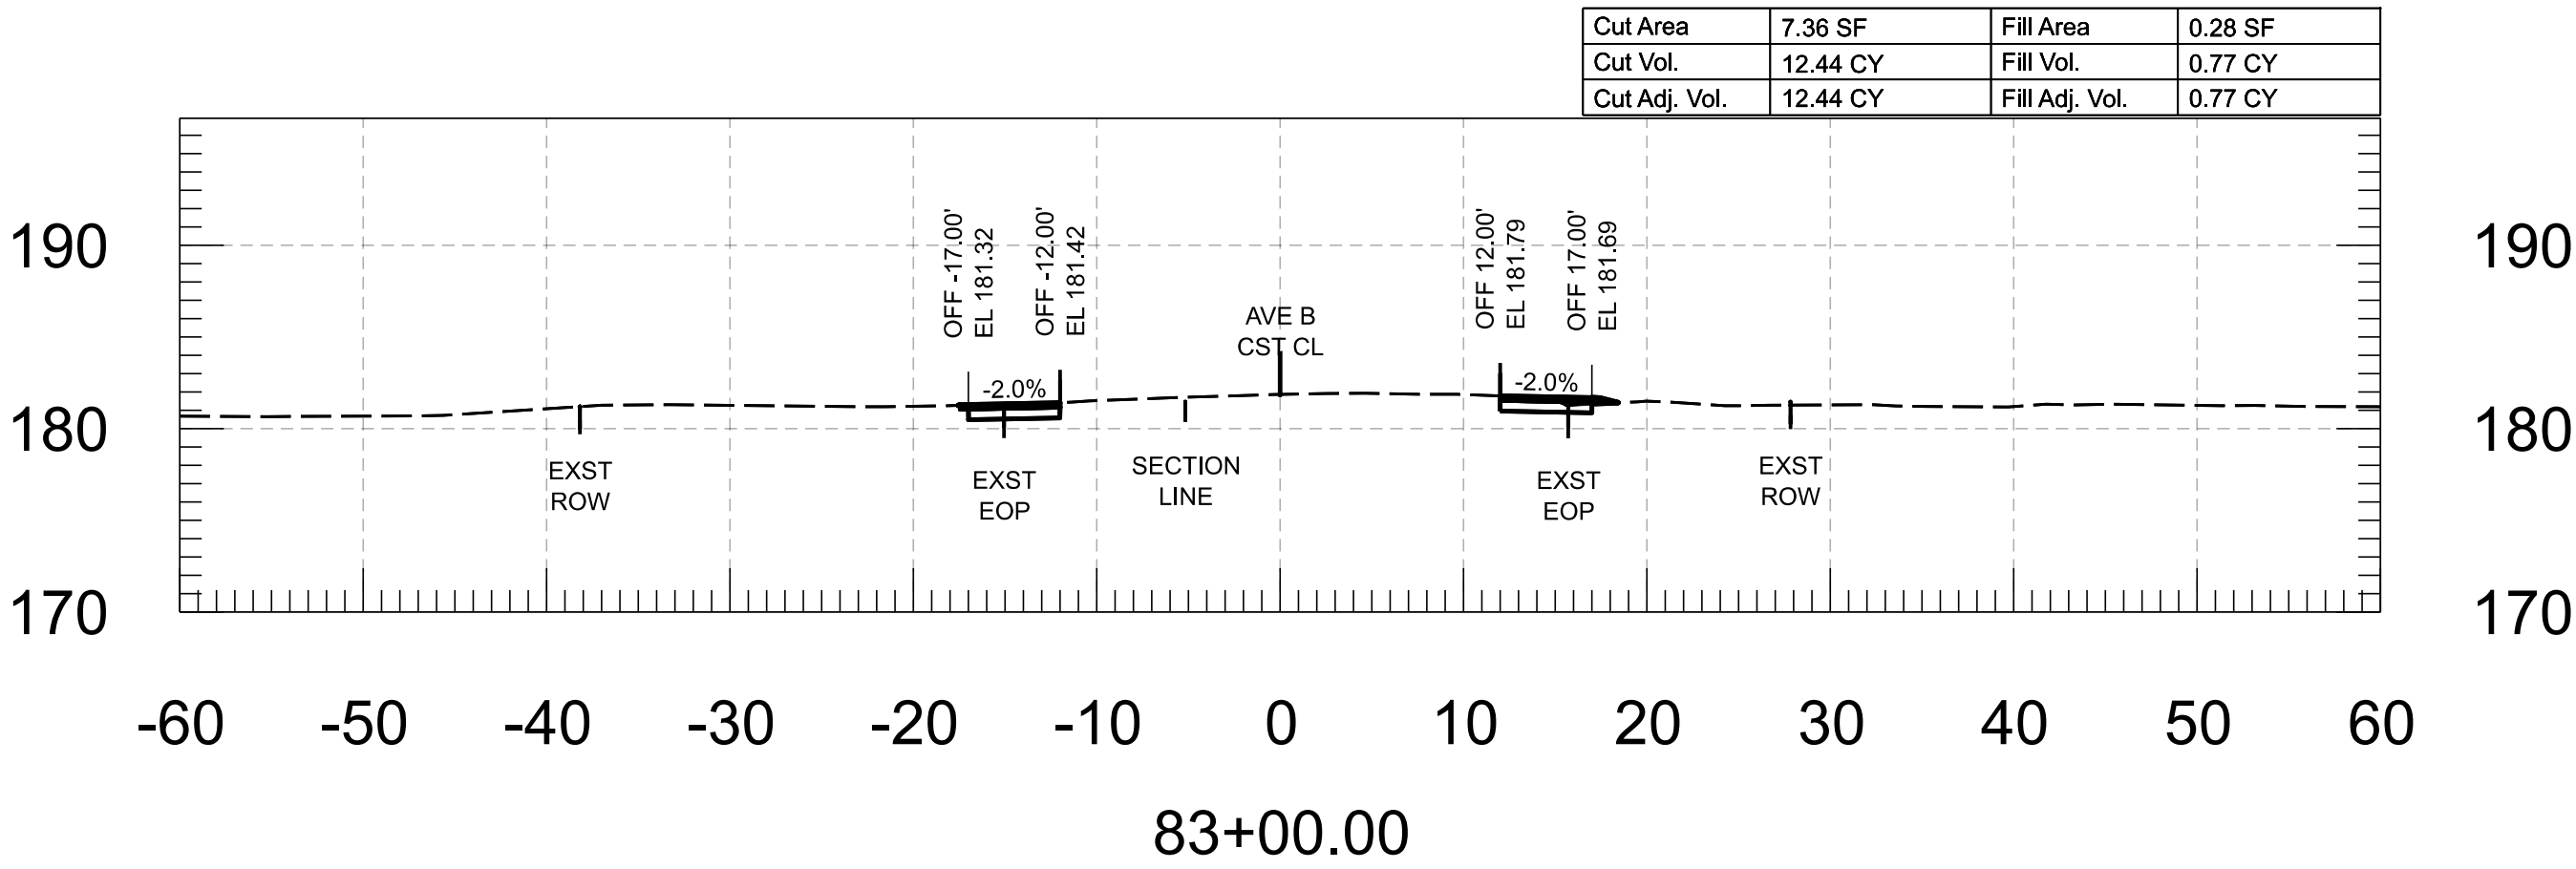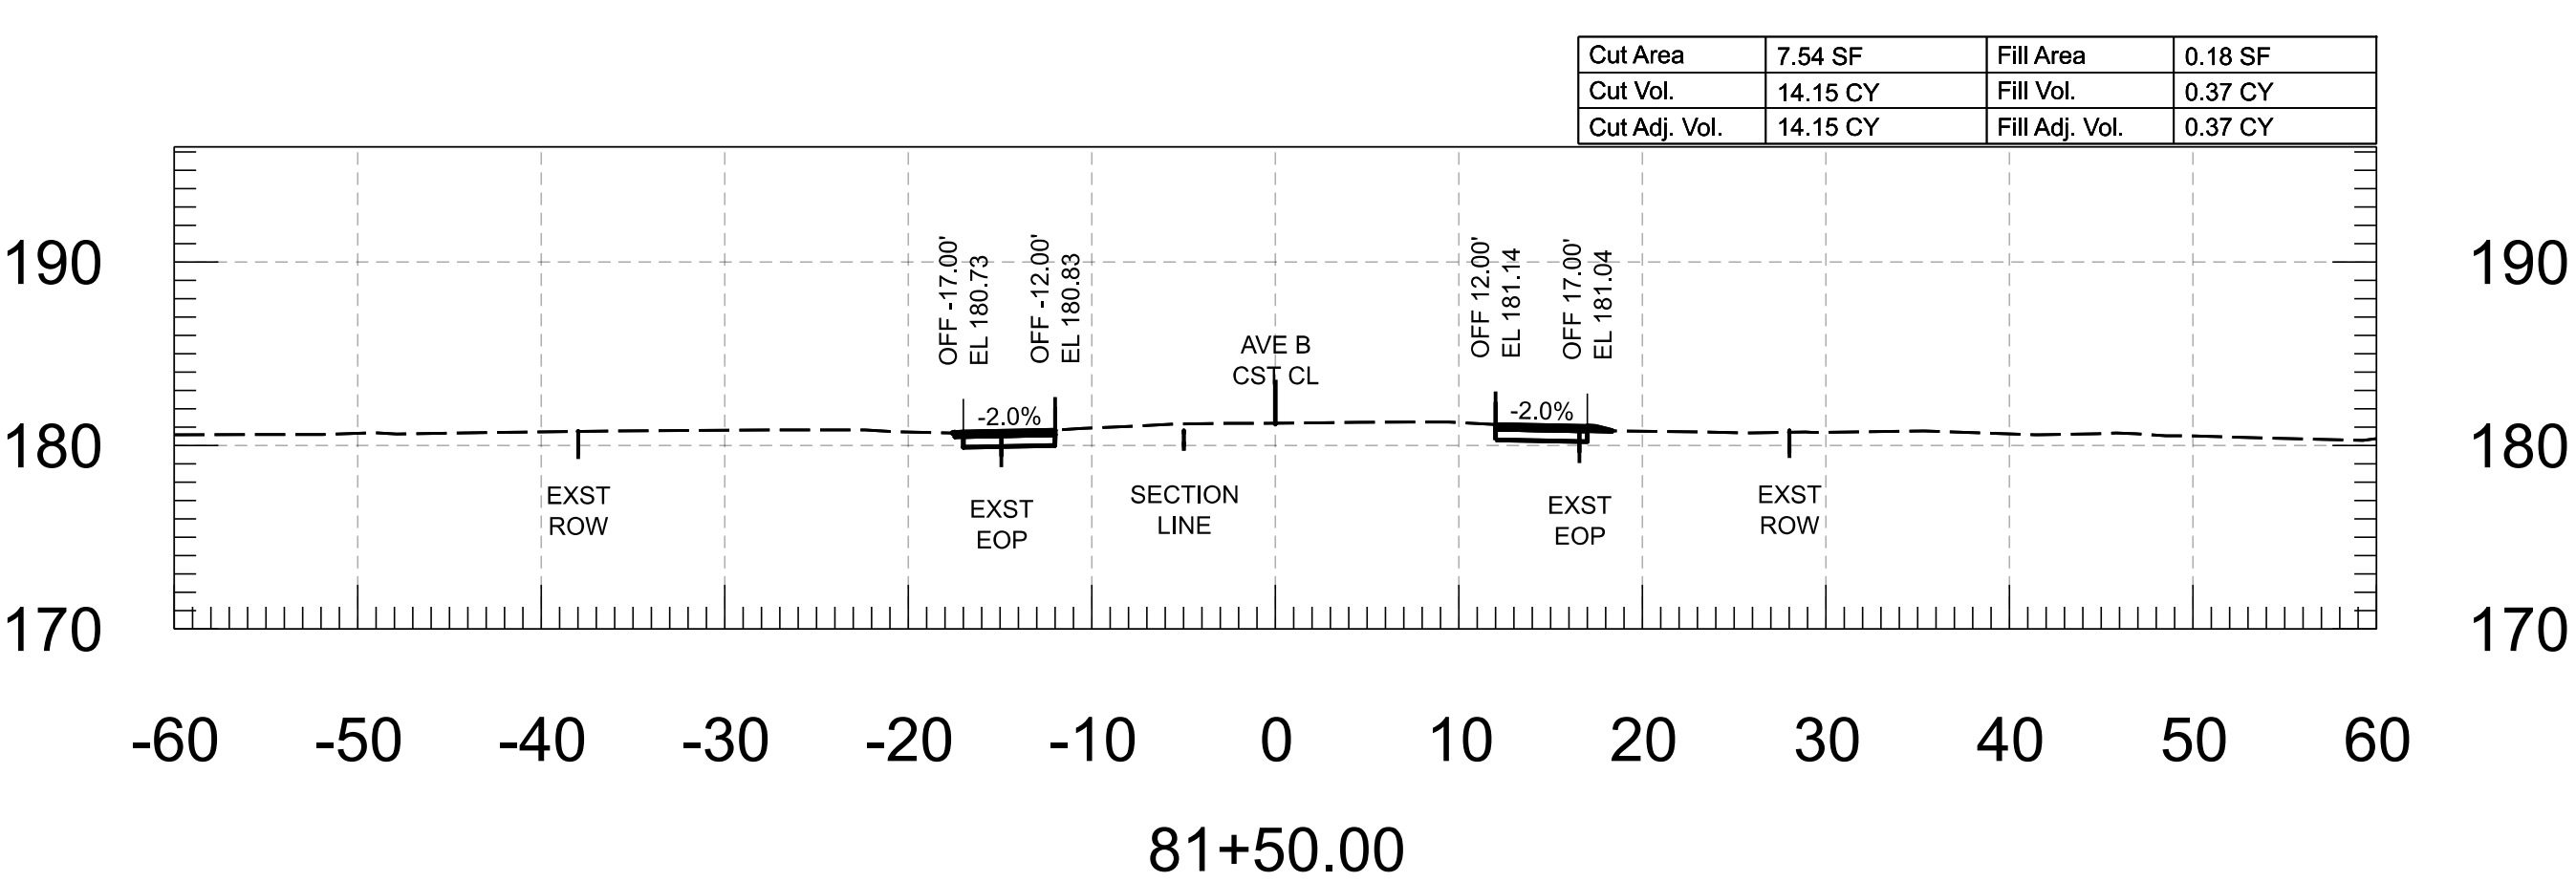

FOR INFORMATION ONLY		NAME	DATE	ARIZONA DEPARTMENT OF TRANSPORTATION PROJECT DELIVERY AND OPERATIONS DIVISION ROADWAY DESIGN SECTION	ROUTE	F.H.W.A. Arizona Division	STATE ARIZ.	PROJECT NO.	FEDERAL ID NO.	SHEET NO.	TOTAL SHEETS	RECORD DRAWING
	DESIGN	M. SCHOEN	07/26					0000 YU YYU	YYU-0(221)T	23	86	
	DRAWN	P. ESCOBAR	07/26									
	CHECKED	H. RIOS	07/26									
		 WSP USA Inc. 1230 West Washington Street, Suite 600 Tempe, AZ 85288	AVE B CROSS SECTIONS			MILEPOST	LOCATION AVENUE B, COUNTY 18TH ST - SR 195					
					STRUCTURE NO.	TRACS NO. T0439 01C						___ OF ___

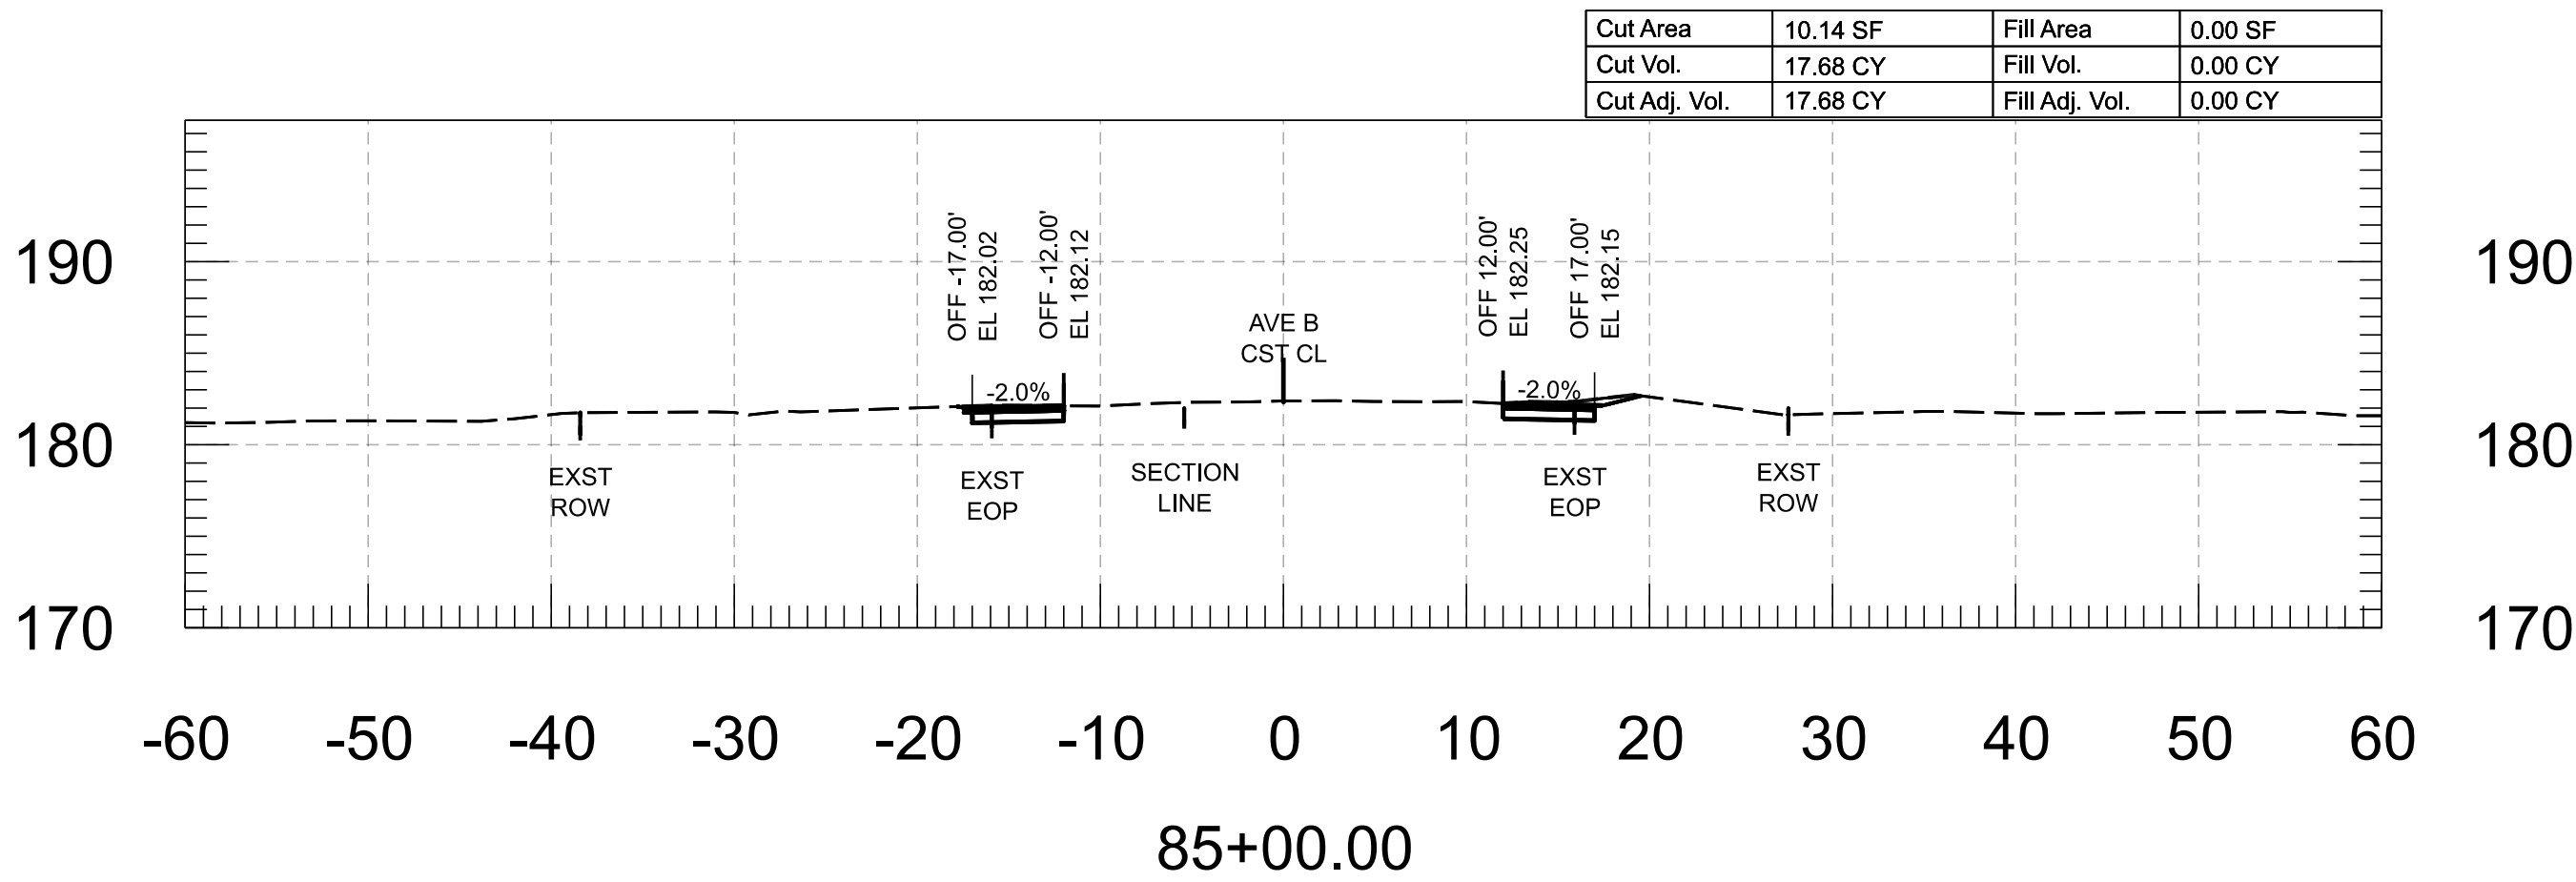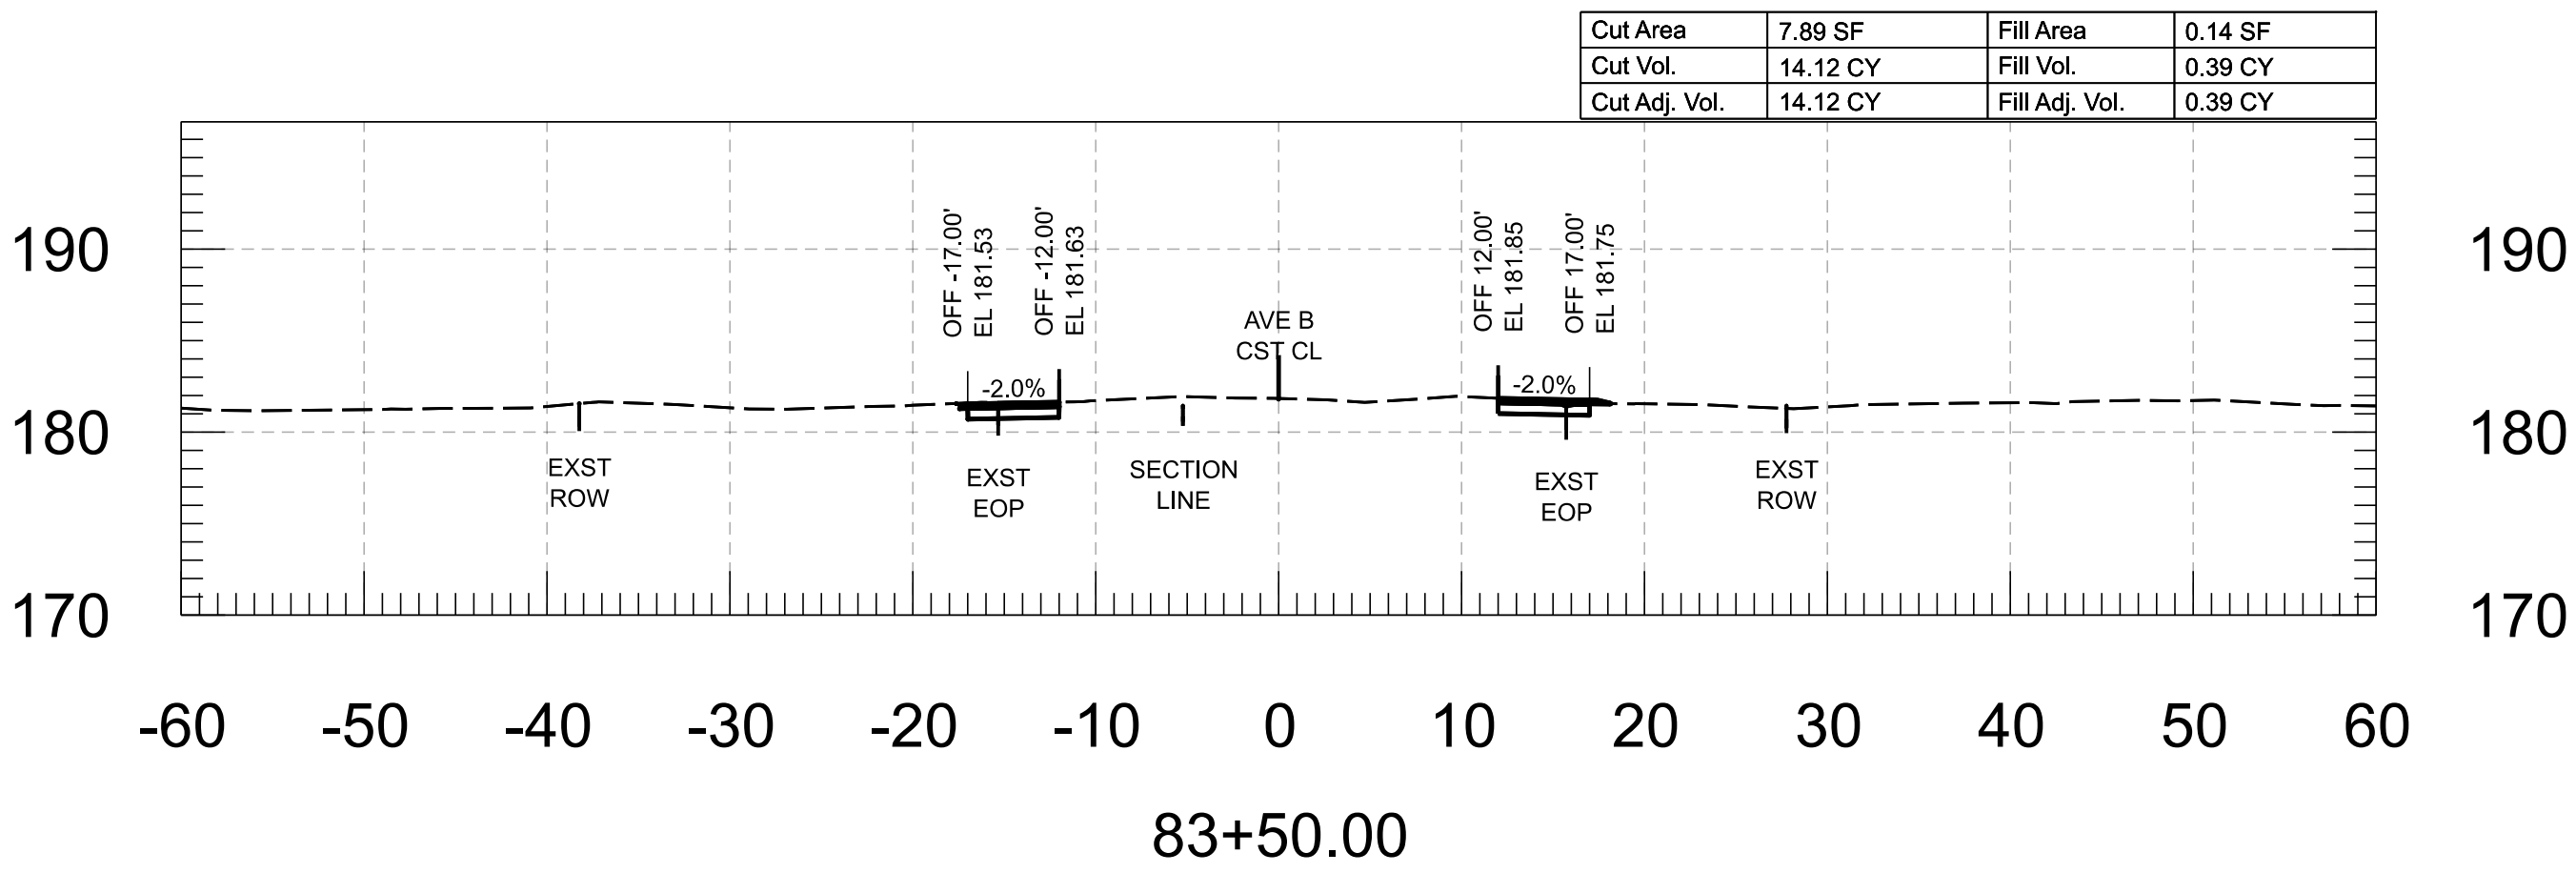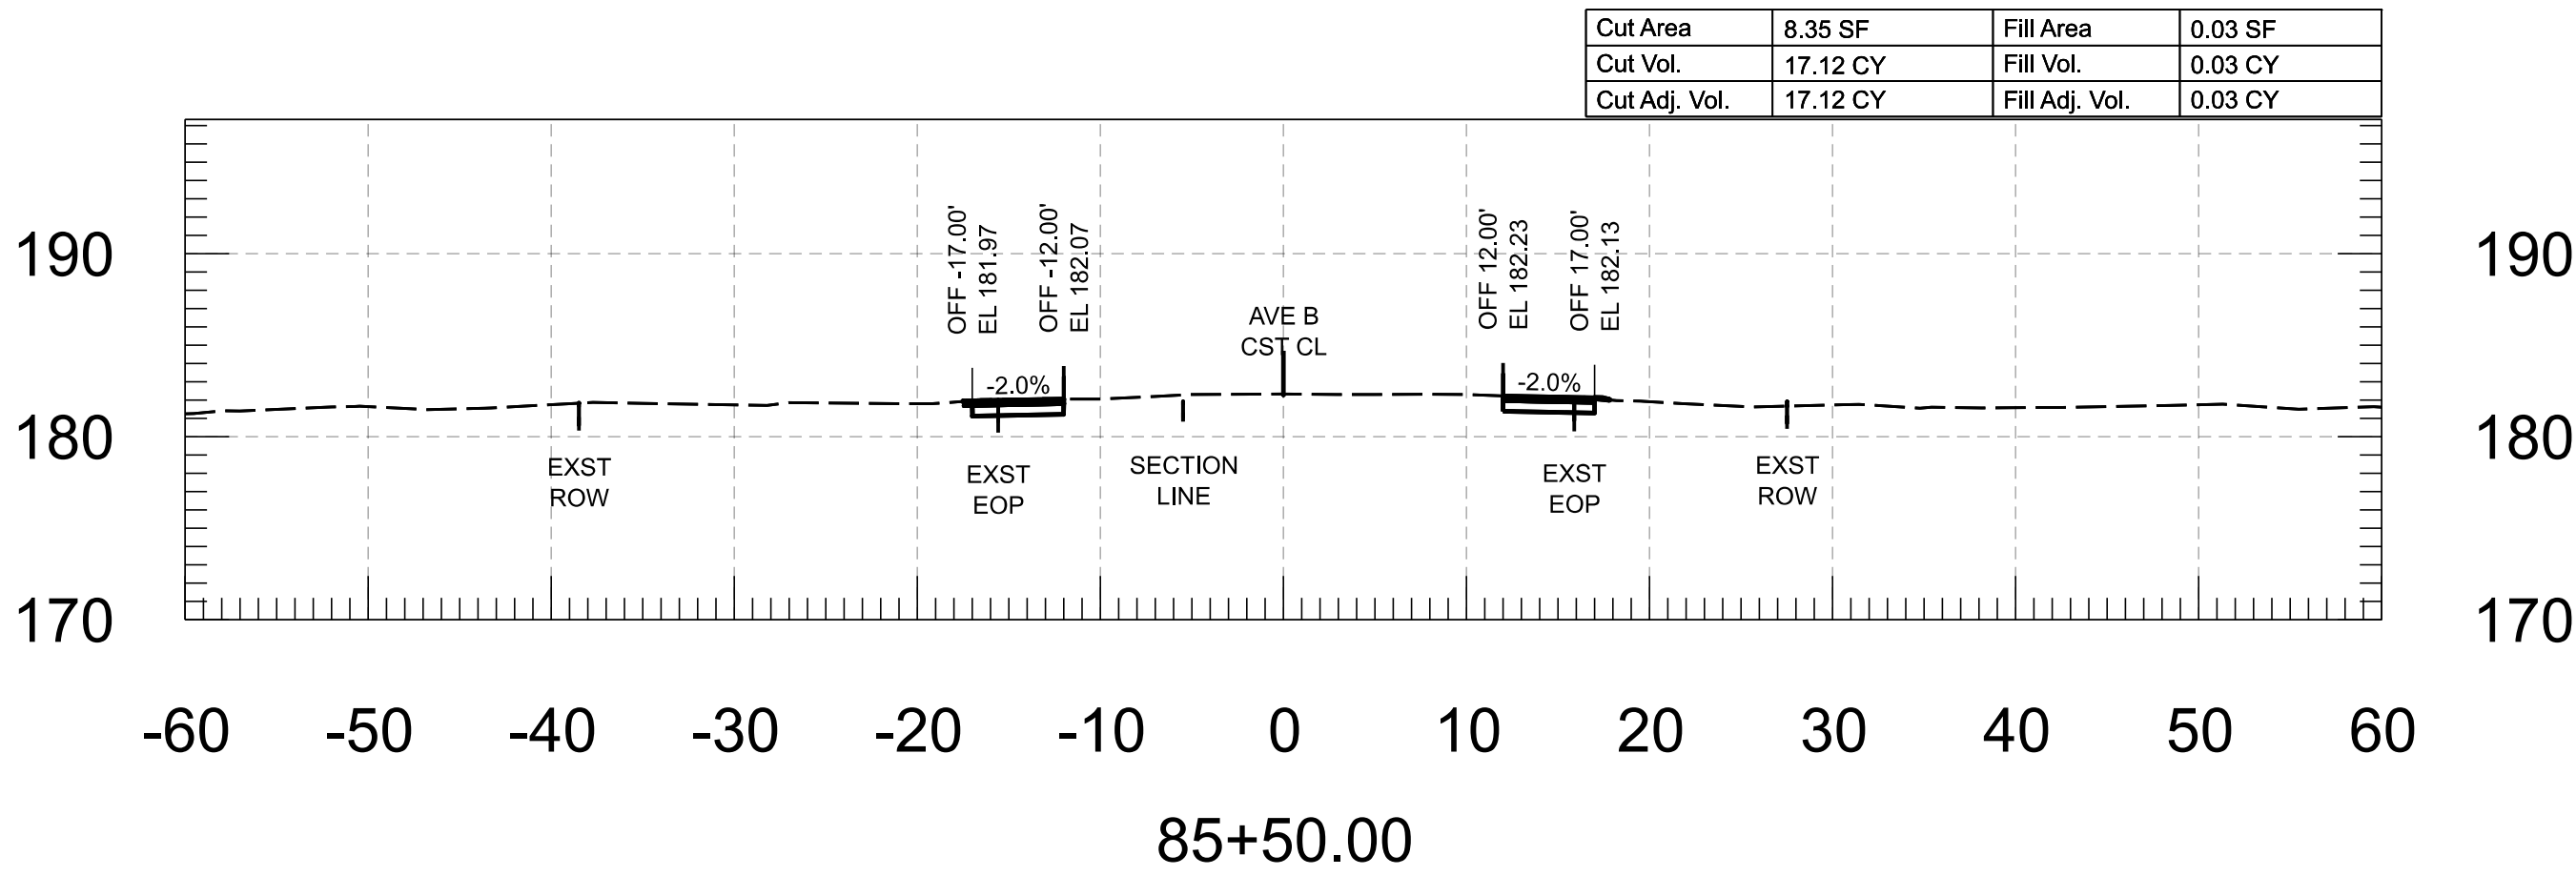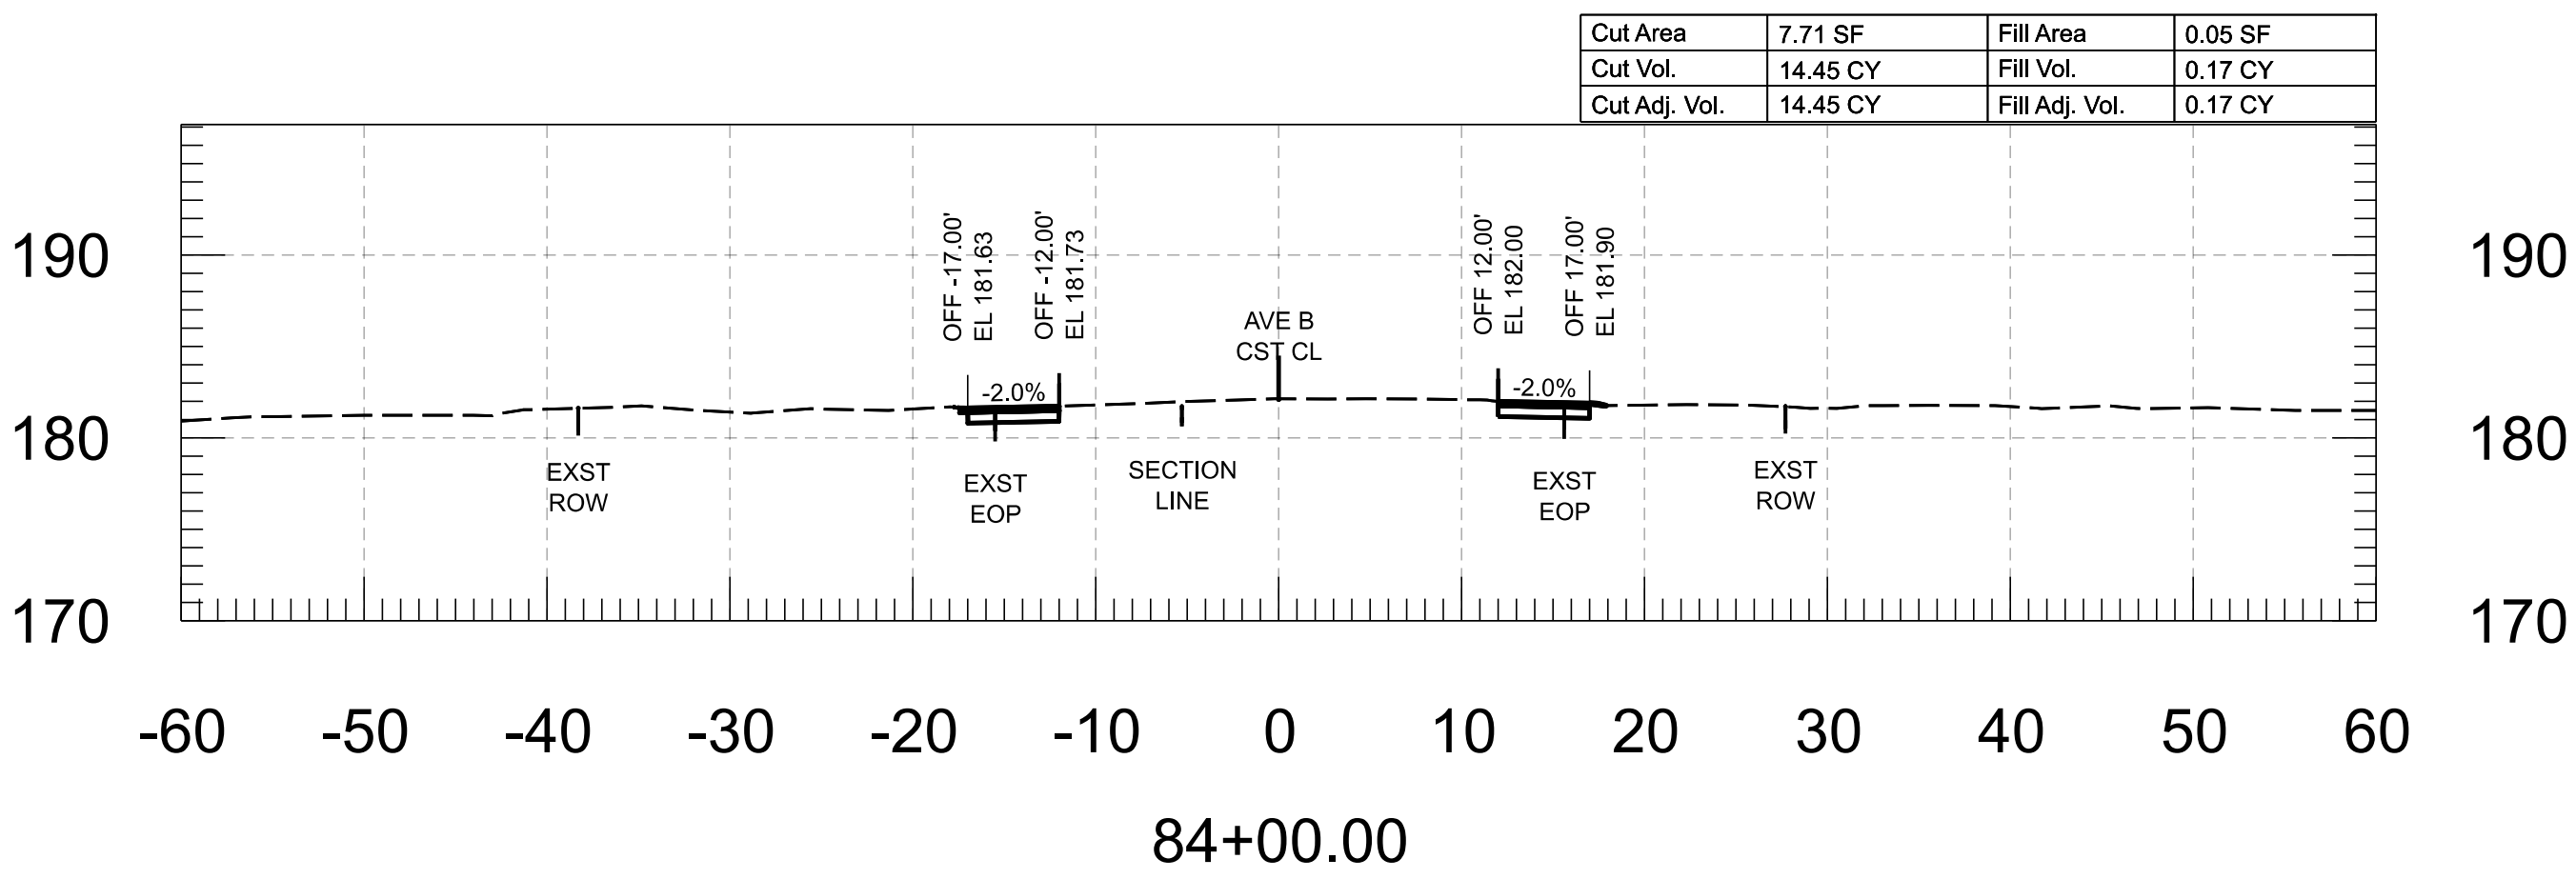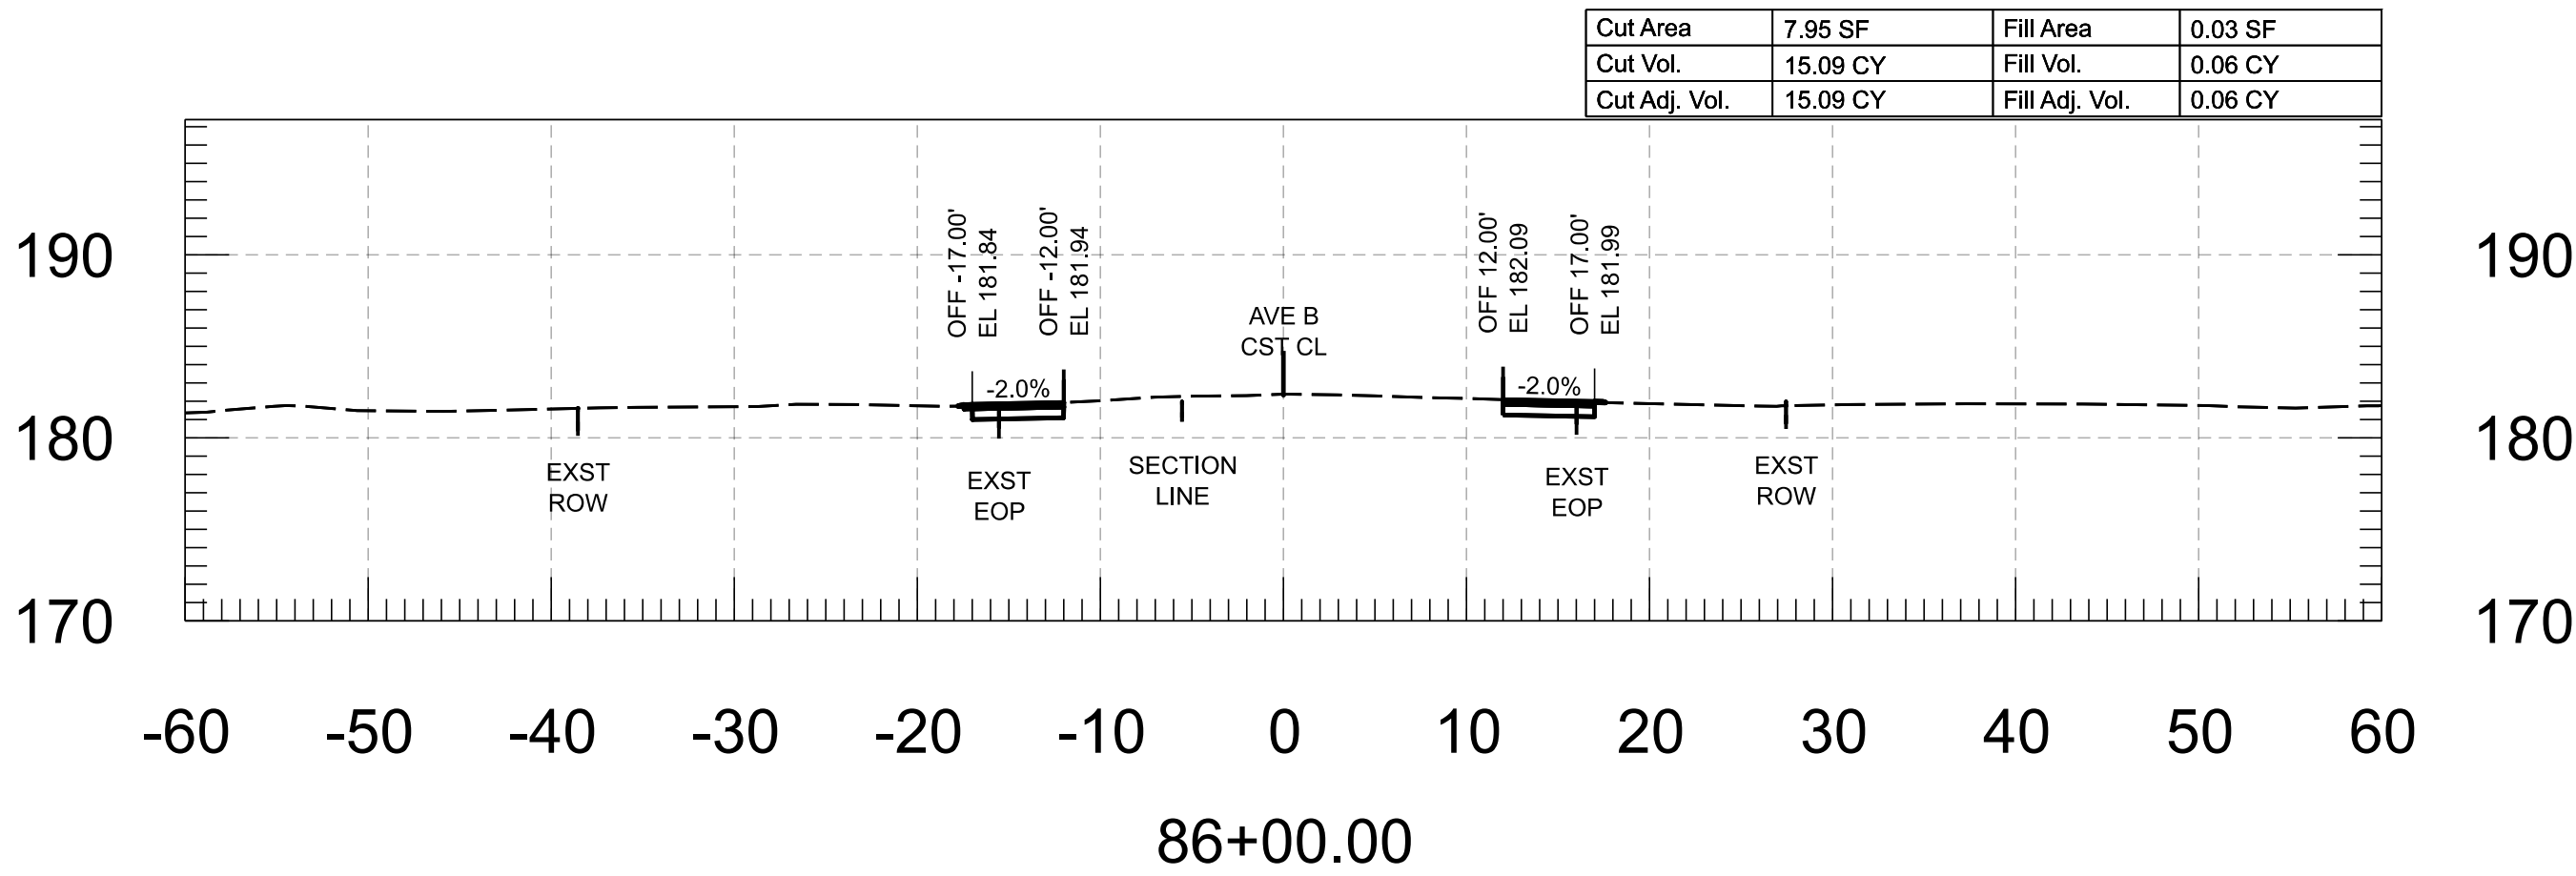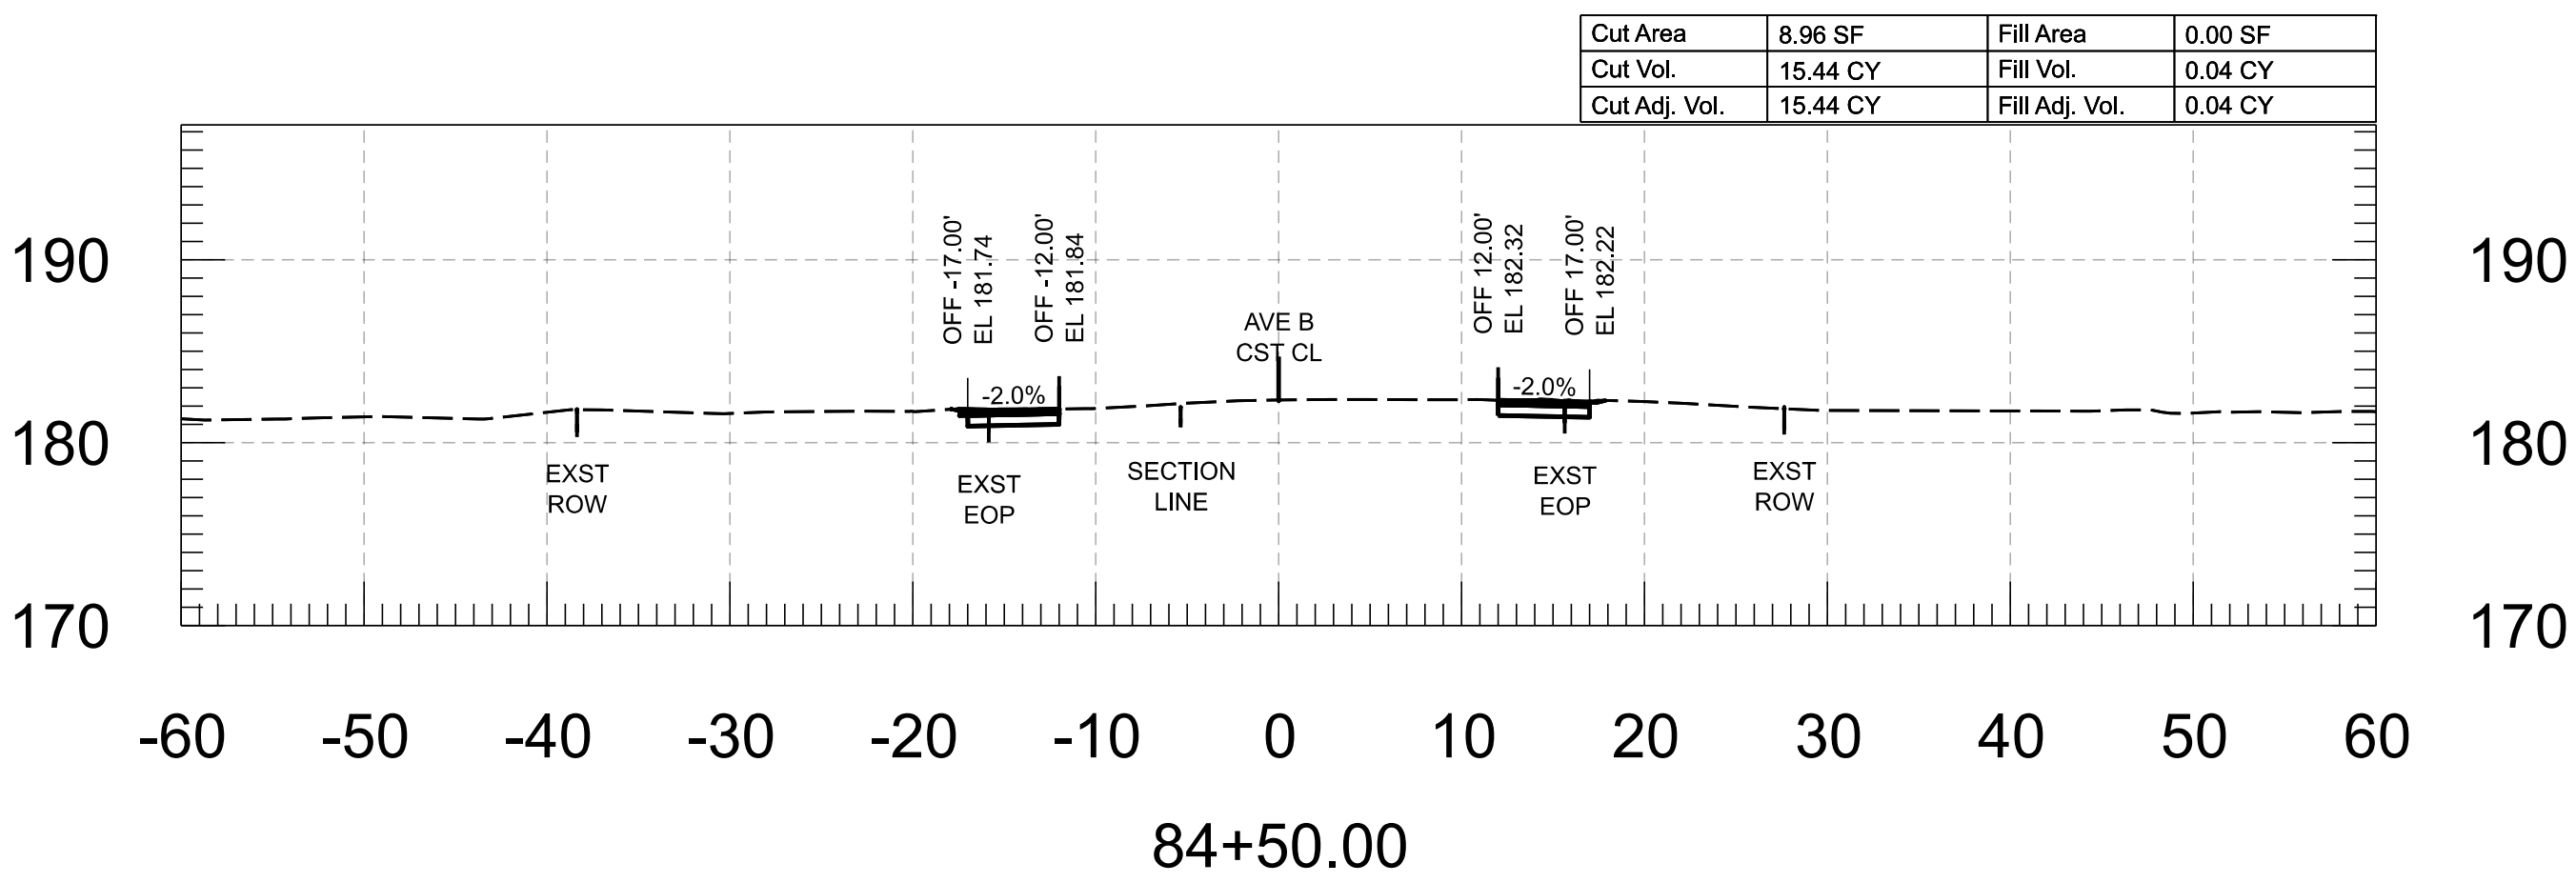


FOR INFORMATION ONLY		NAME	DATE	ARIZONA DEPARTMENT OF TRANSPORTATION PROJECT DELIVERY AND OPERATIONS DIVISION ROADWAY DESIGN SECTION	ROUTE	F.H.W.A. Arizona Division	STATE ARIZ.	PROJECT NO.	FEDERAL ID NO.	SHEET NO.	TOTAL SHEETS	RECORD DRAWING
	DESIGN	M. SCHOEN	07/26					0000 YU YYU	YYU-0(221)T	24	86	
	DRAWN	P. ESCOBAR	07/26									
	CHECKED	H. RIOS	07/26		MILEPOST	AVENUE B, COUNTY 18TH ST - SR 195						
	 WSP USA Inc. 1230 West Washington Street, Suite 600 Tempe, AZ 85288				STRUCTURE NO.							
				AVE B CROSS SECTIONS	TRACS NO. T0439 01C		____ OF ____					

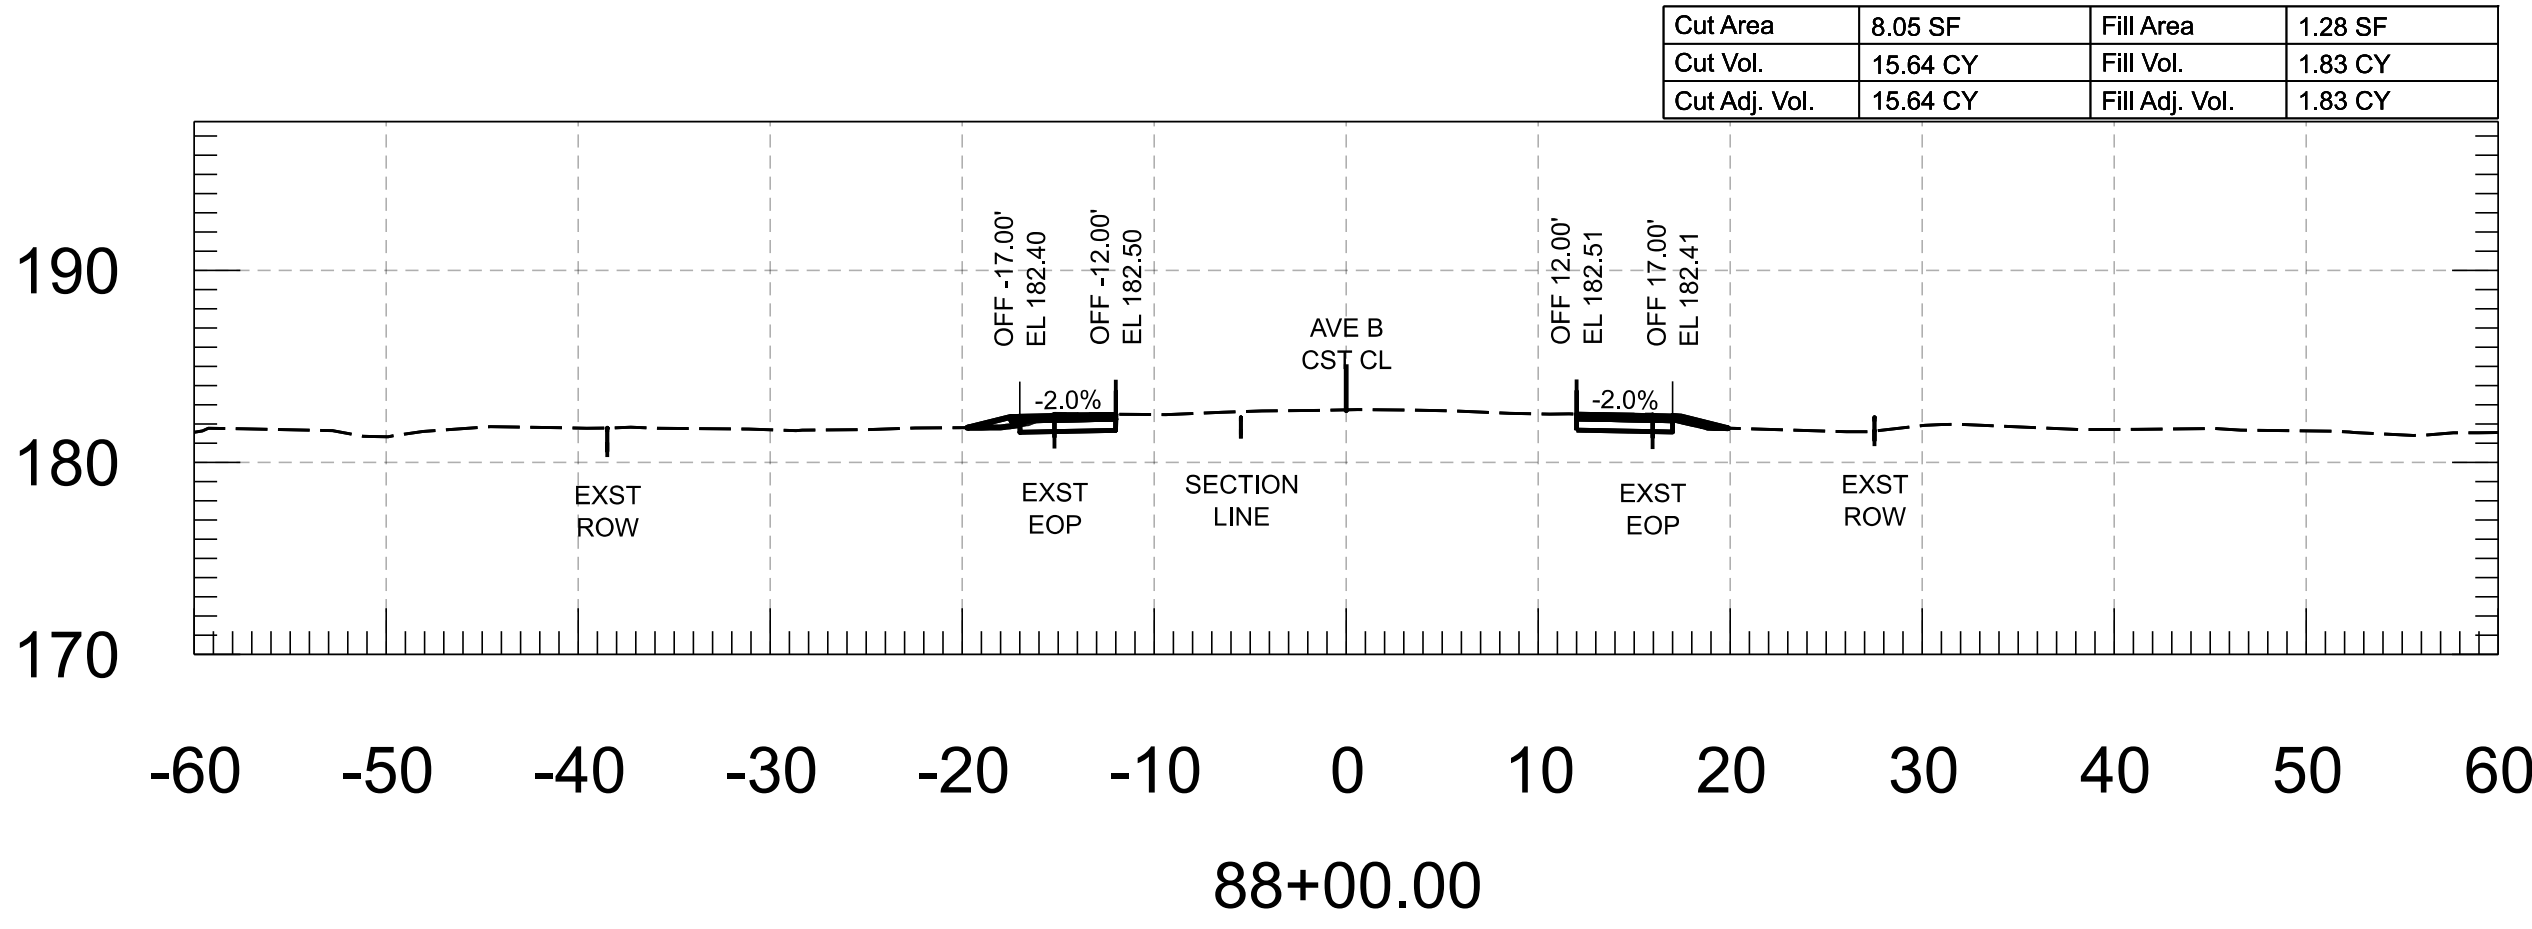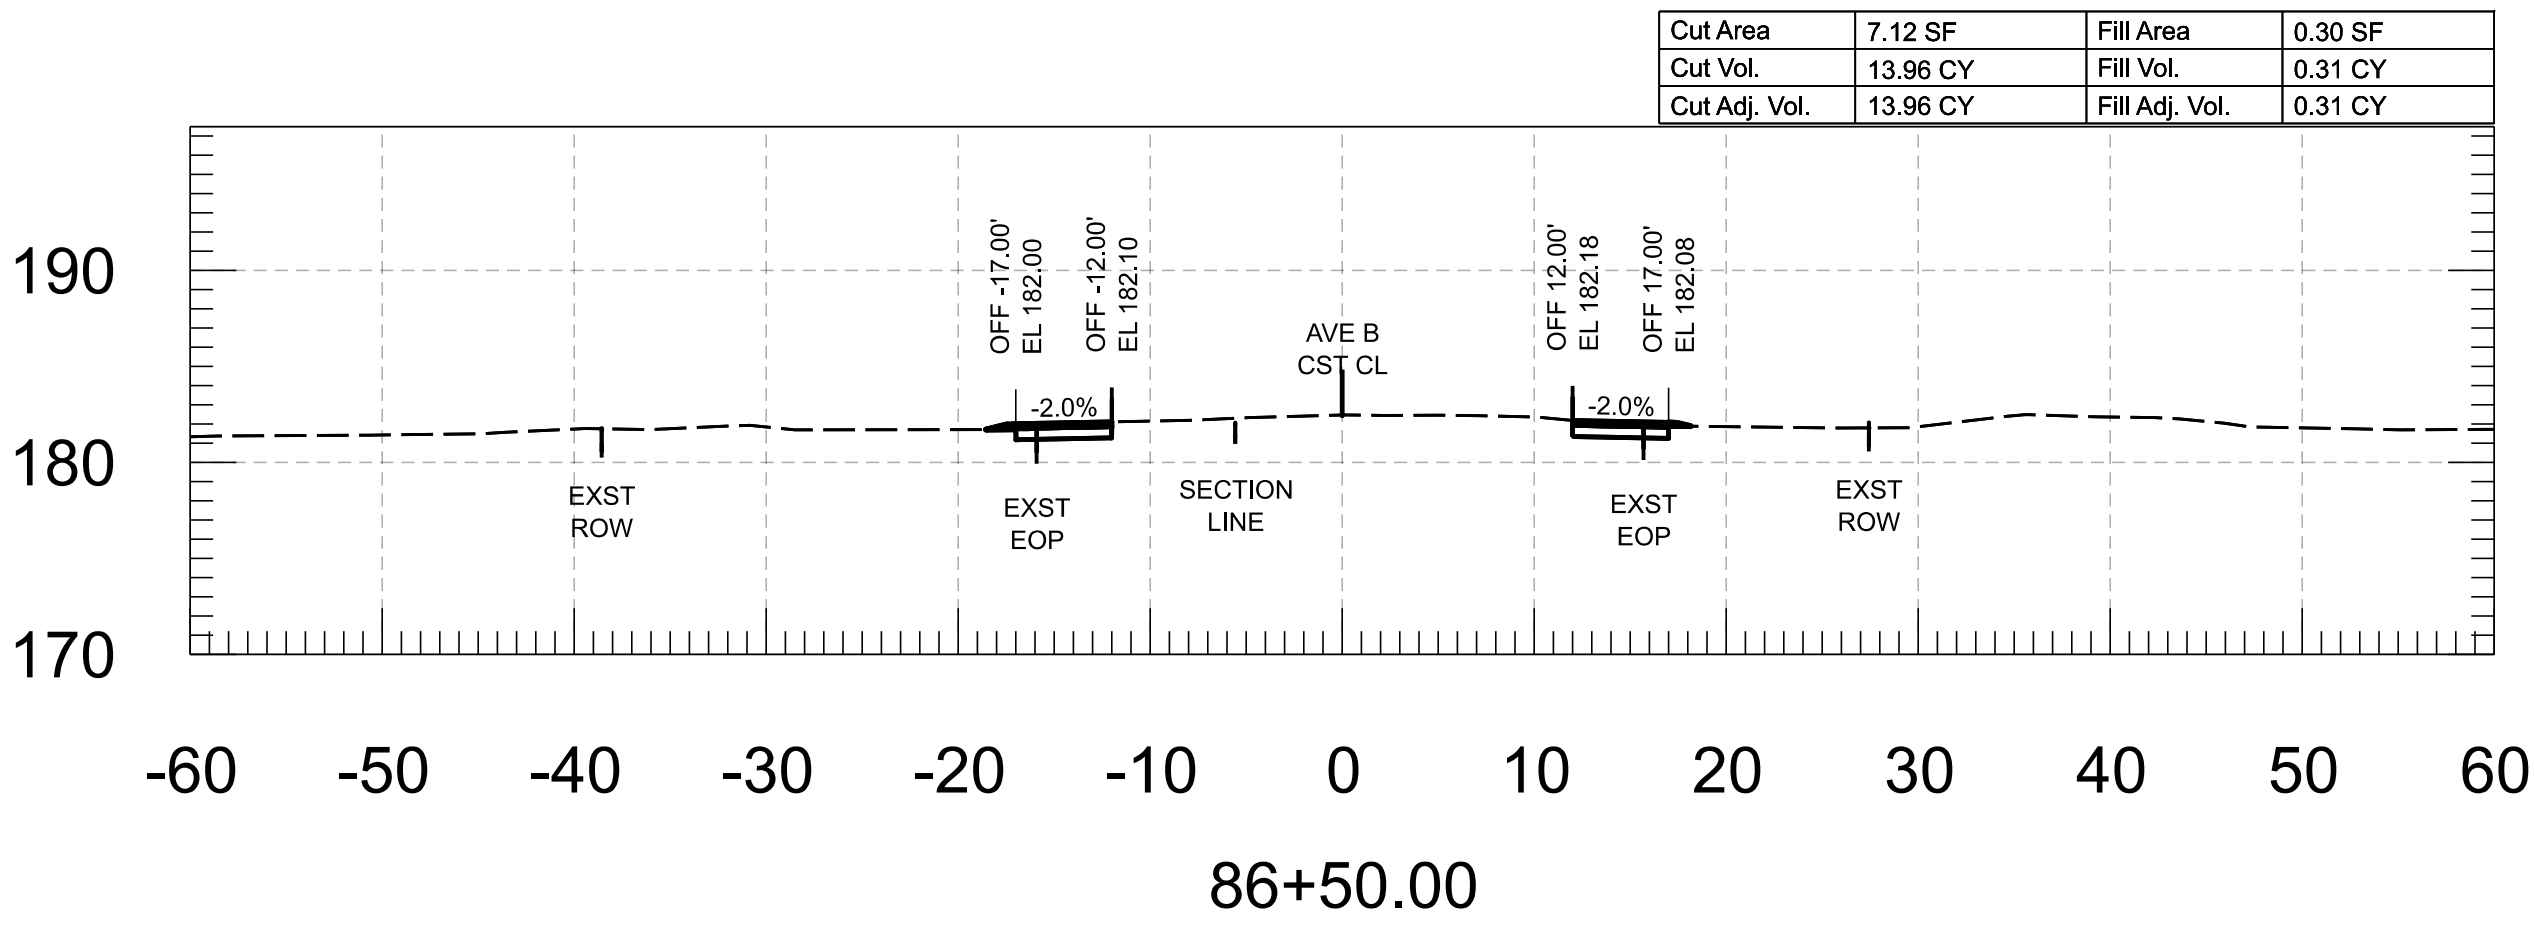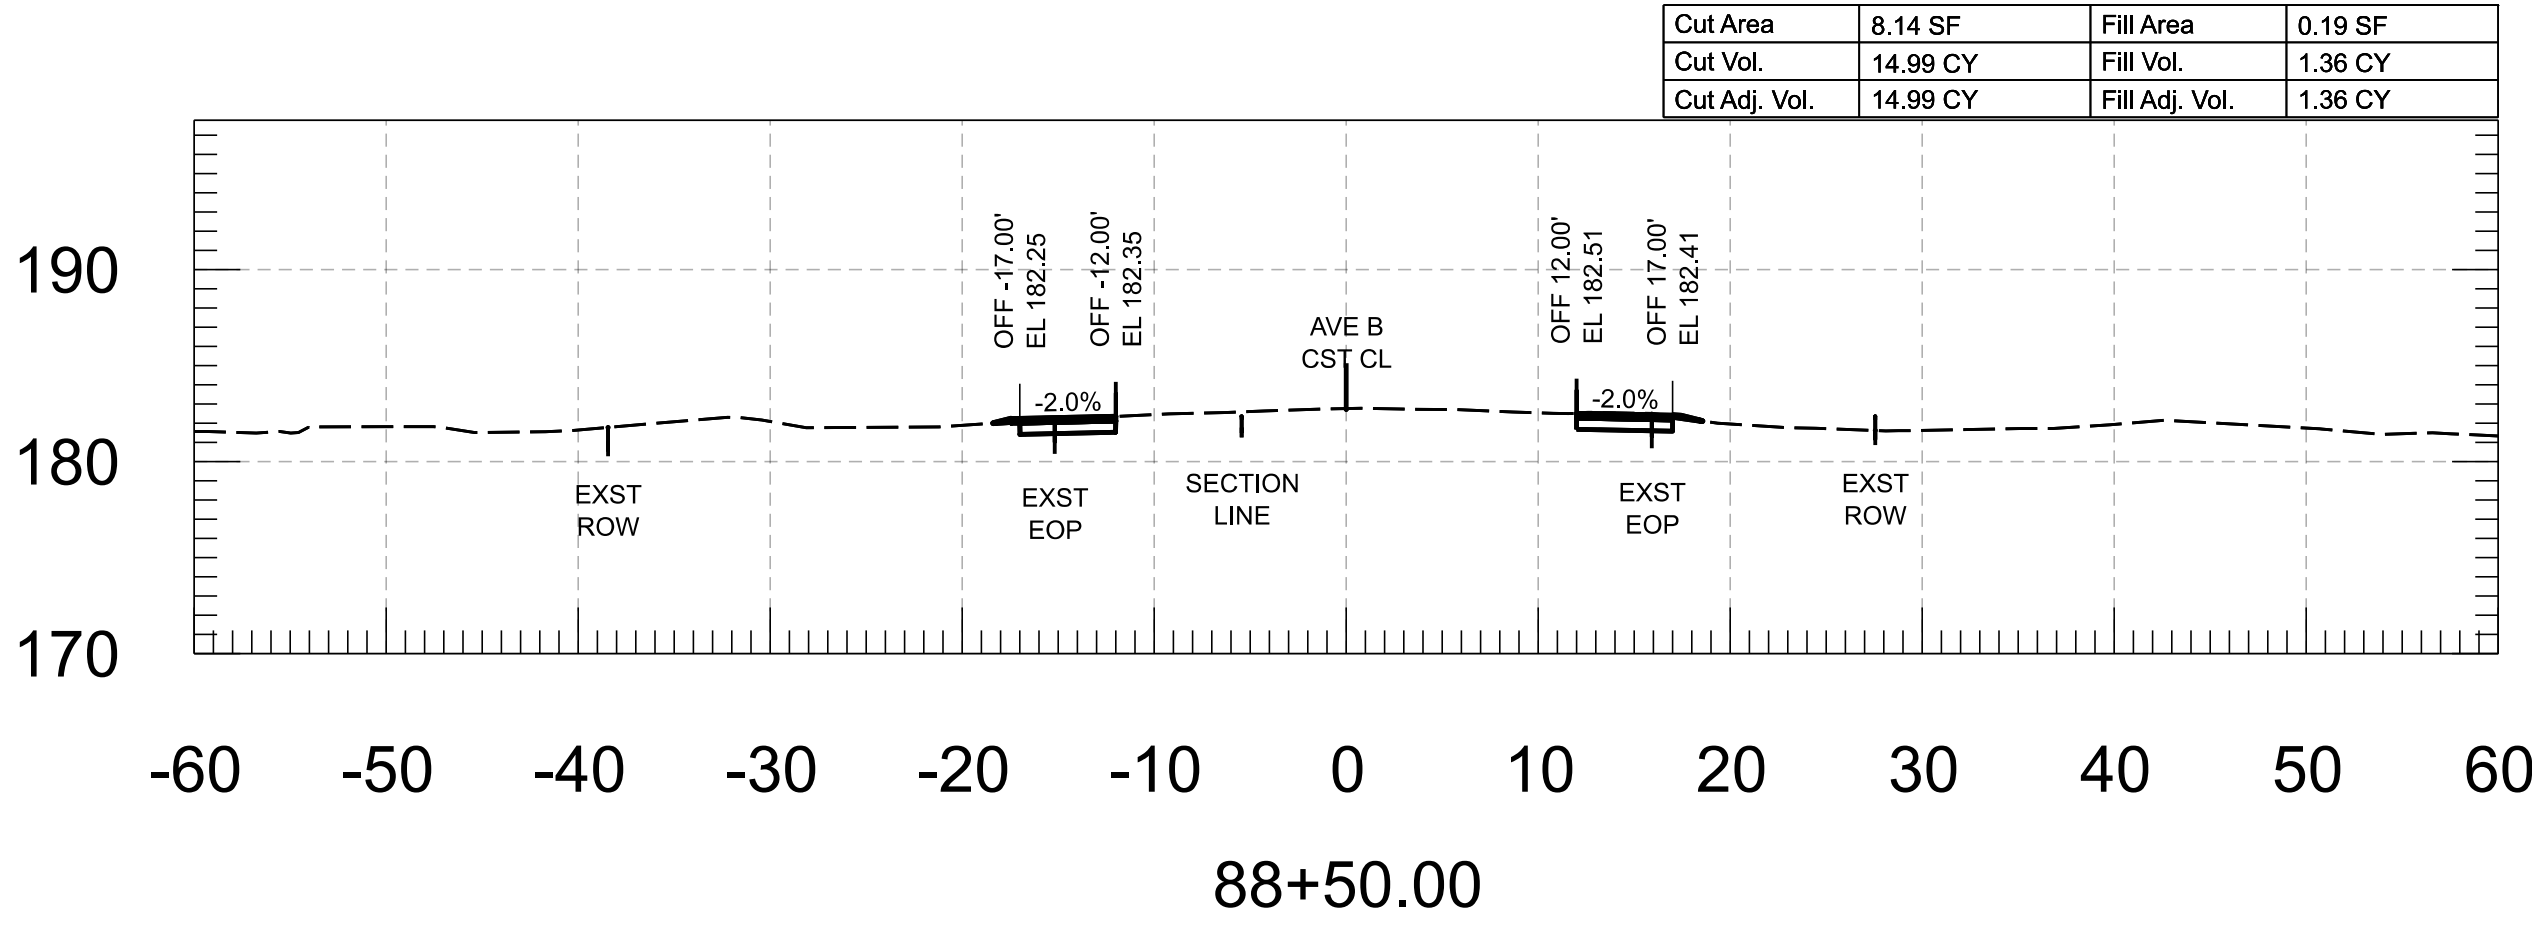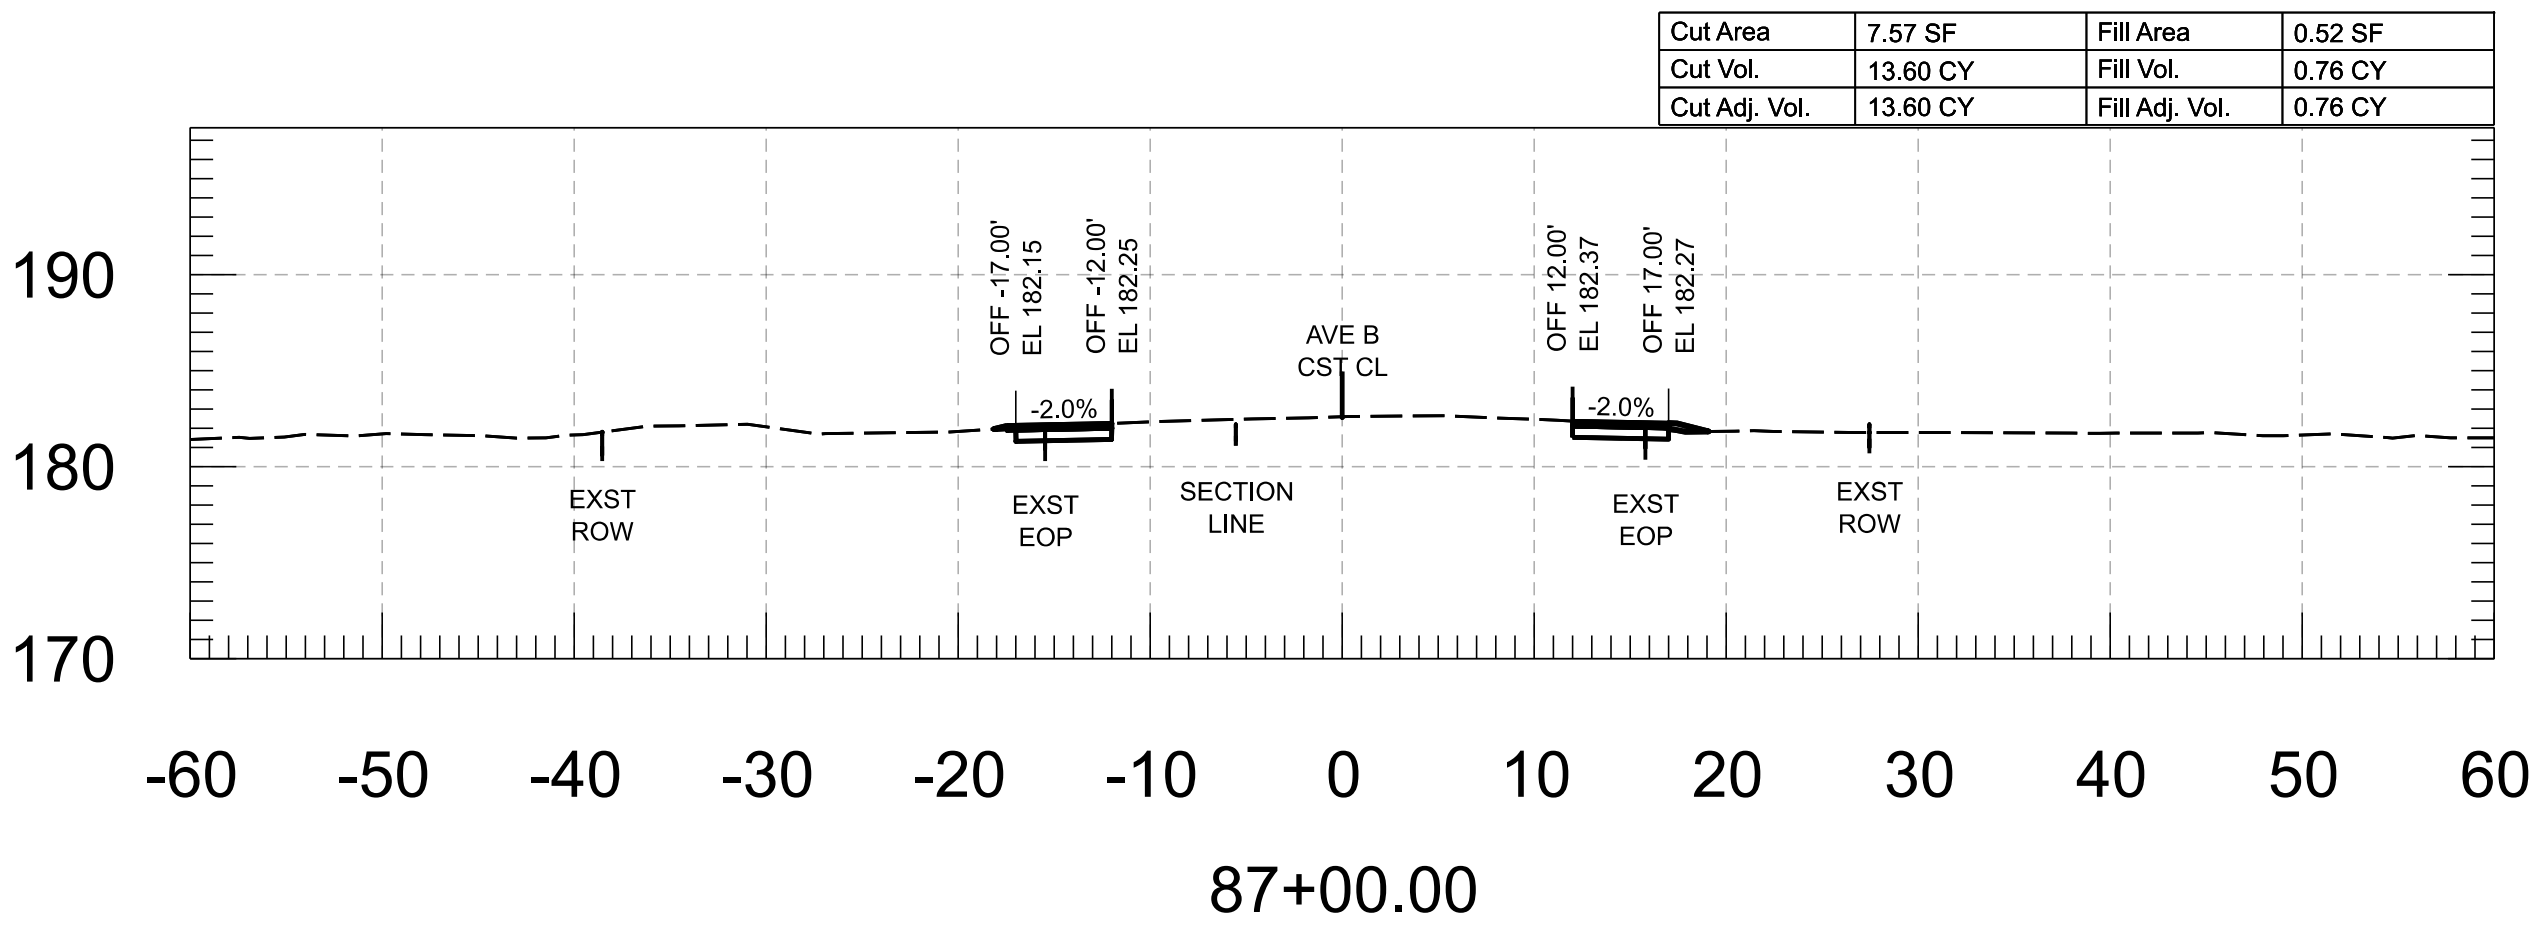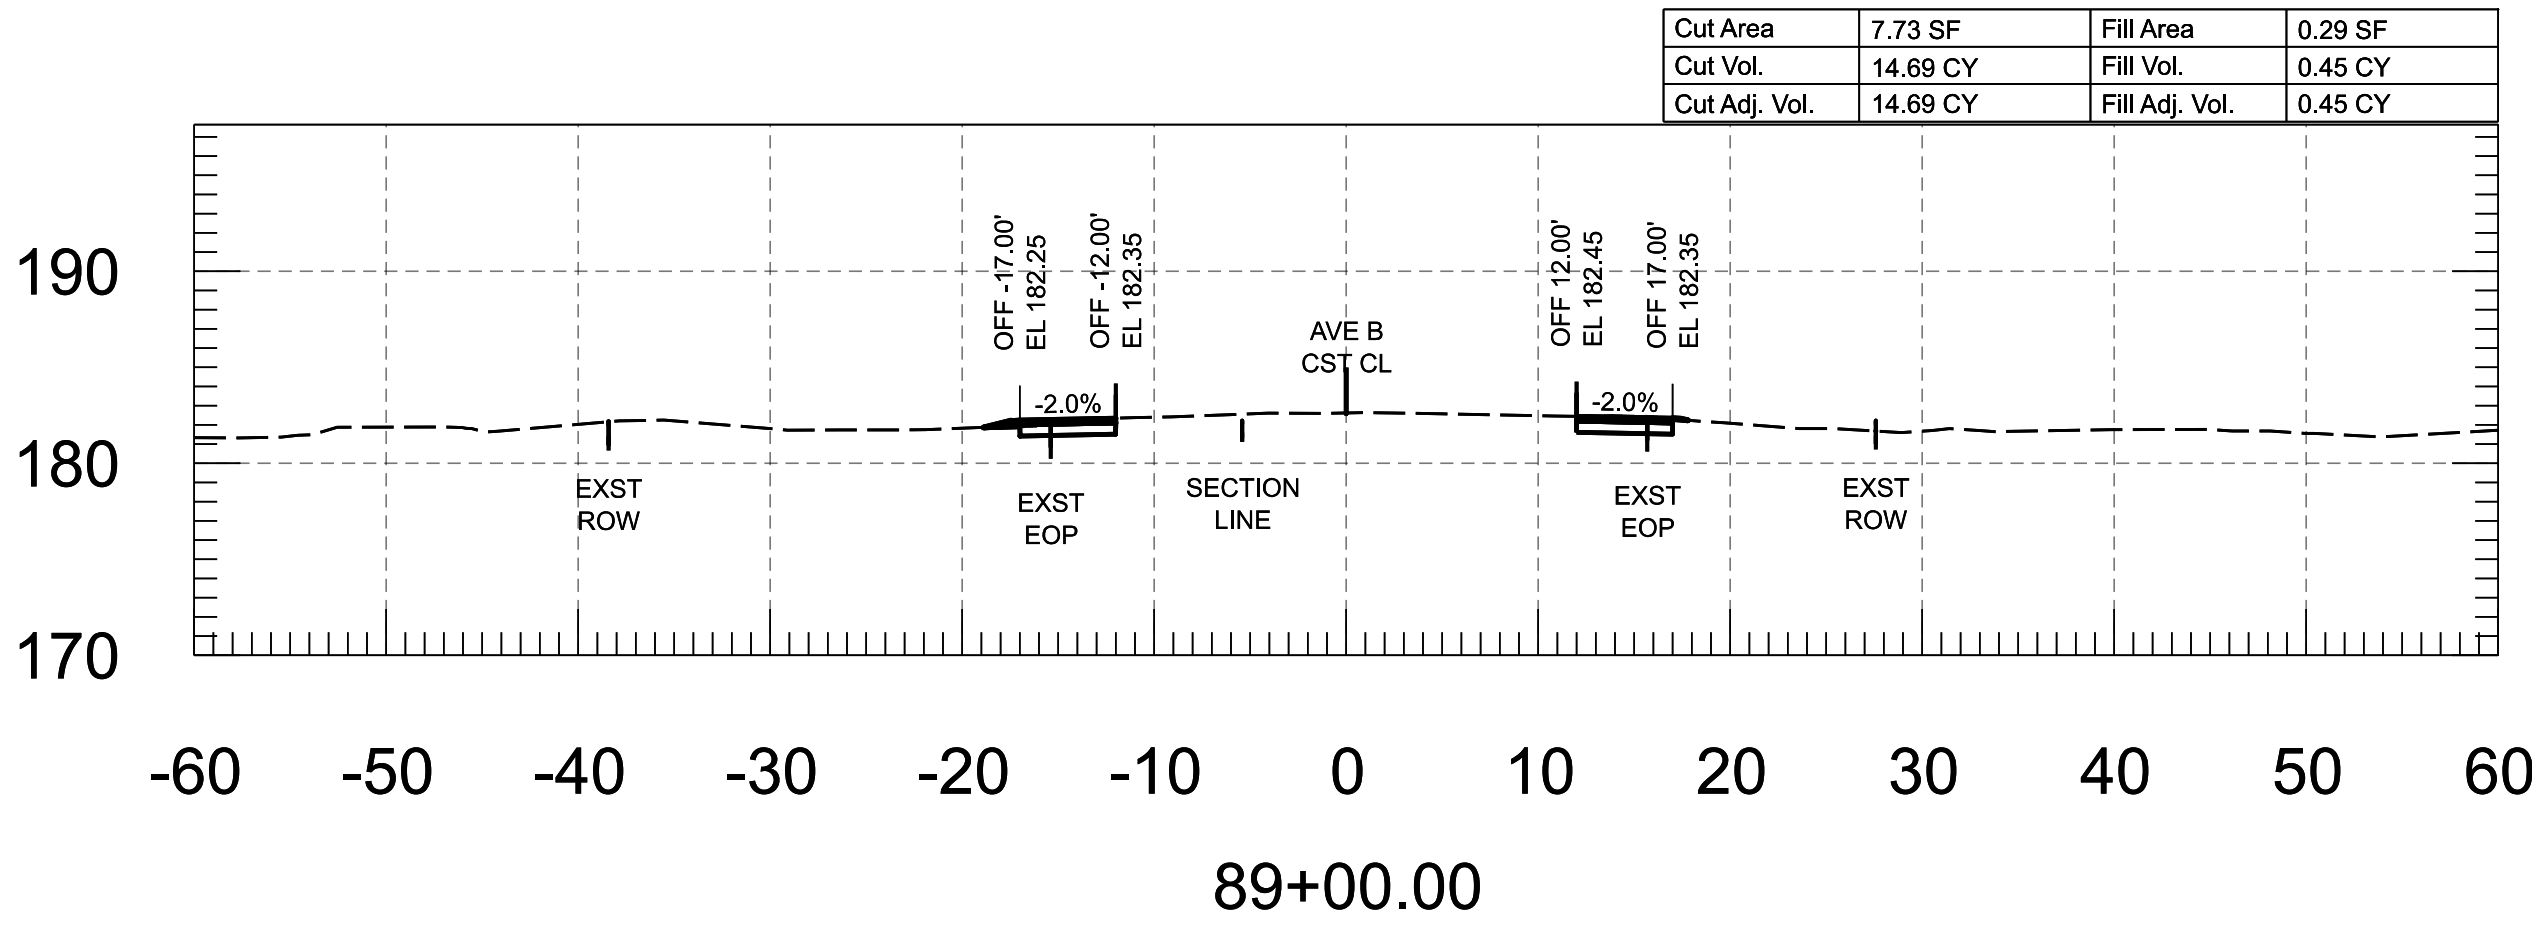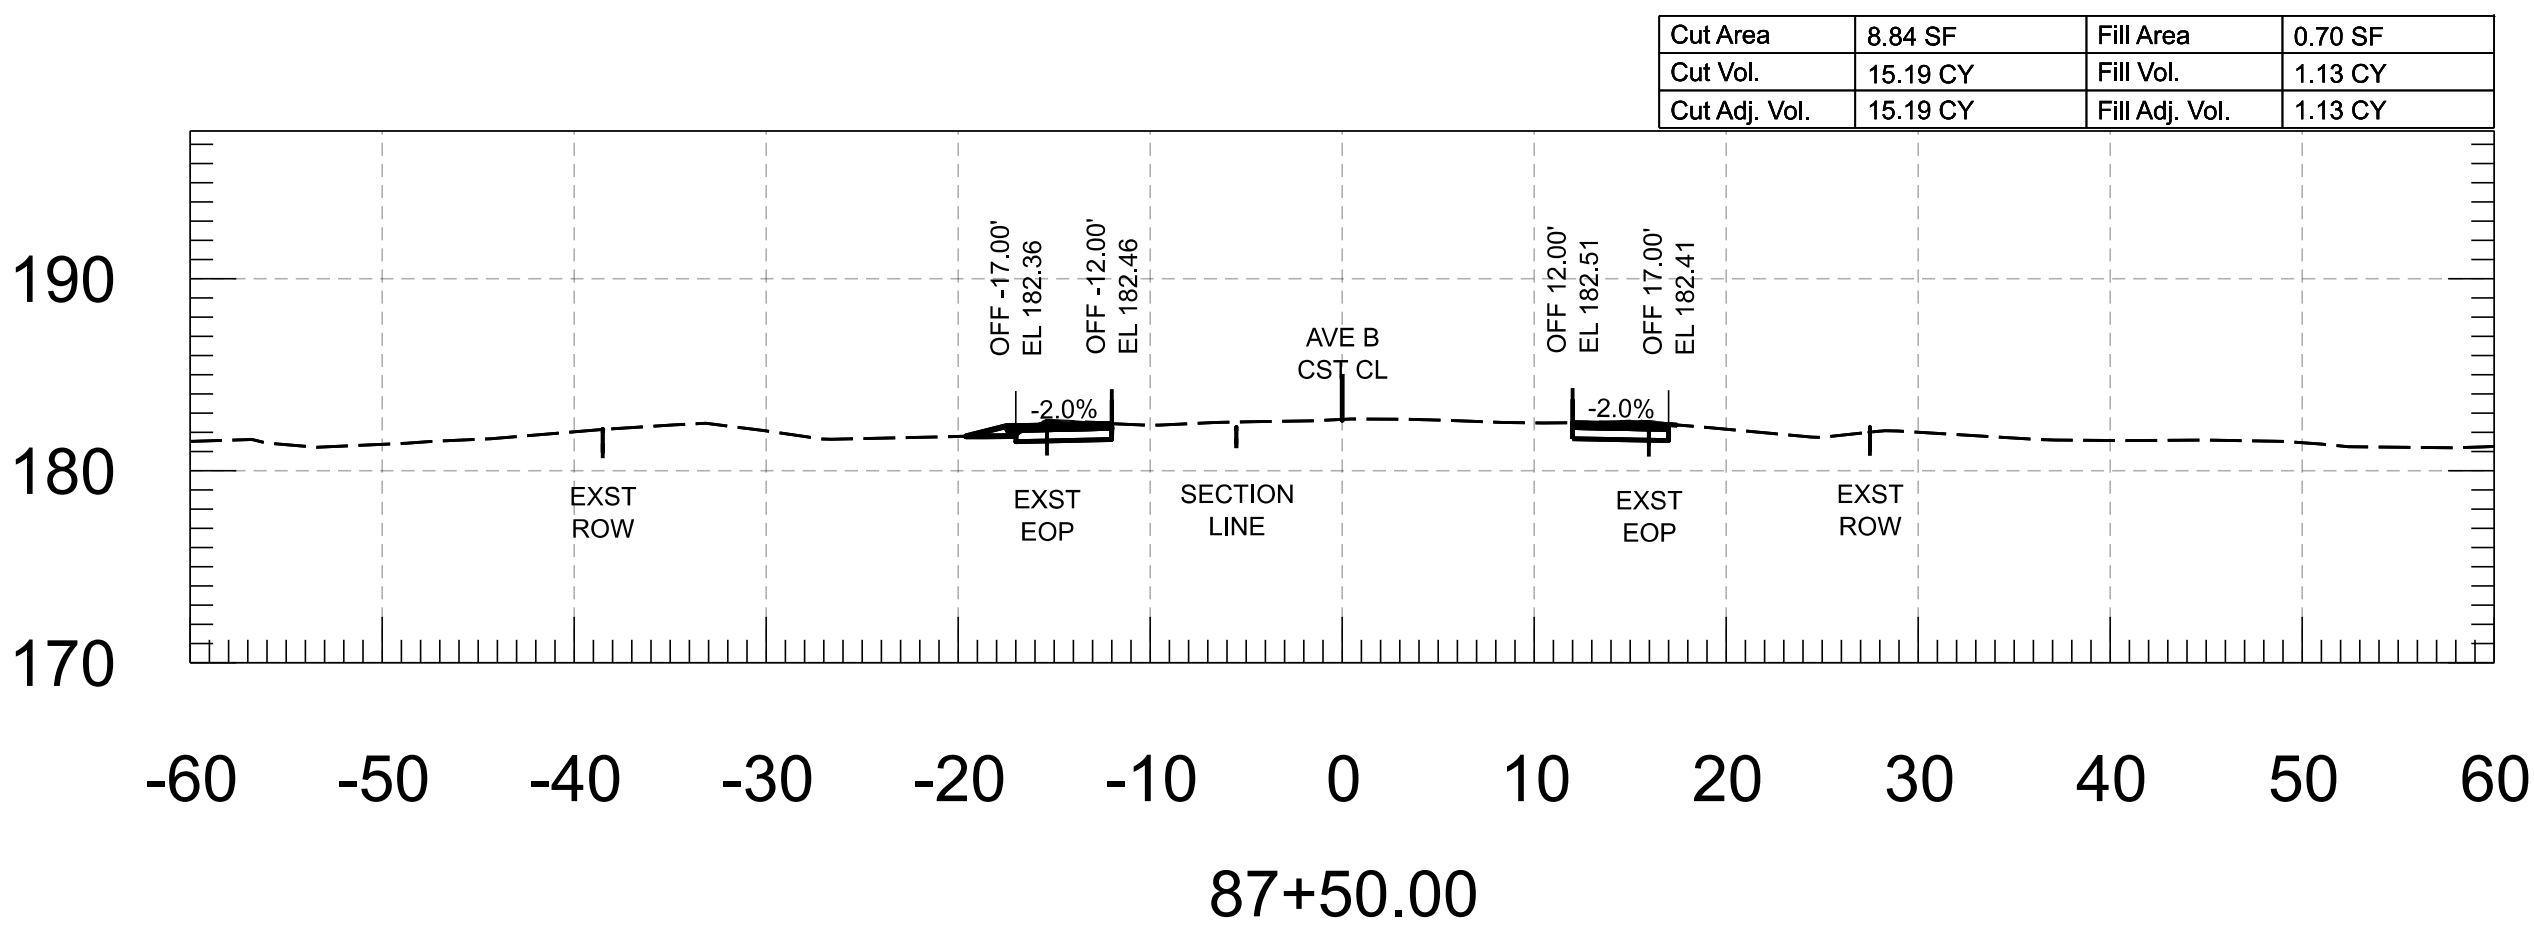


	FOR INFORMATION ONLY		NAME	DATE	ARIZONA DEPARTMENT OF TRANSPORTATION PROJECT DELIVERY AND OPERATIONS DIVISION ROADWAY DESIGN SECTION	ROUTE	F.H.W.A. Arizona Division	STATE ARIZ.	PROJECT NO.	FEDERAL ID NO.	SHEET NO.	TOTAL SHEETS	RECORD DRAWING	
		DESIGN	M. SCHOEN	07/26		-----			0000 YU YYU	YYU-0(221)T	25	86		
		DRAWN	P. ESCOBAR	07/26		AVE B CROSS SECTIONS	MILEPOST	LOCATION AVENUE B, COUNTY 18TH ST - SR 195						
		CHECKED	H. RIOS	07/26	-----		TRACS NO. T0439 01C							____ OF ____
				 WSP USA Inc. 1230 West Washington Street, Suite 600 Tempe, AZ 85288			STRUCTURE NO.							

Cut Area	8.42 SF	Fill Area	0.21 SF
Cut Vol.	15.31 CY	Fill Vol.	0.92 CY
Cut Adj. Vol.	15.31 CY	Fill Adj. Vol.	0.92 CY

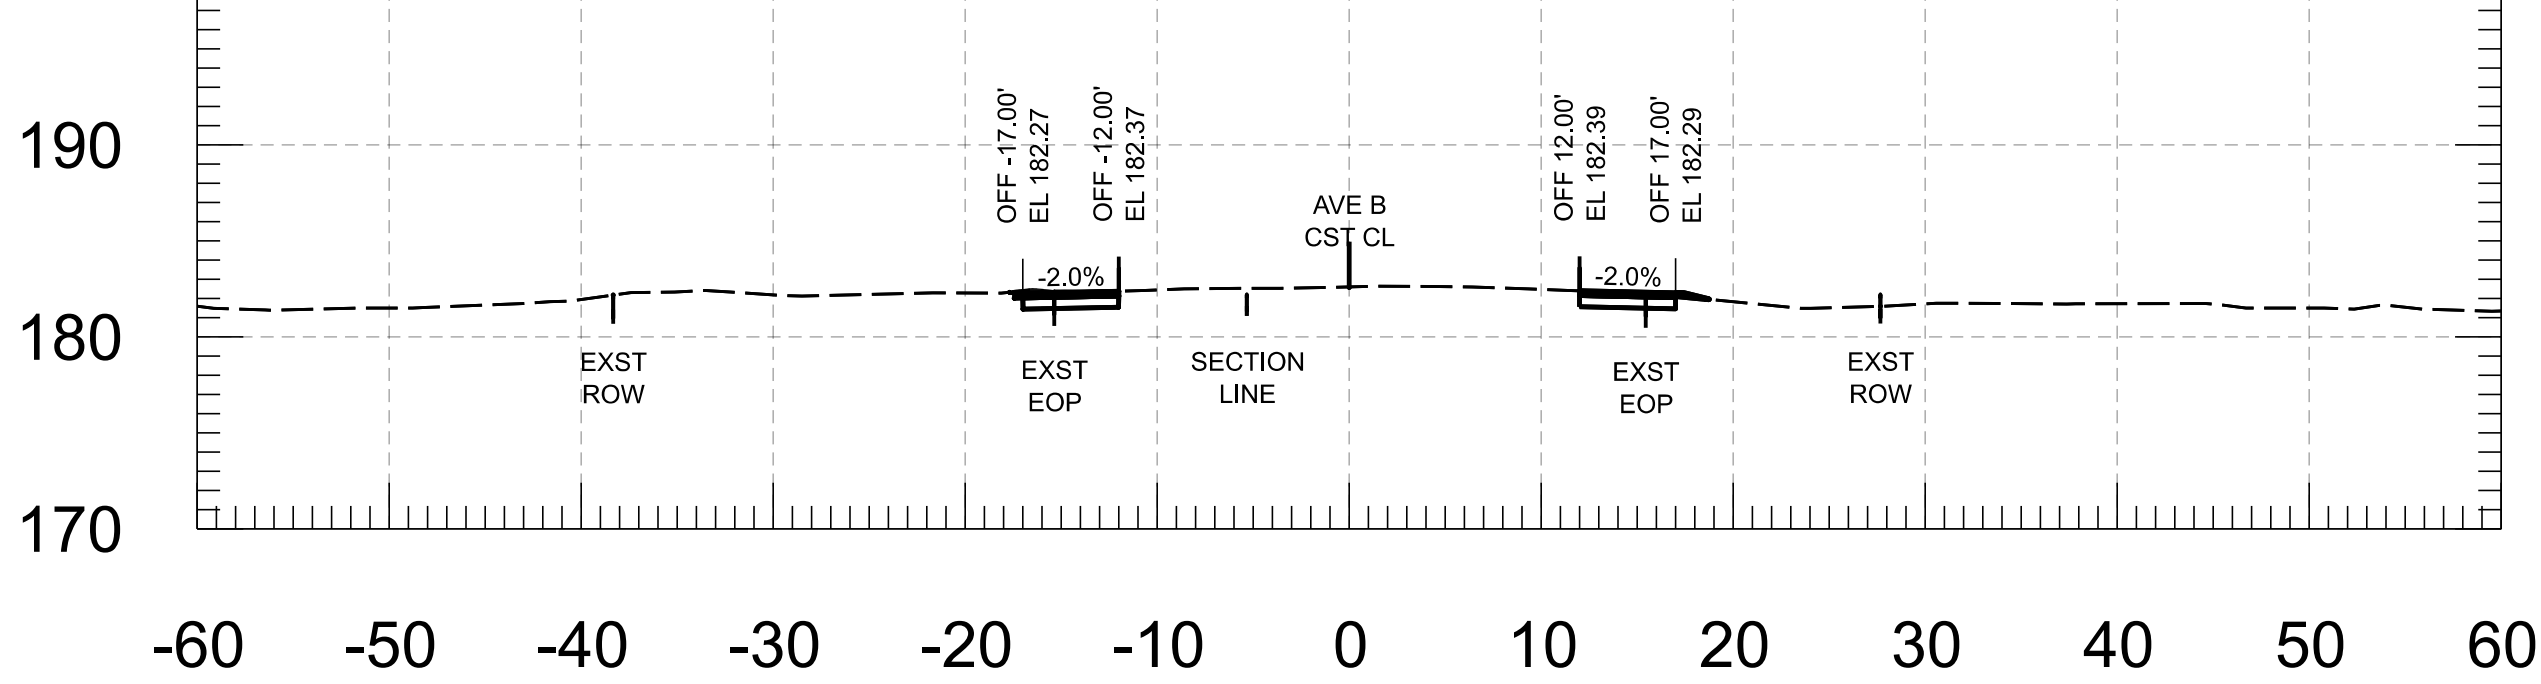


90+50.00

Cut Area	7.72 SF	Fill Area	0.38 SF
Cut Vol.	14.69 CY	Fill Vol.	0.47 CY
Cut Adj. Vol.	14.69 CY	Fill Adj. Vol.	0.47 CY

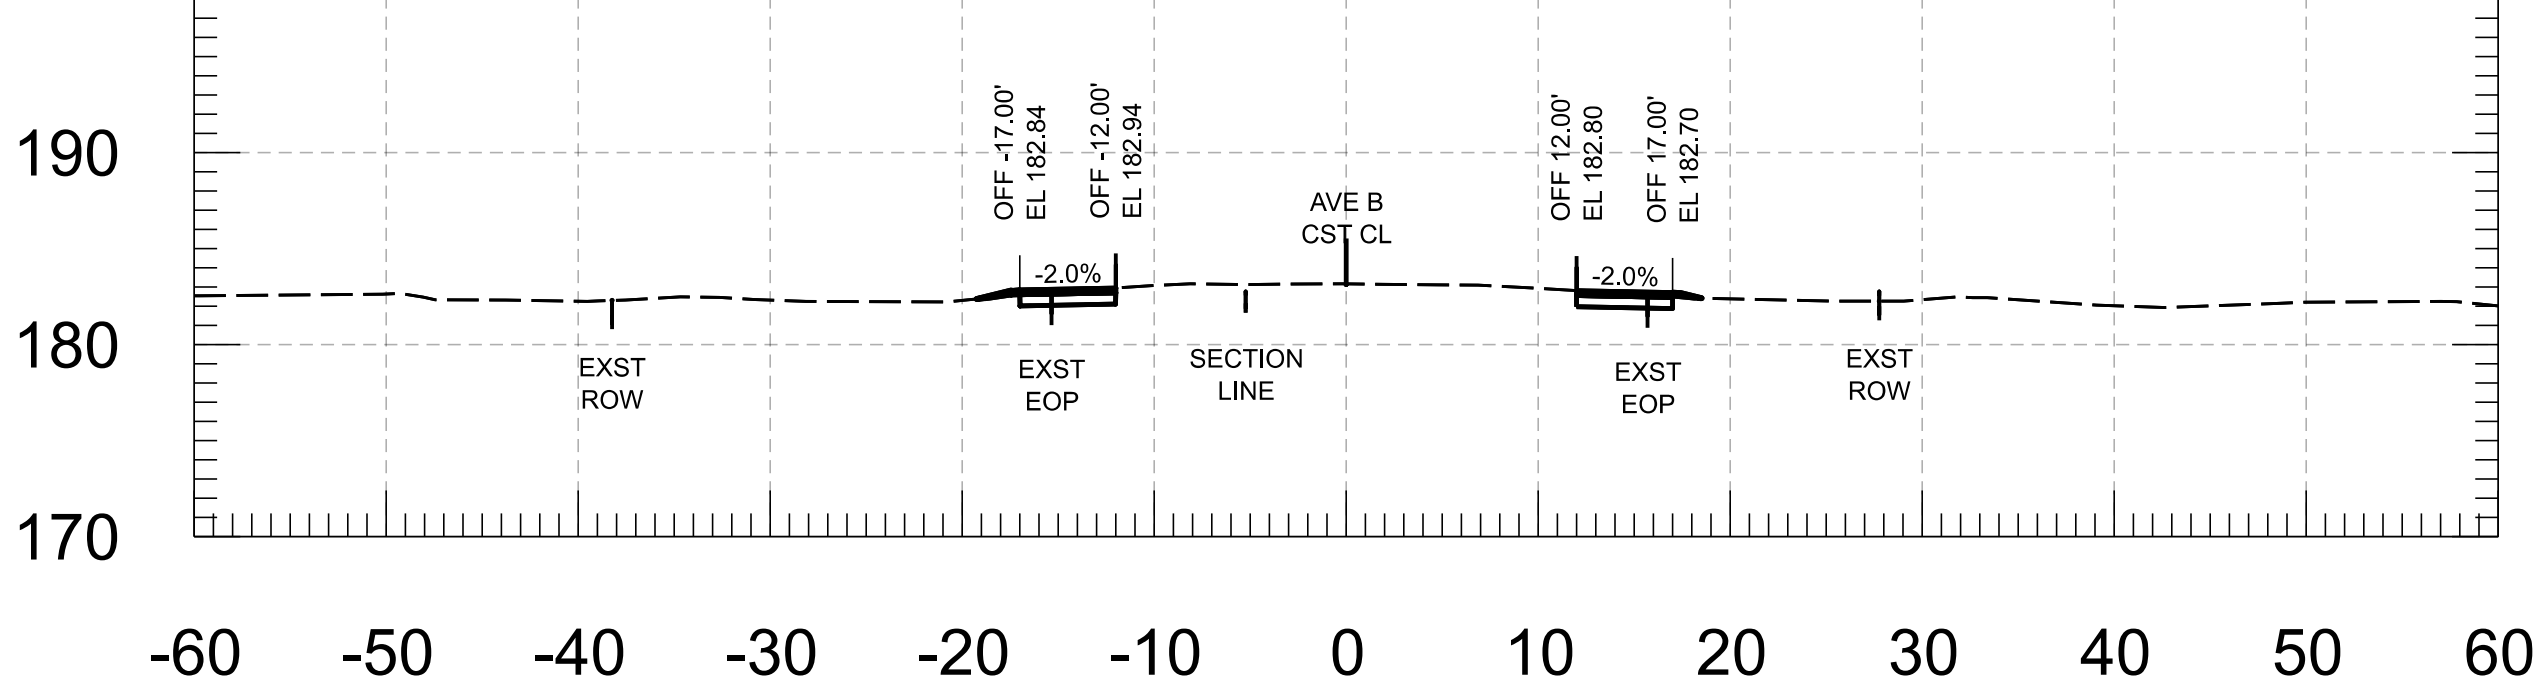


92+00.00

Cut Area	8.11 SF	Fill Area	0.78 SF
Cut Vol.	16.05 CY	Fill Vol.	0.72 CY
Cut Adj. Vol.	16.05 CY	Fill Adj. Vol.	0.72 CY

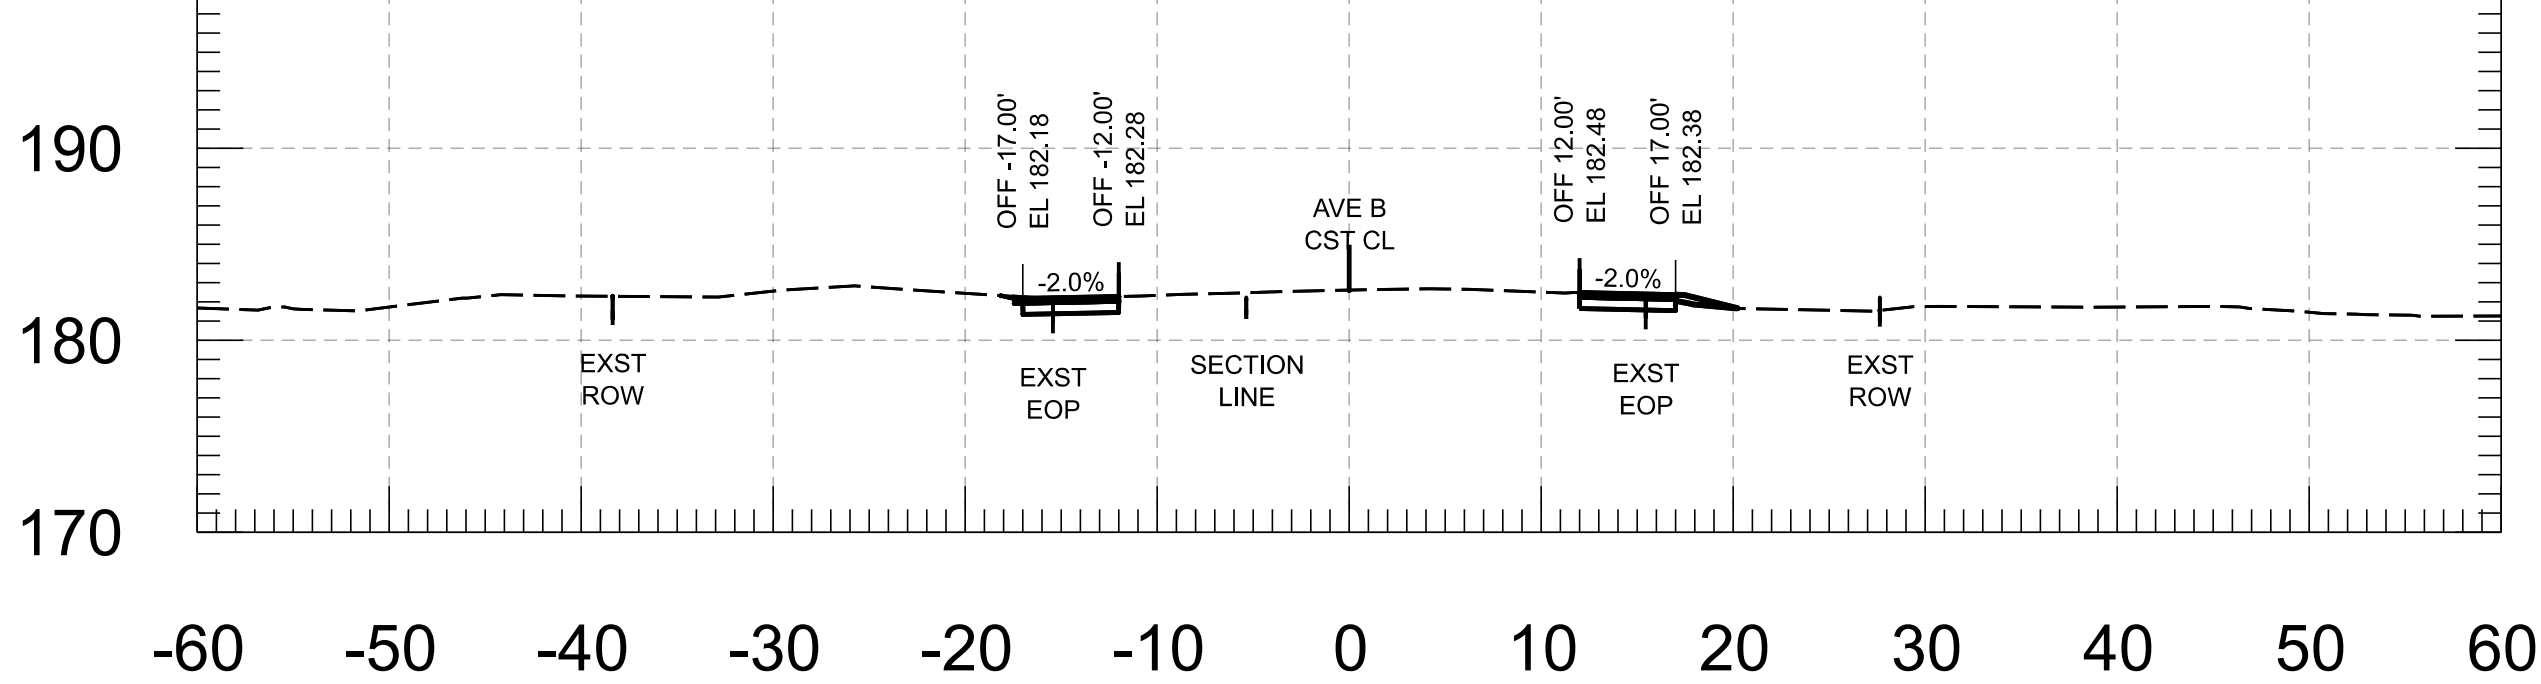


90+00.00

Cut Area	8.15 SF	Fill Area	0.13 SF
Cut Vol.	14.86 CY	Fill Vol.	0.38 CY
Cut Adj. Vol.	14.86 CY	Fill Adj. Vol.	0.38 CY

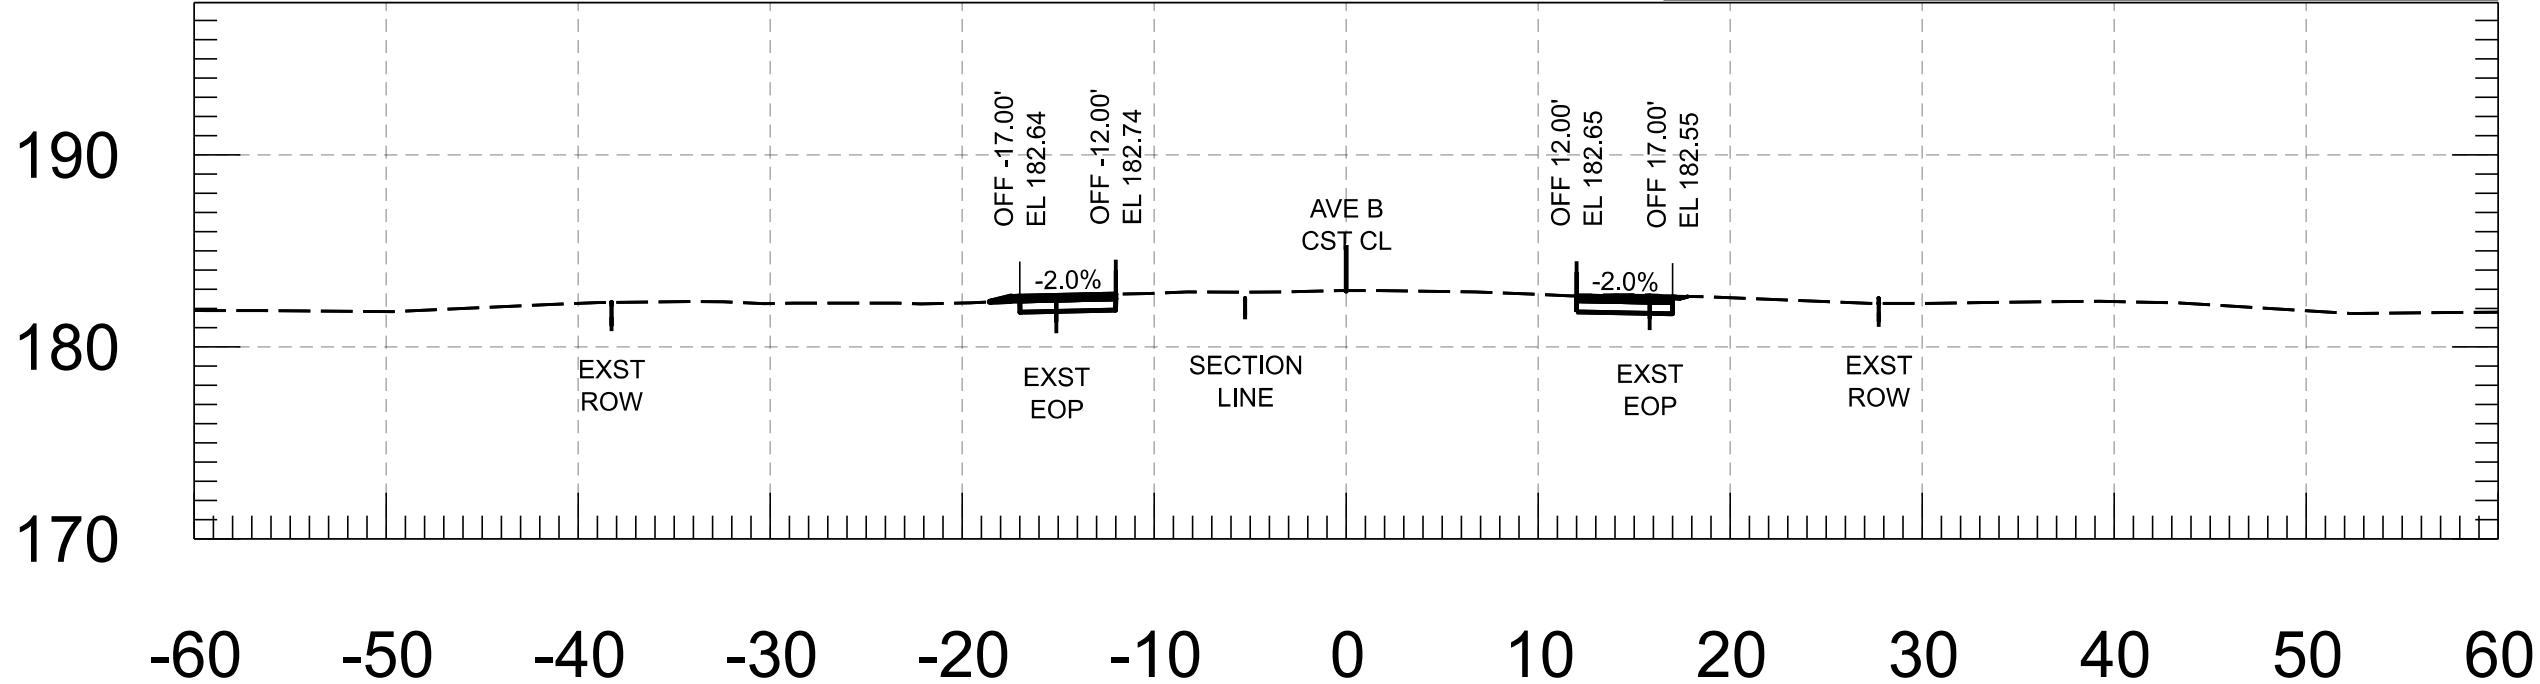


91+50.00

Cut Area	9.23 SF	Fill Area	0.00 SF
Cut Vol.	15.70 CY	Fill Vol.	0.27 CY
Cut Adj. Vol.	15.70 CY	Fill Adj. Vol.	0.27 CY

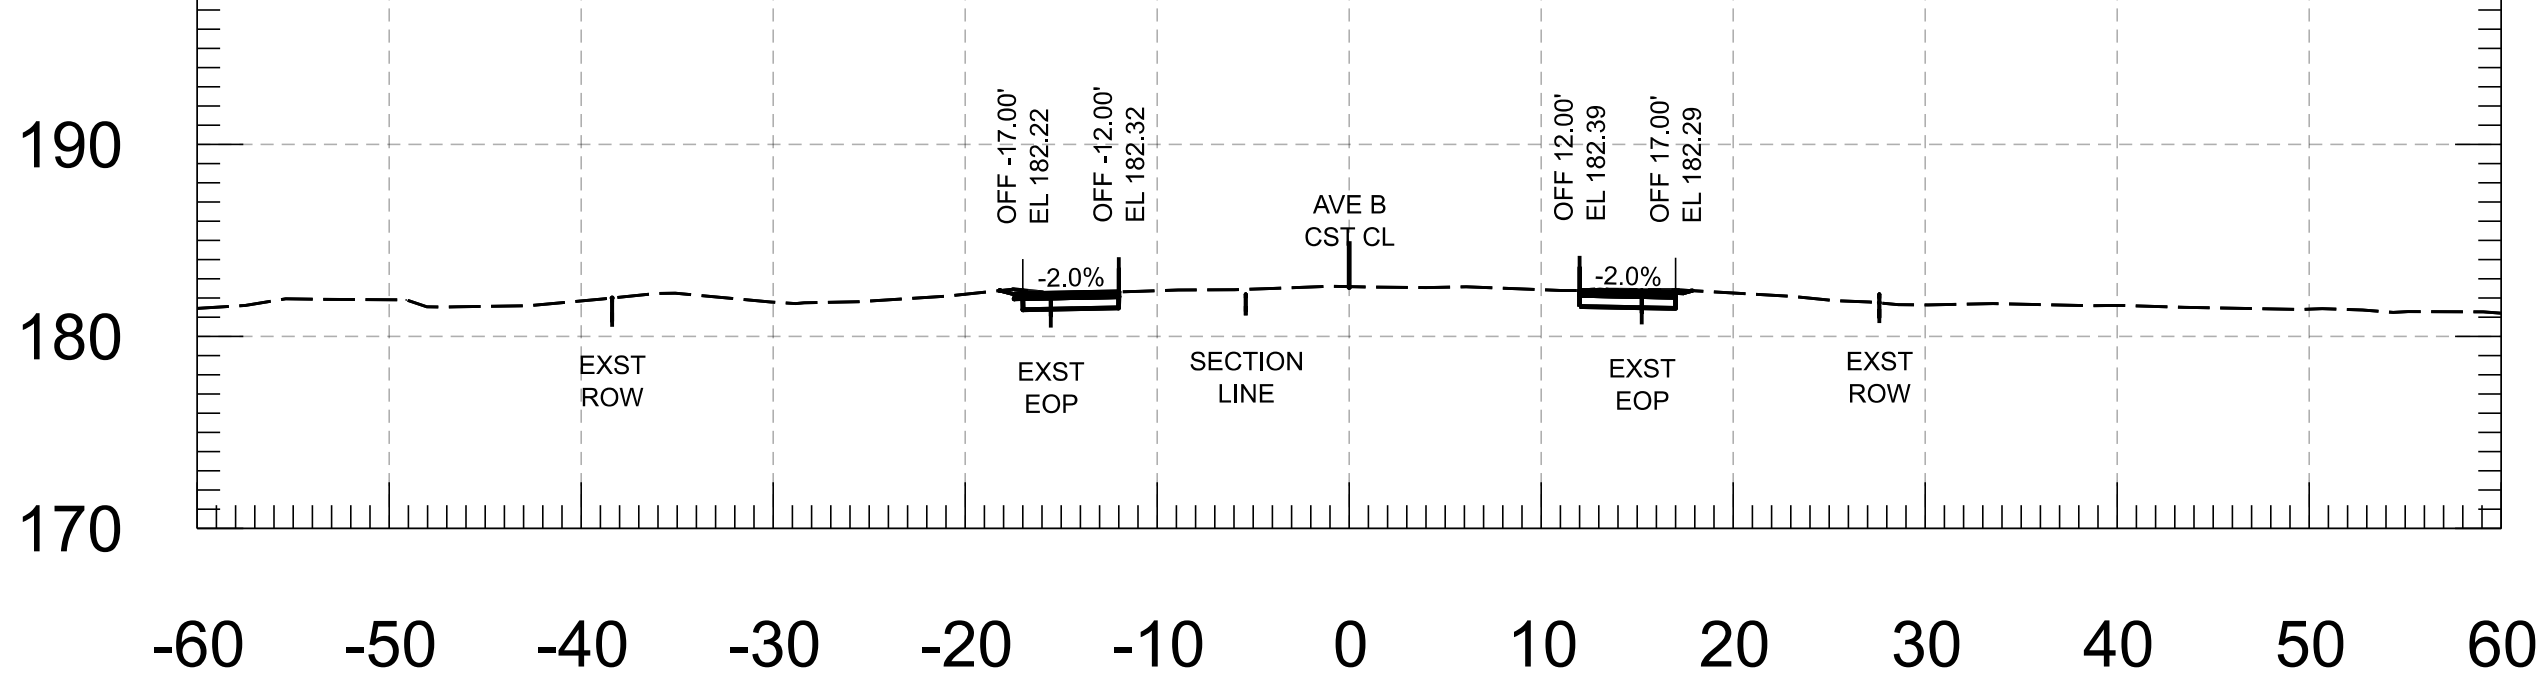

89+50.00

Cut Area	7.90 SF	Fill Area	0.28 SF
Cut Vol.	15.12 CY	Fill Vol.	0.46 CY
Cut Adj. Vol.	15.12 CY	Fill Adj. Vol.	0.46 CY

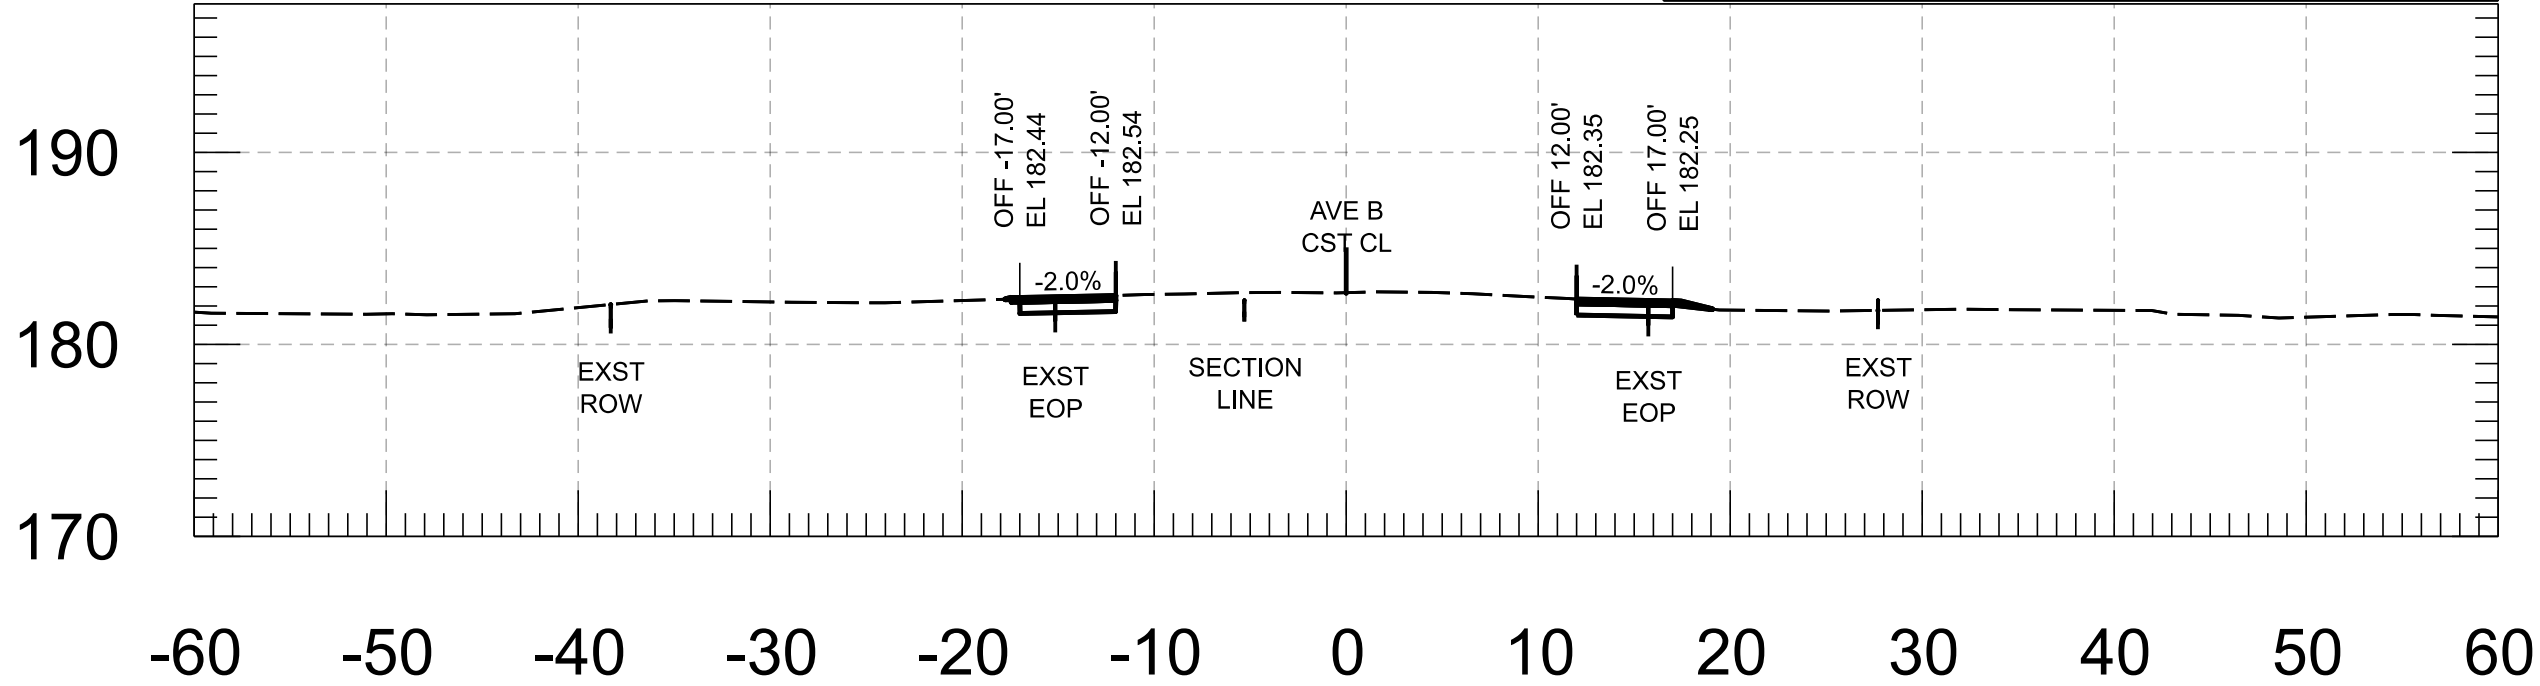

91+00.00

FOR
INFORMATION
ONLY

	NAME	DATE
DESIGN	M. SCHOEN	07/26
DRAWN	P. ESCOBAR	07/26
CHECKED	H. RIOS	07/26

WSP USA Inc.
1230 West Washington Street, Suite 600
Tempe, AZ 85288

ARIZONA DEPARTMENT OF TRANSPORTATION
PROJECT DELIVERY AND OPERATIONS DIVISION
ROADWAY DESIGN SECTION

AVE B CROSS SECTIONS

ROUTE

MILEPOST

STRUCTURE NO.

F.H.W.A. Arizona Division

LOCATION

TRACS NO.

STATE

ARIZ.

PROJECT NO.

0000 YU YYU

FEDERAL ID NO.

YYU-0(221)T

SHEET NO.

26







TOTAL SHEETS

86

RECORD DRAWING


DWG

____ OF ____

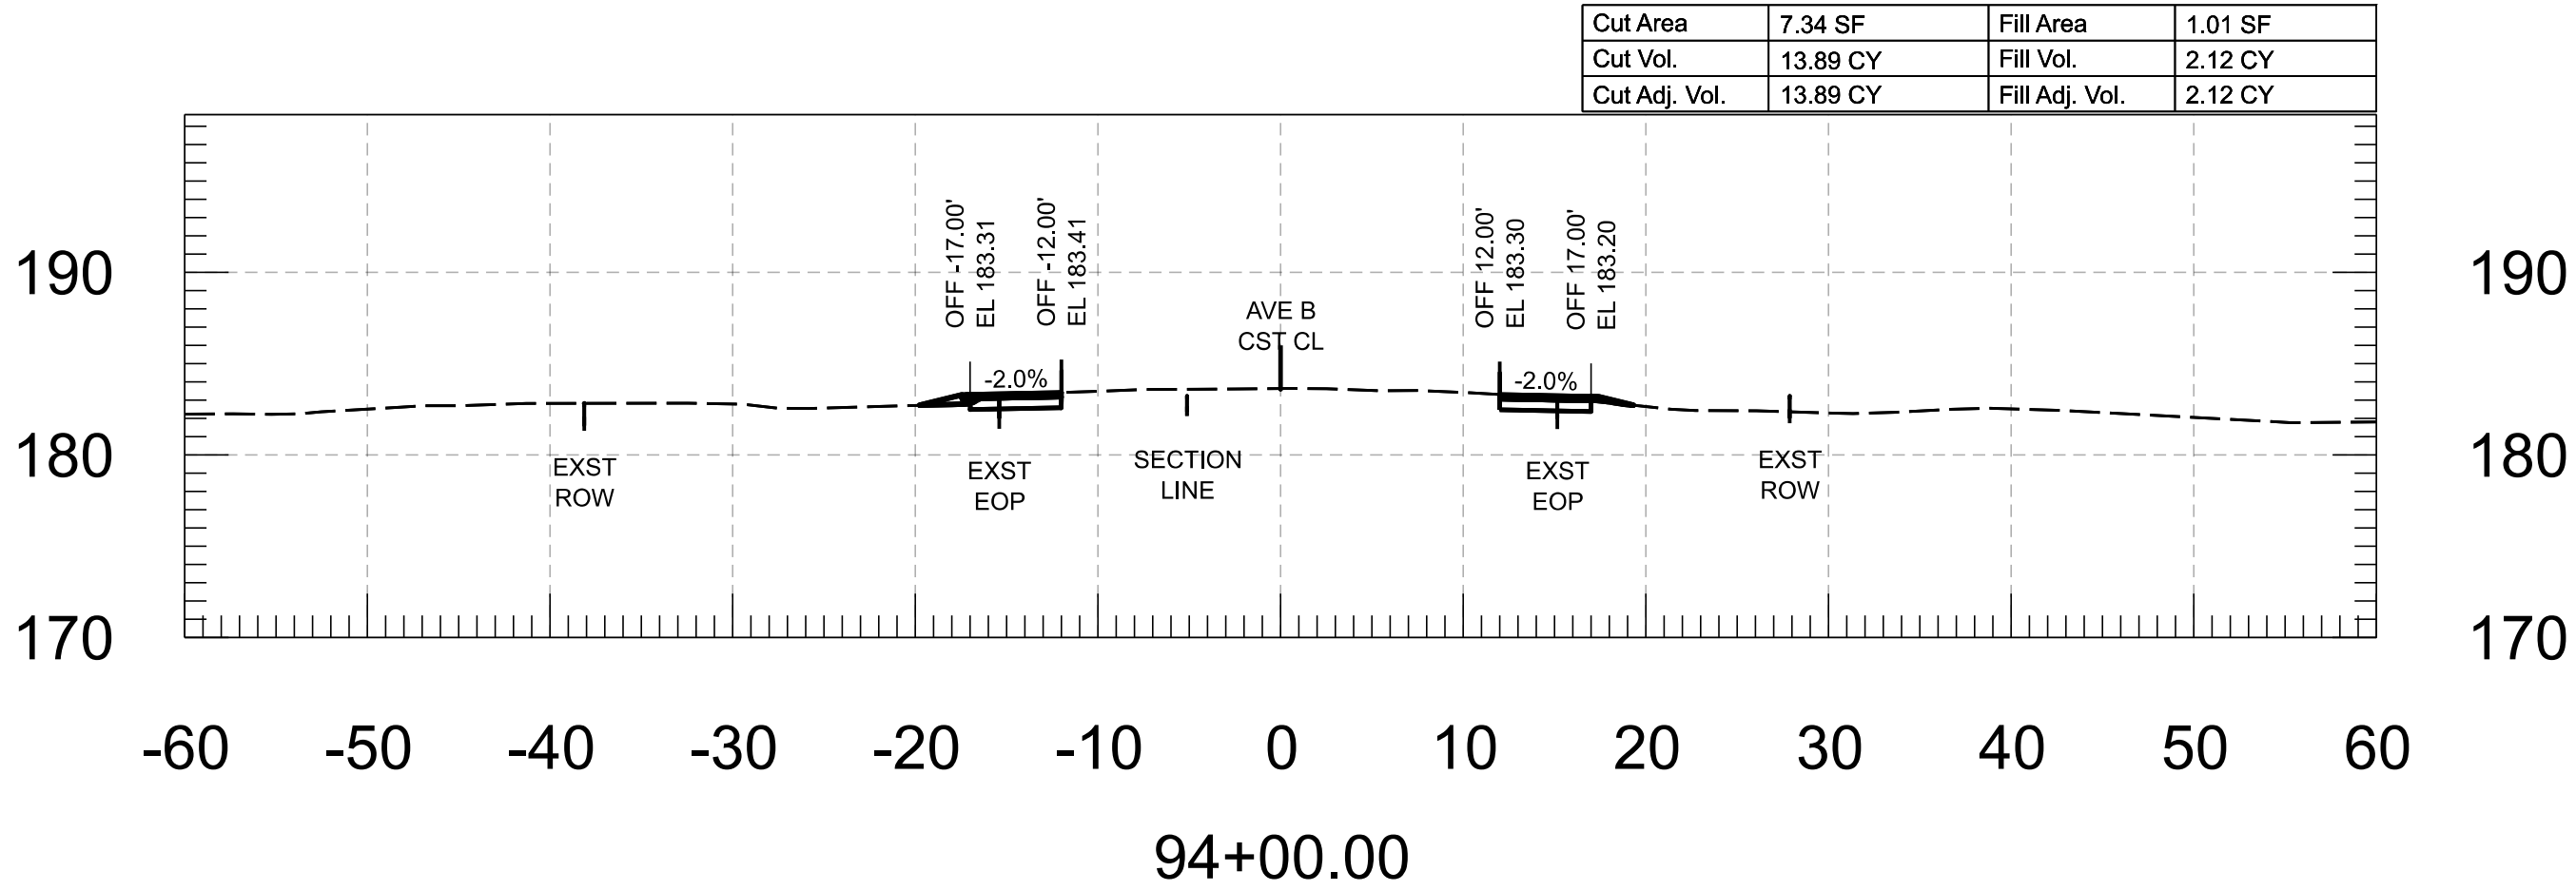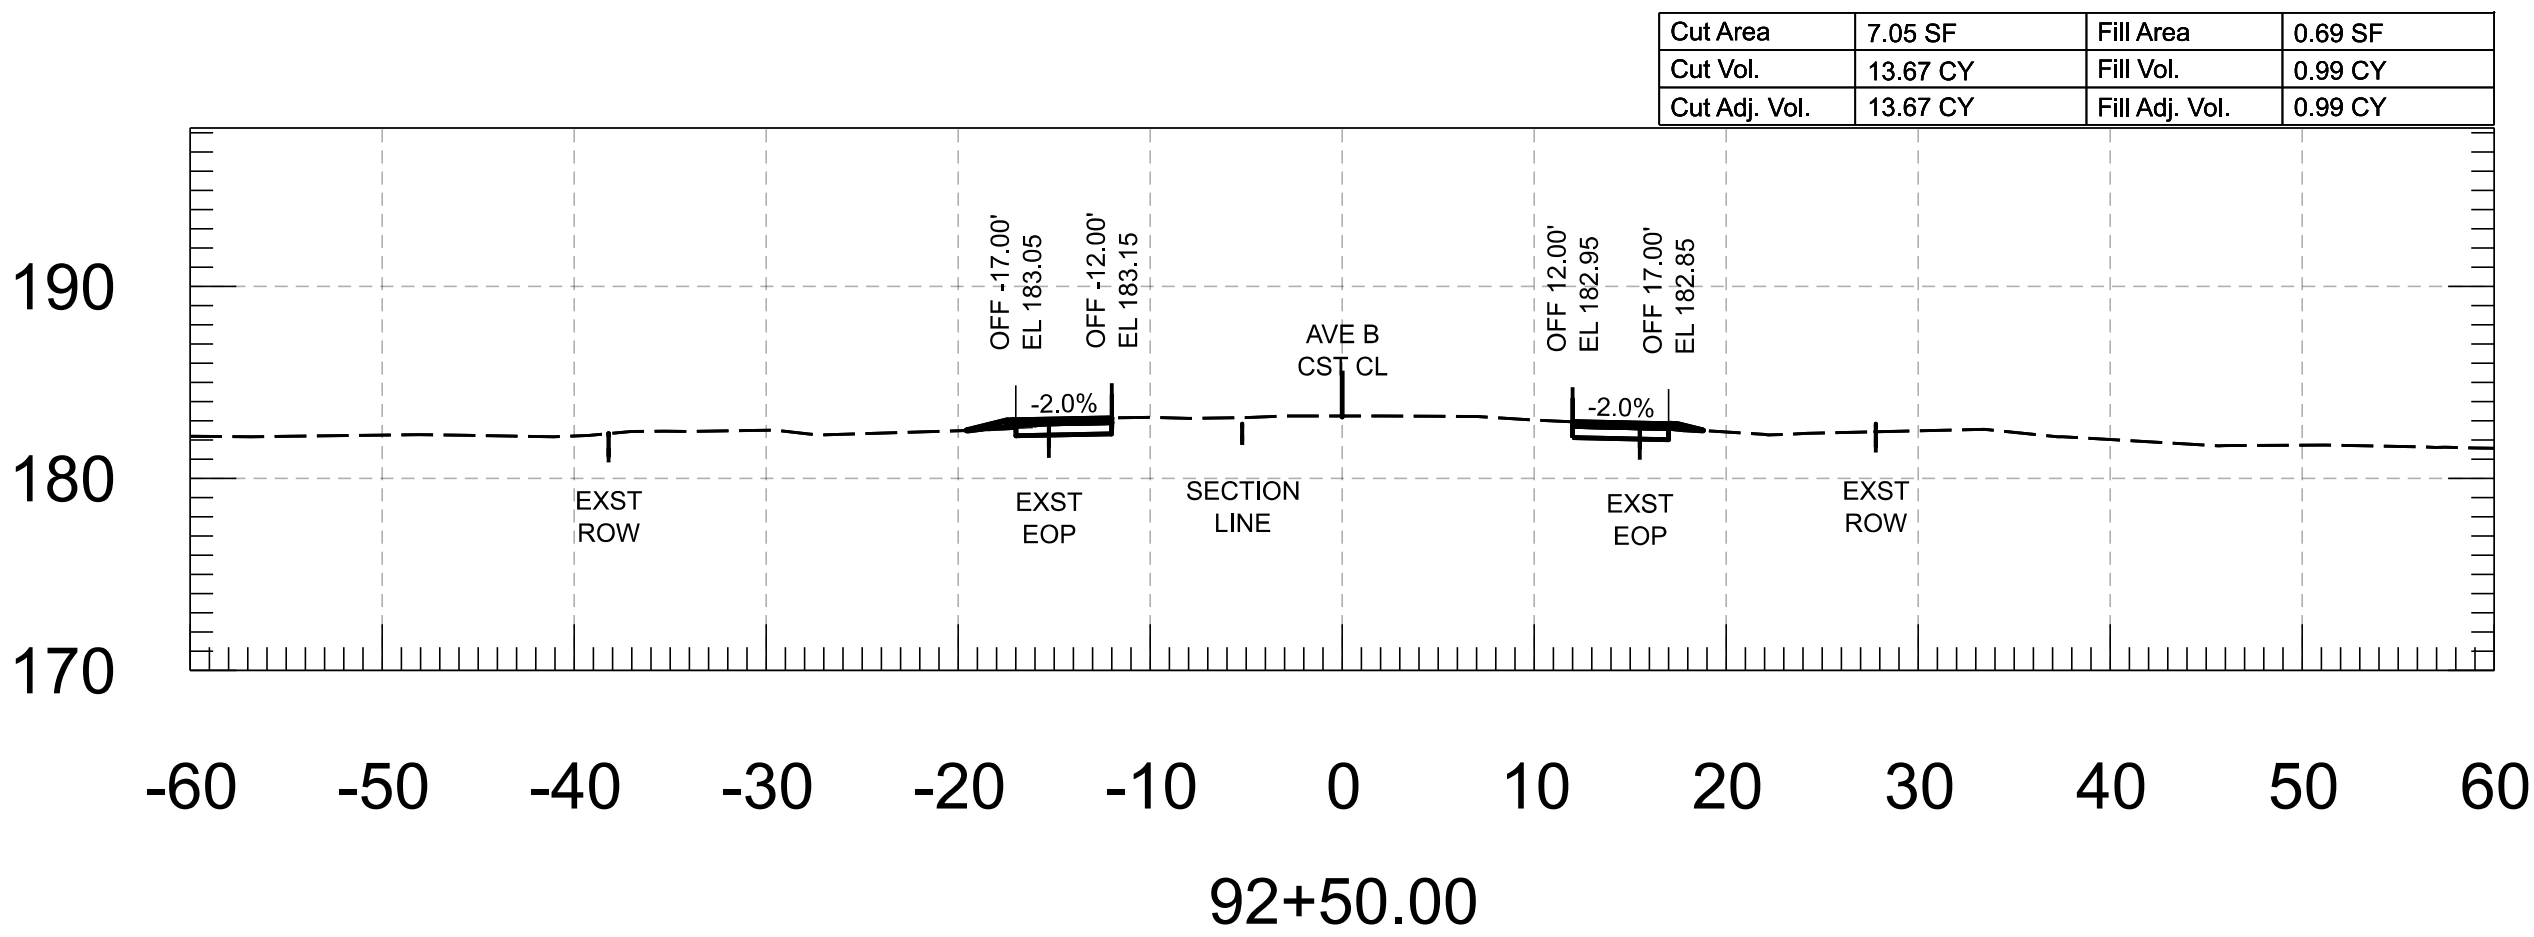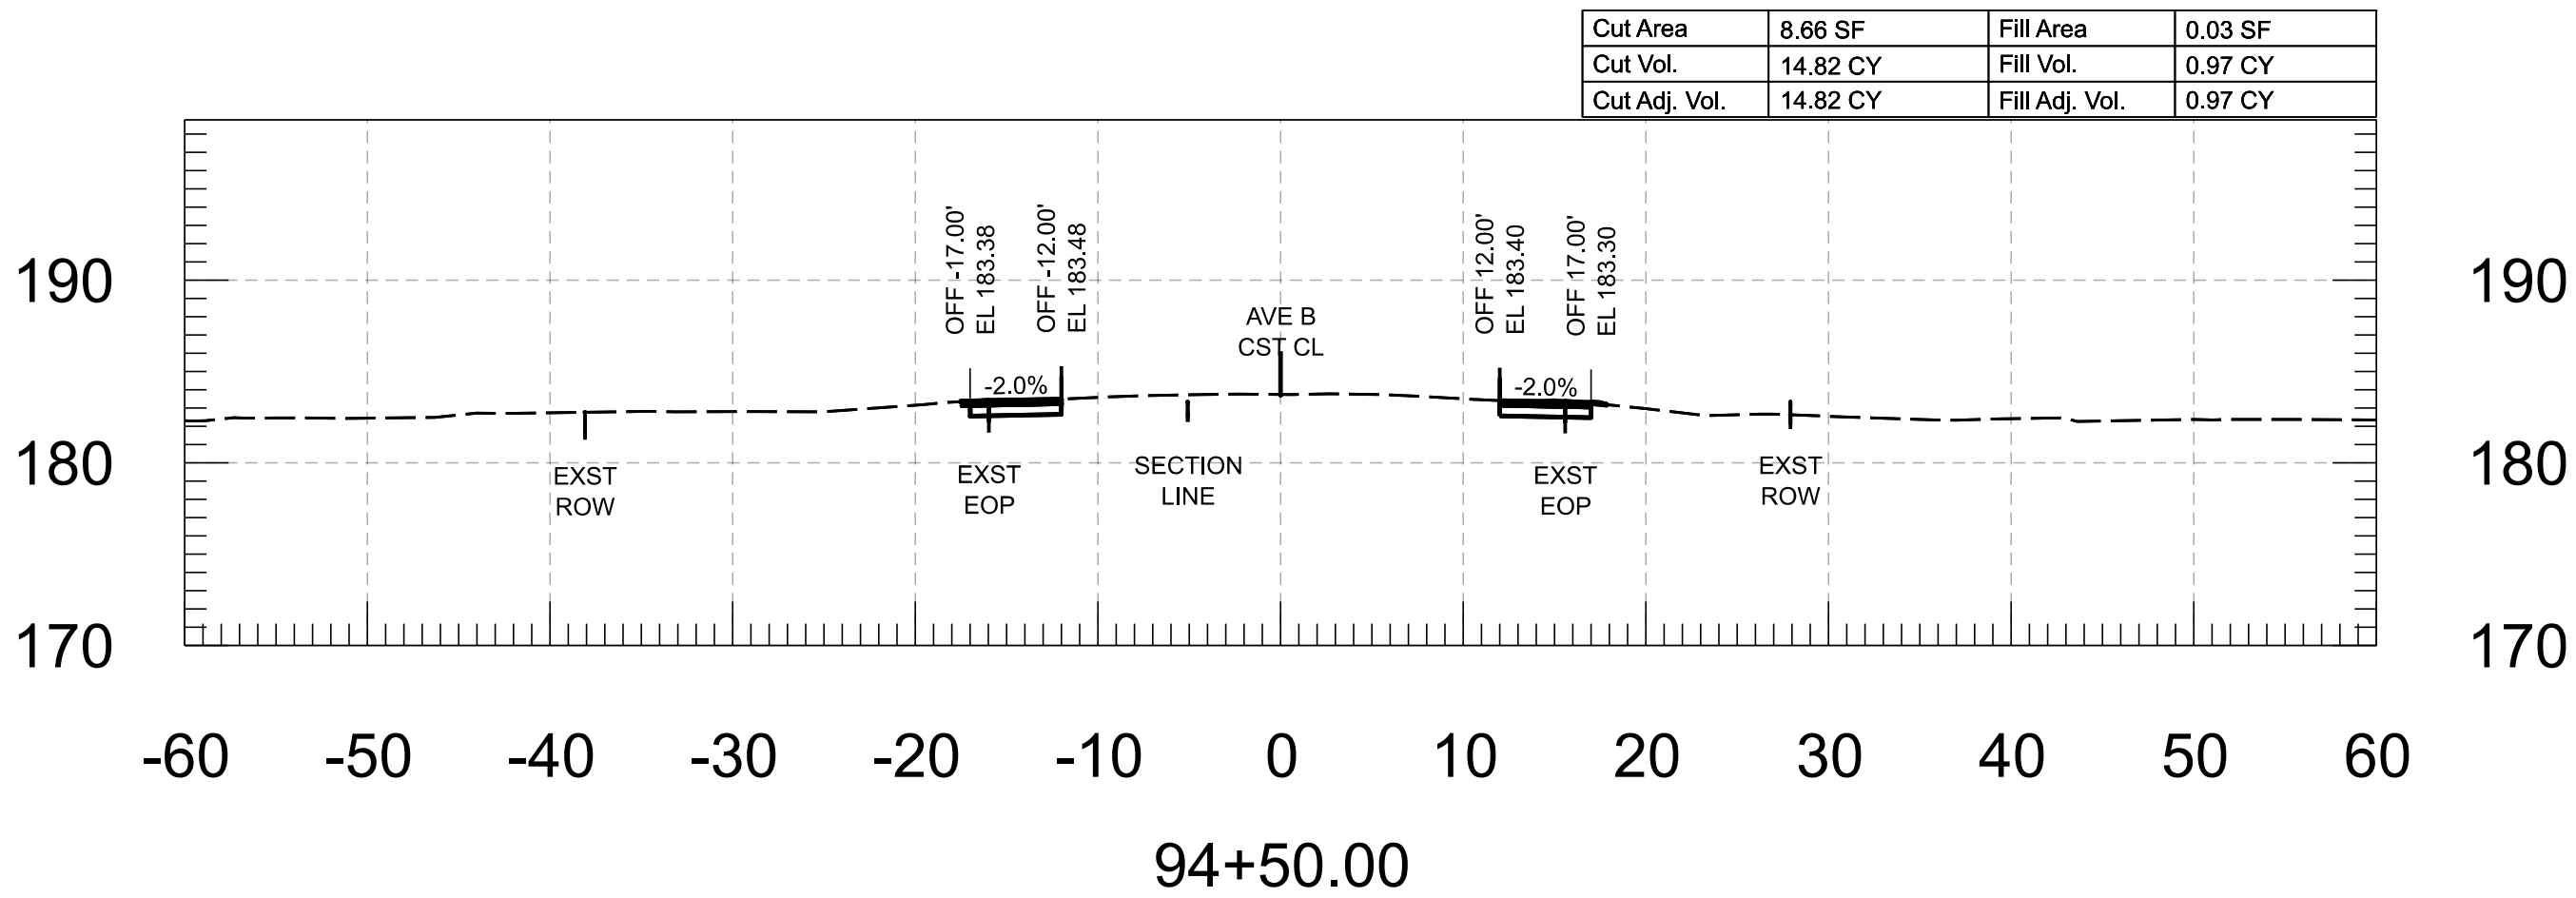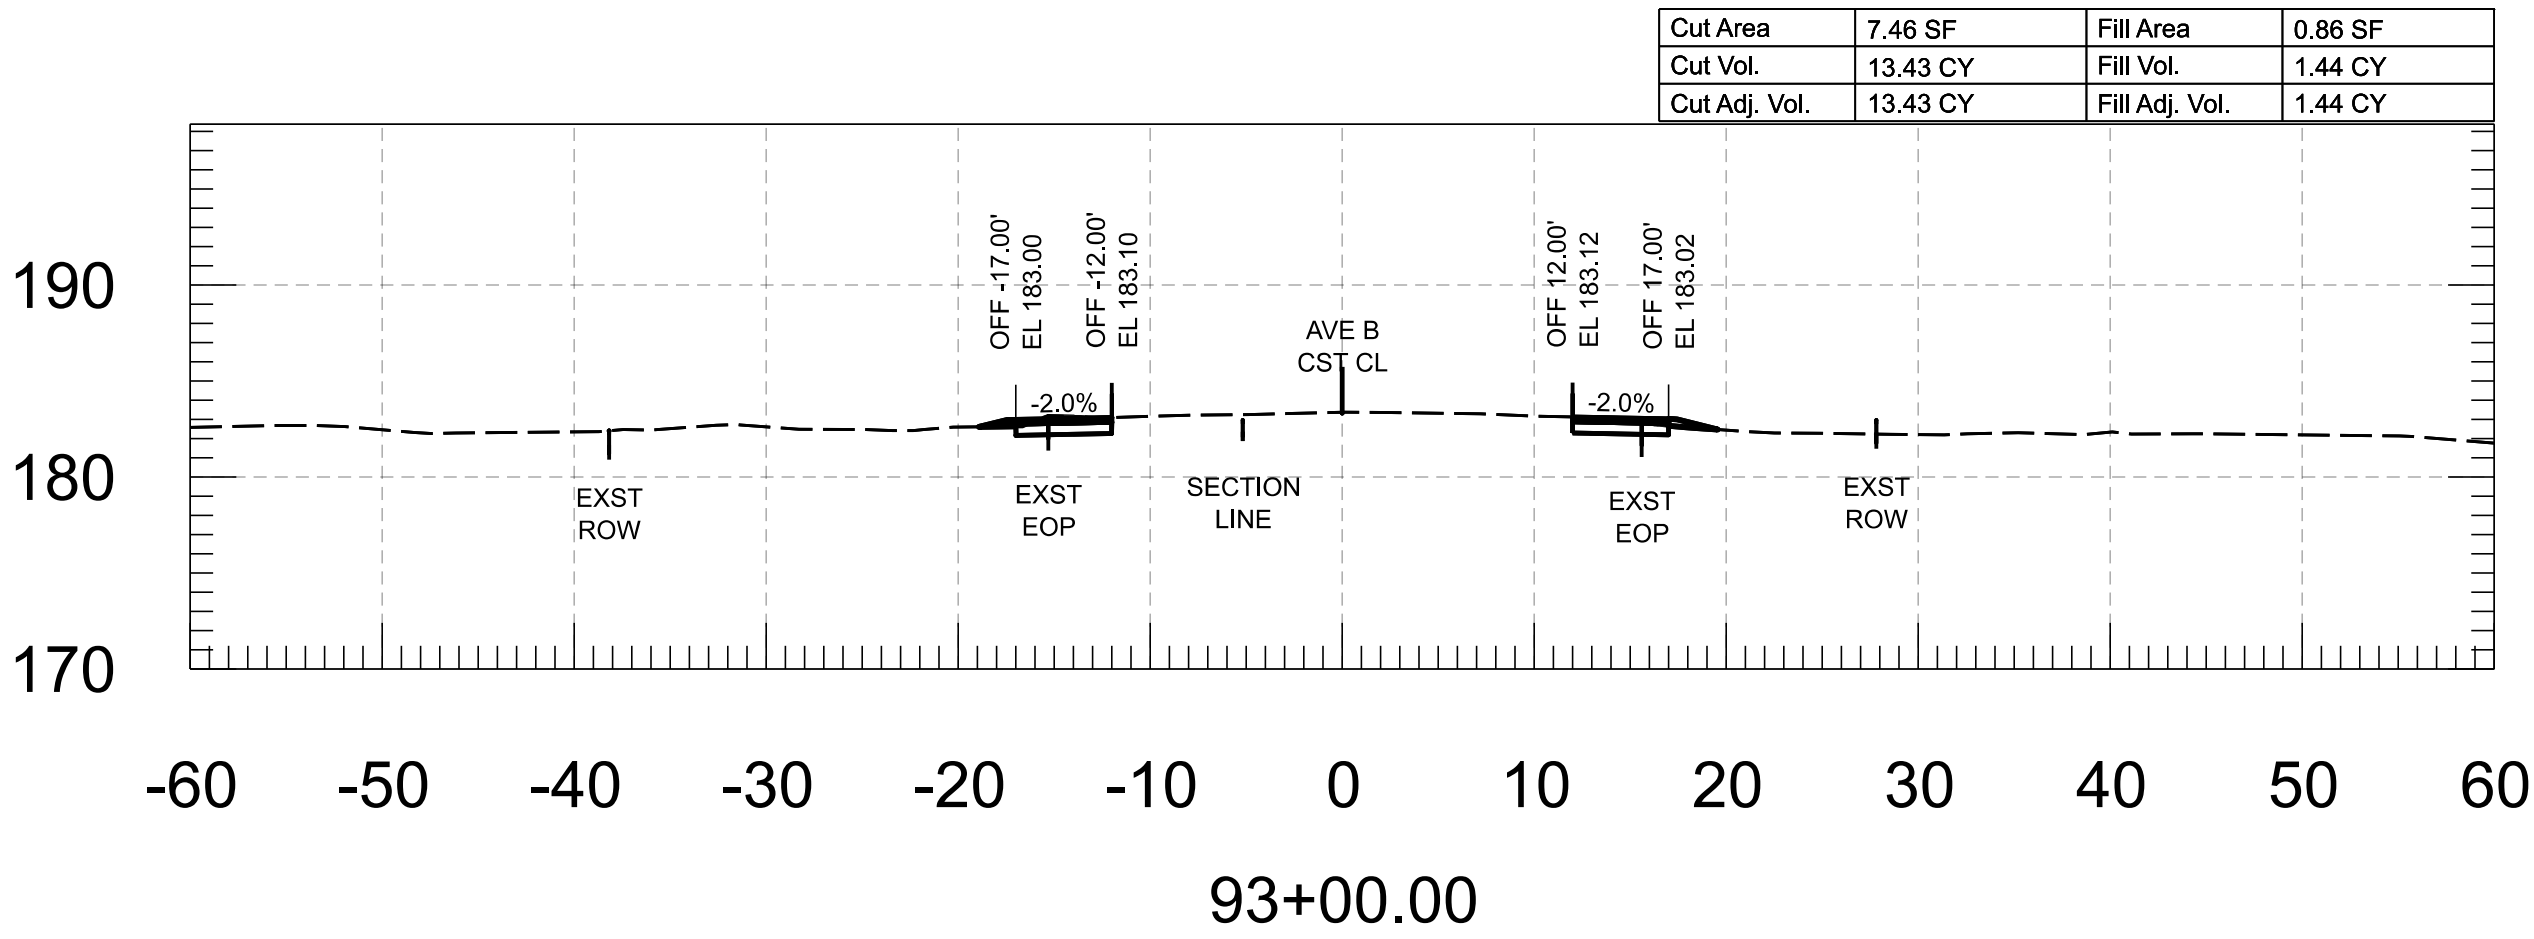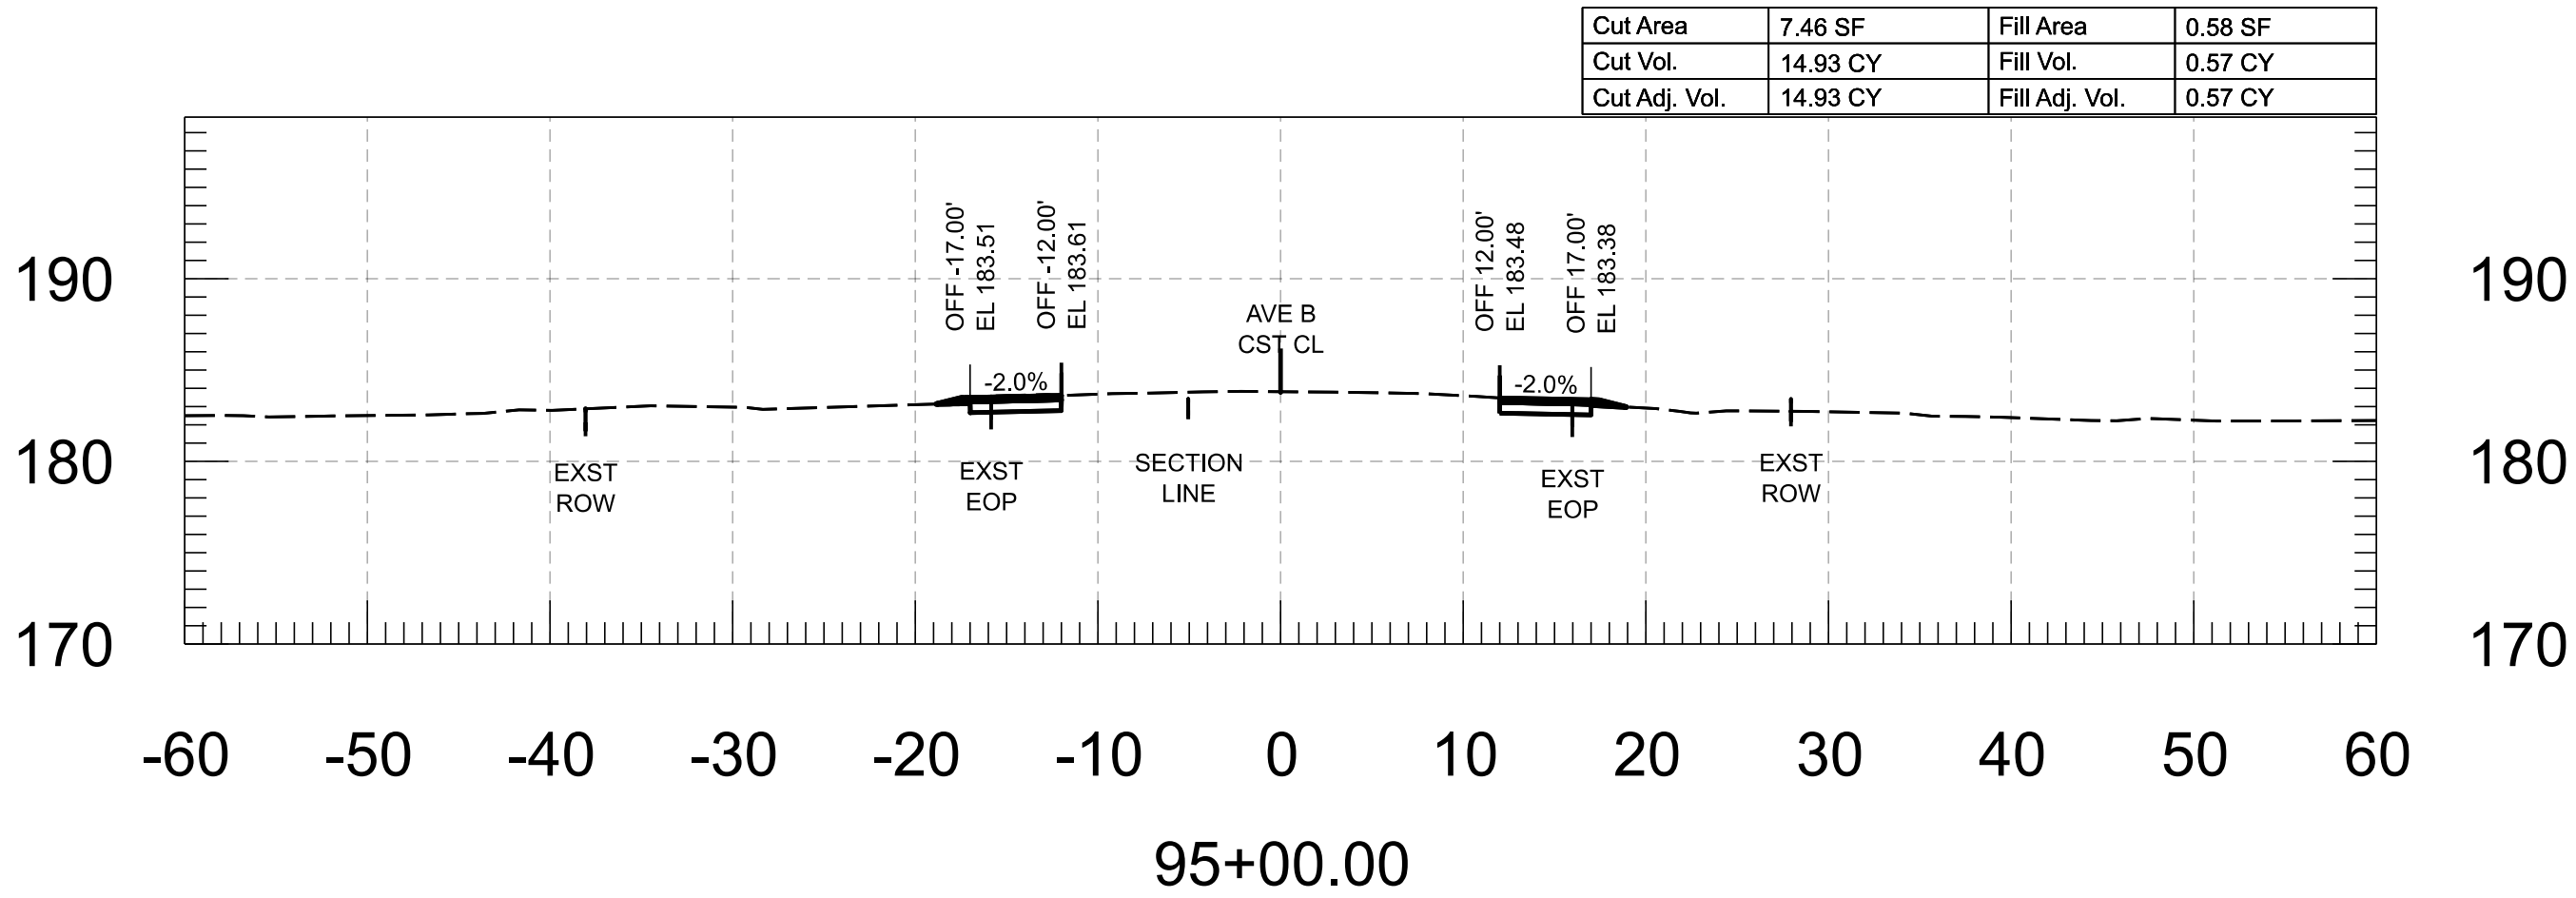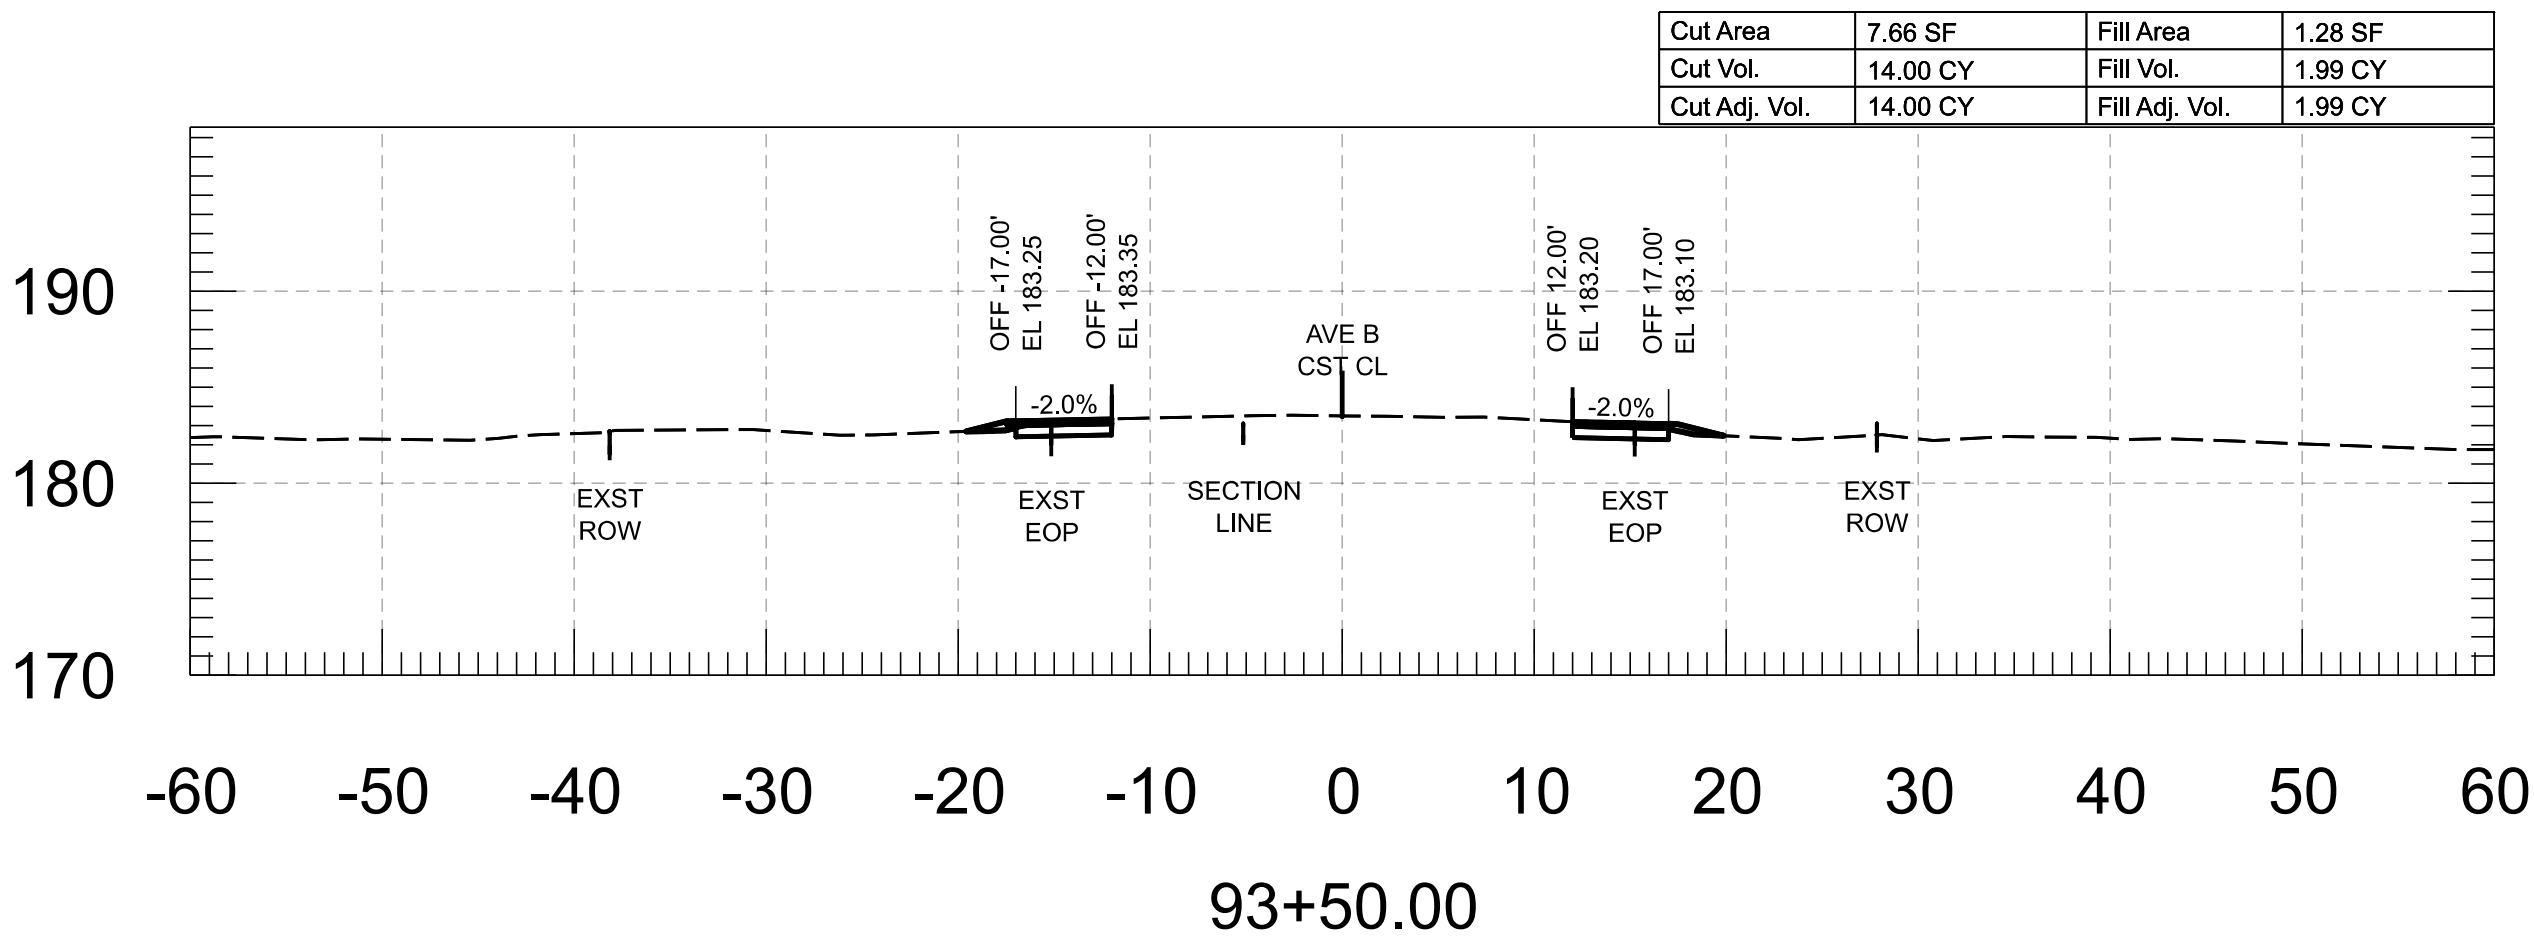


FOR INFORMATION ONLY		NAME	DATE	ARIZONA DEPARTMENT OF TRANSPORTATION PROJECT DELIVERY AND OPERATIONS DIVISION ROADWAY DESIGN SECTION	ROUTE	F.H.W.A. Arizona Division	STATE ARIZ.	PROJECT NO.	FEDERAL ID NO.	SHEET NO.	TOTAL SHEETS	RECORD DRAWING	
	DESIGN	M. SCHOEN	07/26					0000 YU YYU	YYU-0(221)T	27	86		
	DRAWN	P. ESCOBAR	07/26		AVE B CROSS SECTIONS	MILEPOST	LOCATION AVENUE B, COUNTY 18TH ST - SR 195						
	CHECKED	H. RIOS	07/26			TRACS NO. T0439 01C							___ OF ___
	 WSP USA Inc. 1230 West Washington Street, Suite 600 Tempe, AZ 85288												

Cut Area	6.07 SF	Fill Area	0.90 SF
Cut Vol.	12.31 CY	Fill Vol.	1.21 CY
Cut Adj. Vol.	12.31 CY	Fill Adj. Vol.	1.21 CY

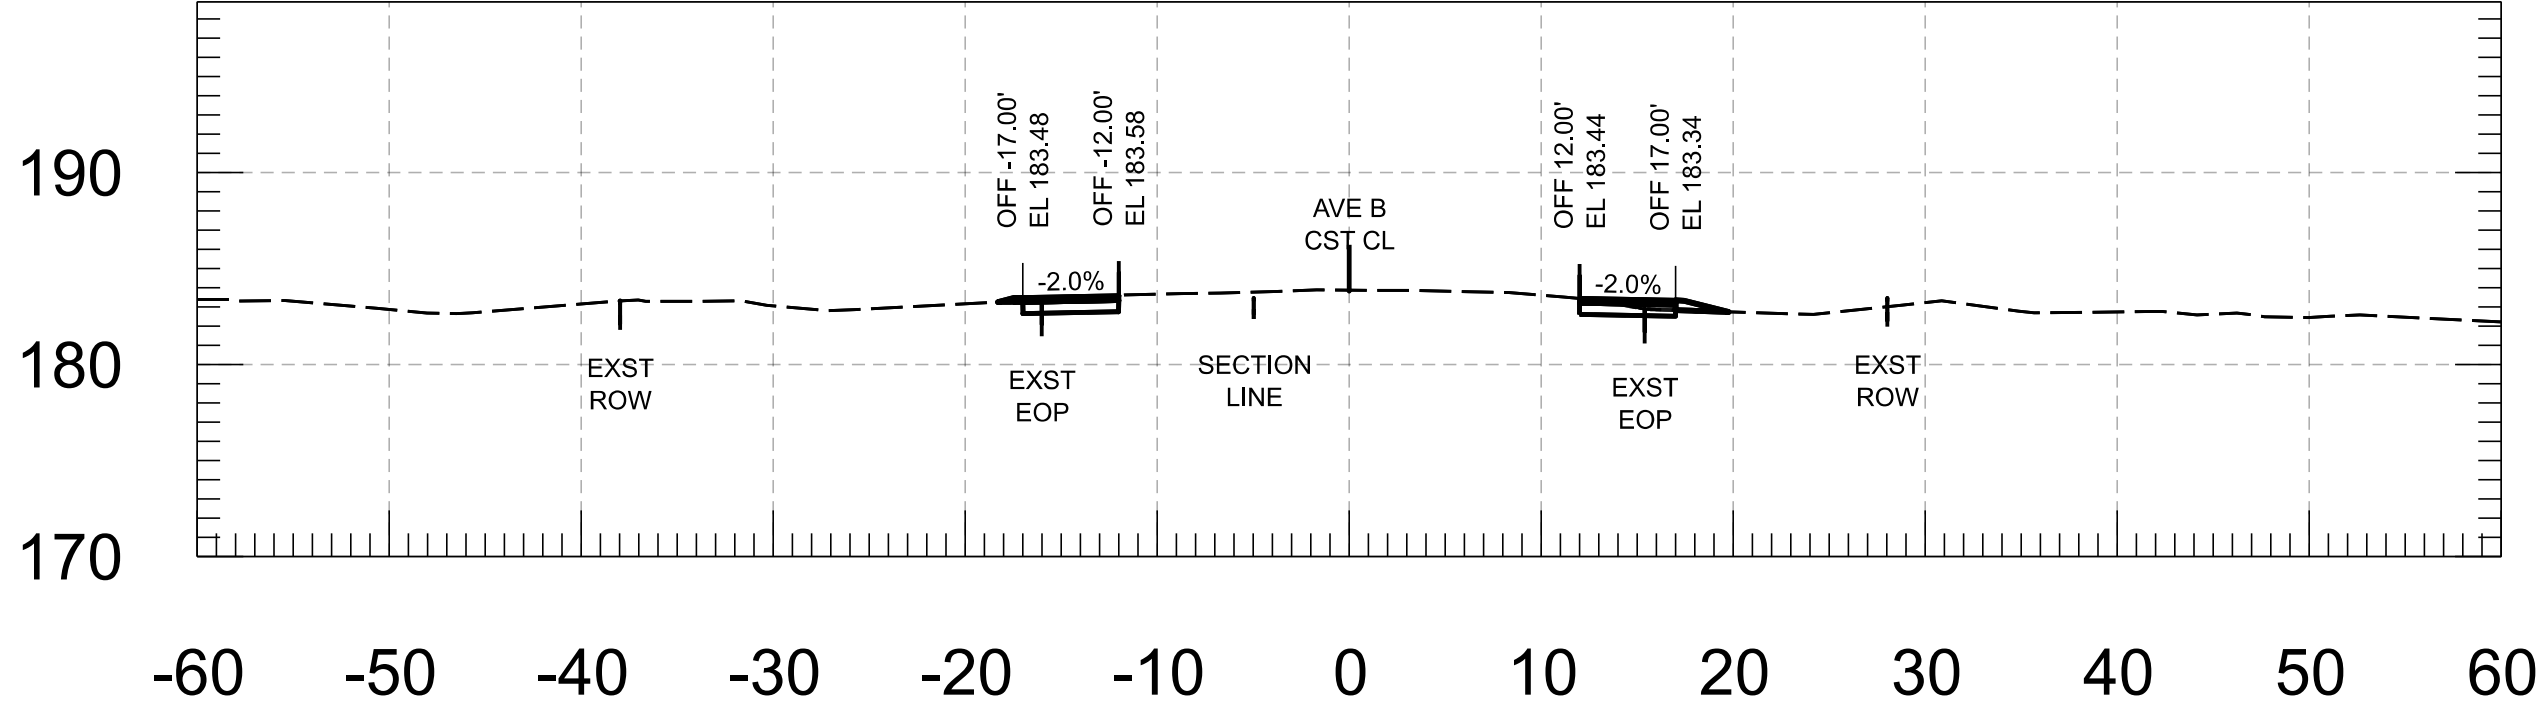


96+50.00

Cut Area	9.67 SF	Fill Area	0.00 SF
Cut Vol.	17.68 CY	Fill Vol.	0.00 CY
Cut Adj. Vol.	17.68 CY	Fill Adj. Vol.	0.00 CY

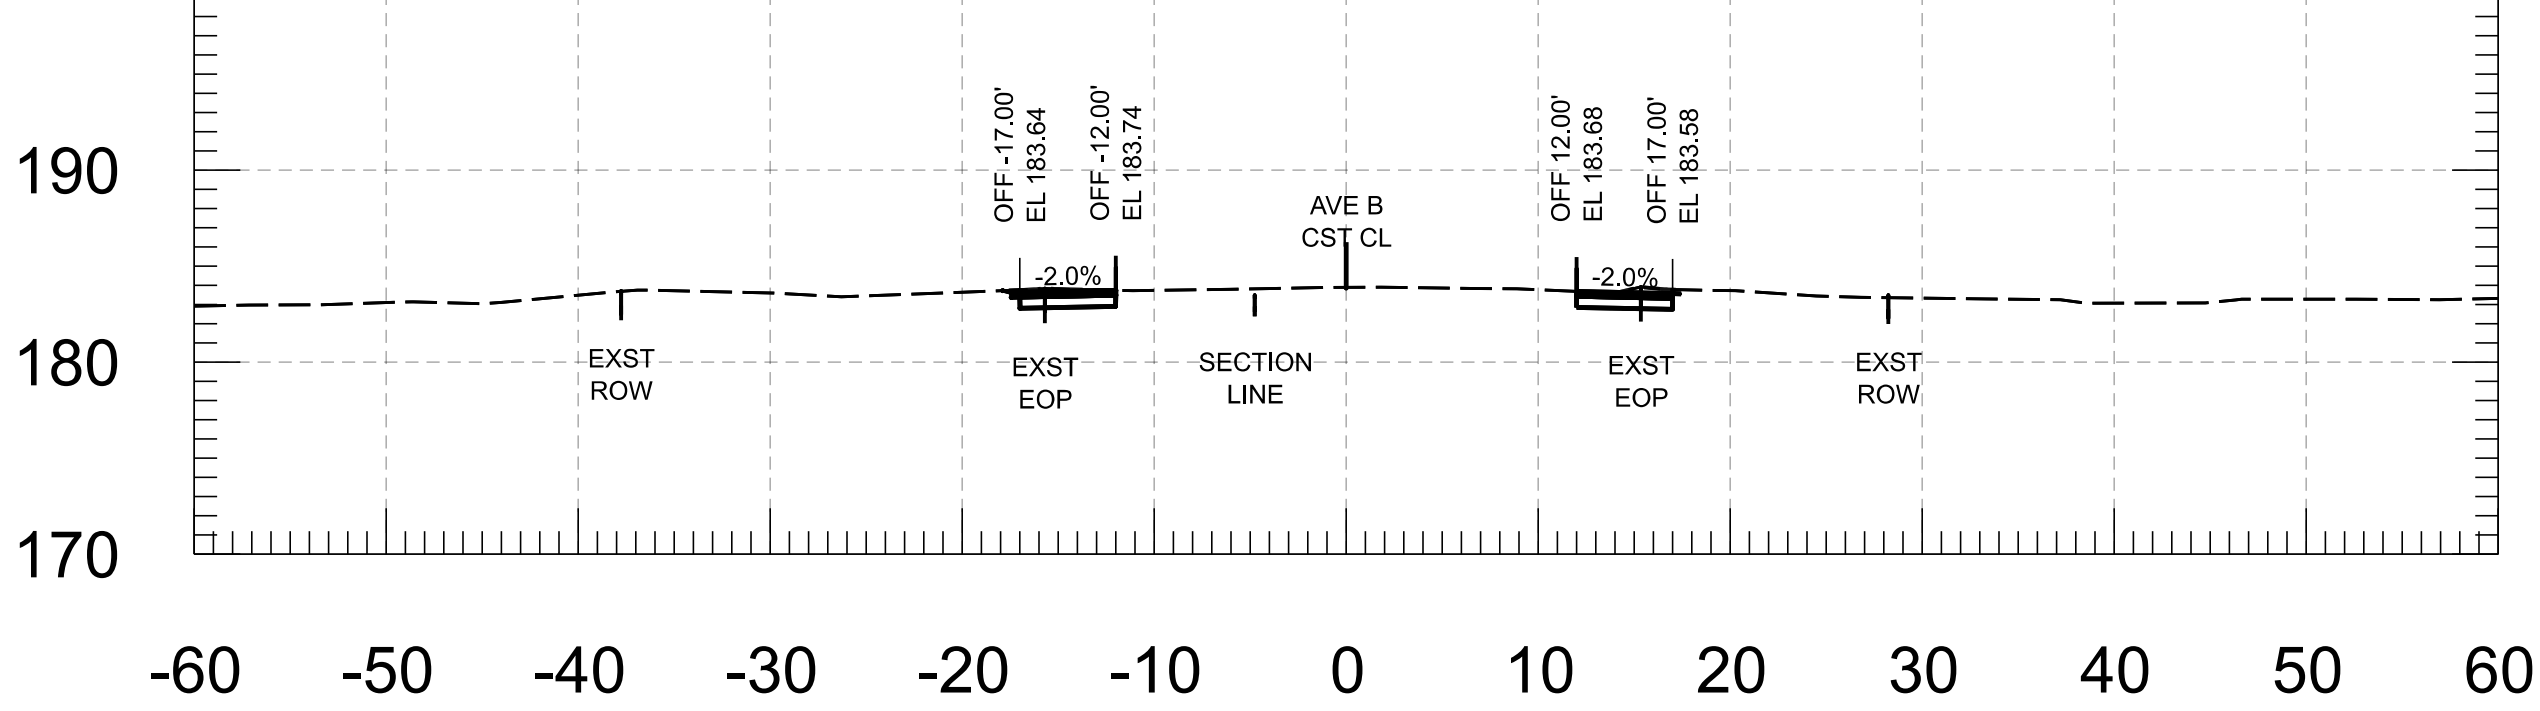


98+00.00

Cut Area	7.23 SF	Fill Area	0.41 SF
Cut Vol.	13.89 CY	Fill Vol.	0.84 CY
Cut Adj. Vol.	13.89 CY	Fill Adj. Vol.	0.84 CY

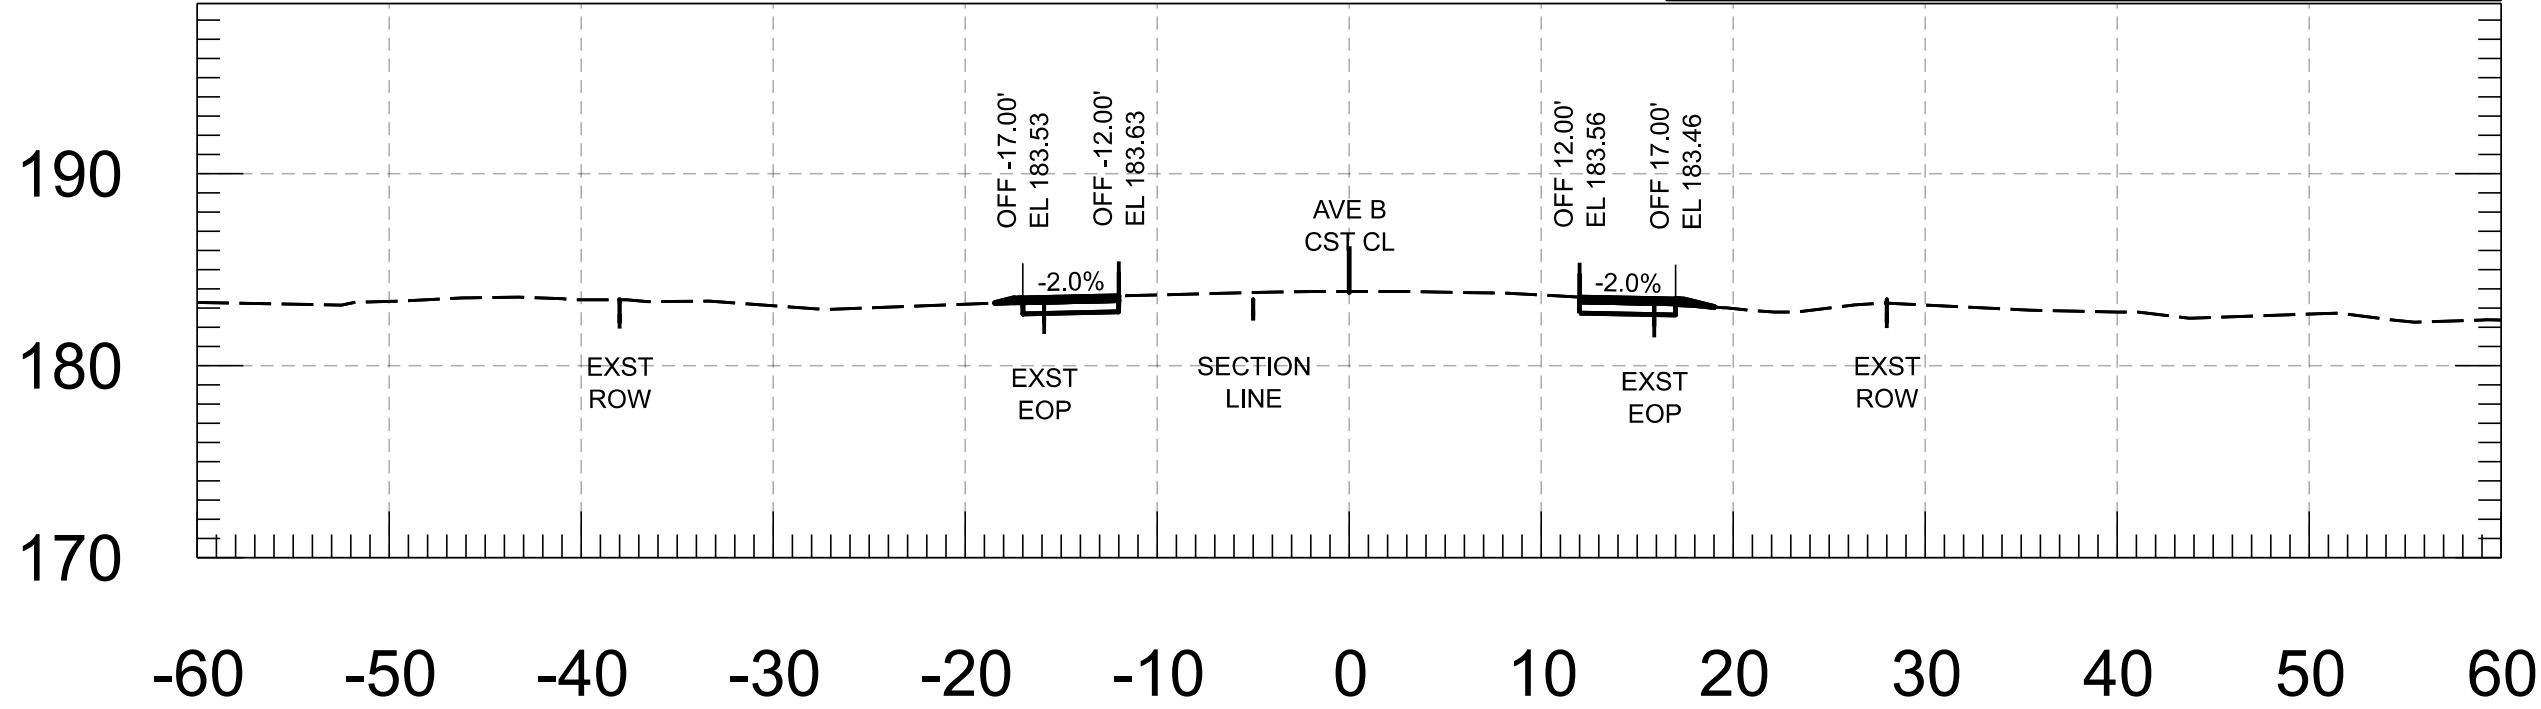


96+00.00

Cut Area	9.42 SF	Fill Area	0.00 SF
Cut Vol.	17.18 CY	Fill Vol.	0.01 CY
Cut Adj. Vol.	17.18 CY	Fill Adj. Vol.	0.01 CY

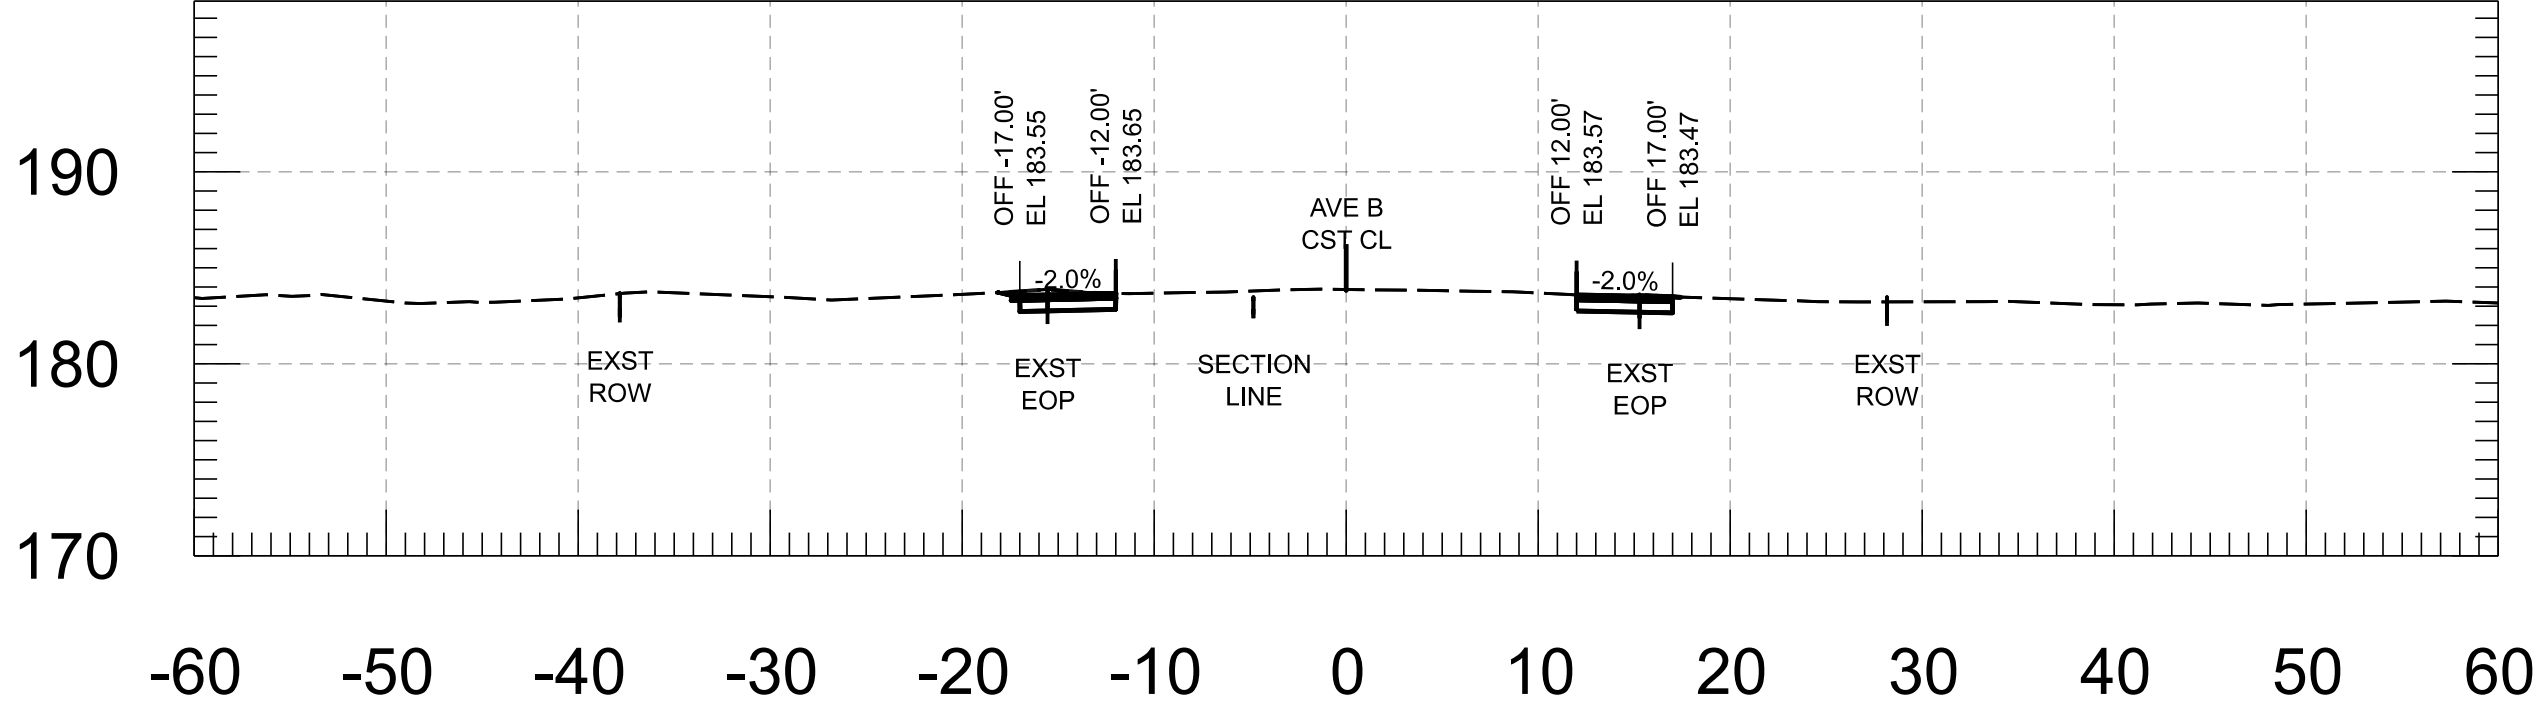


97+50.00

Cut Area	7.78 SF	Fill Area	0.49 SF
Cut Vol.	14.11 CY	Fill Vol.	1.00 CY
Cut Adj. Vol.	14.11 CY	Fill Adj. Vol.	1.00 CY

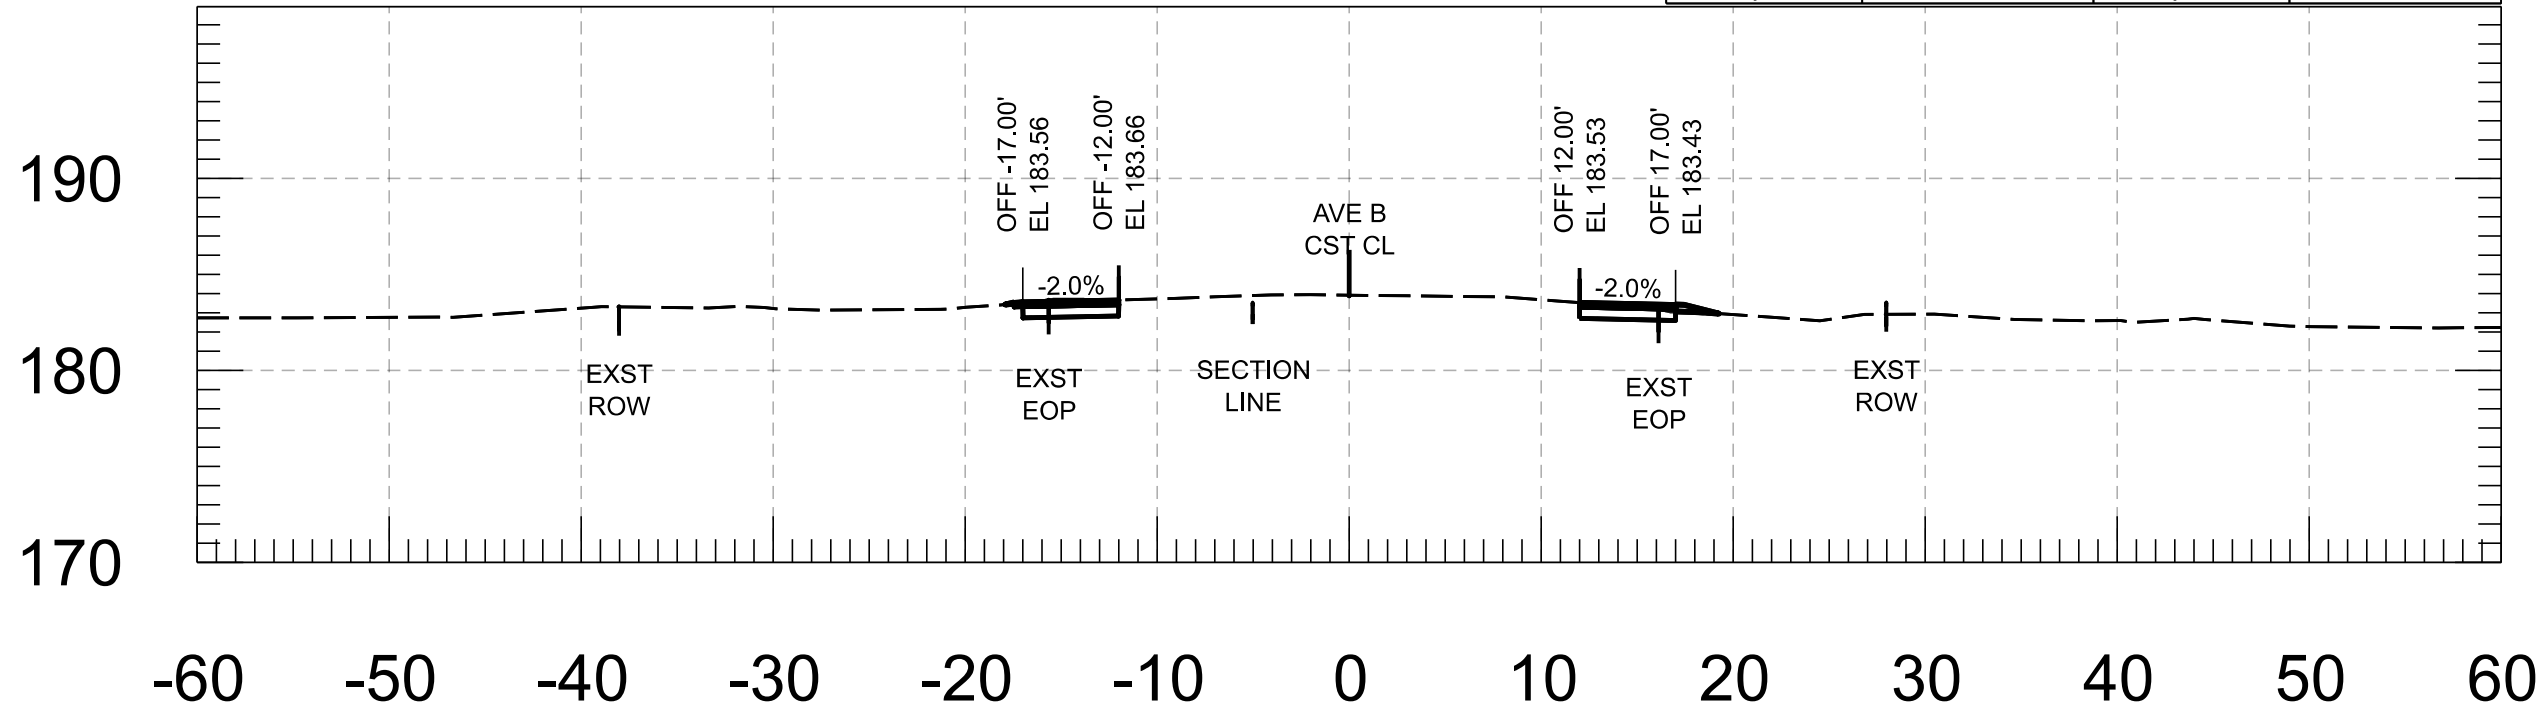


95+50.00


Cut Area	9.14 SF	Fill Area	0.01 SF
Cut Vol.	14.08 CY	Fill Vol.	0.84 CY
Cut Adj. Vol.	14.08 CY	Fill Adj. Vol.	0.84 CY

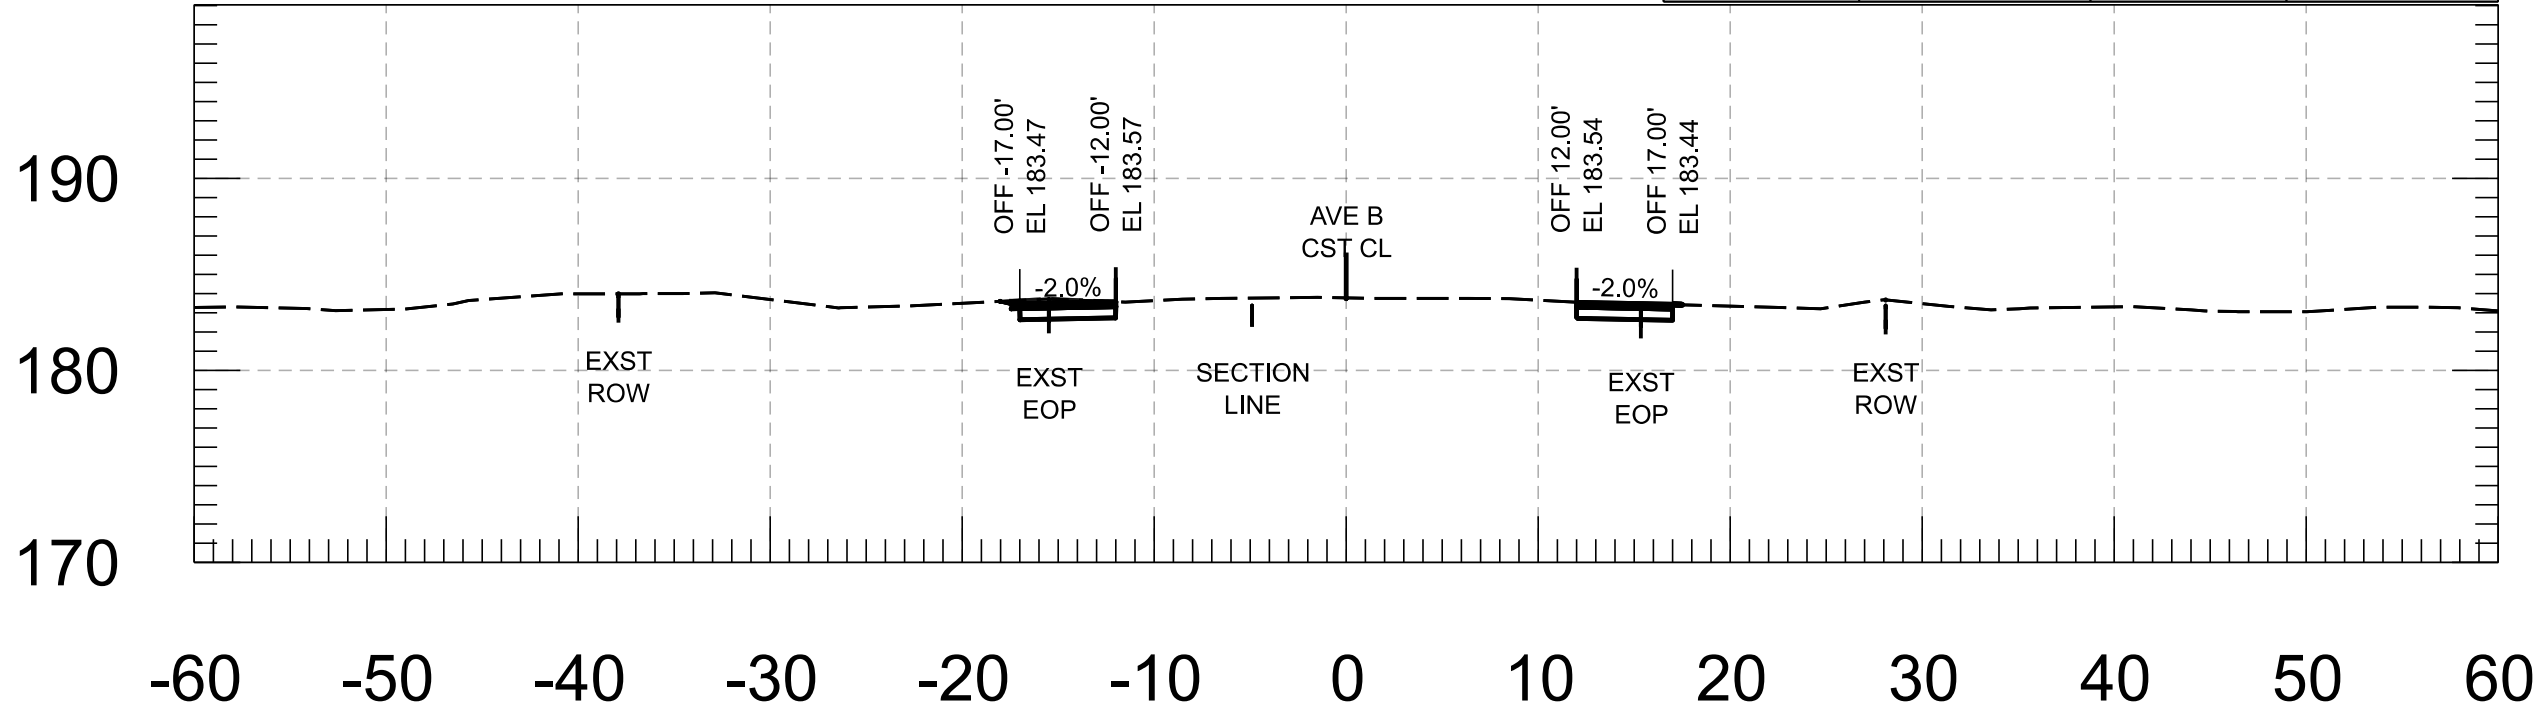

97+00.00

 
FOR INFORMATION ONLY		NAME	DATE	ARIZONA DEPARTMENT OF TRANSPORTATION PROJECT DELIVERY AND OPERATIONS DIVISION ROADWAY DESIGN SECTION	ROUTE	F.H.W.A. Arizona Division	STATE ARIZ.	PROJECT NO.	FEDERAL ID NO.	SHEET NO.	TOTAL SHEETS	RECORD DRAWING	
	DESIGN	M. SCHOEN	07/26					0000 YU YYU	YYU-0(221)T	28	86		
	DRAWN	P. ESCOBAR	07/26										
	CHECKED	H. RIOS	07/26										
		 WSP USA Inc. 1230 West Washington Street, Suite 600 Tempe, AZ 85288	AVE B CROSS SECTIONS			MILEPOST	LOCATION AVENUE B, COUNTY 18TH ST - SR 195						
					STRUCTURE NO.	TRACS NO. T0439 01C							___ OF ___

Cut Area	9.35 SF	Fill Area	0.00 SF
Cut Vol.	16.71 CY	Fill Vol.	0.01 CY
Cut Adj. Vol.	16.71 CY	Fill Adj. Vol.	0.01 CY

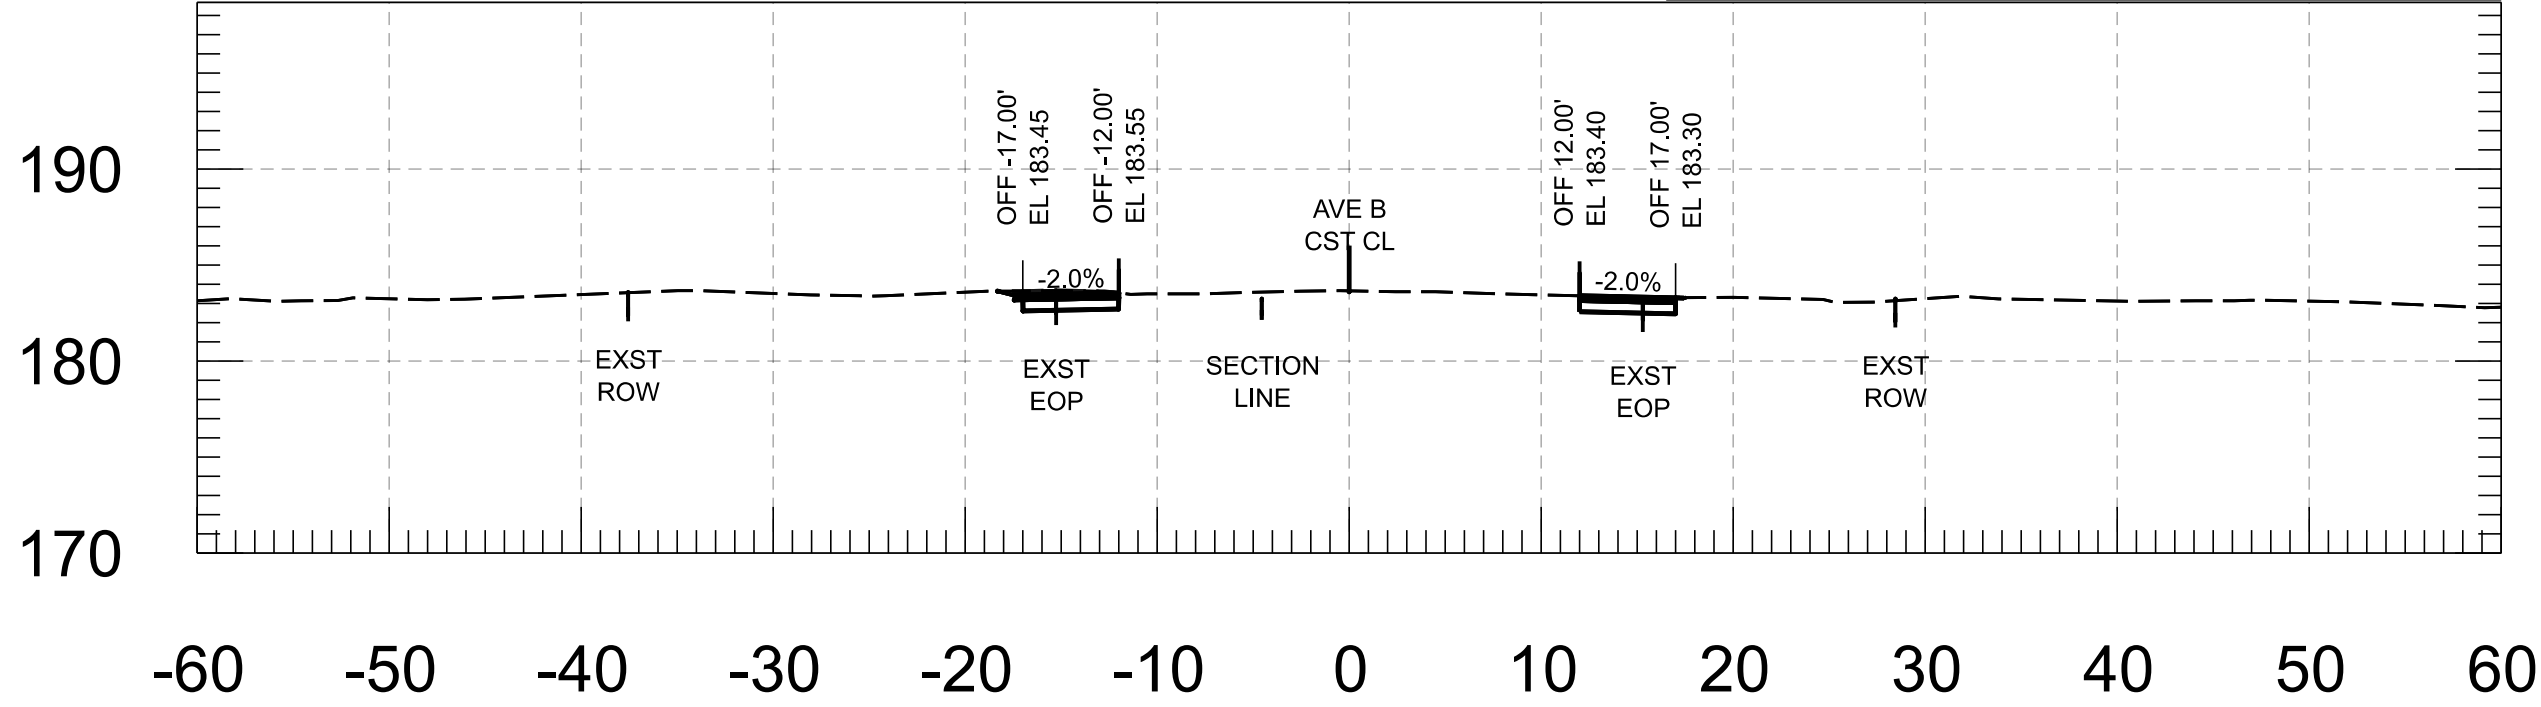


99+50.00

Cut Area	8.32 SF	Fill Area	0.05 SF
Cut Vol.	16.27 CY	Fill Vol.	0.05 CY
Cut Adj. Vol.	16.27 CY	Fill Adj. Vol.	0.05 CY

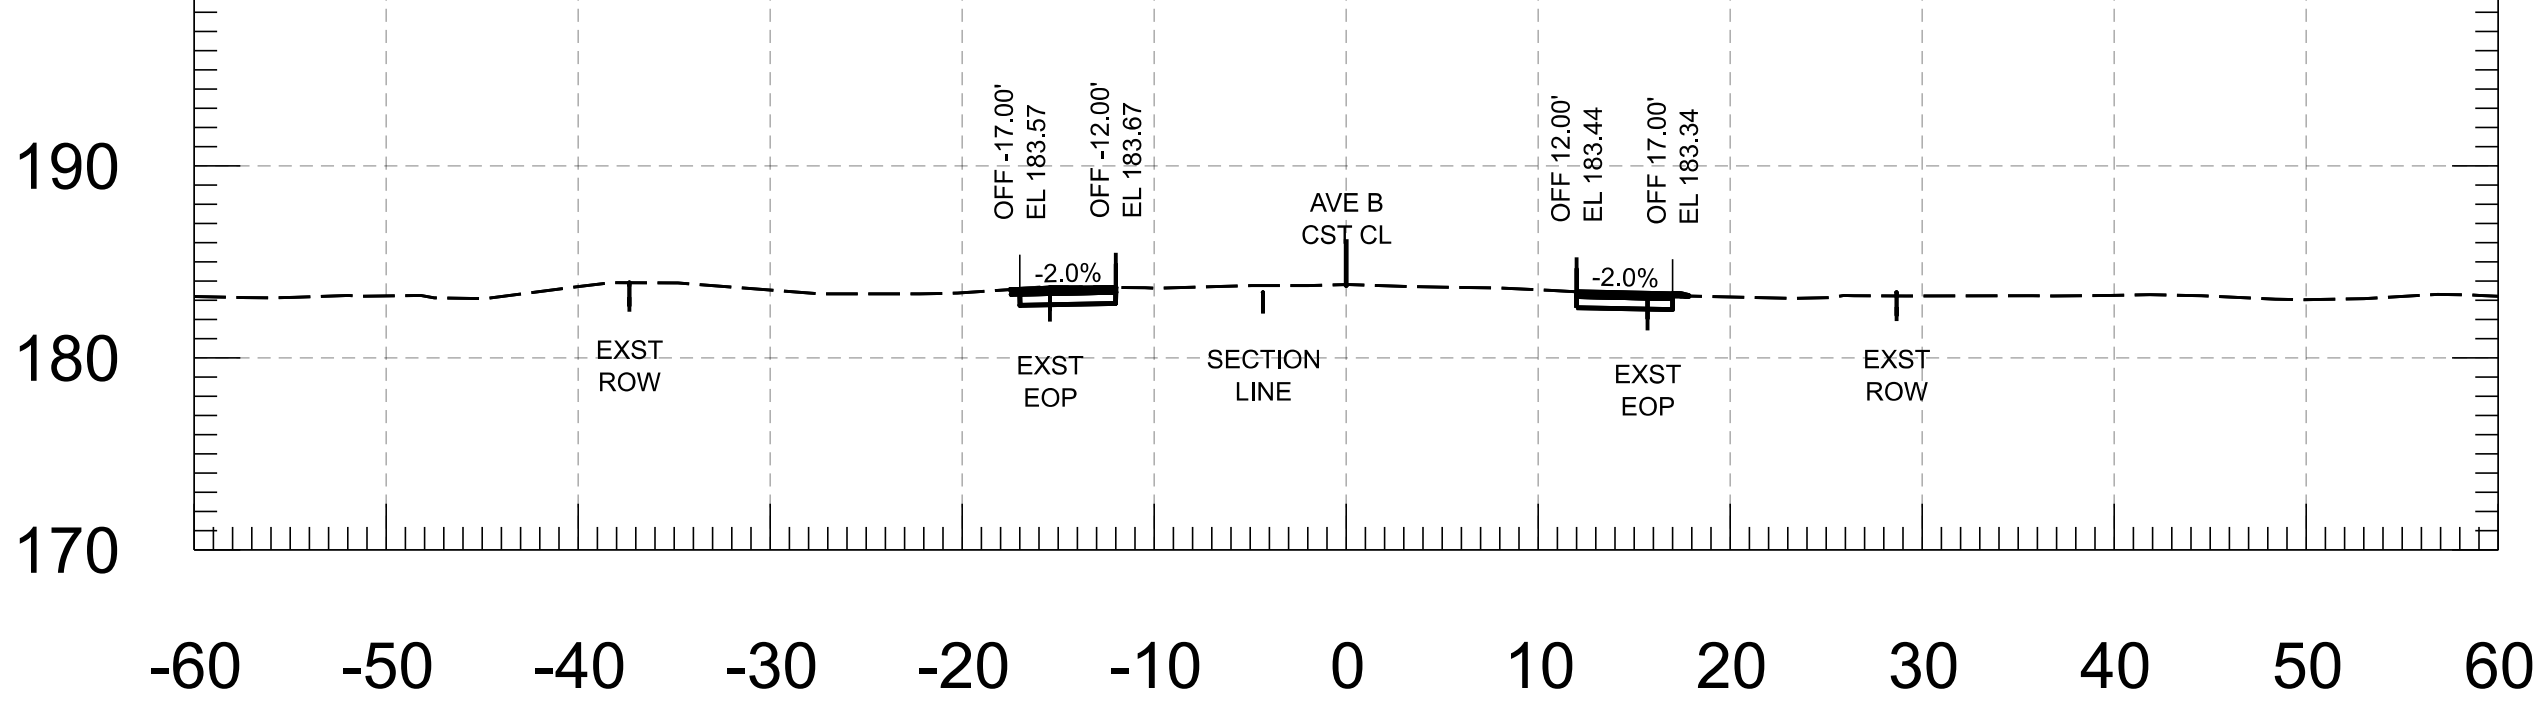


101+00.00

Cut Area	8.70 SF	Fill Area	0.01 SF
Cut Vol.	16.91 CY	Fill Vol.	0.01 CY
Cut Adj. Vol.	16.91 CY	Fill Adj. Vol.	0.01 CY

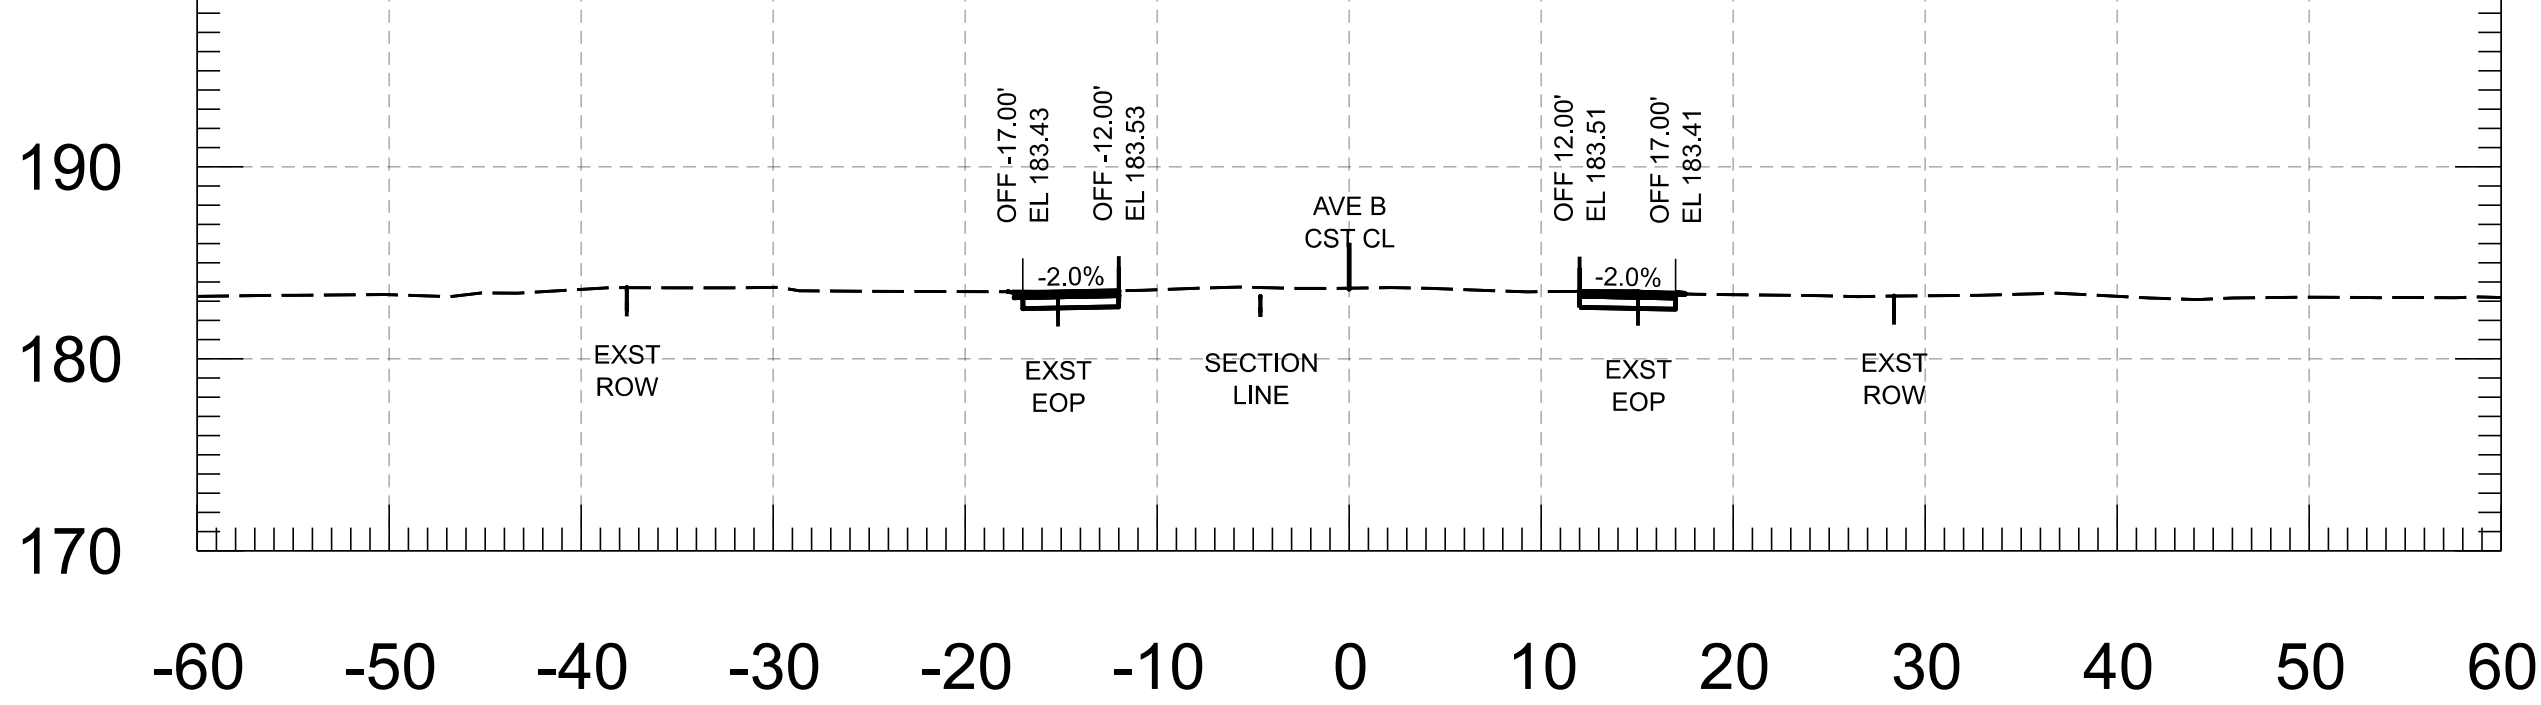


99+00.00

Cut Area	9.25 SF	Fill Area	0.00 SF
Cut Vol.	17.16 CY	Fill Vol.	0.07 CY
Cut Adj. Vol.	17.16 CY	Fill Adj. Vol.	0.07 CY

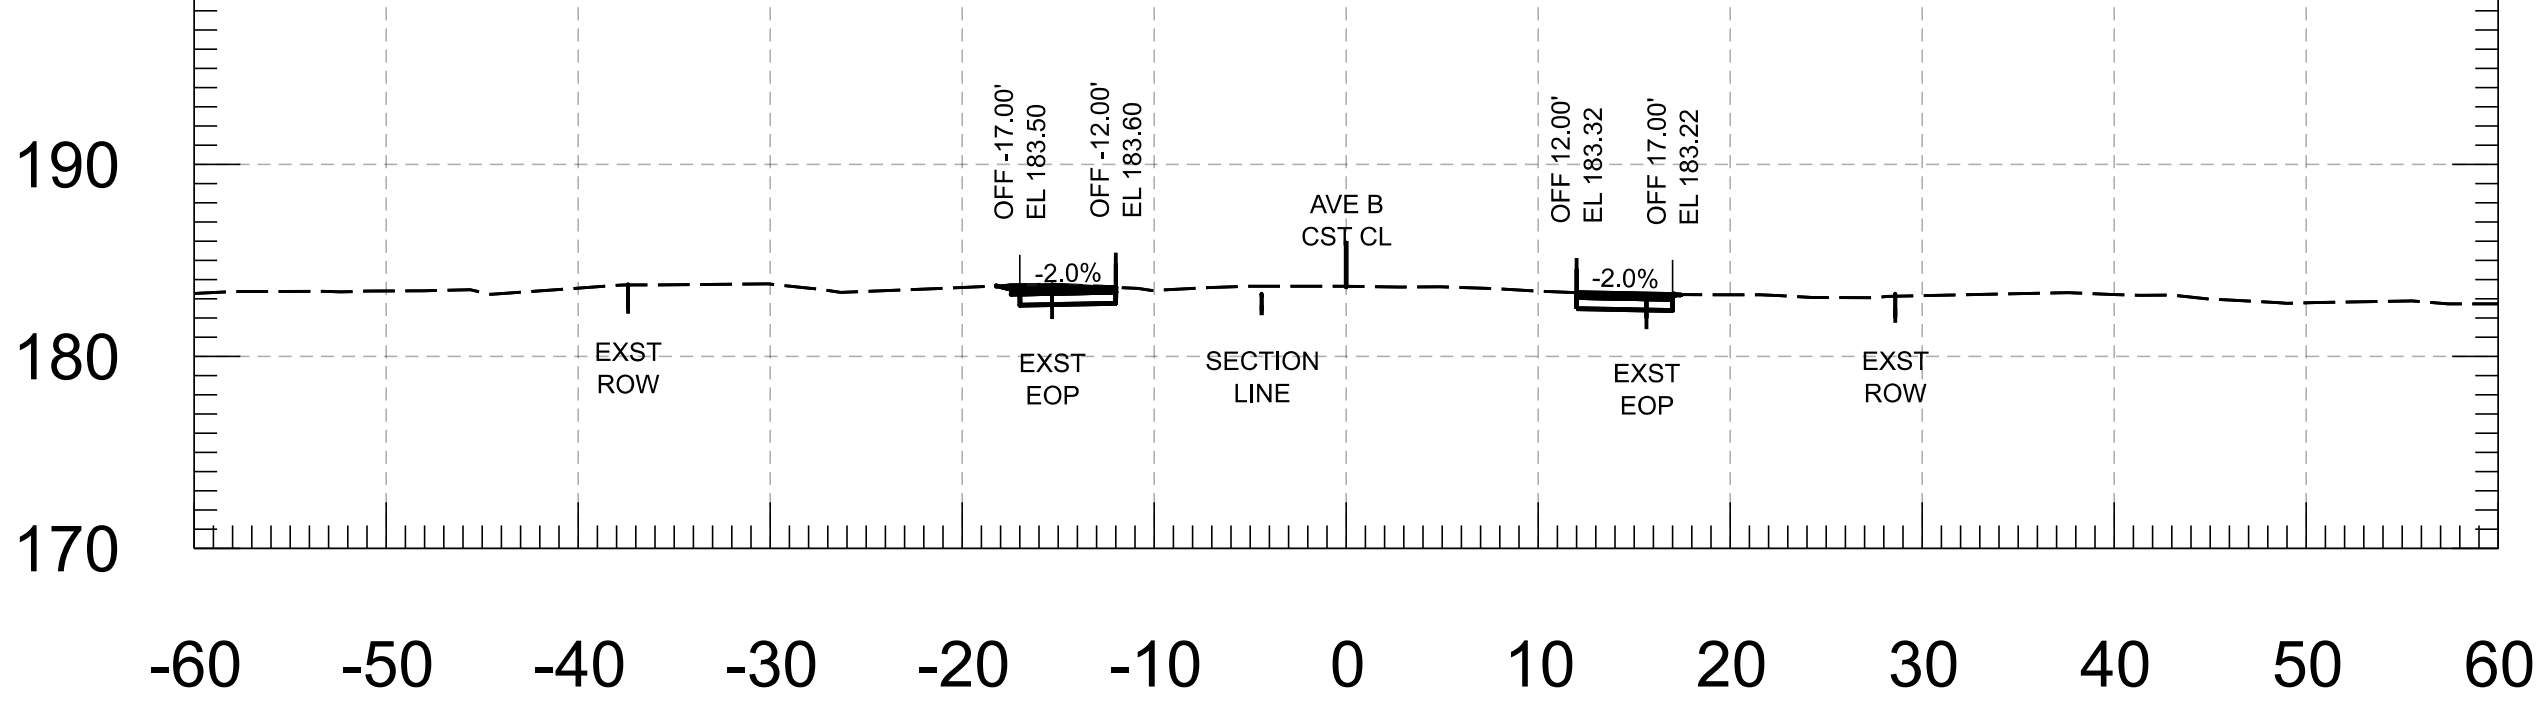


100+50.00

Cut Area	9.57 SF	Fill Area	0.00 SF
Cut Vol.	17.82 CY	Fill Vol.	0.00 CY
Cut Adj. Vol.	17.82 CY	Fill Adj. Vol.	0.00 CY

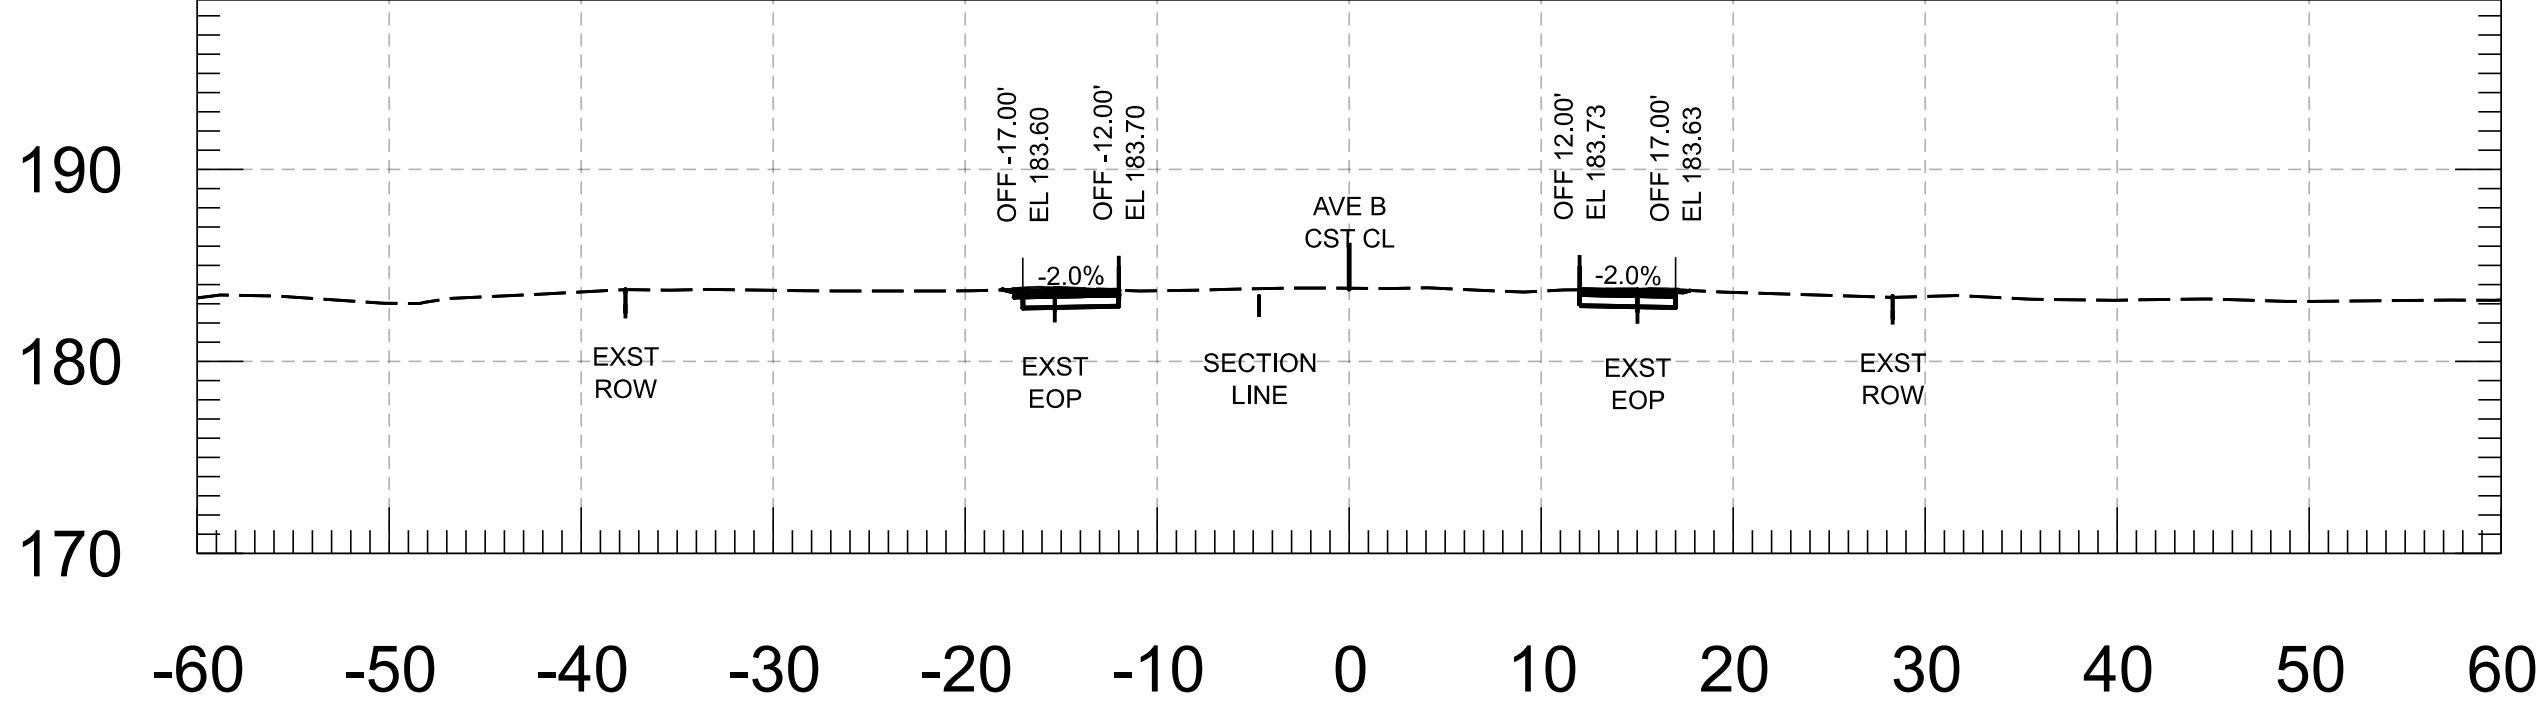







98+50.00


Cut Area	9.27 SF	Fill Area	0.08 SF
Cut Vol.	17.24 CY	Fill Vol.	0.07 CY
Cut Adj. Vol.	17.24 CY	Fill Adj. Vol.	0.07 CY

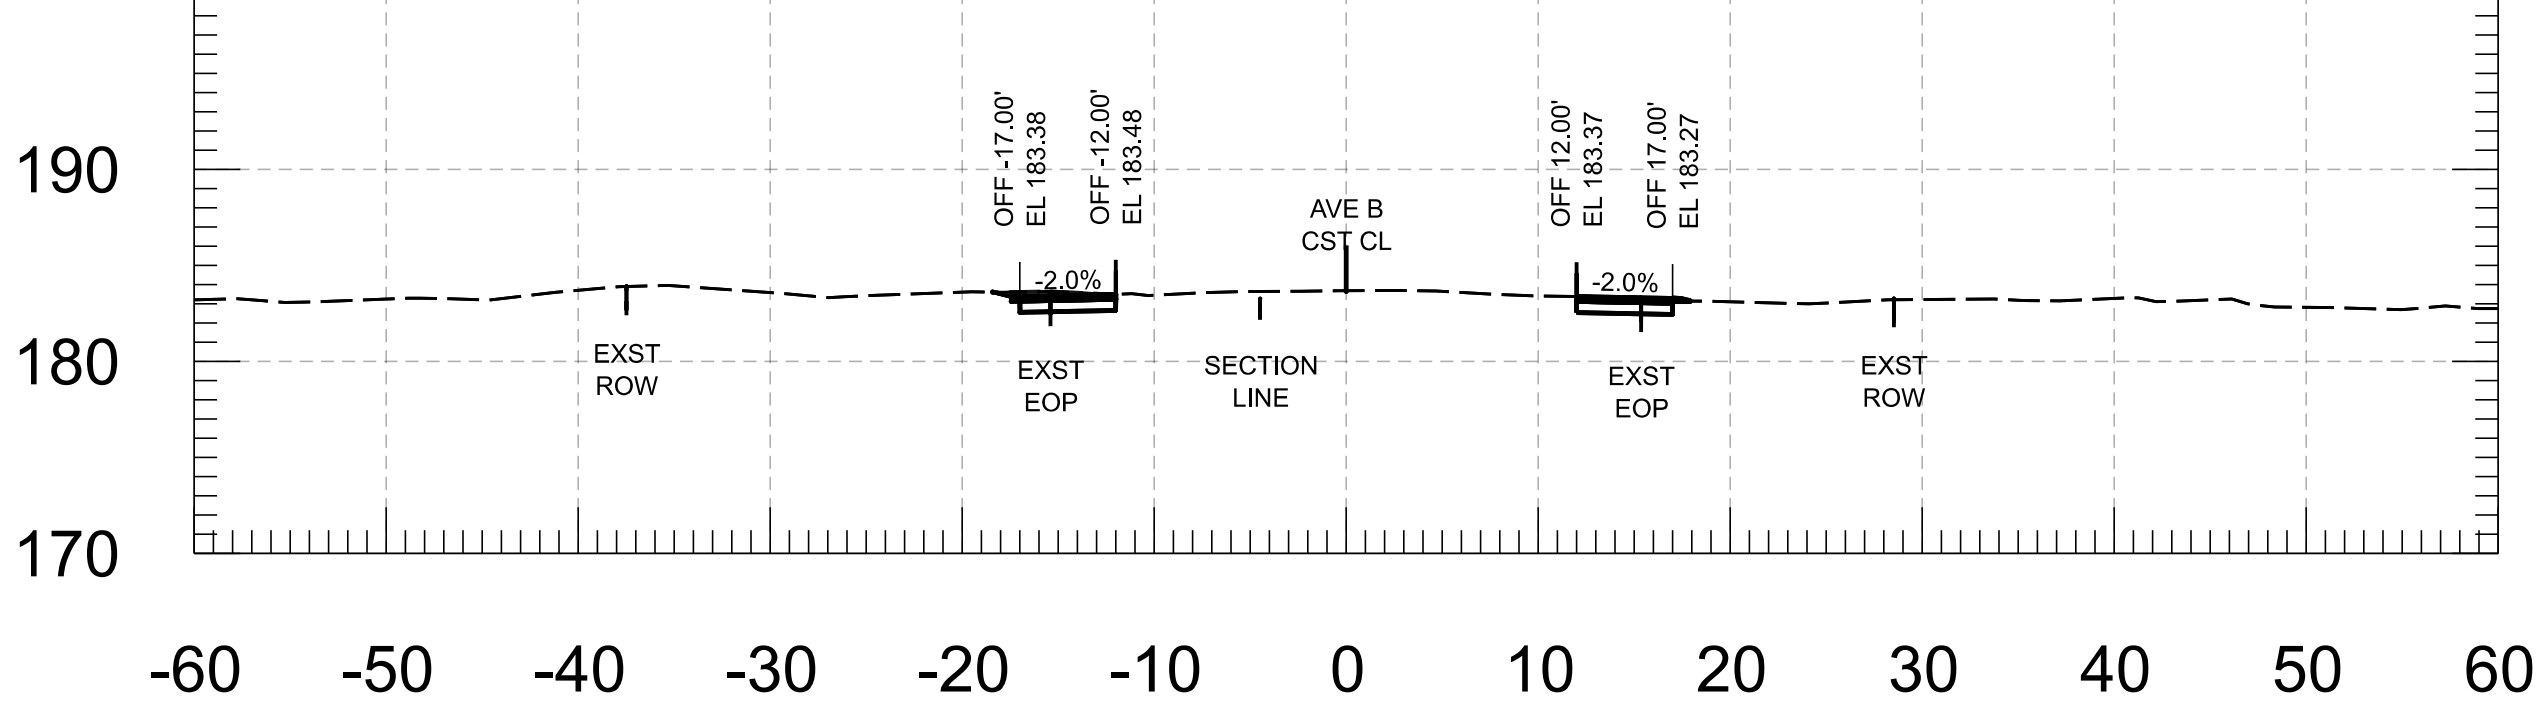


100+00.00

FOR INFORMATION ONLY		NAME	DATE	ARIZONA DEPARTMENT OF TRANSPORTATION PROJECT DELIVERY AND OPERATIONS DIVISION ROADWAY DESIGN SECTION	ROUTE	F.H.W.A. Arizona Division	STATE ARIZ.	PROJECT NO.	FEDERAL ID NO.	SHEET NO.	TOTAL SHEETS	RECORD DRAWING
	DESIGN	M. SCHOEN	07/26					0000 YU YYU	YYU-0(221)T	29	86	
	DRAWN	P. ESCOBAR	07/26									
	CHECKED	H. RIOS	07/26		MILEPOST	LOCATION AVENUE B, COUNTY 18TH ST - SR 195 DWG						
	 WSP USA Inc. 1230 West Washington Street, Suite 600 Tempe, AZ 85288			AVE B CROSS SECTIONS								

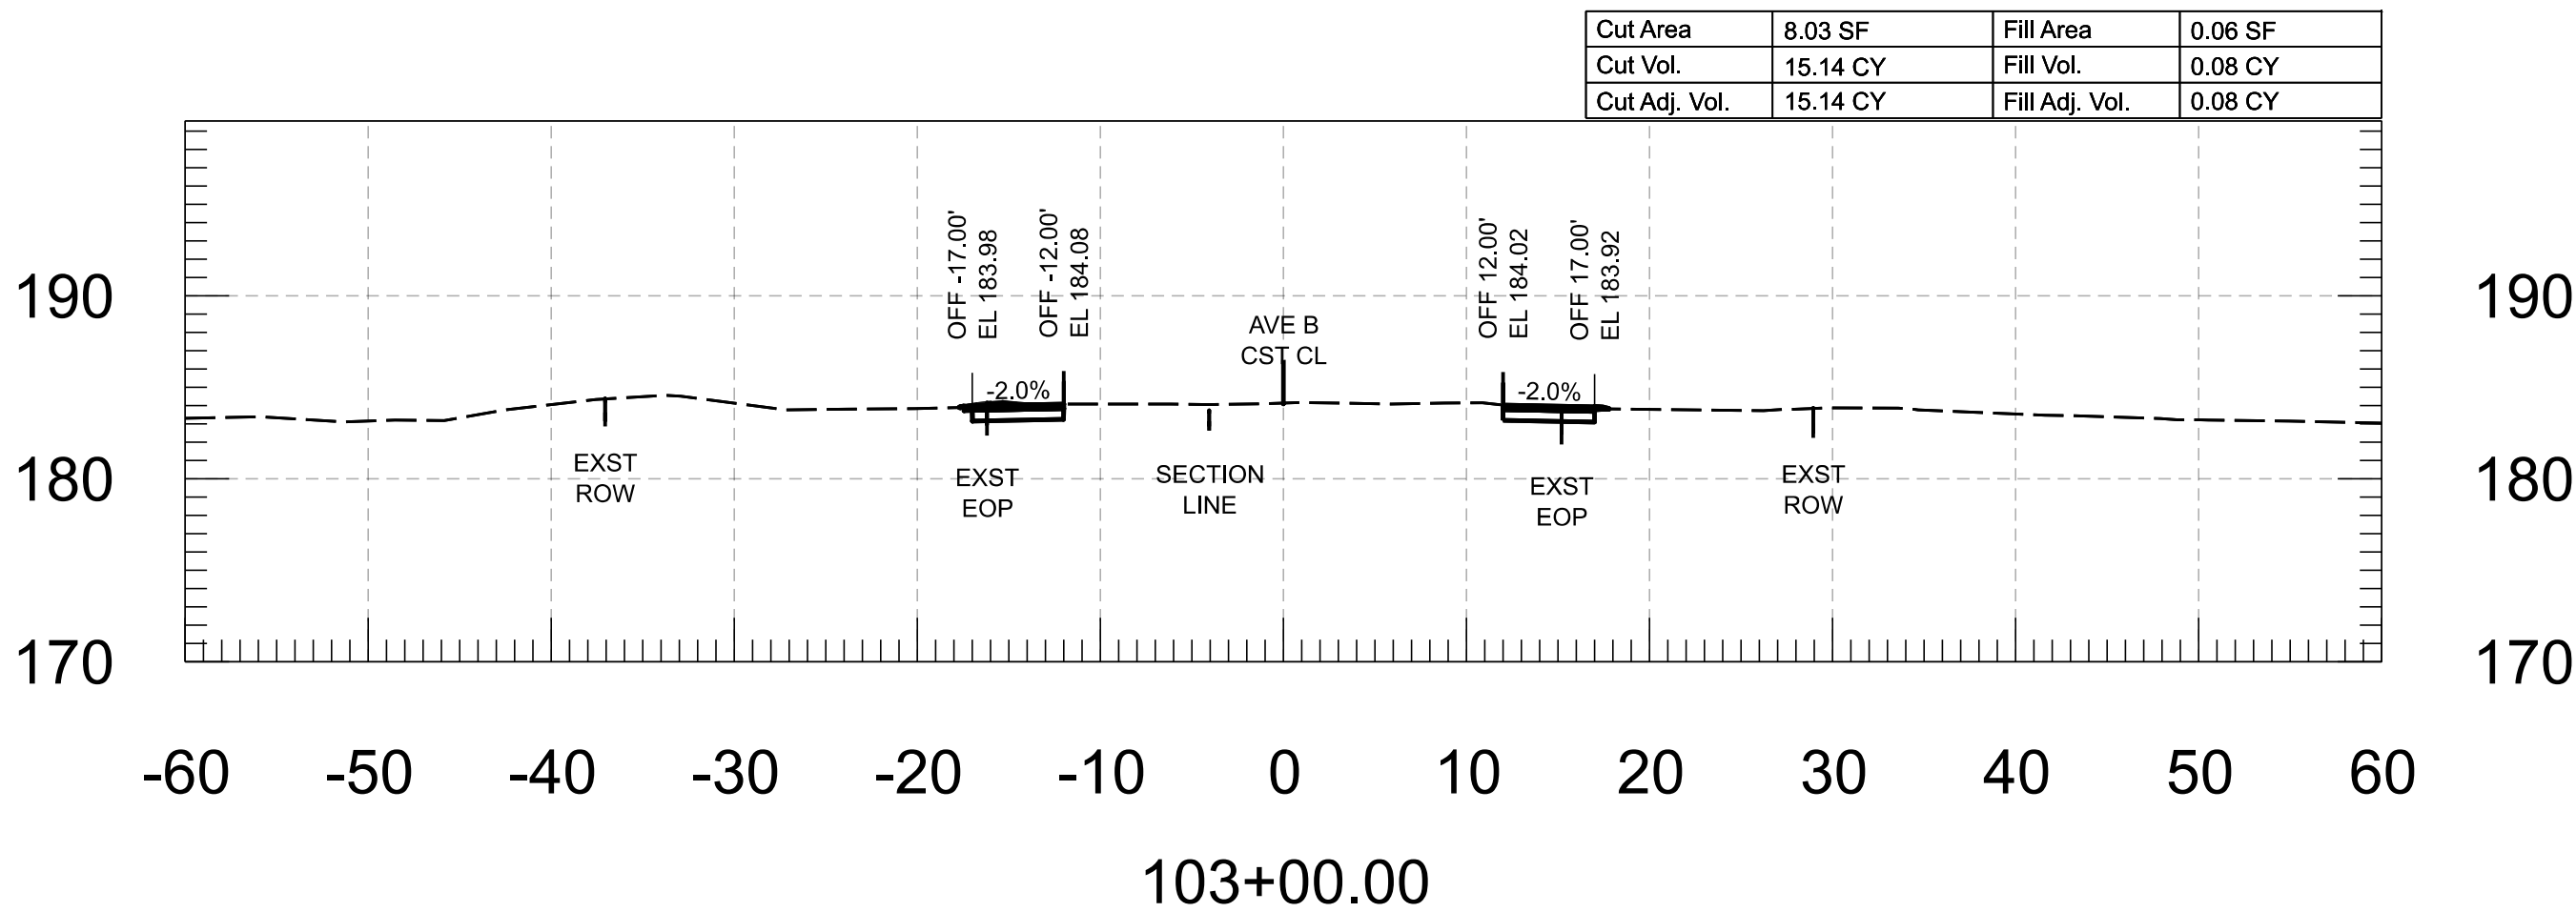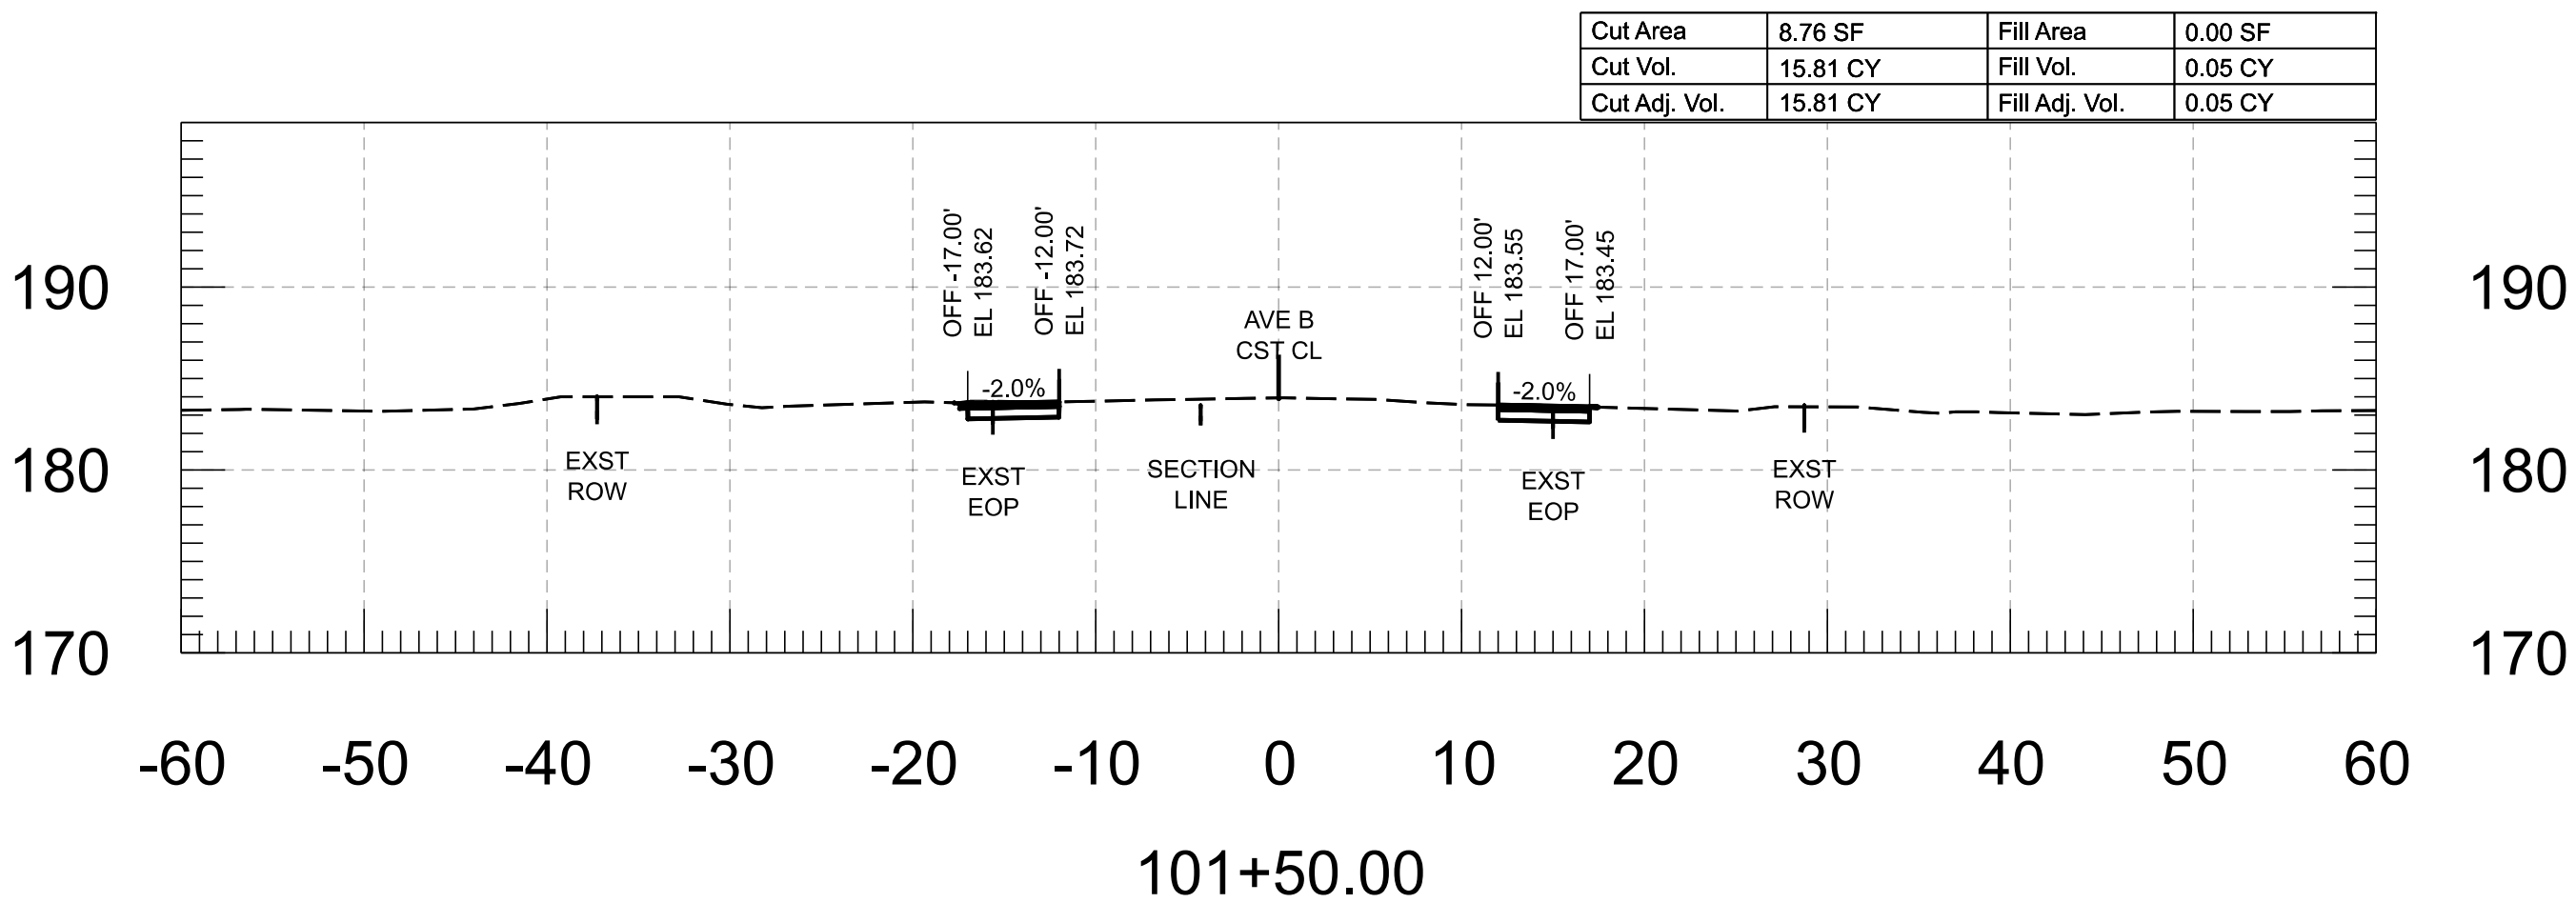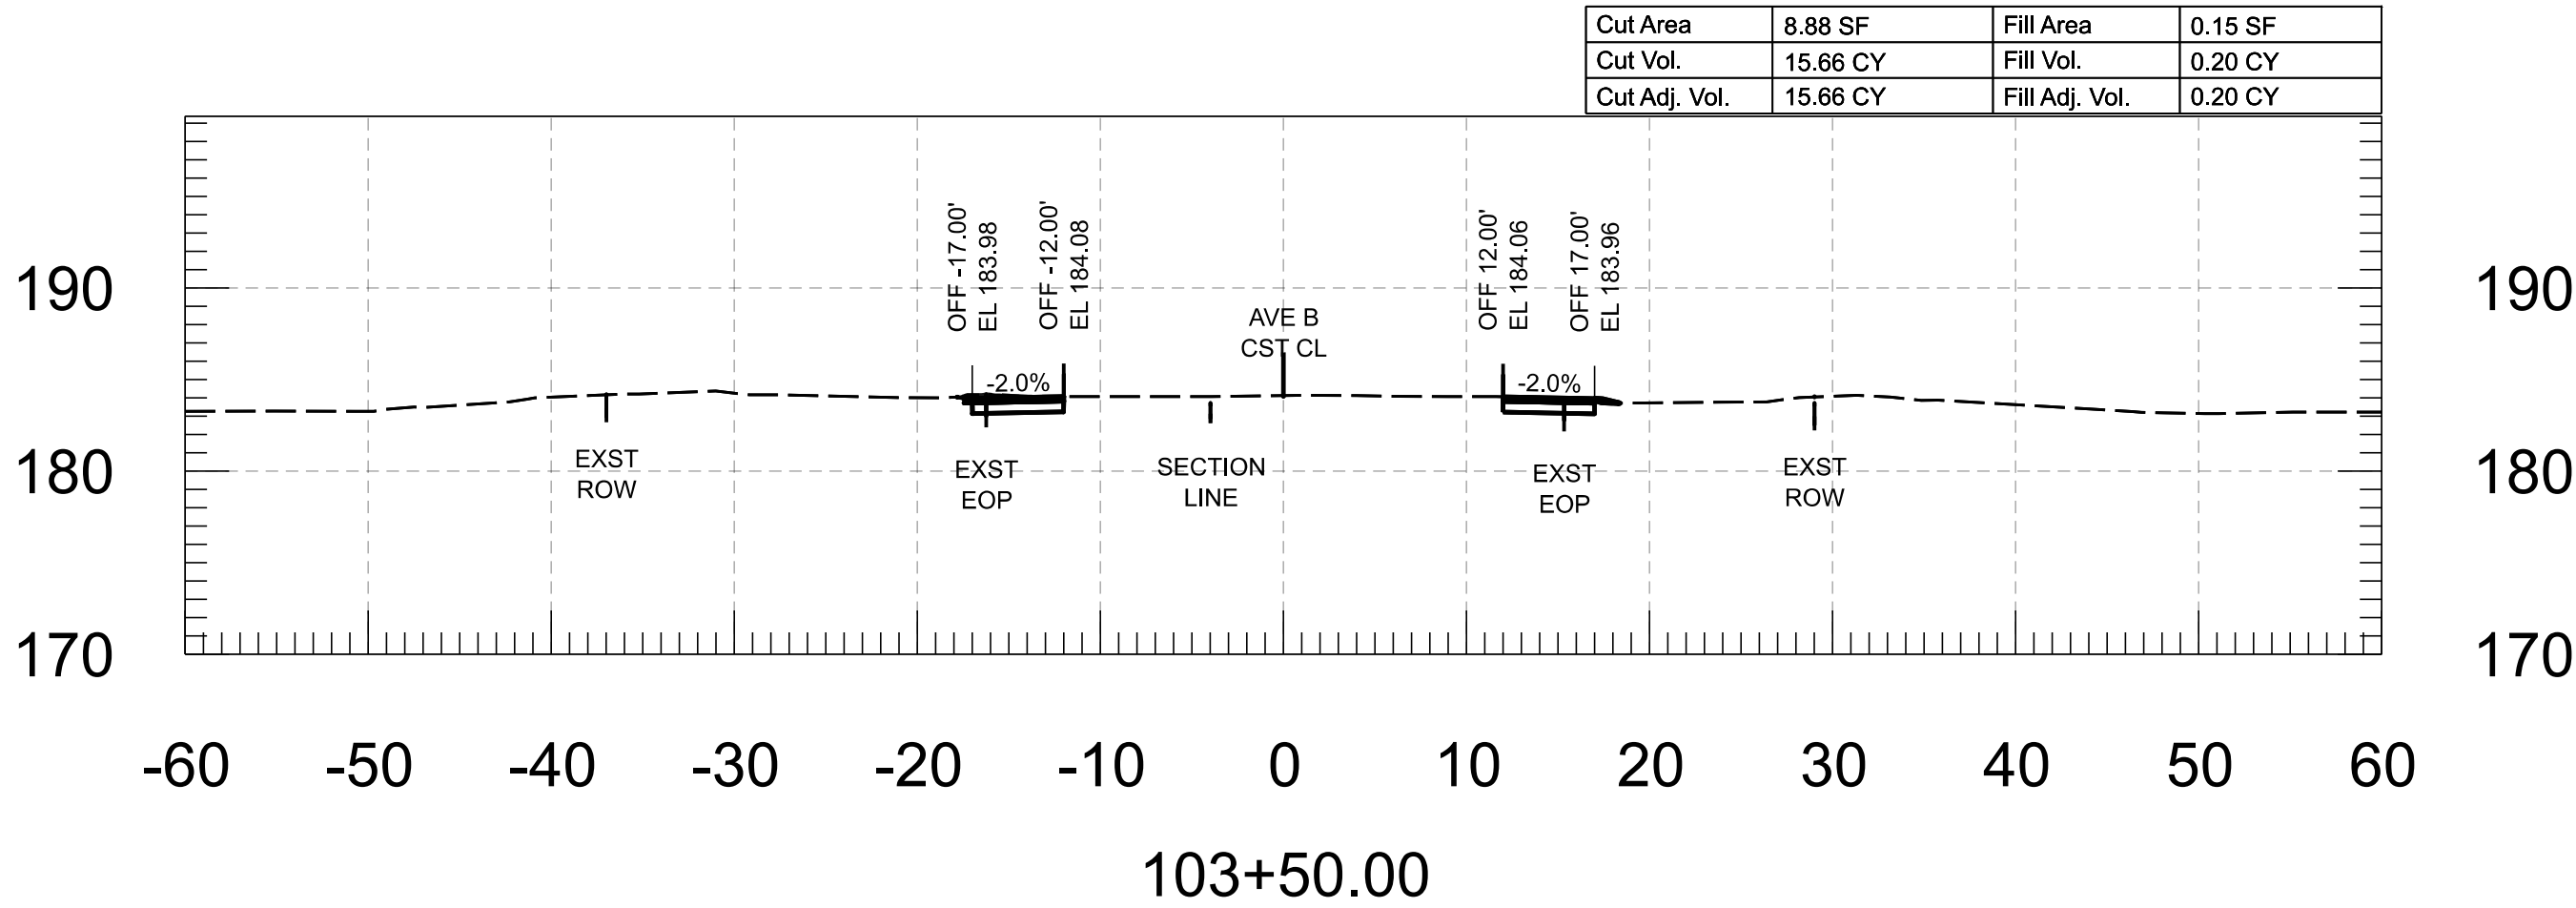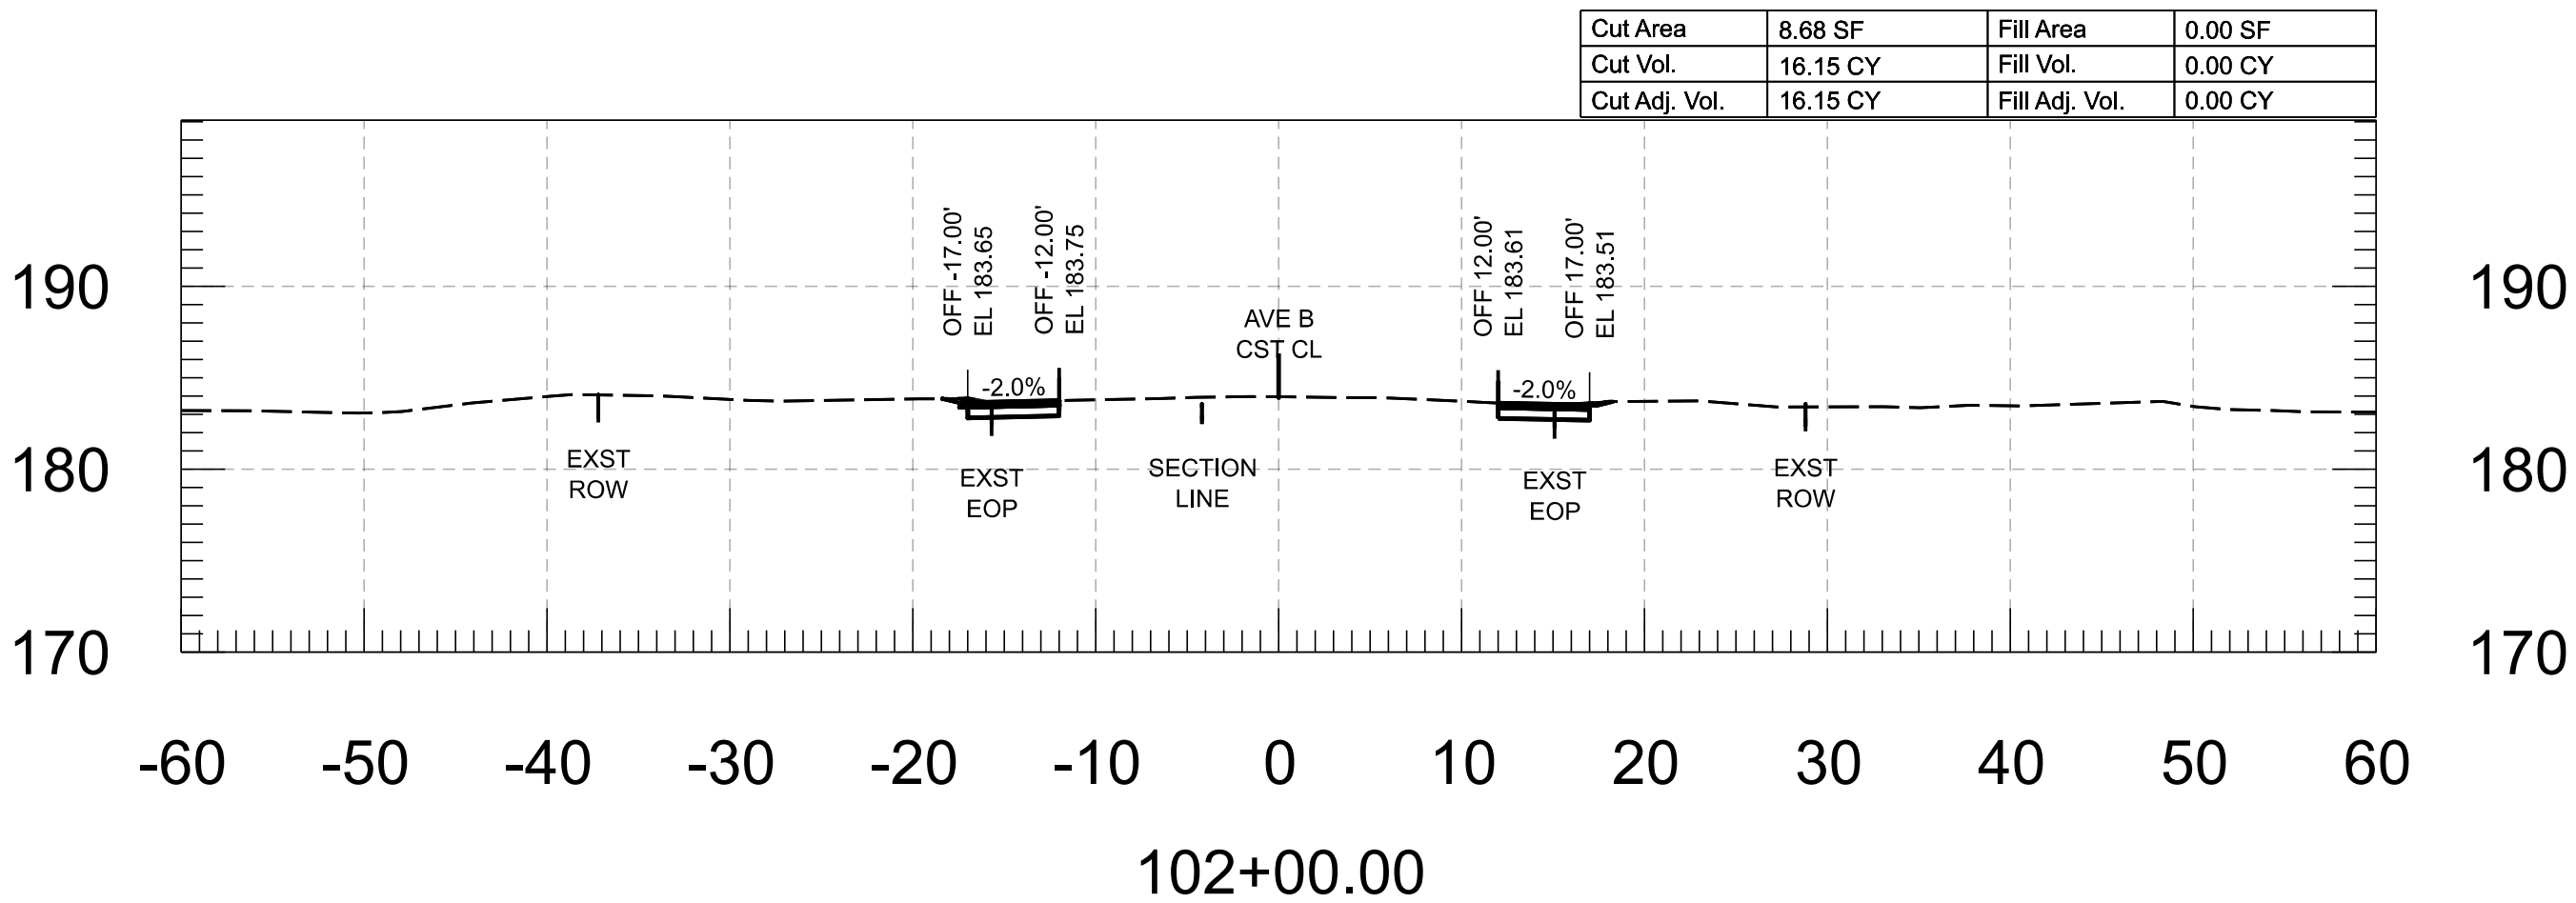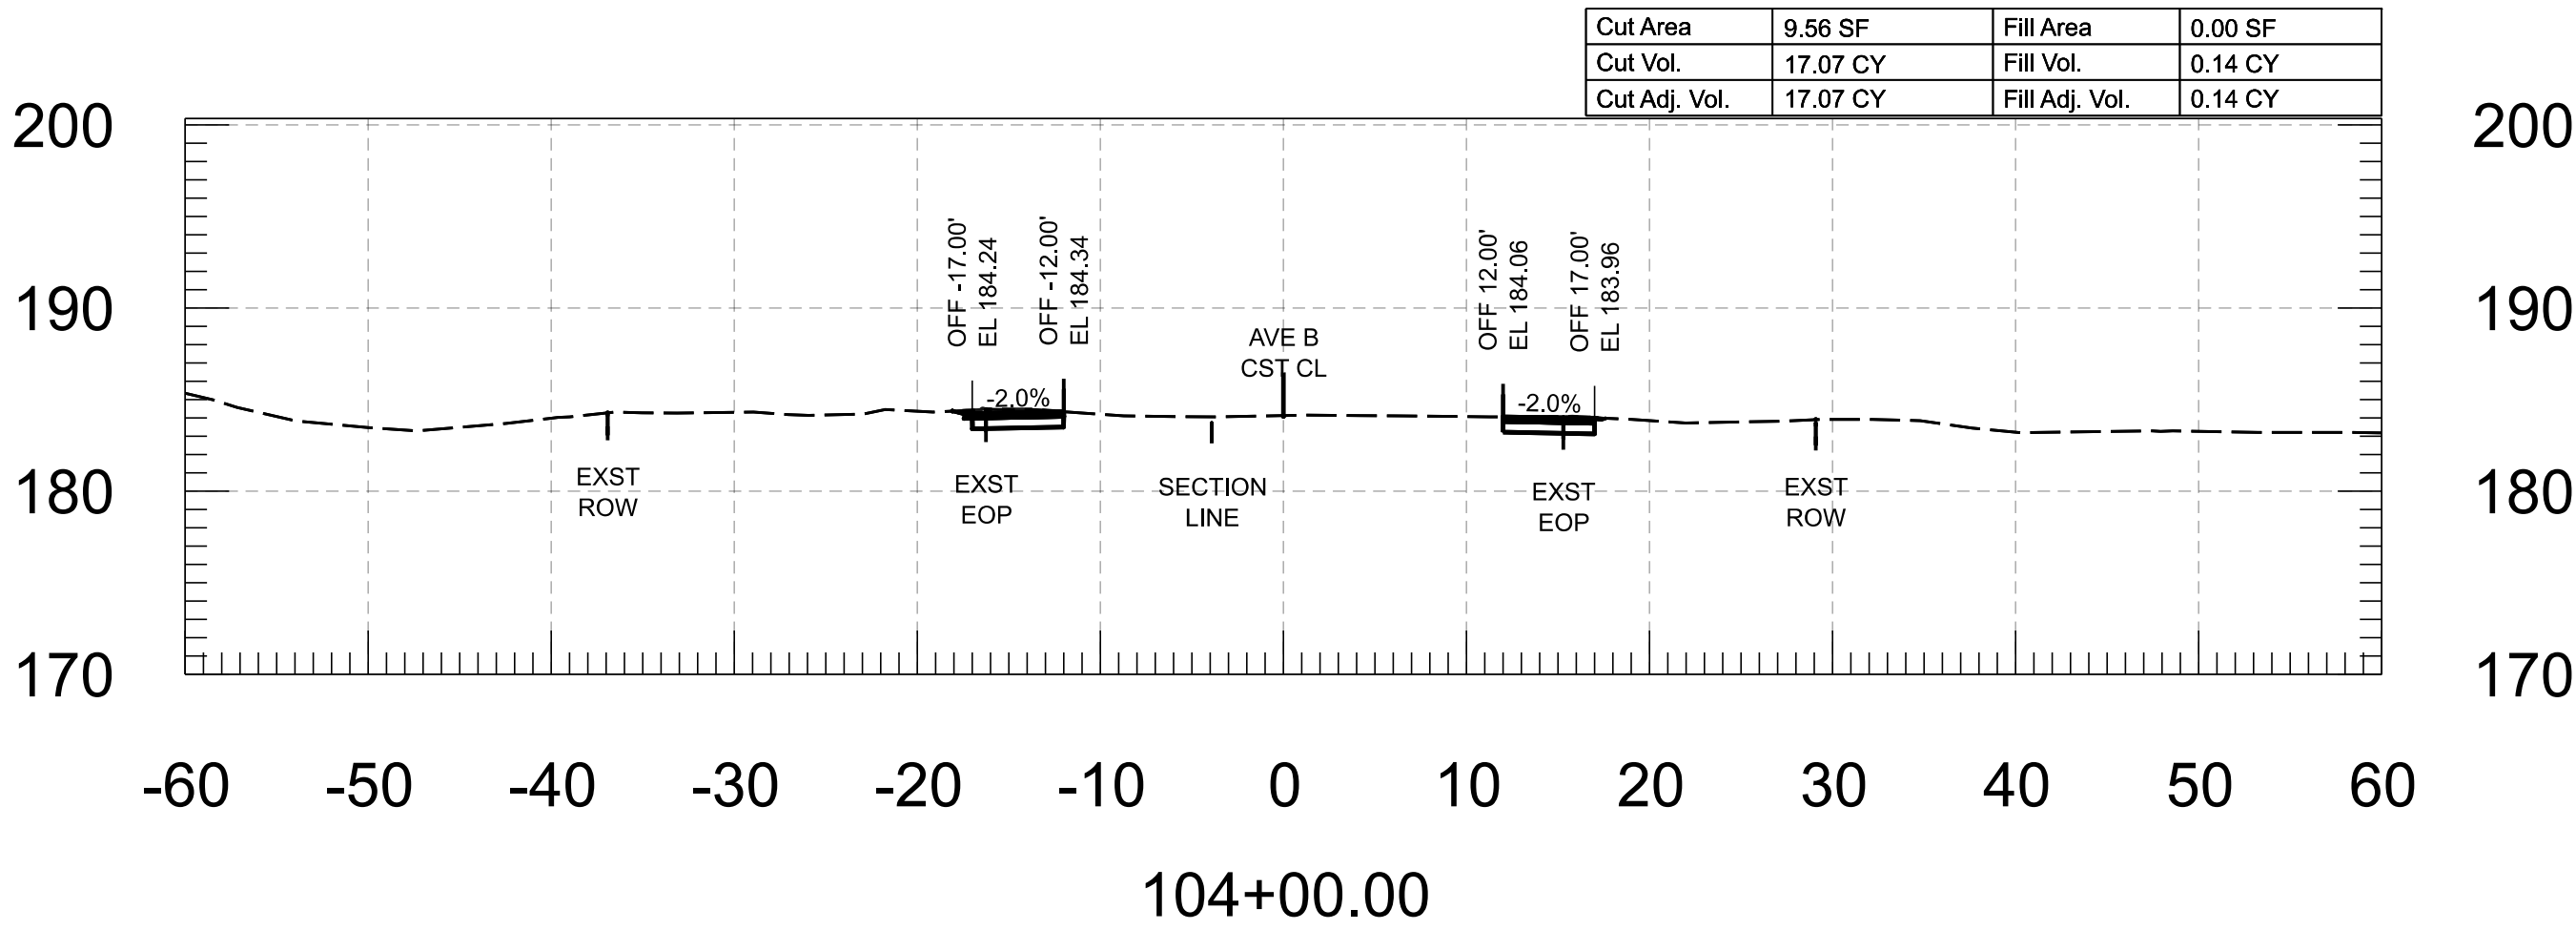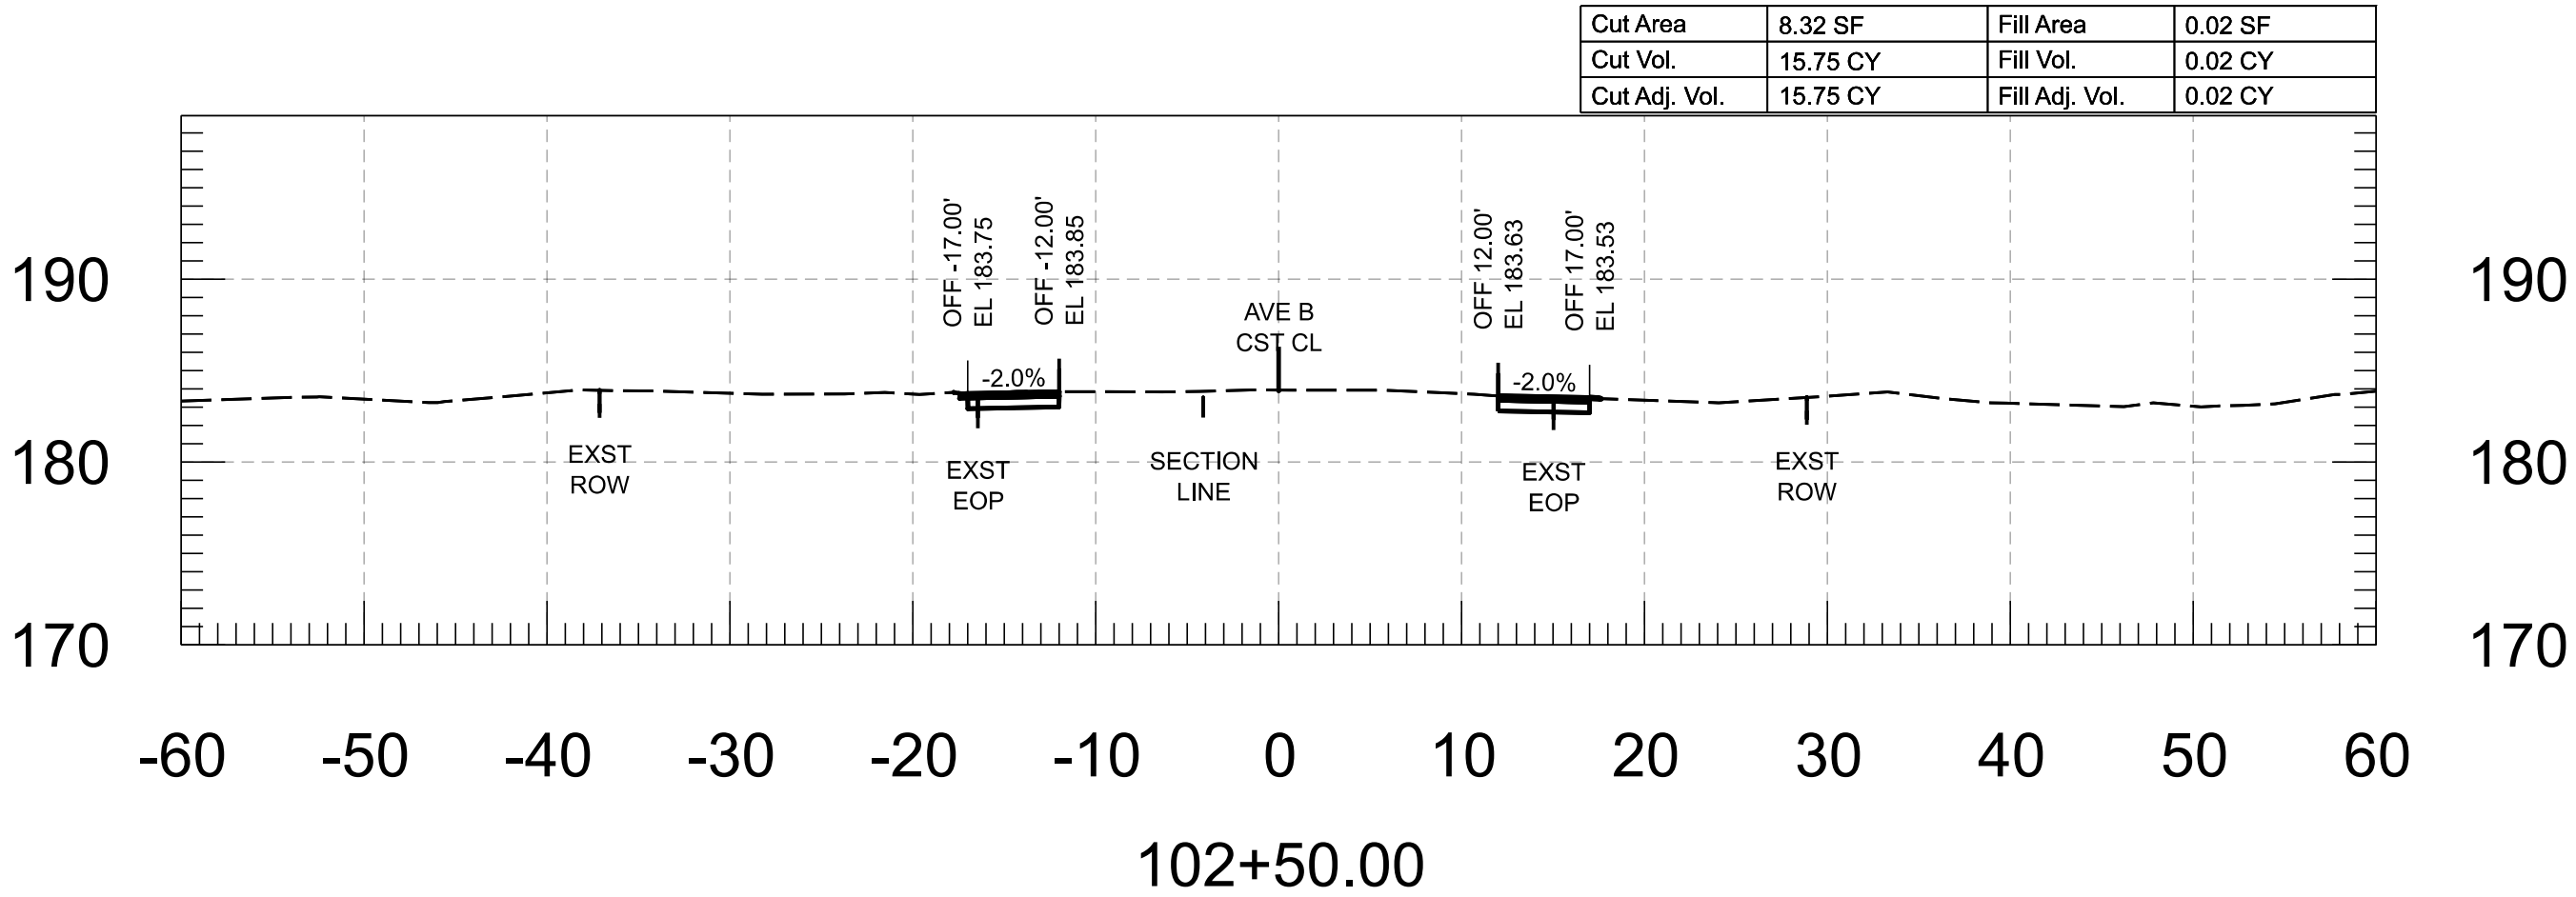

 
	FOR INFORMATION ONLY		NAME	DATE	ARIZONA DEPARTMENT OF TRANSPORTATION PROJECT DELIVERY AND OPERATIONS DIVISION ROADWAY DESIGN SECTION	ROUTE	F.H.W.A. Arizona Division	STATE ARIZ.	PROJECT NO.	FEDERAL ID NO.	SHEET NO.	TOTAL SHEETS	RECORD DRAWING				
		DESIGN	M. SCHOEN	07/26					0000 YU YYU	YYU-0(221)T	30	86					
		DRAWN	P. ESCOBAR	07/26		MILEPOST	LOCATION AVENUE B, COUNTY 18TH ST - SR 195										
		CHECKED	H. RIOS	07/26											DWG		
		 WSP USA Inc. 1230 West Washington Street, Suite 600 Tempe, AZ 85288				AVE B CROSS SECTIONS				STRUCTURE NO.				TRACS NO. T0439 01C			

Cut Area	11.94 SF	Fill Area	0.00 SF
Cut Vol.	22.49 CY	Fill Vol.	0.00 CY
Cut Adj. Vol.	22.49 CY	Fill Adj. Vol.	0.00 CY

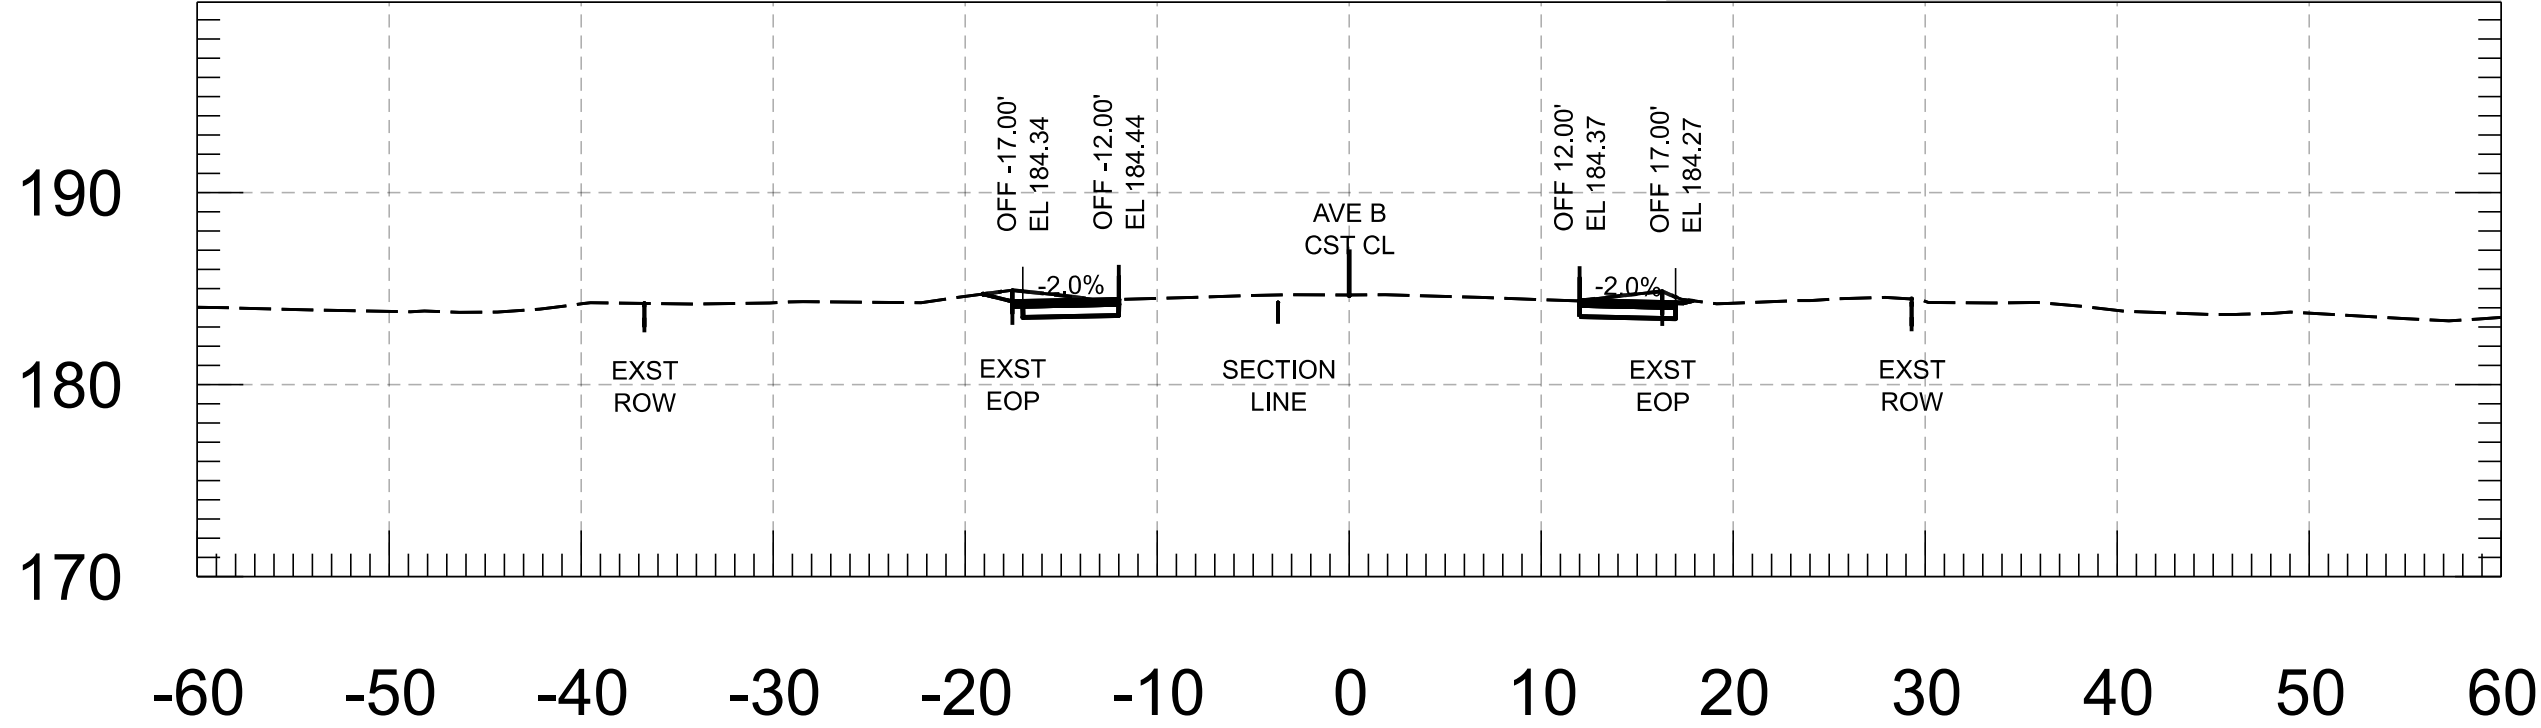


105+50.00

Cut Area	10.34 SF	Fill Area	0.00 SF
Cut Vol.	19.33 CY	Fill Vol.	0.00 CY
Cut Adj. Vol.	19.33 CY	Fill Adj. Vol.	0.00 CY

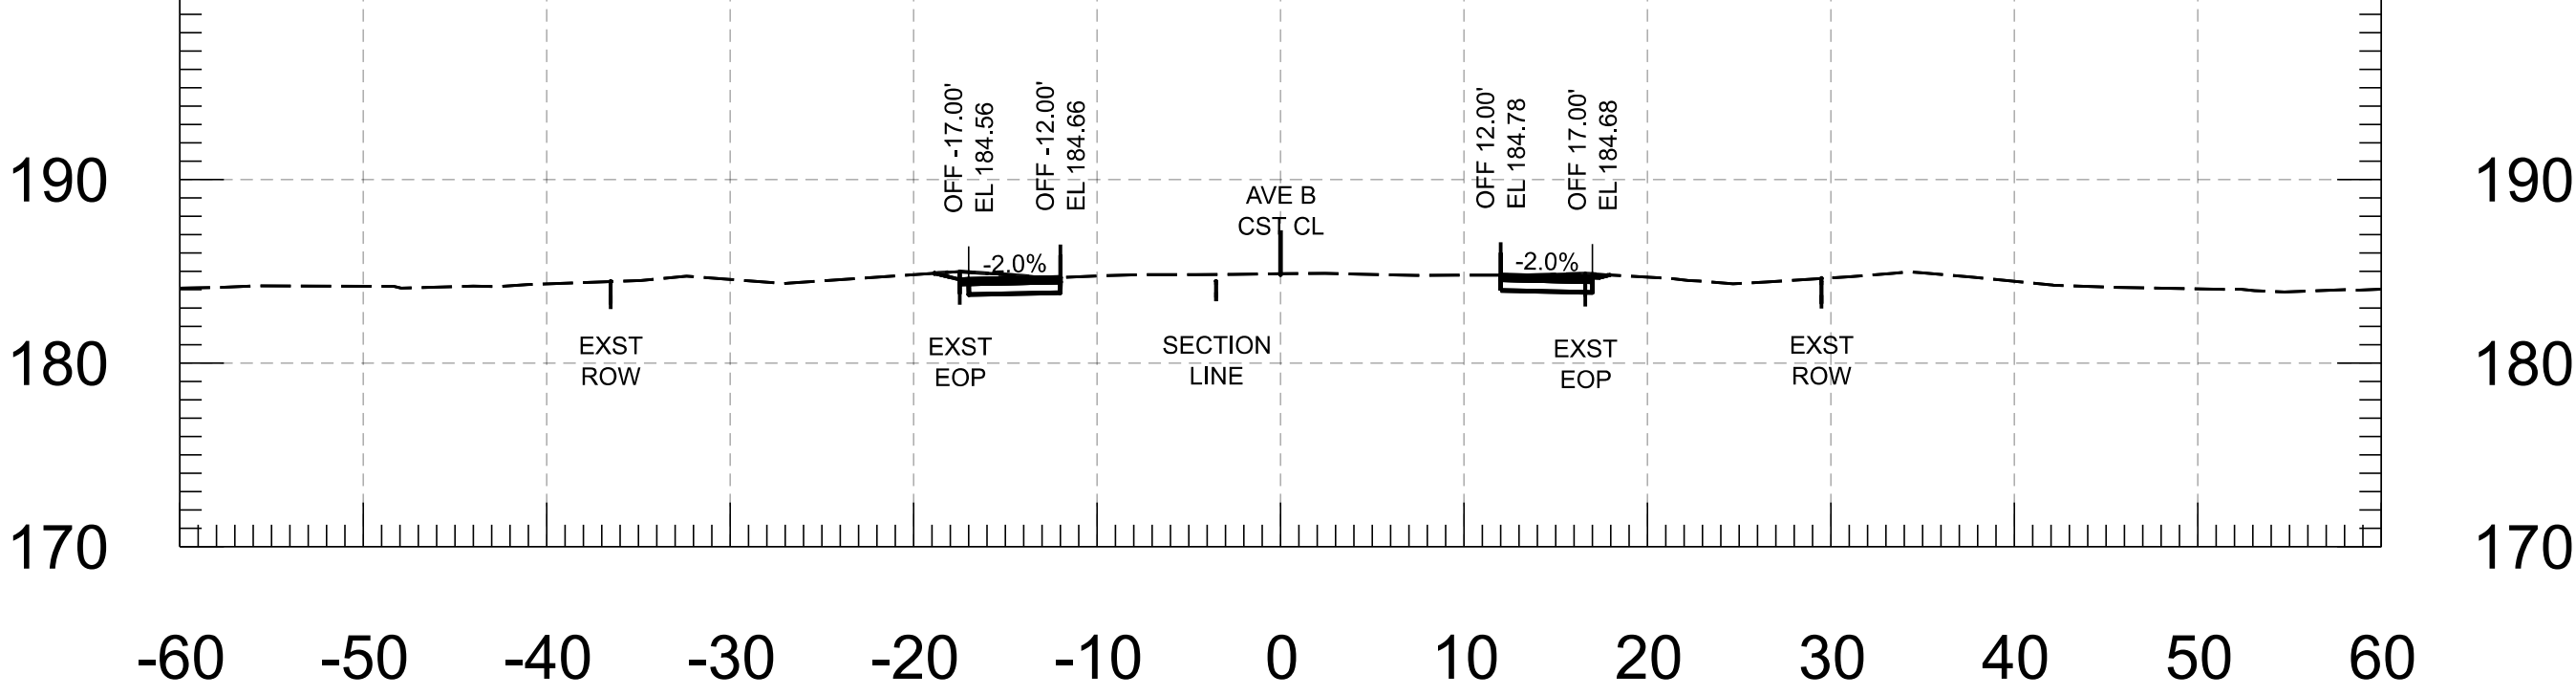


107+00.00

Cut Area	12.35 SF	Fill Area	0.00 SF
Cut Vol.	21.50 CY	Fill Vol.	0.00 CY
Cut Adj. Vol.	21.50 CY	Fill Adj. Vol.	0.00 CY

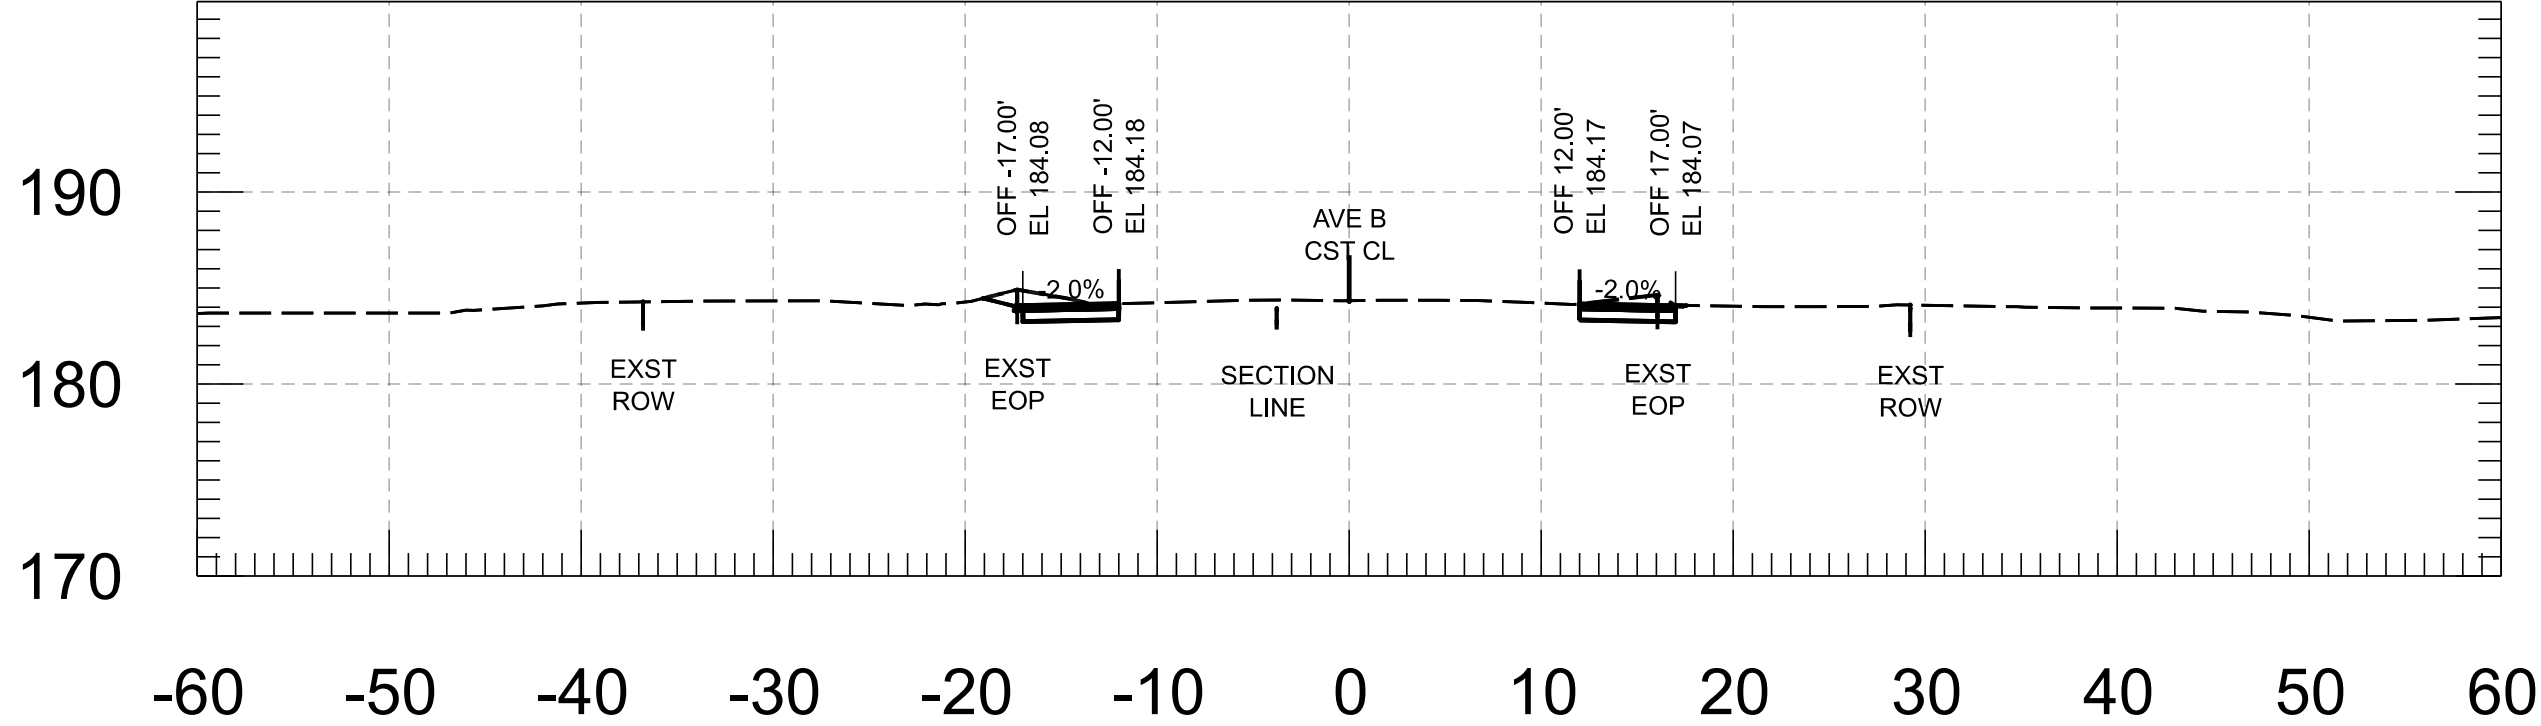


105+00.00

Cut Area	10.54 SF	Fill Area	0.00 SF
Cut Vol.	19.48 CY	Fill Vol.	0.00 CY
Cut Adj. Vol.	19.48 CY	Fill Adj. Vol.	0.00 CY

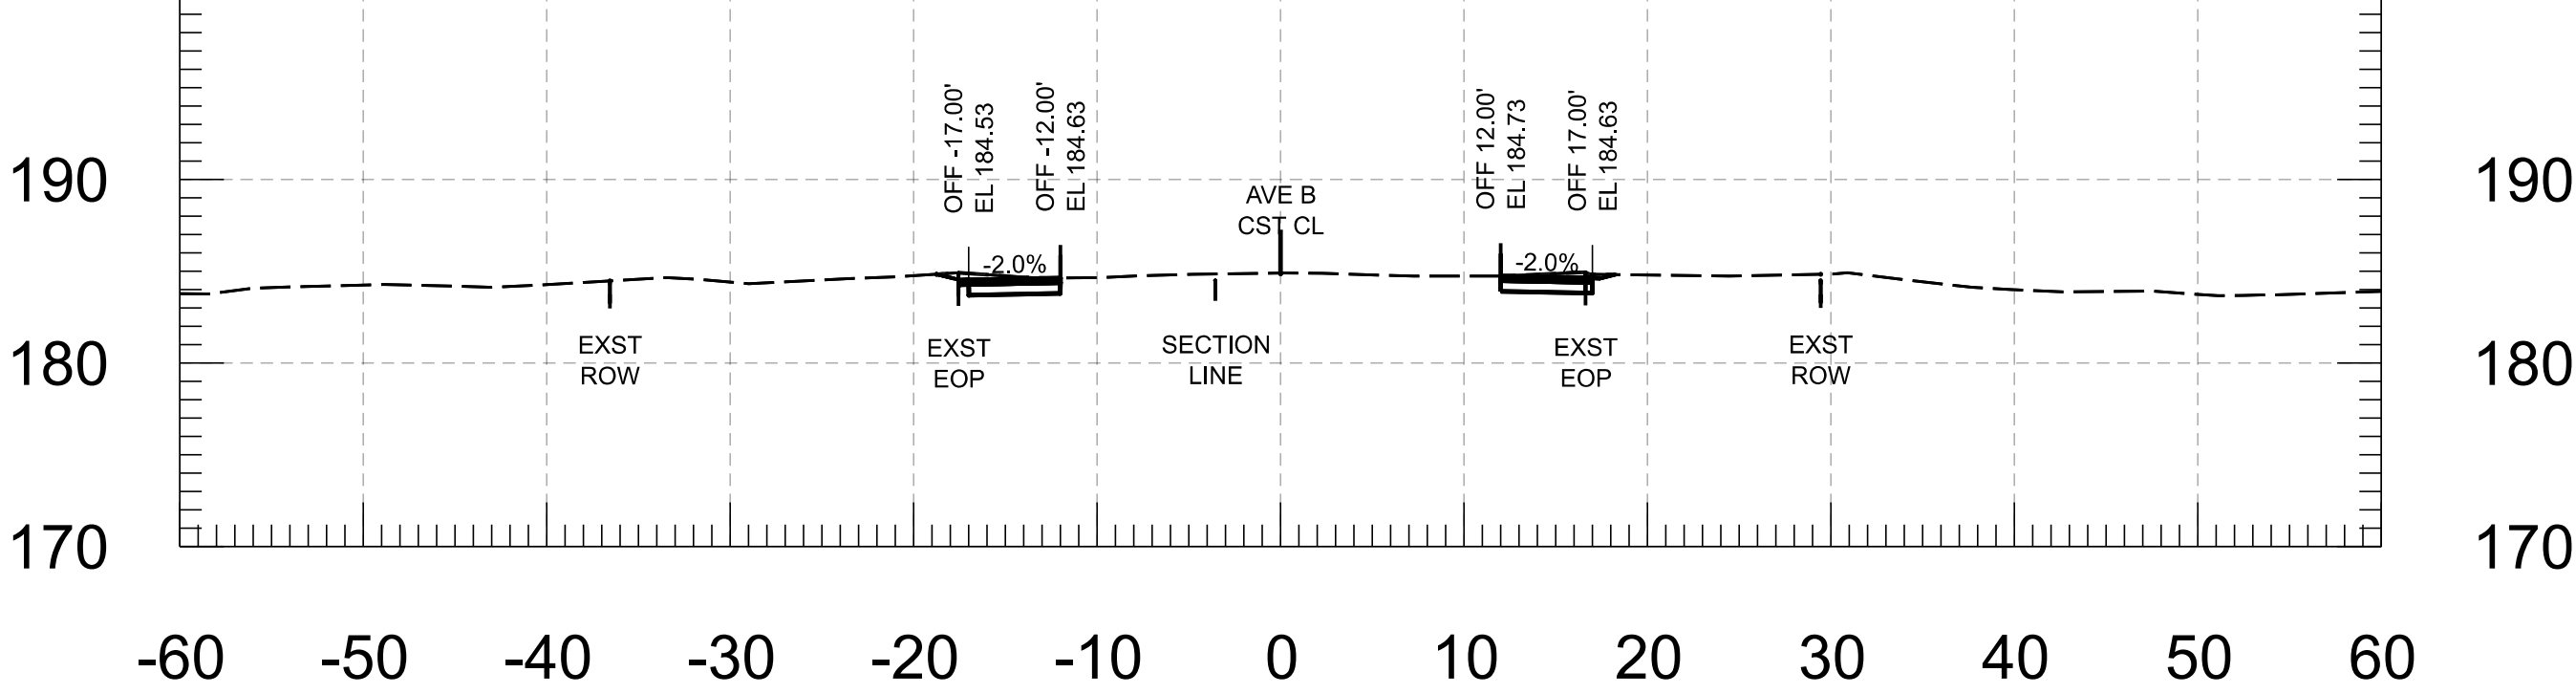


106+50.00

Cut Area	10.86 SF	Fill Area	0.00 SF
Cut Vol.	18.91 CY	Fill Vol.	0.00 CY
Cut Adj. Vol.	18.91 CY	Fill Adj. Vol.	0.00 CY

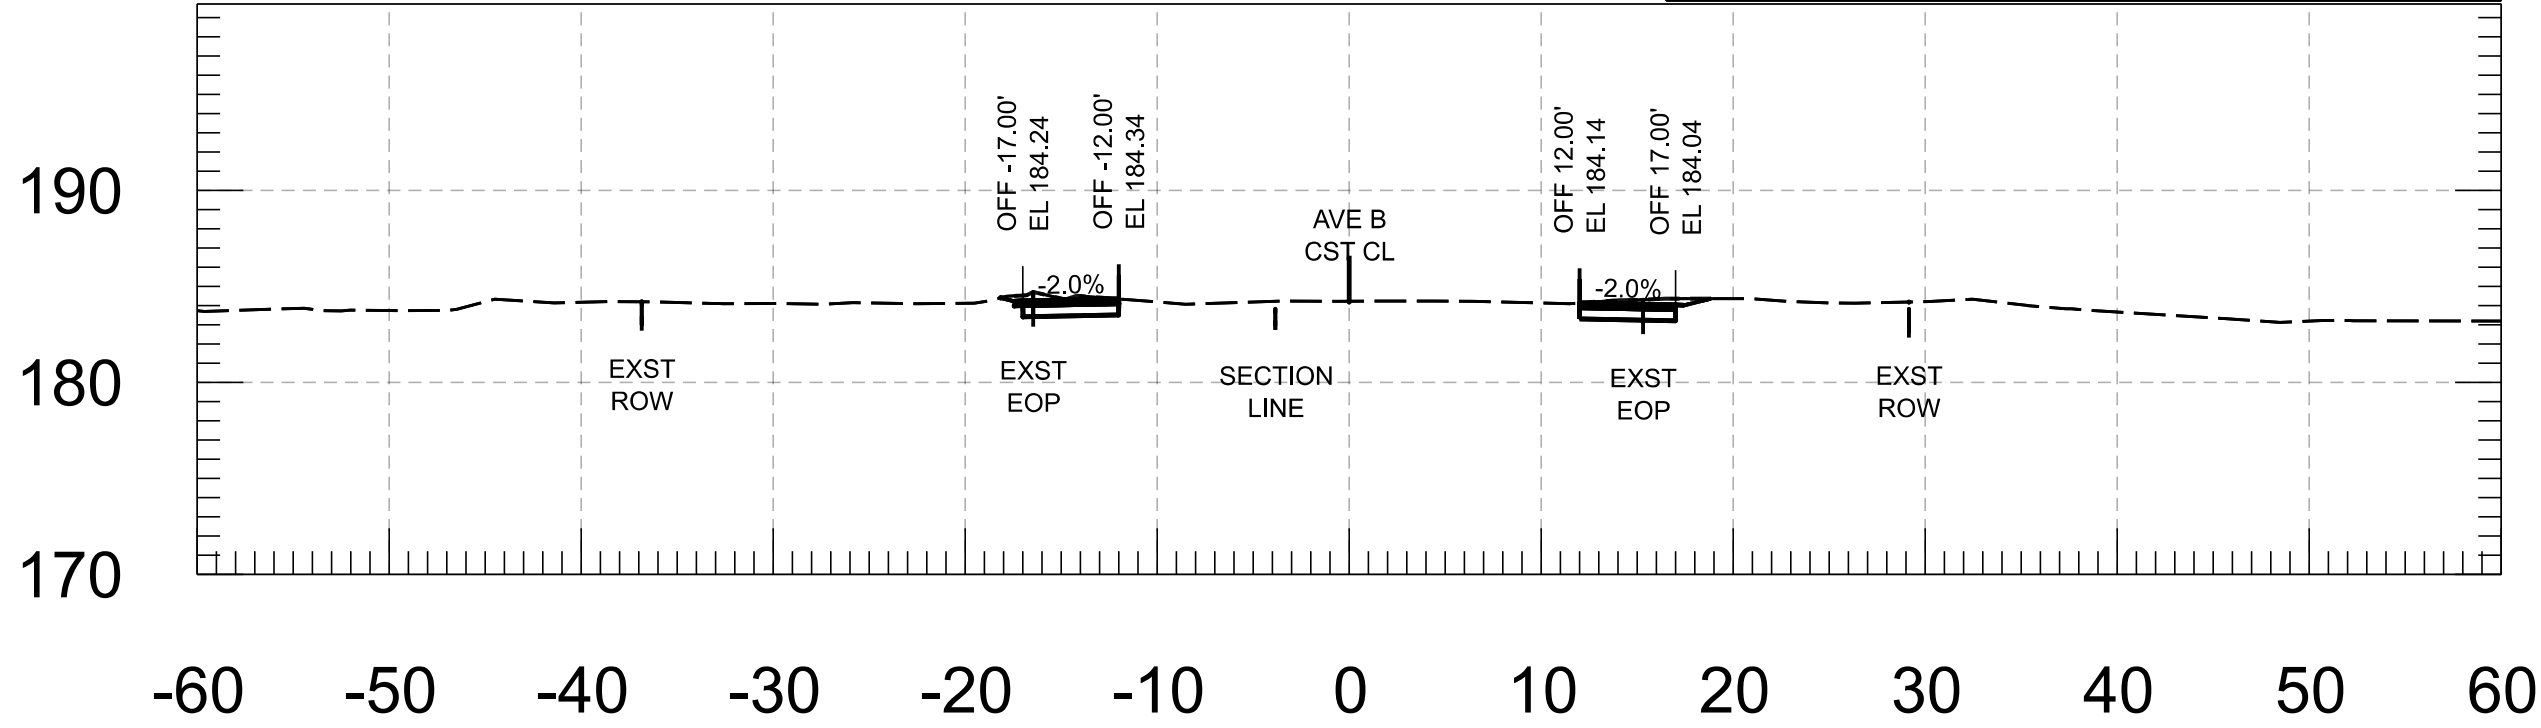







104+50.00


Cut Area	10.50 SF	Fill Area	0.00 SF
Cut Vol.	20.78 CY	Fill Vol.	0.00 CY
Cut Adj. Vol.	20.78 CY	Fill Adj. Vol.	0.00 CY






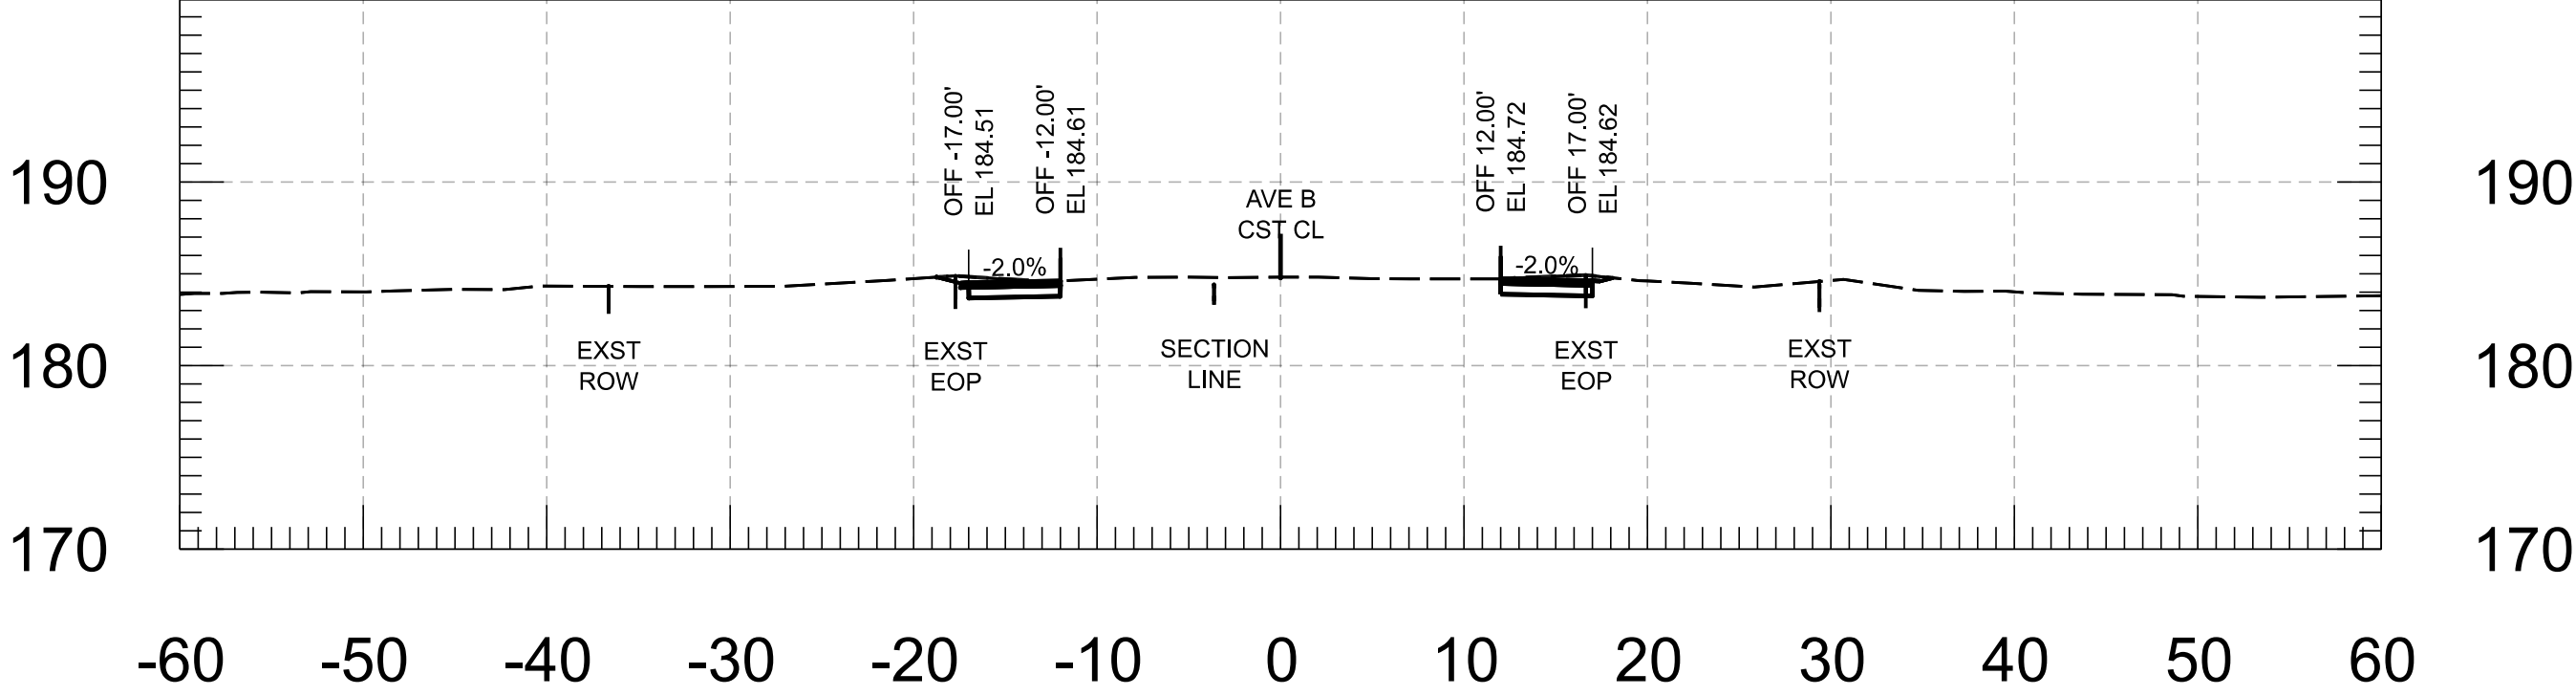


106+00.00


FOR INFORMATION ONLY		NAME	DATE	ARIZONA DEPARTMENT OF TRANSPORTATION PROJECT DELIVERY AND OPERATIONS DIVISION ROADWAY DESIGN SECTION	ROUTE	F.H.W.A. Arizona Division	STATE ARIZ.	PROJECT NO.	FEDERAL ID NO.	SHEET NO.	TOTAL SHEETS	RECORD DRAWING	
	DESIGN	M. SCHOEN	07/26					0000 YU YYU	YYU-0(221)T	31	86		
	DRAWN	P. ESCOBAR	07/26										
	CHECKED	H. RIOS	07/26										
		 WSP USA Inc. 1230 West Washington Street, Suite 600 Tempe, AZ 85288	AVE B CROSS SECTIONS			MILEPOST	LOCATION AVENUE B, COUNTY 18TH ST - SR 195						
					STRUCTURE NO.	TRACS NO. T0439 01C							___ OF ___

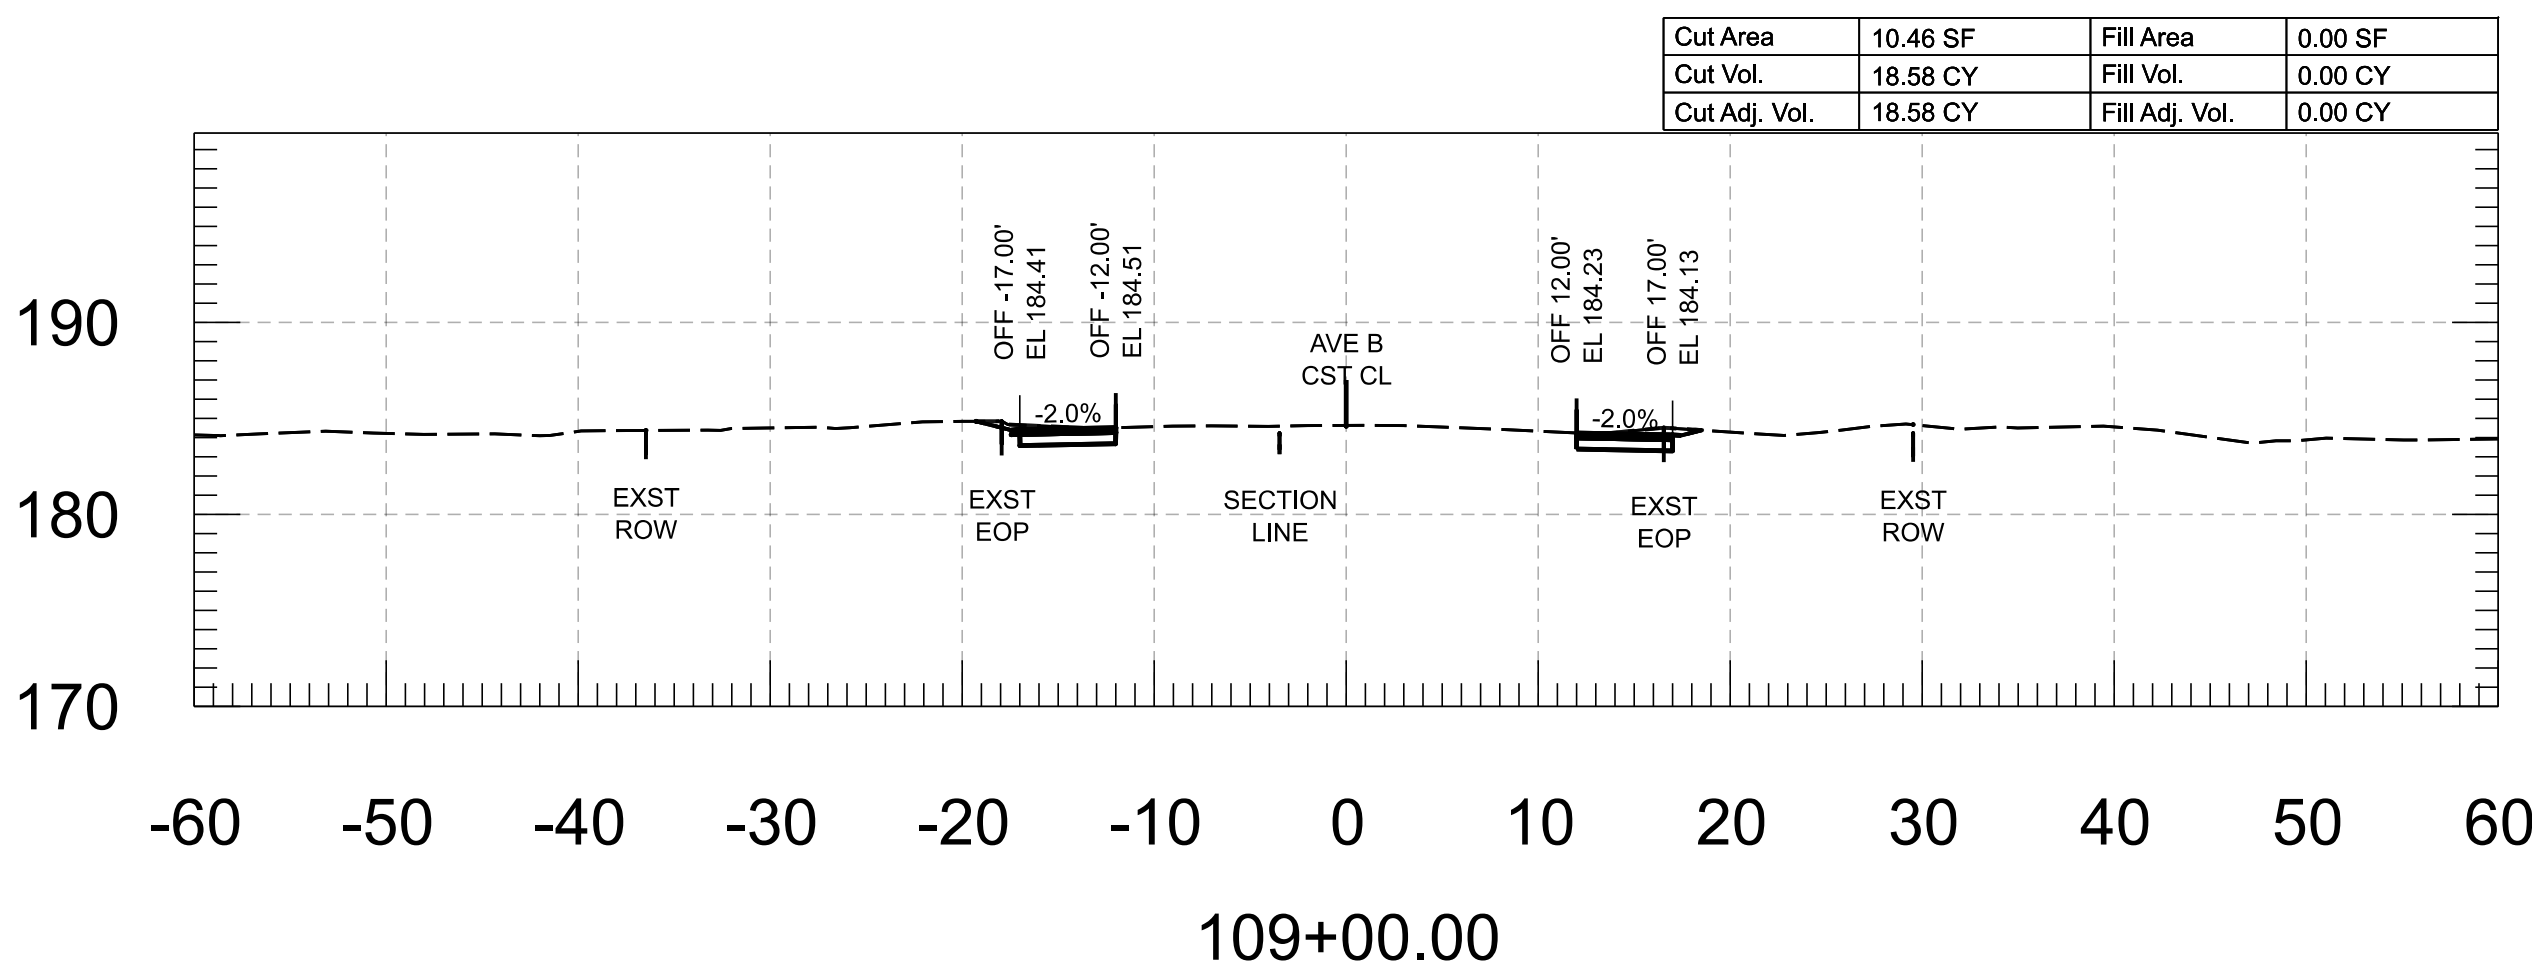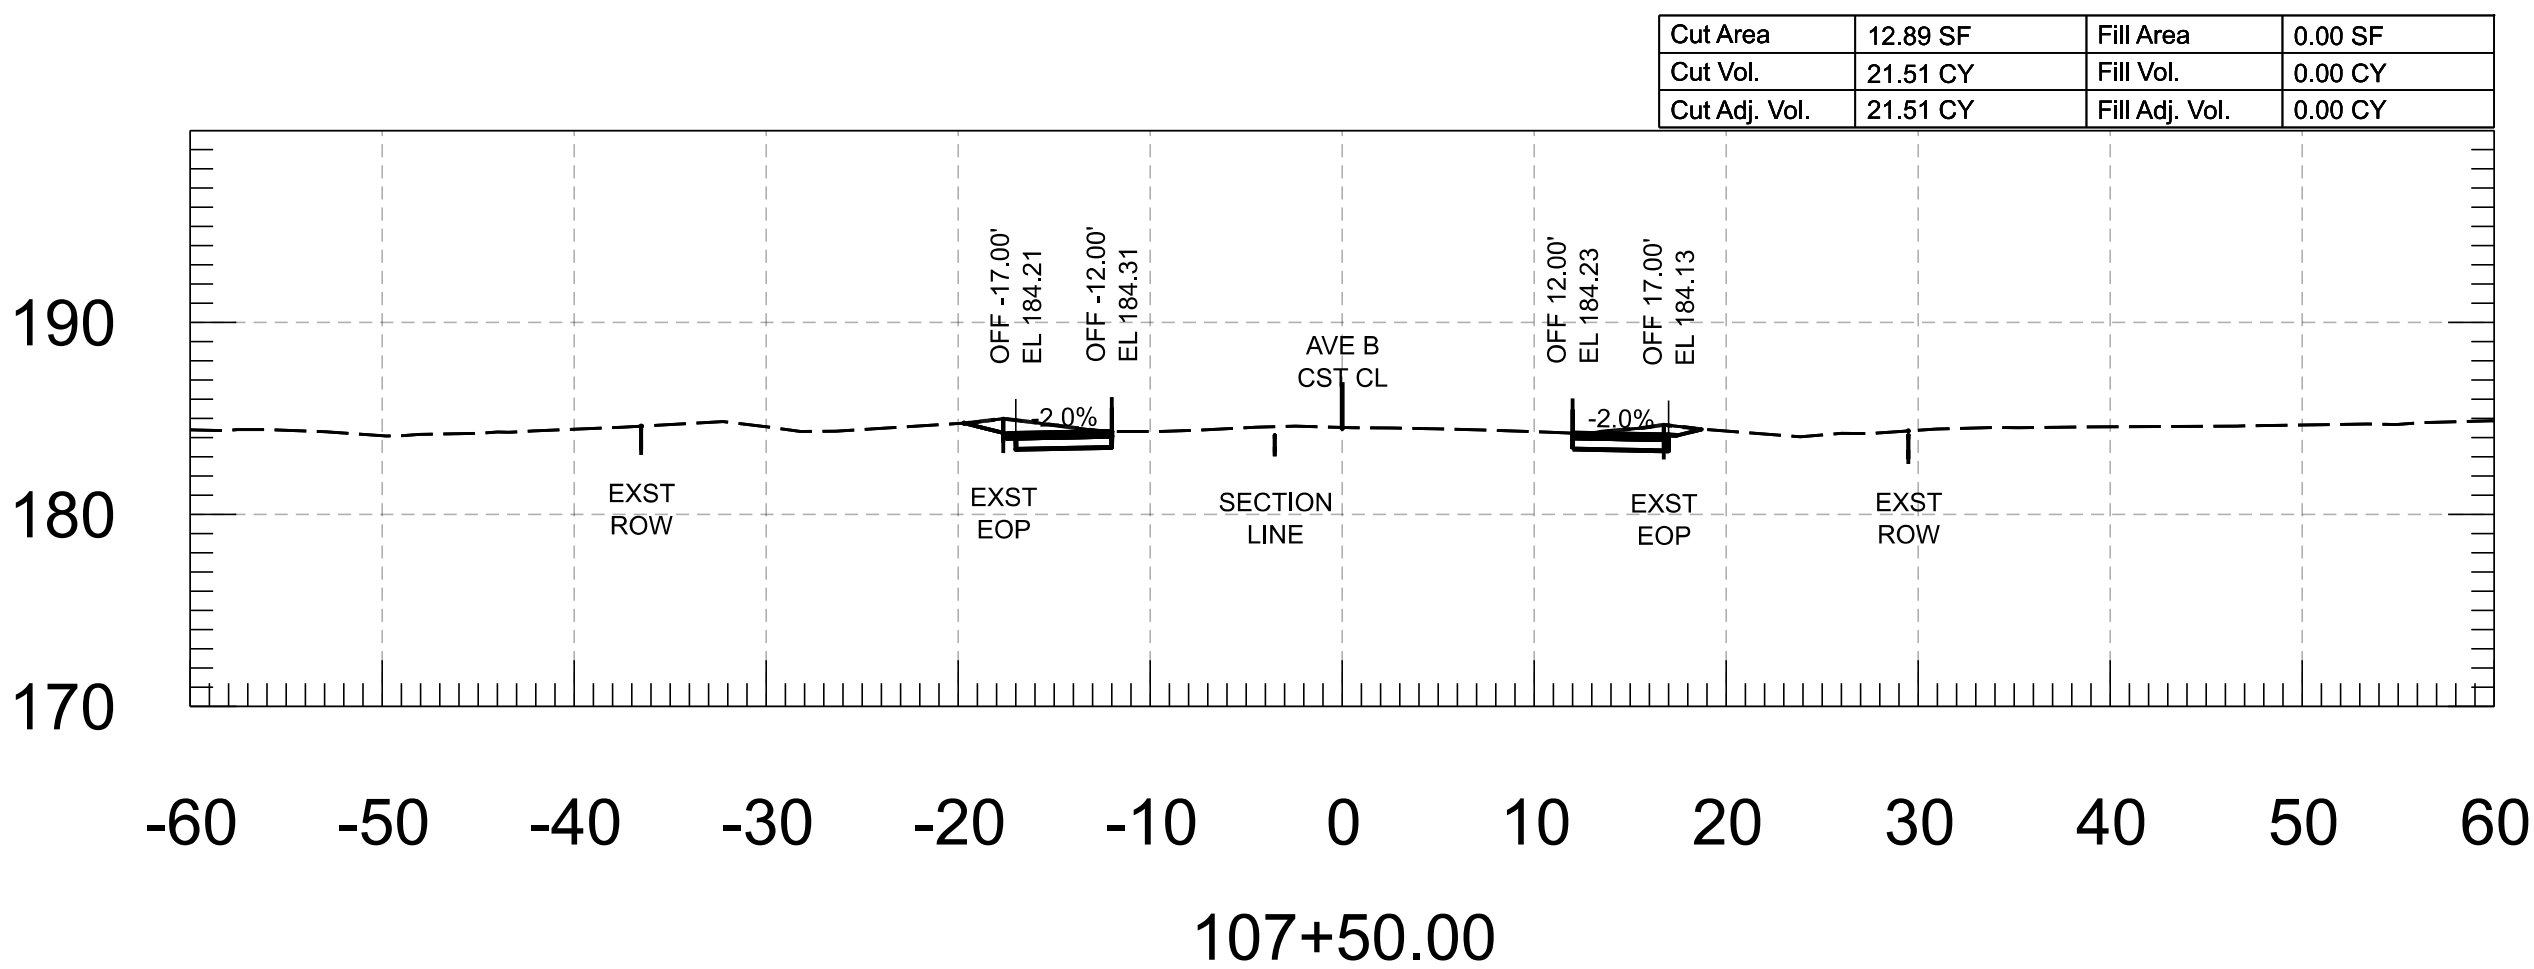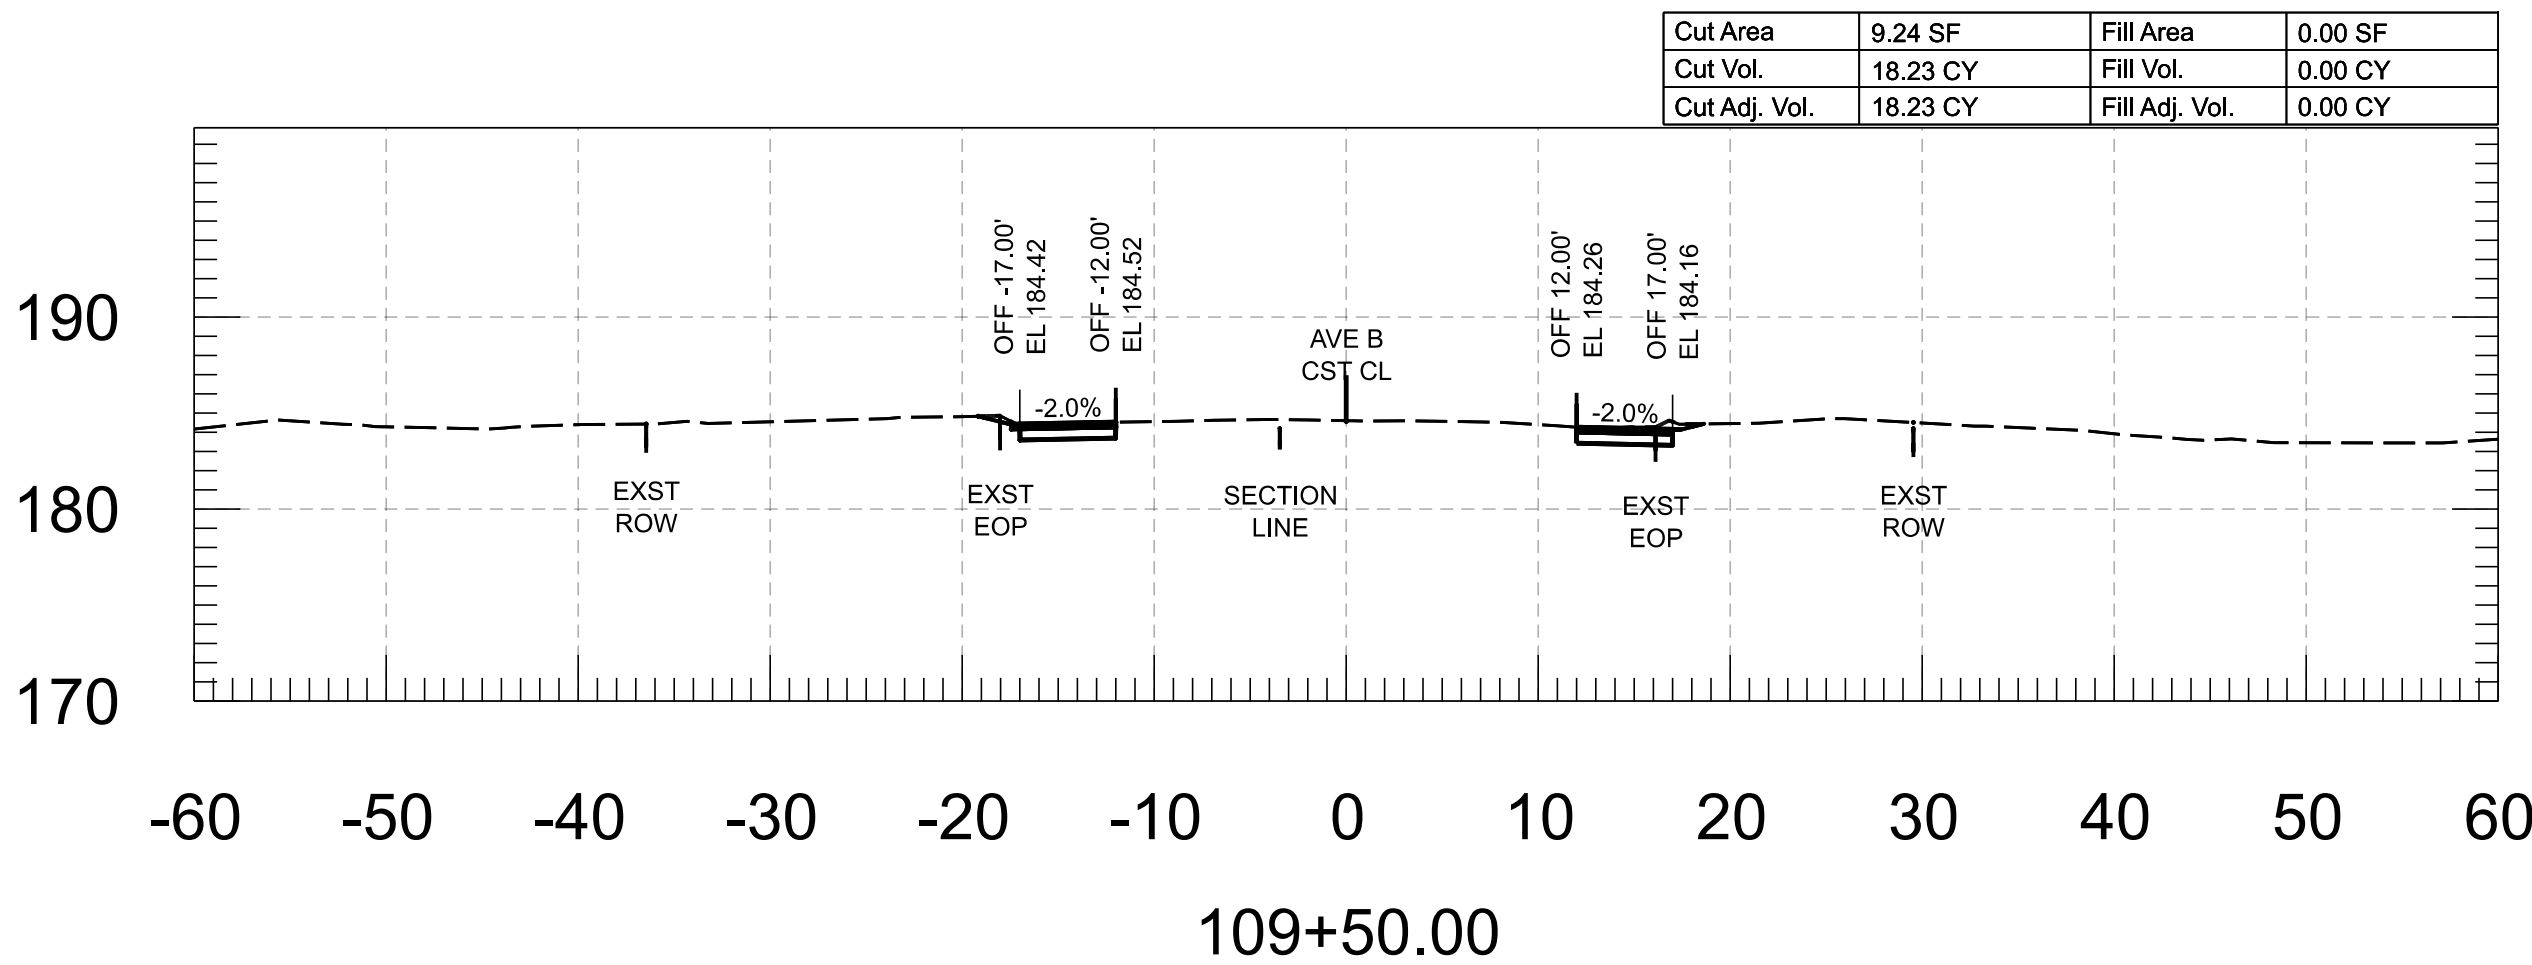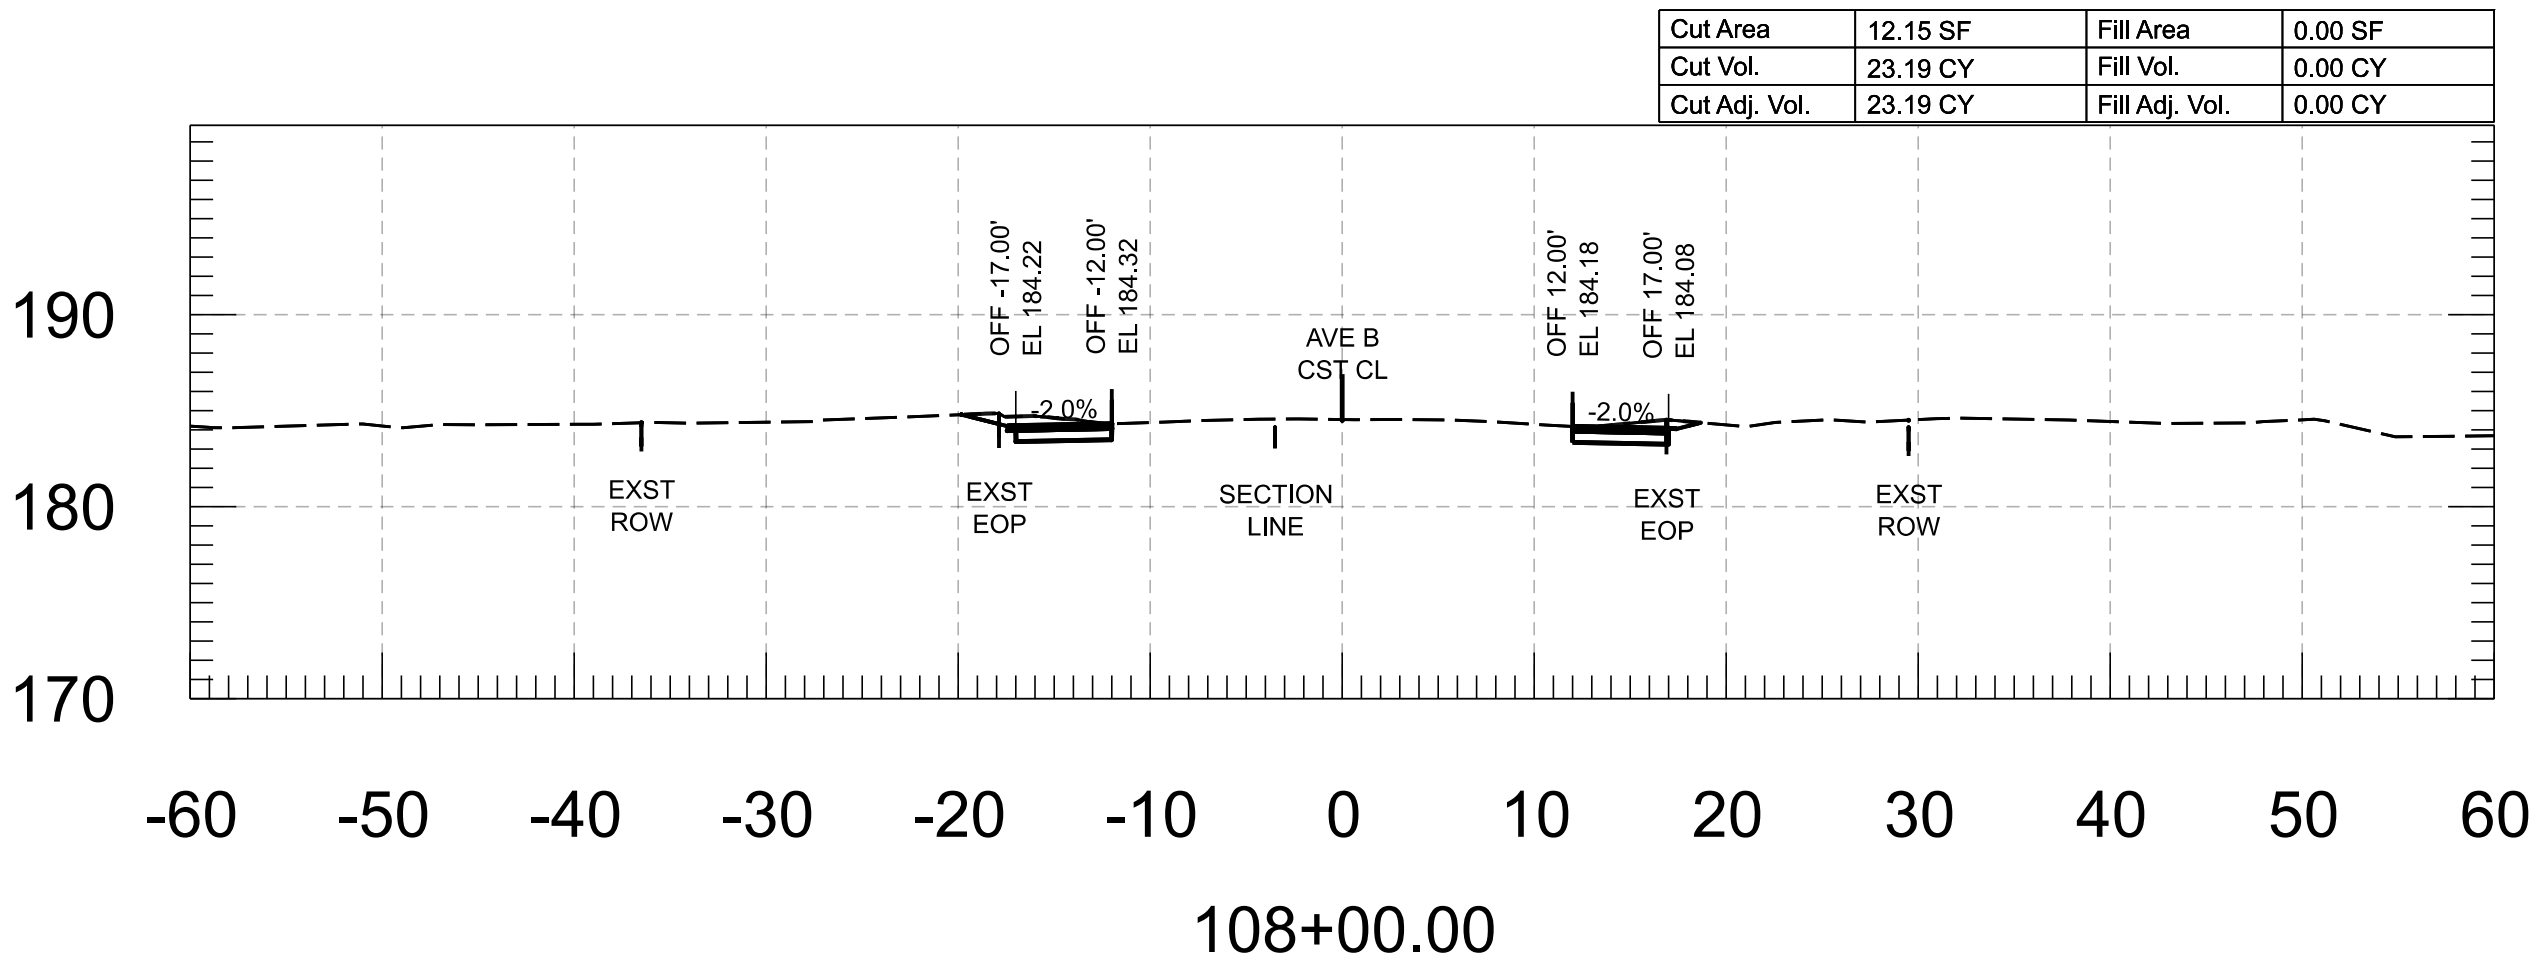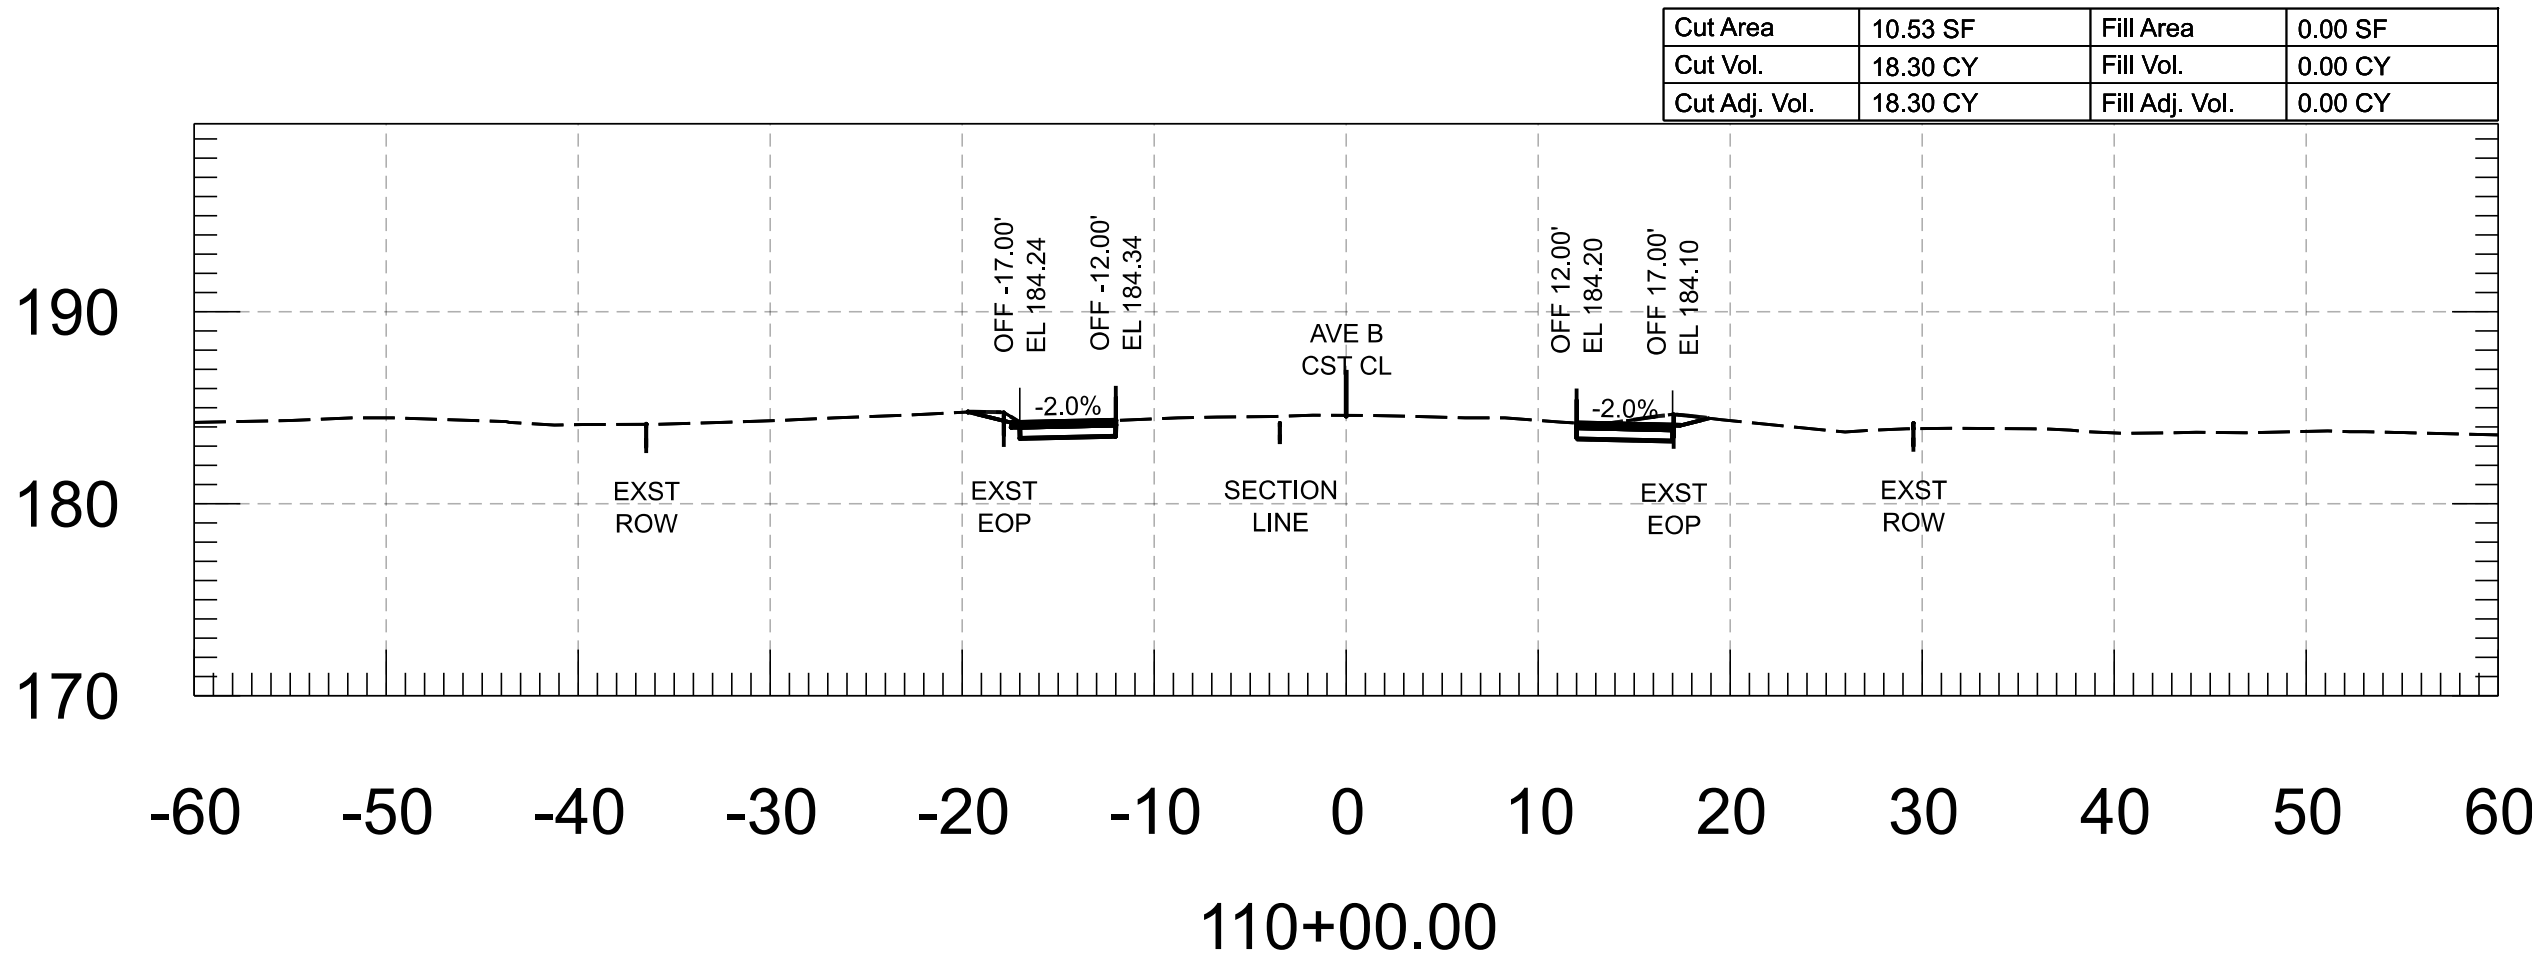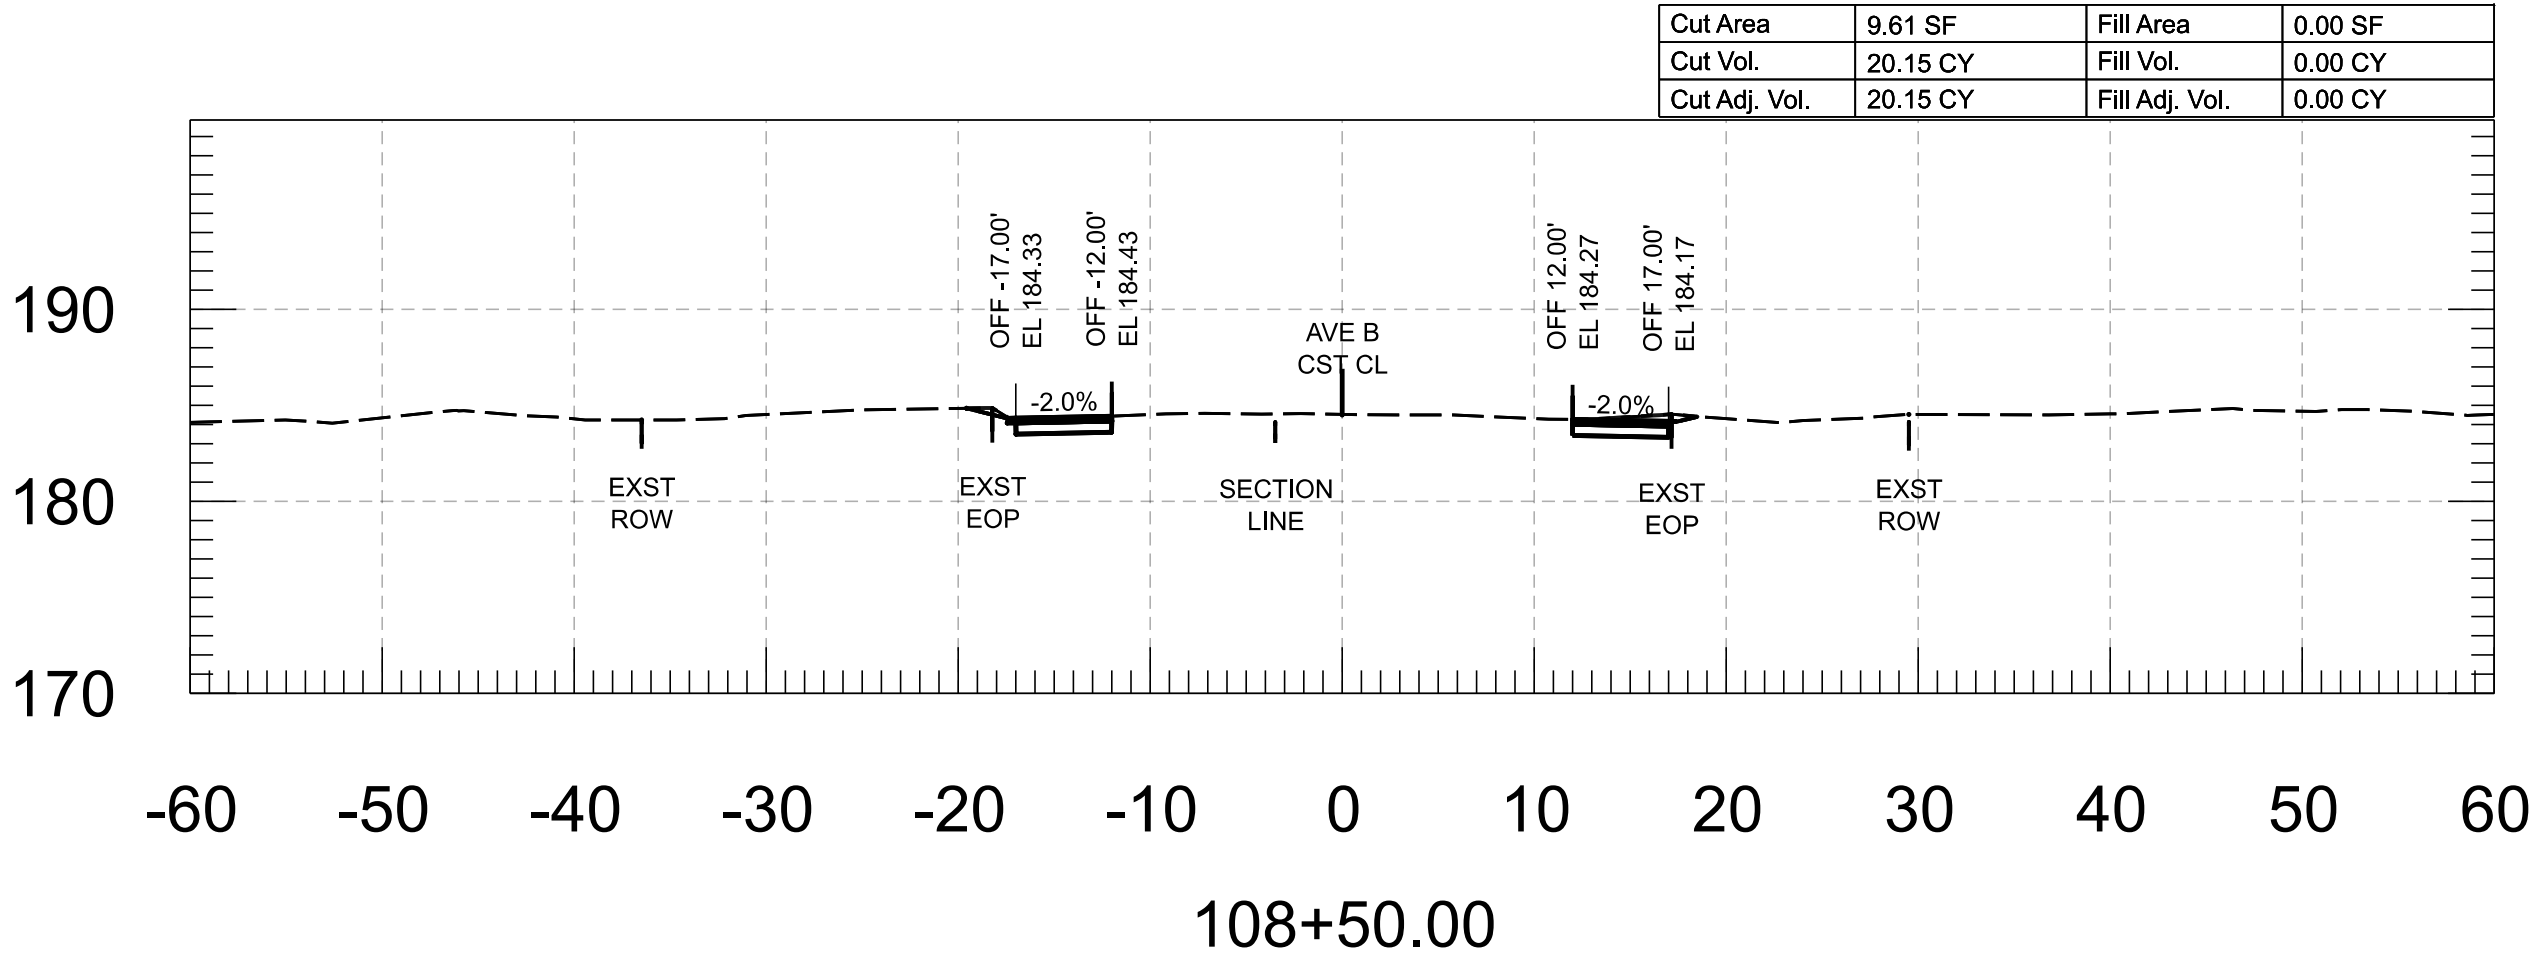

 FOR INFORMATION ONLY		NAME	DATE	ARIZONA DEPARTMENT OF TRANSPORTATION PROJECT DELIVERY AND OPERATIONS DIVISION ROADWAY DESIGN SECTION	ROUTE	F.H.W.A. Arizona Division	STATE ARIZ.	PROJECT NO.	FEDERAL ID NO.	SHEET NO.	TOTAL SHEETS	RECORD DRAWING
	DESIGN	M. SCHOEN	07/26					0000 YU YYU	YYU-0(221)T	32	86	
	DRAWN	P. ESCOBAR	07/26		AVE B CROSS SECTIONS	MILEPOST	LOCATION AVENUE B, COUNTY 18TH ST - SR 195					
	CHECKED	H. RIOS	07/26			TRACS NO. T0439 01C						
	 WSP USA Inc. 1230 West Washington Street, Suite 600 Tempe, AZ 85288											

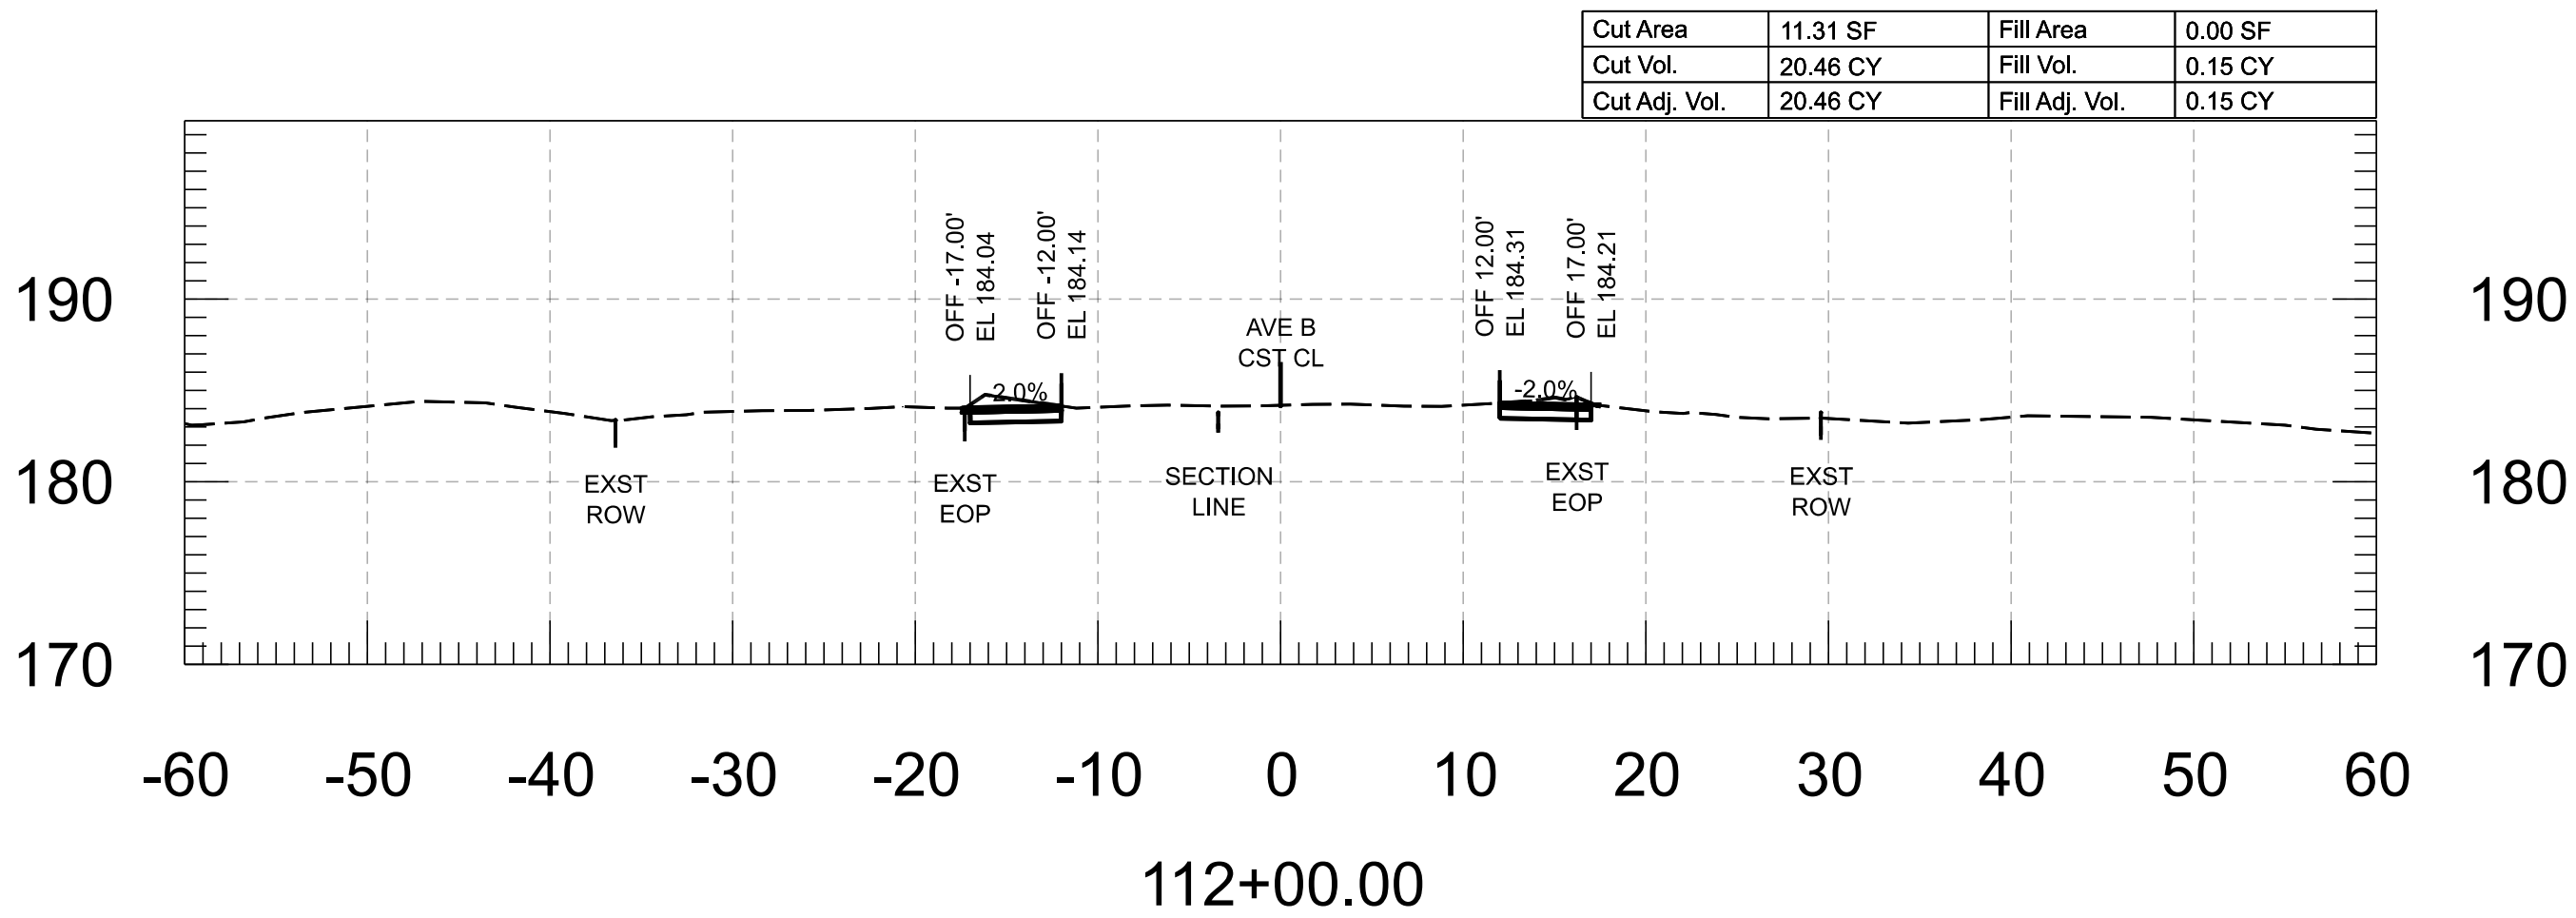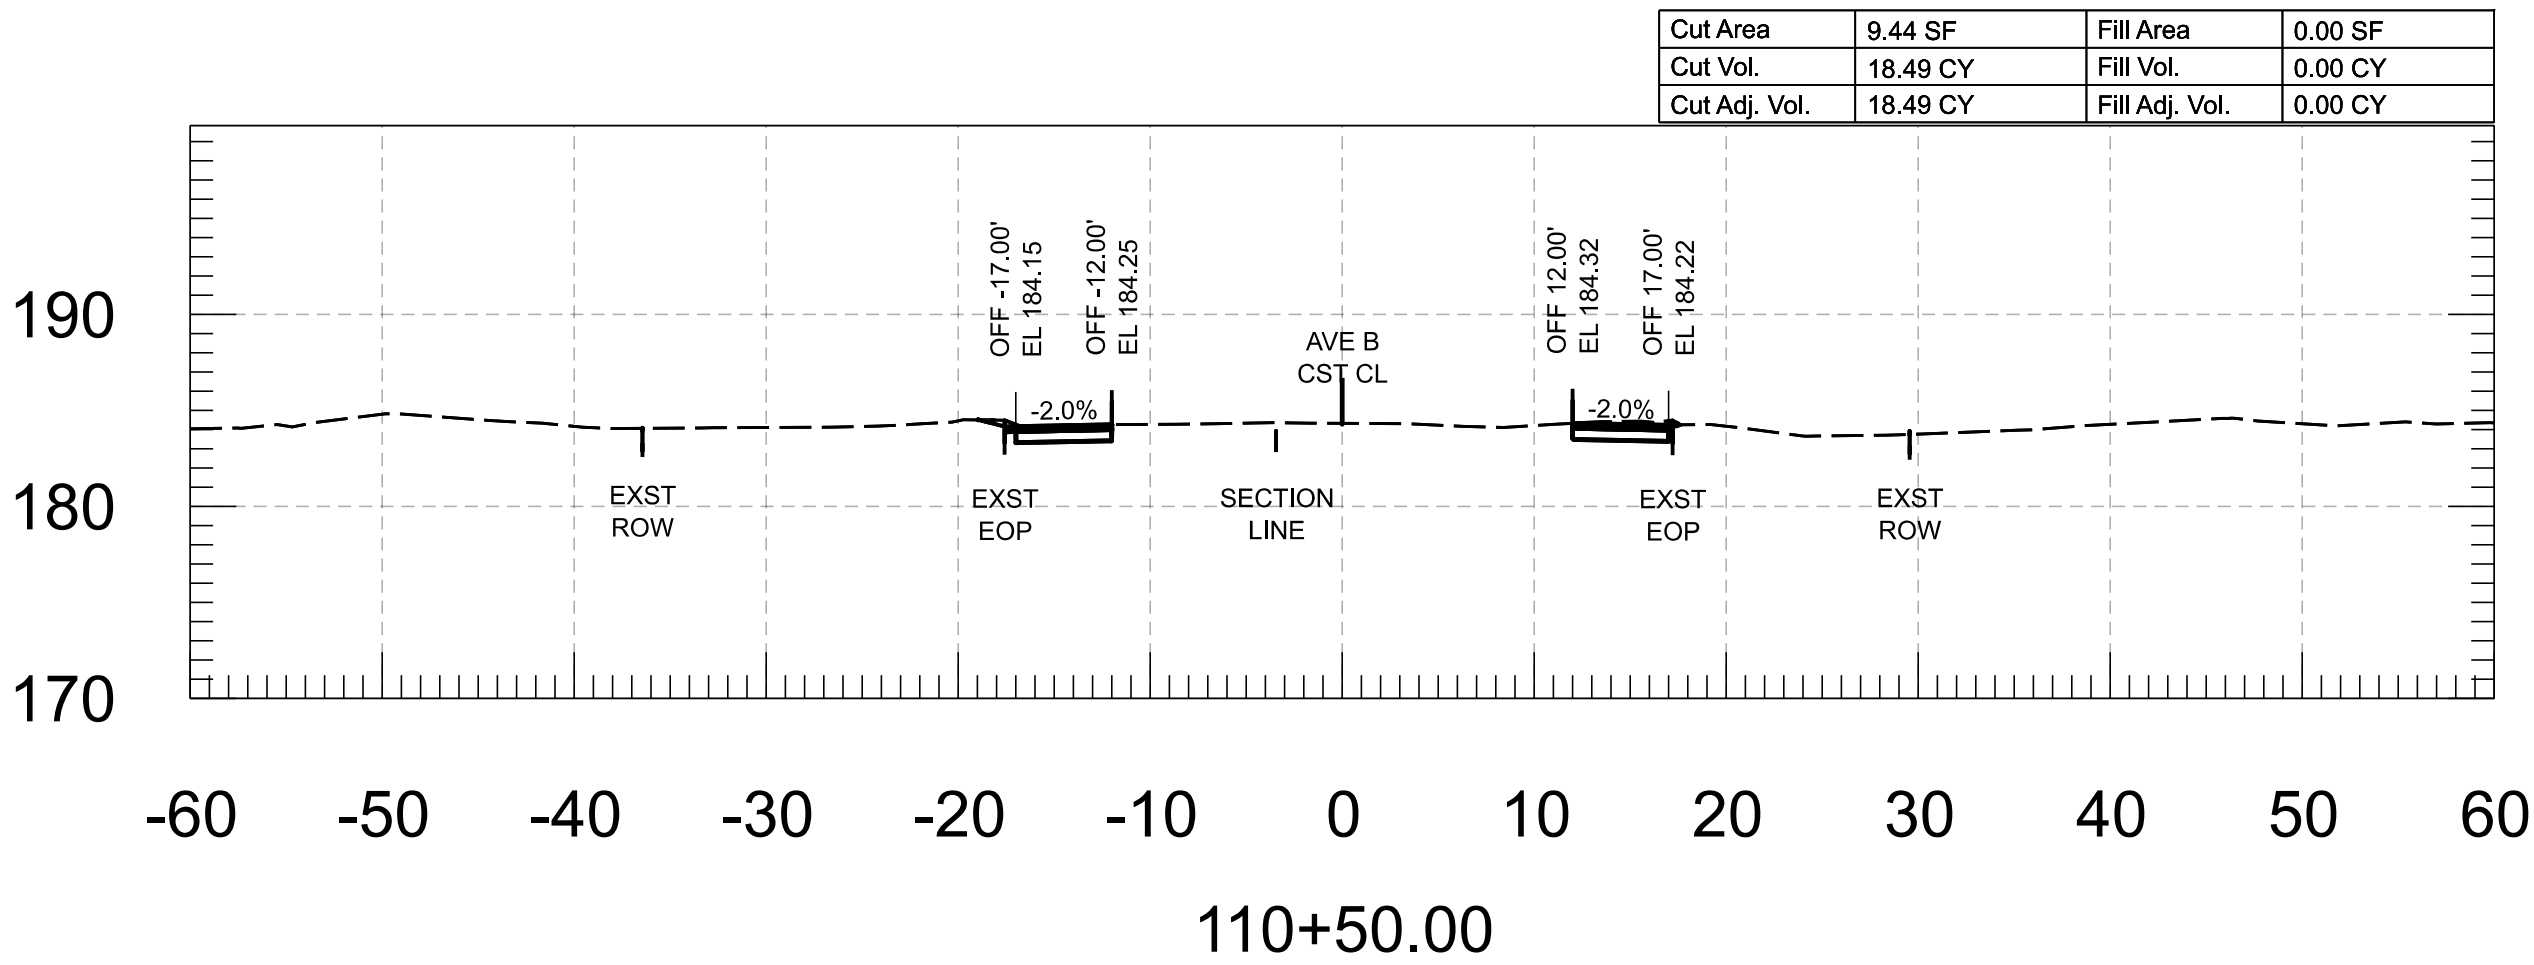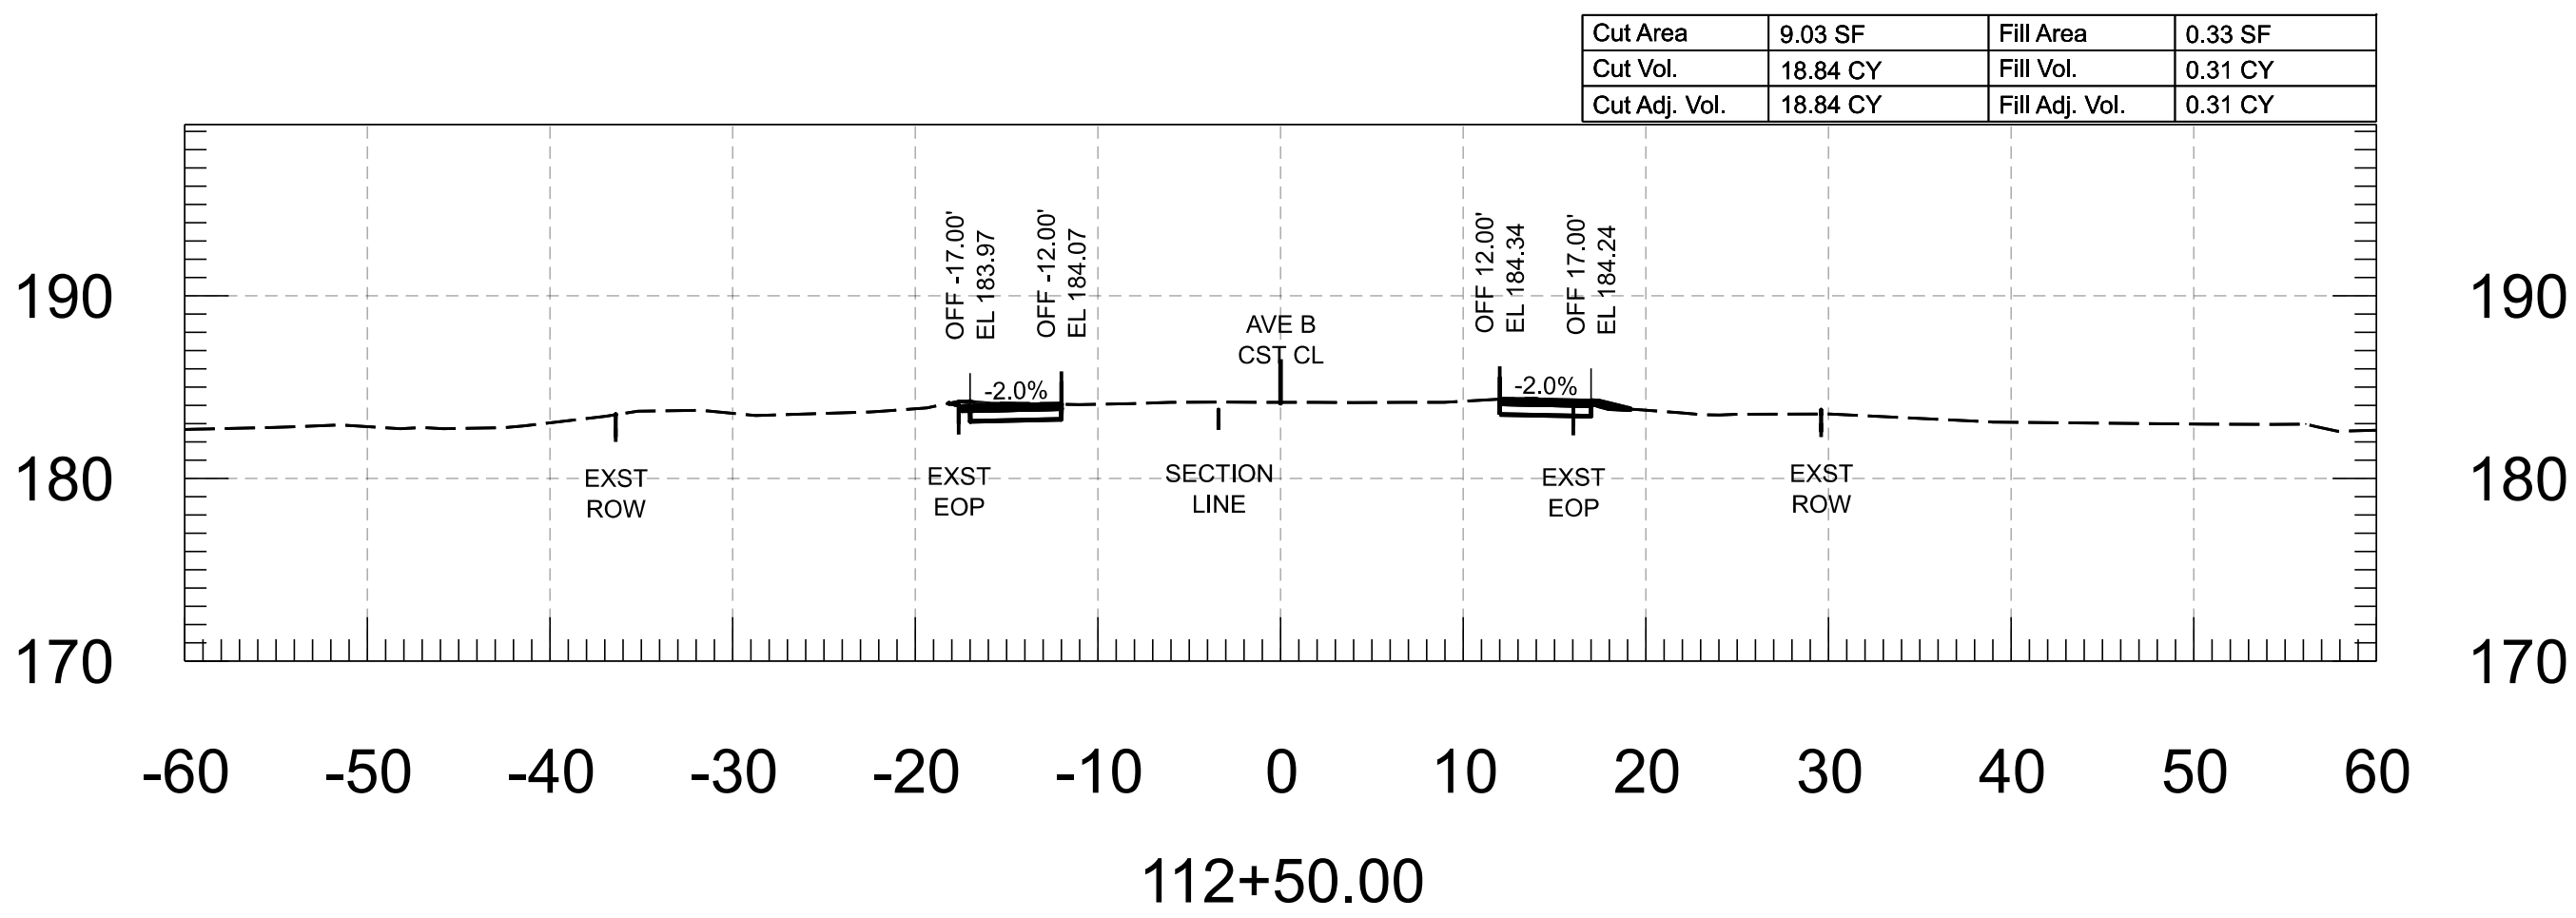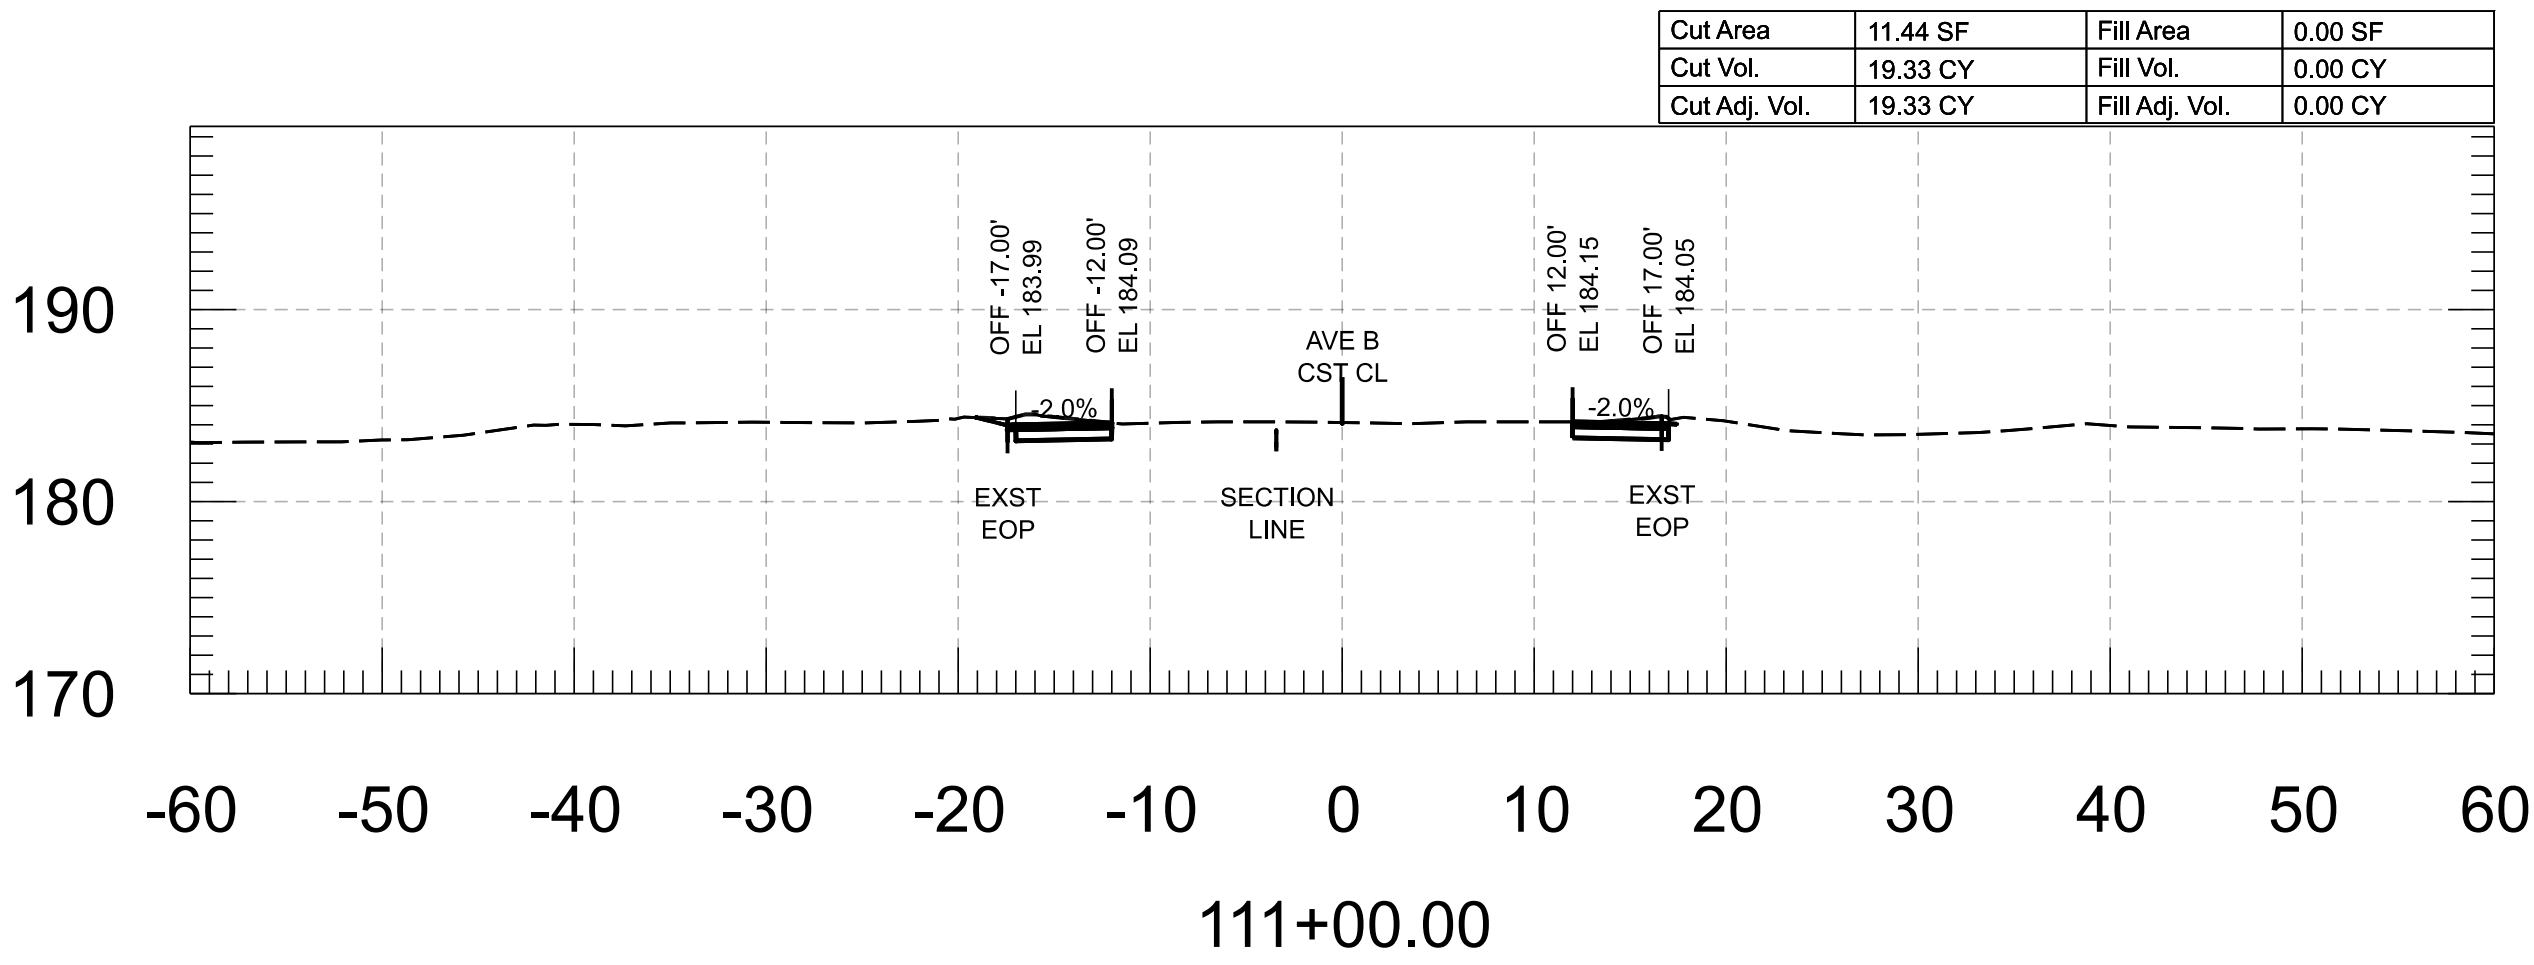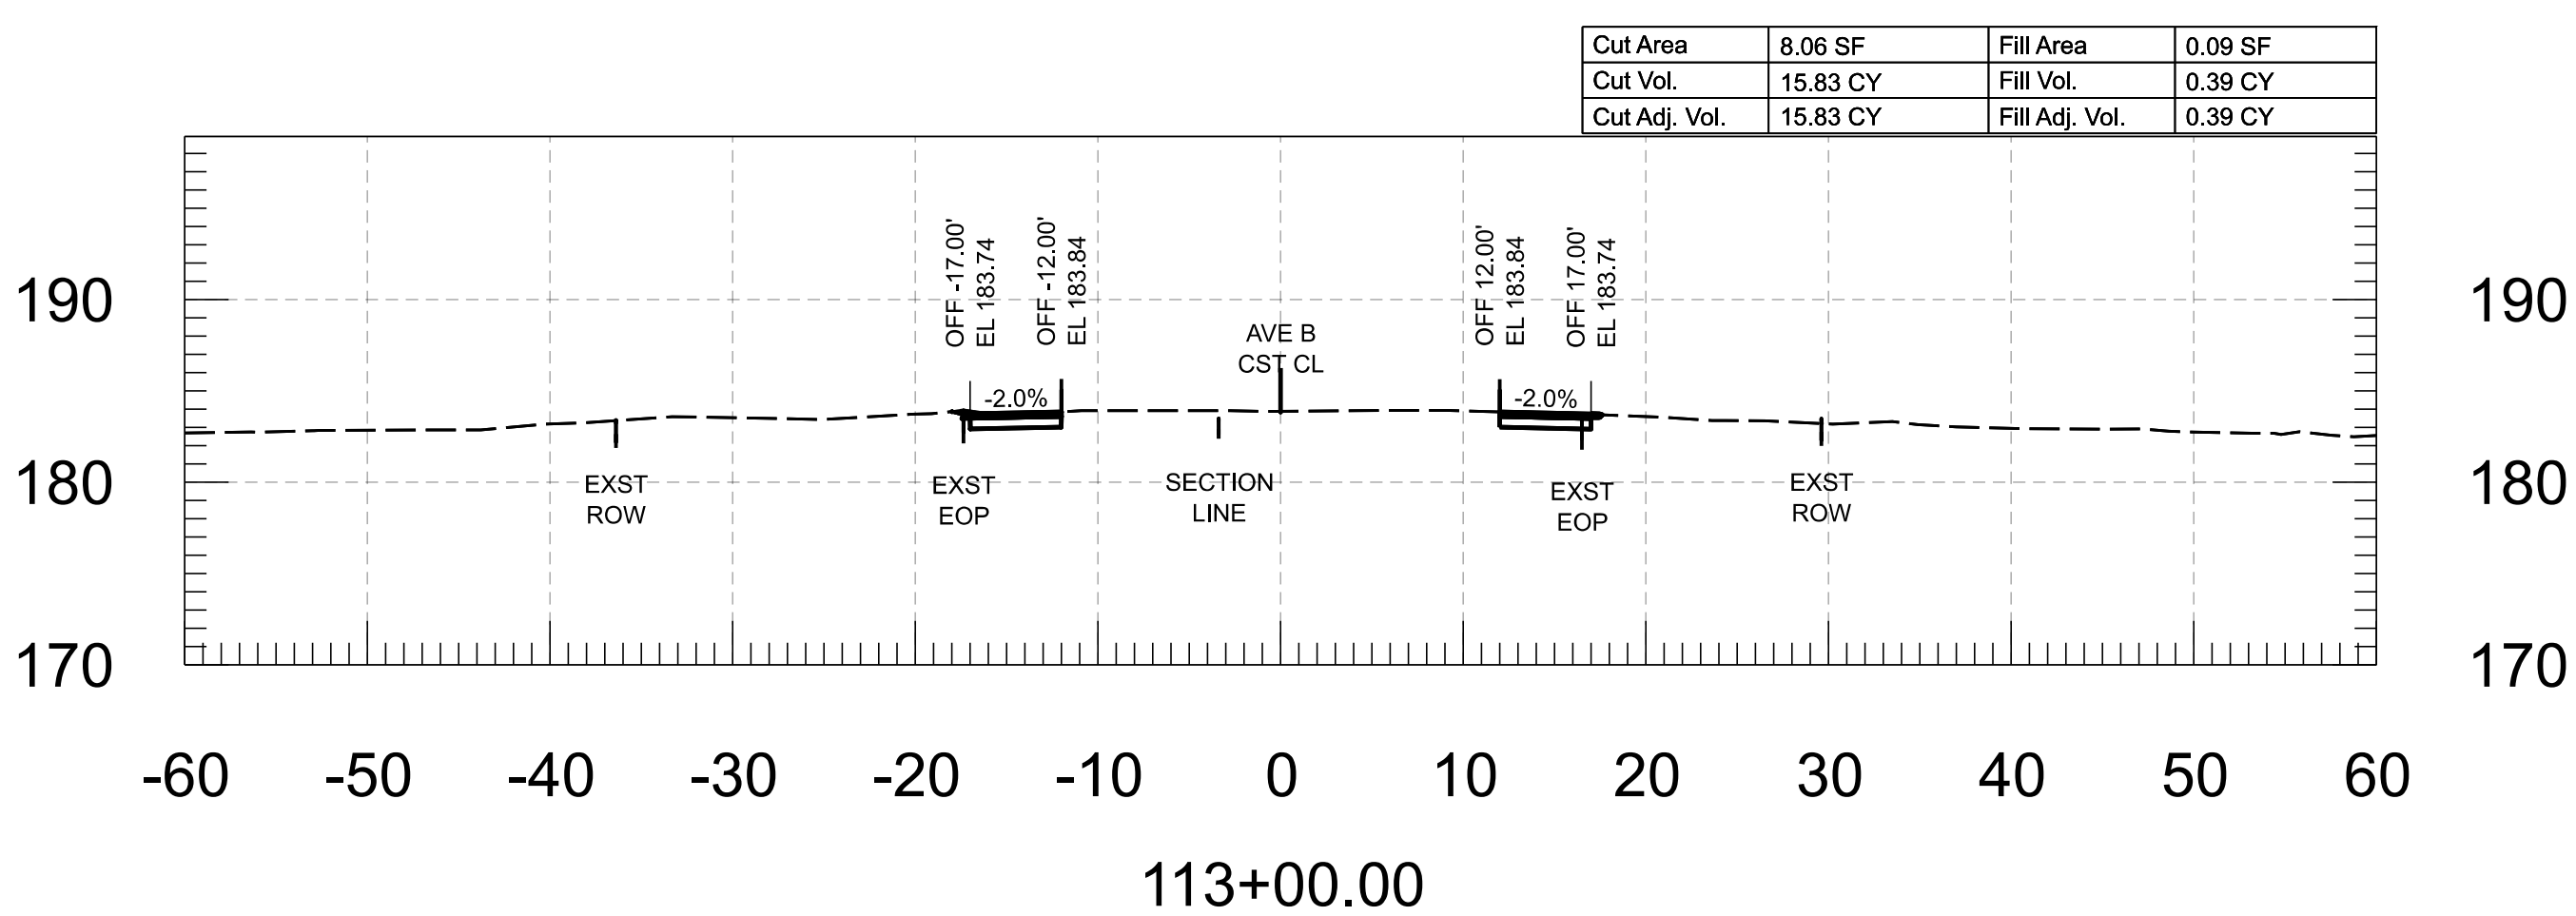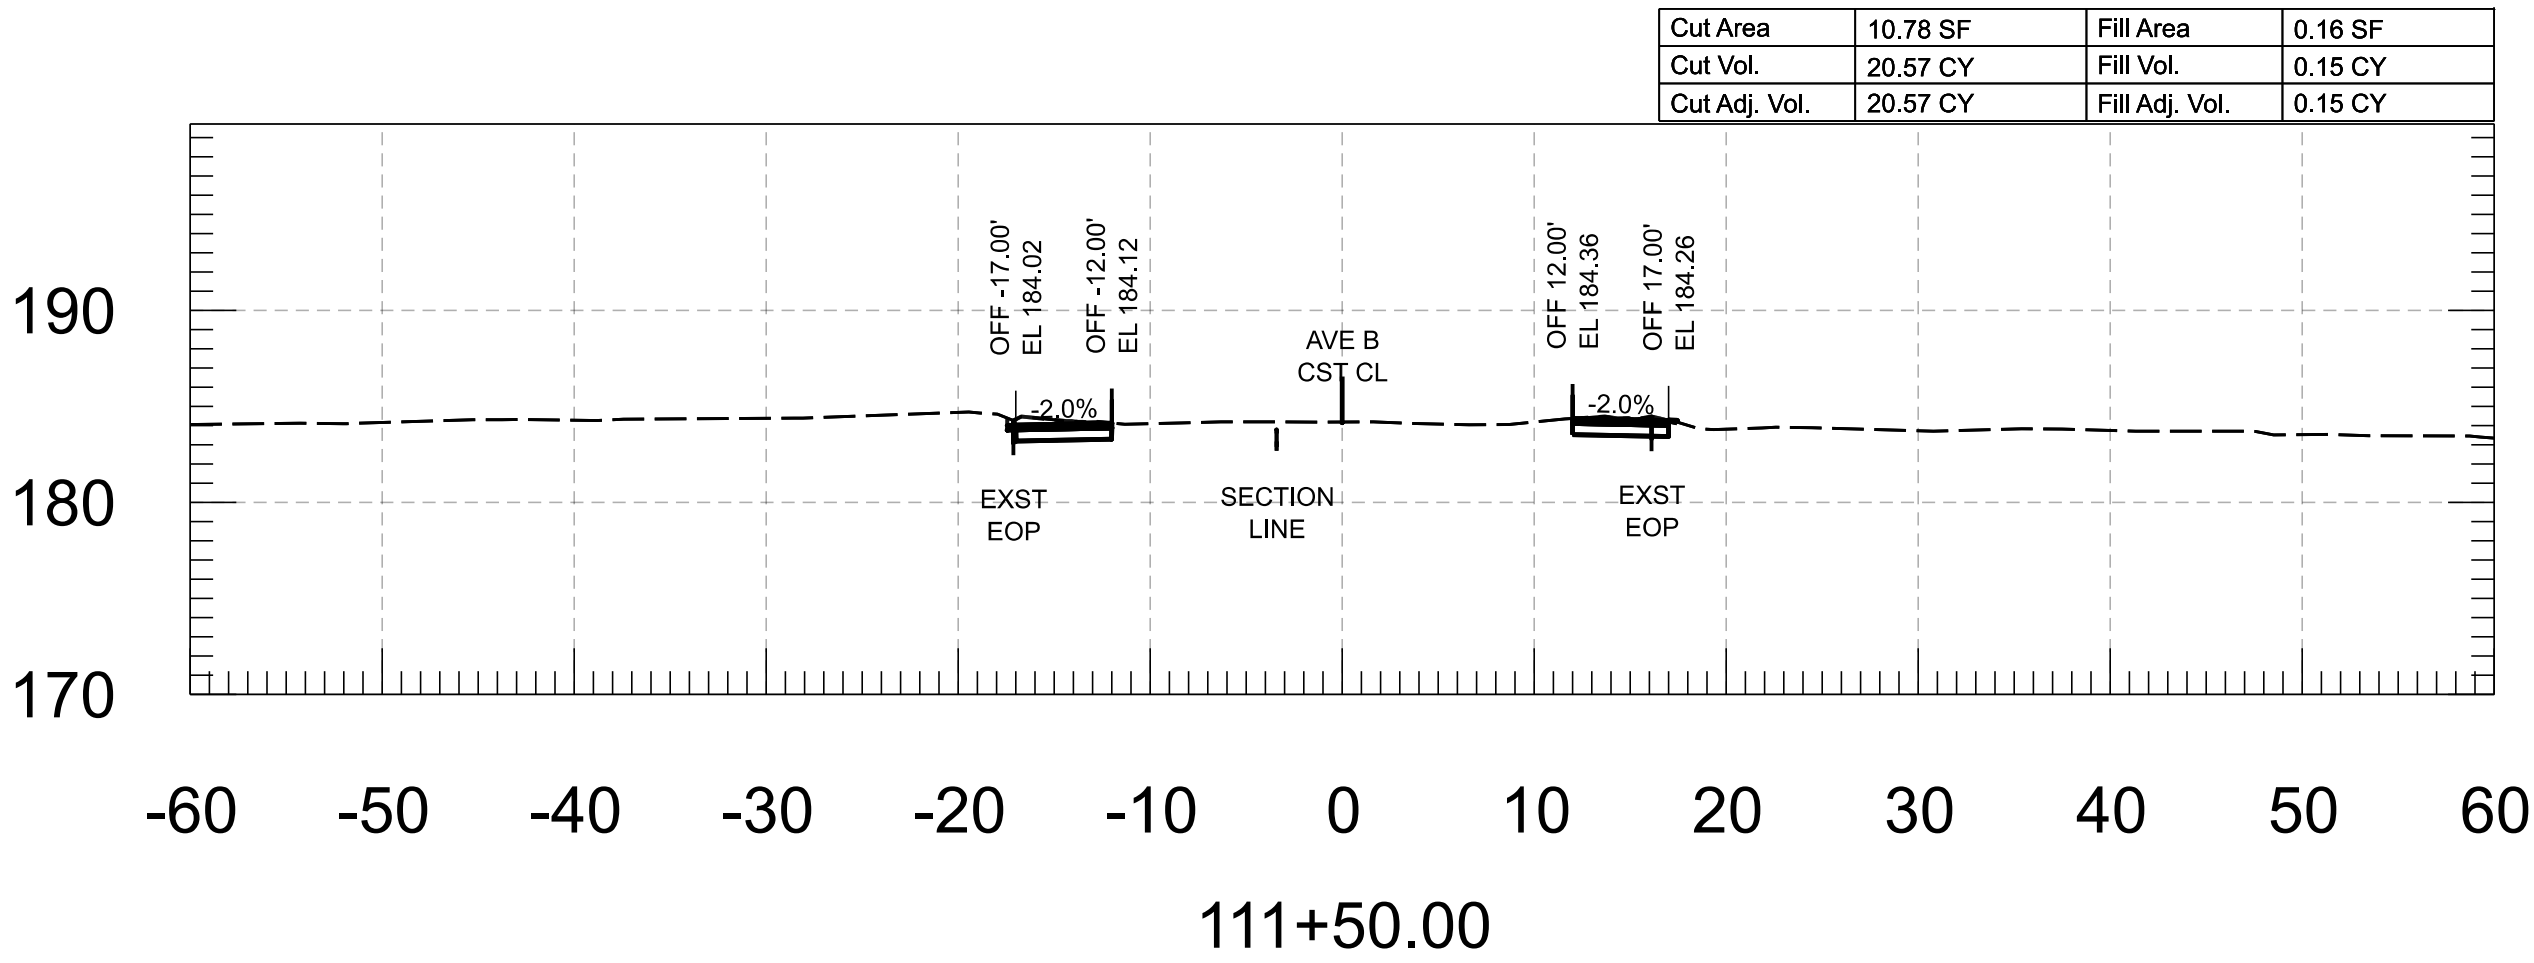

FOR INFORMATION ONLY		NAME	DATE	ARIZONA DEPARTMENT OF TRANSPORTATION PROJECT DELIVERY AND OPERATIONS DIVISION ROADWAY DESIGN SECTION	ROUTE	F.H.W.A. Arizona Division	STATE ARIZ.	PROJECT NO.	FEDERAL ID NO.	SHEET NO.	TOTAL SHEETS	RECORD DRAWING
	DESIGN	M. SCHOEN	07/26					0000 YU YYU	YYU-0(221)T	33	86	
	DRAWN	P. ESCOBAR	07/26		AVE B CROSS SECTIONS	MILEPOST	LOCATION AVENUE B, COUNTY 18TH ST - SR 195					
	CHECKED	H. RIOS	07/26	STRUCTURE NO.		TRACS NO. T0439 01C						___ OF ___
	 WSP USA Inc. 1230 West Washington Street, Suite 600 Tempe, AZ 85288											

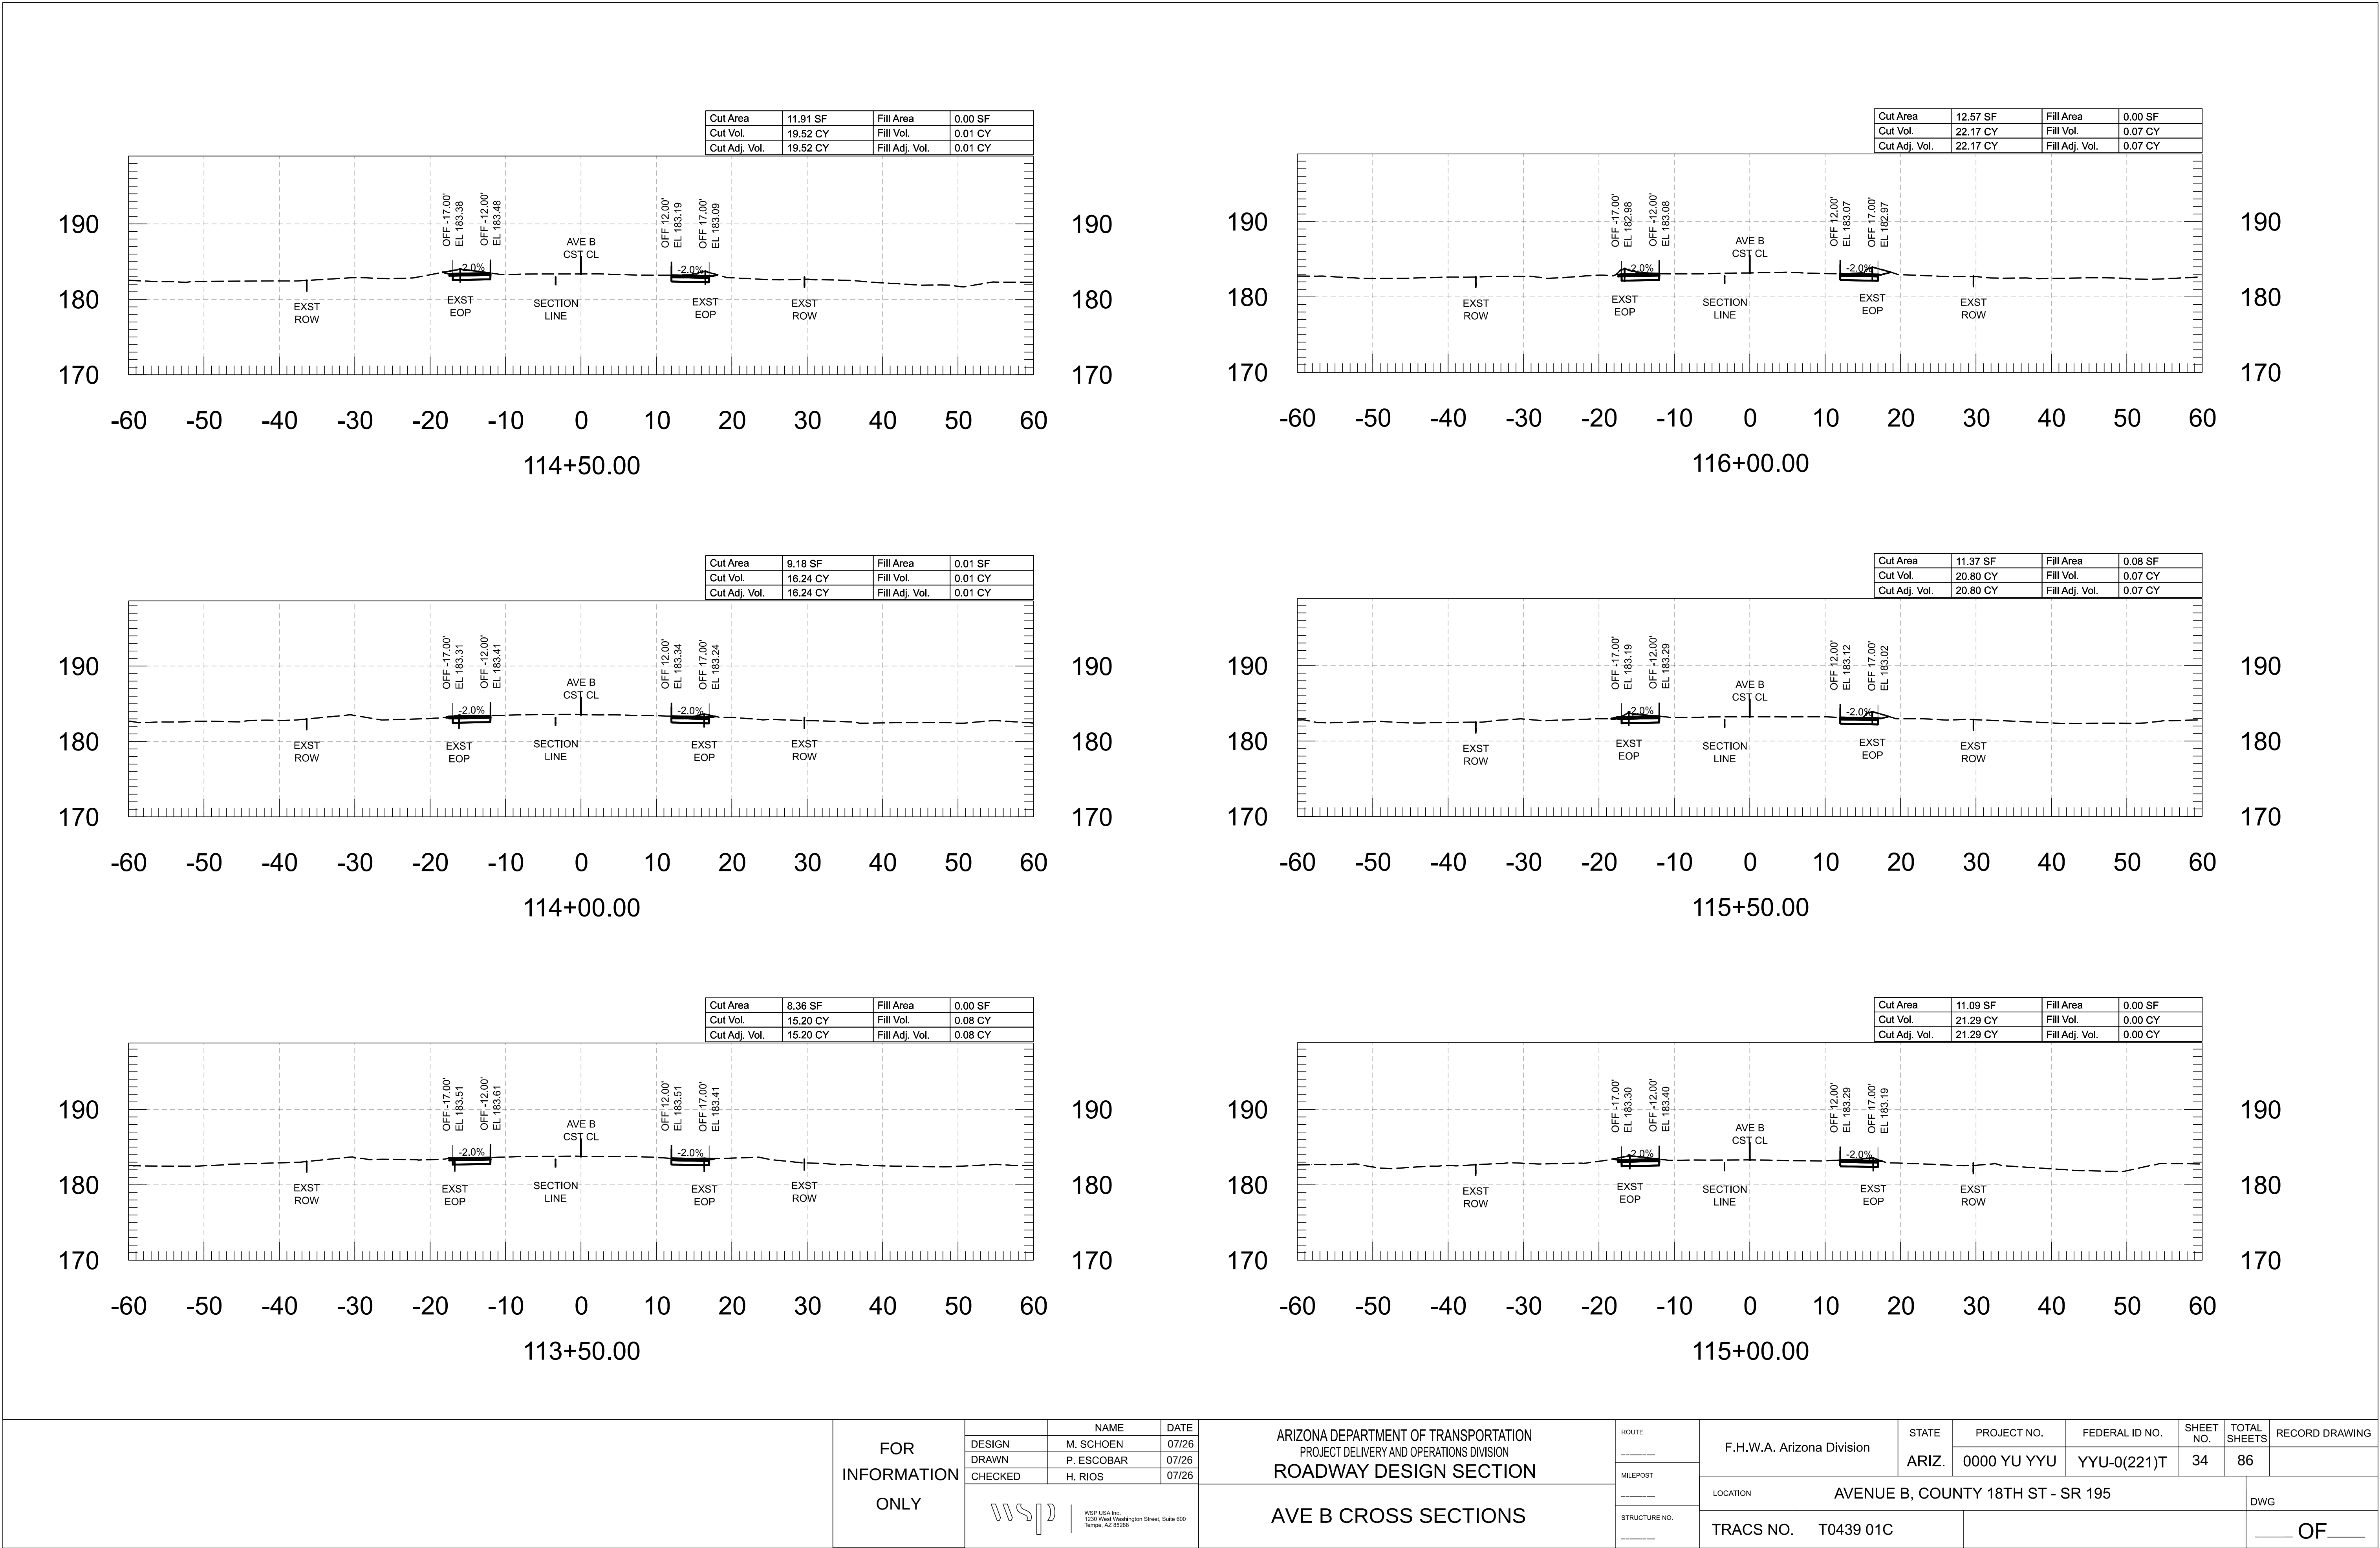

FOR
INFORMATION
ONLY

DESIGN	M. SCHOEN	07/26
DRAWN	P. ESCOBAR	07/26
CHECKED	H. RIOS	07/26

WSP USA Inc.
1200 West Washington Street, Suite 600
Tempe, AZ 85288

ARIZONA DEPARTMENT OF TRANSPORTATION
PROJECT DELIVERY AND OPERATIONS DIVISION
ROADWAY DESIGN SECTION


AVE B CROSS SECTIONS

ROUTE	F.H.W.A. Arizona Division	STATE	ARIZ.	PROJECT NO.	0000 YU YYU	FEDERAL ID NO.	YYU-0(221)T	SHEET NO.	34	TOTAL SHEETS	86	RECORD DRAWING
MILEPOST	LOCATION AVENUE B, COUNTY 18TH ST - SR 195											
STRUCTURE NO.	TRACS NO. T0439 01C										DWG ____ OF ____	


USMS718926 9/25/2024 10:01:12 AM

c:\bms\wsp-us-pw-az\dms03512\T0439-CORR.dgn | Model Name: Cross Section - Ave B - 10 Scale - 113+50.00 [Sheet]


Cut Area	8.08 SF	Fill Area	0.07 SF
Cut Vol.	16.59 CY	Fill Vol.	0.06 CY
Cut Adj. Vol.	16.59 CY	Fill Adj. Vol.	0.06 CY

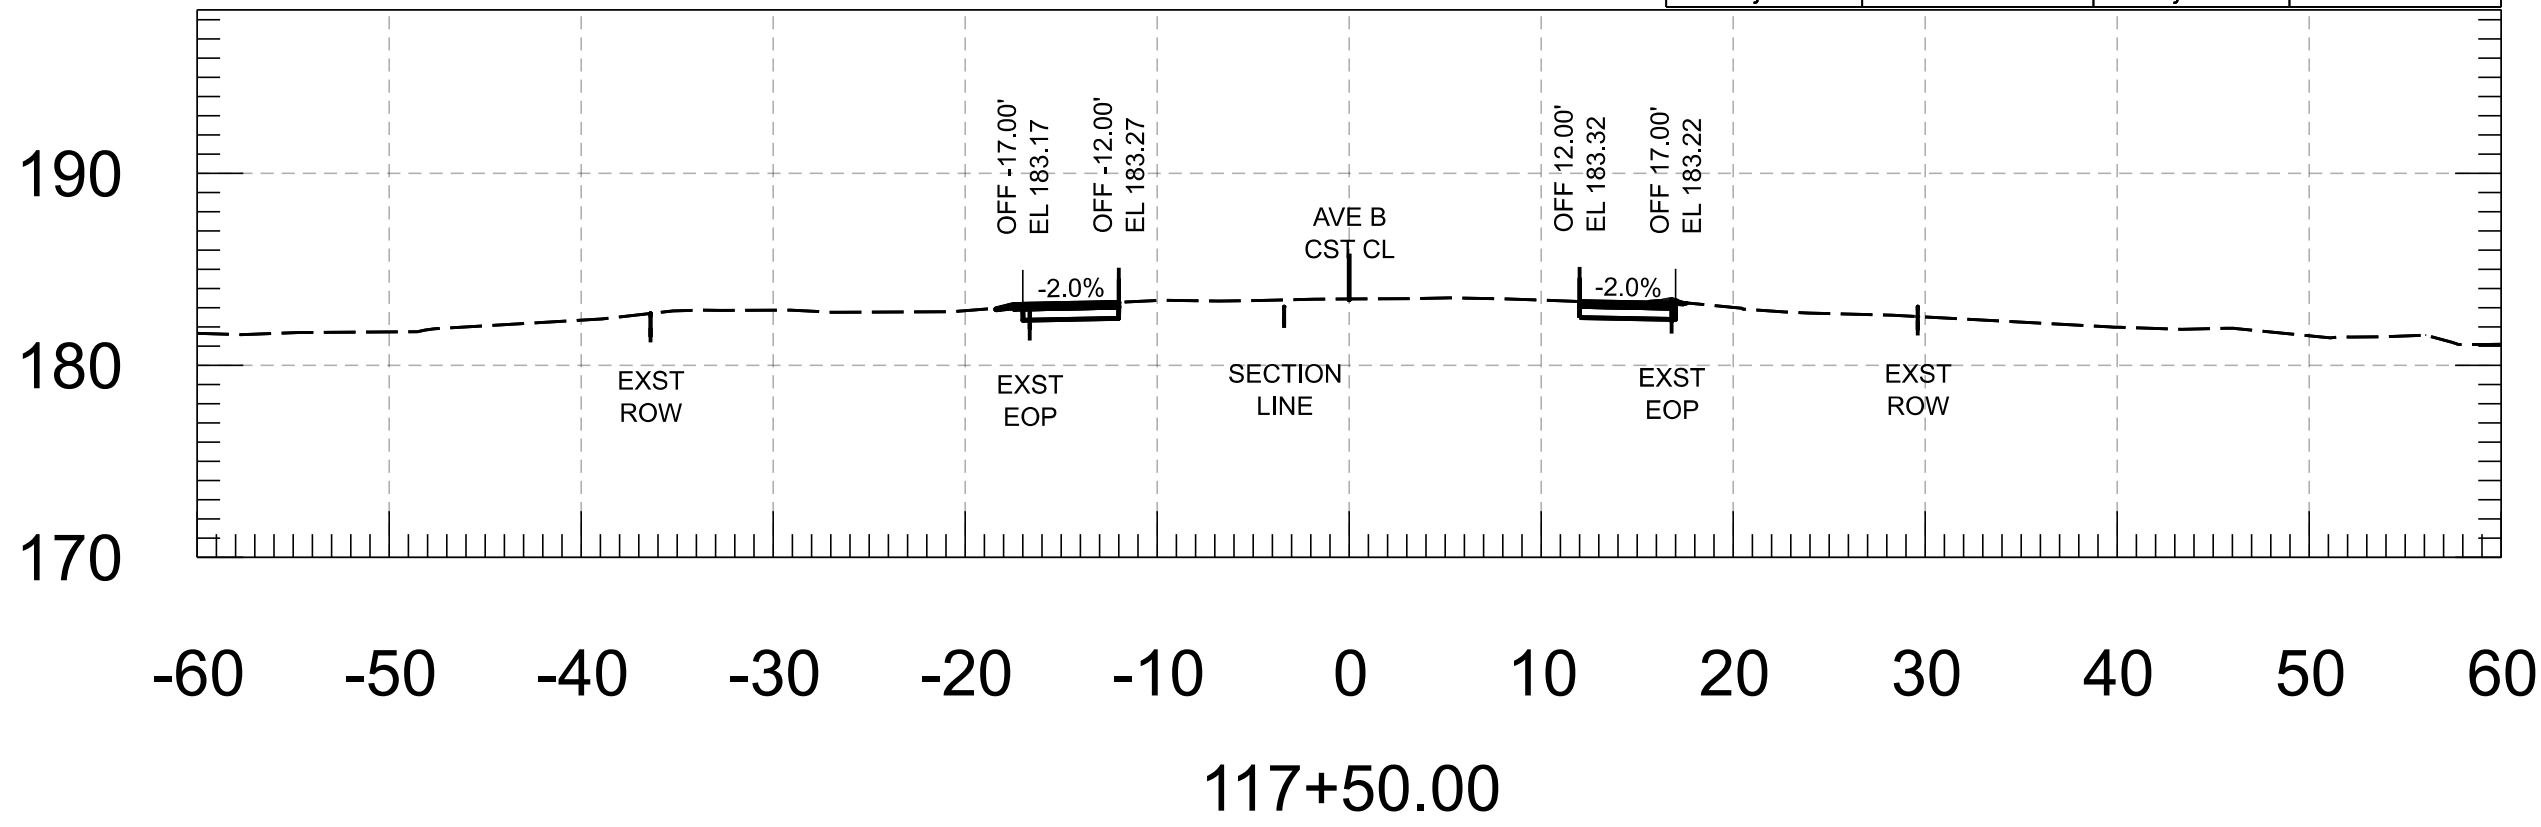


Cut Area	7.99 SF	Fill Area	0.19 SF
Cut Vol.	15.63 CY	Fill Vol.	0.18 CY
Cut Adj. Vol.	15.63 CY	Fill Adj. Vol.	0.18 CY

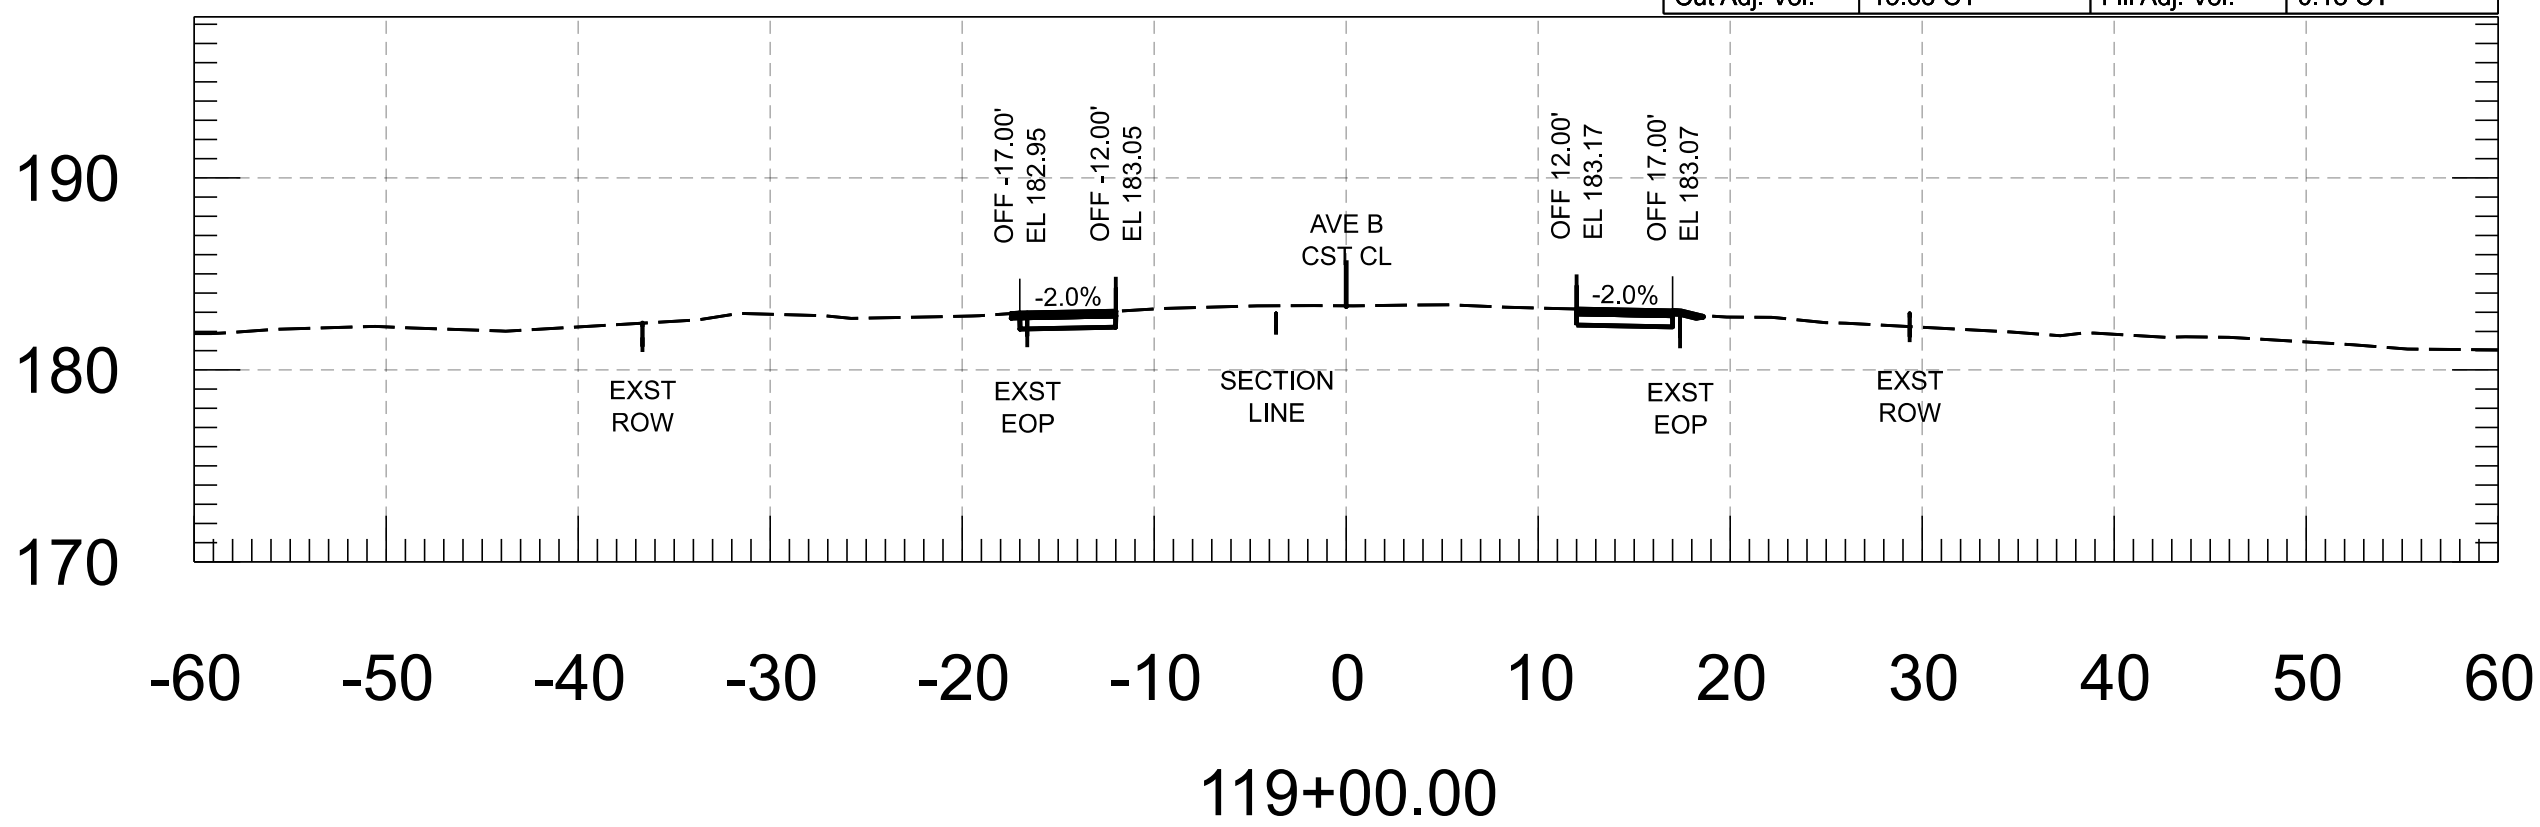


Cut Area	9.84 SF	Fill Area	0.00 SF
Cut Vol.	18.52 CY	Fill Vol.	0.07 CY
Cut Adj. Vol.	18.52 CY	Fill Adj. Vol.	0.07 CY

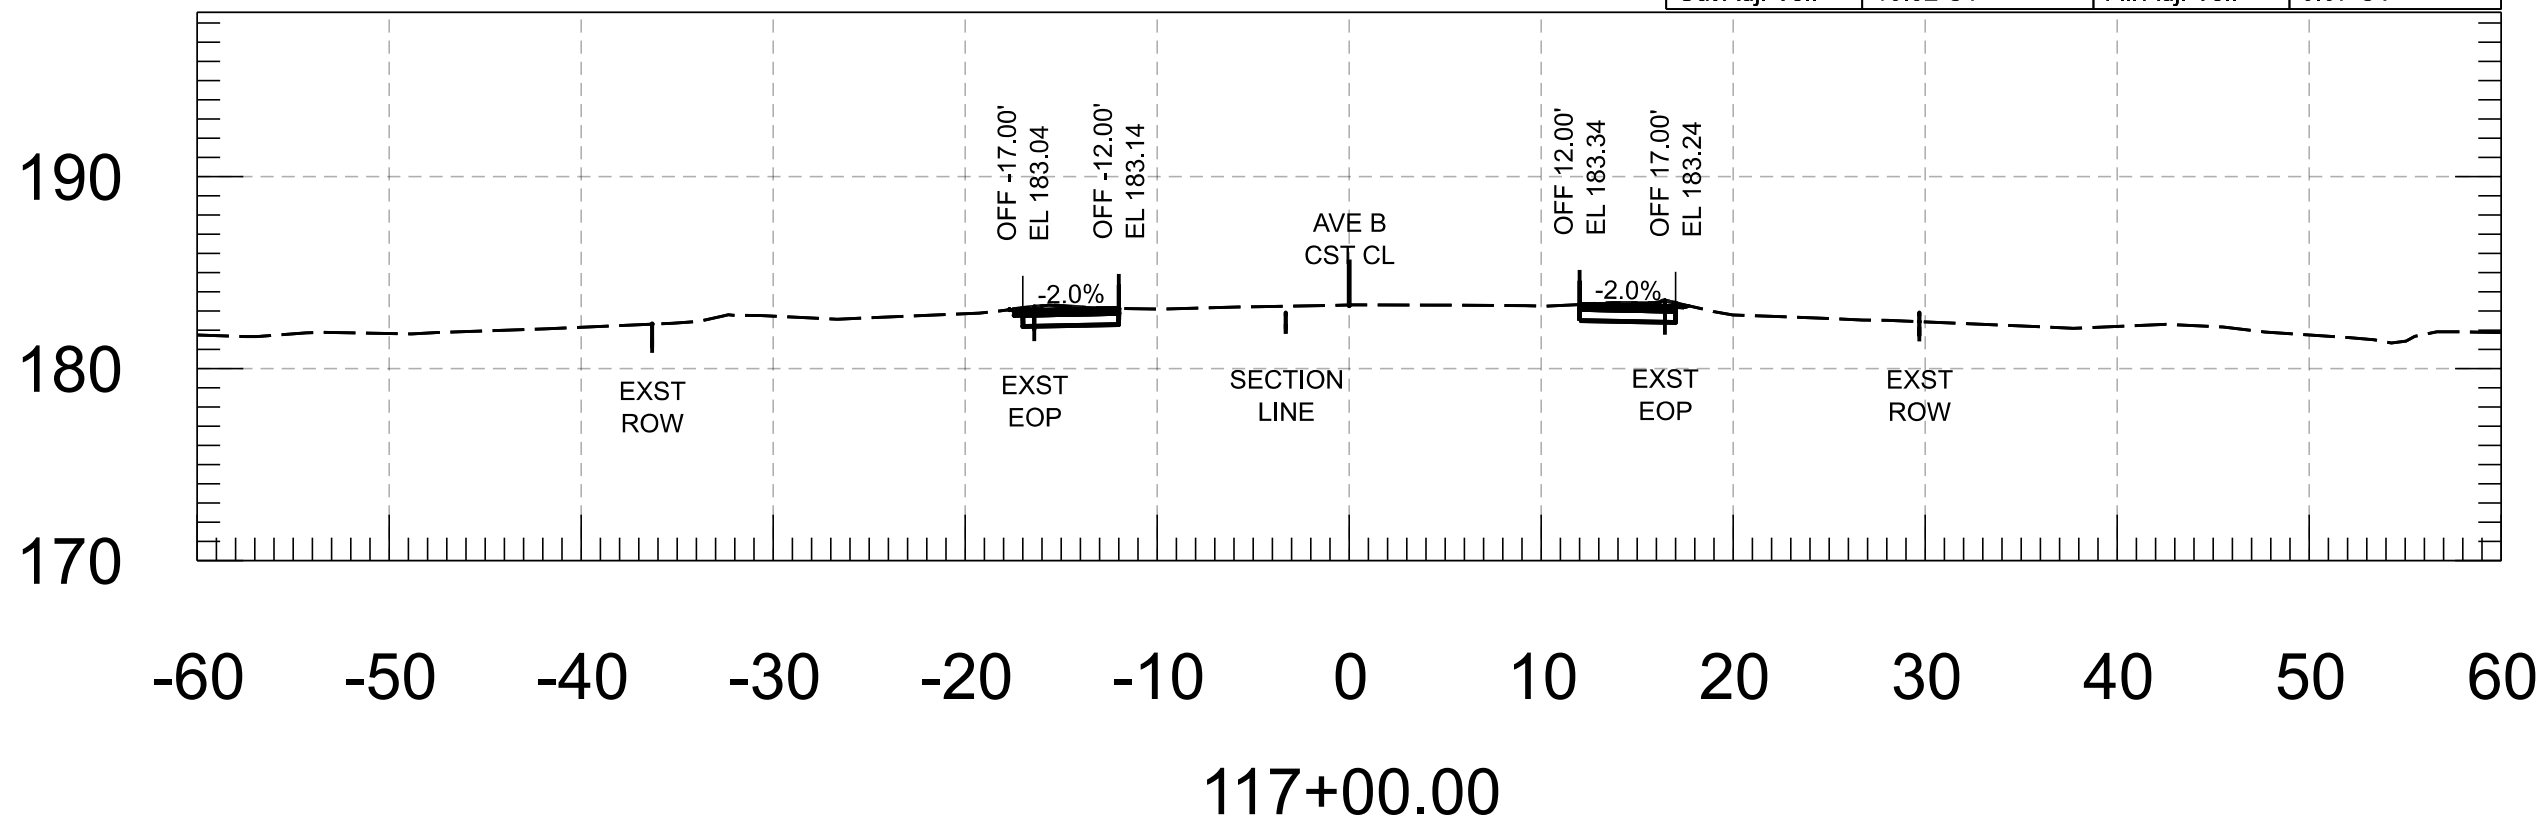


Cut Area	8.90 SF	Fill Area	0.00 SF
Cut Vol.	16.44 CY	Fill Vol.	0.00 CY
Cut Adj. Vol.	16.44 CY	Fill Adj. Vol.	0.00 CY

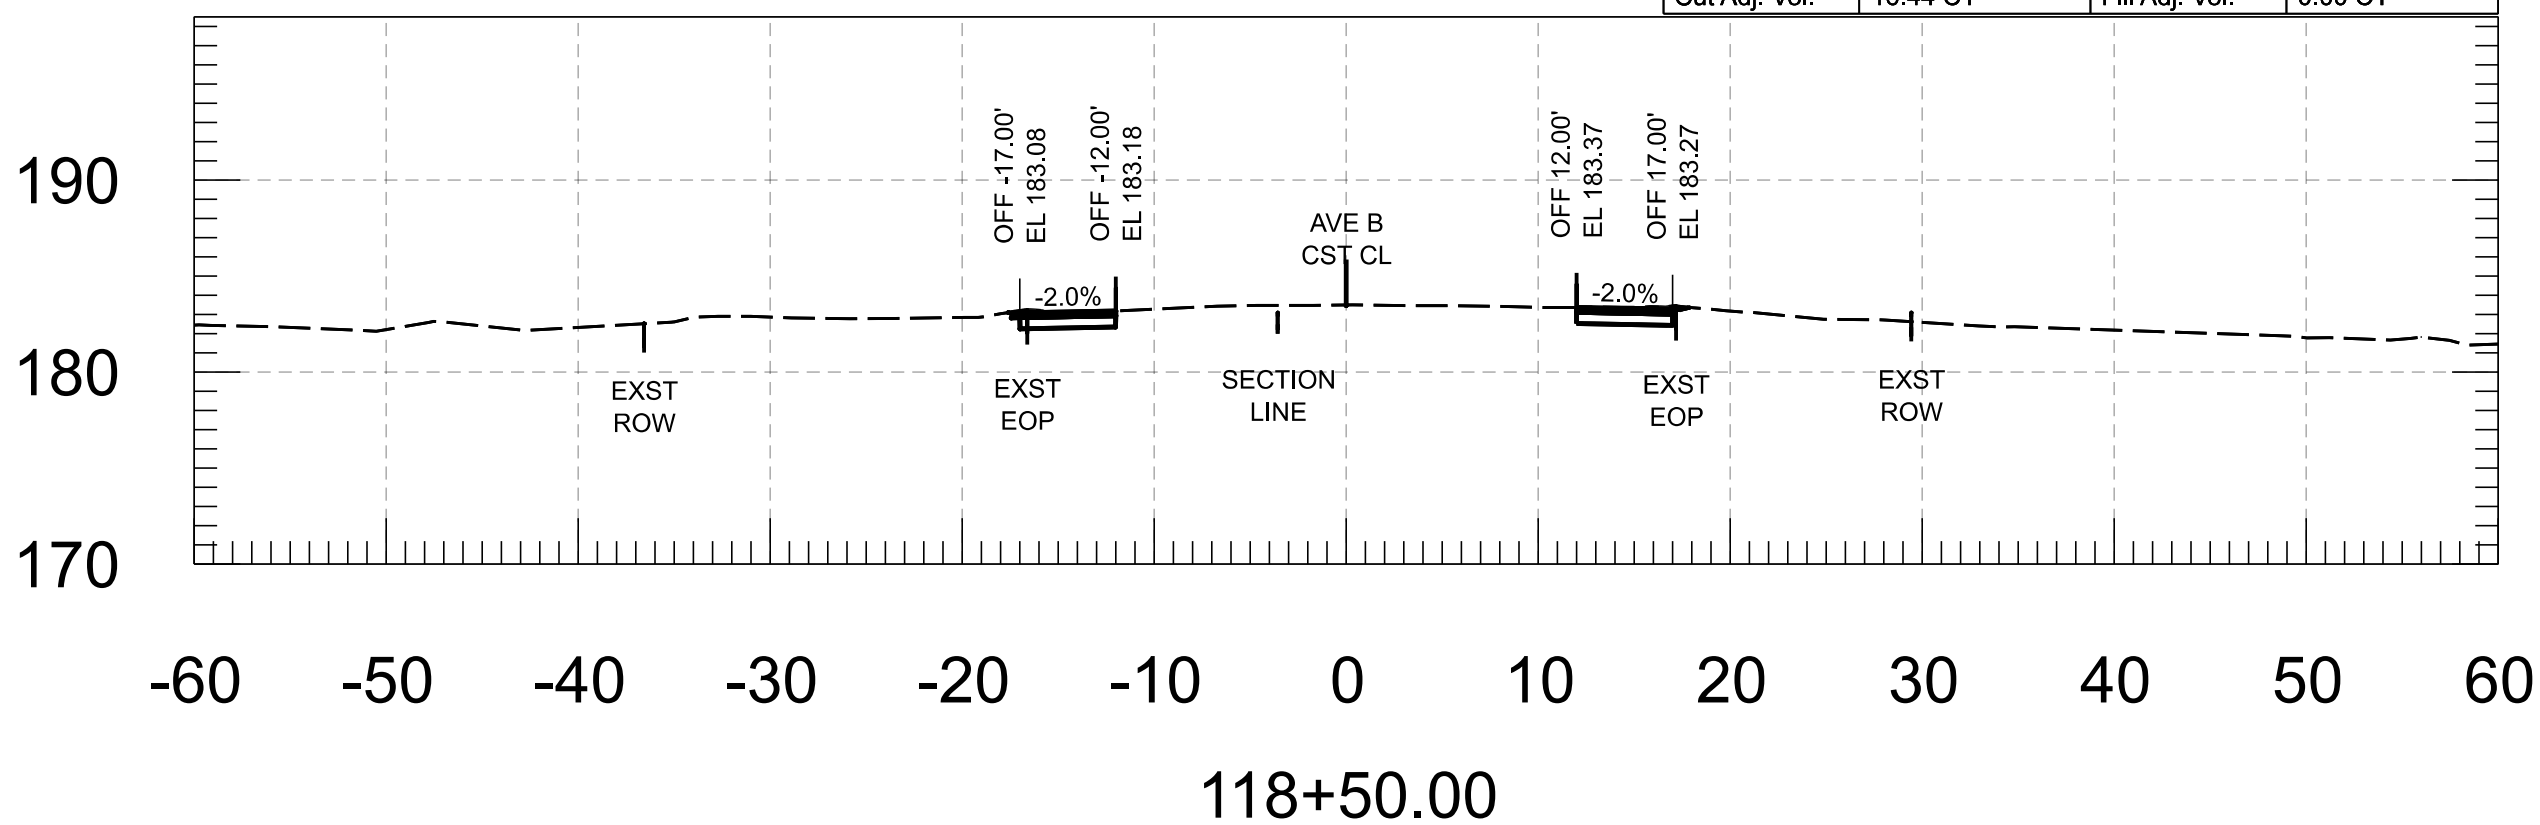







Cut Area	10.16 SF	Fill Area	0.08 SF
Cut Vol.	21.04 CY	Fill Vol.	0.07 CY
Cut Adj. Vol.	21.04 CY	Fill Adj. Vol.	0.07 CY

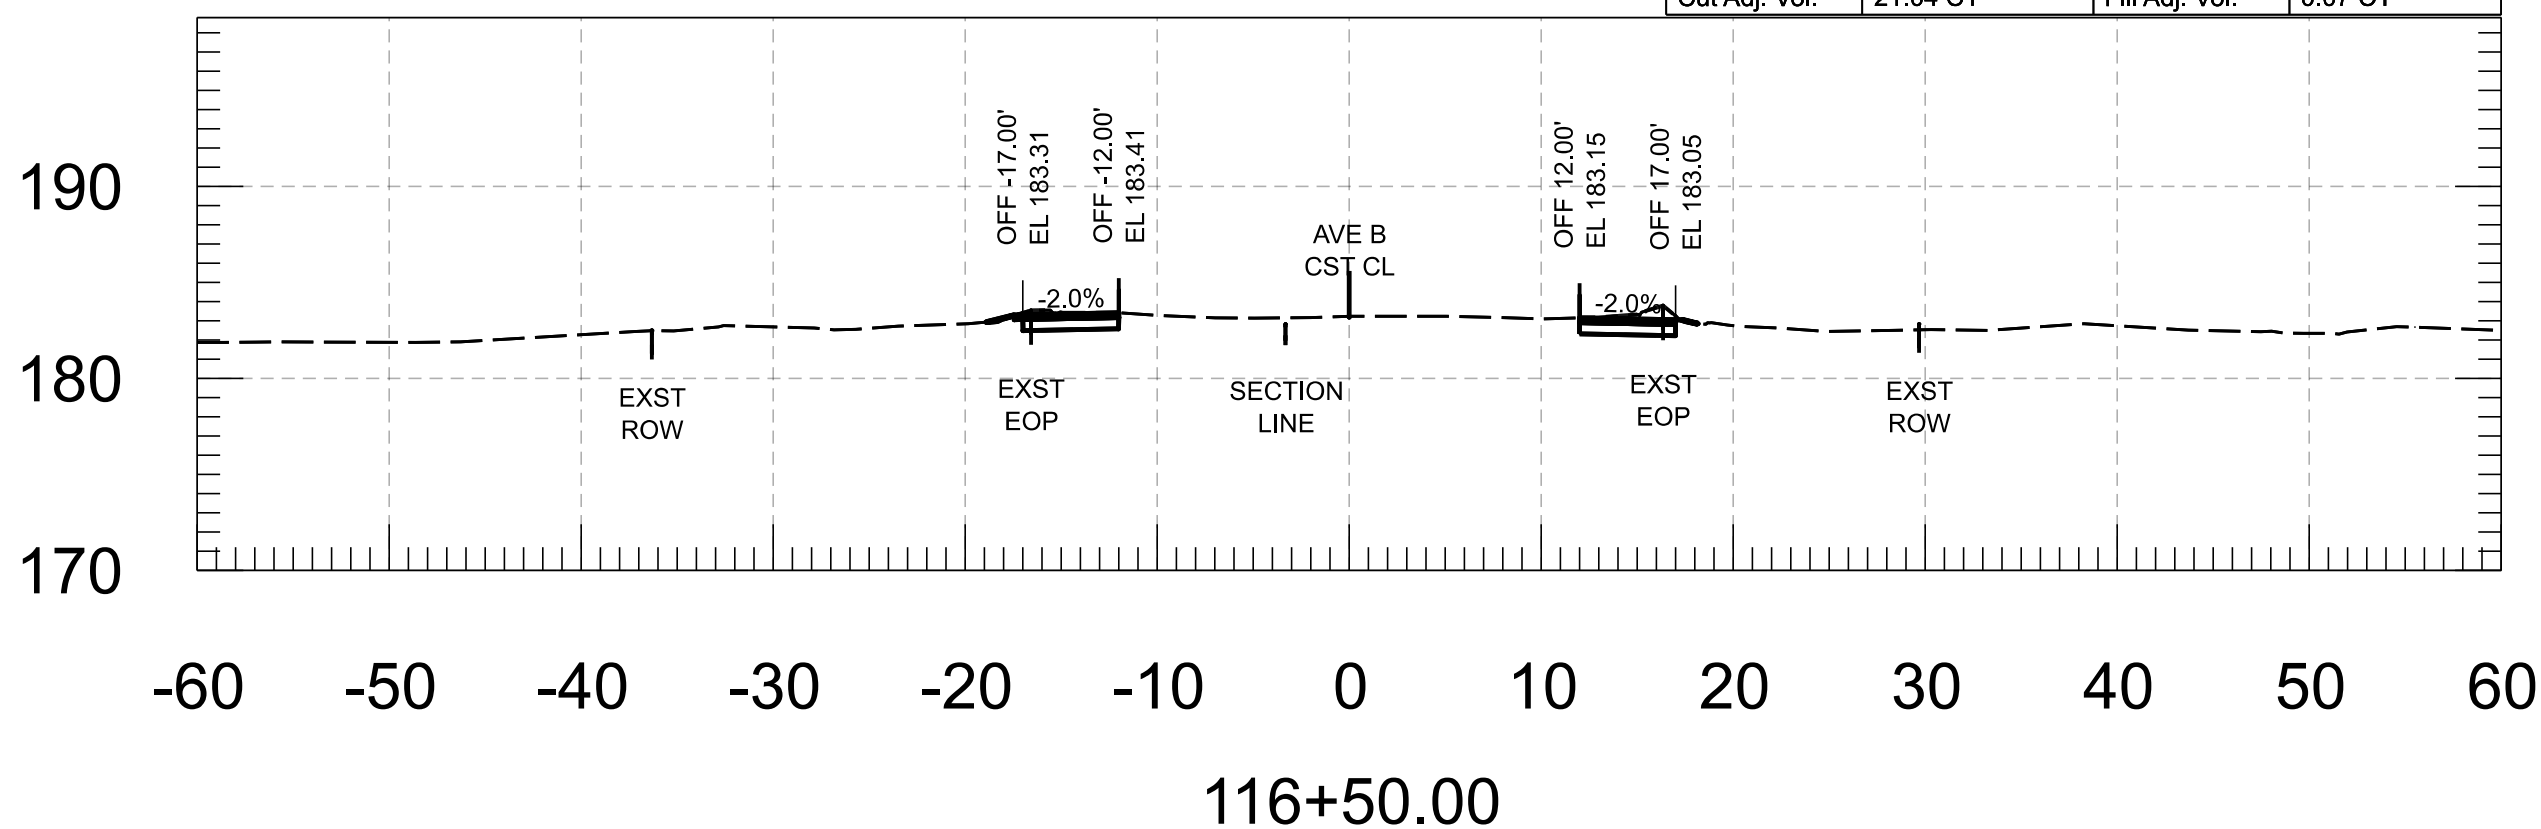







Cut Area	8.85 SF	Fill Area	0.00 SF
Cut Vol.	15.67 CY	Fill Vol.	0.06 CY
Cut Adj. Vol.	15.67 CY	Fill Adj. Vol.	0.06 CY

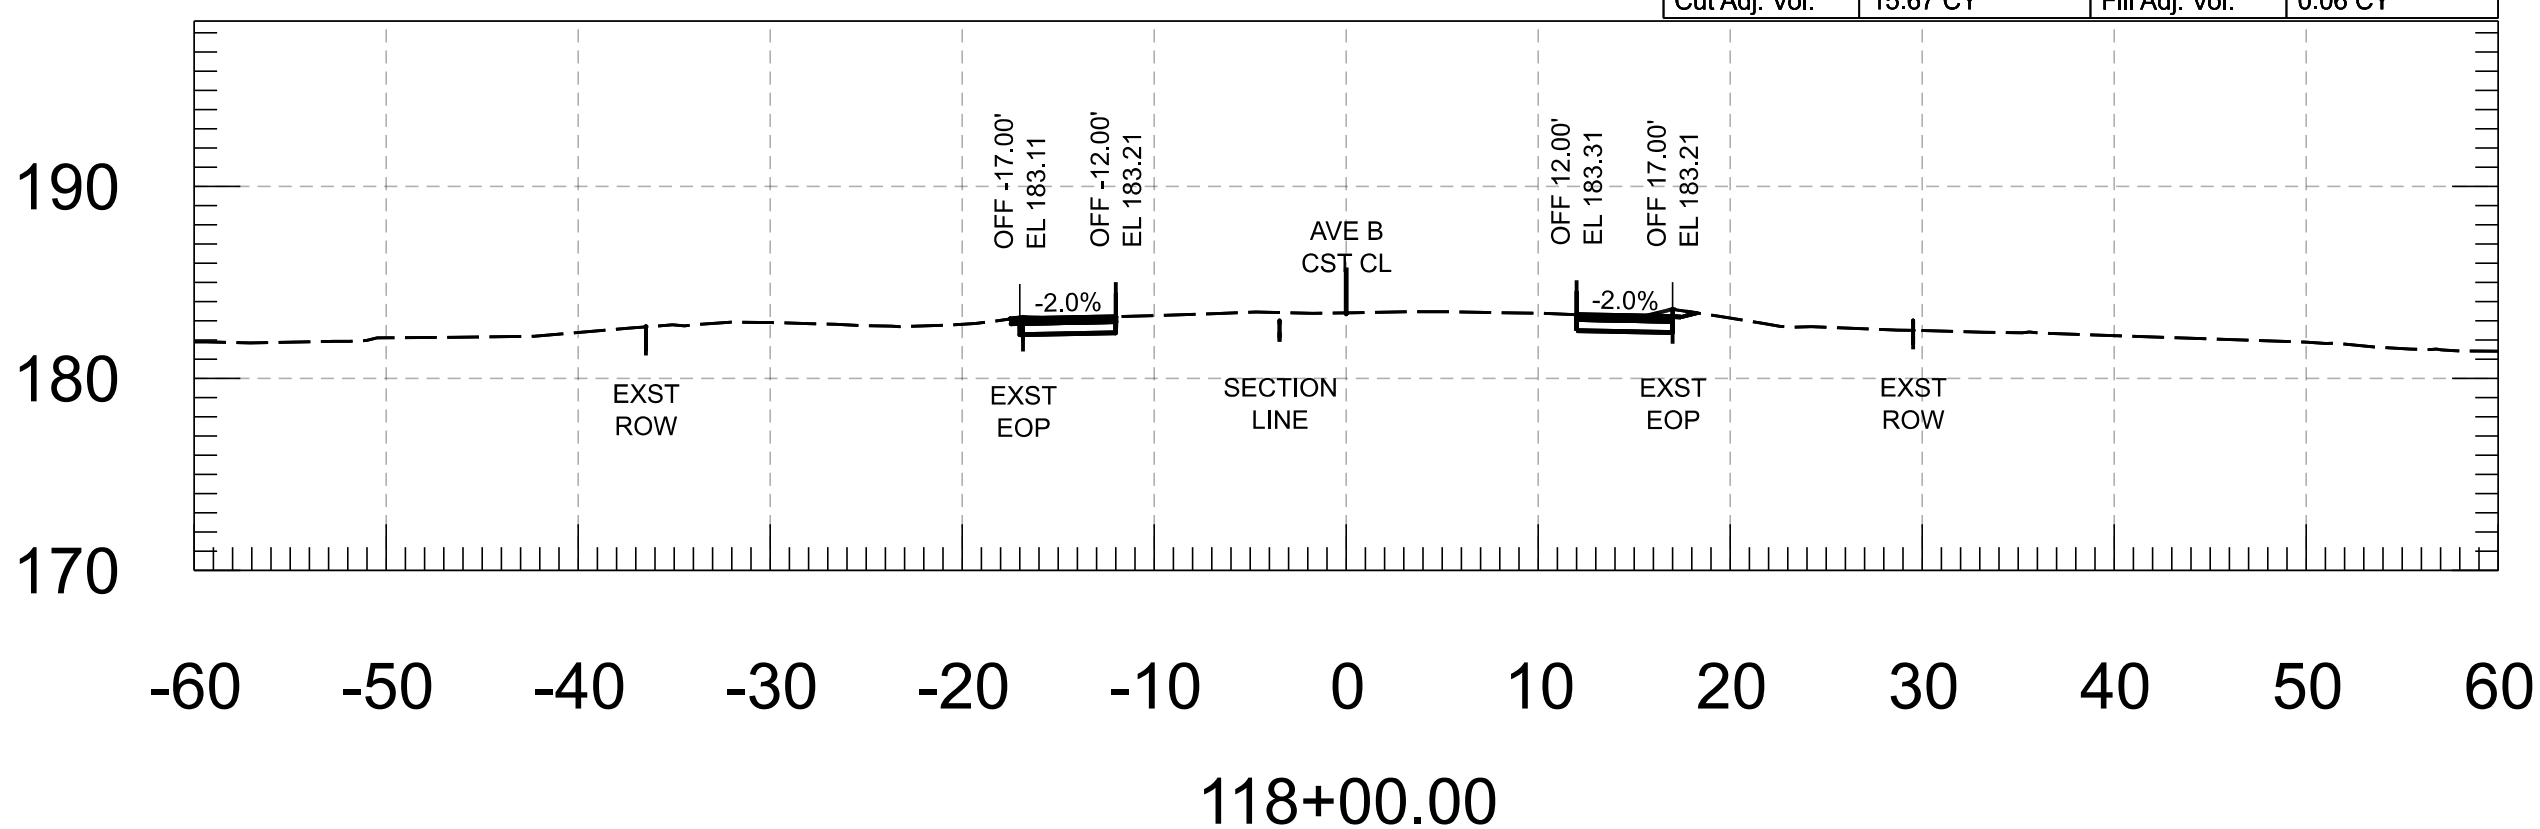







FOR INFORMATION ONLY		NAME	DATE	ARIZONA DEPARTMENT OF TRANSPORTATION PROJECT DELIVERY AND OPERATIONS DIVISION ROADWAY DESIGN SECTION	ROUTE	F.H.W.A. Arizona Division	STATE ARIZ.	PROJECT NO.	FEDERAL ID NO.	SHEET NO.	TOTAL SHEETS	RECORD DRAWING	
	DESIGN	M. SCHOEN	07/26					0000 YU YYU	YYU-0(221)T	35	86		
	DRAWN	P. ESCOBAR	07/26										
	CHECKED	H. RIOS	07/26										
		 WSP USA Inc. 1230 West Washington Street, Suite 600 Tempe, AZ 85288	AVE B CROSS SECTIONS			MILEPOST	LOCATION AVENUE B, COUNTY 18TH ST - SR 195						
					STRUCTURE NO.	TRACS NO. T0439 01C							___ OF ___

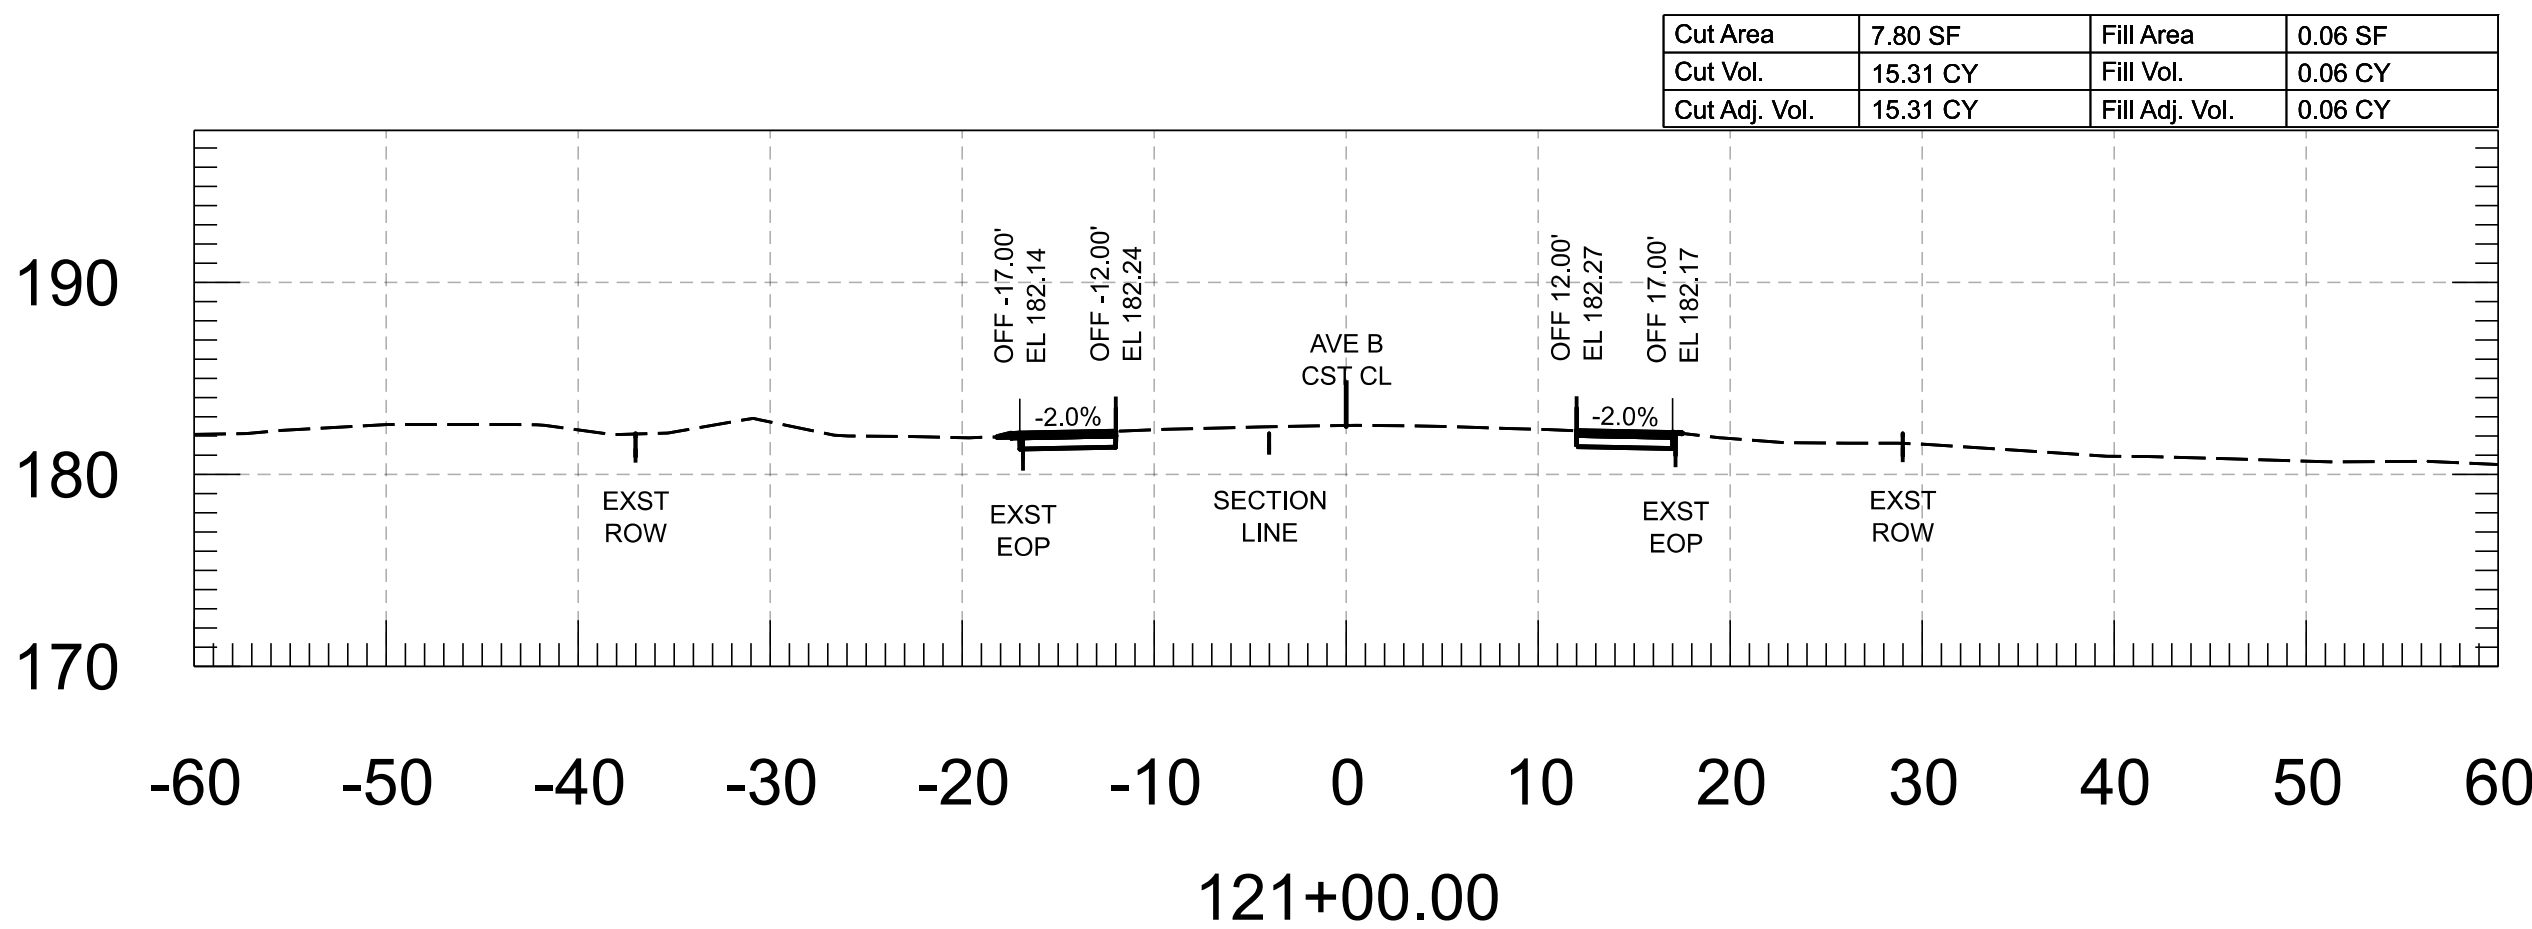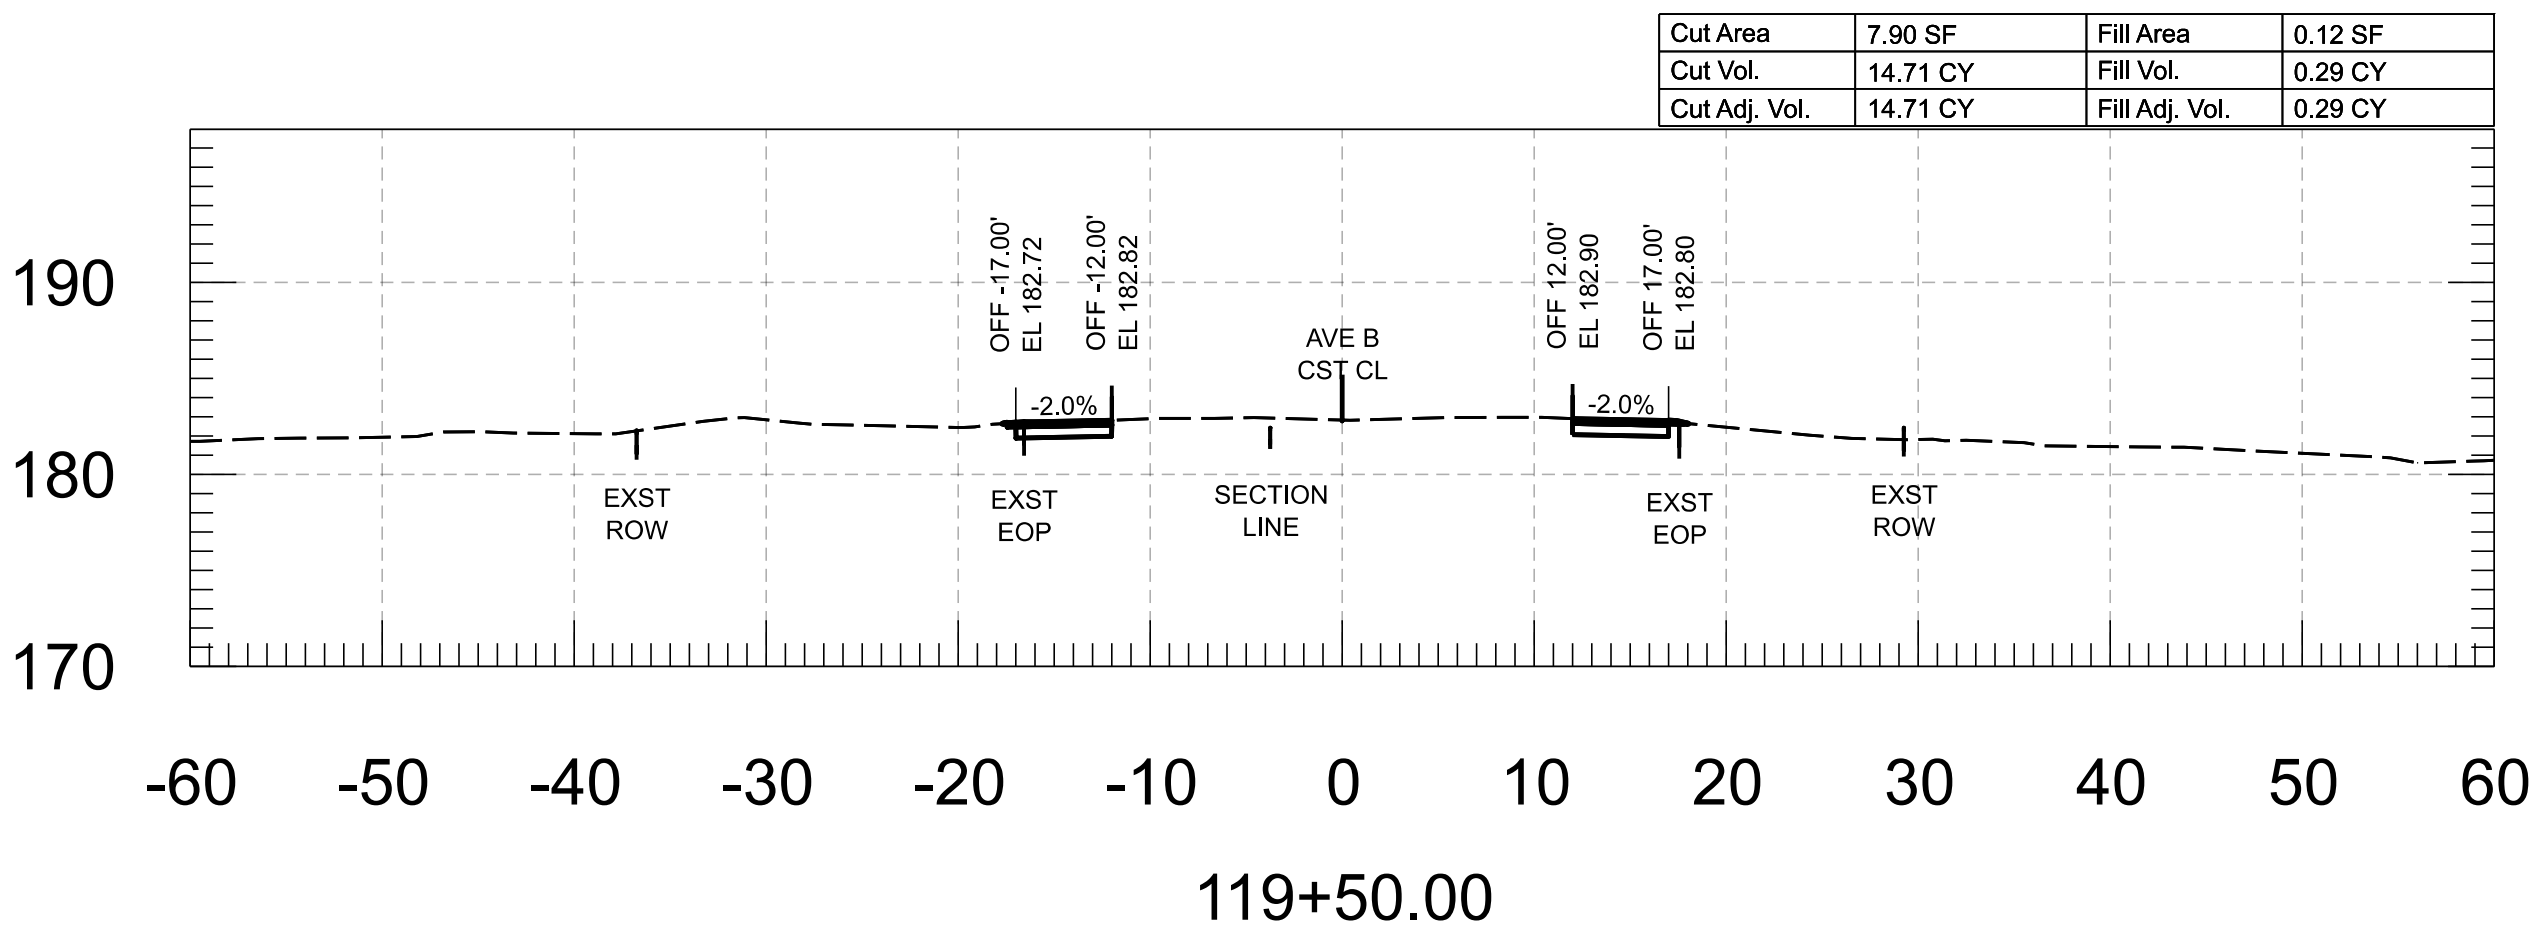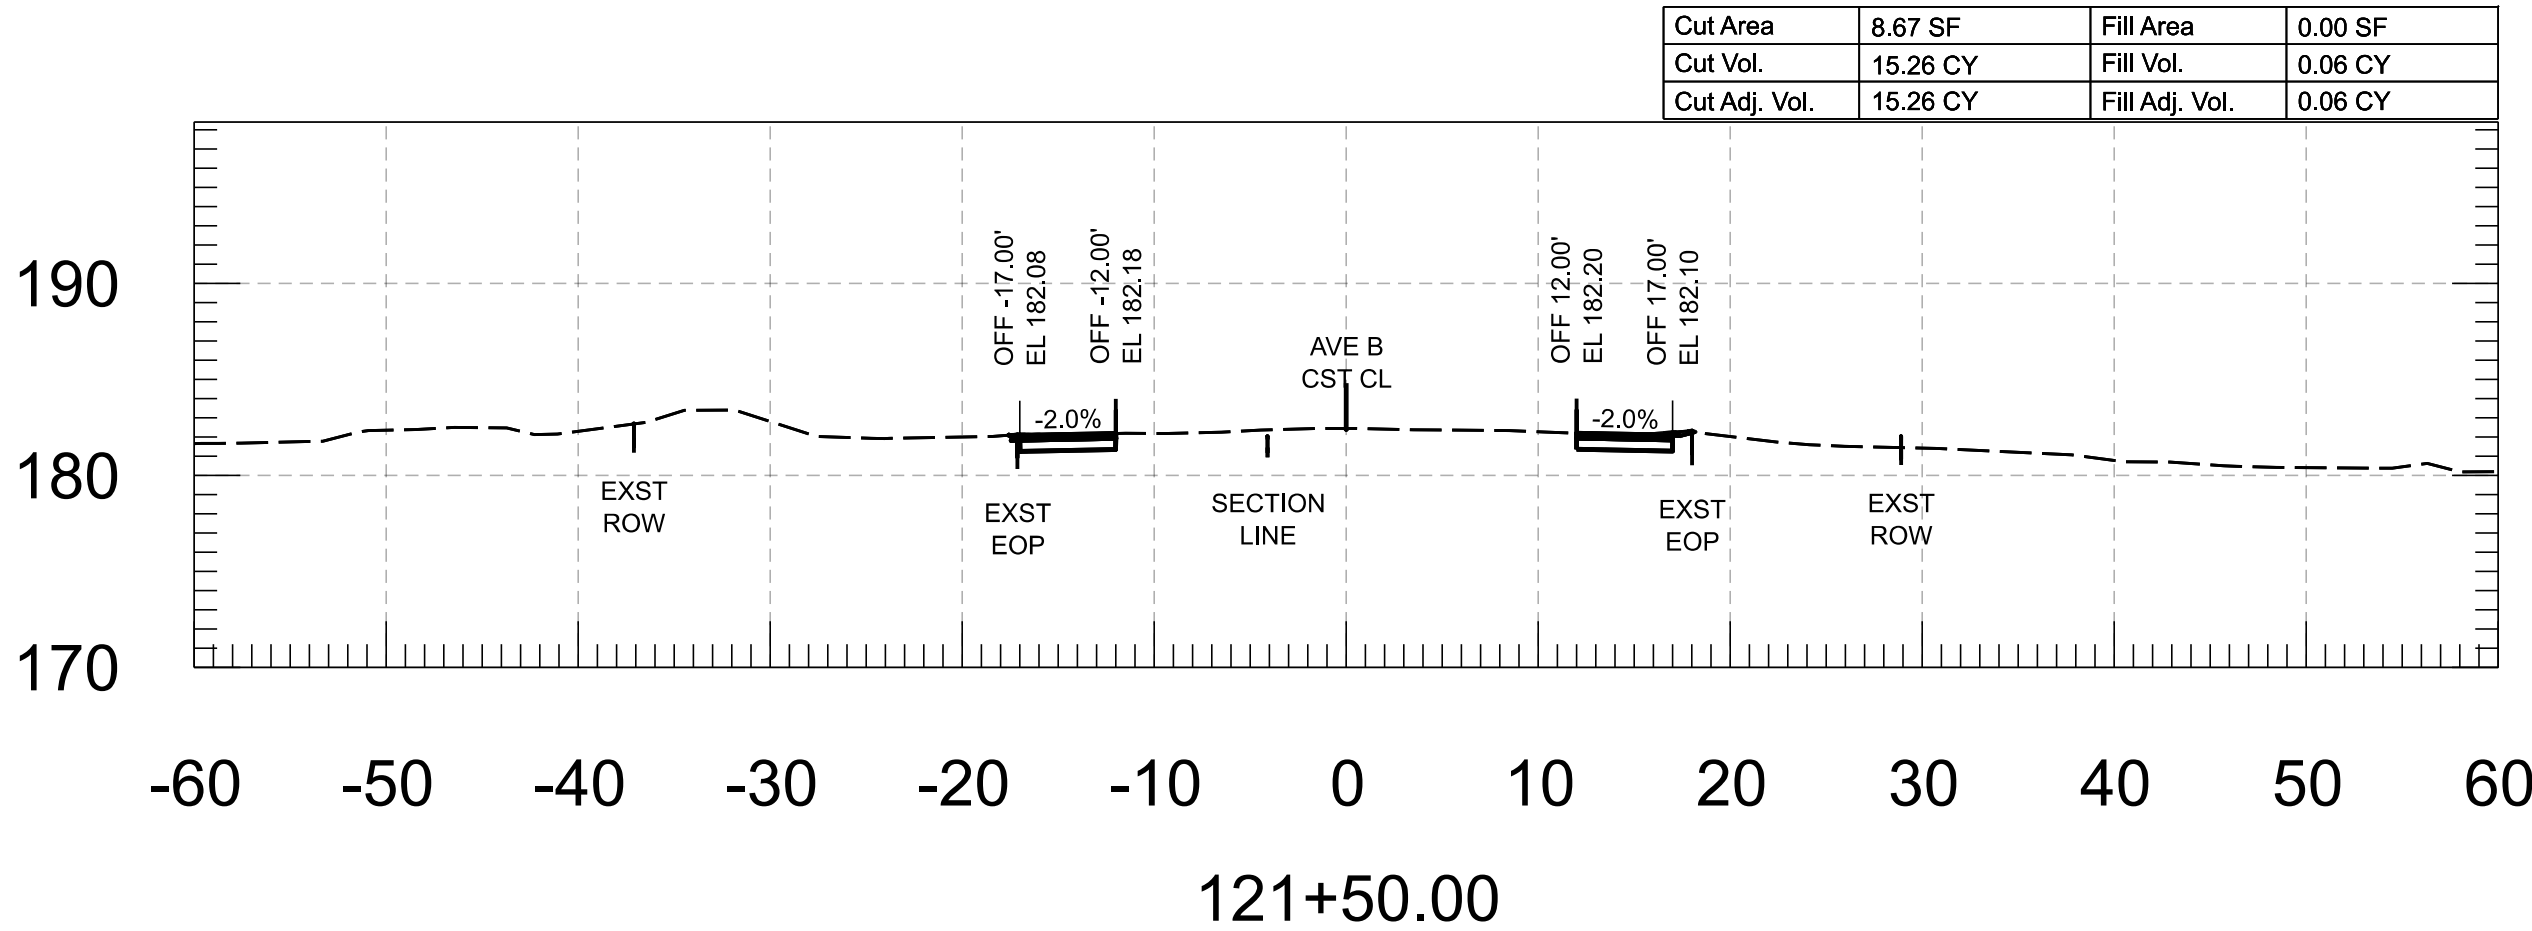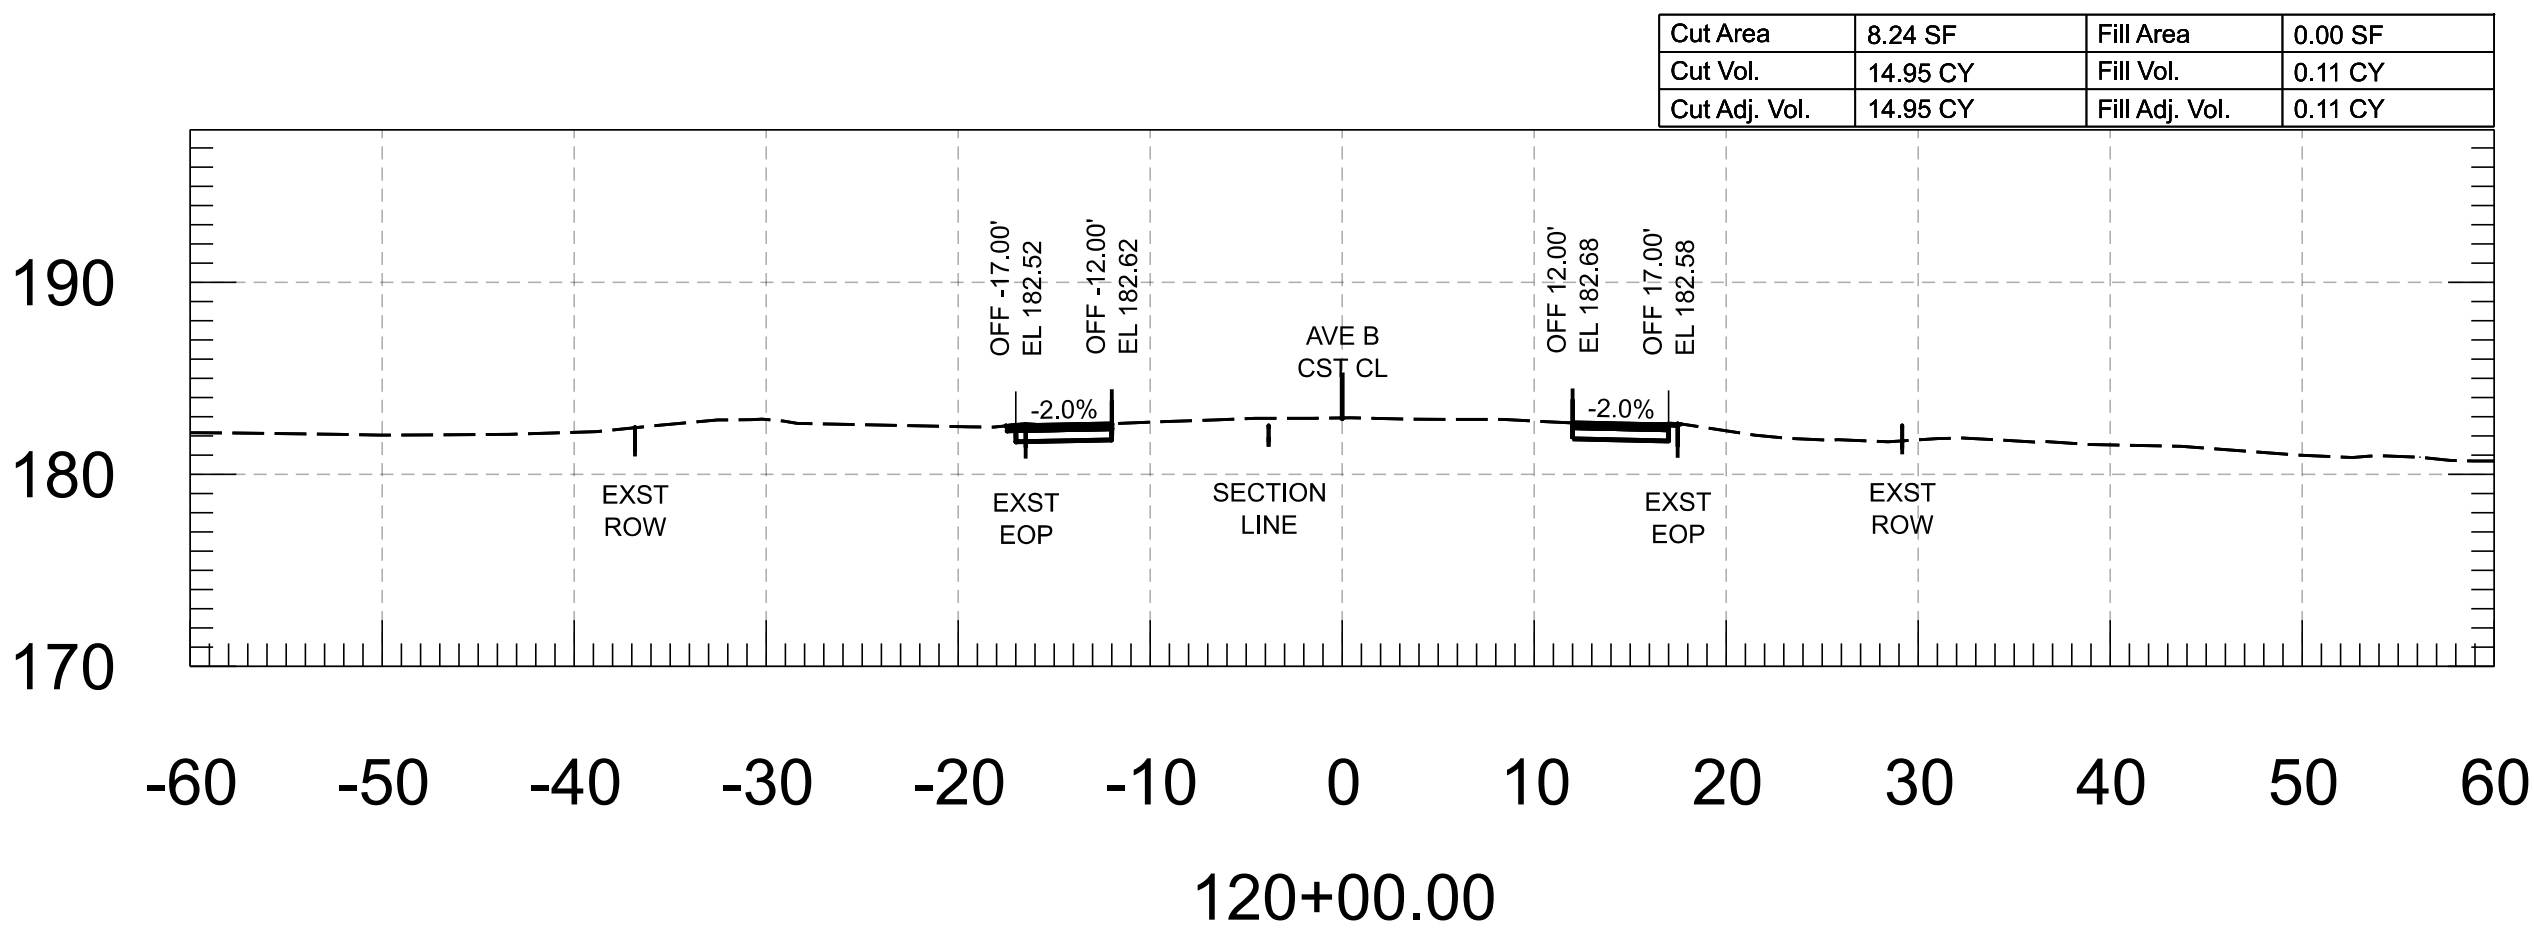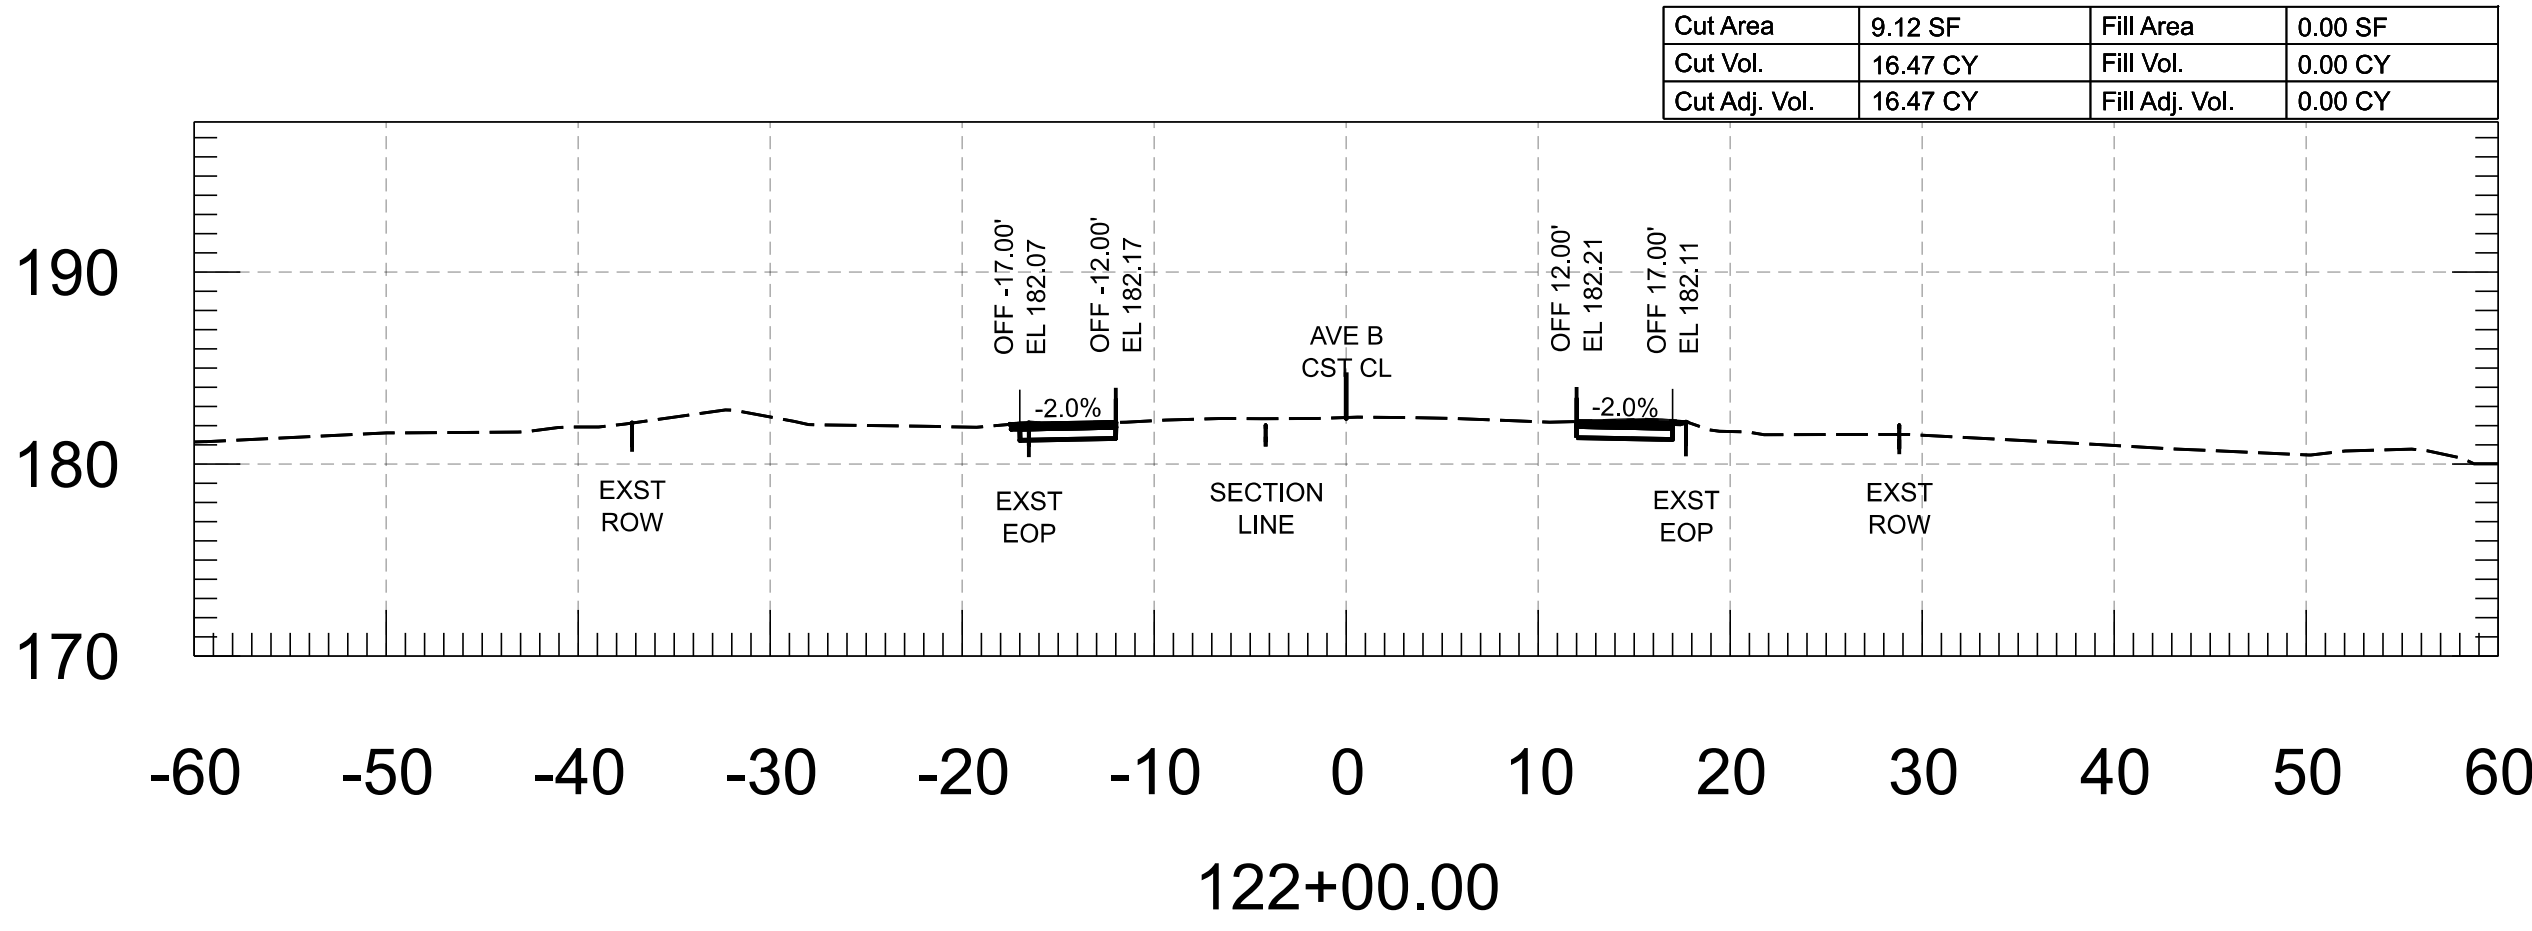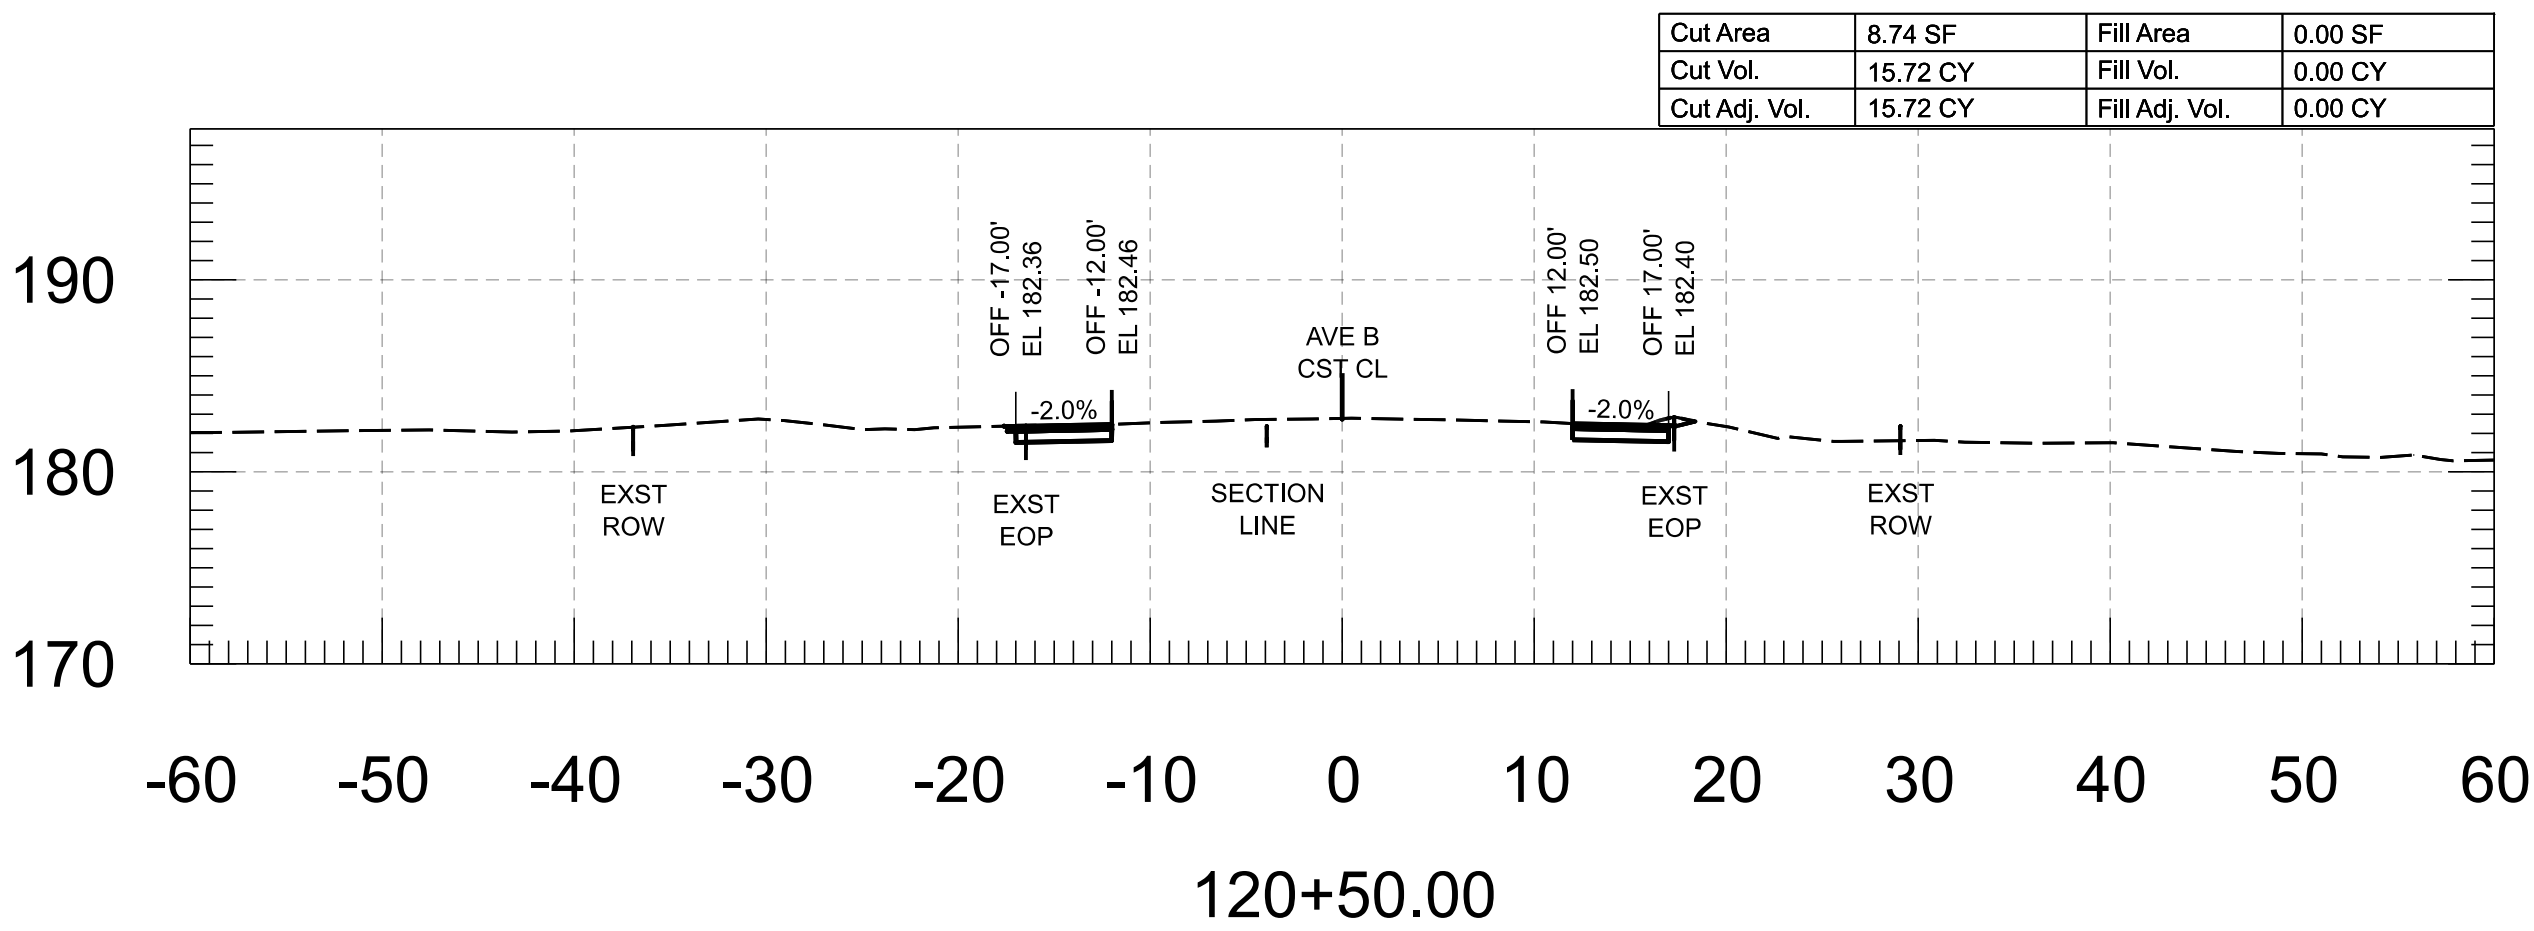








FOR INFORMATION ONLY		NAME	DATE	ARIZONA DEPARTMENT OF TRANSPORTATION PROJECT DELIVERY AND OPERATIONS DIVISION ROADWAY DESIGN SECTION	ROUTE	F.H.W.A. Arizona Division	STATE ARIZ.	PROJECT NO.	FEDERAL ID NO.	SHEET NO.	TOTAL SHEETS	RECORD DRAWING
	DESIGN	M. SCHOEN	07/26					0000 YU YYU	YYU-0(221)T	36	86	
	DRAWN	P. ESCOBAR	07/26									
	CHECKED	H. RIOS	07/26									
		 WSP USA Inc. 1230 West Washington Street, Suite 600 Tempe, AZ 85288	AVE B CROSS SECTIONS			MILEPOST	LOCATION AVENUE B, COUNTY 18TH ST - SR 195					
					STRUCTURE NO.	TRACS NO. T0439 01C						___ OF ___

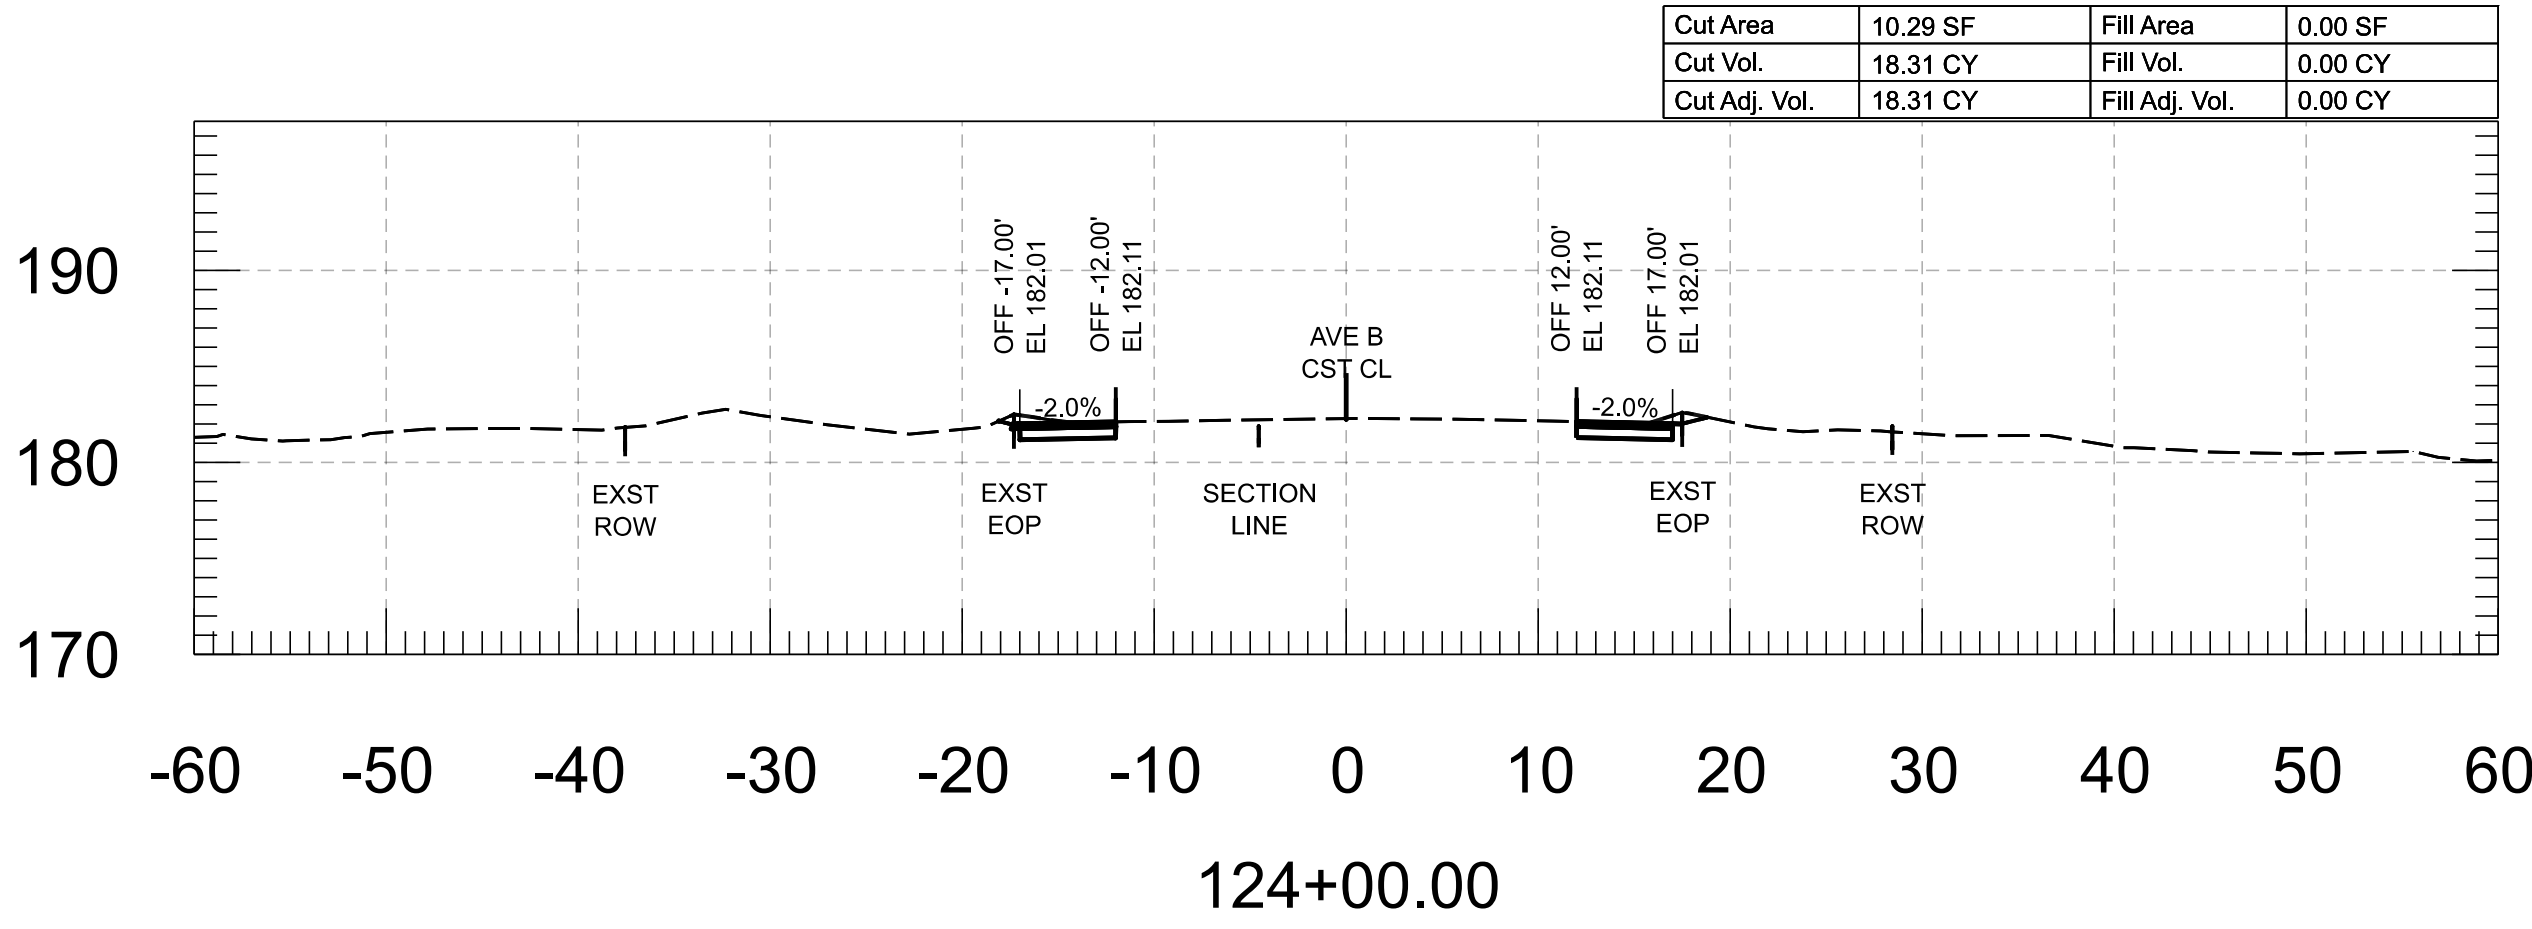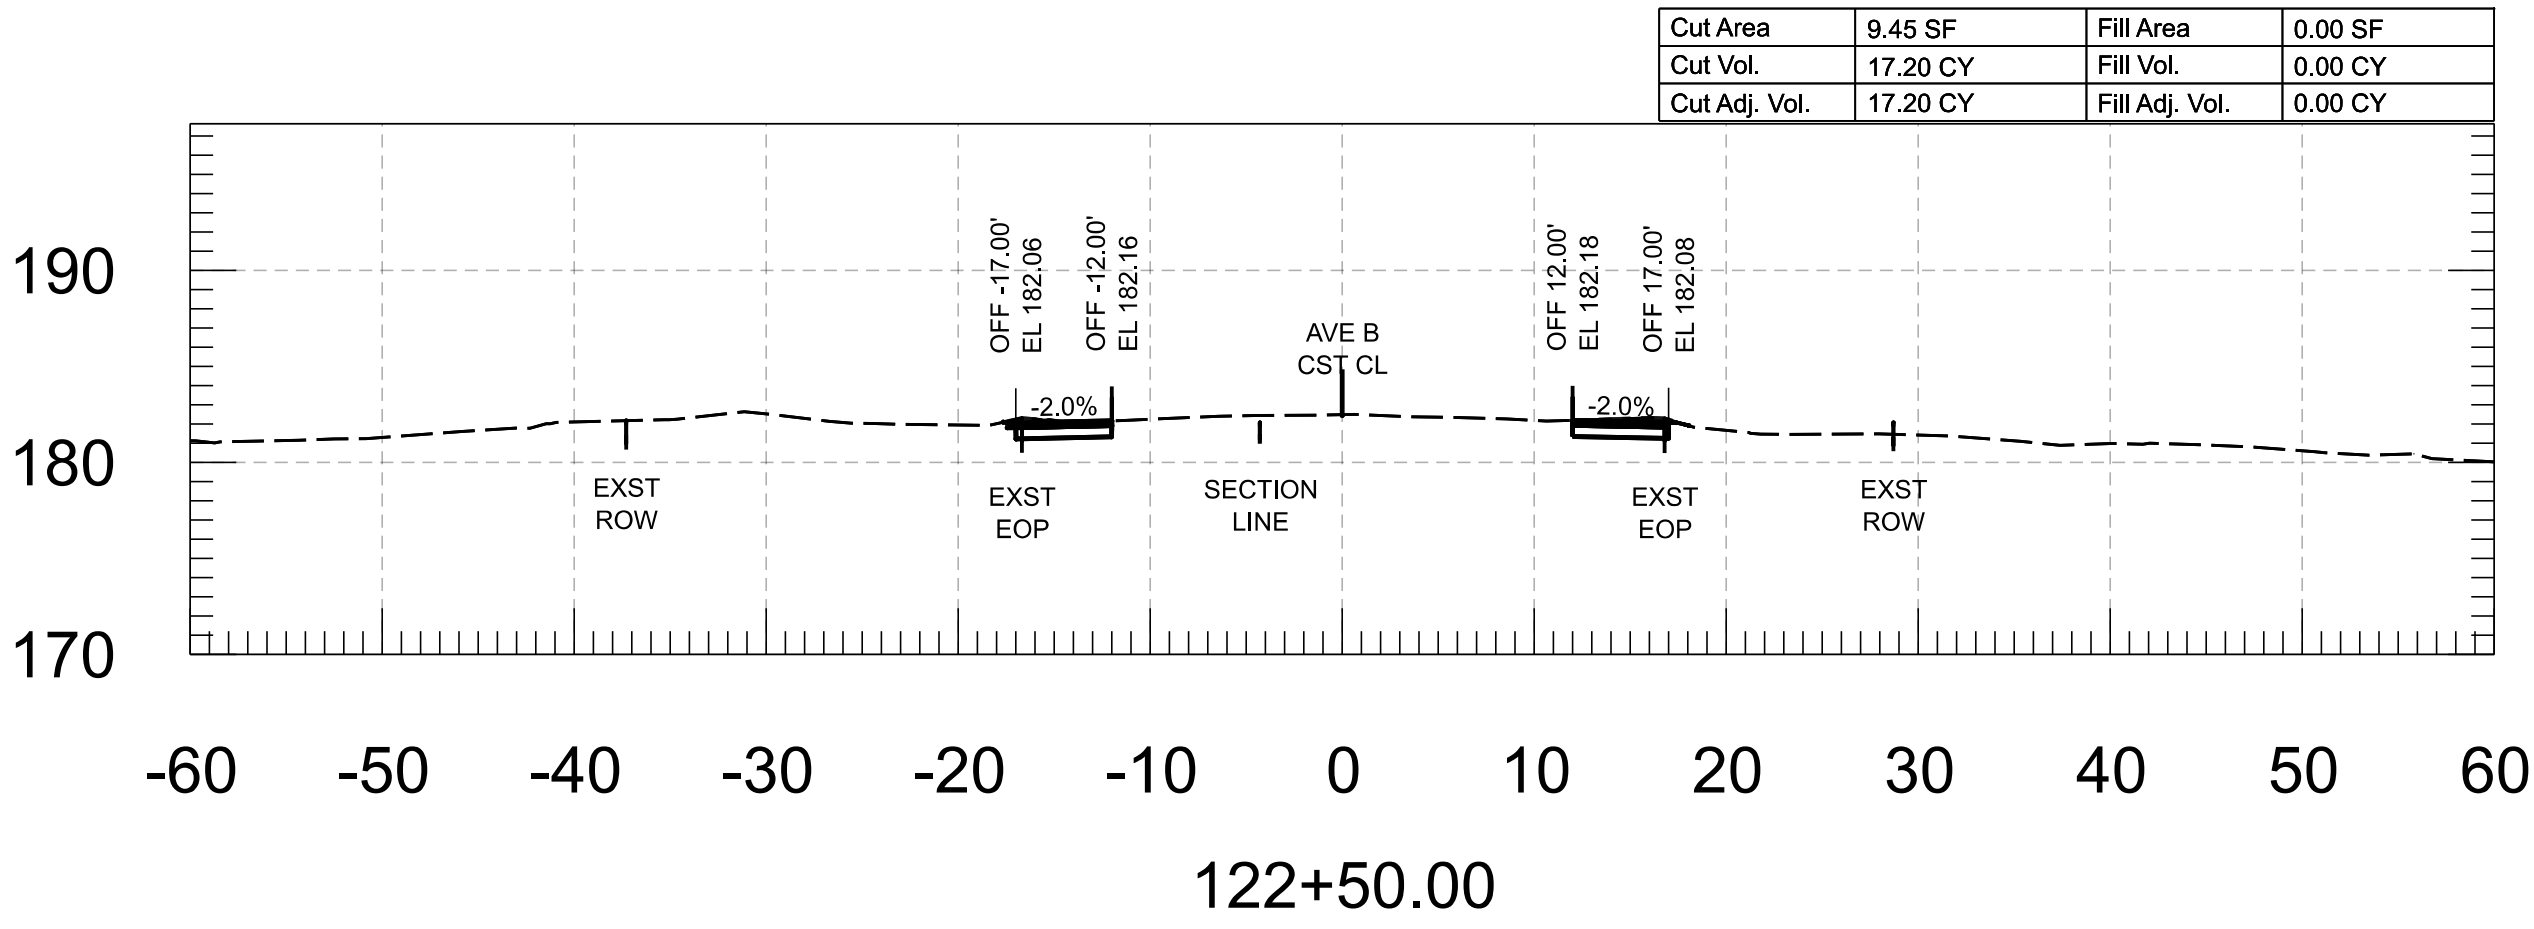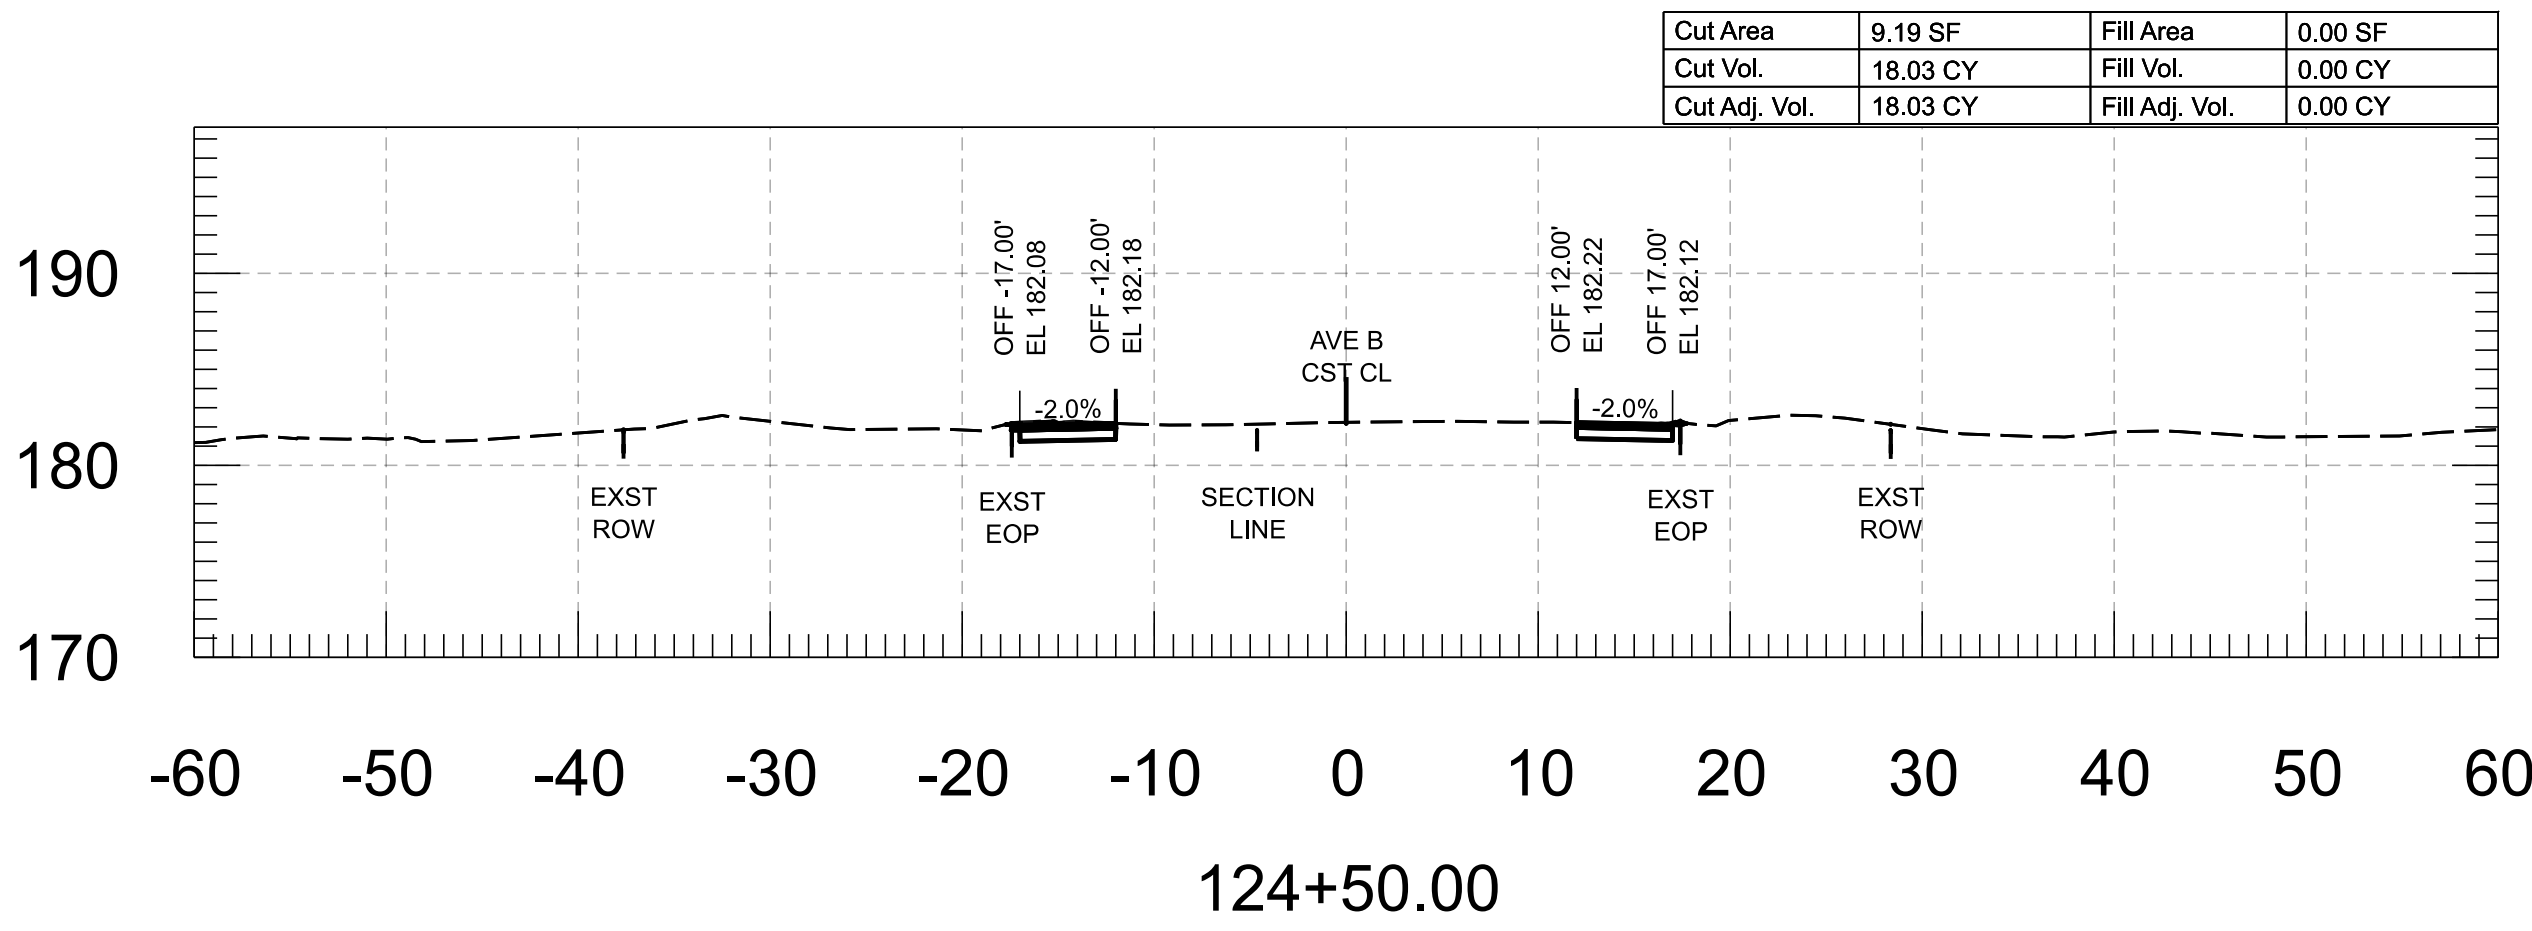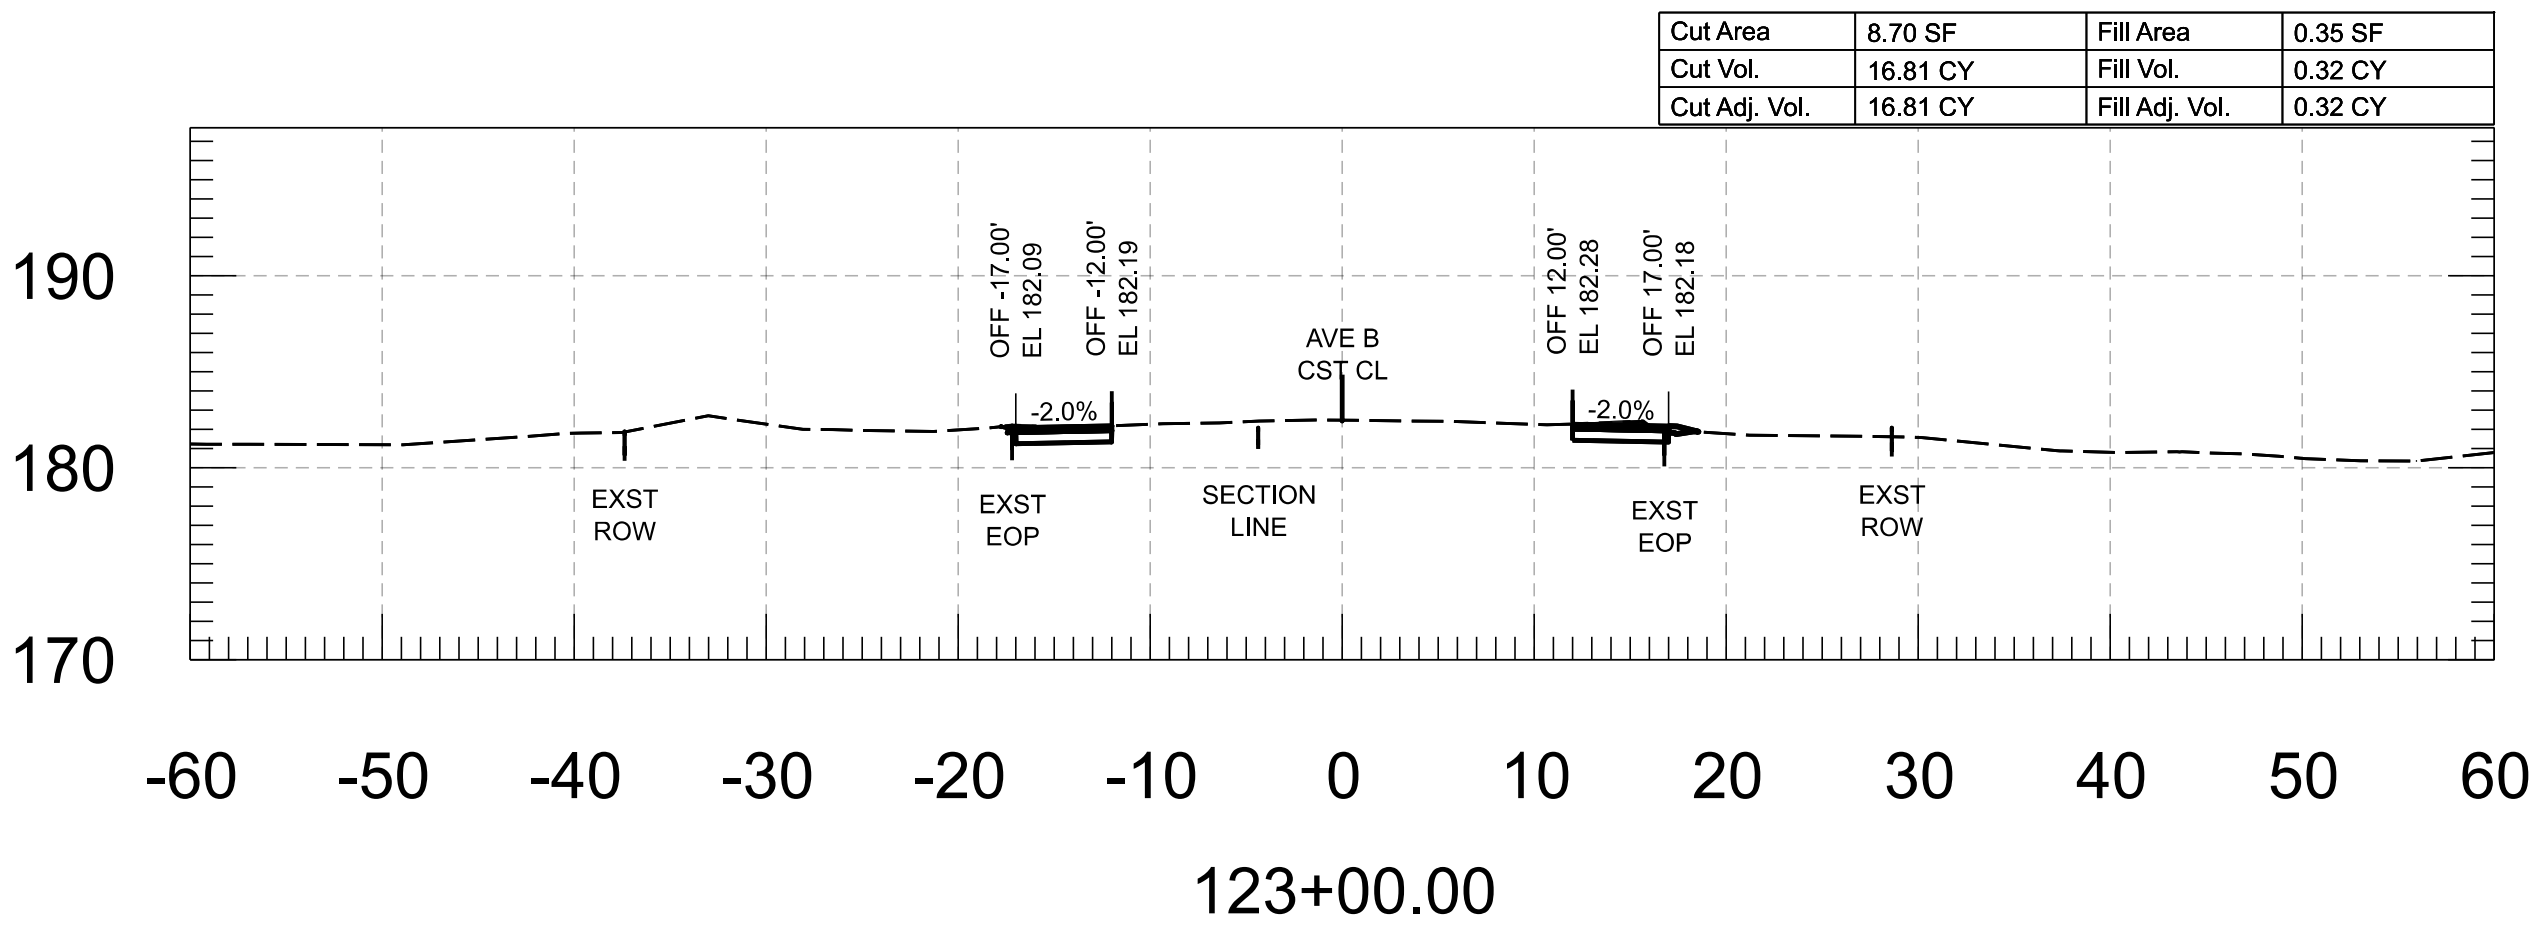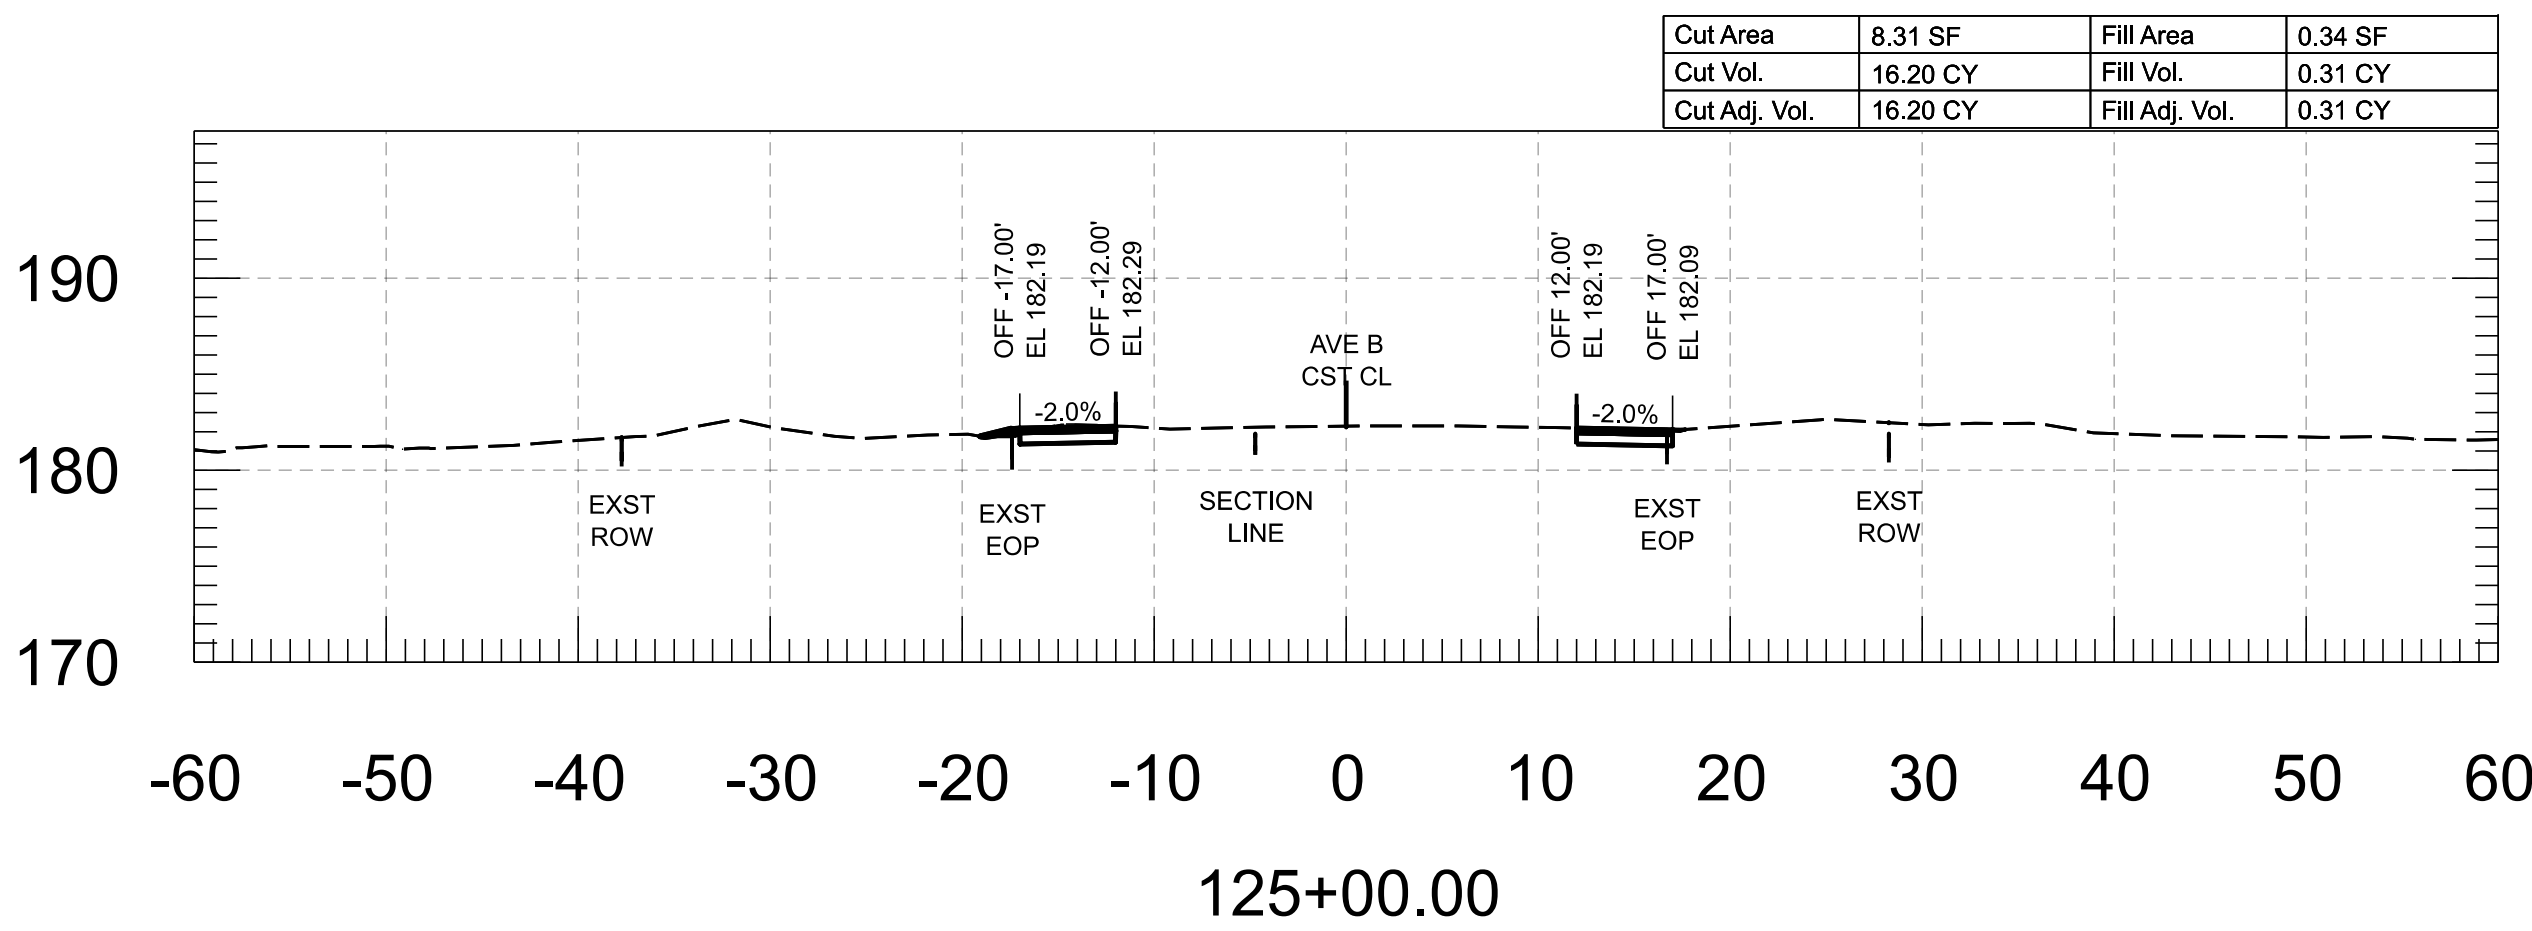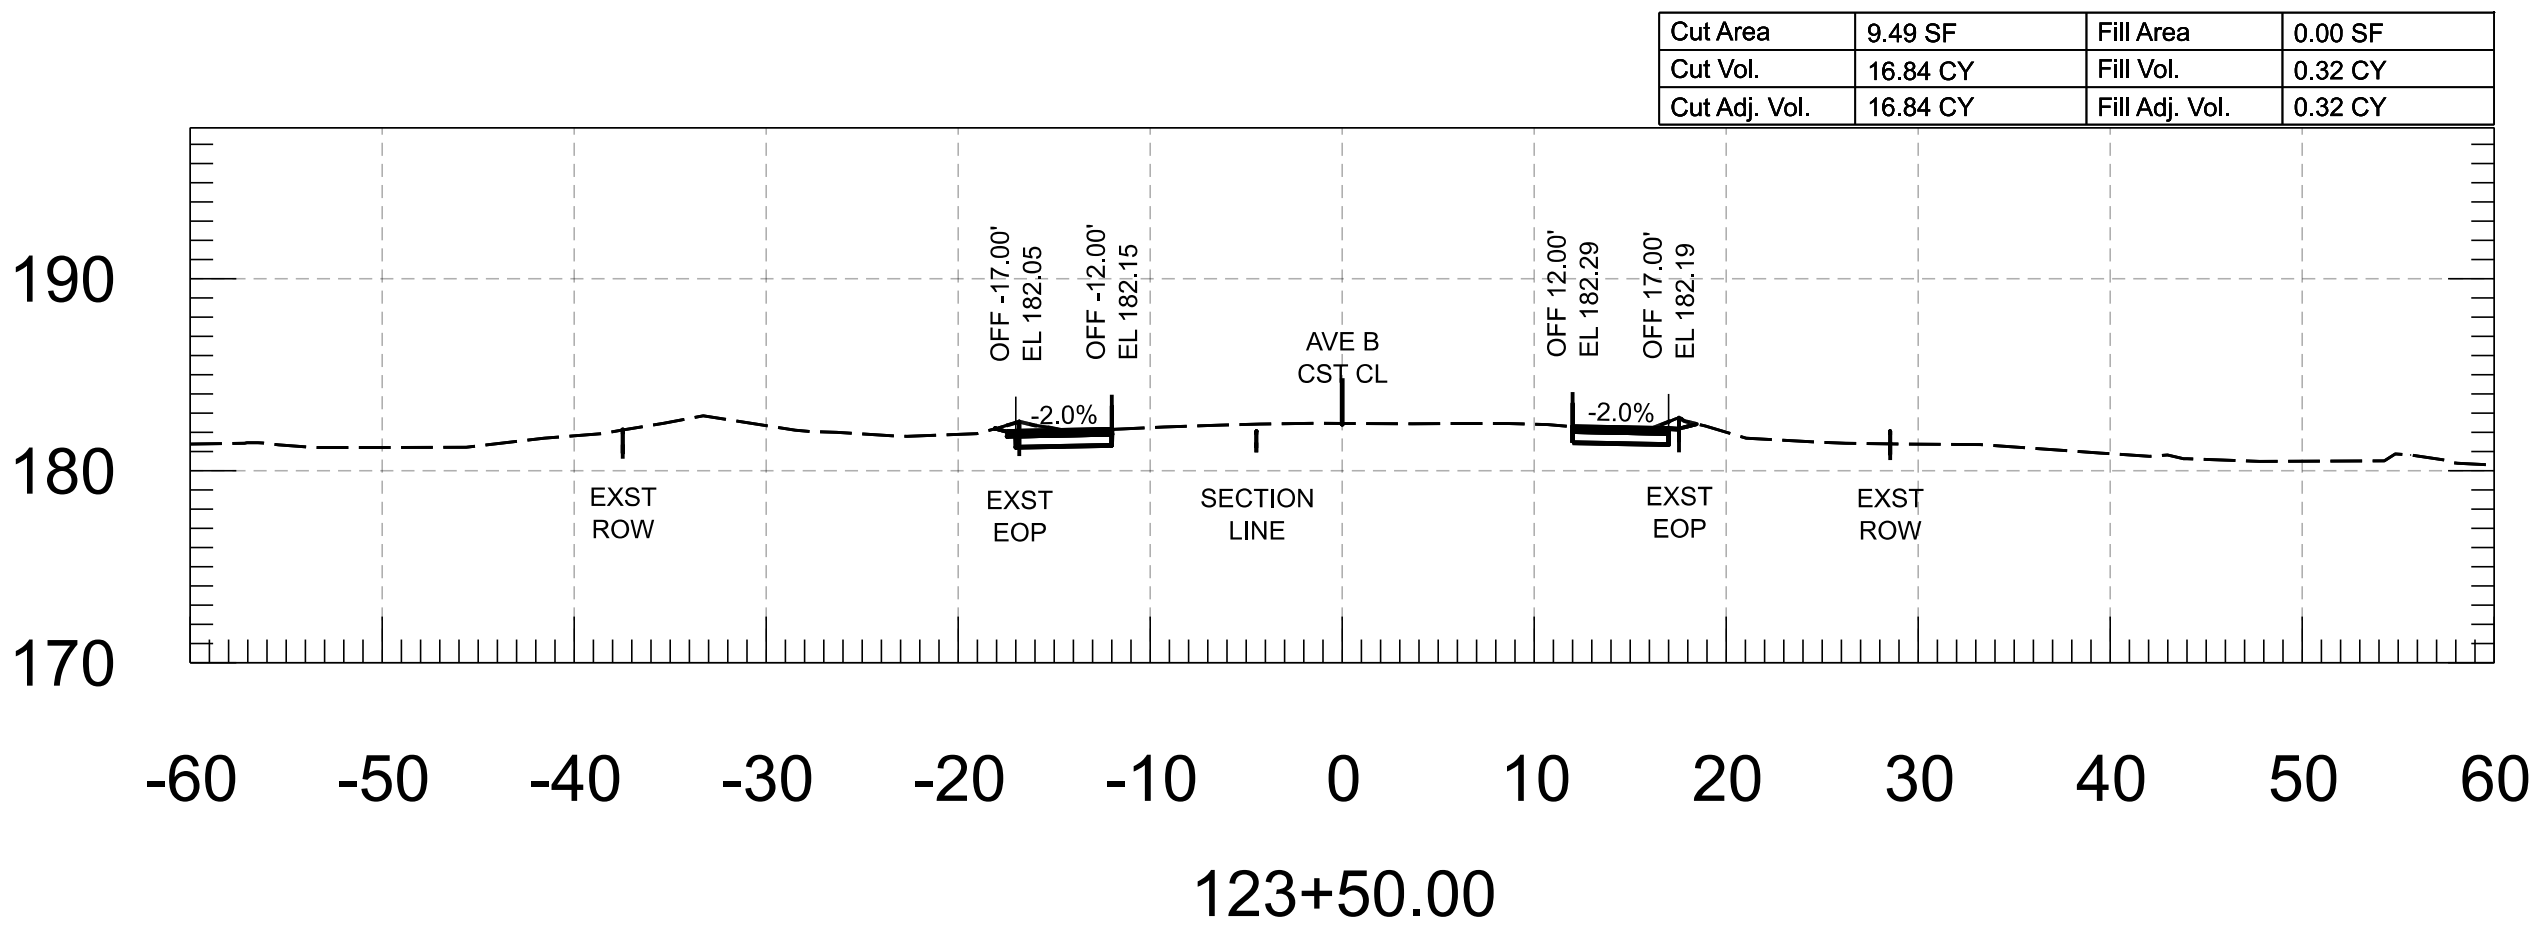

FOR INFORMATION ONLY		NAME	DATE	ARIZONA DEPARTMENT OF TRANSPORTATION PROJECT DELIVERY AND OPERATIONS DIVISION ROADWAY DESIGN SECTION	ROUTE	F.H.W.A. Arizona Division	STATE ARIZ.	PROJECT NO.	FEDERAL ID NO.	SHEET NO.	TOTAL SHEETS	RECORD DRAWING
	DESIGN	M. SCHOEN	07/26					0000 YU YYU	YYU-0(221)T	37	86	
	DRAWN	P. ESCOBAR	07/26		MILEPOST	LOCATION AVENUE B, COUNTY 18TH ST - SR 195						
	CHECKED	H. RIOS	07/26	AVE B CROSS SECTIONS	STRUCTURE NO.	TRACS NO. T0439 01C		____ OF ____				
	 WSP USA Inc. 1230 West Washington Street, Suite 600 Tempe, AZ 85288											

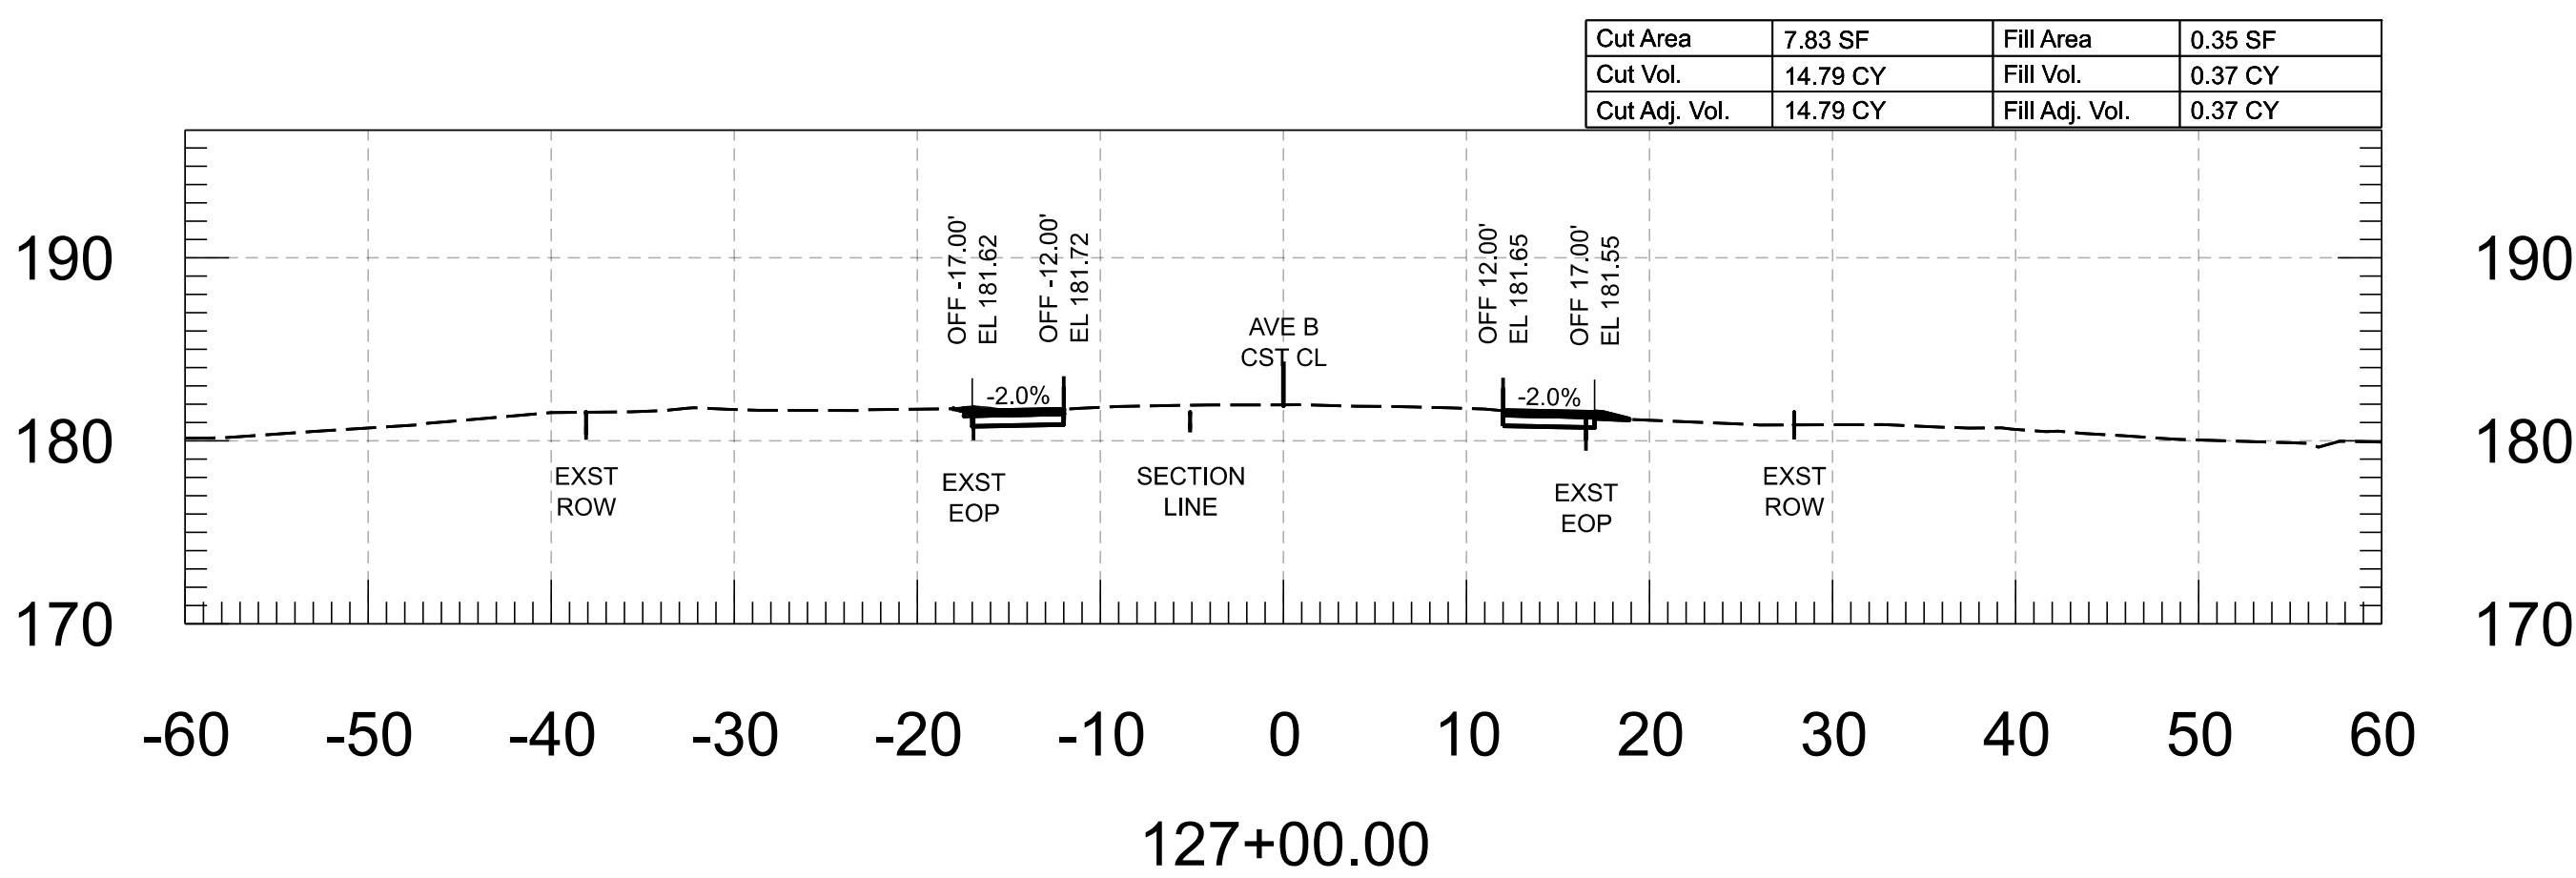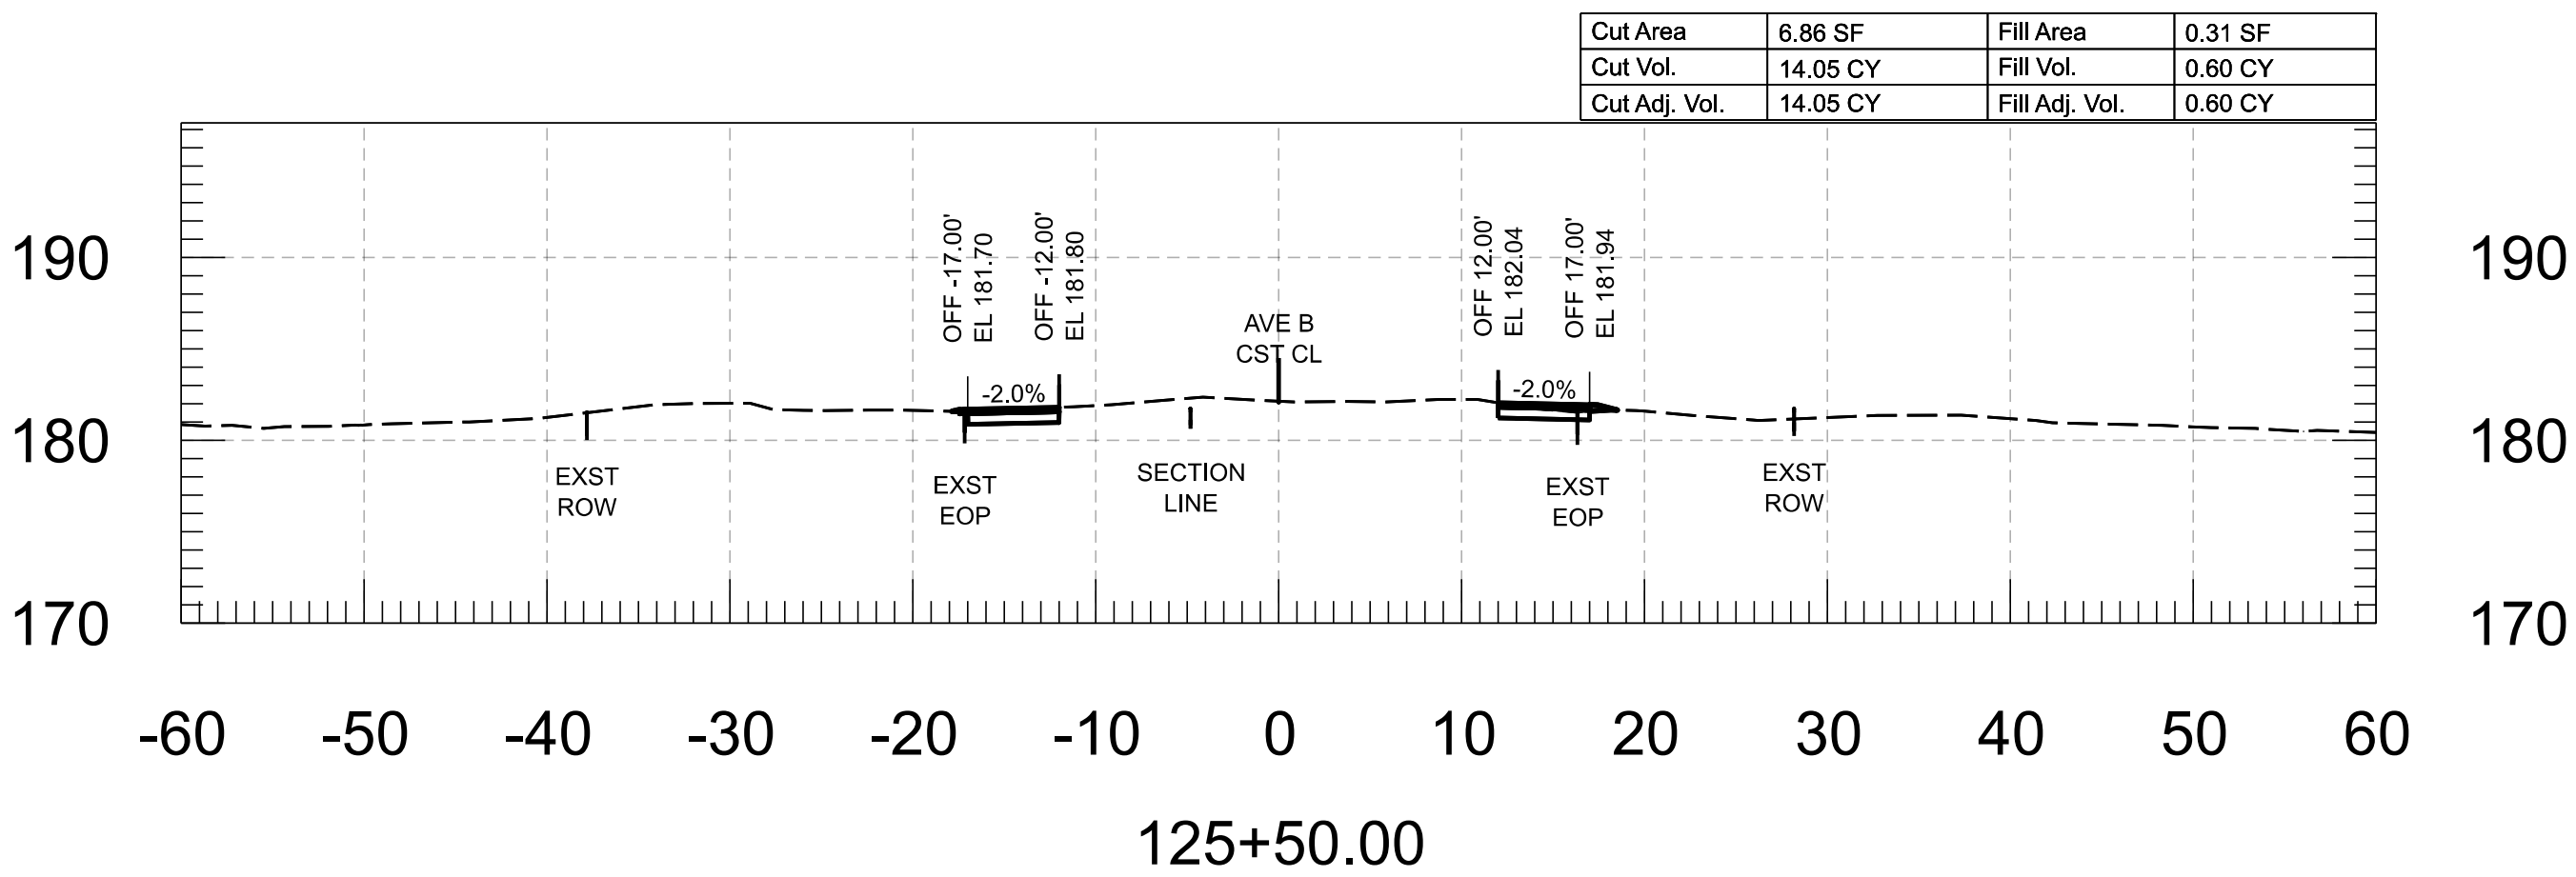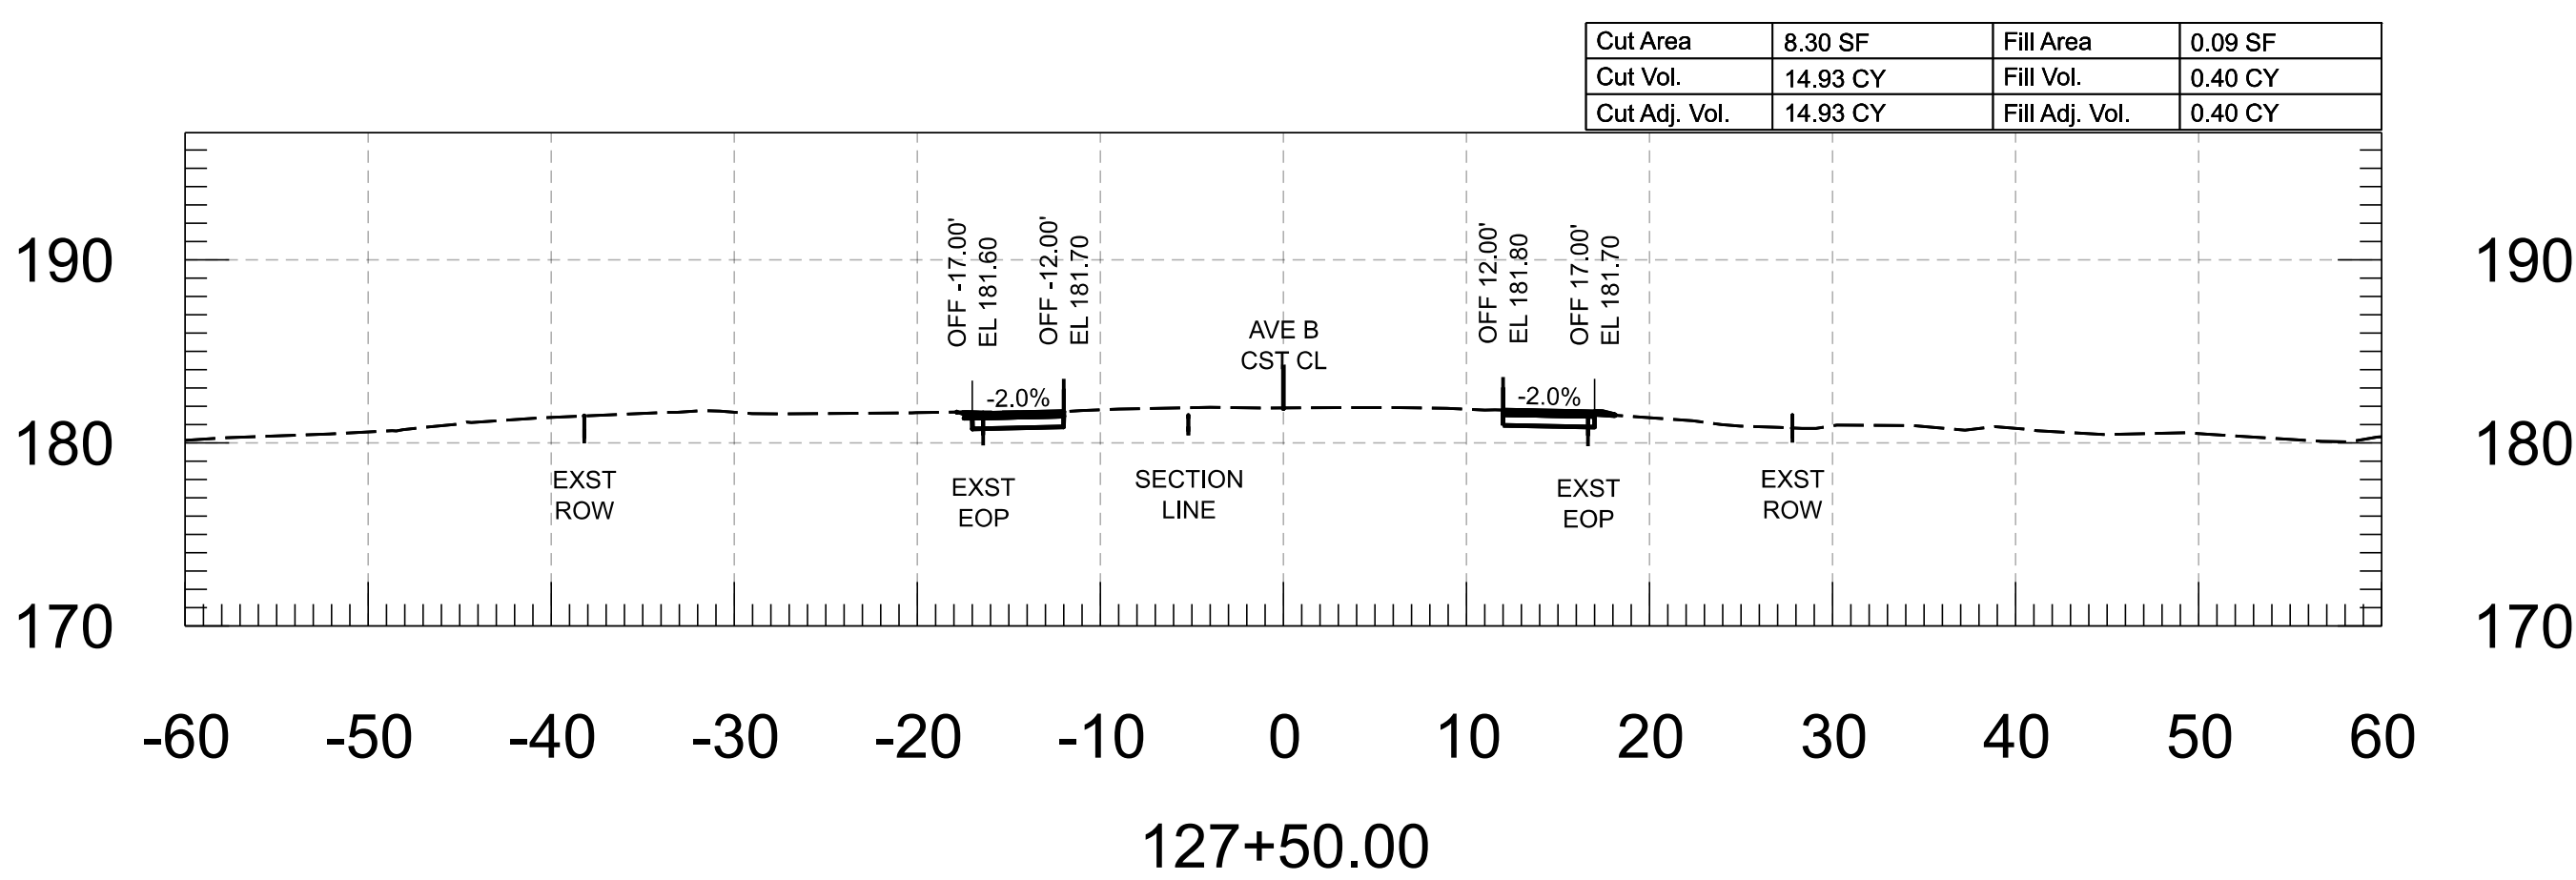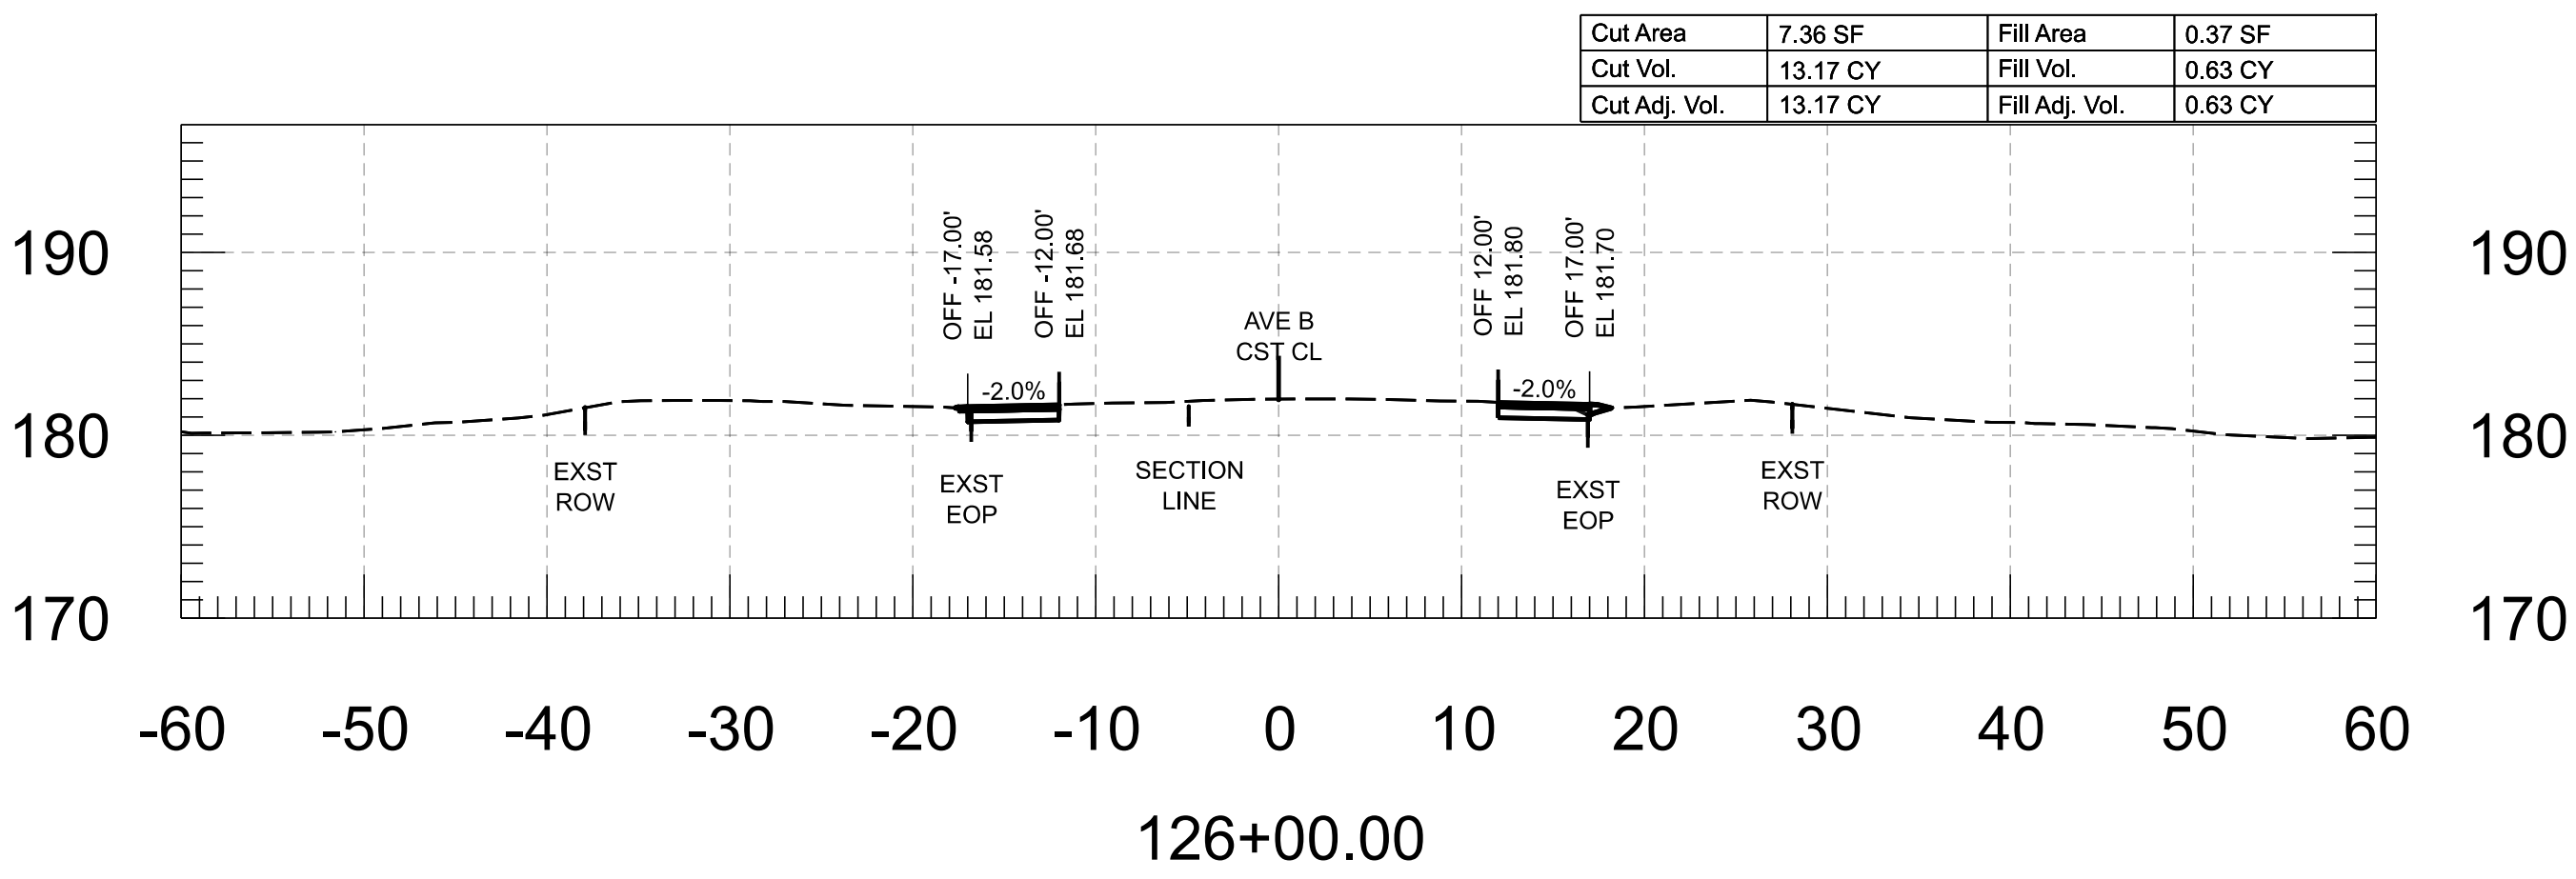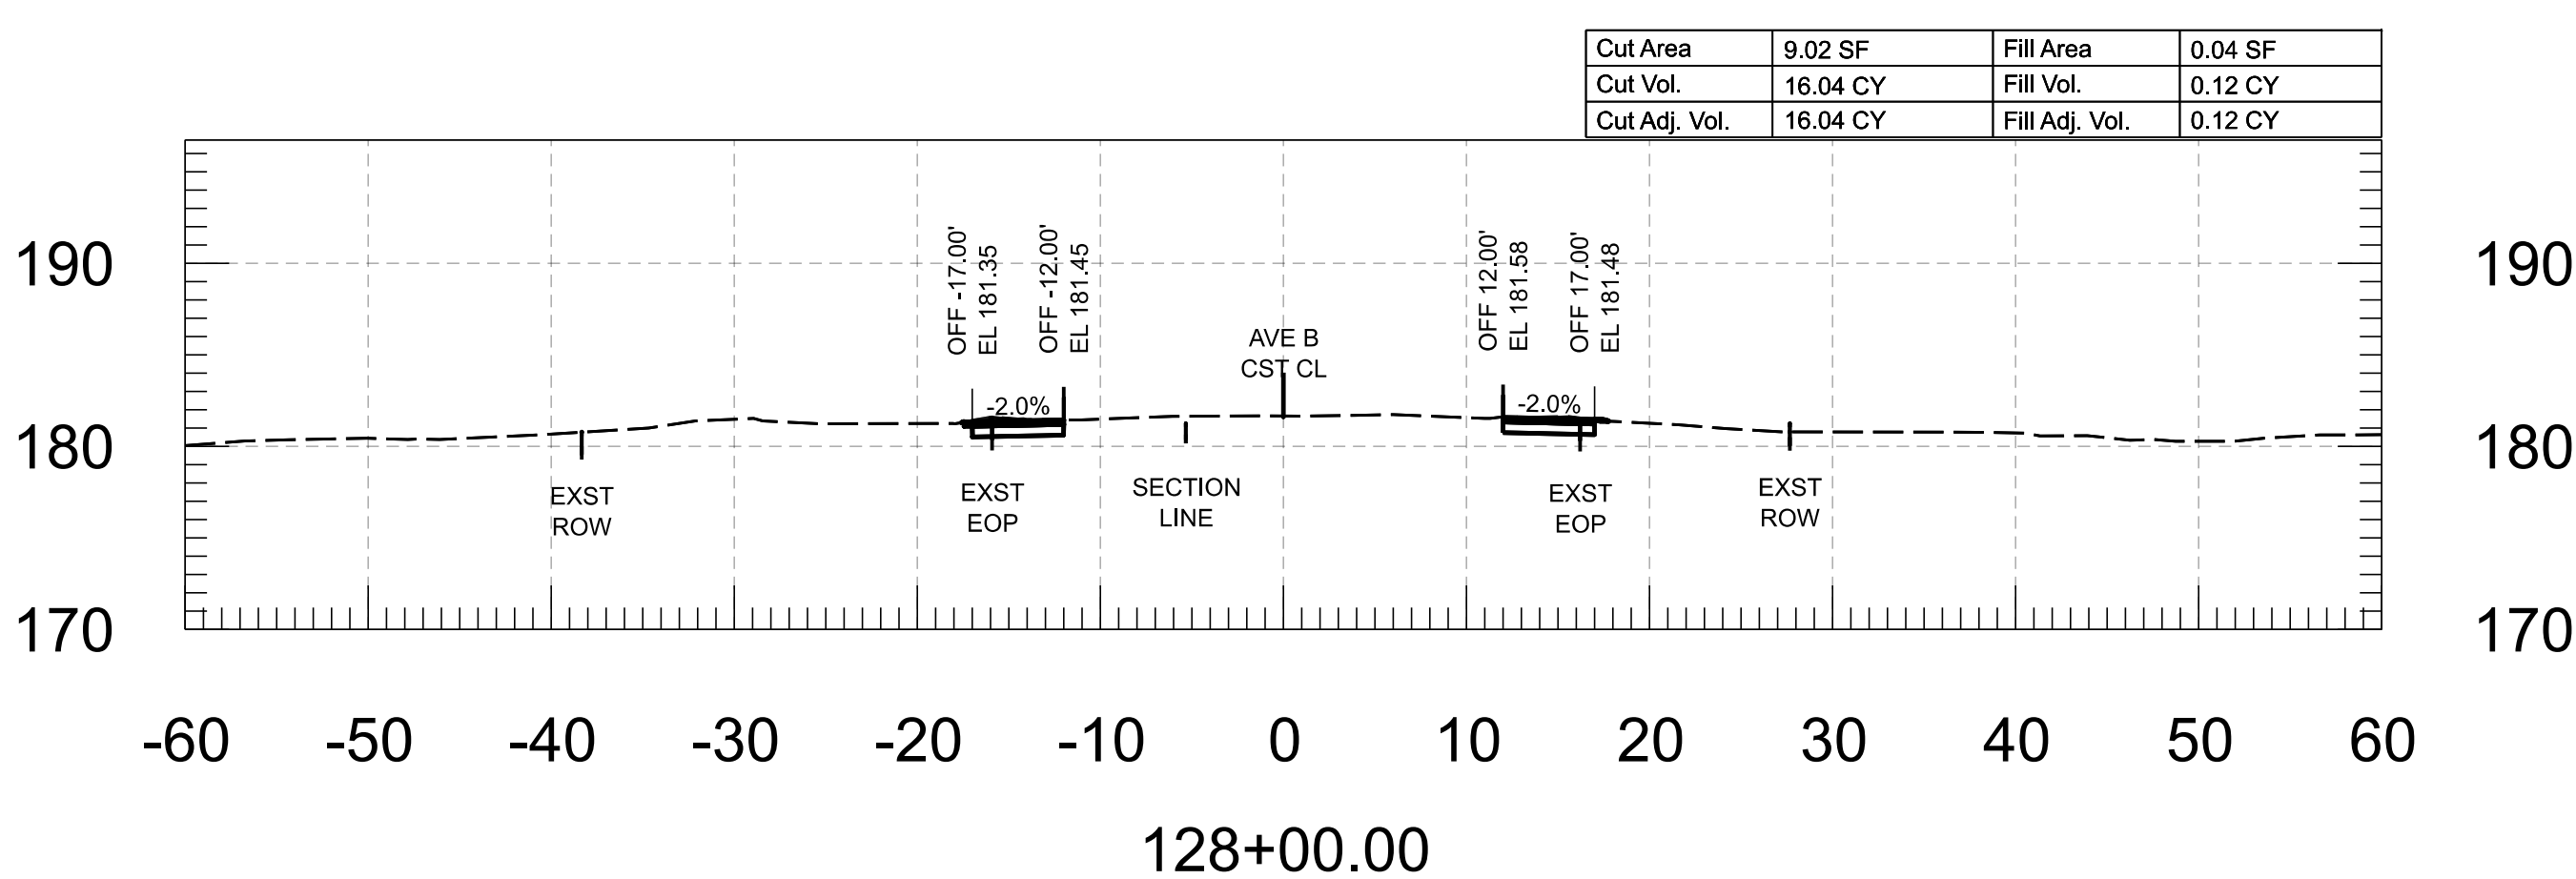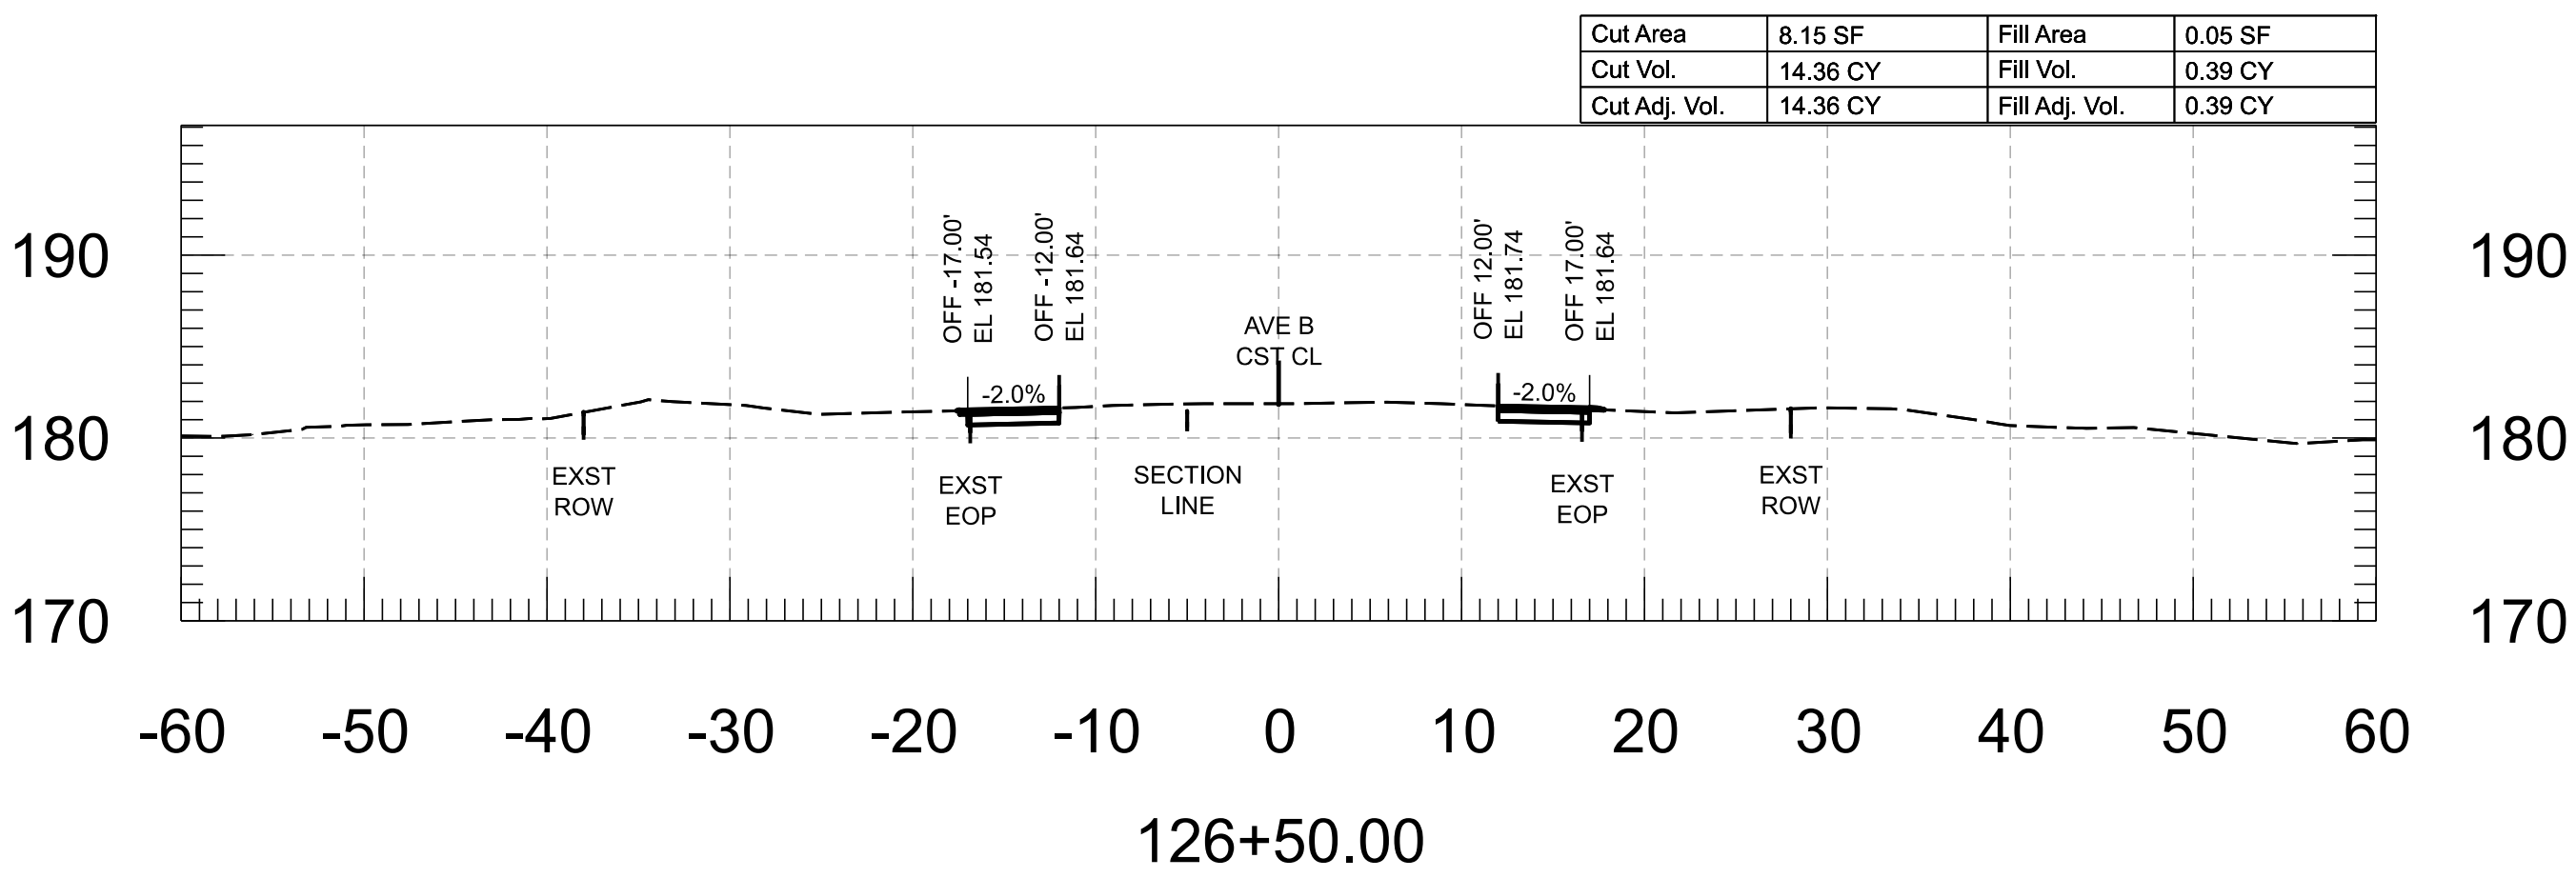


 FOR INFORMATION ONLY		NAME	DATE	ARIZONA DEPARTMENT OF TRANSPORTATION PROJECT DELIVERY AND OPERATIONS DIVISION ROADWAY DESIGN SECTION	ROUTE	F.H.W.A. Arizona Division	STATE ARIZ.	PROJECT NO.	FEDERAL ID NO.	SHEET NO.	TOTAL SHEETS	RECORD DRAWING	
	DESIGN	M. SCHOEN	07/26					0000 YU YYU	YYU-0(221)T	38	86		
	DRAWN	P. ESCOBAR	07/26										
	CHECKED	H. RIOS	07/26										
		 WSP USA Inc. 1230 West Washington Street, Suite 600 Tempe, AZ 85288	AVE B CROSS SECTIONS			MILEPOST	LOCATION AVENUE B, COUNTY 18TH ST - SR 195						
					STRUCTURE NO.	TRACS NO. T0439 01C							___ OF ___

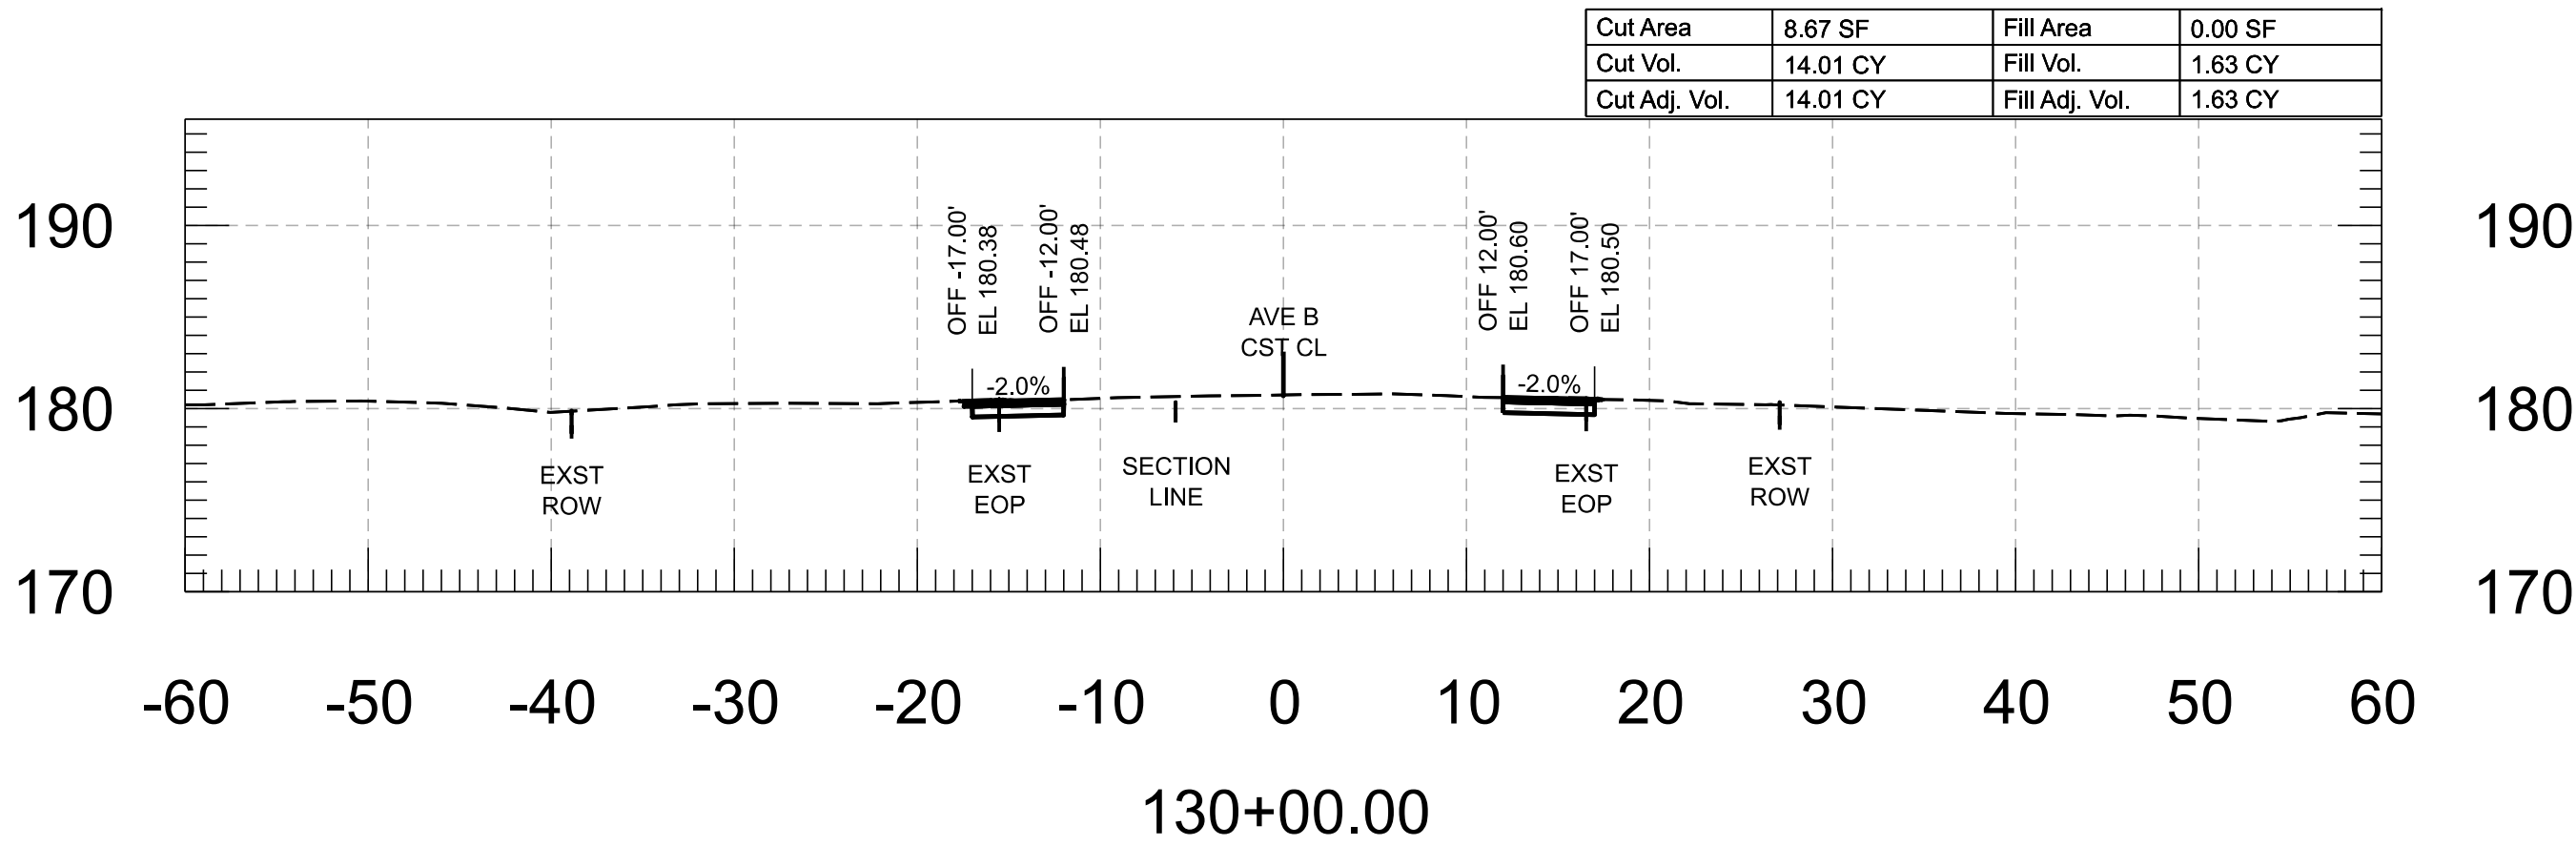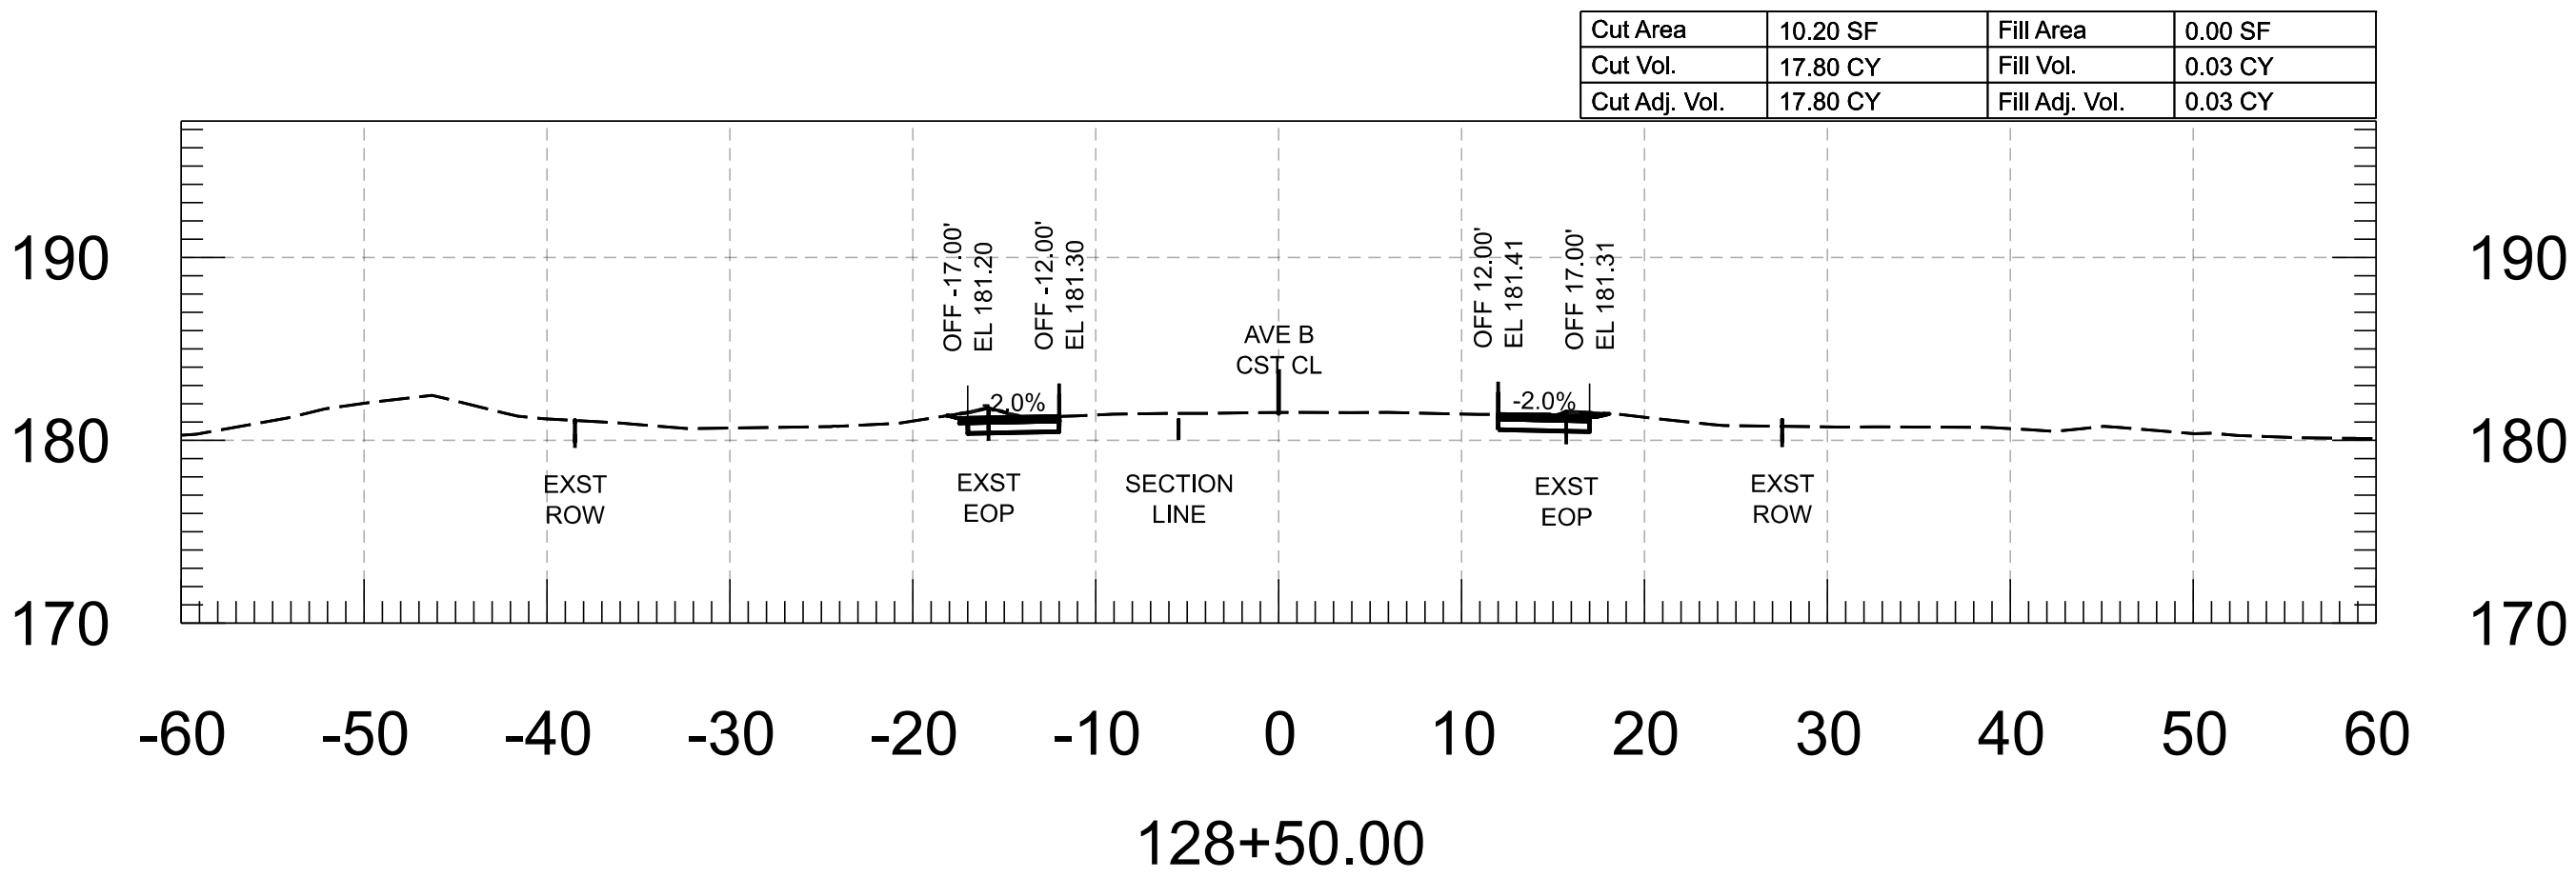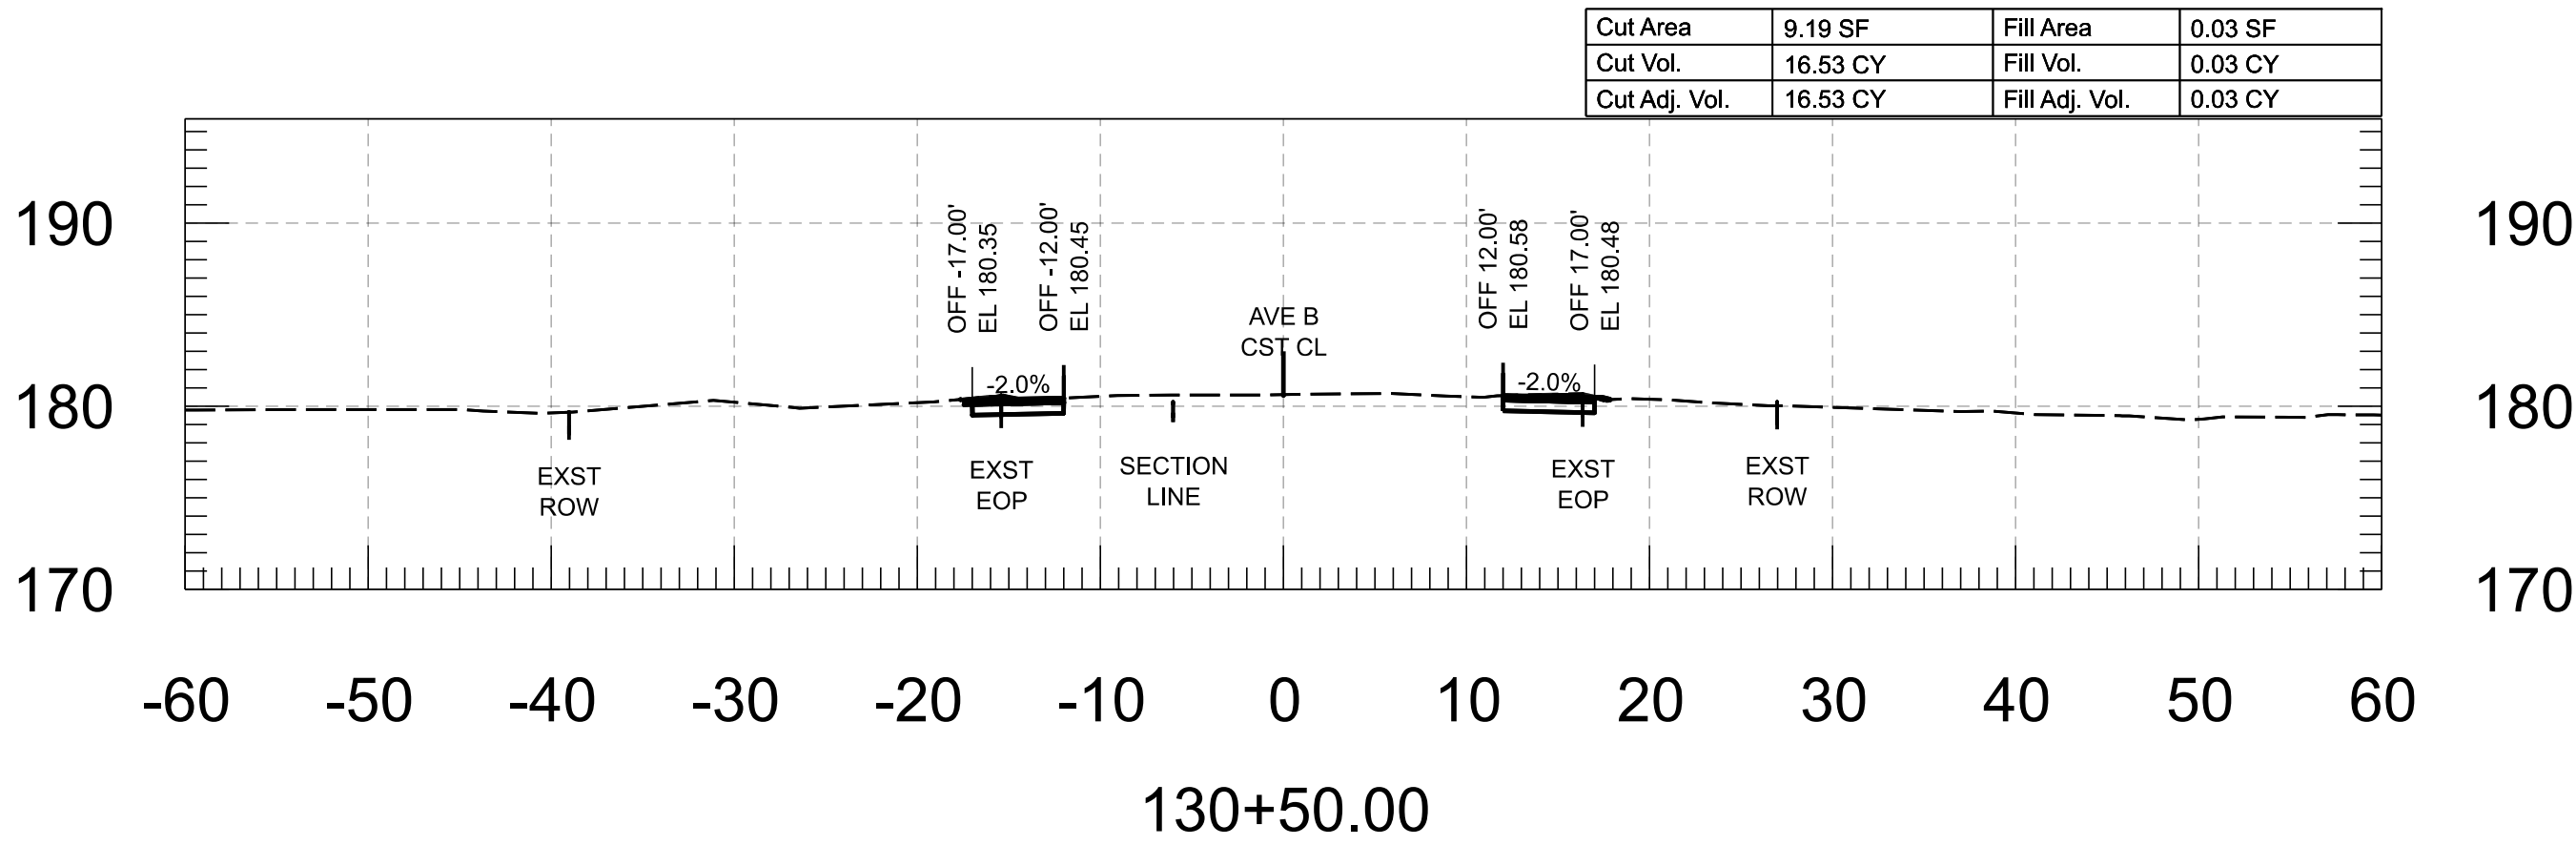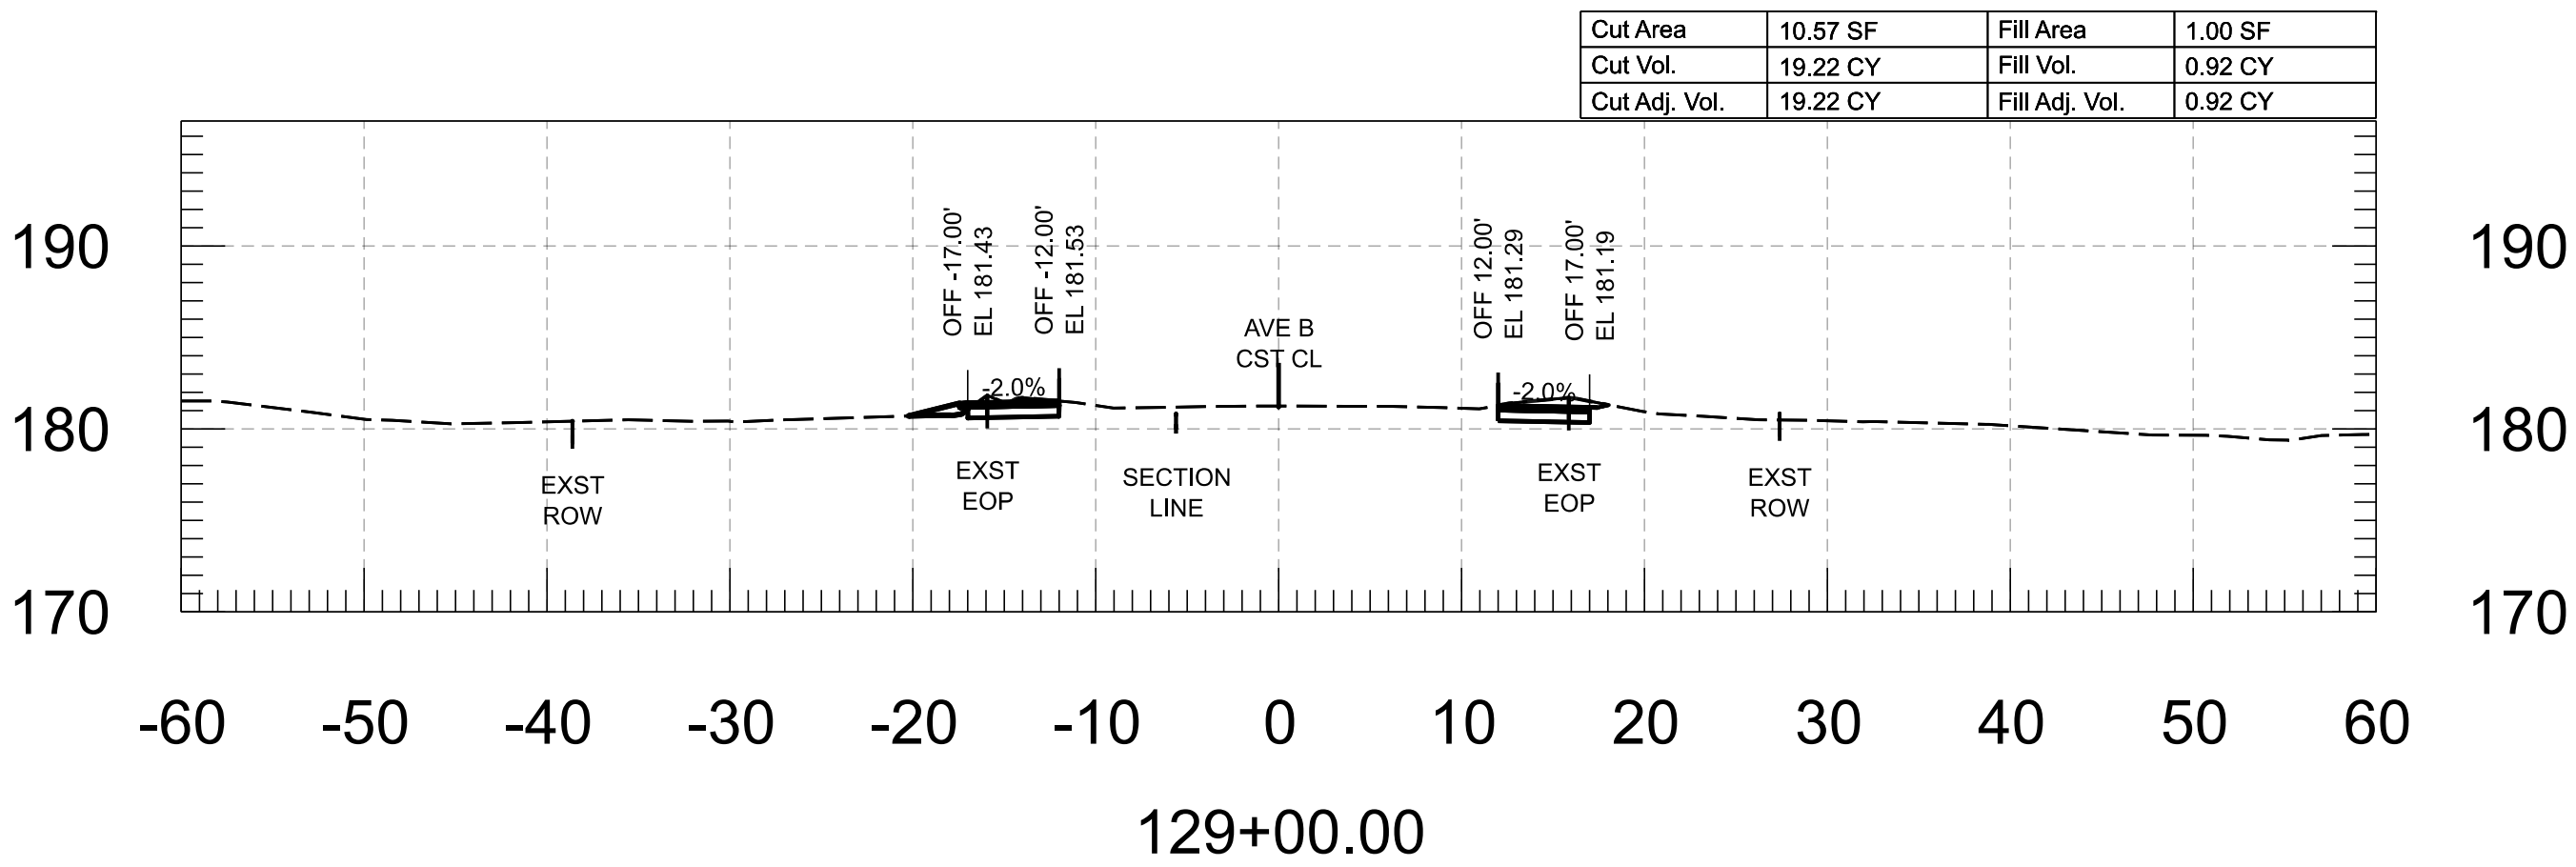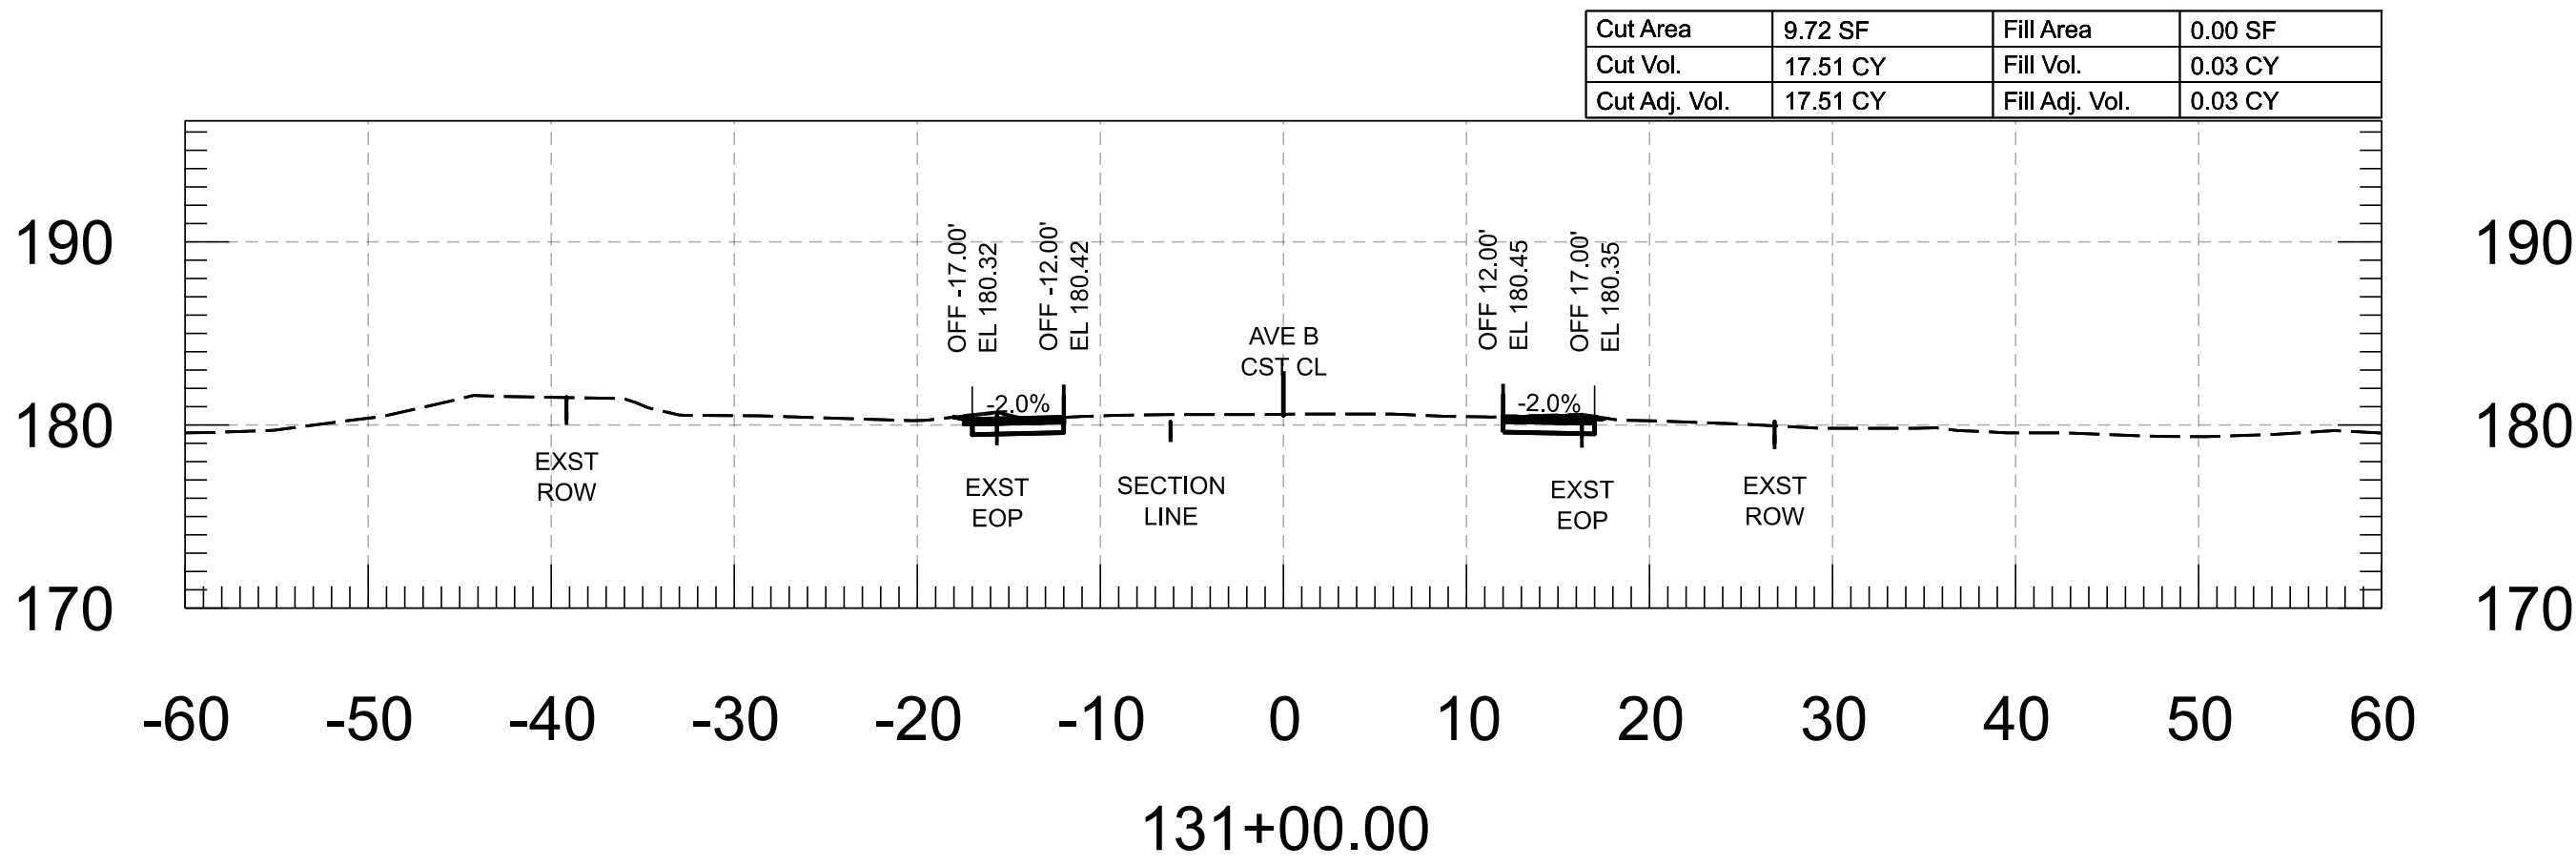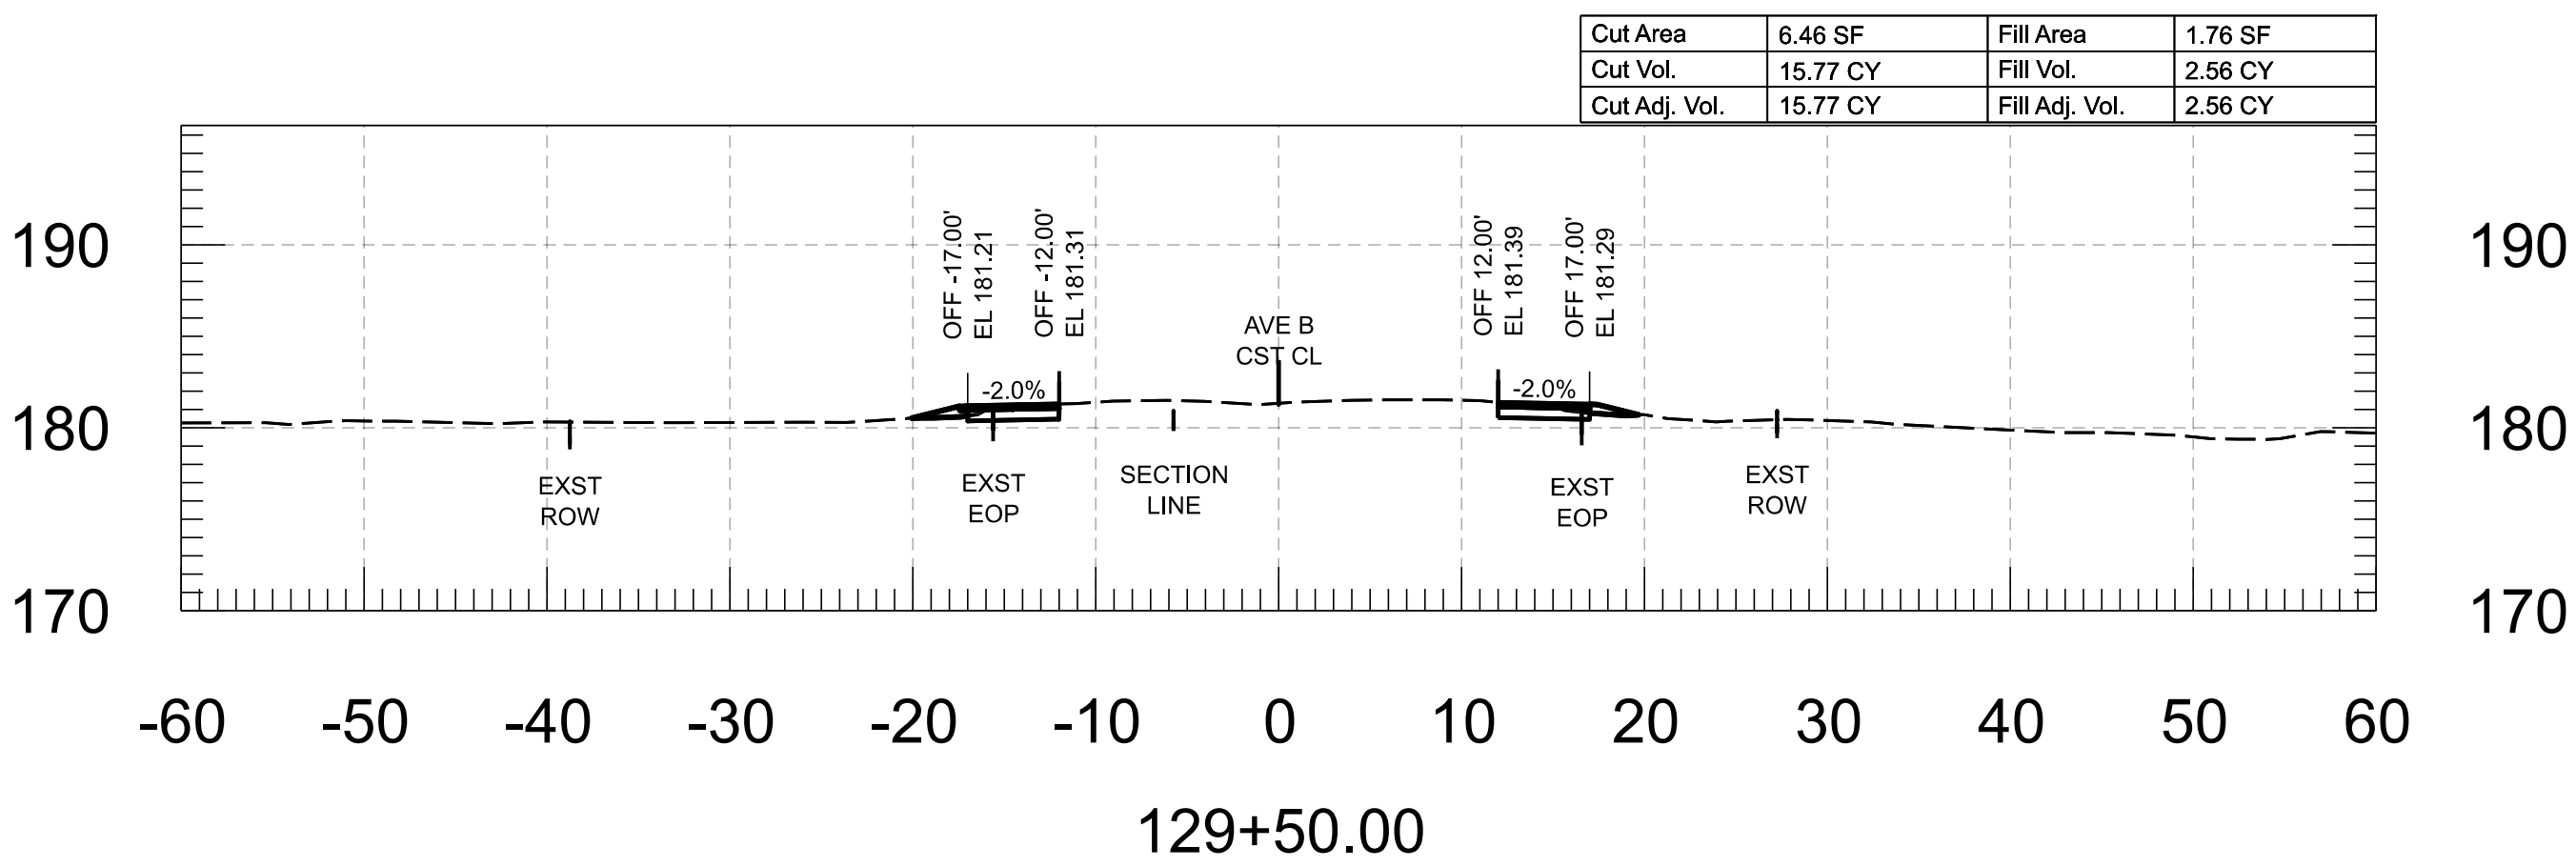


FOR INFORMATION ONLY		NAME	DATE	ARIZONA DEPARTMENT OF TRANSPORTATION PROJECT DELIVERY AND OPERATIONS DIVISION ROADWAY DESIGN SECTION	ROUTE	F.H.W.A. Arizona Division	STATE ARIZ.	PROJECT NO.	FEDERAL ID NO.	SHEET NO.	TOTAL SHEETS	RECORD DRAWING
	DESIGN	M. SCHOEN	07/26					0000 YU YYU	YYU-0(221)T	39	86	
	DRAWN	P. ESCOBAR	07/26		MILEPOST	LOCATION AVENUE B, COUNTY 18TH ST - SR 195						
	CHECKED	H. RIOS	07/26	TRACS NO. T0439 01C								
	 WSP USA Inc. 1230 West Washington Street, Suite 600 Tempe, AZ 85288				AVE B CROSS SECTIONS	____ OF ____						


Cut Area	9.36 SF	Fill Area	0.00 SF
Cut Vol.	17.30 CY	Fill Vol.	0.00 CY
Cut Adj. Vol.	17.30 CY	Fill Adj. Vol.	0.00 CY

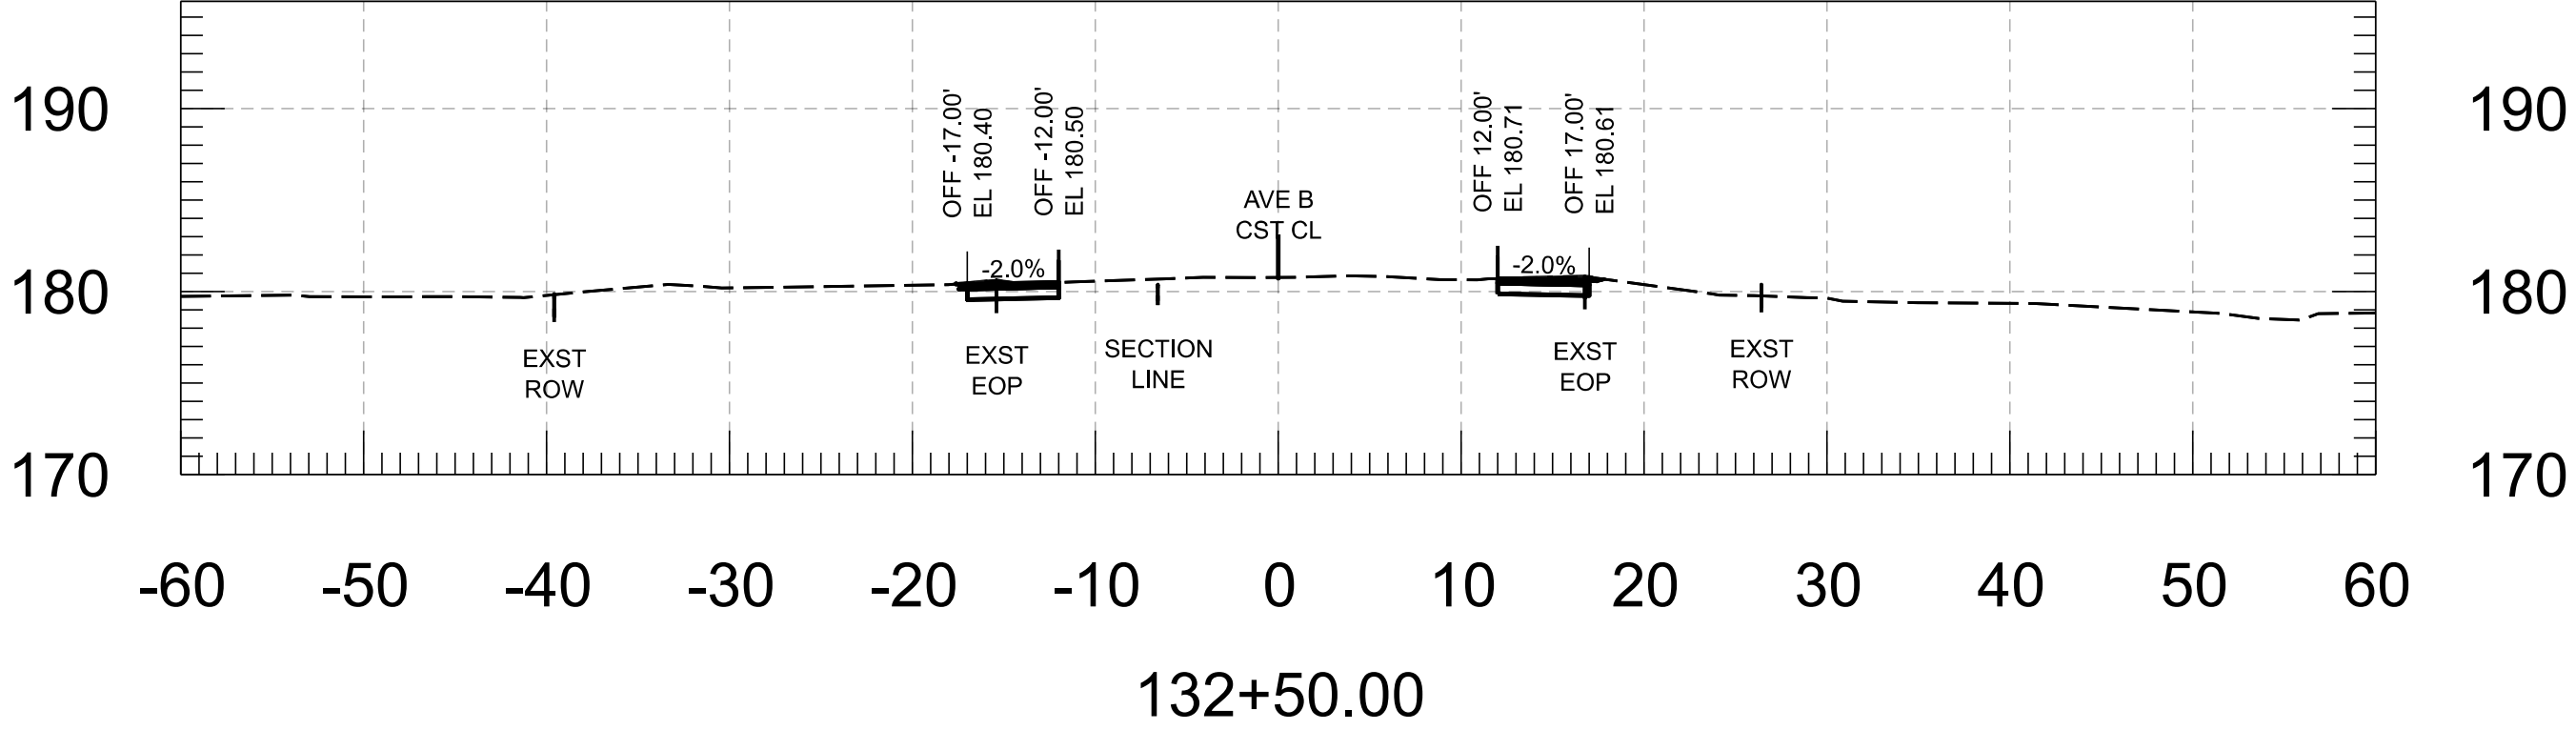


Cut Area	9.18 SF	Fill Area	0.10 SF
Cut Vol.	16.42 CY	Fill Vol.	0.09 CY
Cut Adj. Vol.	16.42 CY	Fill Adj. Vol.	0.09 CY

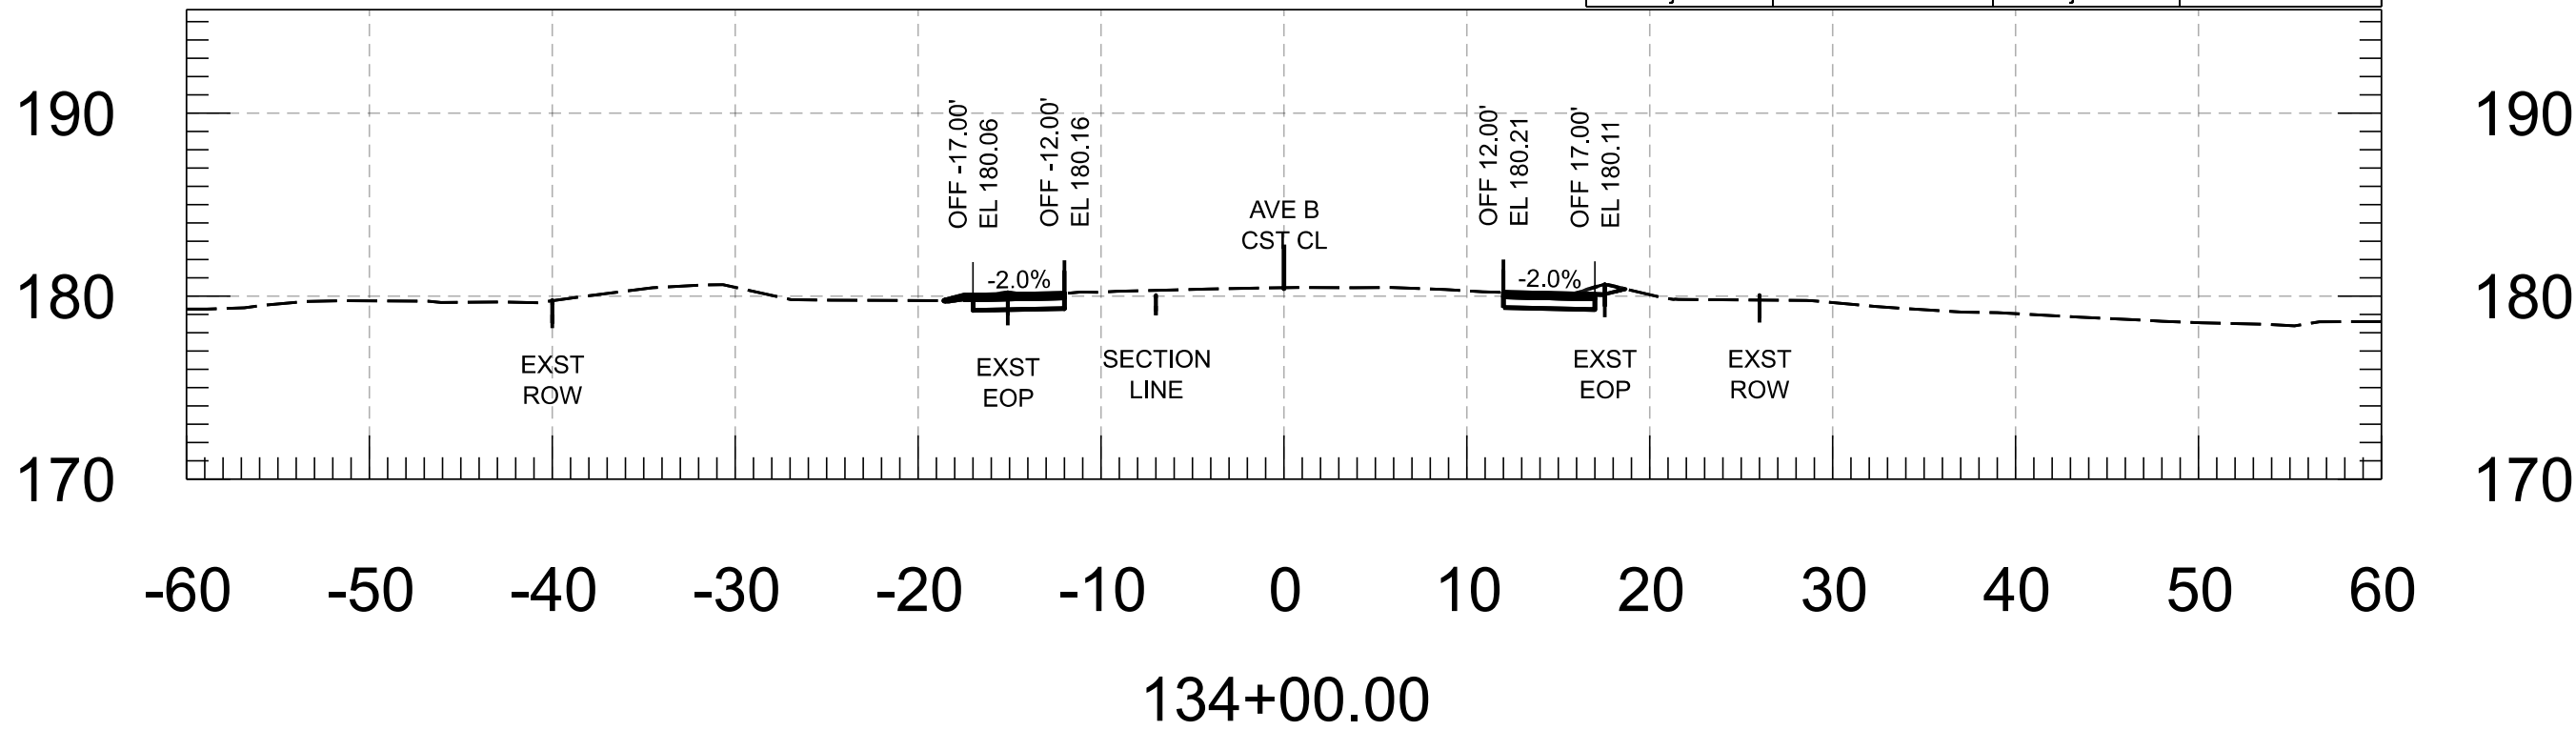


Cut Area	9.33 SF	Fill Area	0.00 SF
Cut Vol.	17.27 CY	Fill Vol.	0.04 CY
Cut Adj. Vol.	17.27 CY	Fill Adj. Vol.	0.04 CY

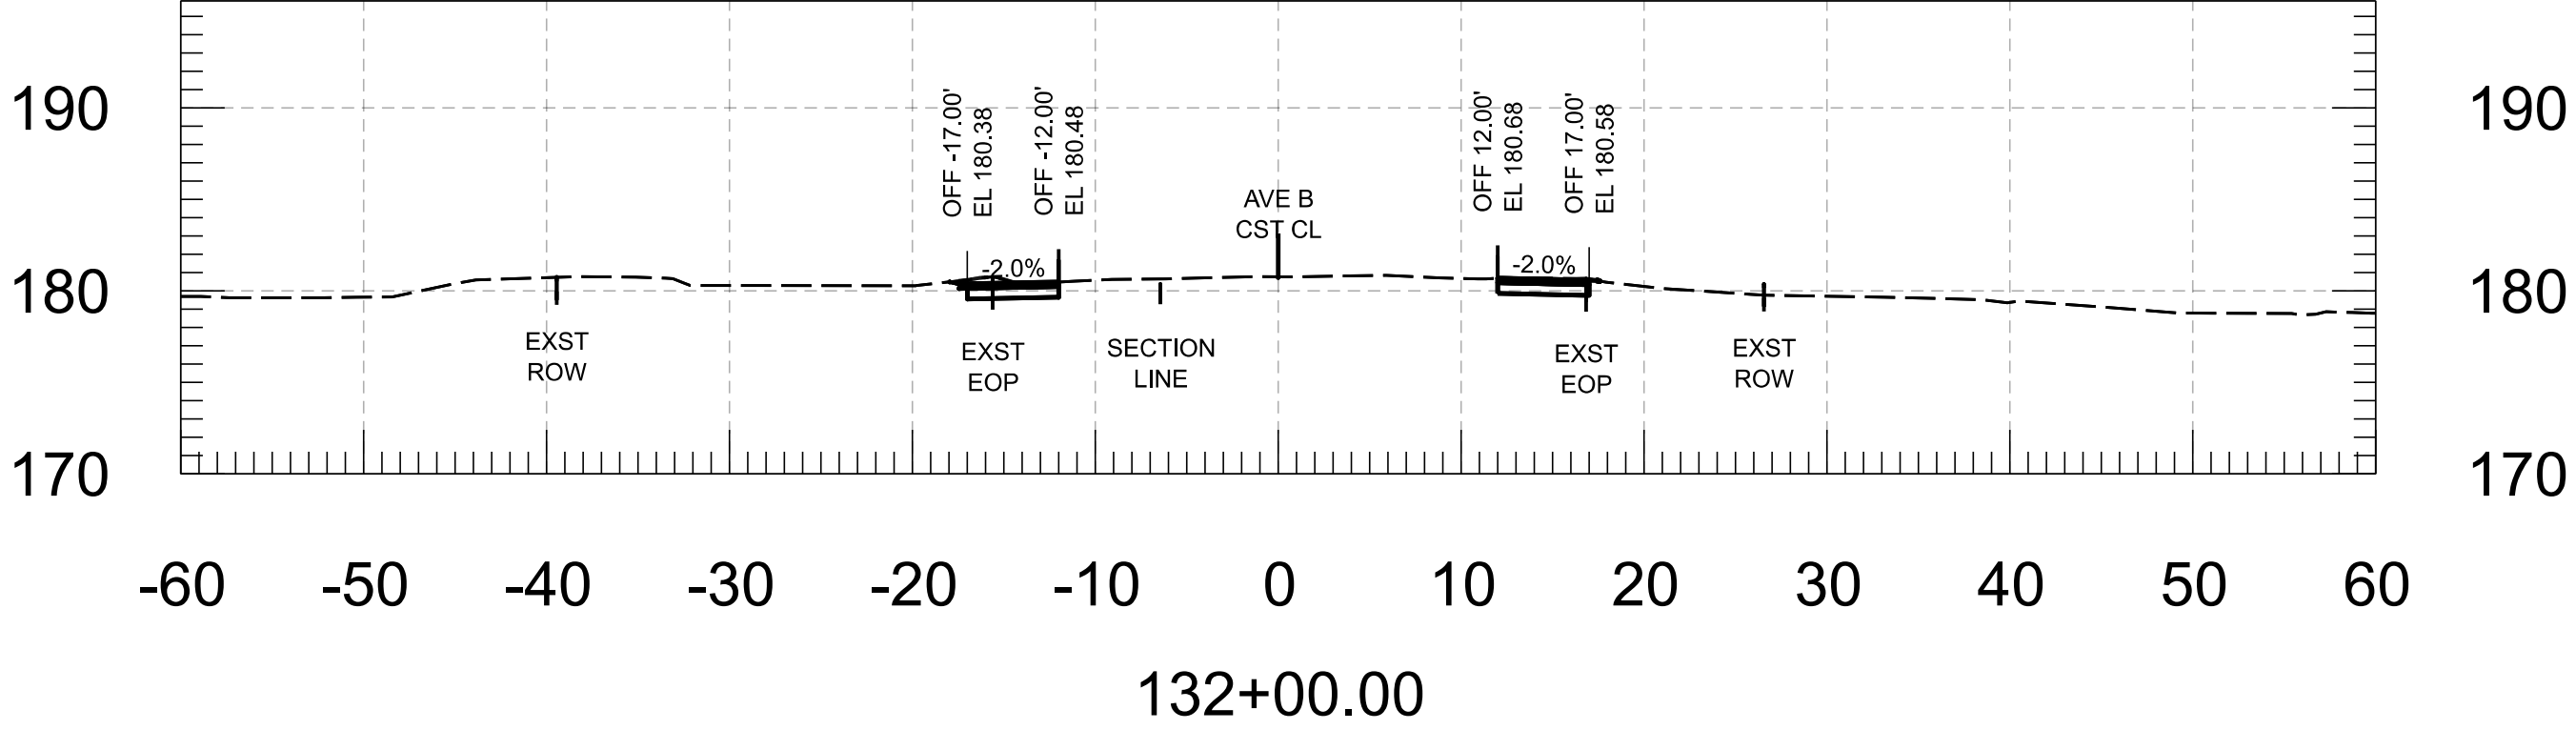


Cut Area	8.55 SF	Fill Area	0.00 SF
Cut Vol.	16.61 CY	Fill Vol.	0.00 CY
Cut Adj. Vol.	16.61 CY	Fill Adj. Vol.	0.00 CY

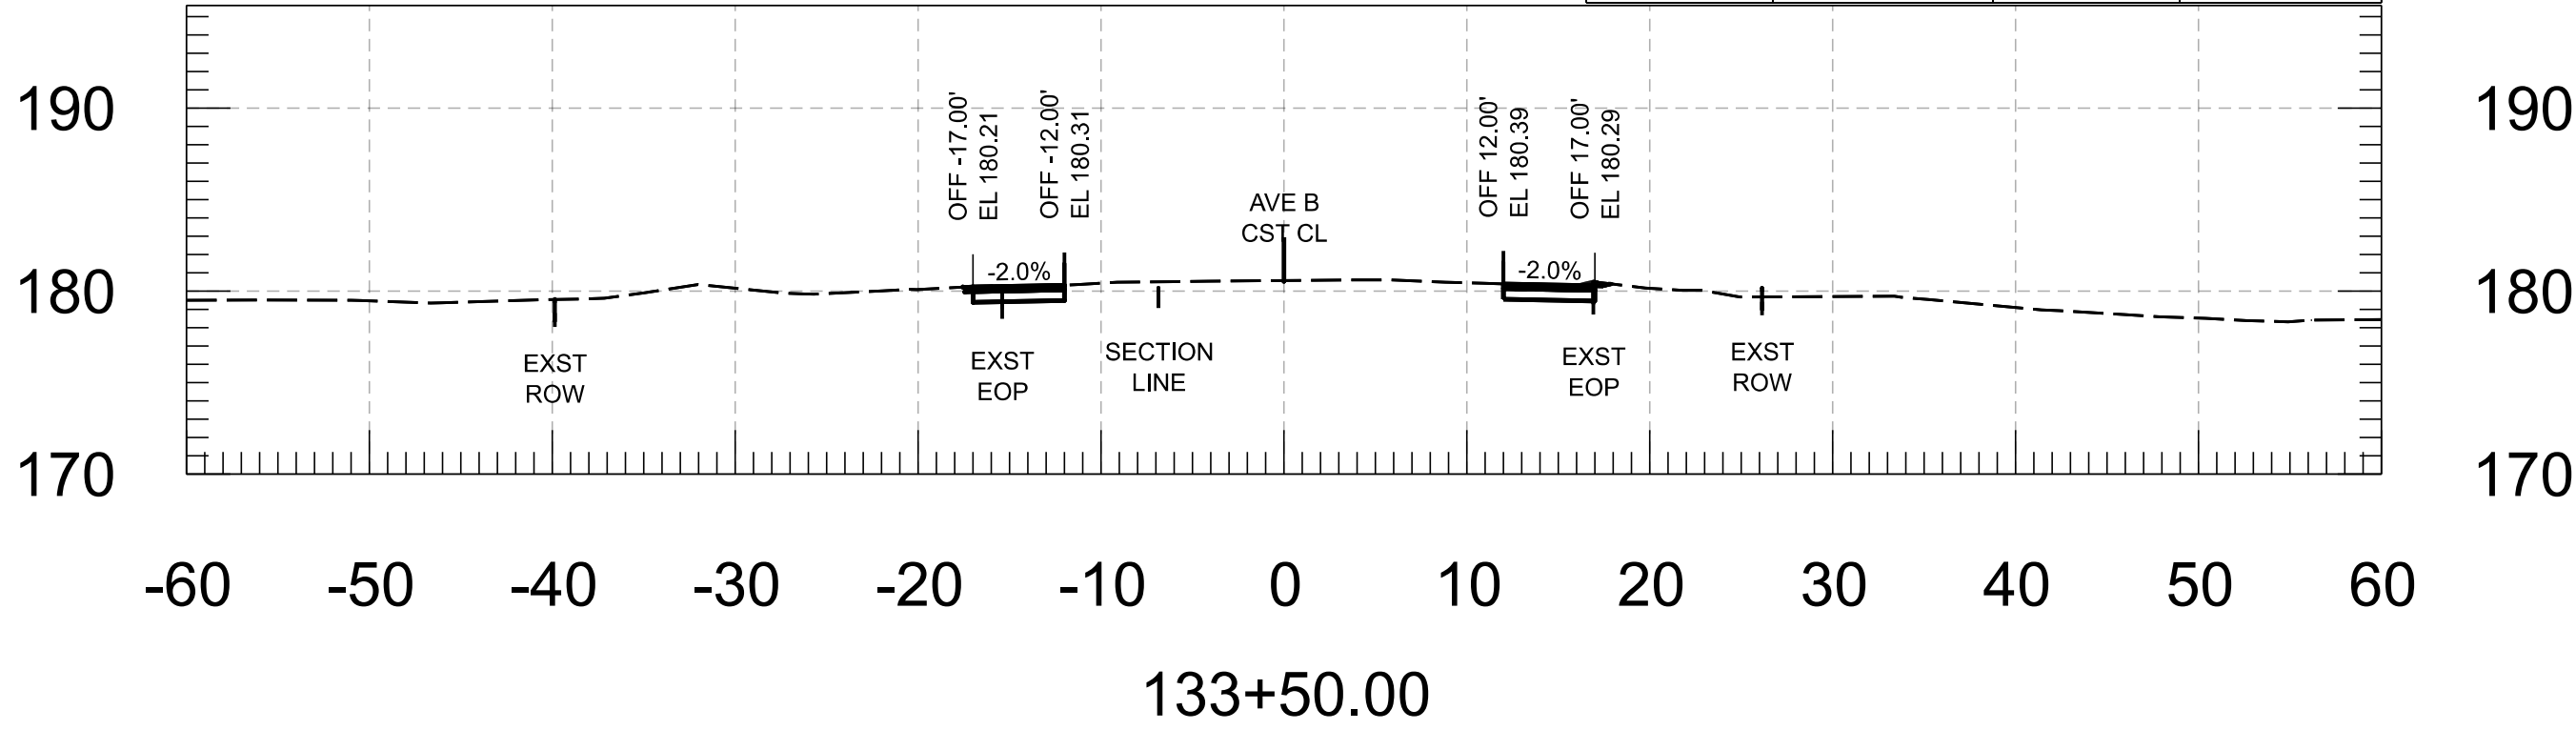







Cut Area	9.33 SF	Fill Area	0.04 SF
Cut Vol.	17.64 CY	Fill Vol.	0.04 CY
Cut Adj. Vol.	17.64 CY	Fill Adj. Vol.	0.04 CY

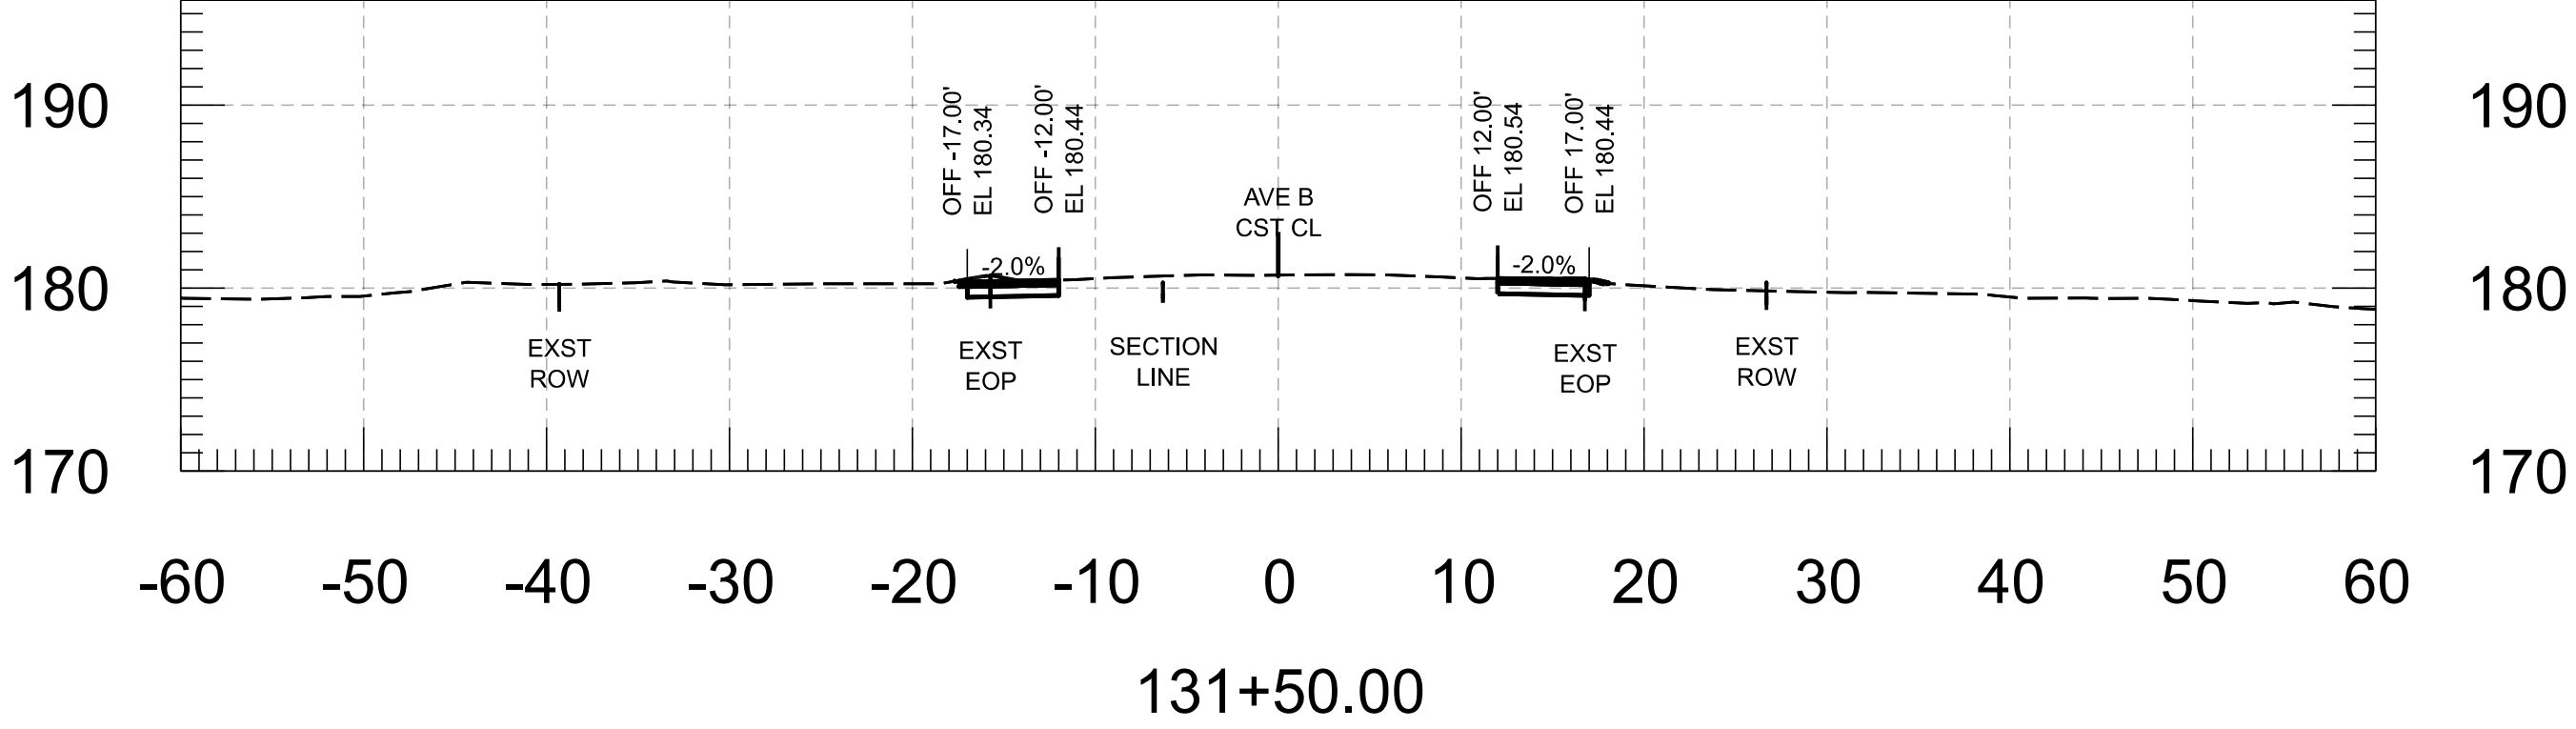


Cut Area	9.39 SF	Fill Area	0.00 SF
Cut Vol.	17.36 CY	Fill Vol.	0.00 CY
Cut Adj. Vol.	17.36 CY	Fill Adj. Vol.	0.00 CY

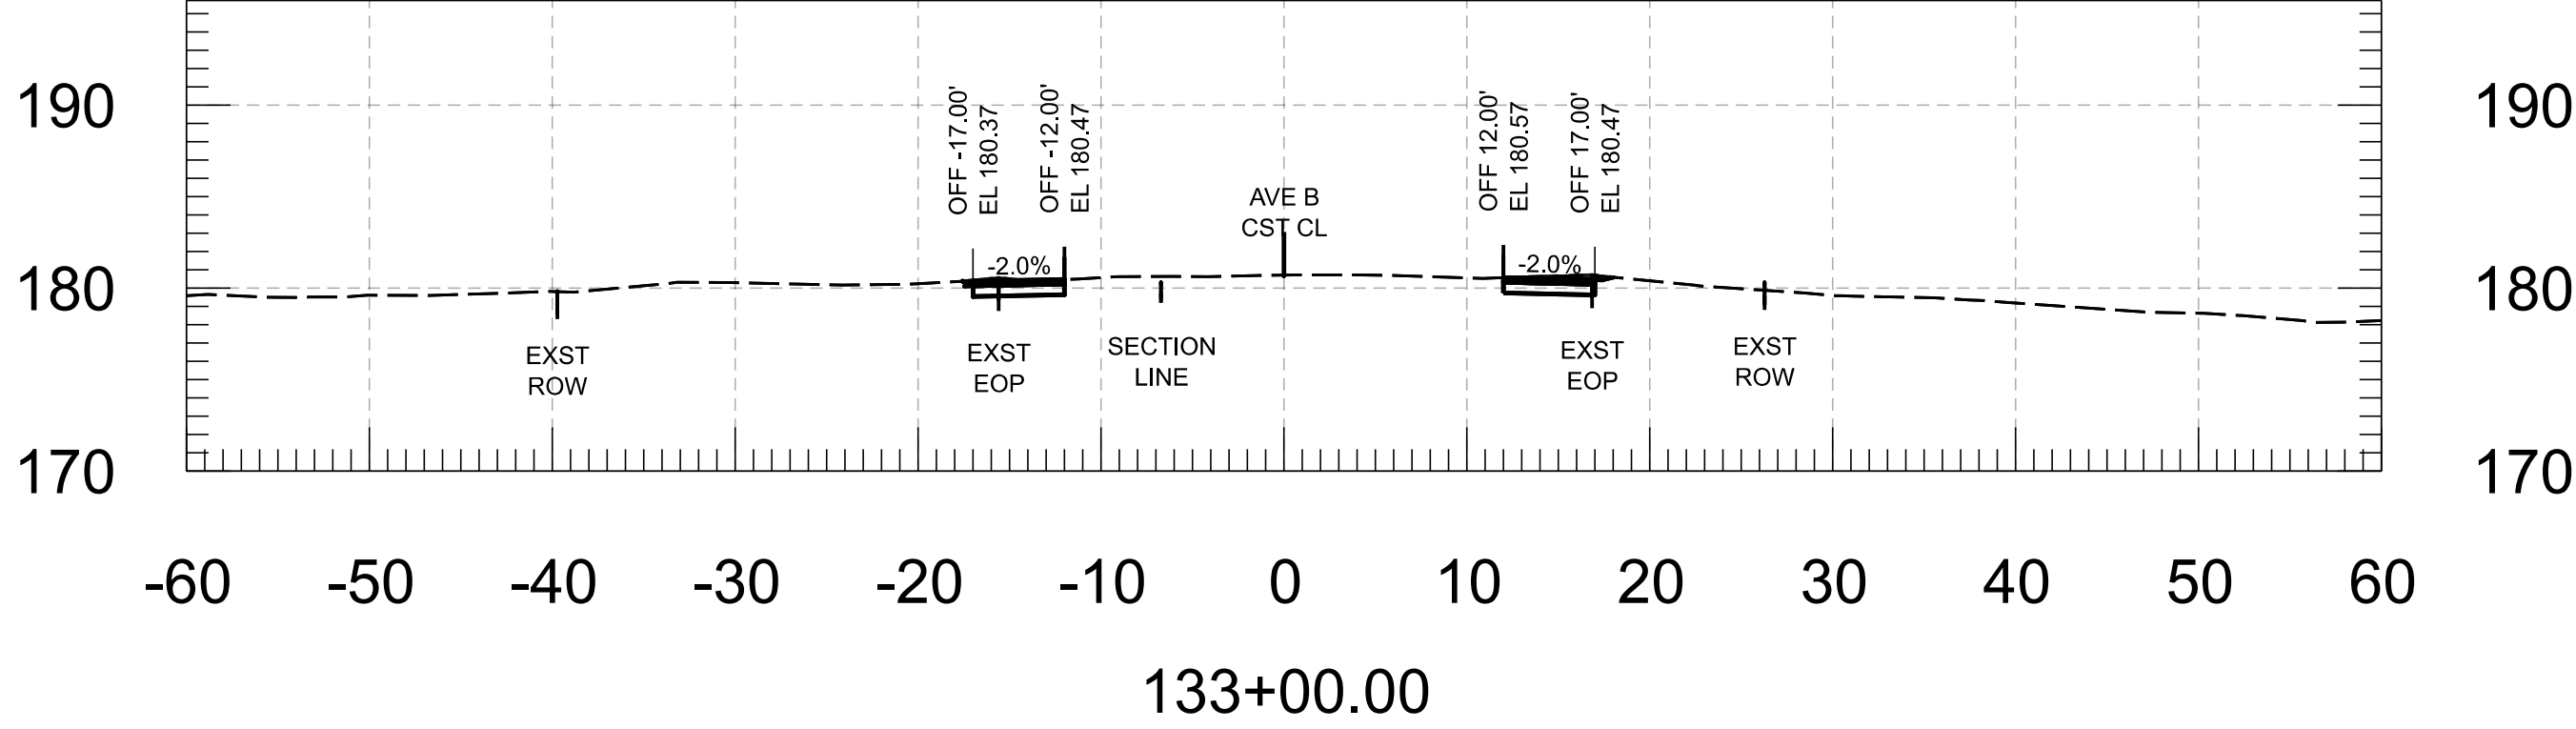


FOR INFORMATION ONLY		NAME	DATE	ARIZONA DEPARTMENT OF TRANSPORTATION PROJECT DELIVERY AND OPERATIONS DIVISION ROADWAY DESIGN SECTION	ROUTE	F.H.W.A. Arizona Division	STATE ARIZ.	PROJECT NO.	FEDERAL ID NO.	SHEET NO.	TOTAL SHEETS	RECORD DRAWING
	DESIGN	M. SCHOEN	07/26					0000 YU YYU	YYU-0(221)T	40	86	
	DRAWN	P. ESCOBAR	07/26		AVE B CROSS SECTIONS	MILEPOST	LOCATION AVENUE B, COUNTY 18TH ST - SR 195 DWG					
	CHECKED	H. RIOS	07/26	STRUCTURE NO.		TRACS NO. T0439 01C						
	 WSP USA Inc. 1230 West Washington Street, Suite 600 Tempe, AZ 85288				_____ OF _____							

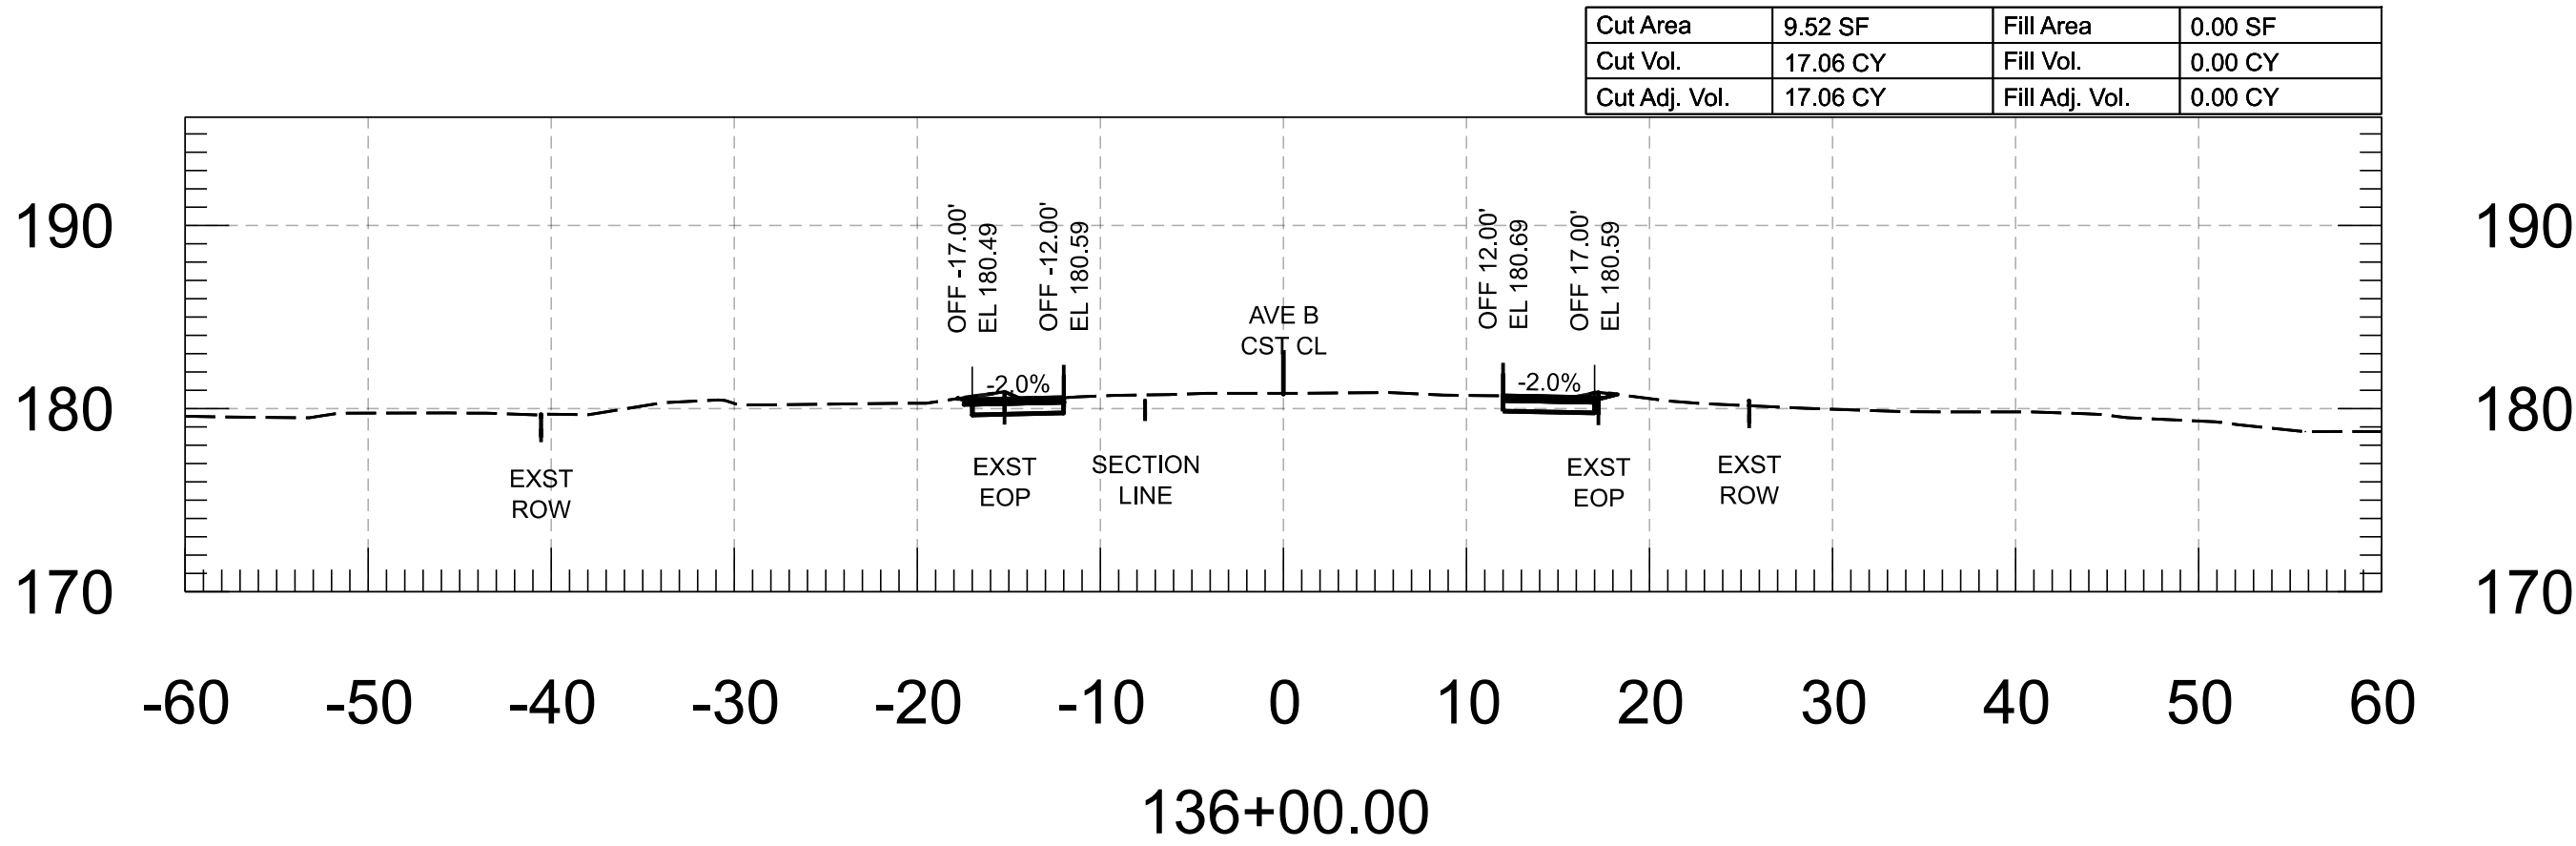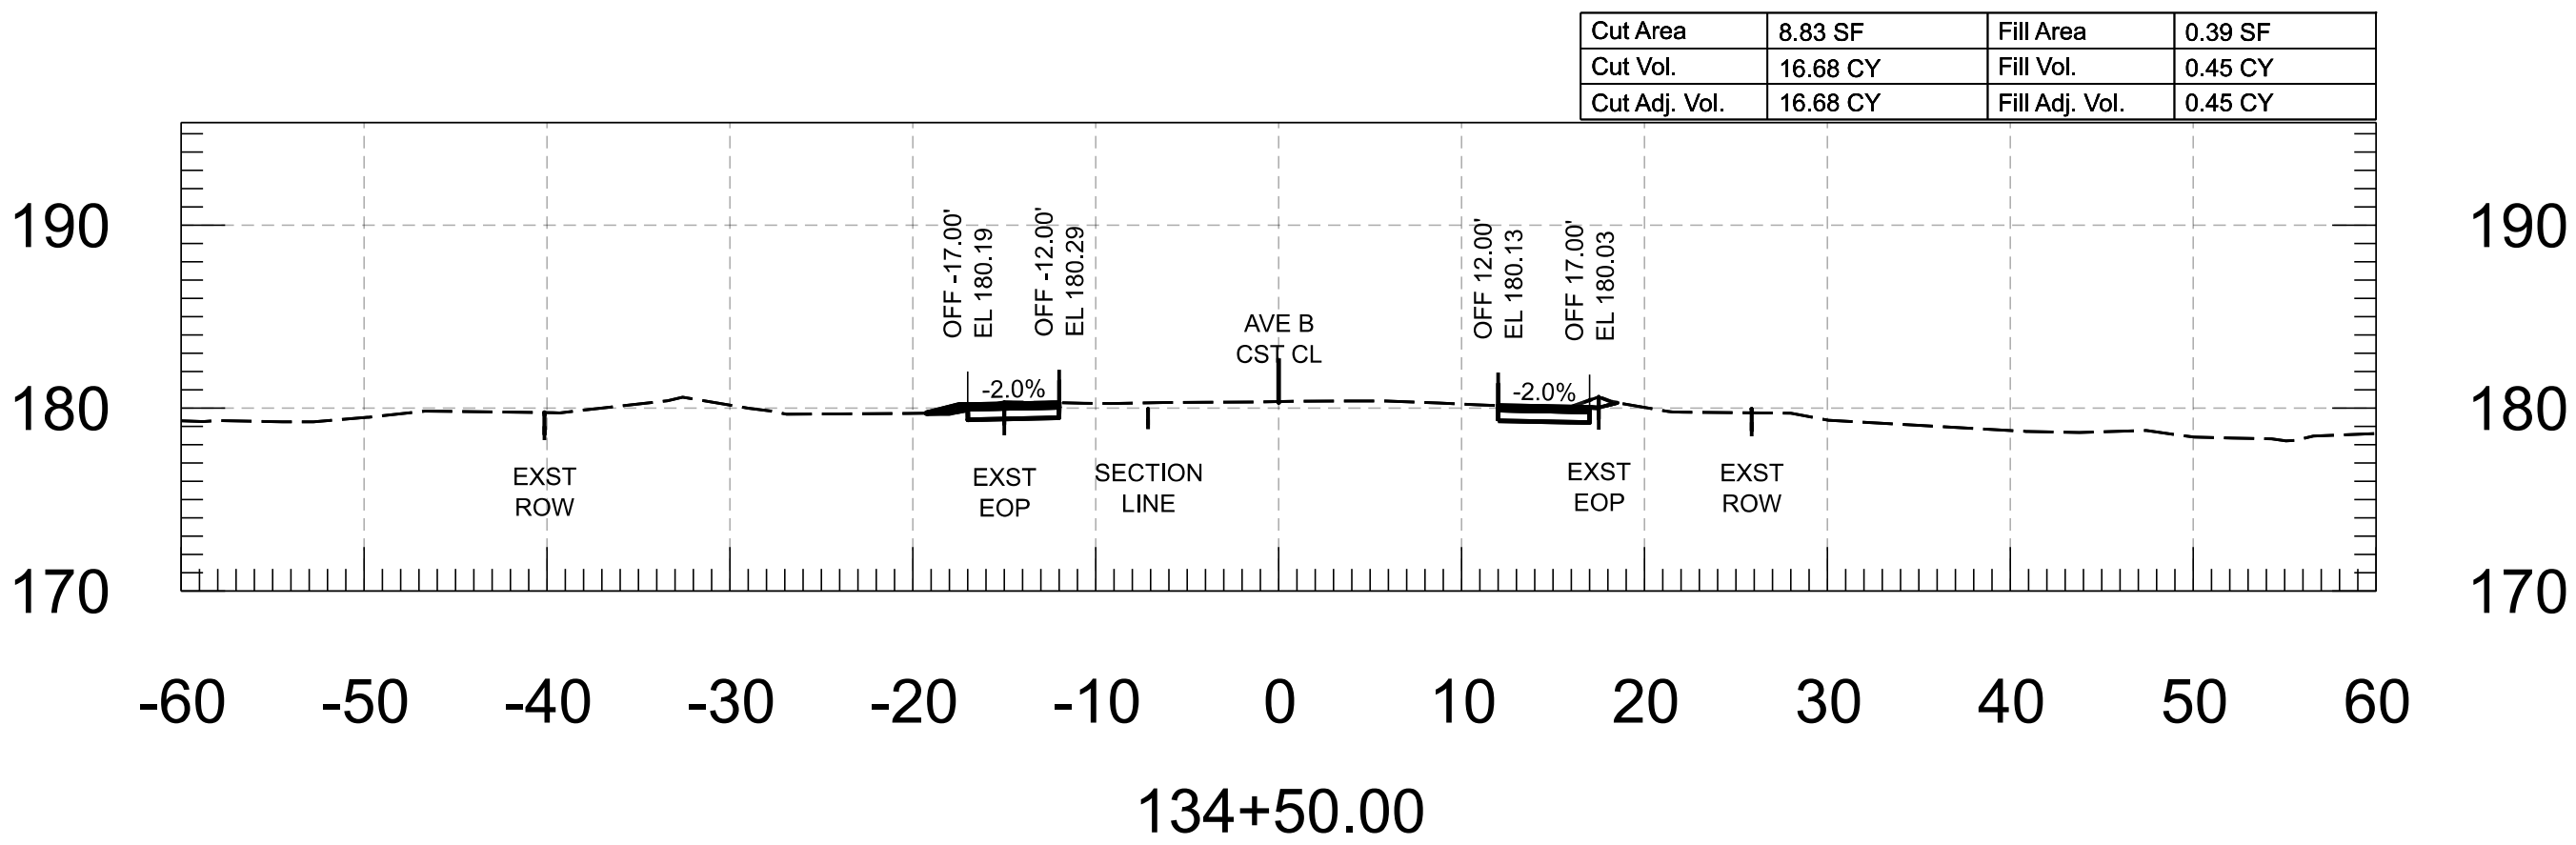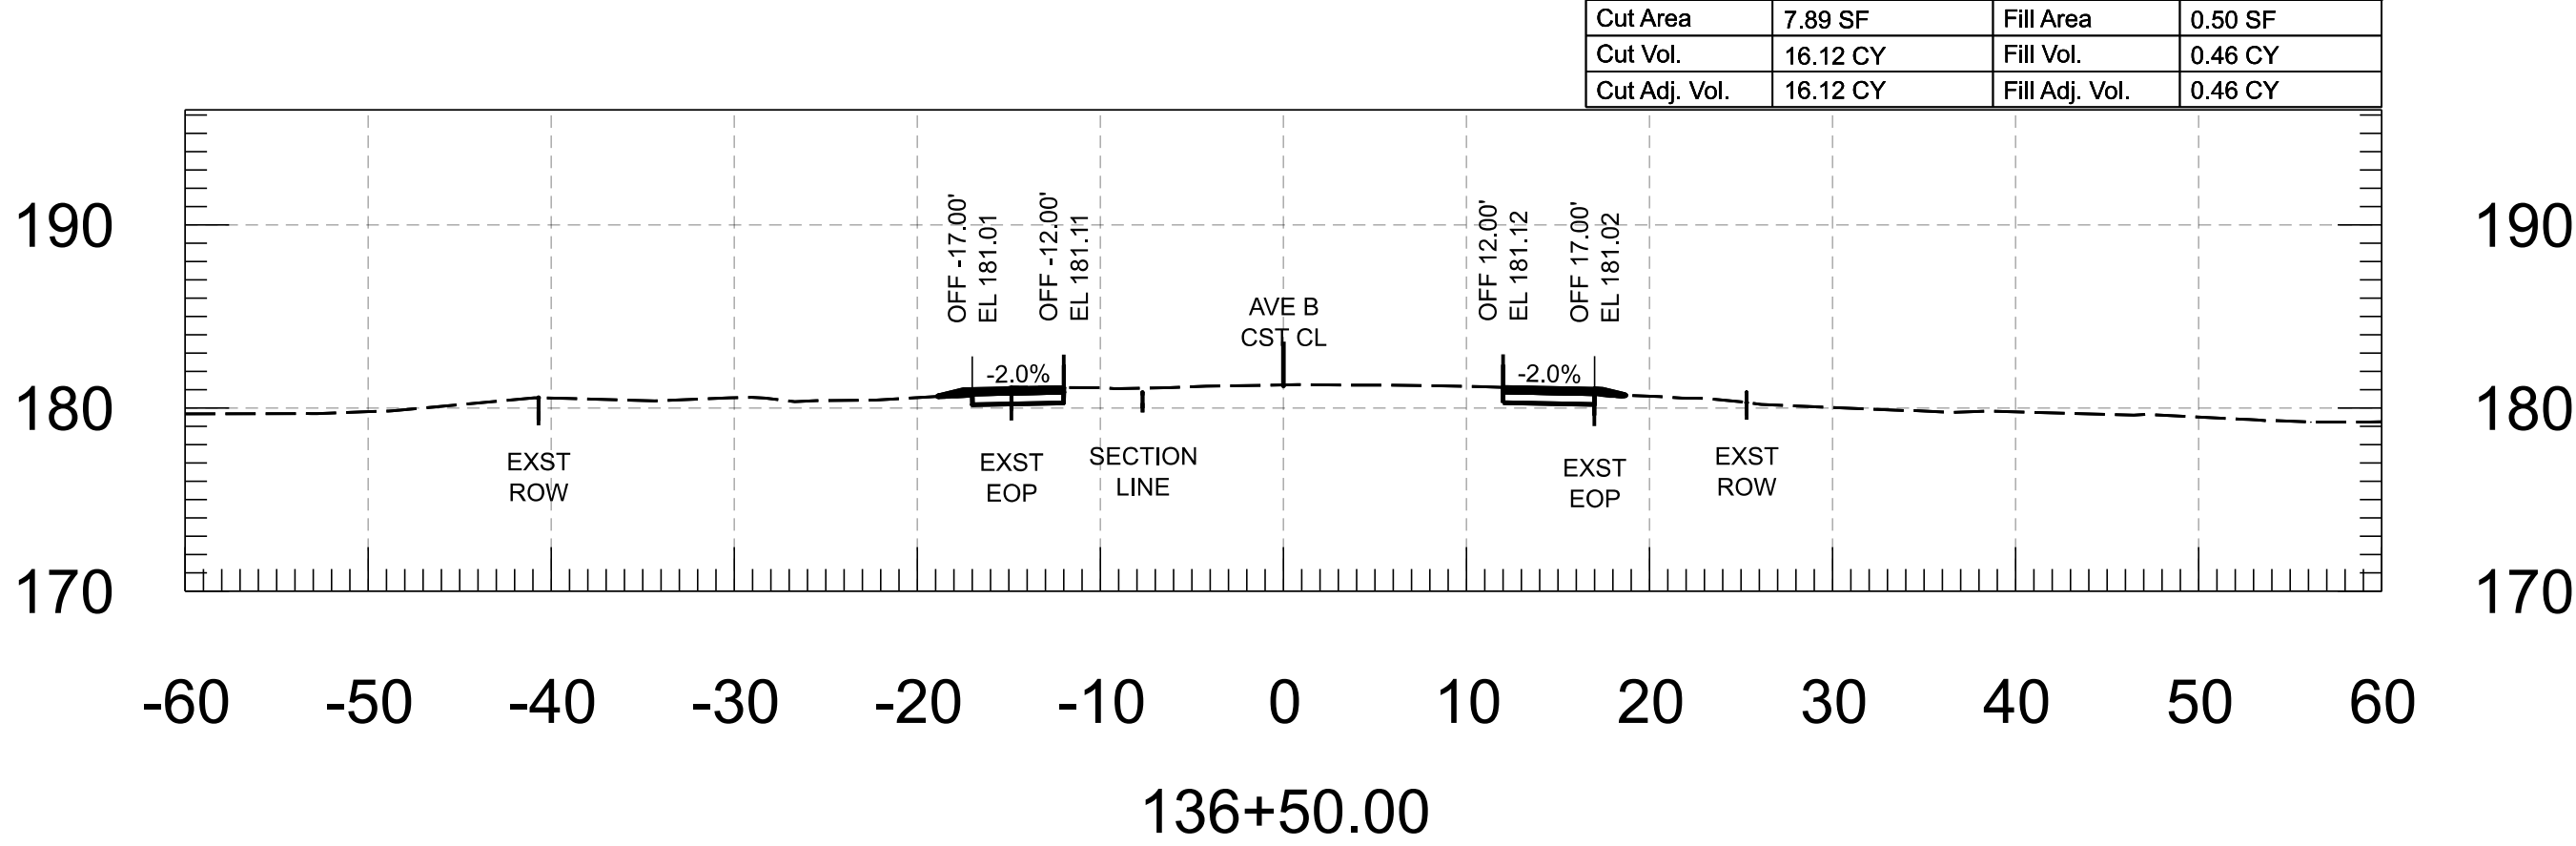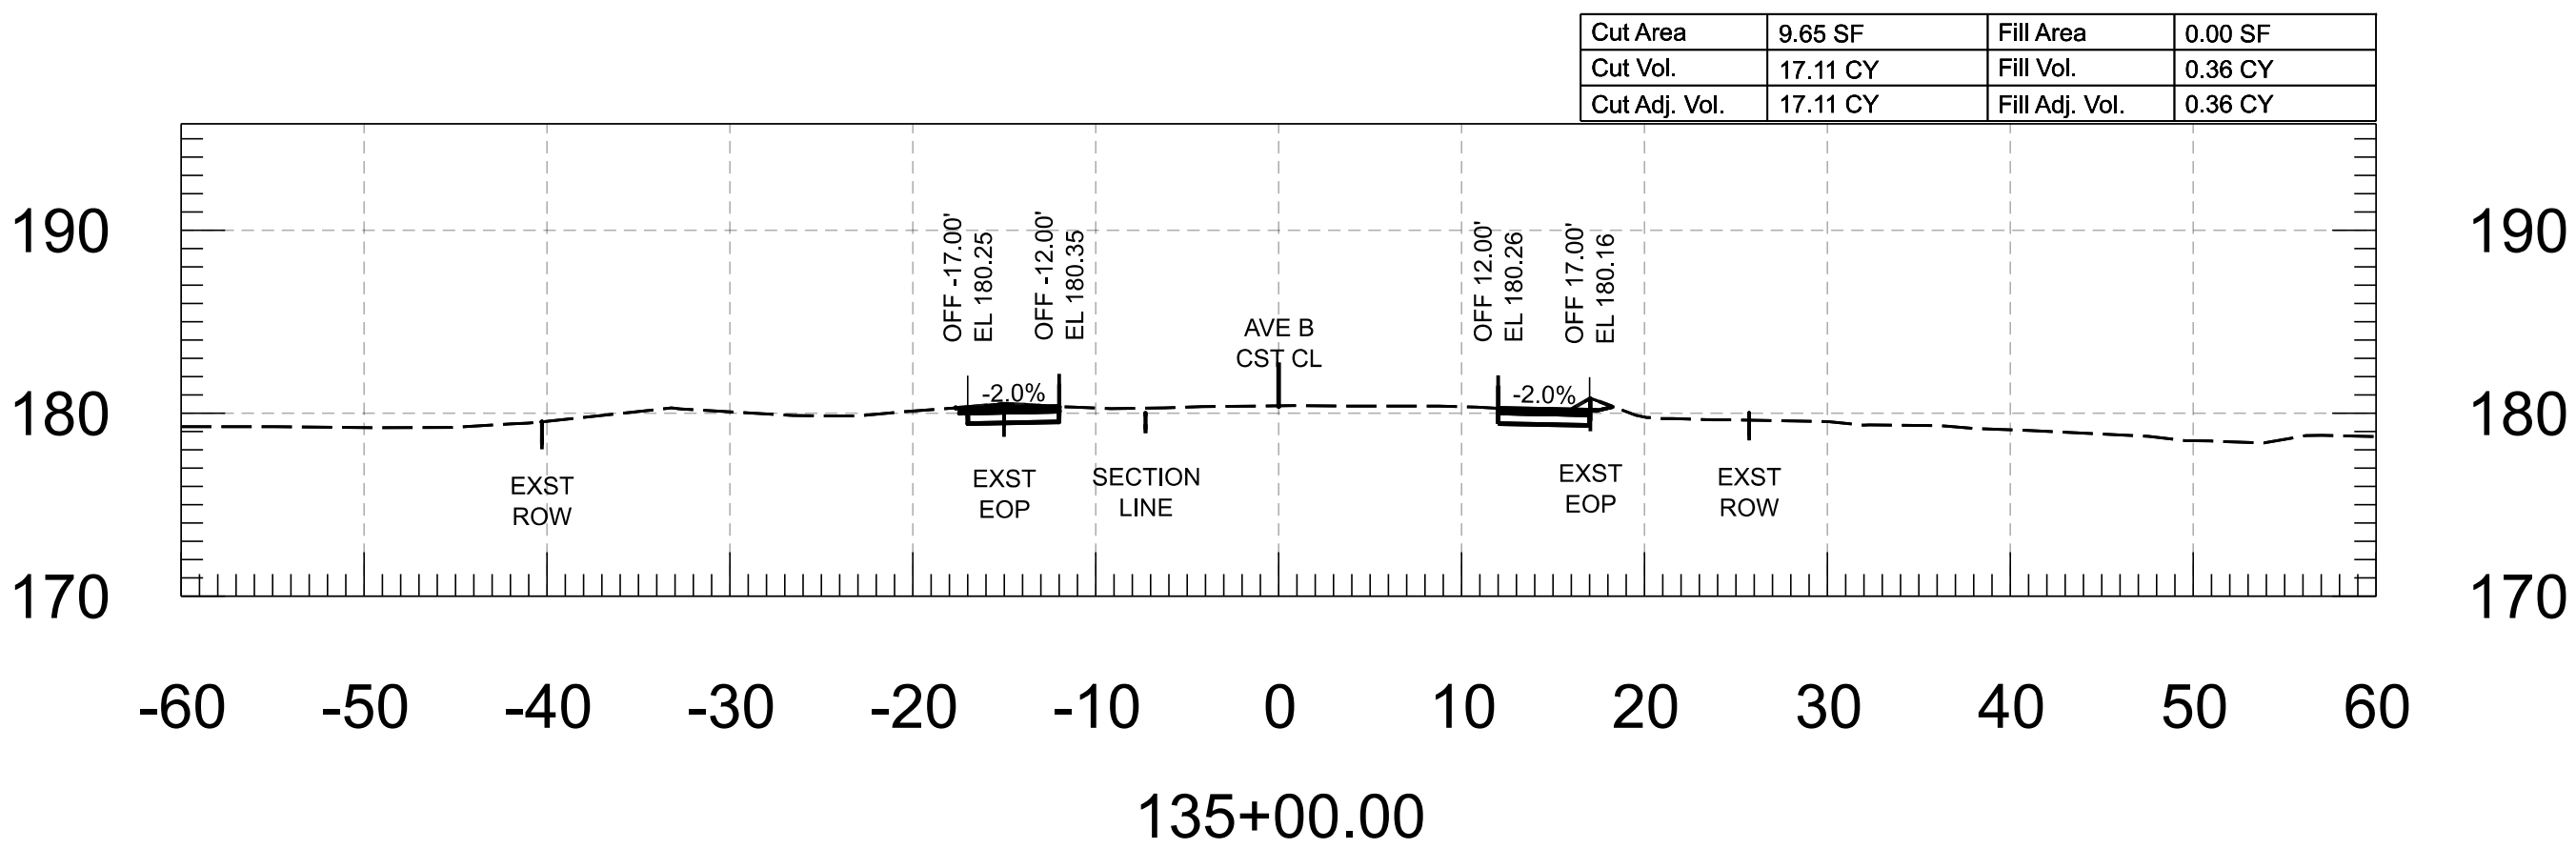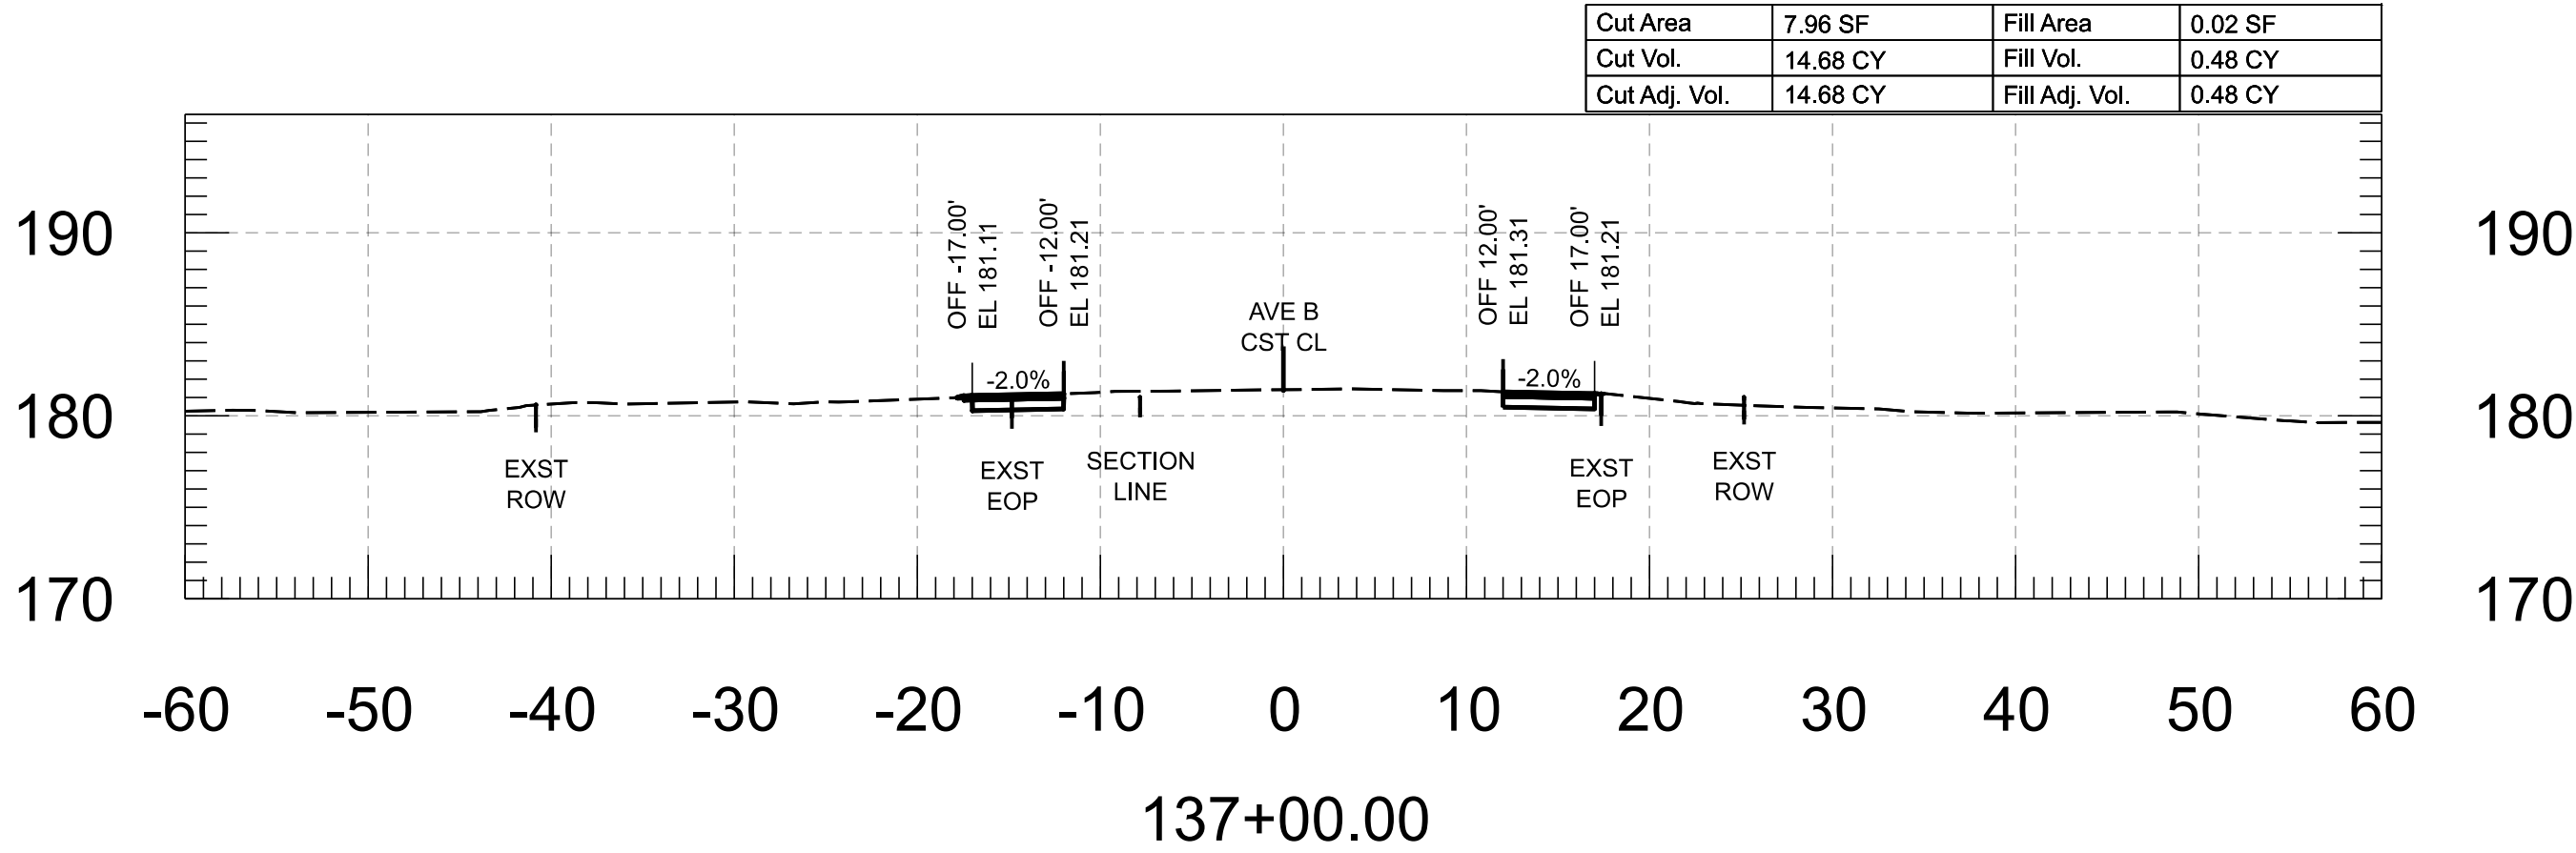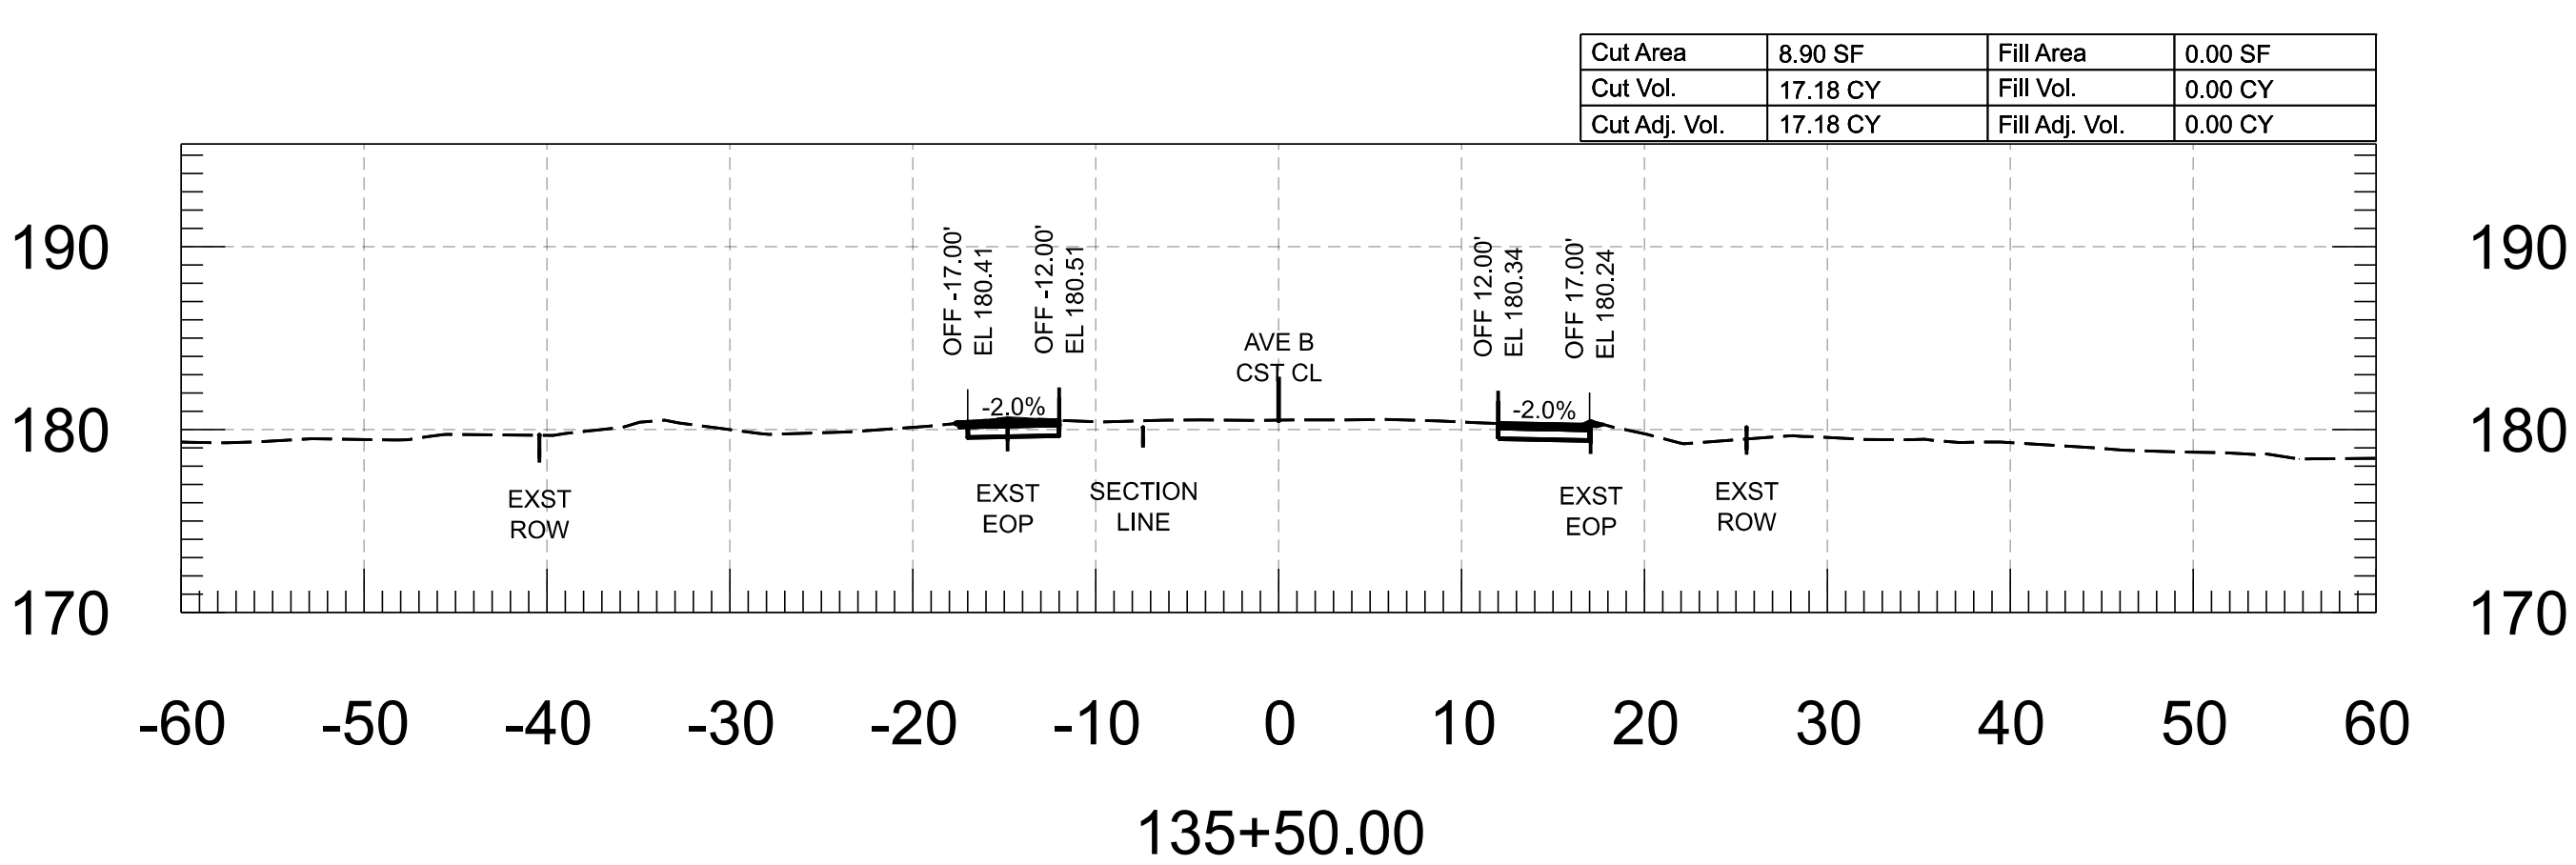

 
FOR INFORMATION ONLY		NAME	DATE	ARIZONA DEPARTMENT OF TRANSPORTATION PROJECT DELIVERY AND OPERATIONS DIVISION ROADWAY DESIGN SECTION	ROUTE	F.H.W.A. Arizona Division	STATE ARIZ.	PROJECT NO.	FEDERAL ID NO.	SHEET NO.	TOTAL SHEETS	RECORD DRAWING
	DESIGN	M. SCHOEN	07/26					0000 YU YYU	YYU-0(221)T	41	86	
	DRAWN	P. ESCOBAR	07/26									
	CHECKED	H. RIOS	07/26									
	 WSP USA Inc. 1230 West Washington Street, Suite 600 Tempe, AZ 85288	AVE B CROSS SECTIONS			MILEPOST	LOCATION AVENUE B, COUNTY 18TH ST - SR 195						
				STRUCTURE NO.	TRACS NO. T0439 01C							___ OF ___

Cut Area	8.23 SF	Fill Area	0.12 SF
Cut Vol.	14.83 CY	Fill Vol.	0.27 CY
Cut Adj. Vol.	14.83 CY	Fill Adj. Vol.	0.27 CY

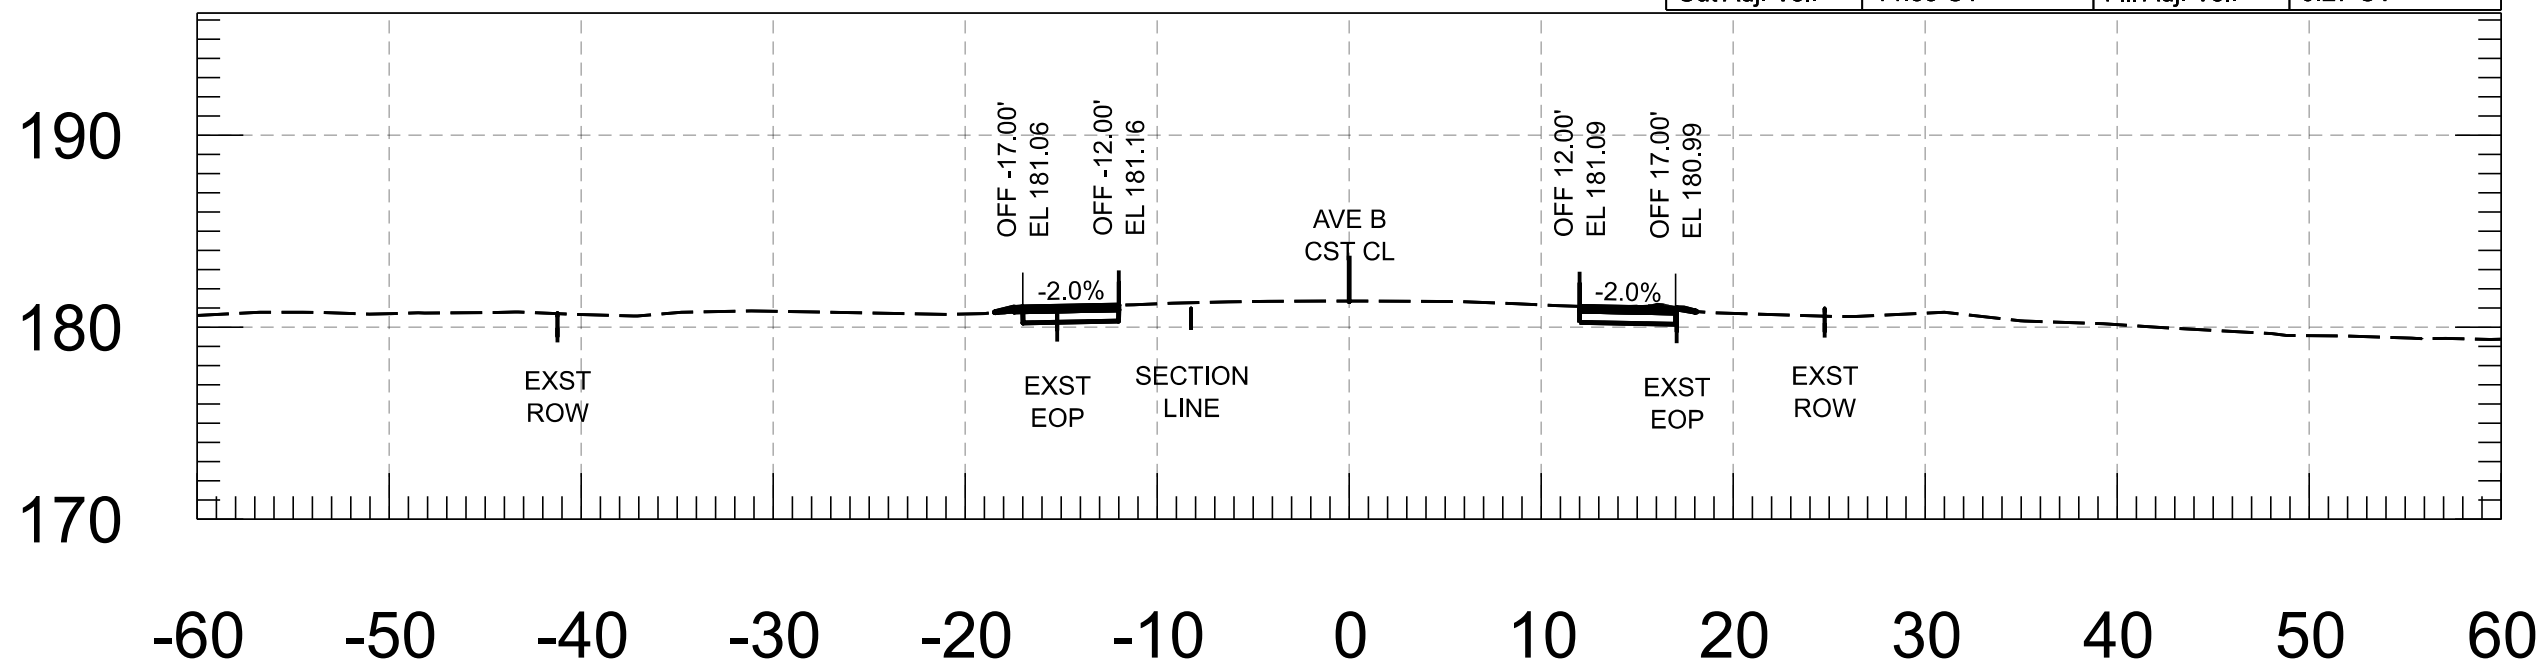


138+50.00

Cut Area	7.61 SF	Fill Area	0.19 SF
Cut Vol.	14.65 CY	Fill Vol.	0.46 CY
Cut Adj. Vol.	14.65 CY	Fill Adj. Vol.	0.46 CY

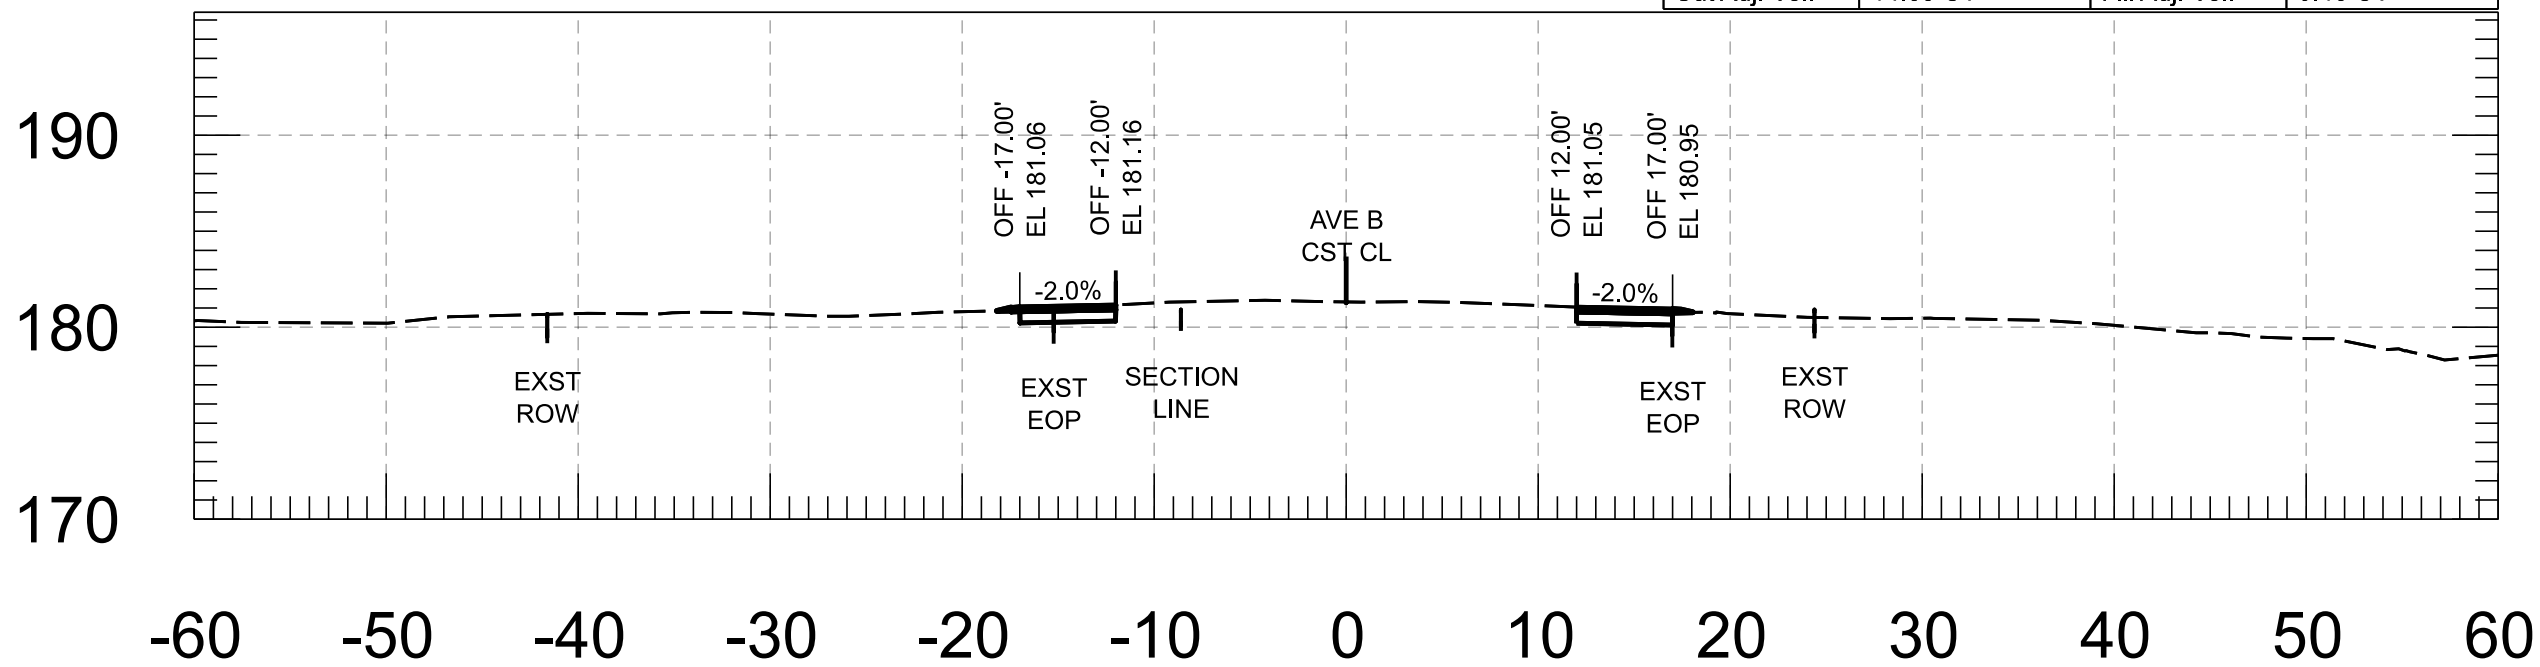


140+00.00

Cut Area	7.79 SF	Fill Area	0.17 SF
Cut Vol.	14.00 CY	Fill Vol.	0.51 CY
Cut Adj. Vol.	14.00 CY	Fill Adj. Vol.	0.51 CY

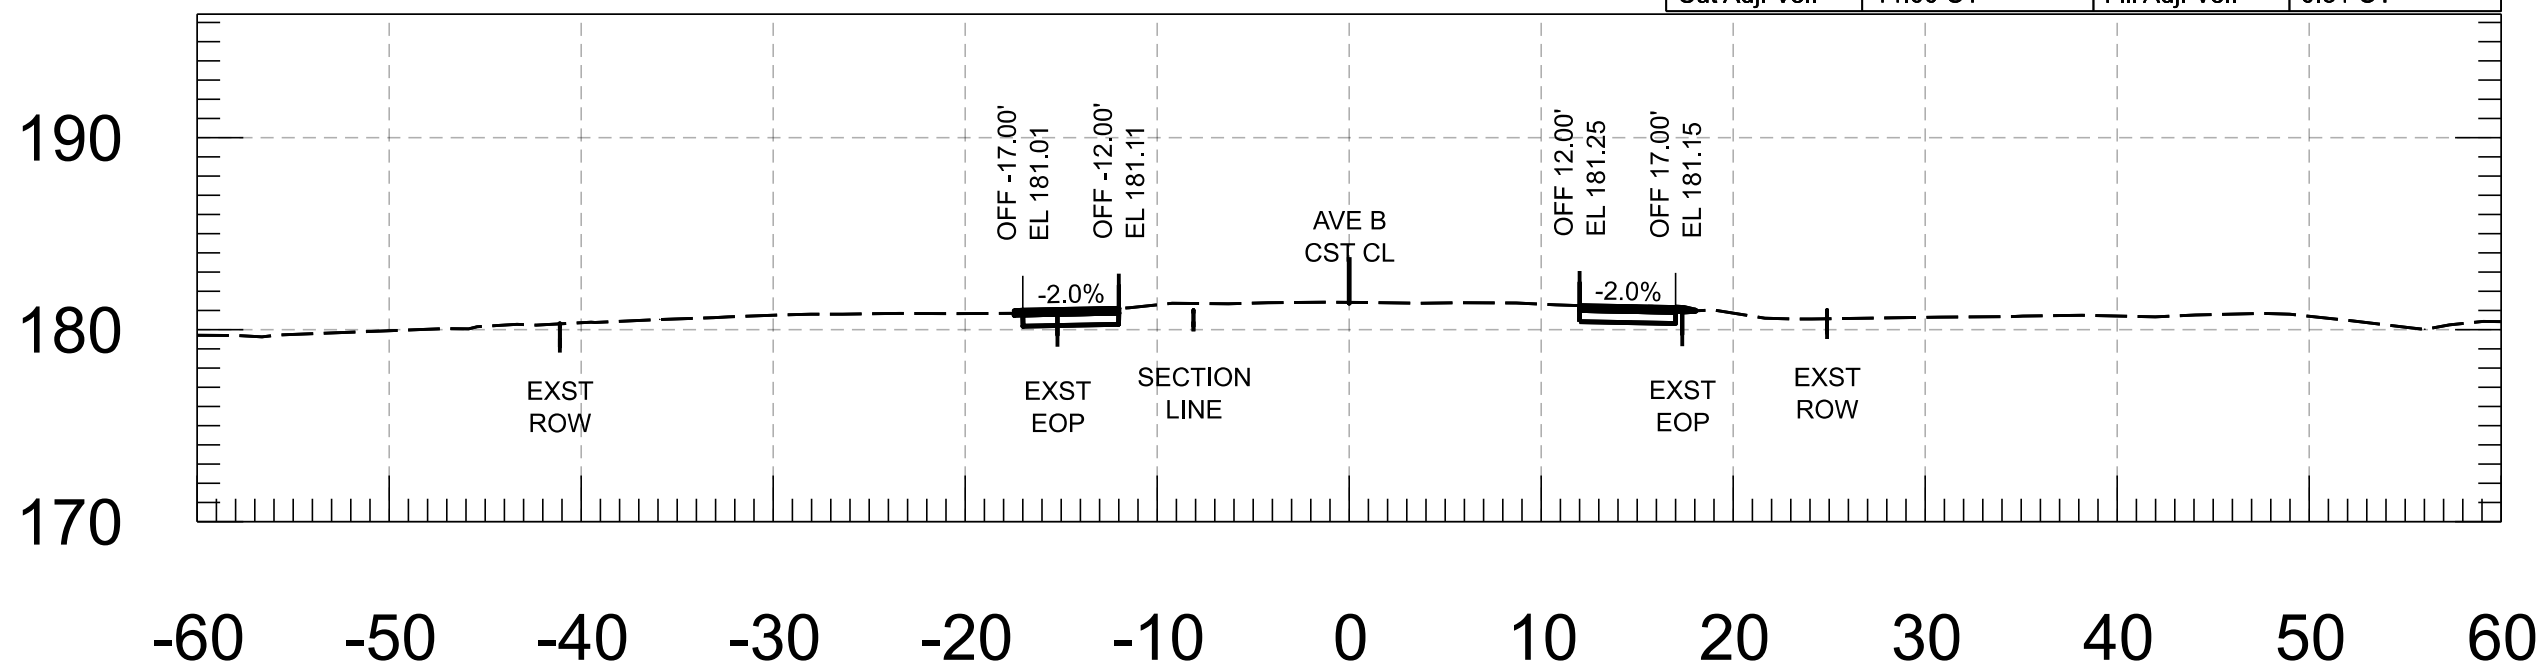


138+00.00

Cut Area	8.21 SF	Fill Area	0.30 SF
Cut Vol.	14.58 CY	Fill Vol.	0.56 CY
Cut Adj. Vol.	14.58 CY	Fill Adj. Vol.	0.56 CY

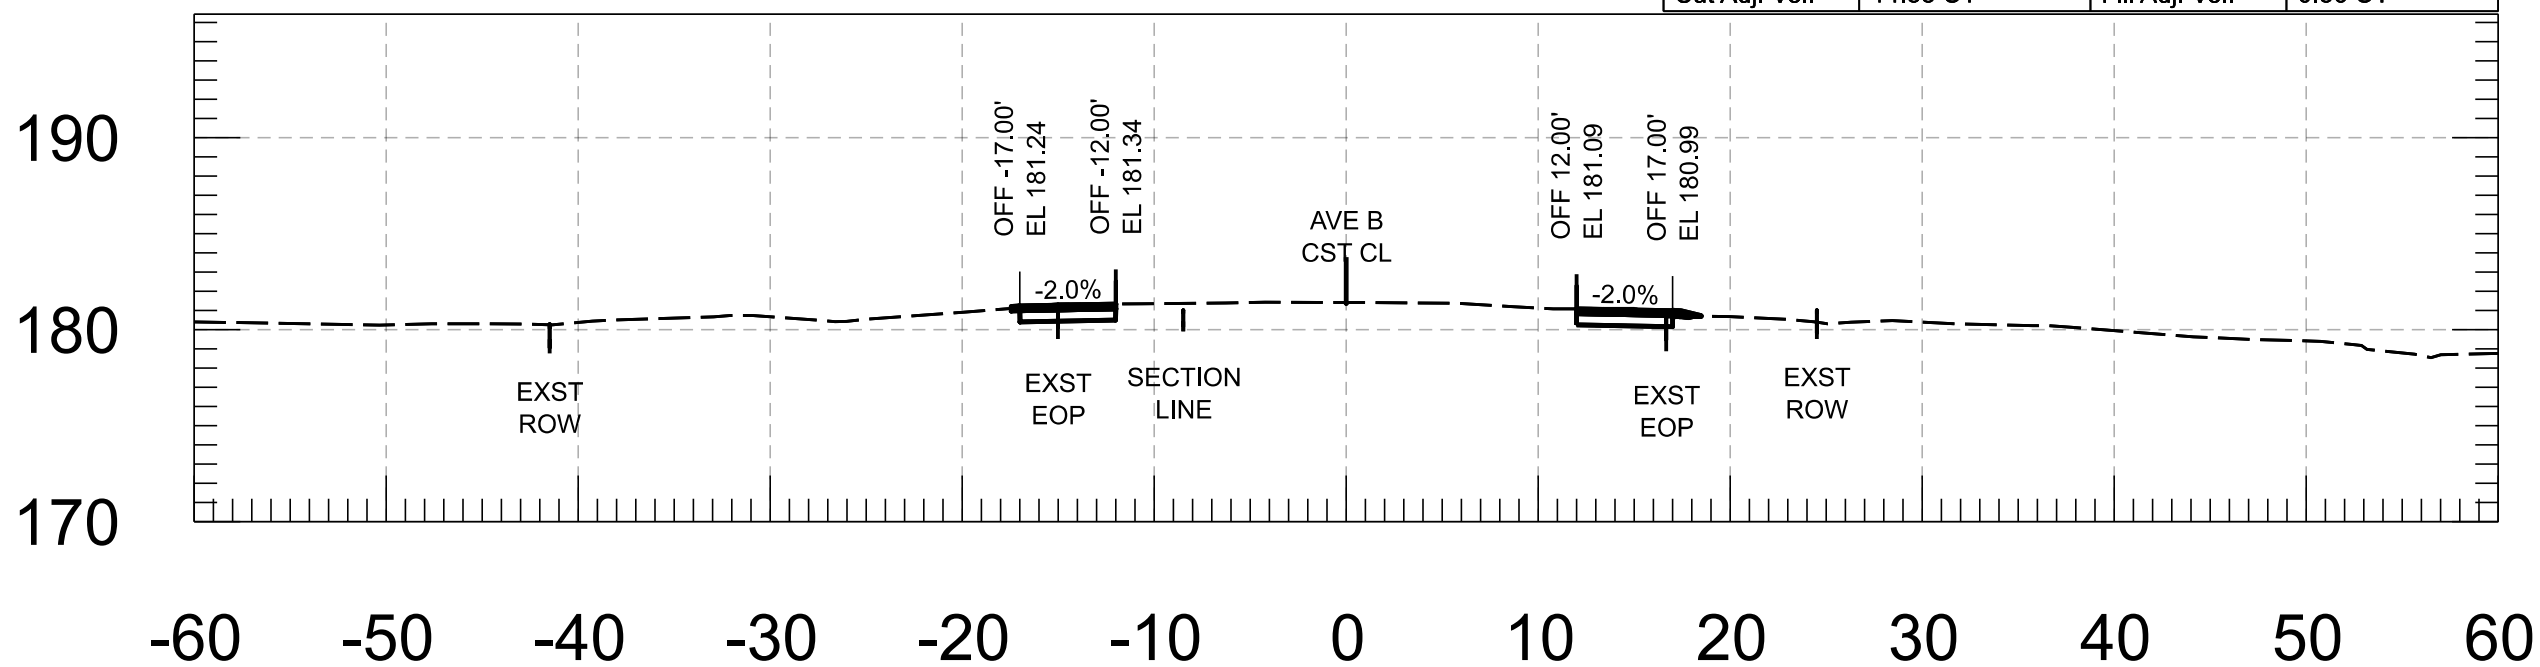


139+50.00

Cut Area	7.33 SF	Fill Area	0.38 SF
Cut Vol.	14.16 CY	Fill Vol.	0.36 CY
Cut Adj. Vol.	14.16 CY	Fill Adj. Vol.	0.36 CY

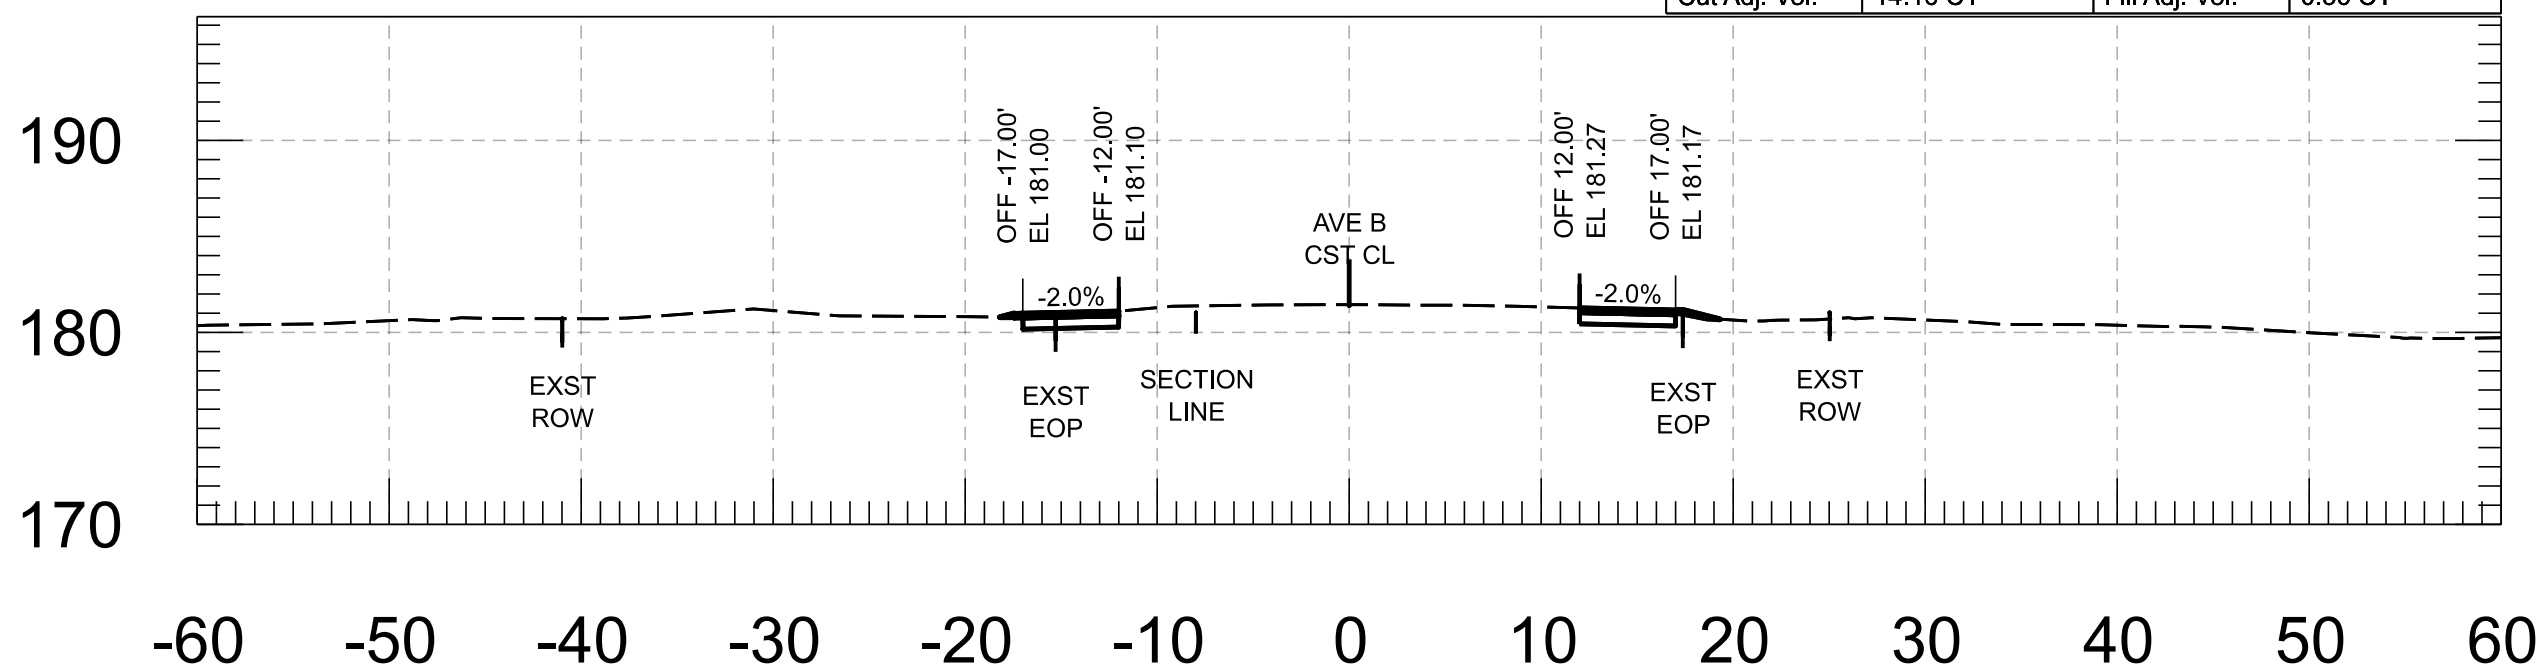

137+50.00

Cut Area	7.53 SF	Fill Area	0.30 SF
Cut Vol.	14.59 CY	Fill Vol.	0.39 CY
Cut Adj. Vol.	14.59 CY	Fill Adj. Vol.	0.39 CY

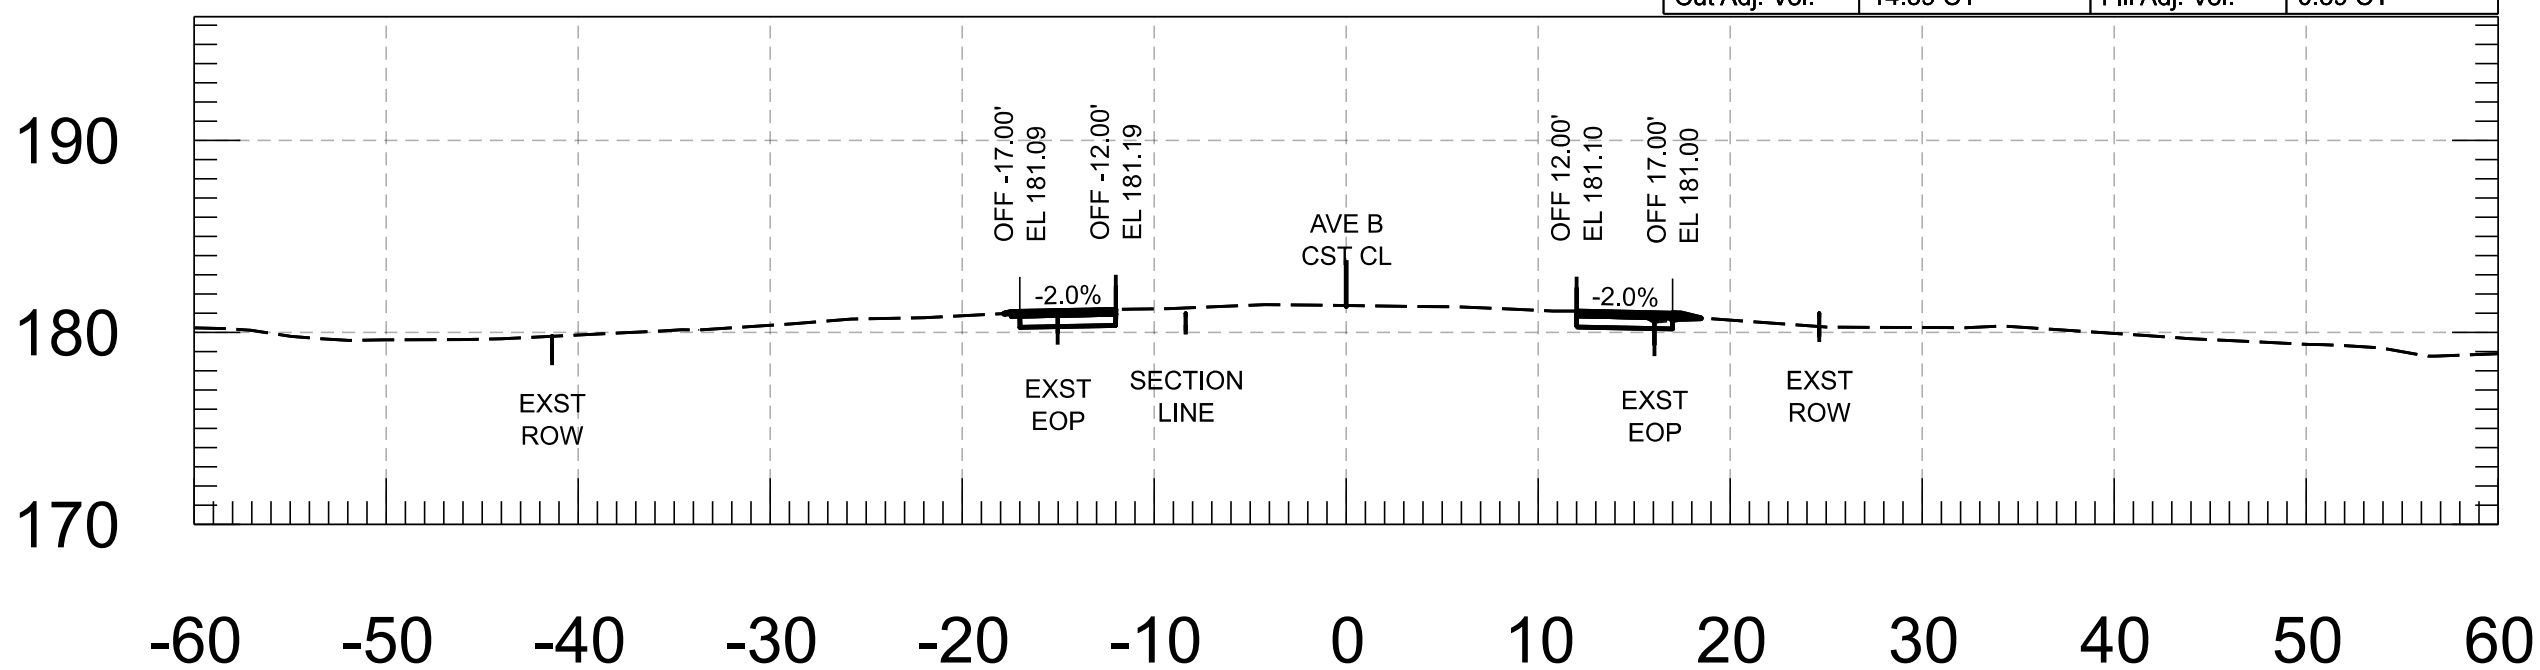

139+00.00

FOR
INFORMATION
ONLY







	NAME	DATE
DESIGN	M. SCHOEN	07/26
DRAWN	P. ESCOBAR	07/26
CHECKED	H. RIOS	07/26


WSP USA Inc.
1230 West Washington Street, Suite 600
Tempe, AZ 85288







ARIZONA DEPARTMENT OF TRANSPORTATION
PROJECT DELIVERY AND OPERATIONS DIVISION
ROADWAY DESIGN SECTION

AVE B CROSS SECTIONS







ROUTE	F.H.W.A. Arizona Division	STATE	PROJECT NO.	FEDERAL ID NO.	SHEET NO.	TOTAL SHEETS	RECORD DRAWING
MILEPOST		ARIZ.	0000 YU YYU	YYU-0(221)T	42	86	
STRUCTURE NO.	LOCATION AVENUE B, COUNTY 18TH ST - SR 195					DWG	
	TRACS NO. T0439 01C					____ OF ____	

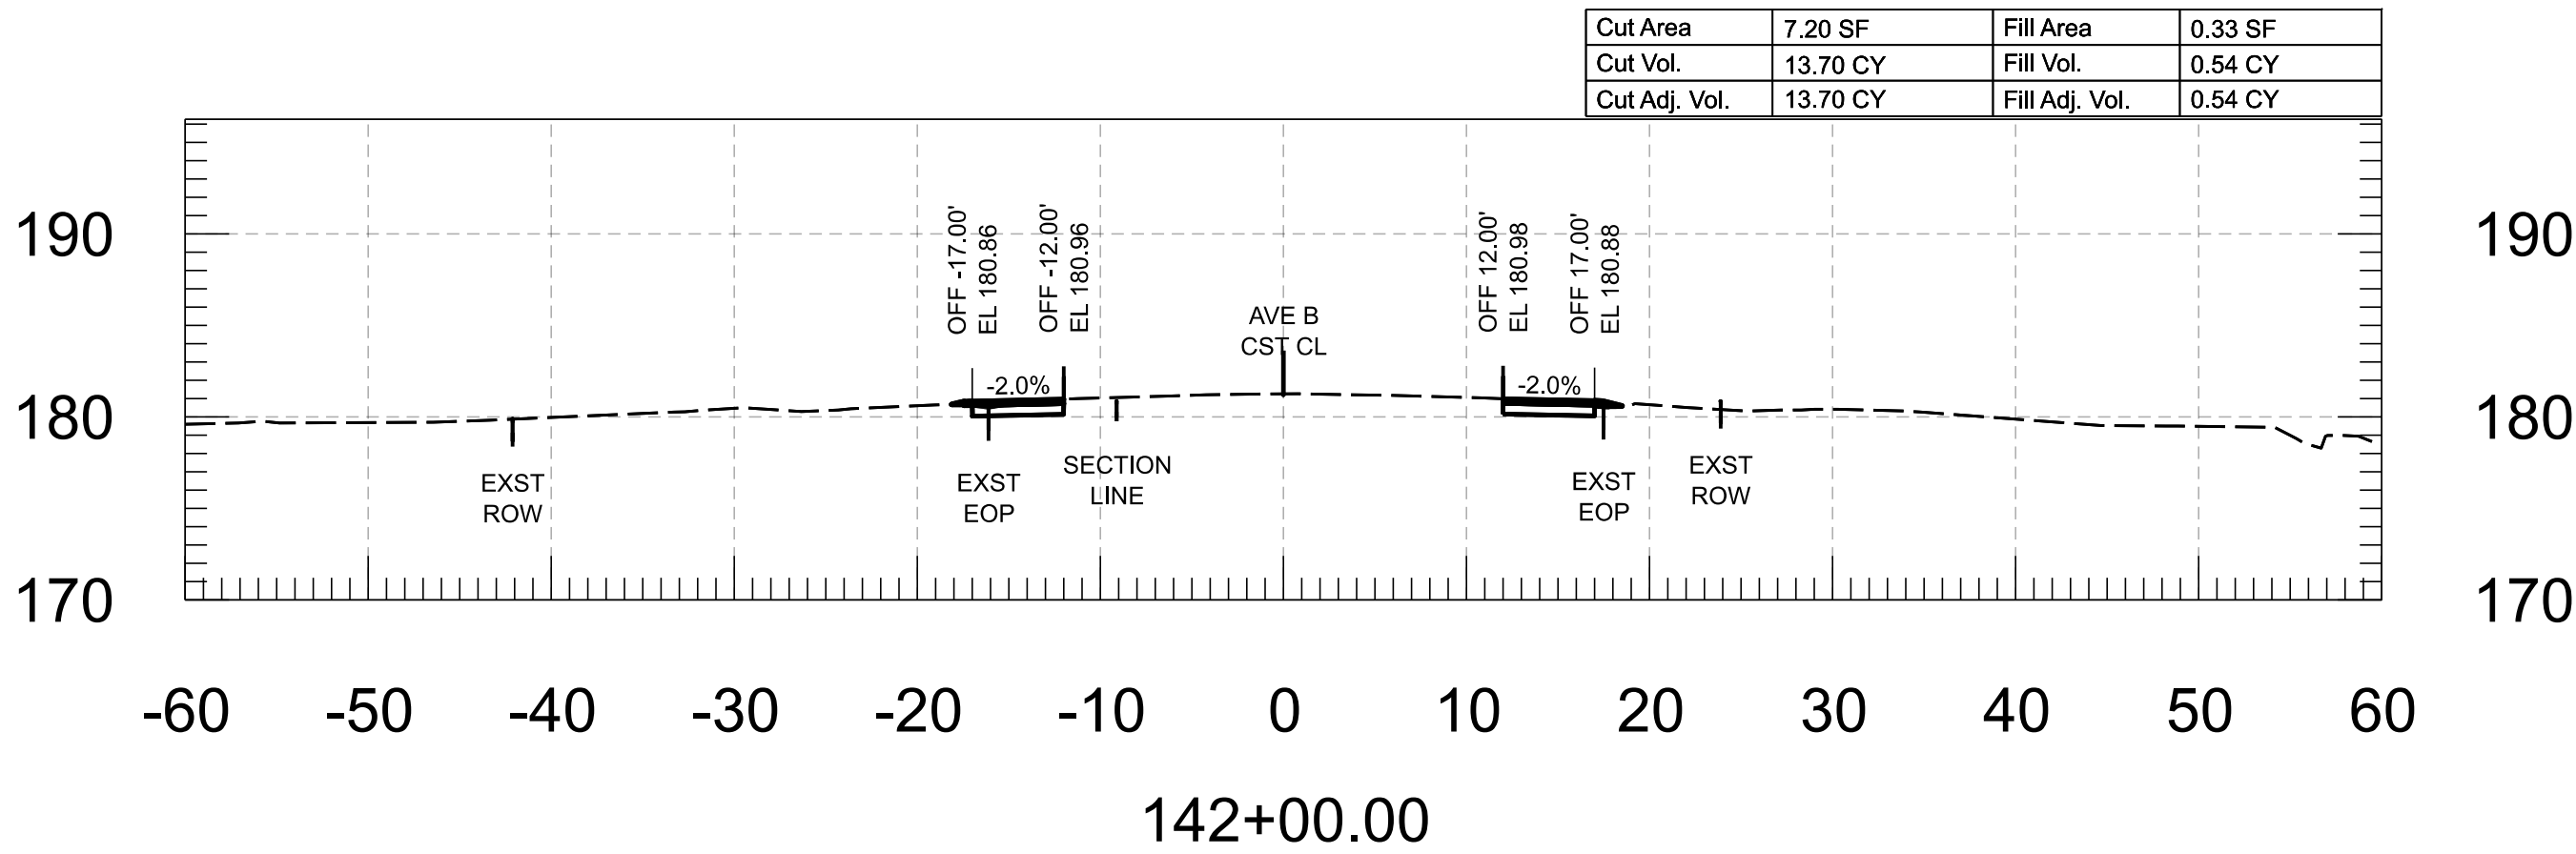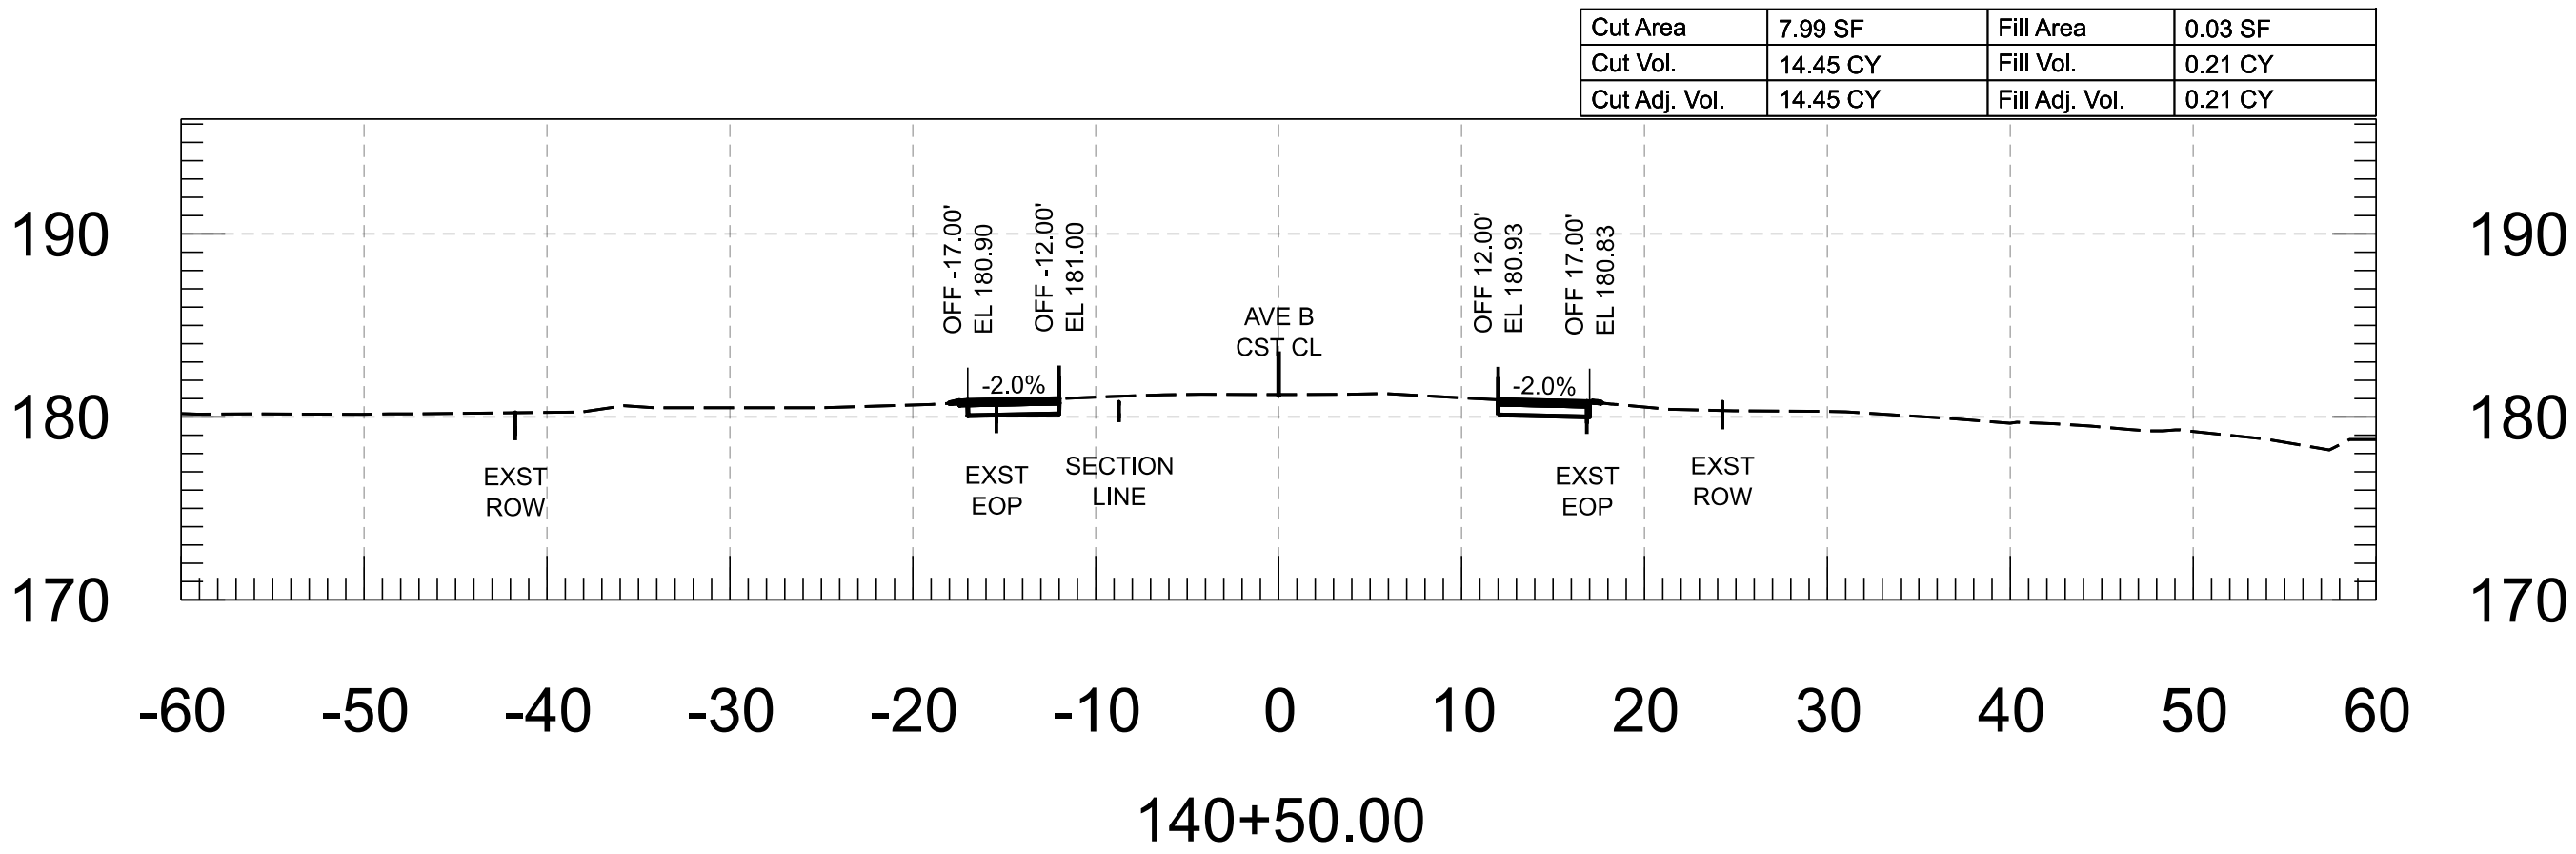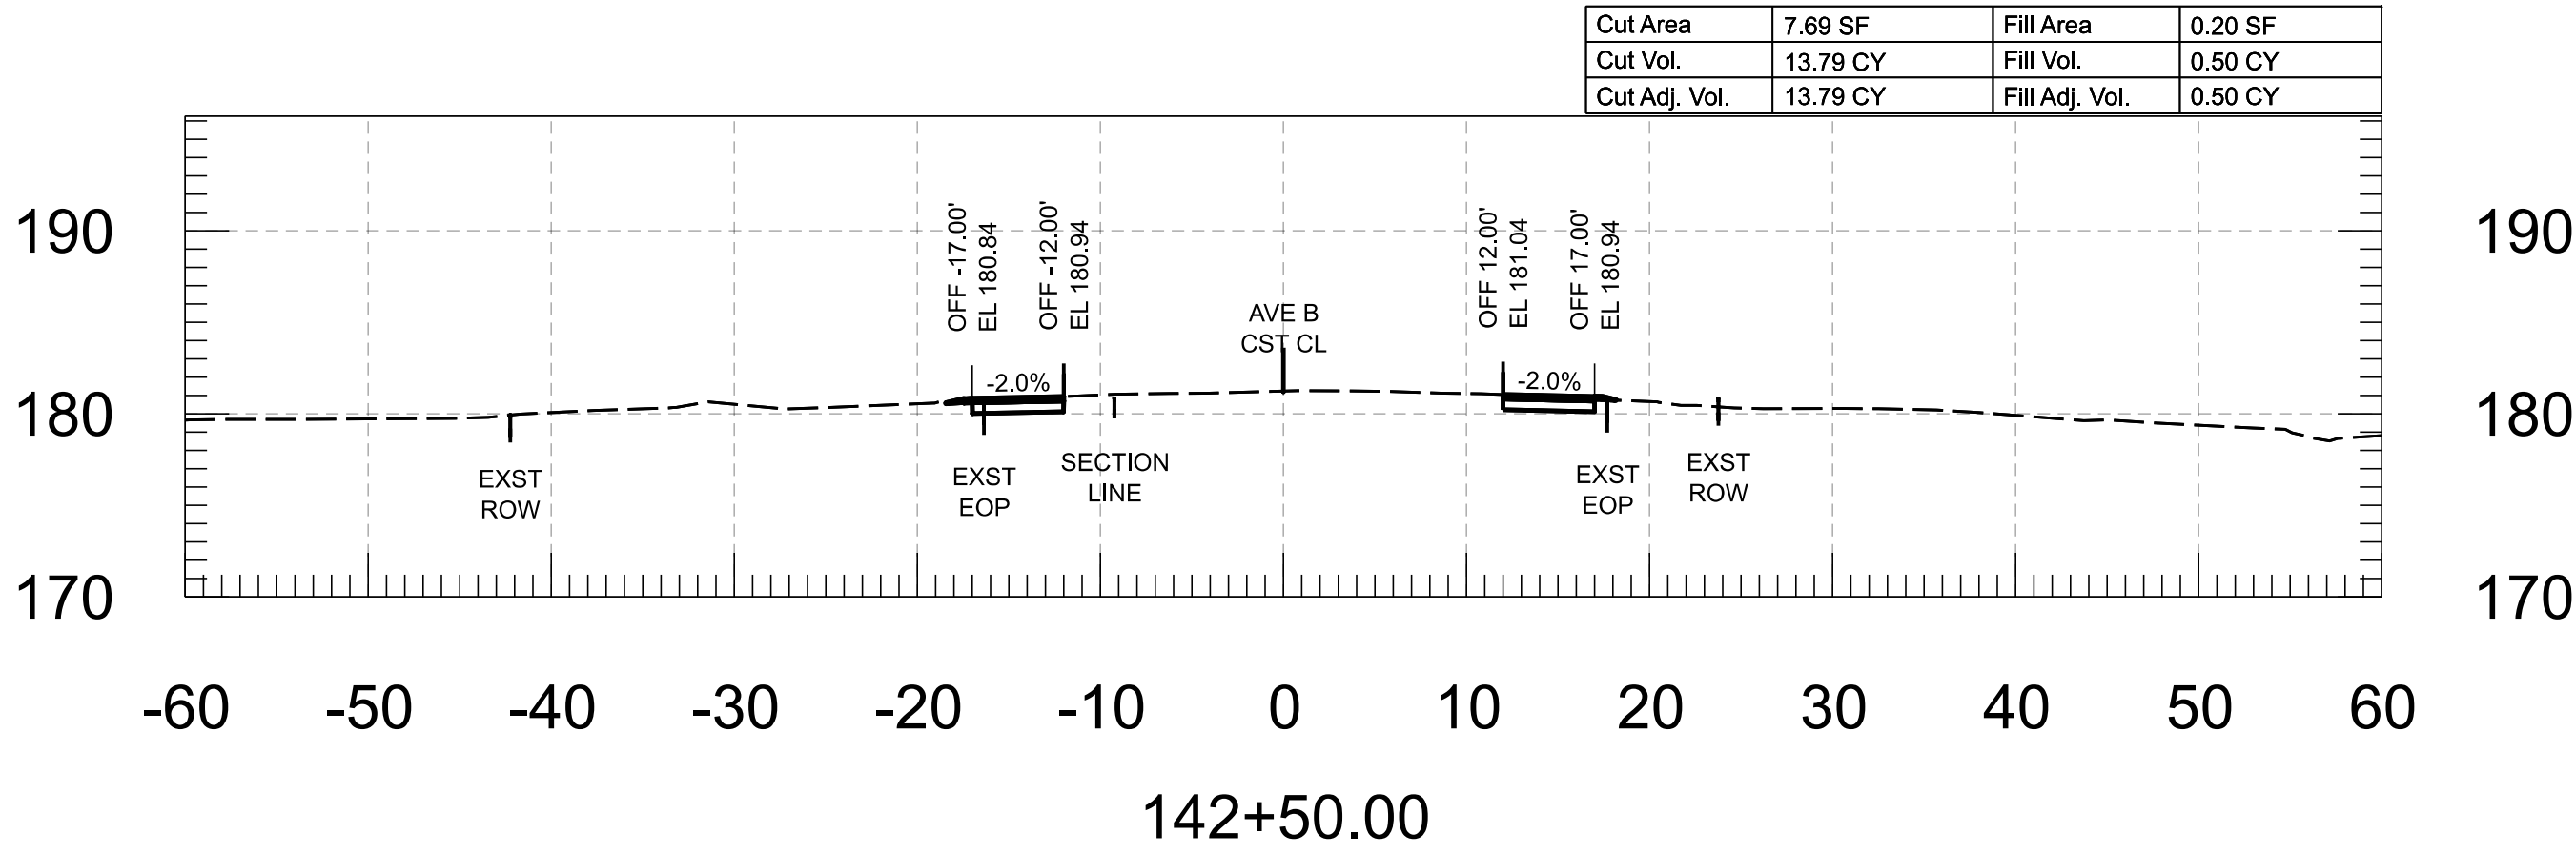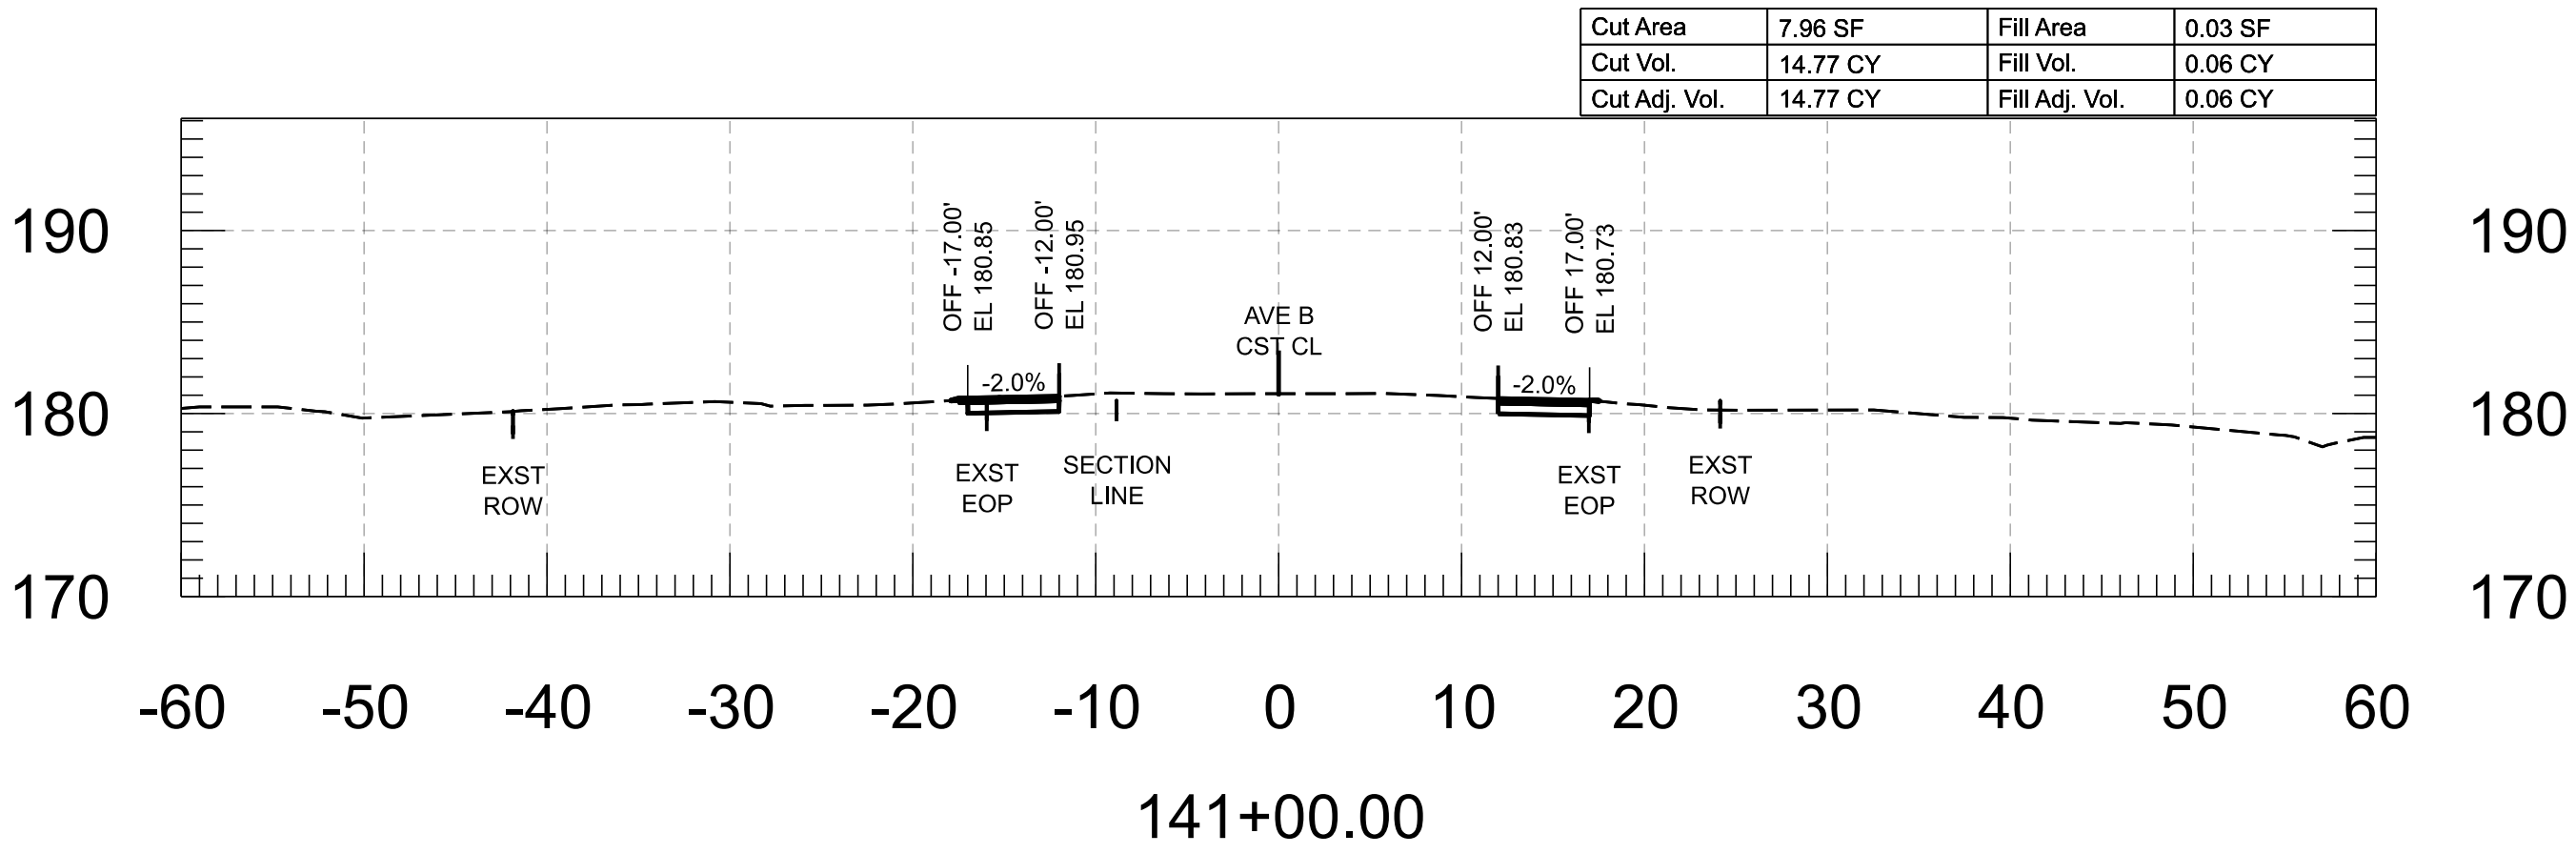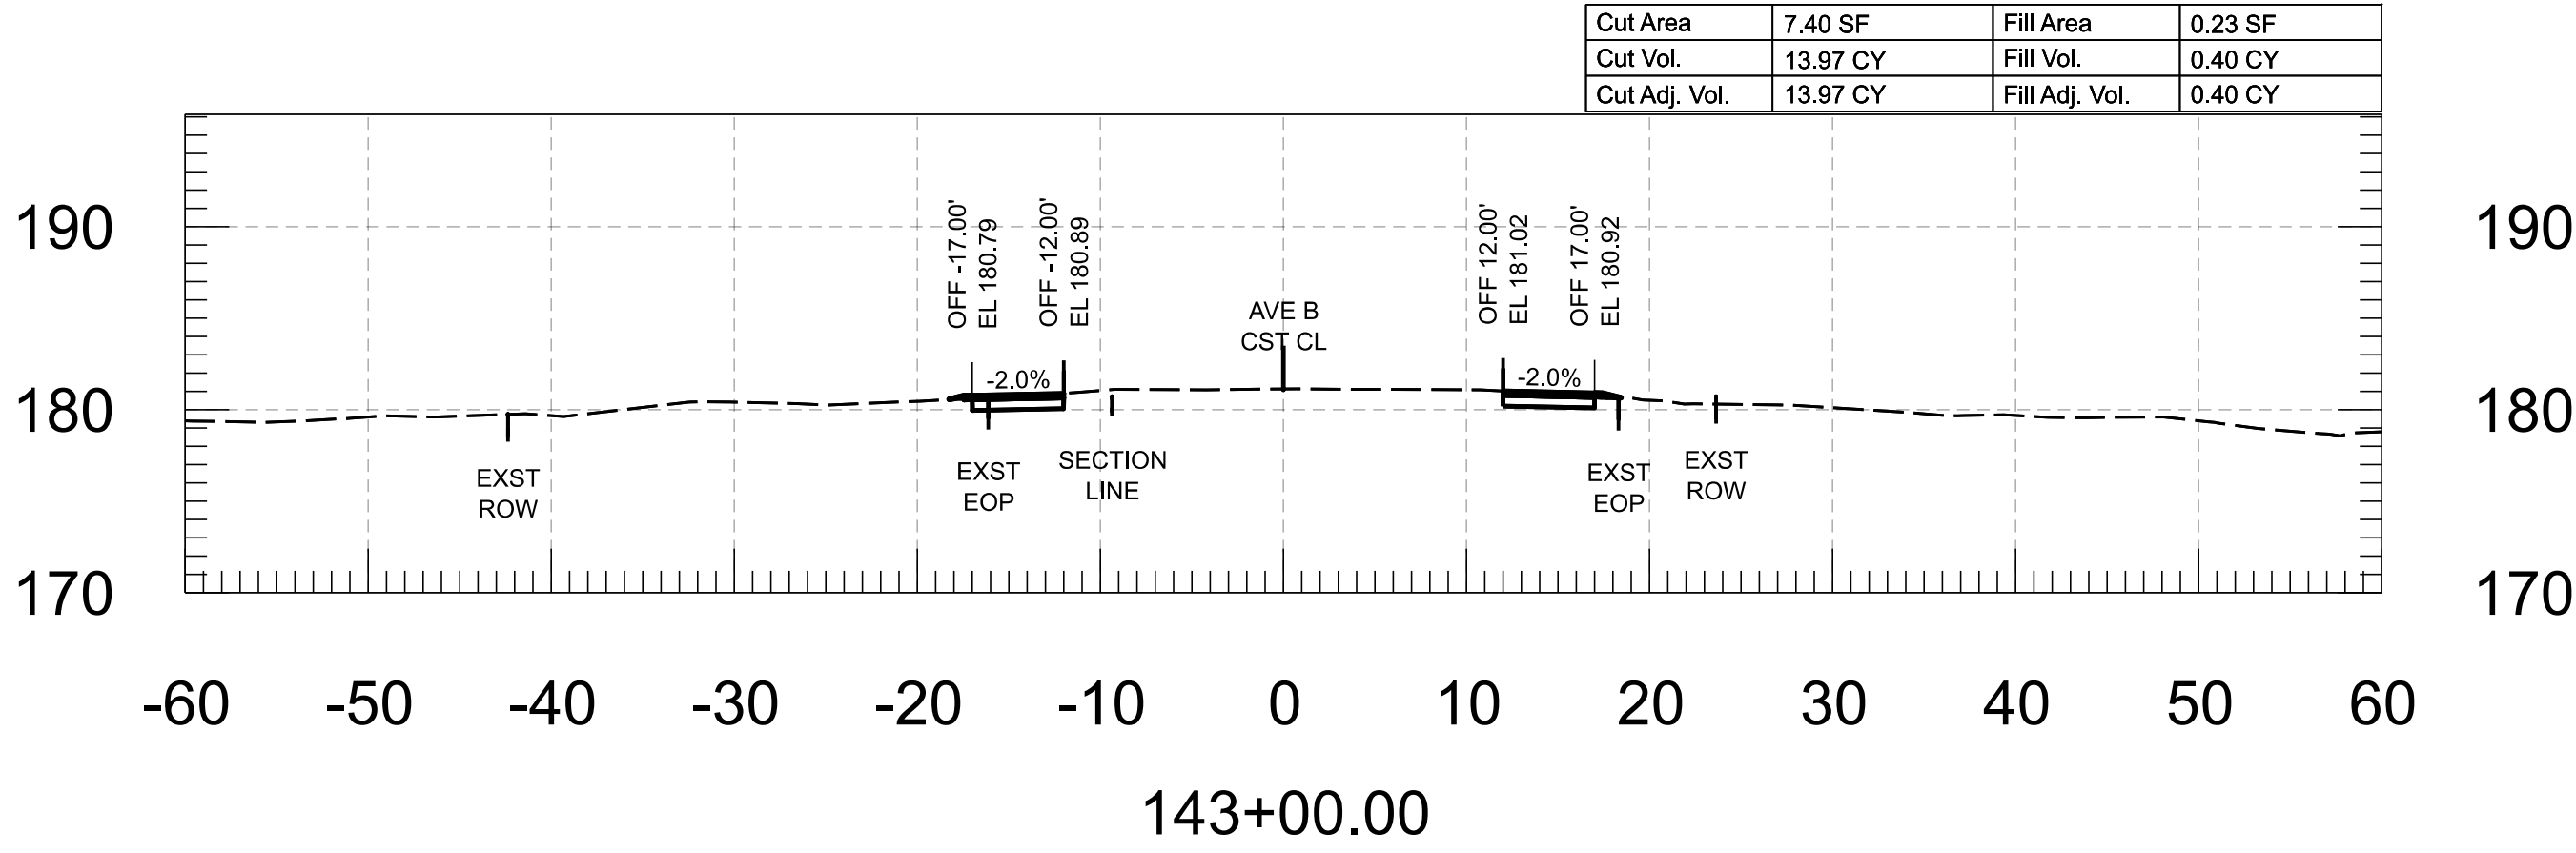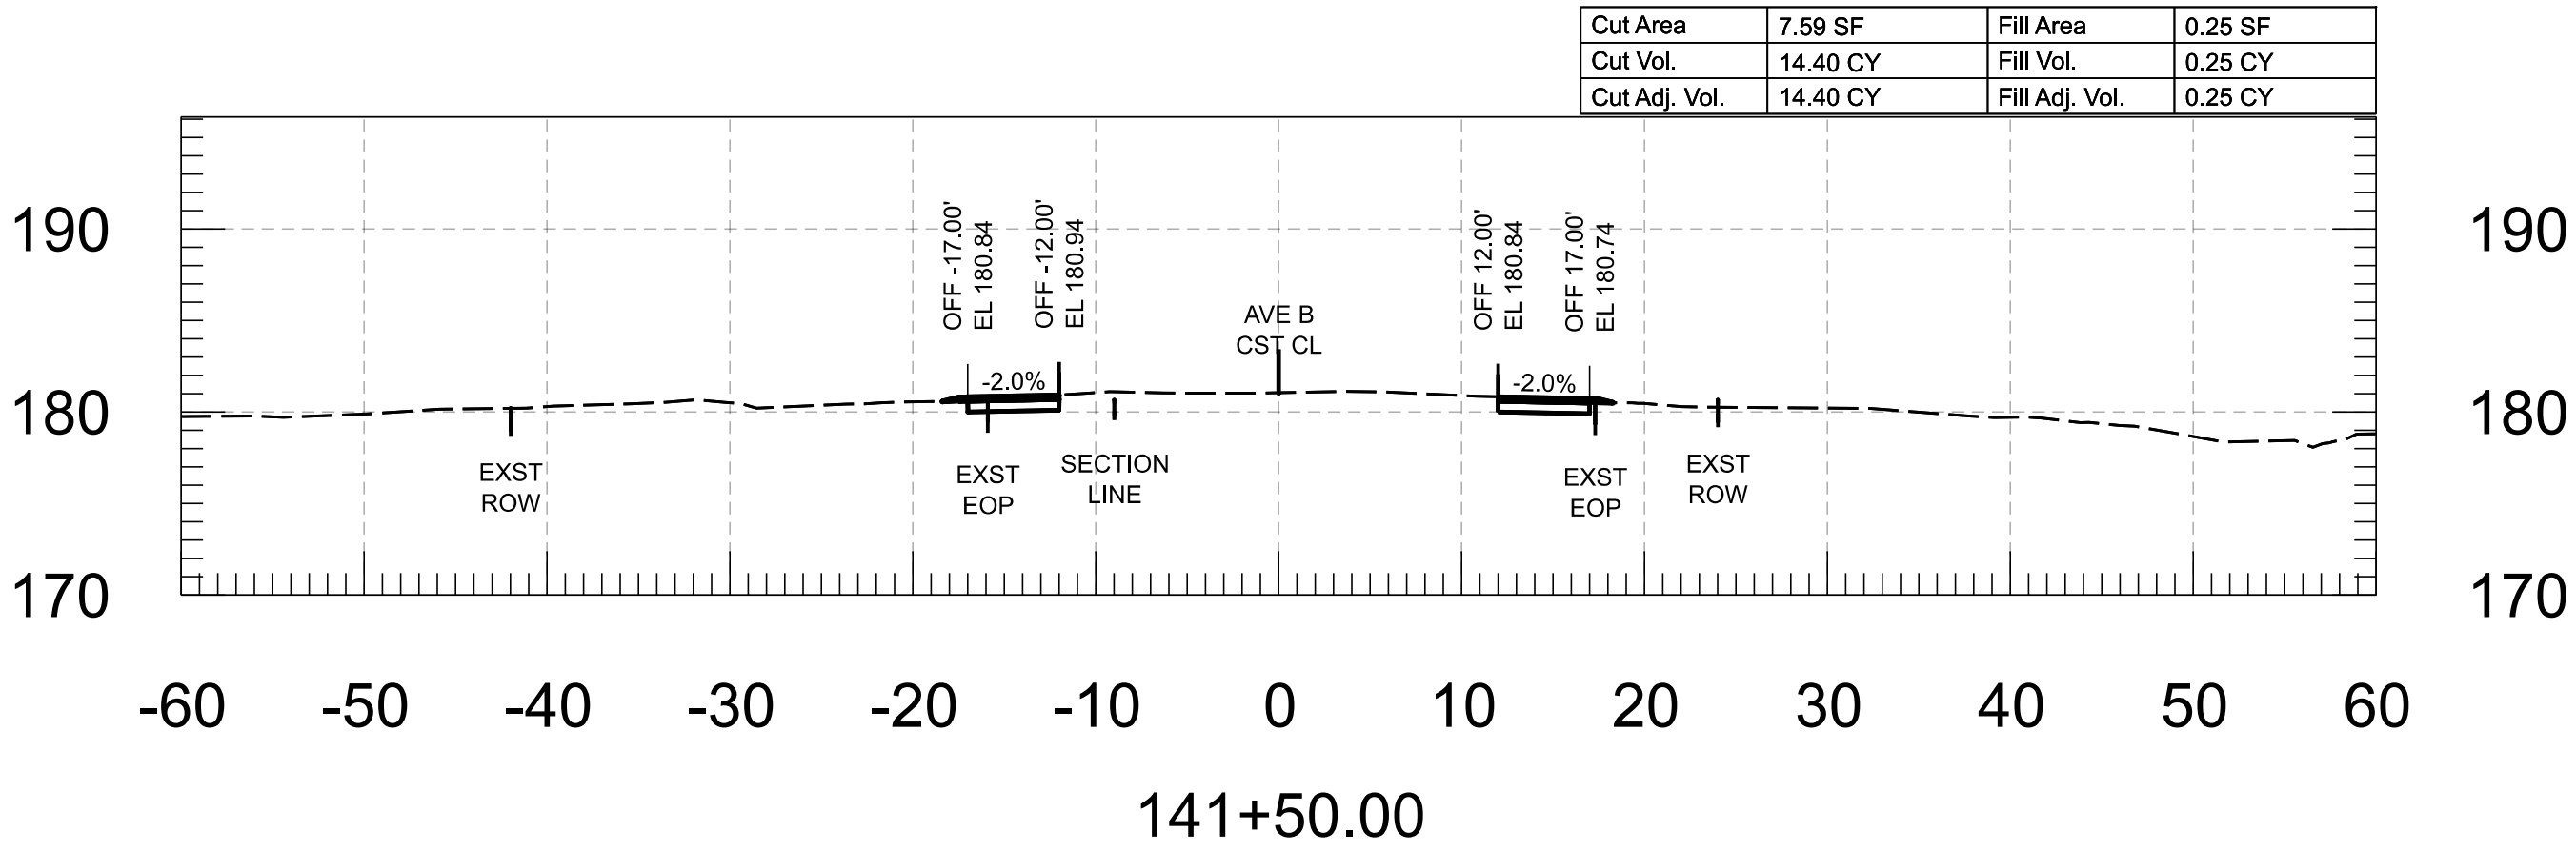


 FOR INFORMATION ONLY		NAME	DATE	ARIZONA DEPARTMENT OF TRANSPORTATION PROJECT DELIVERY AND OPERATIONS DIVISION ROADWAY DESIGN SECTION	ROUTE	F.H.W.A. Arizona Division	STATE ARIZ.	PROJECT NO.	FEDERAL ID NO.	SHEET NO.	TOTAL SHEETS	RECORD DRAWING
	DESIGN	M. SCHOEN	07/26					0000 YU YYU	YYU-0(221)T	43	86	
	DRAWN	P. ESCOBAR	07/26									
	CHECKED	H. RIOS	07/26									
		 WSP USA Inc. 1230 West Washington Street, Suite 600 Tempe, AZ 85288	AVE B CROSS SECTIONS			MILEPOST	LOCATION AVENUE B, COUNTY 18TH ST - SR 195					
					STRUCTURE NO.	TRACS NO. T0439 01C						___ OF ___

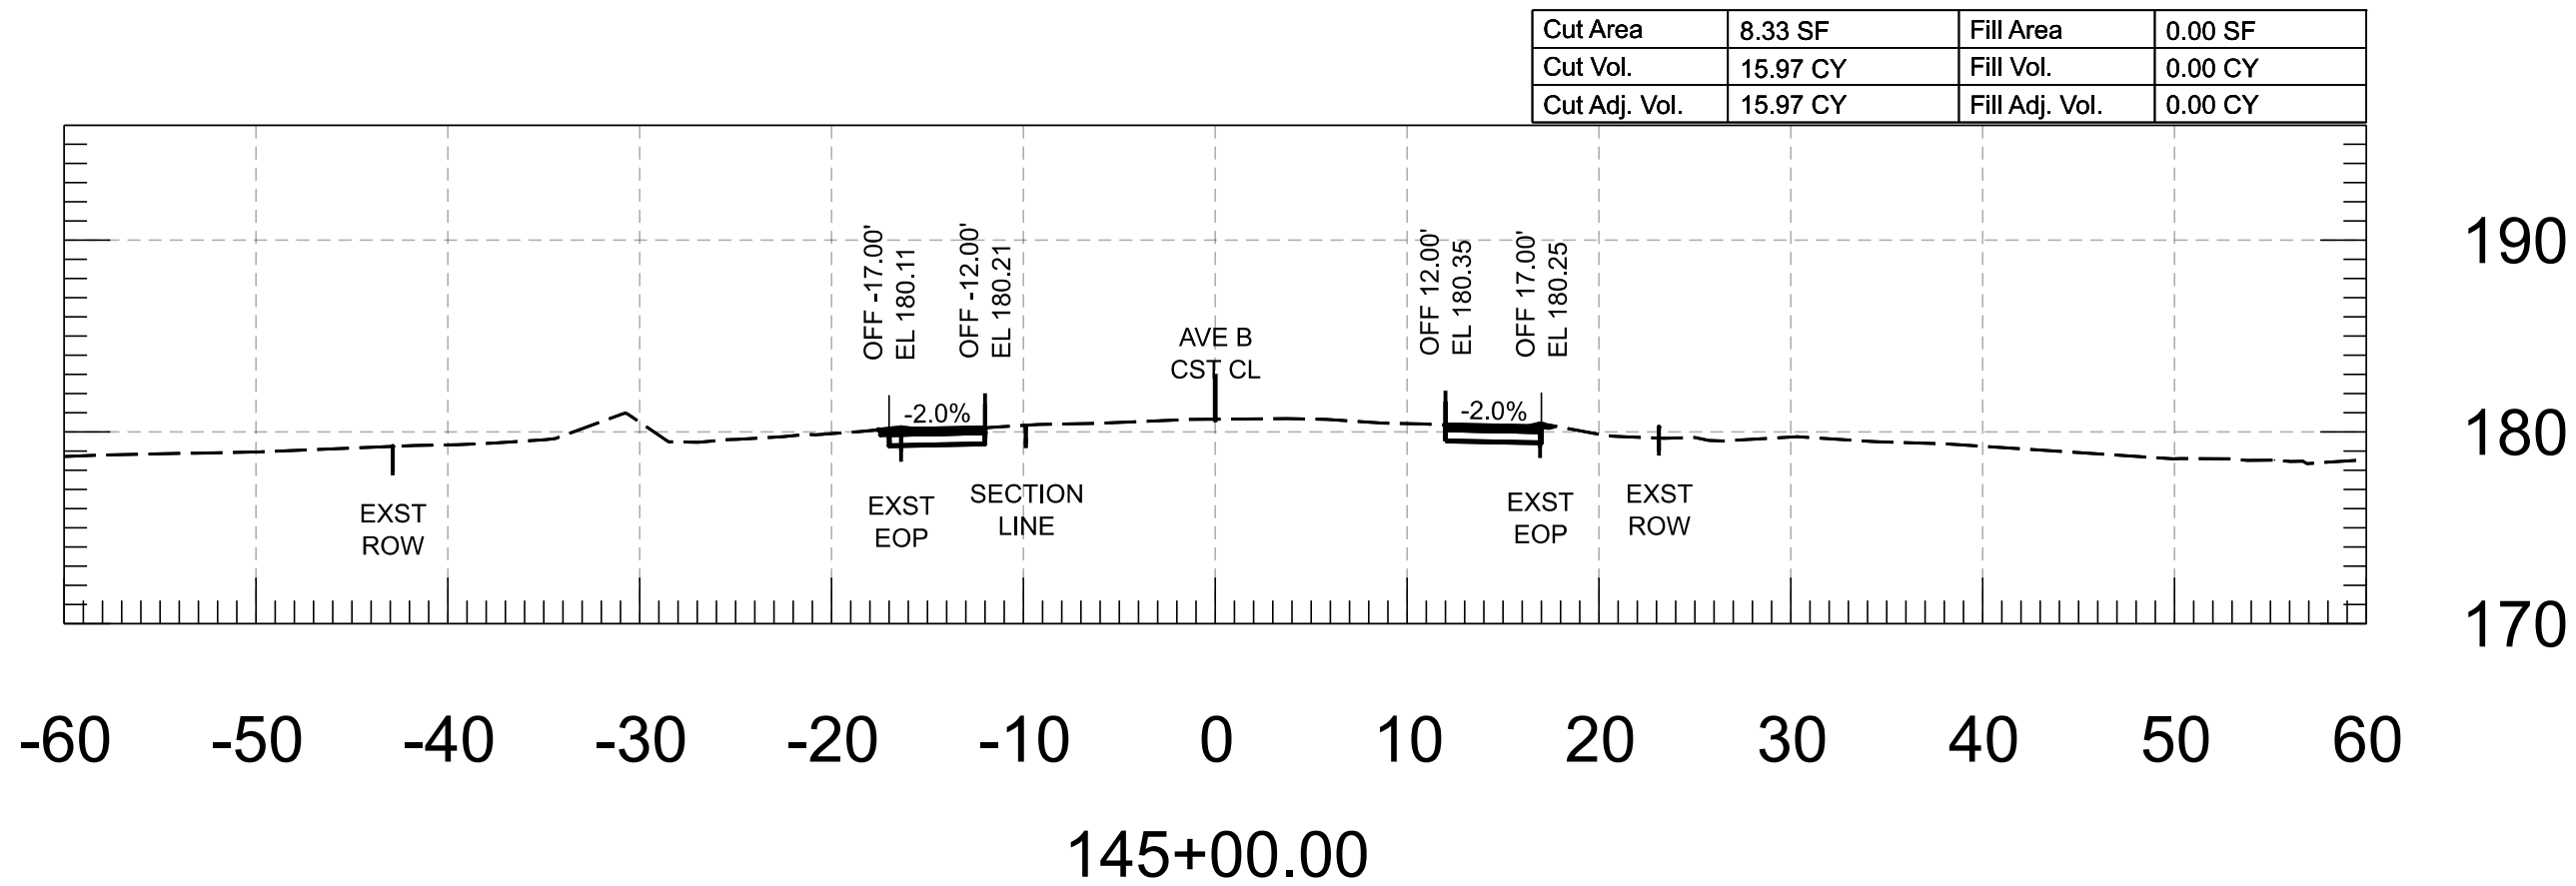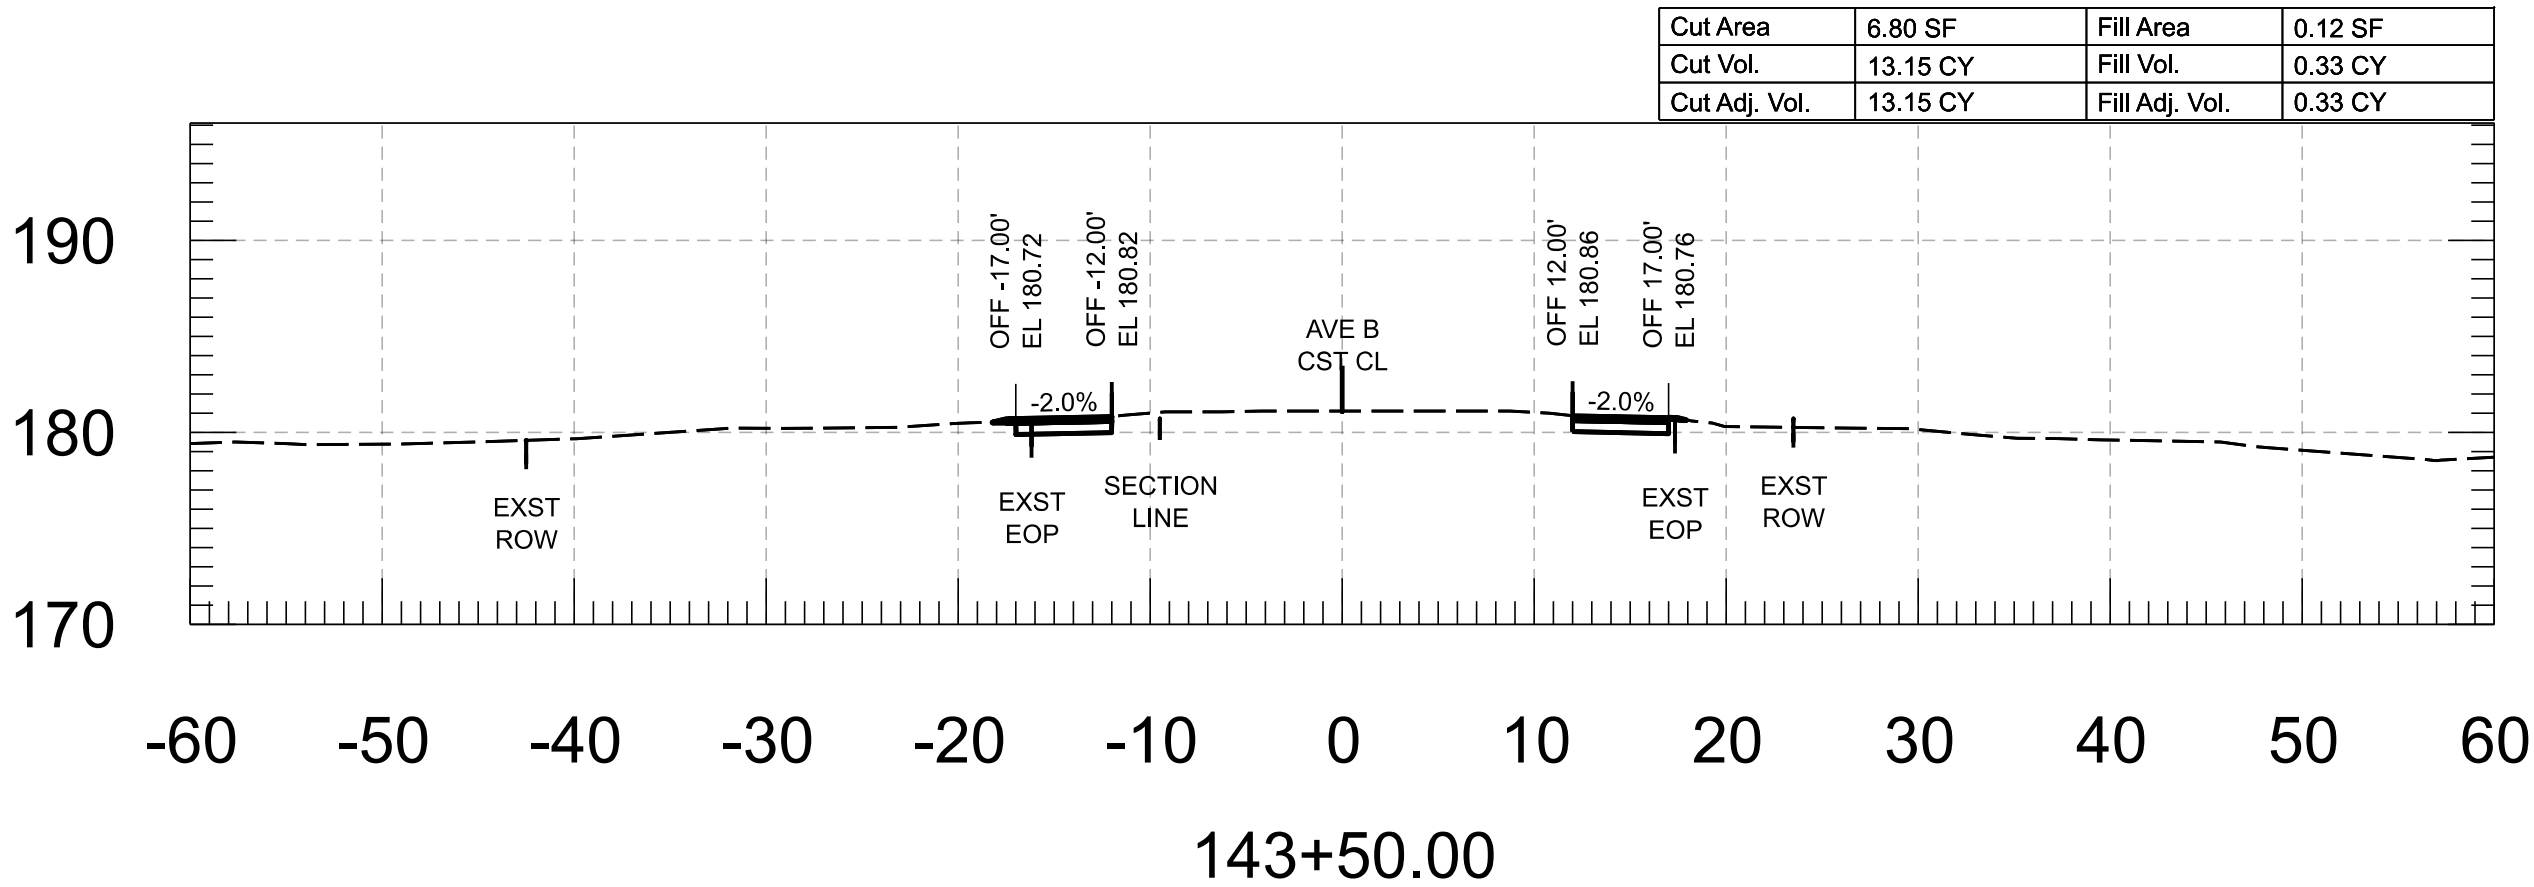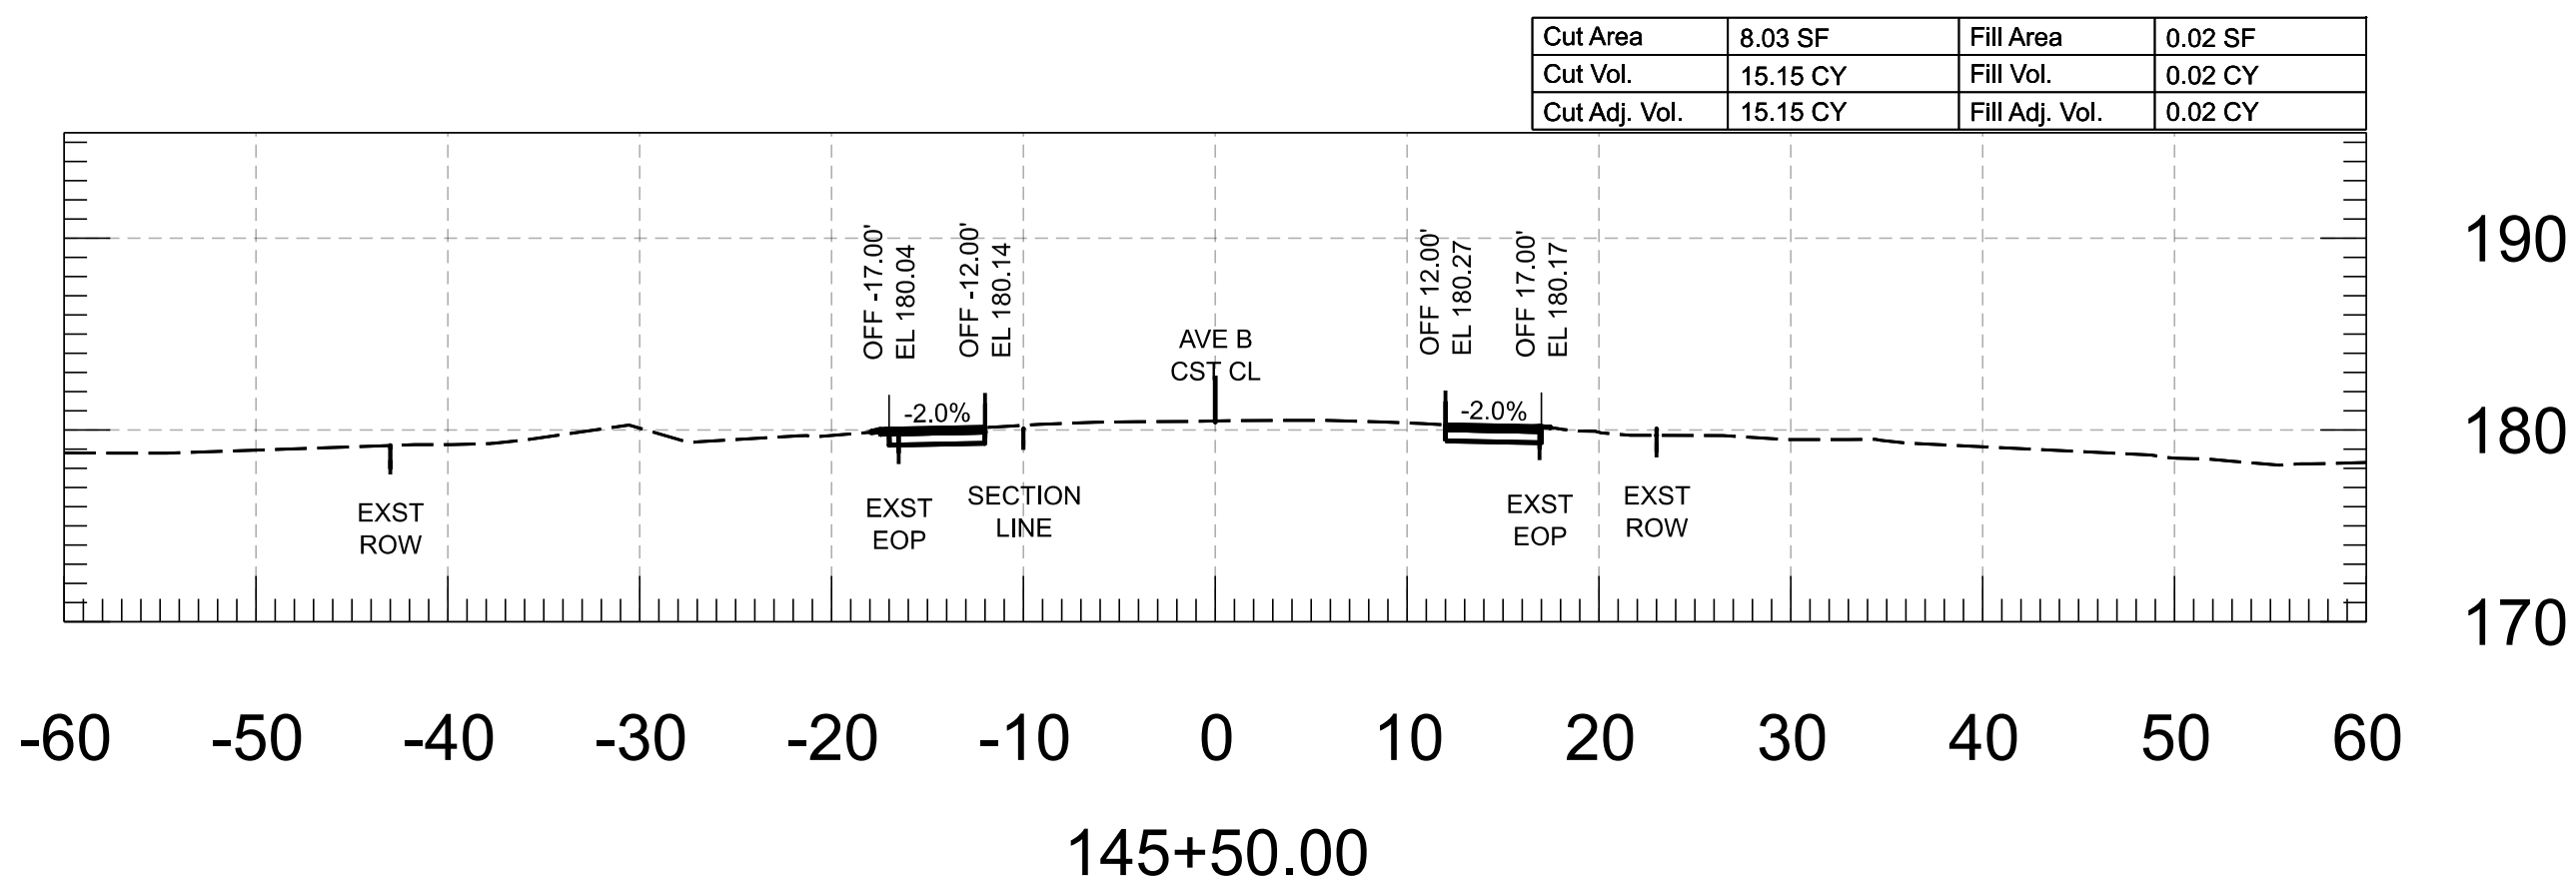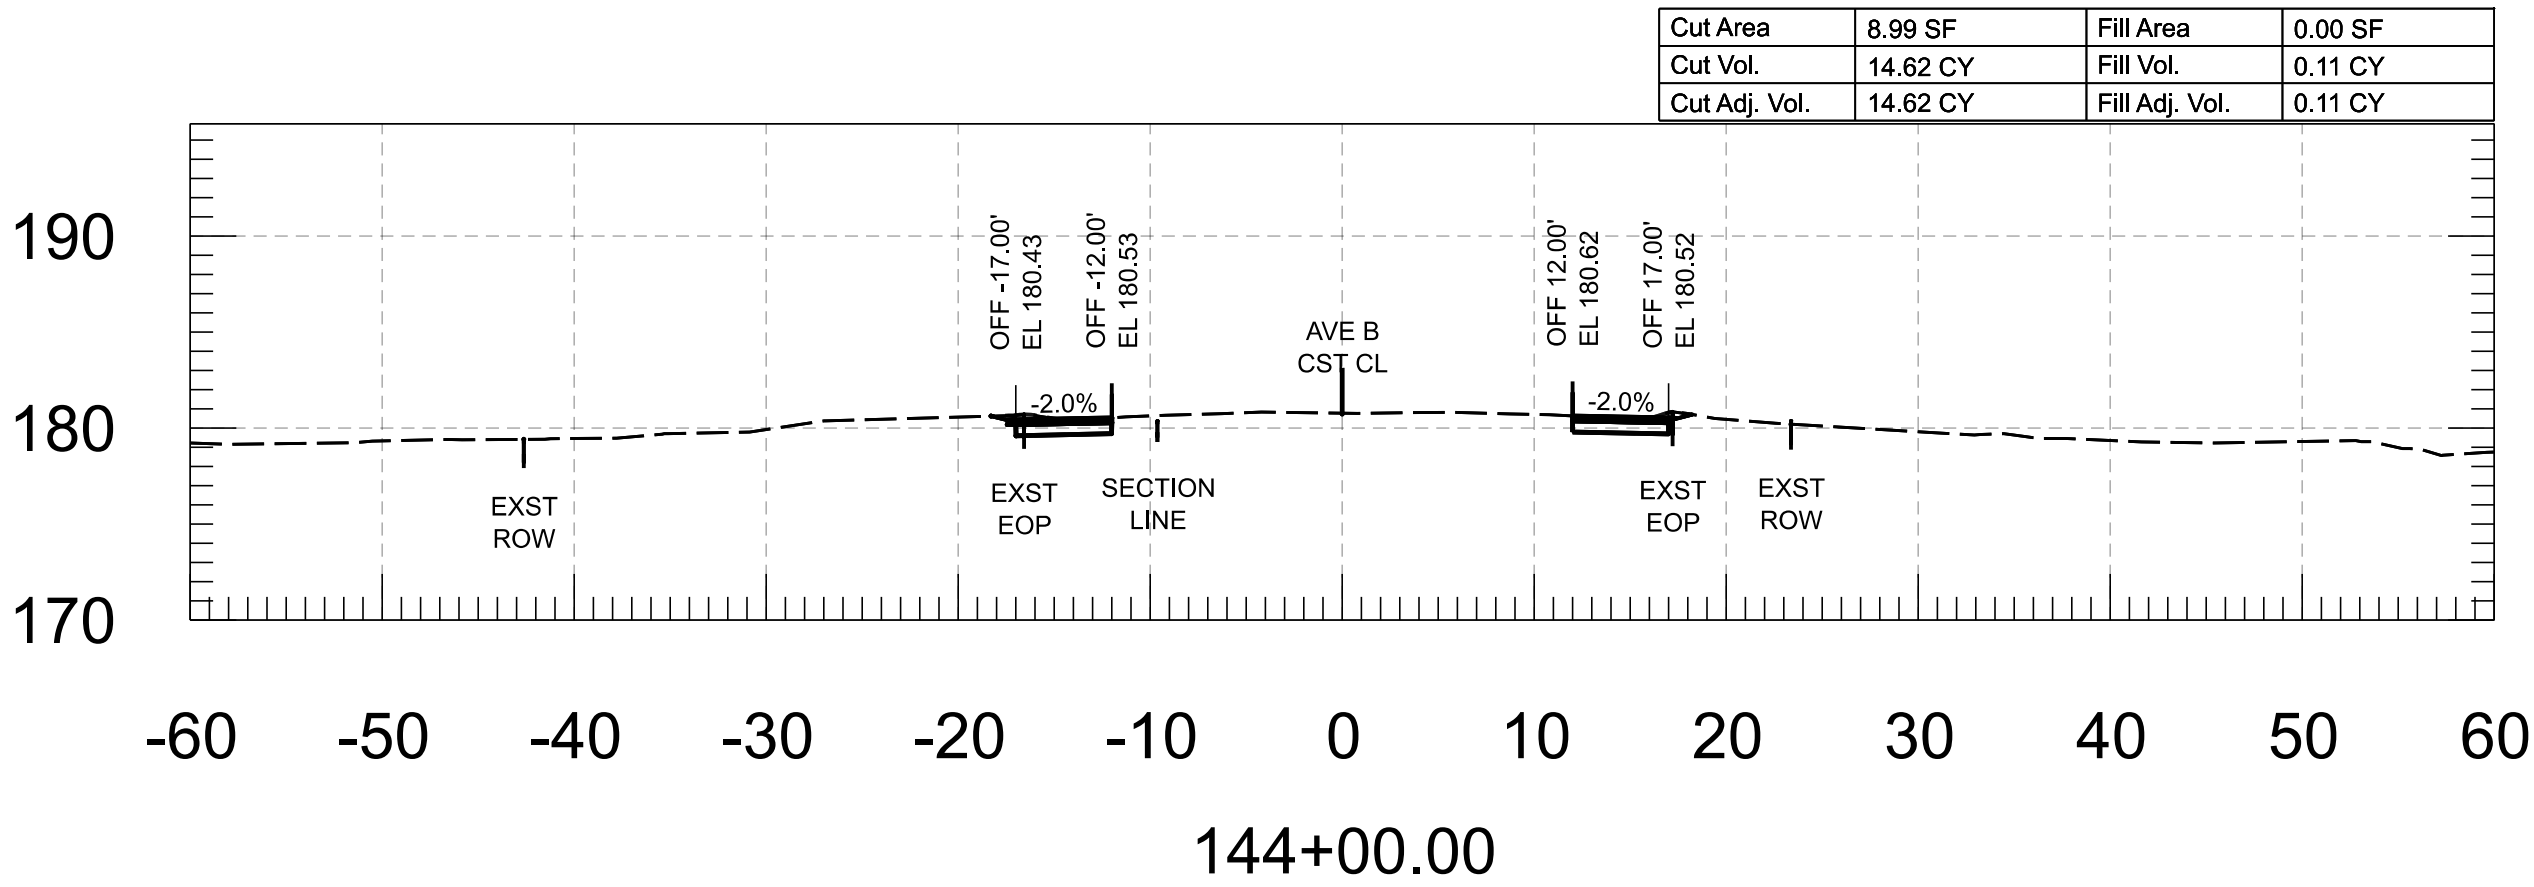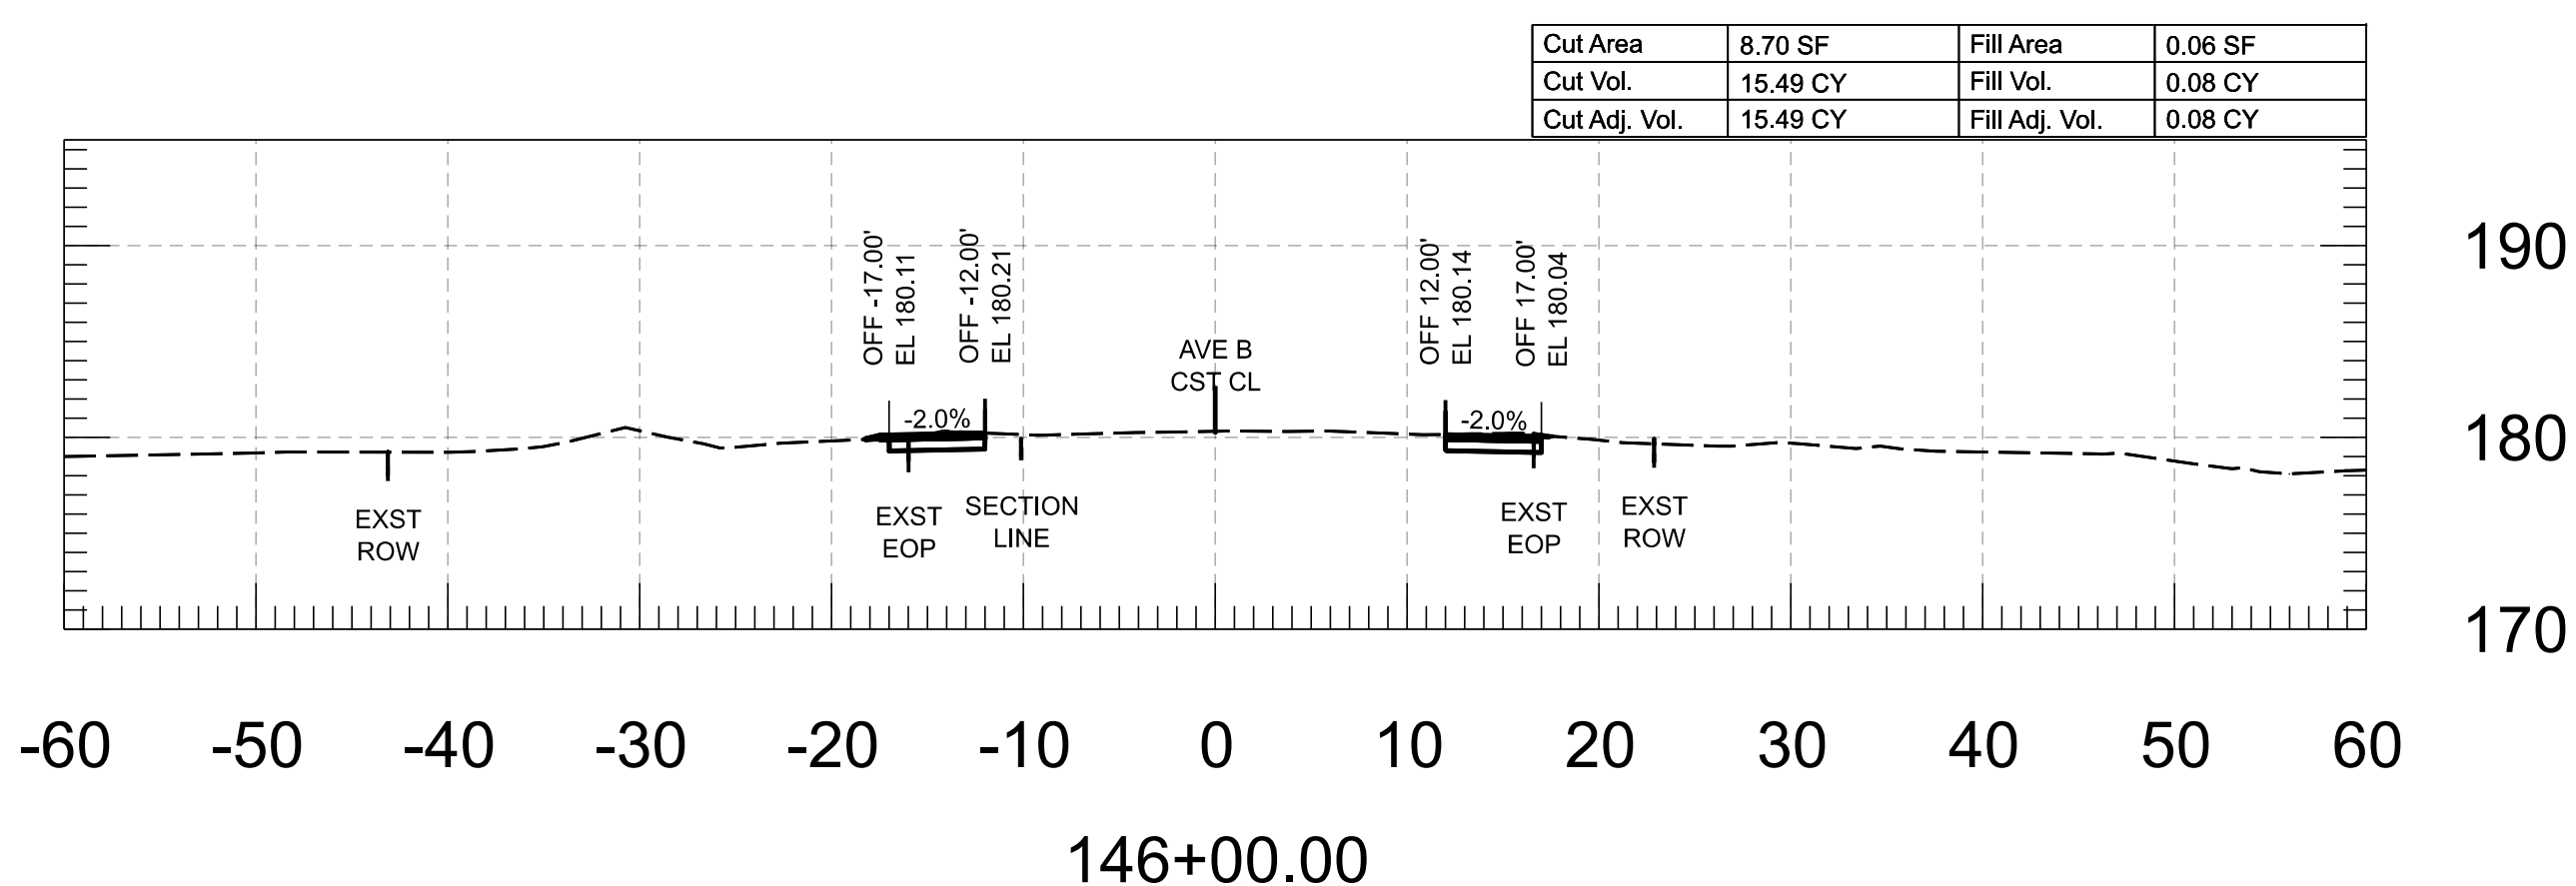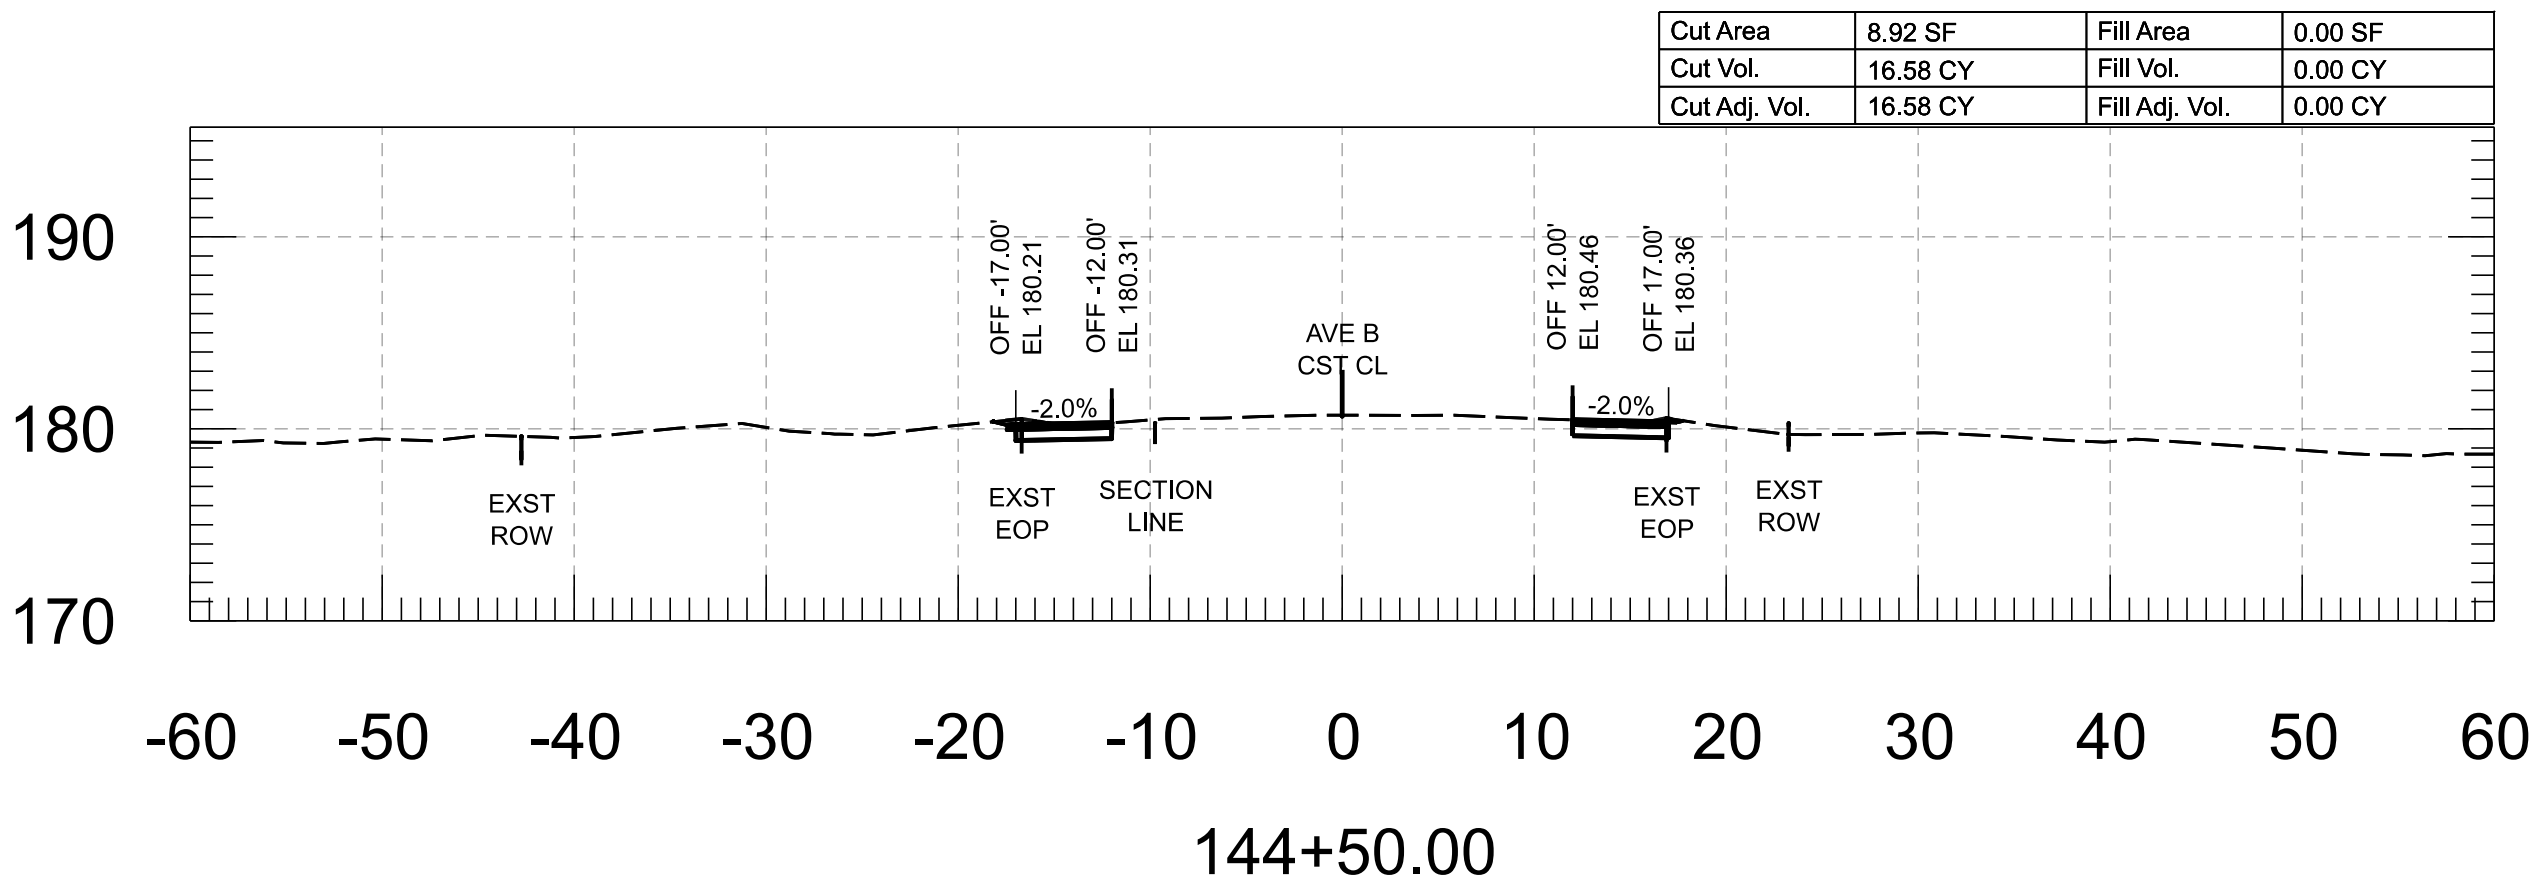


FOR INFORMATION ONLY		NAME	DATE	ARIZONA DEPARTMENT OF TRANSPORTATION PROJECT DELIVERY AND OPERATIONS DIVISION ROADWAY DESIGN SECTION	ROUTE	F.H.W.A. Arizona Division	STATE ARIZ.	PROJECT NO.	FEDERAL ID NO.	SHEET NO.	TOTAL SHEETS	RECORD DRAWING	
	DESIGN	M. SCHOEN	07/26					0000 YU YYU	YYU-0(221)T	44	86		
	DRAWN	P. ESCOBAR	07/26										
	CHECKED	H. RIOS	07/26										
		 WSP USA Inc. 1230 West Washington Street, Suite 600 Tempe, AZ 85288	AVE B CROSS SECTIONS			MILEPOST	LOCATION AVENUE B, COUNTY 18TH ST - SR 195						
					STRUCTURE NO.	TRACS NO. T0439 01C						___ OF ___	

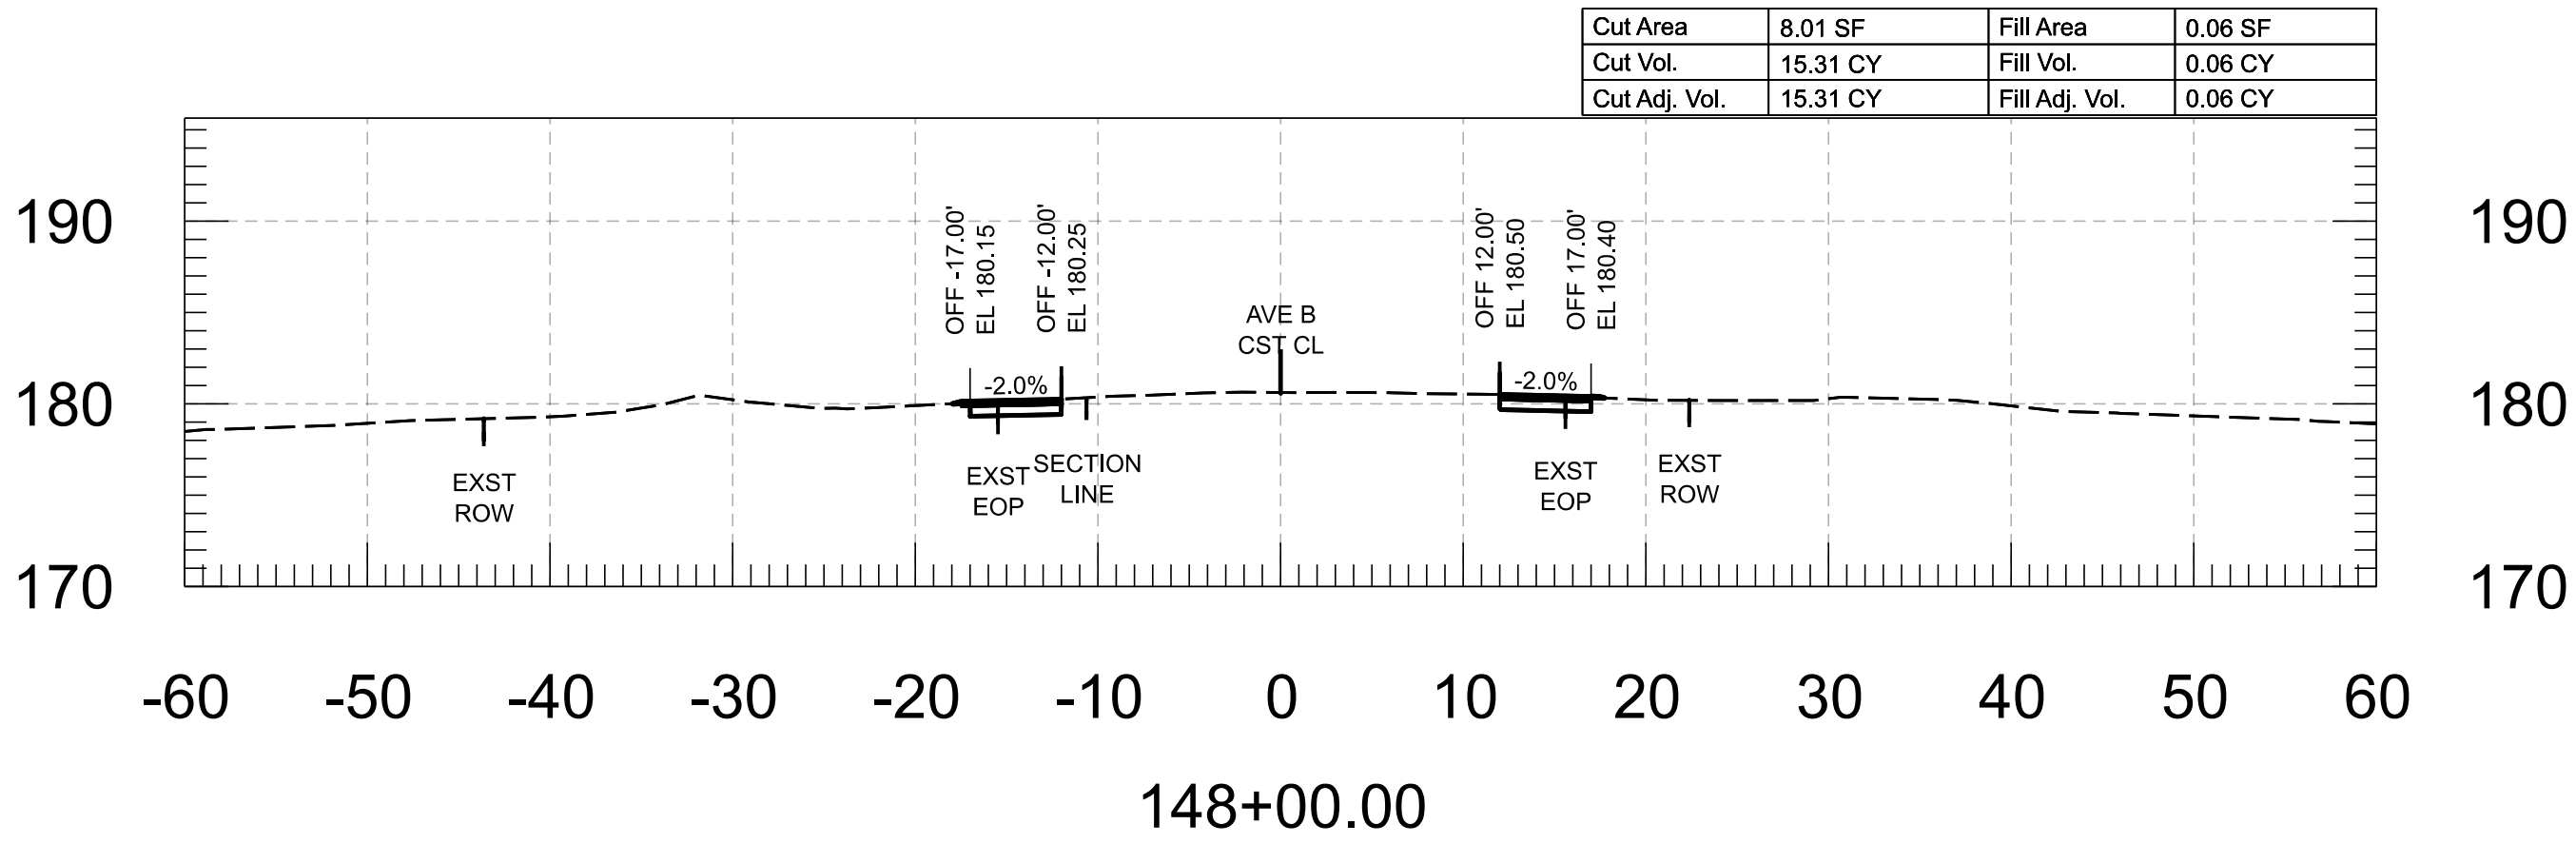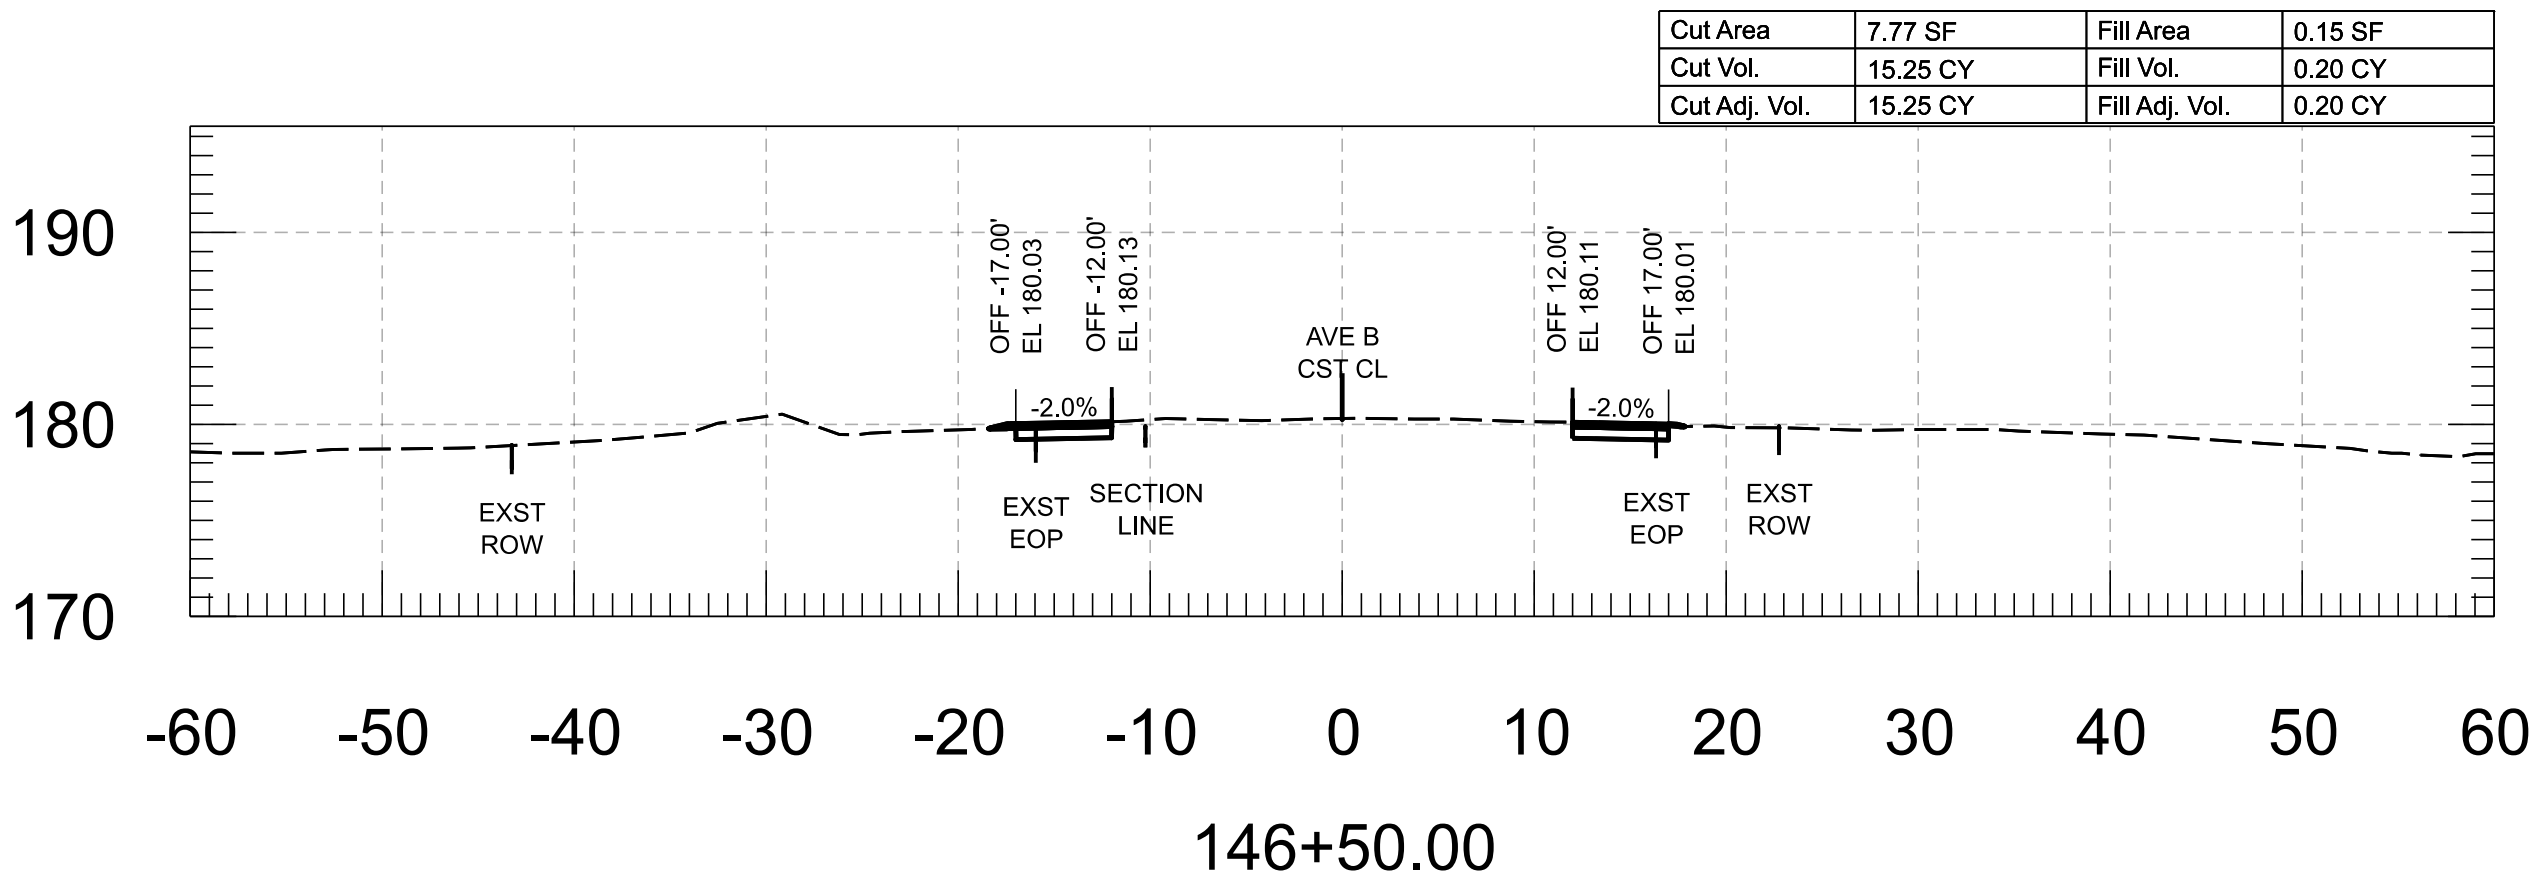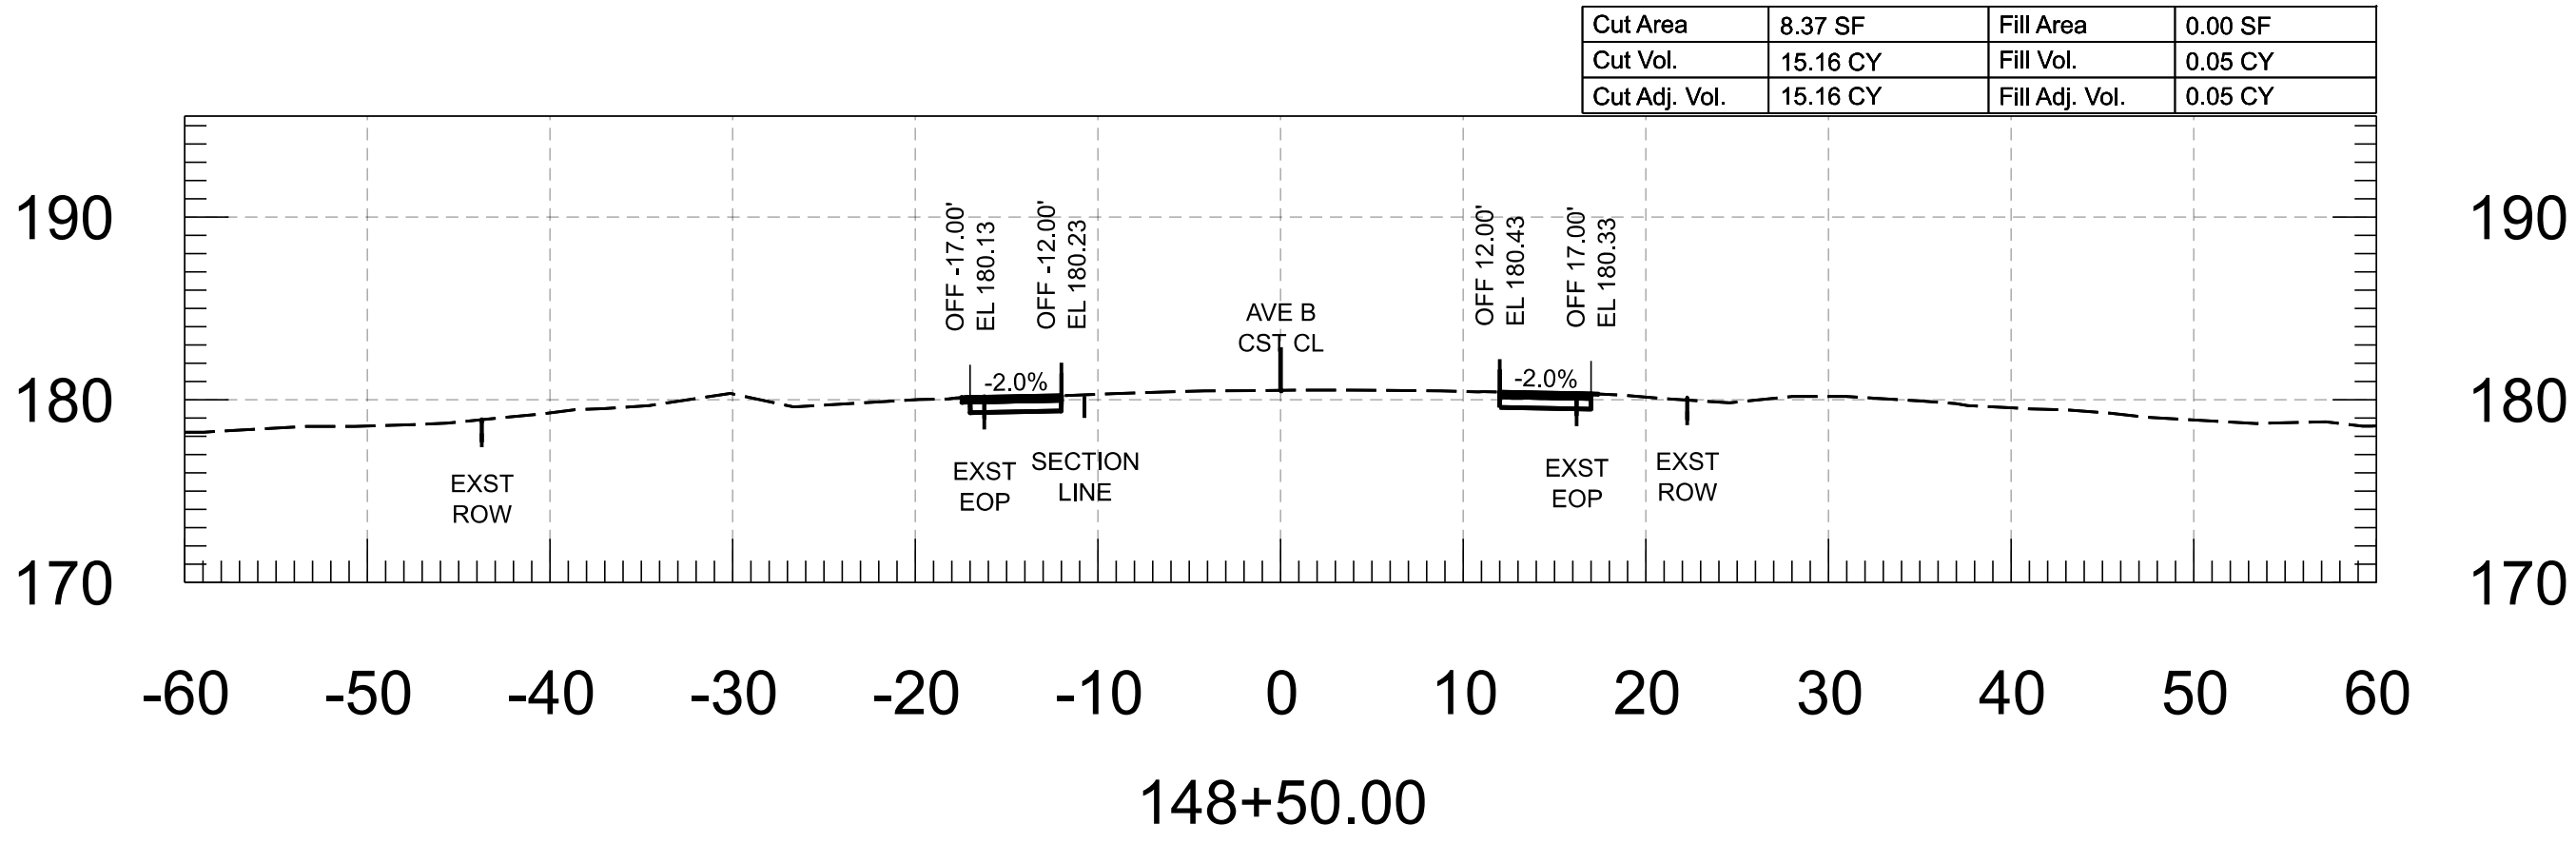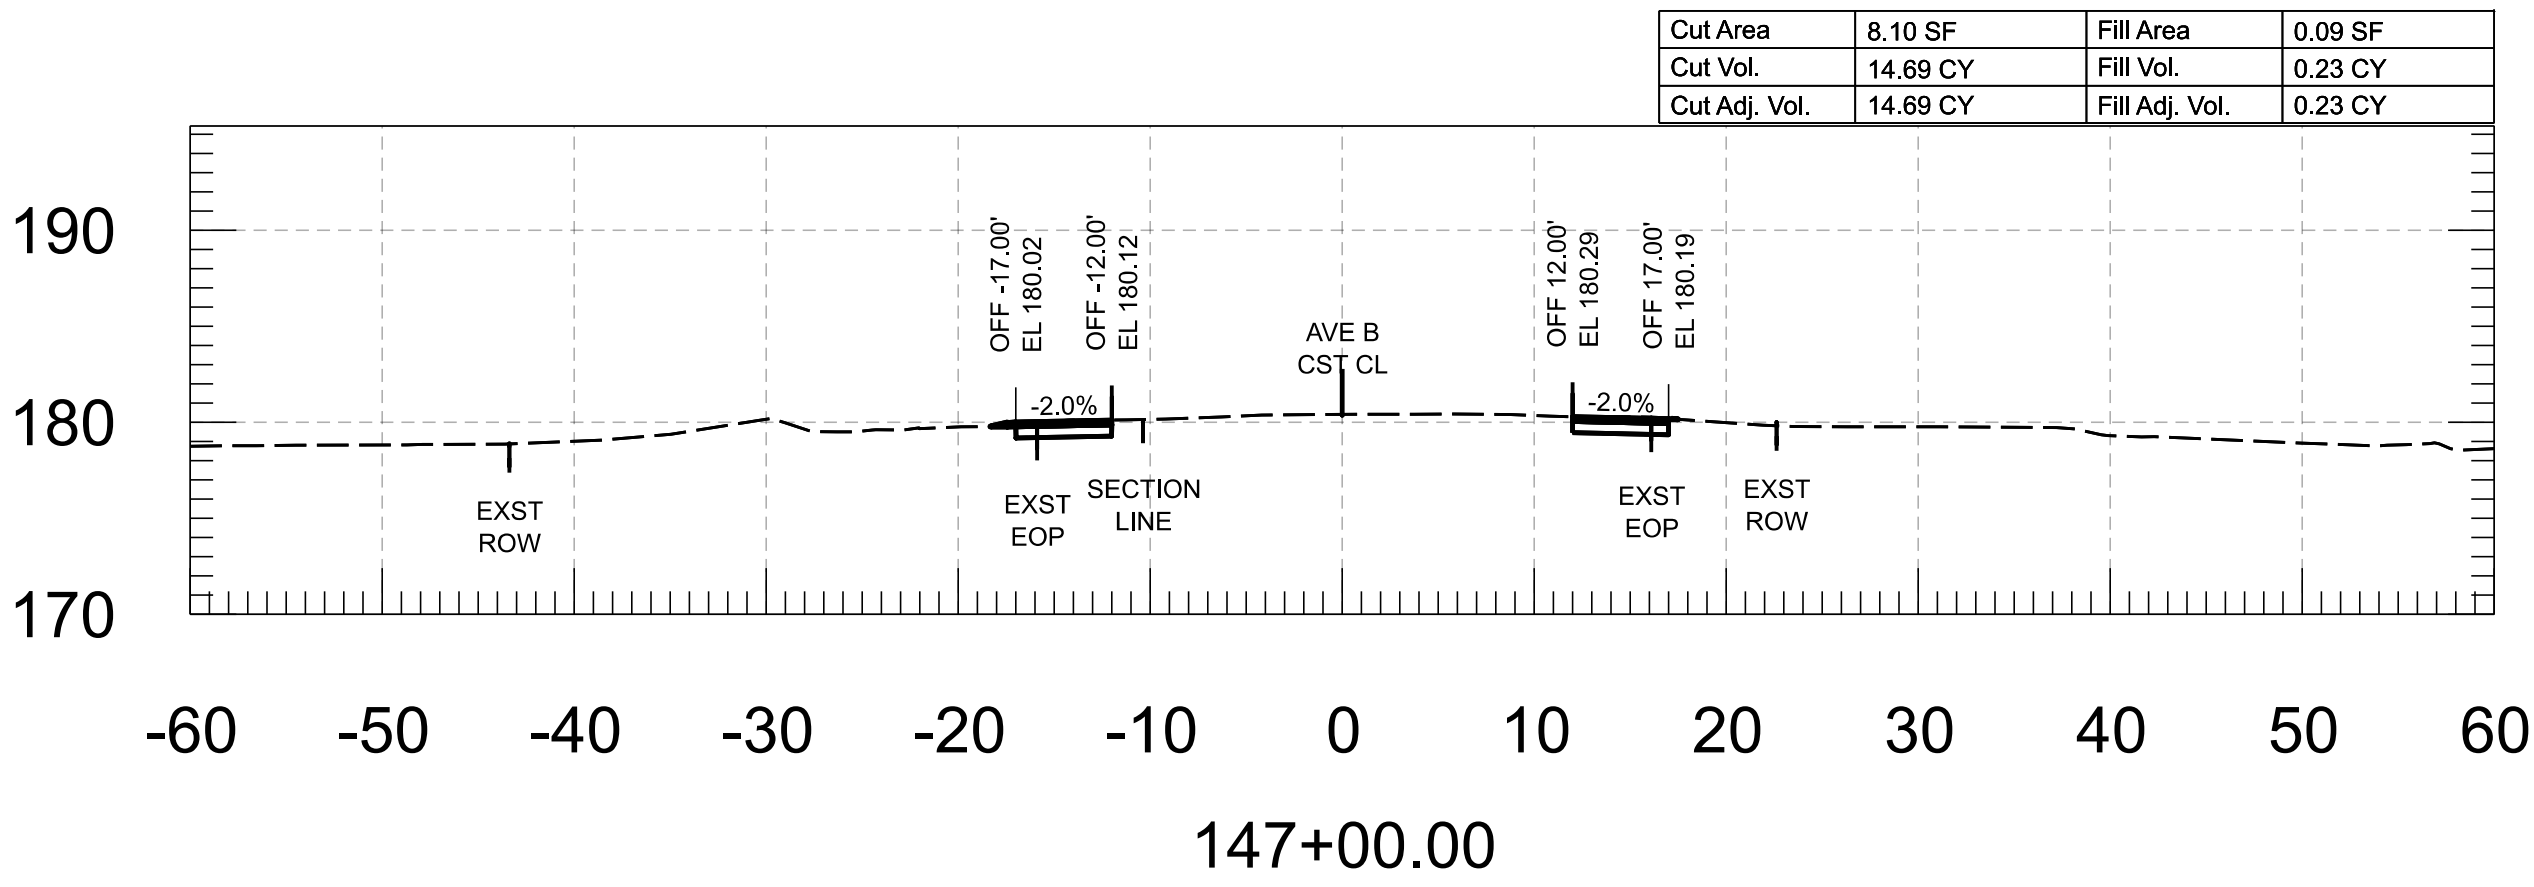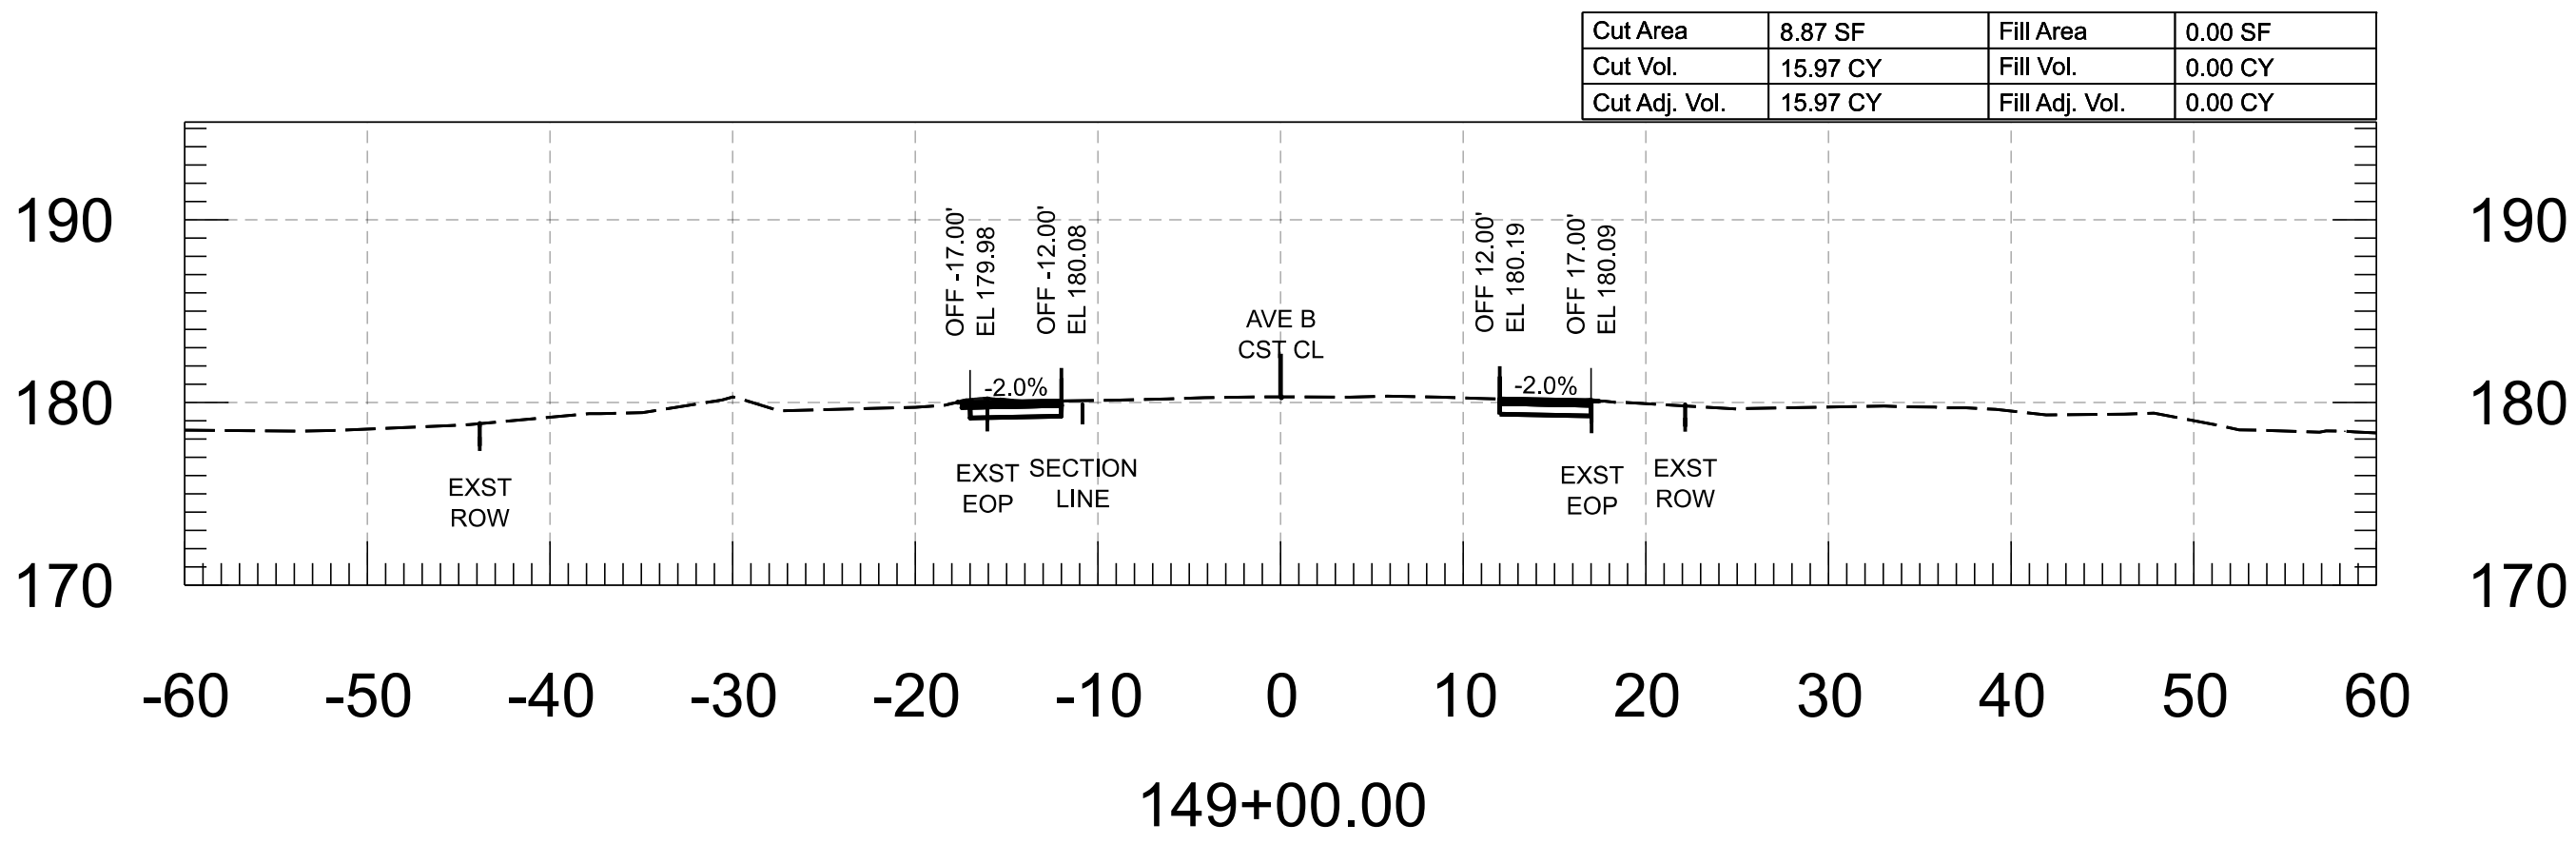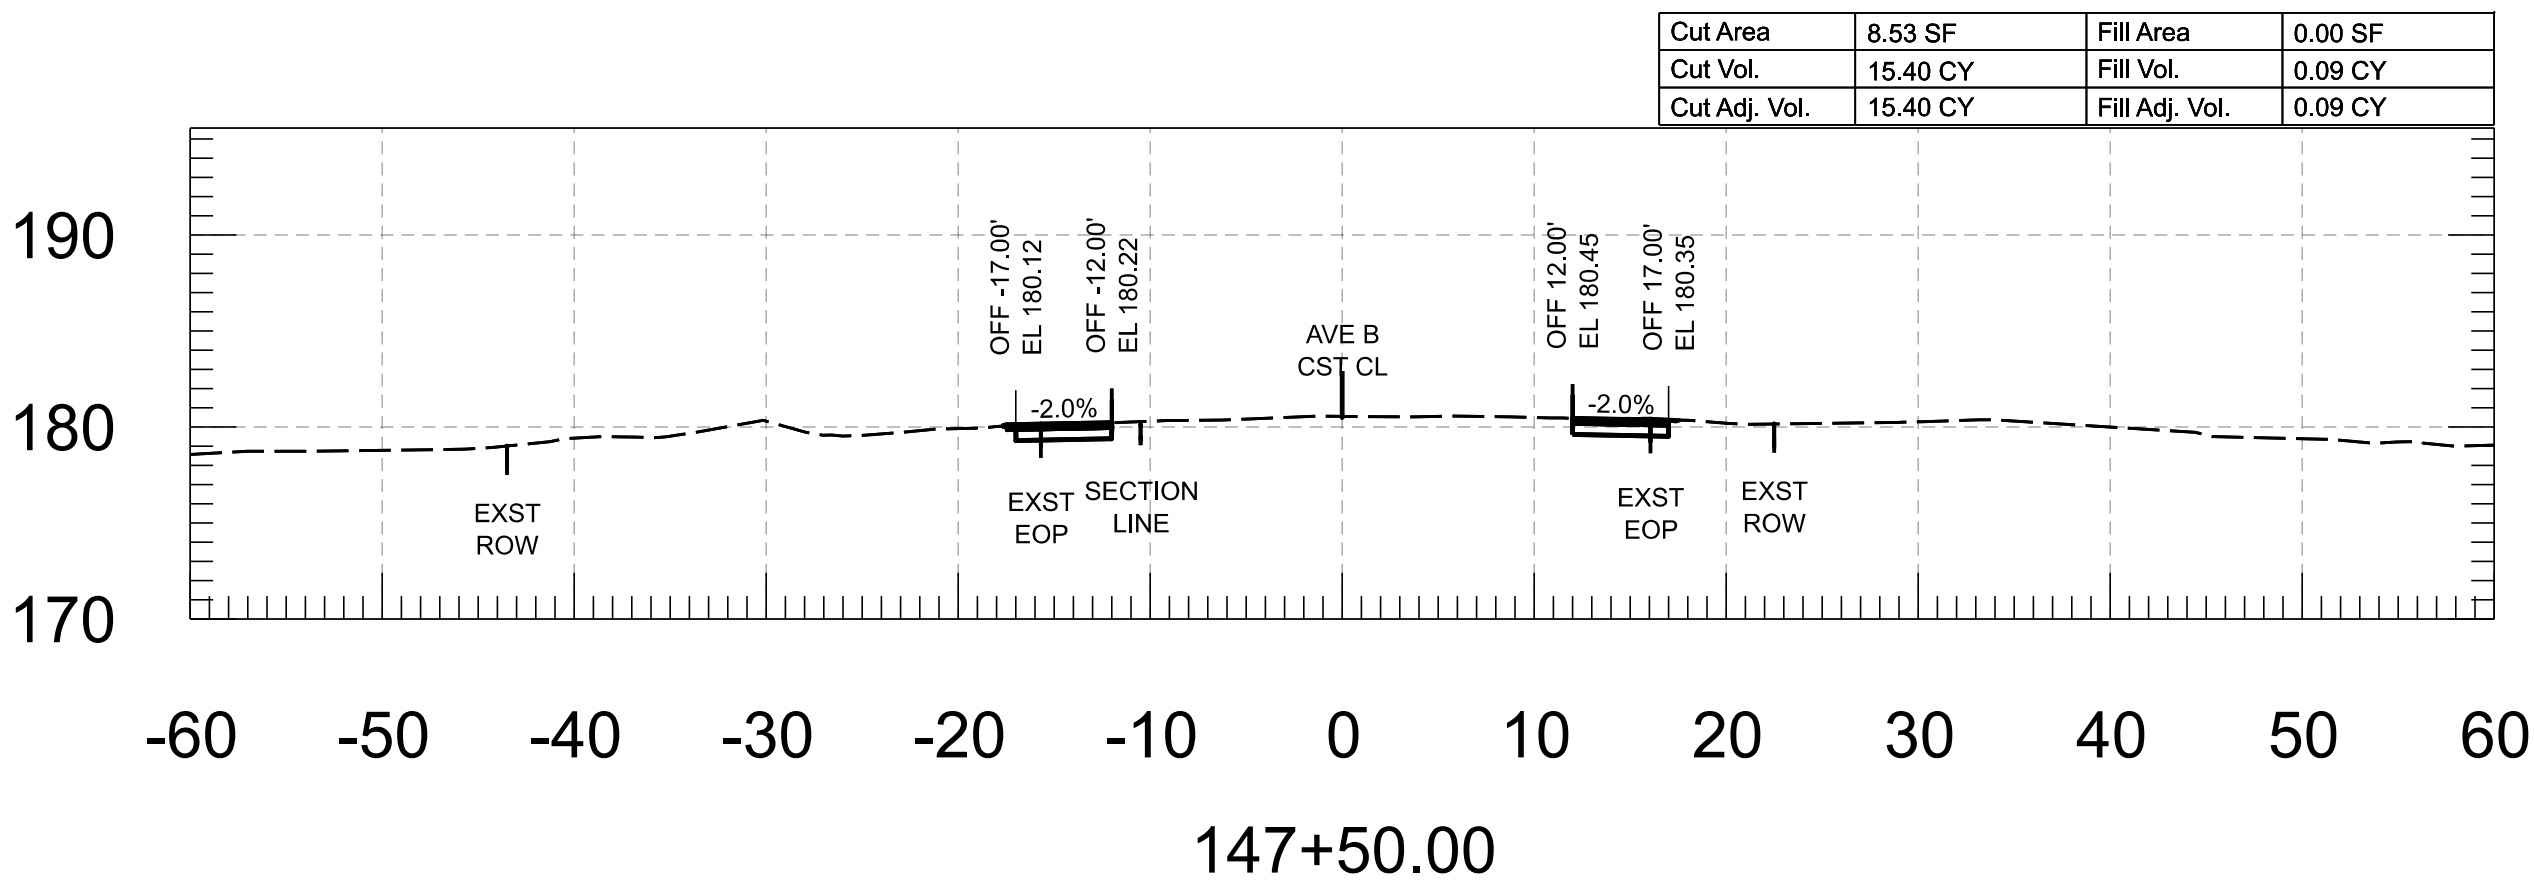


 FOR INFORMATION ONLY		NAME	DATE	ARIZONA DEPARTMENT OF TRANSPORTATION PROJECT DELIVERY AND OPERATIONS DIVISION ROADWAY DESIGN SECTION	ROUTE	F.H.W.A. Arizona Division	STATE ARIZ.	PROJECT NO.	FEDERAL ID NO.	SHEET NO.	TOTAL SHEETS	RECORD DRAWING	
	DESIGN	M. SCHOEN	07/26					0000 YU YYU	YYU-0(221)T	45	86		
	DRAWN	P. ESCOBAR	07/26										
	CHECKED	H. RIOS	07/26										
		 WSP USA Inc. 1230 West Washington Street, Suite 600 Tempe, AZ 85288	AVE B CROSS SECTIONS			MILEPOST	LOCATION AVENUE B, COUNTY 18TH ST - SR 195						
					STRUCTURE NO.	TRACS NO. T0439 01C							___ OF ___


Cut Area	4.03 SF	Fill Area	0.00 SF
Cut Vol.	10.73 CY	Fill Vol.	0.72 CY
Cut Adj. Vol.	10.73 CY	Fill Adj. Vol.	0.72 CY

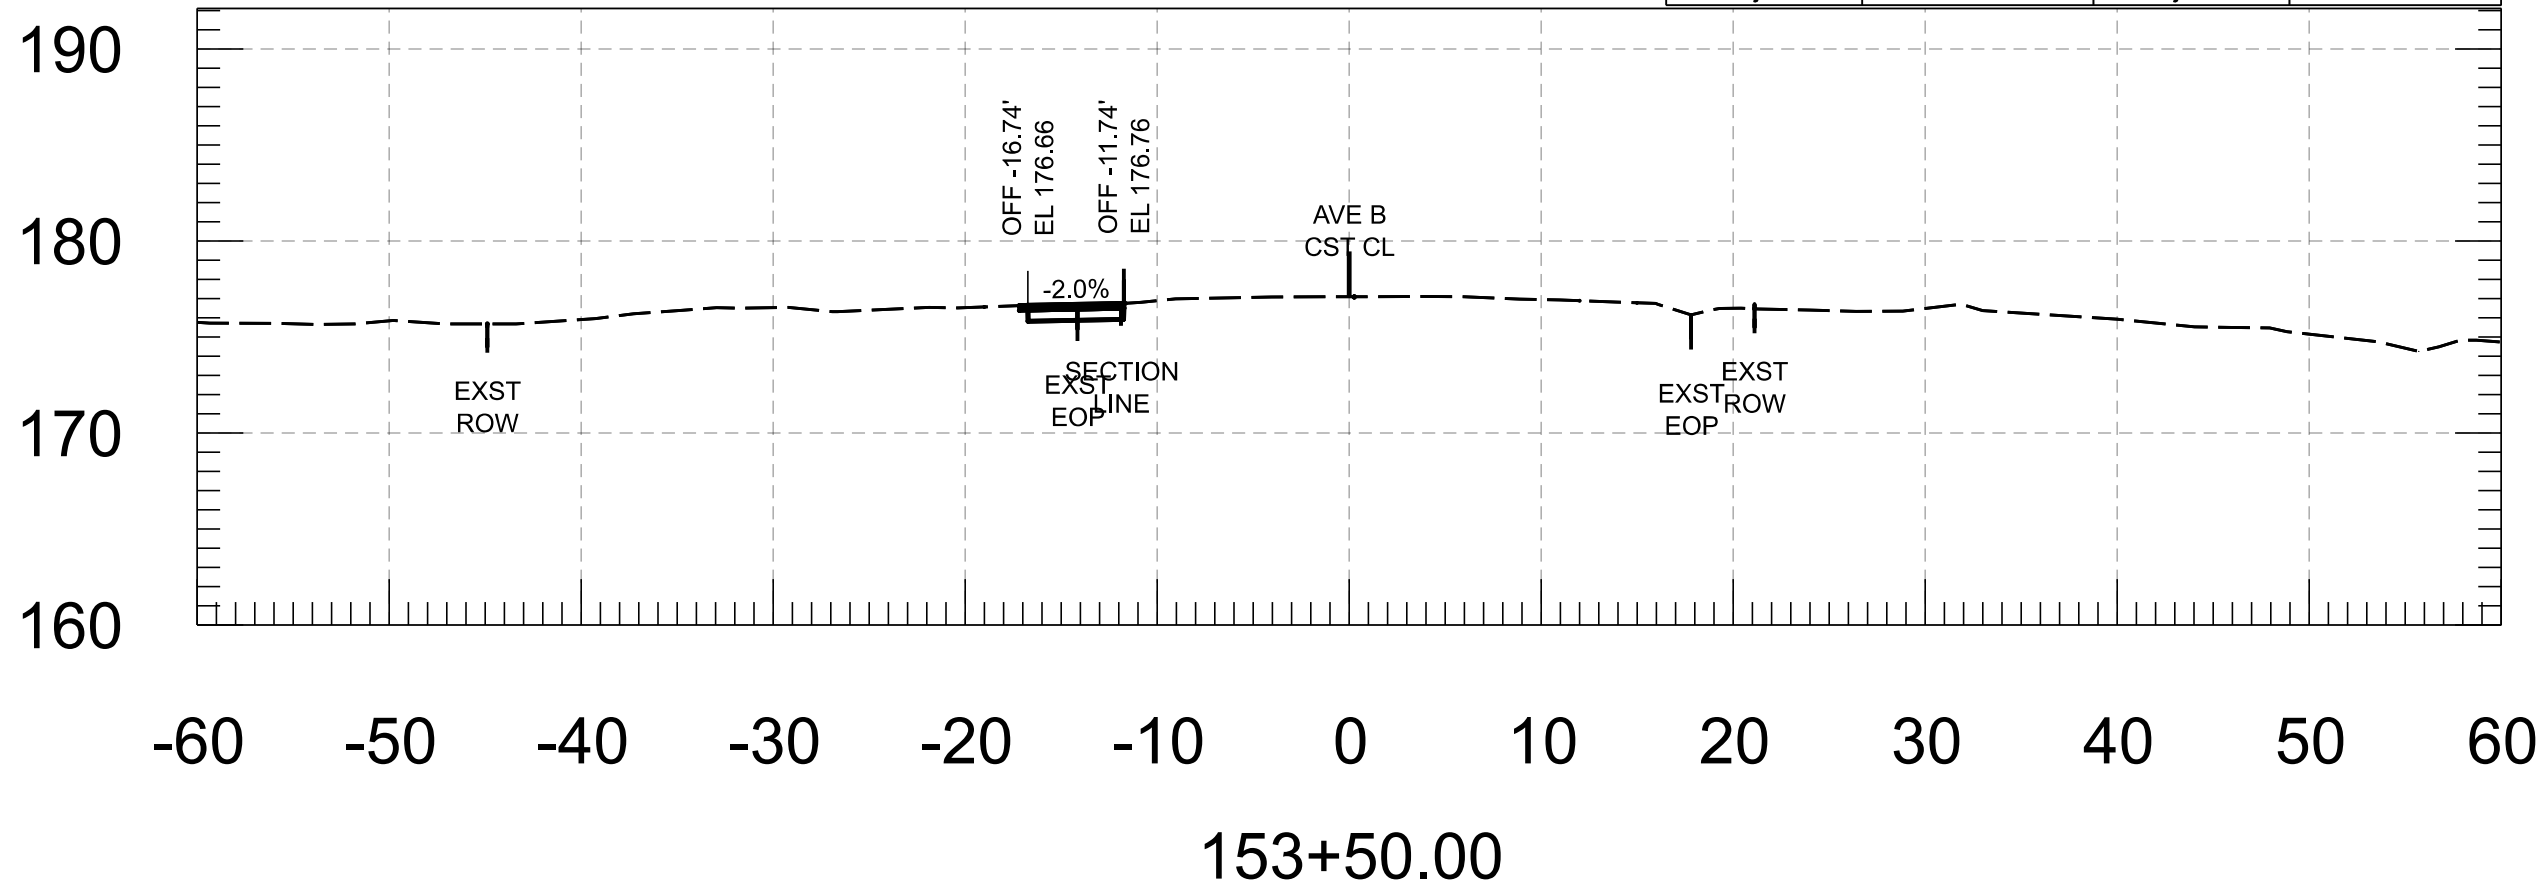


Cut Area	3.39 SF	Fill Area	0.41 SF
Cut Vol.	6.92 CY	Fill Vol.	0.38 CY
Cut Adj. Vol.	6.92 CY	Fill Adj. Vol.	0.38 CY

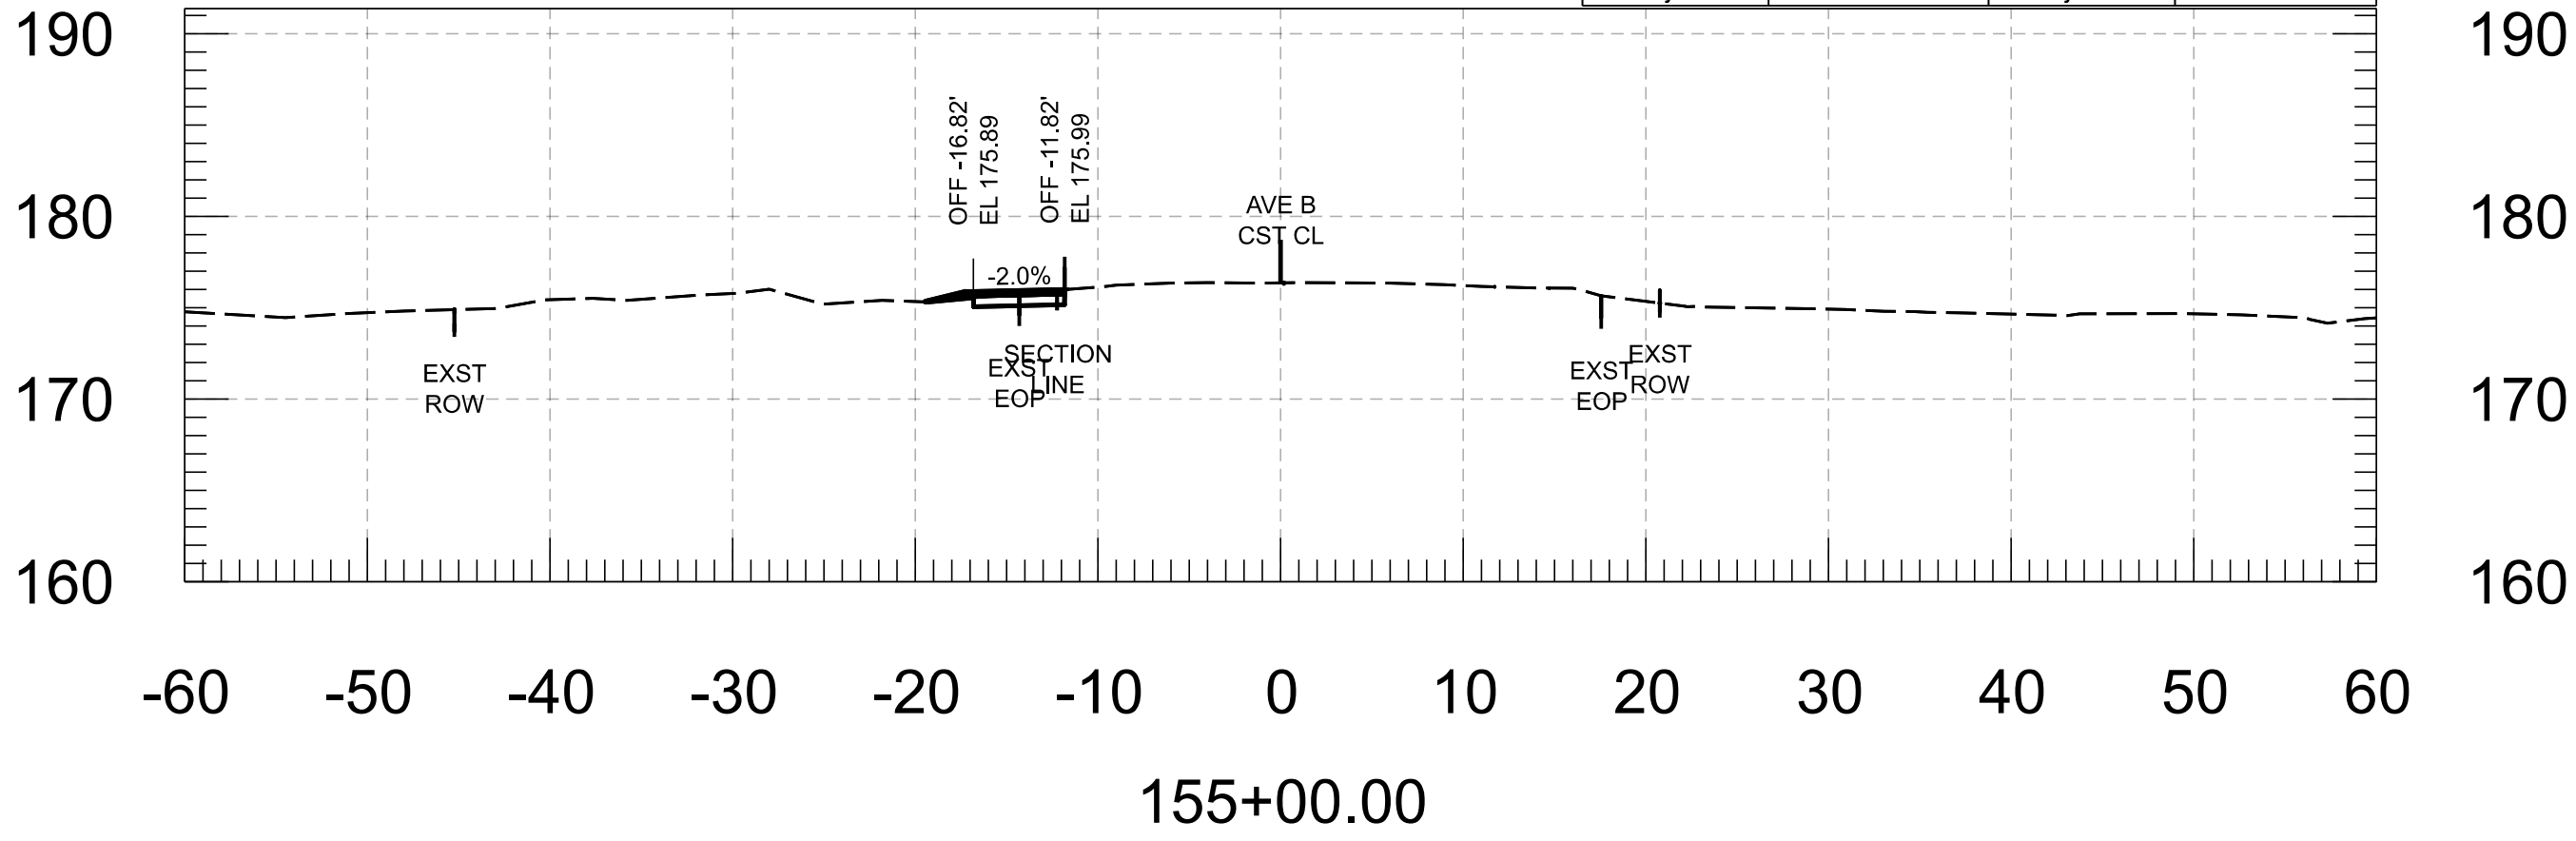


Cut Area	7.56 SF	Fill Area	0.78 SF
Cut Vol.	14.55 CY	Fill Vol.	1.22 CY
Cut Adj. Vol.	14.55 CY	Fill Adj. Vol.	1.22 CY

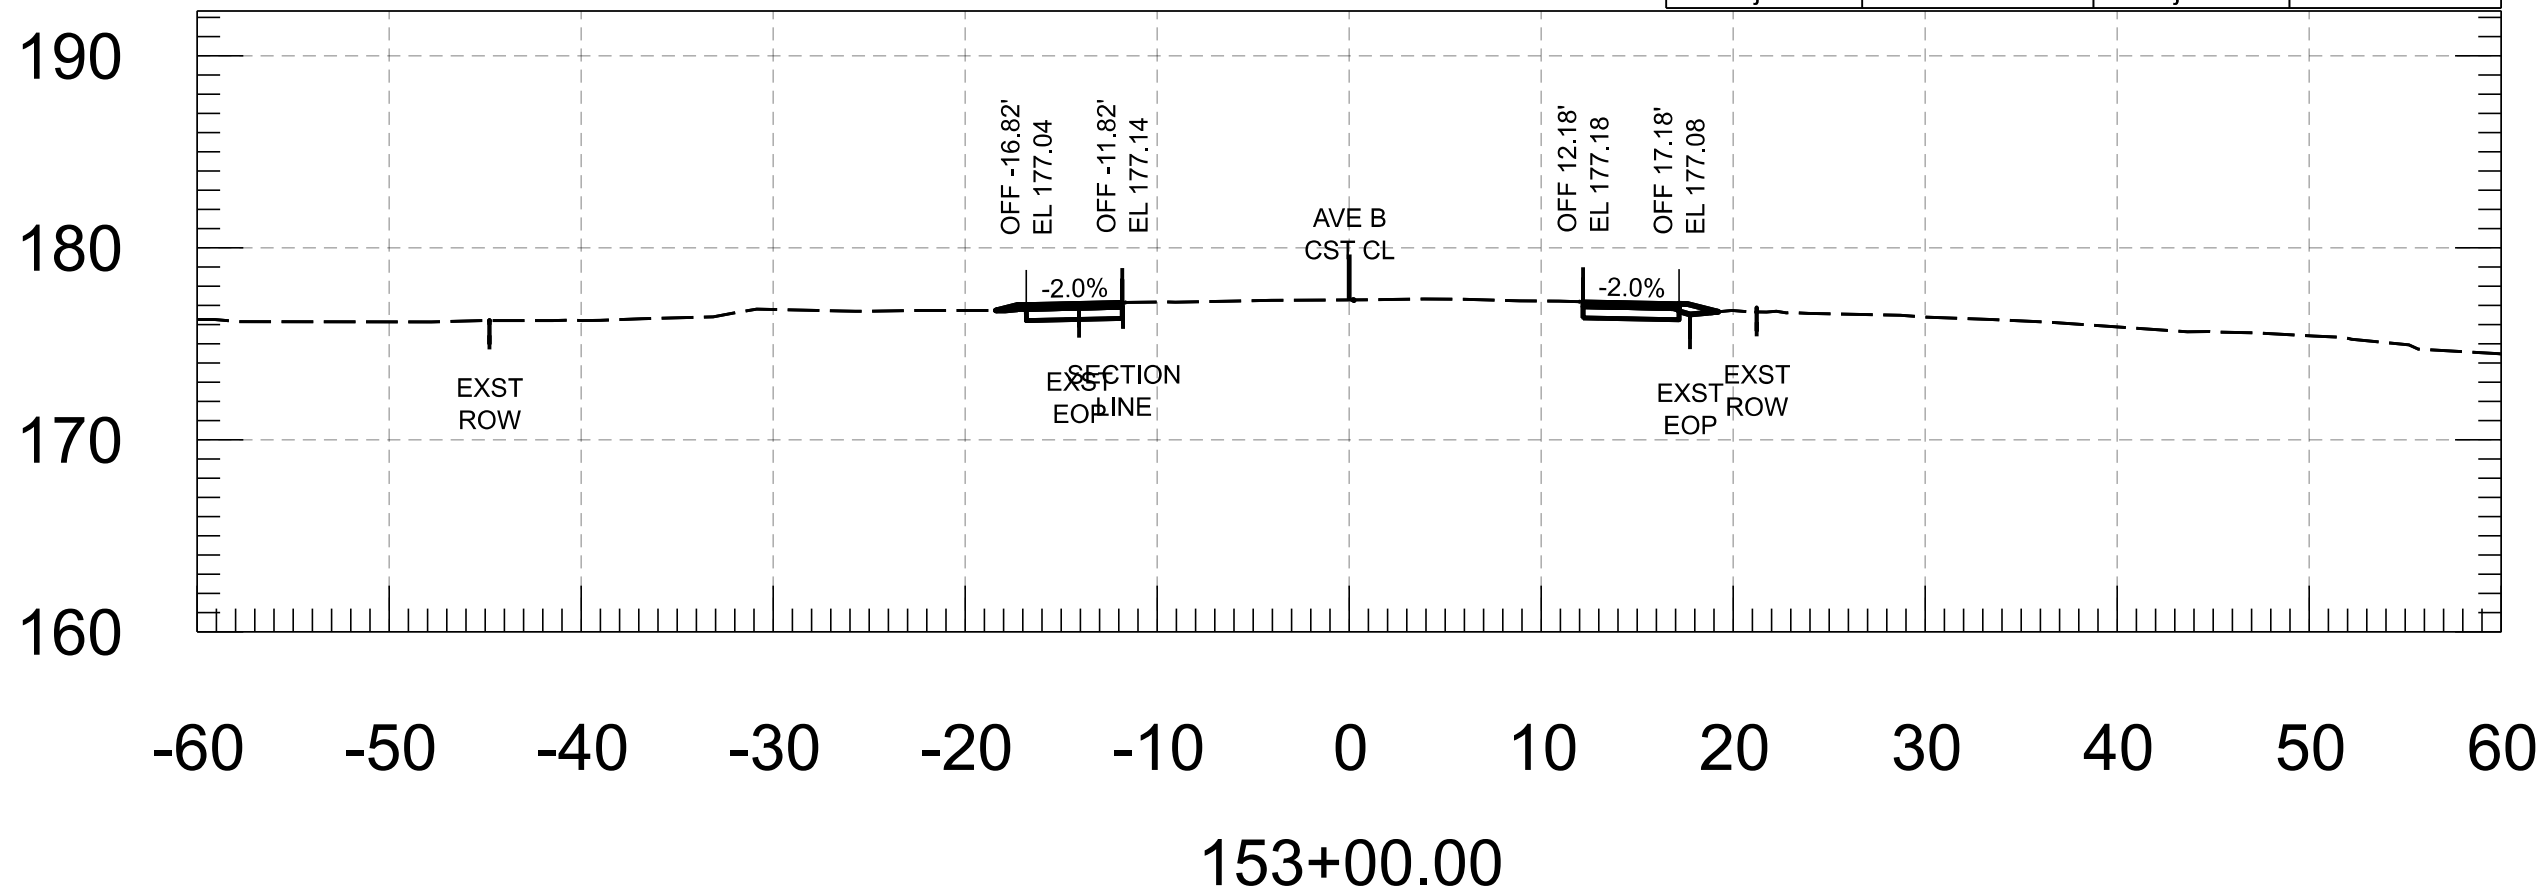


Cut Area	4.09 SF	Fill Area	0.00 SF
Cut Vol.	7.29 CY	Fill Vol.	0.00 CY
Cut Adj. Vol.	7.29 CY	Fill Adj. Vol.	0.00 CY

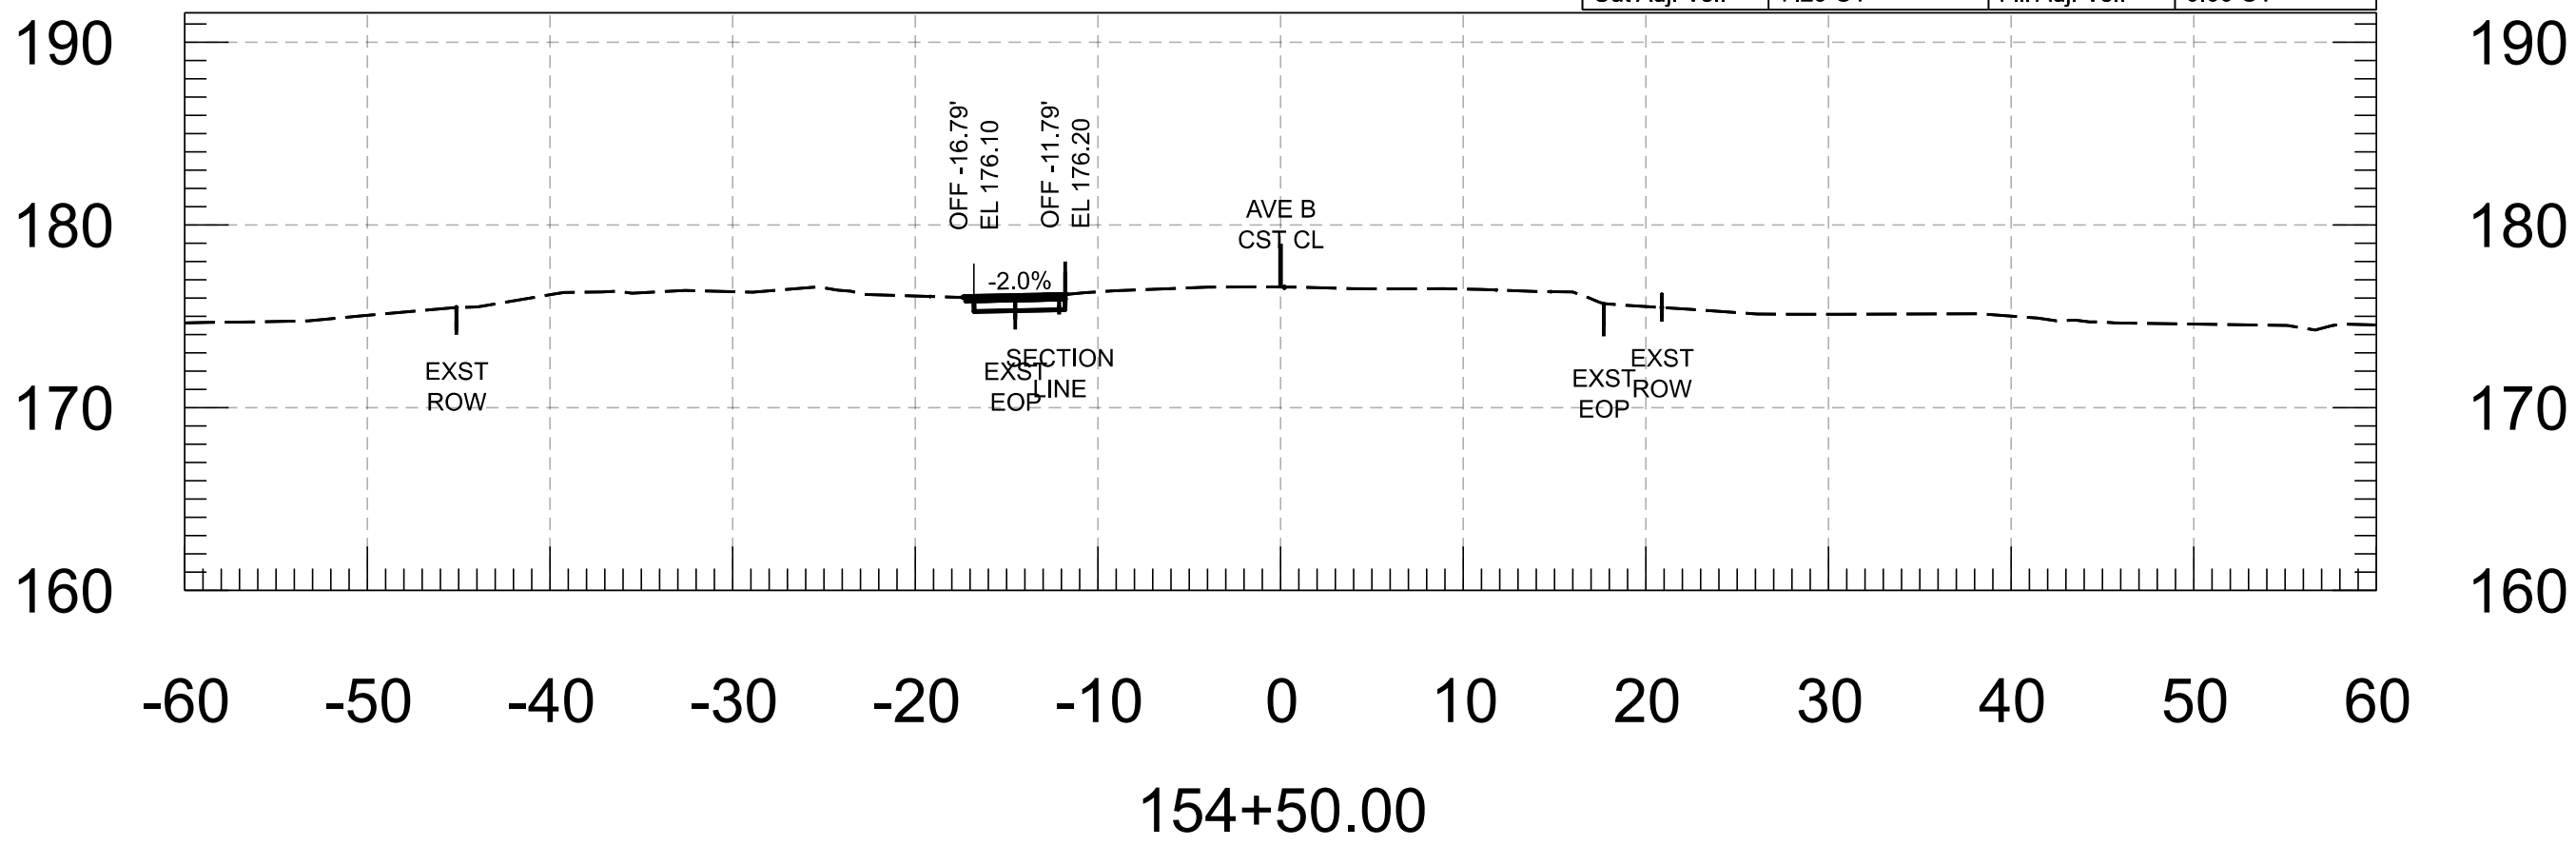







Cut Area	8.16 SF	Fill Area	0.54 SF
Cut Vol.	14.57 CY	Fill Vol.	0.69 CY
Cut Adj. Vol.	14.57 CY	Fill Adj. Vol.	0.69 CY

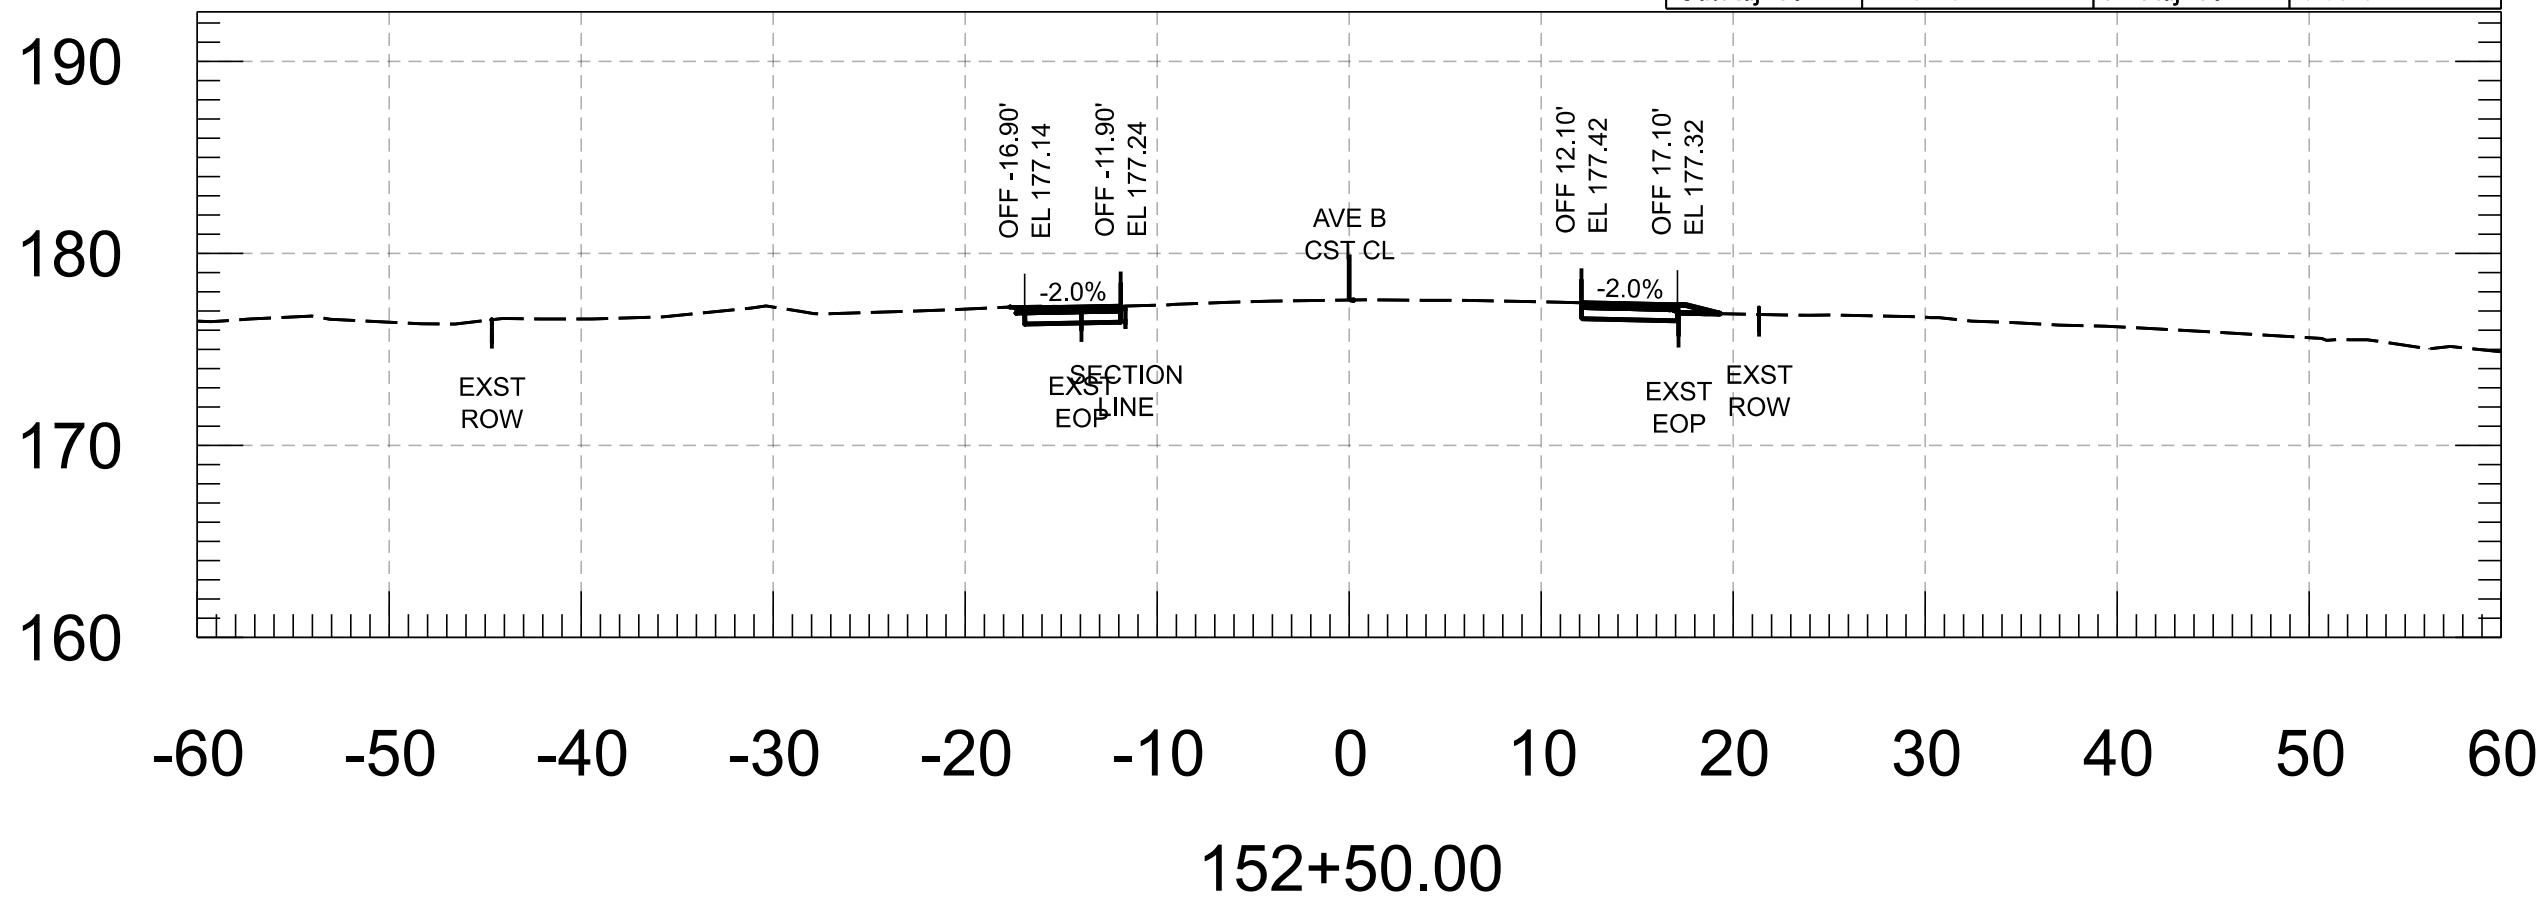








Cut Area	3.79 SF	Fill Area	0.00 SF
Cut Vol.	7.24 CY	Fill Vol.	0.00 CY
Cut Adj. Vol.	7.24 CY	Fill Adj. Vol.	0.00 CY

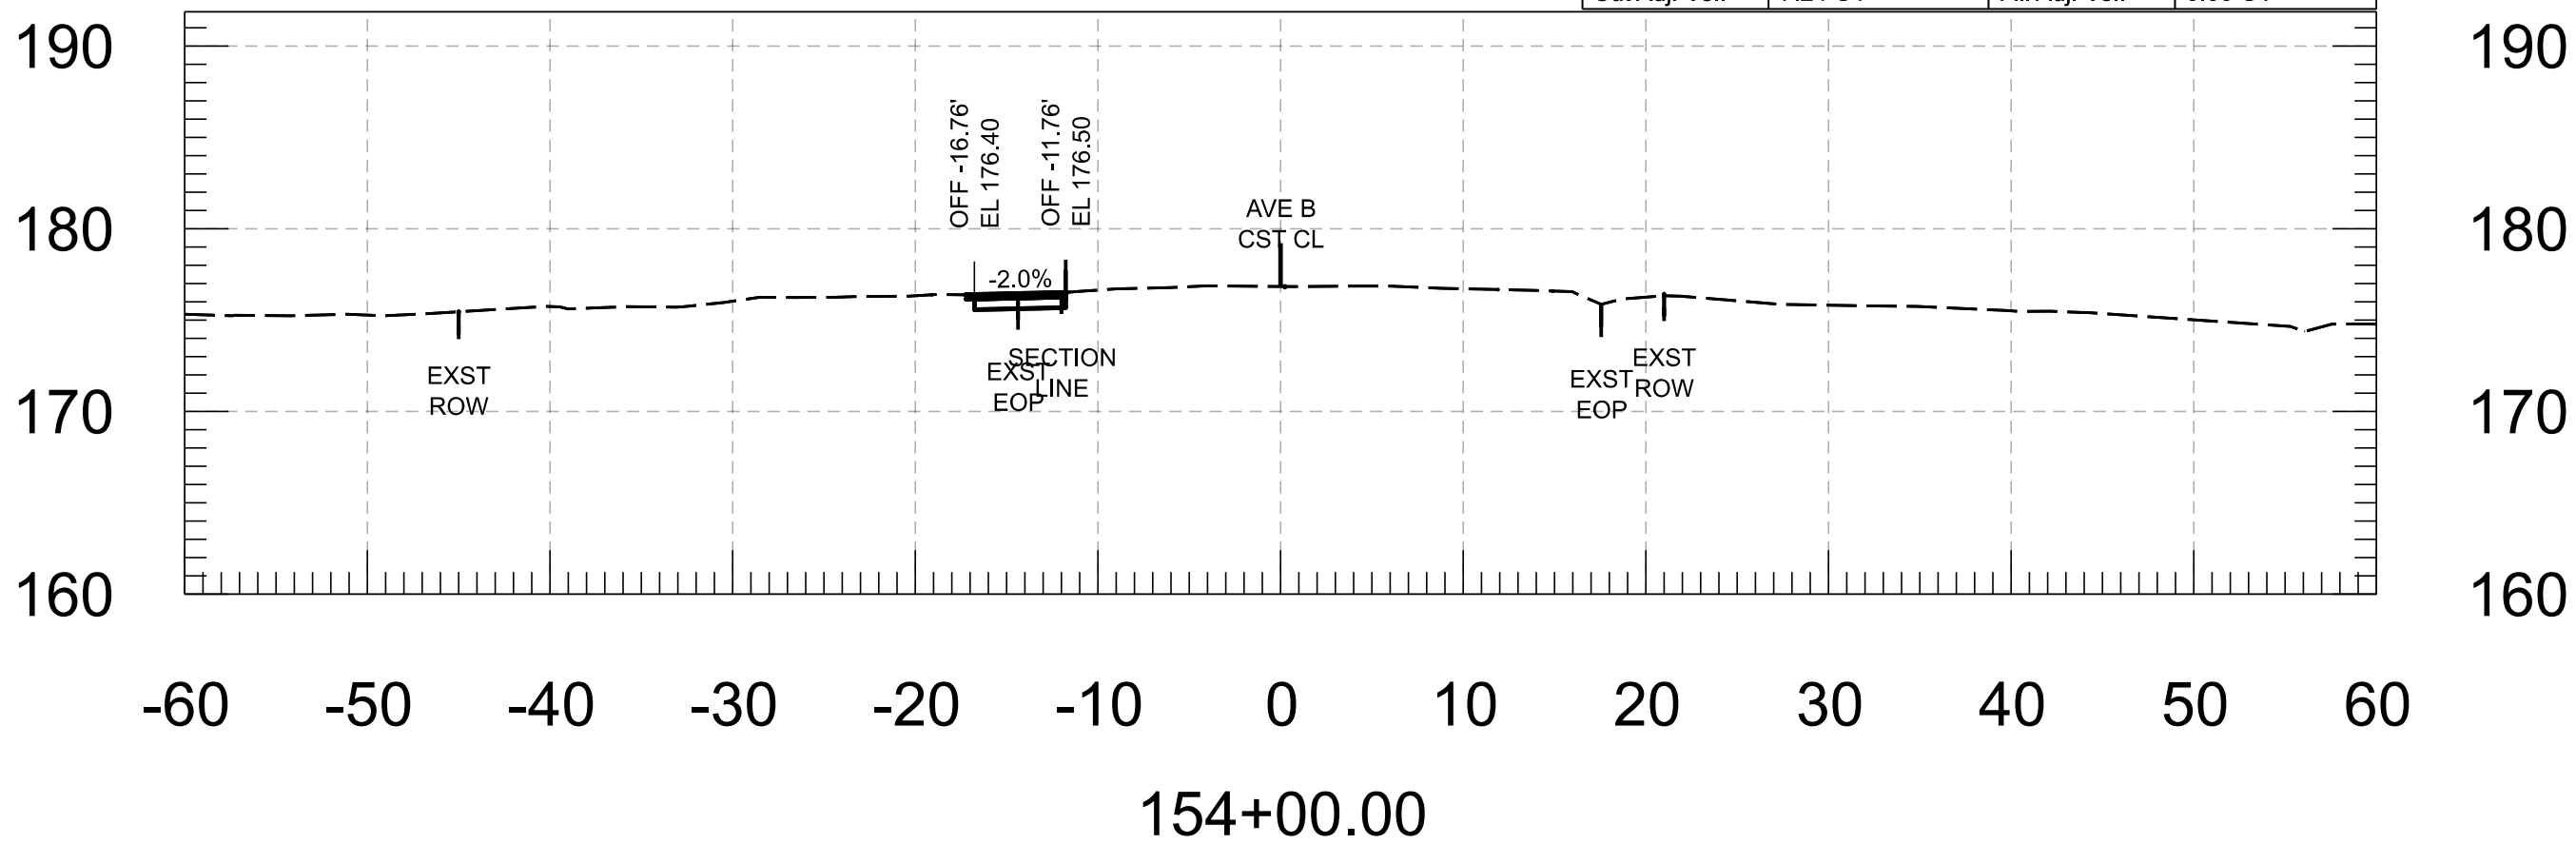








FOR INFORMATION ONLY		NAME	DATE	ARIZONA DEPARTMENT OF TRANSPORTATION PROJECT DELIVERY AND OPERATIONS DIVISION ROADWAY DESIGN SECTION	ROUTE	F.H.W.A. Arizona Division	STATE ARIZ.	PROJECT NO.	FEDERAL ID NO.	SHEET NO.	TOTAL SHEETS	RECORD DRAWING	
	DESIGN	M. SCHOEN	07/26					0000 YU YYU	YYU-0(221)T	47	86		
	DRAWN	P. ESCOBAR	07/26										
	CHECKED	H. RIOS	07/26										
		 WS&P WS&P USA Inc. 1230 West Washington Street, Suite 600 Tempe, AZ 85288	AVE B CROSS SECTIONS			MILEPOST	LOCATION AVENUE B, COUNTY 18TH ST - SR 195						
					STRUCTURE NO.	TRACS NO. T0439 01C							___ OF ___

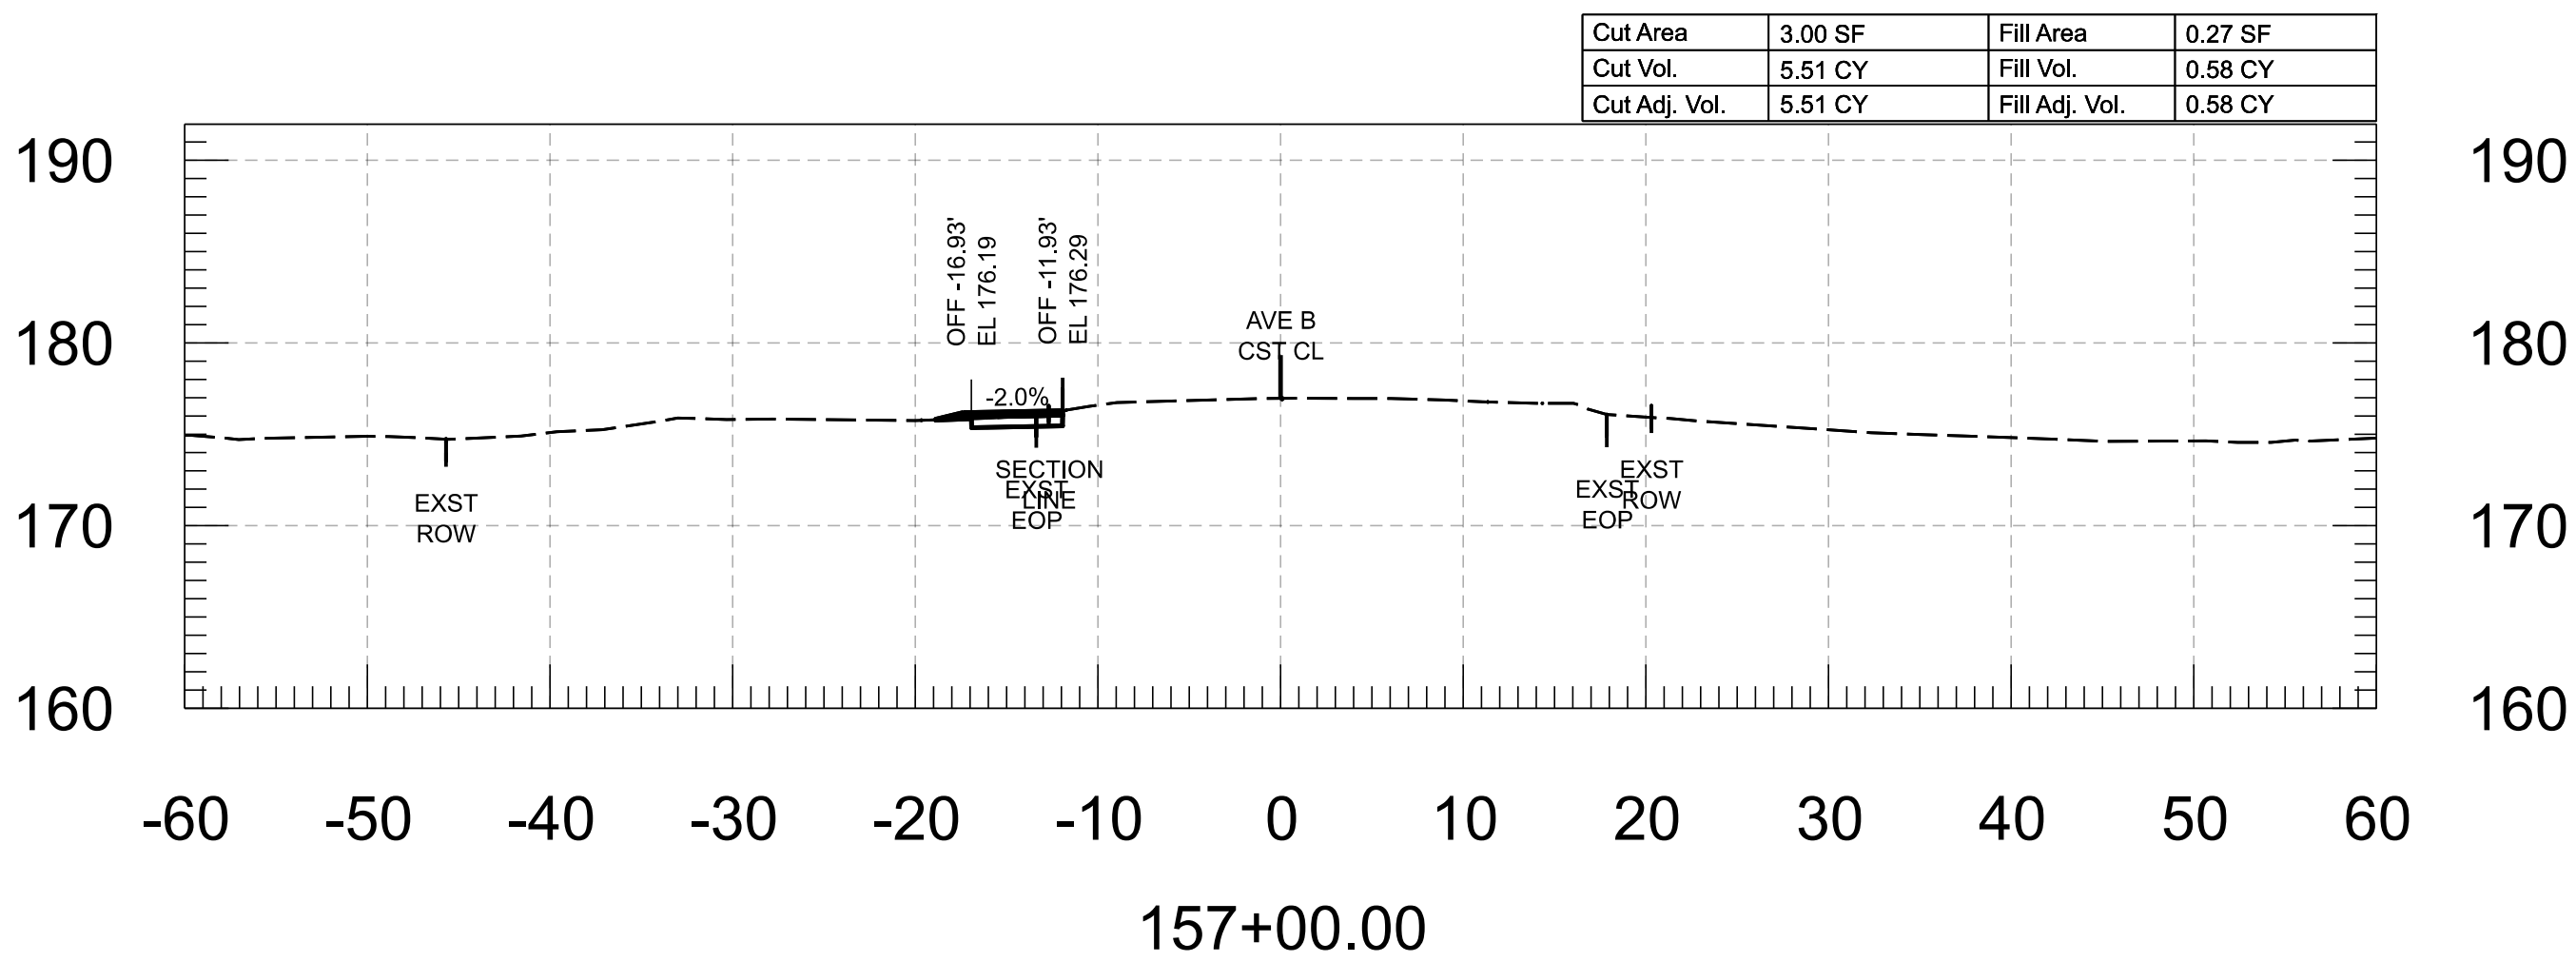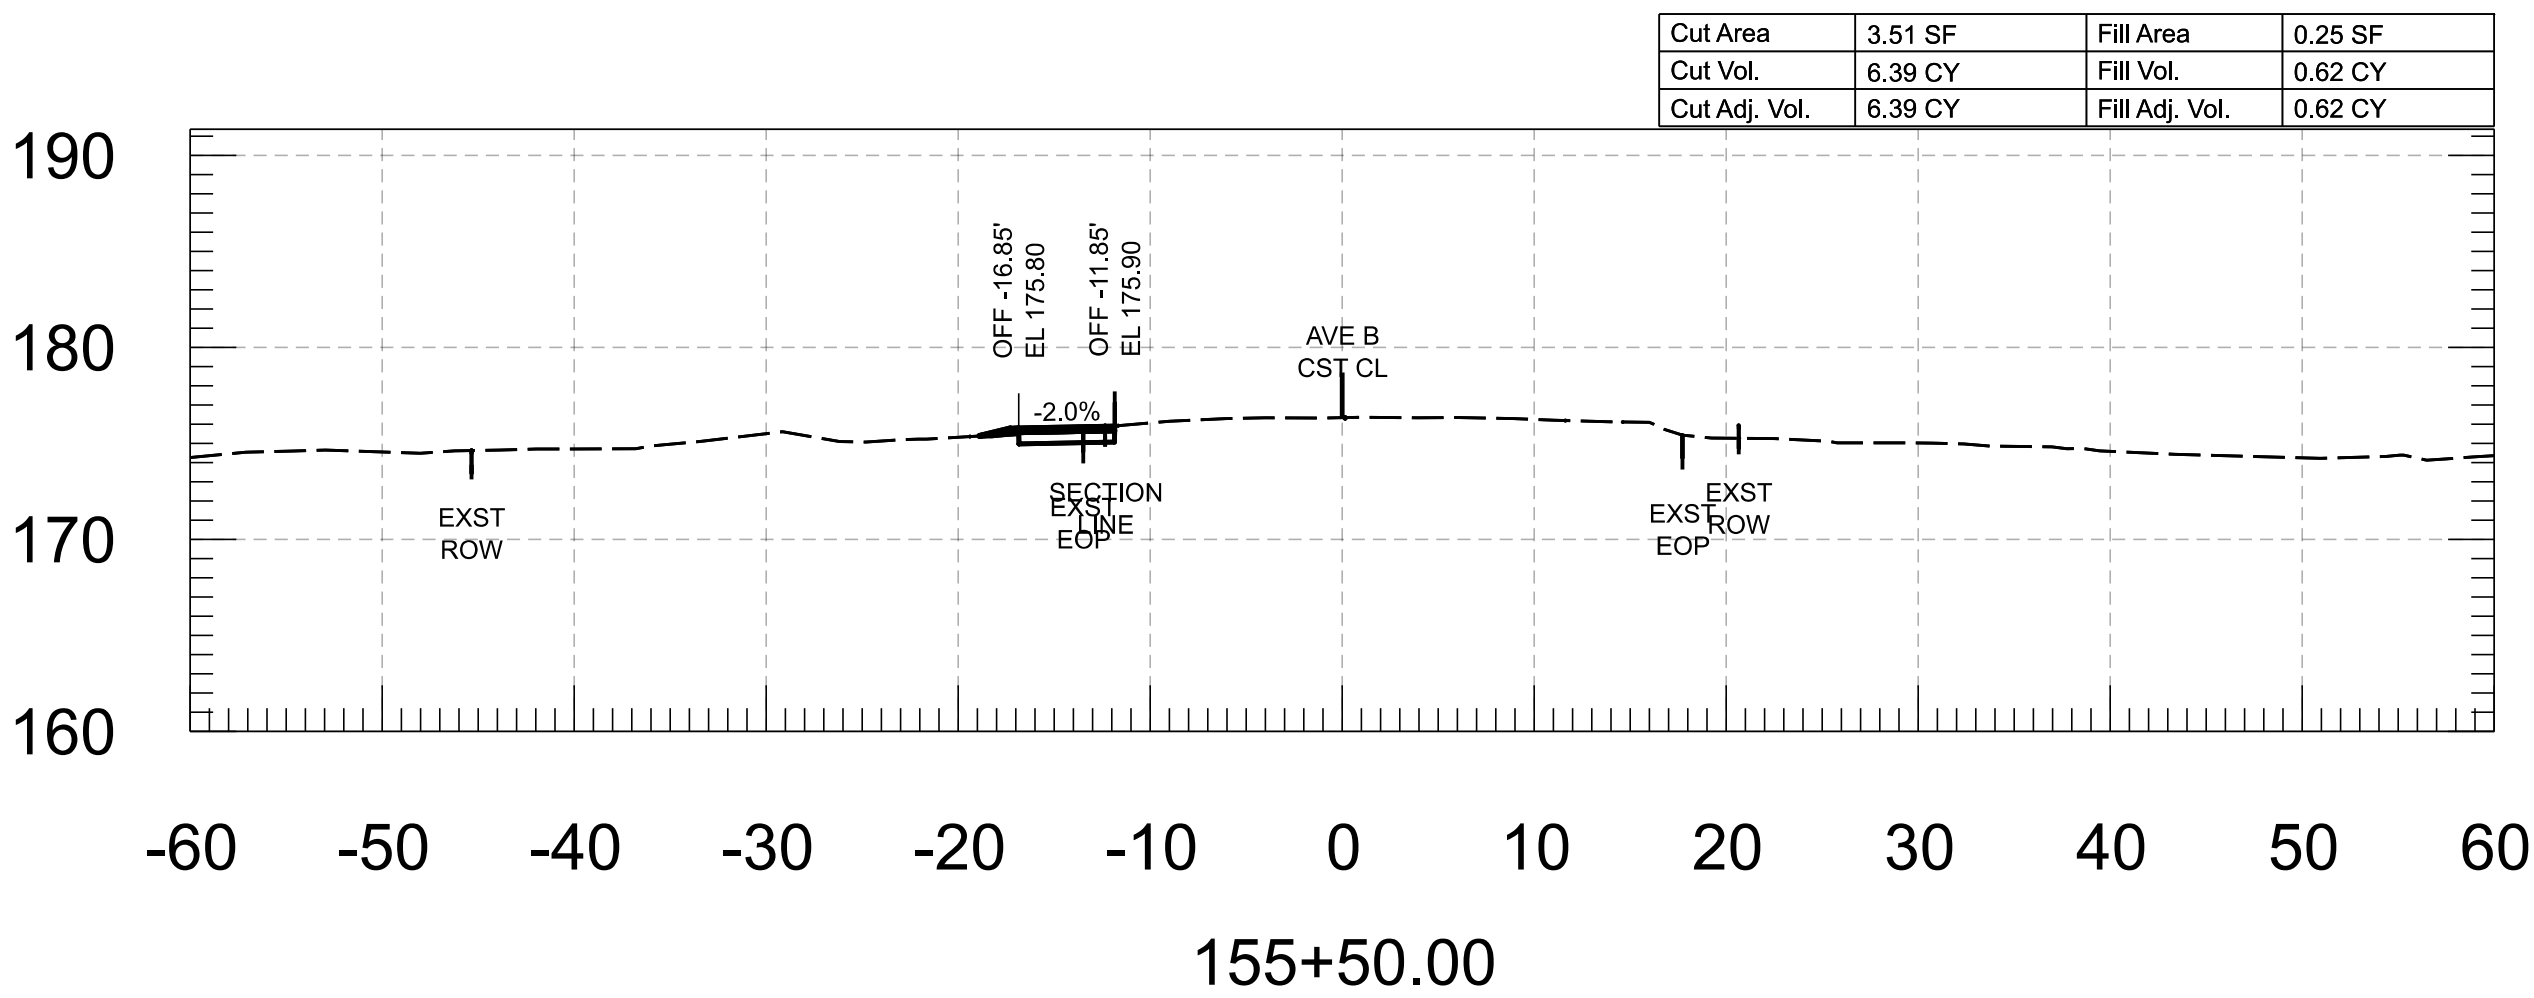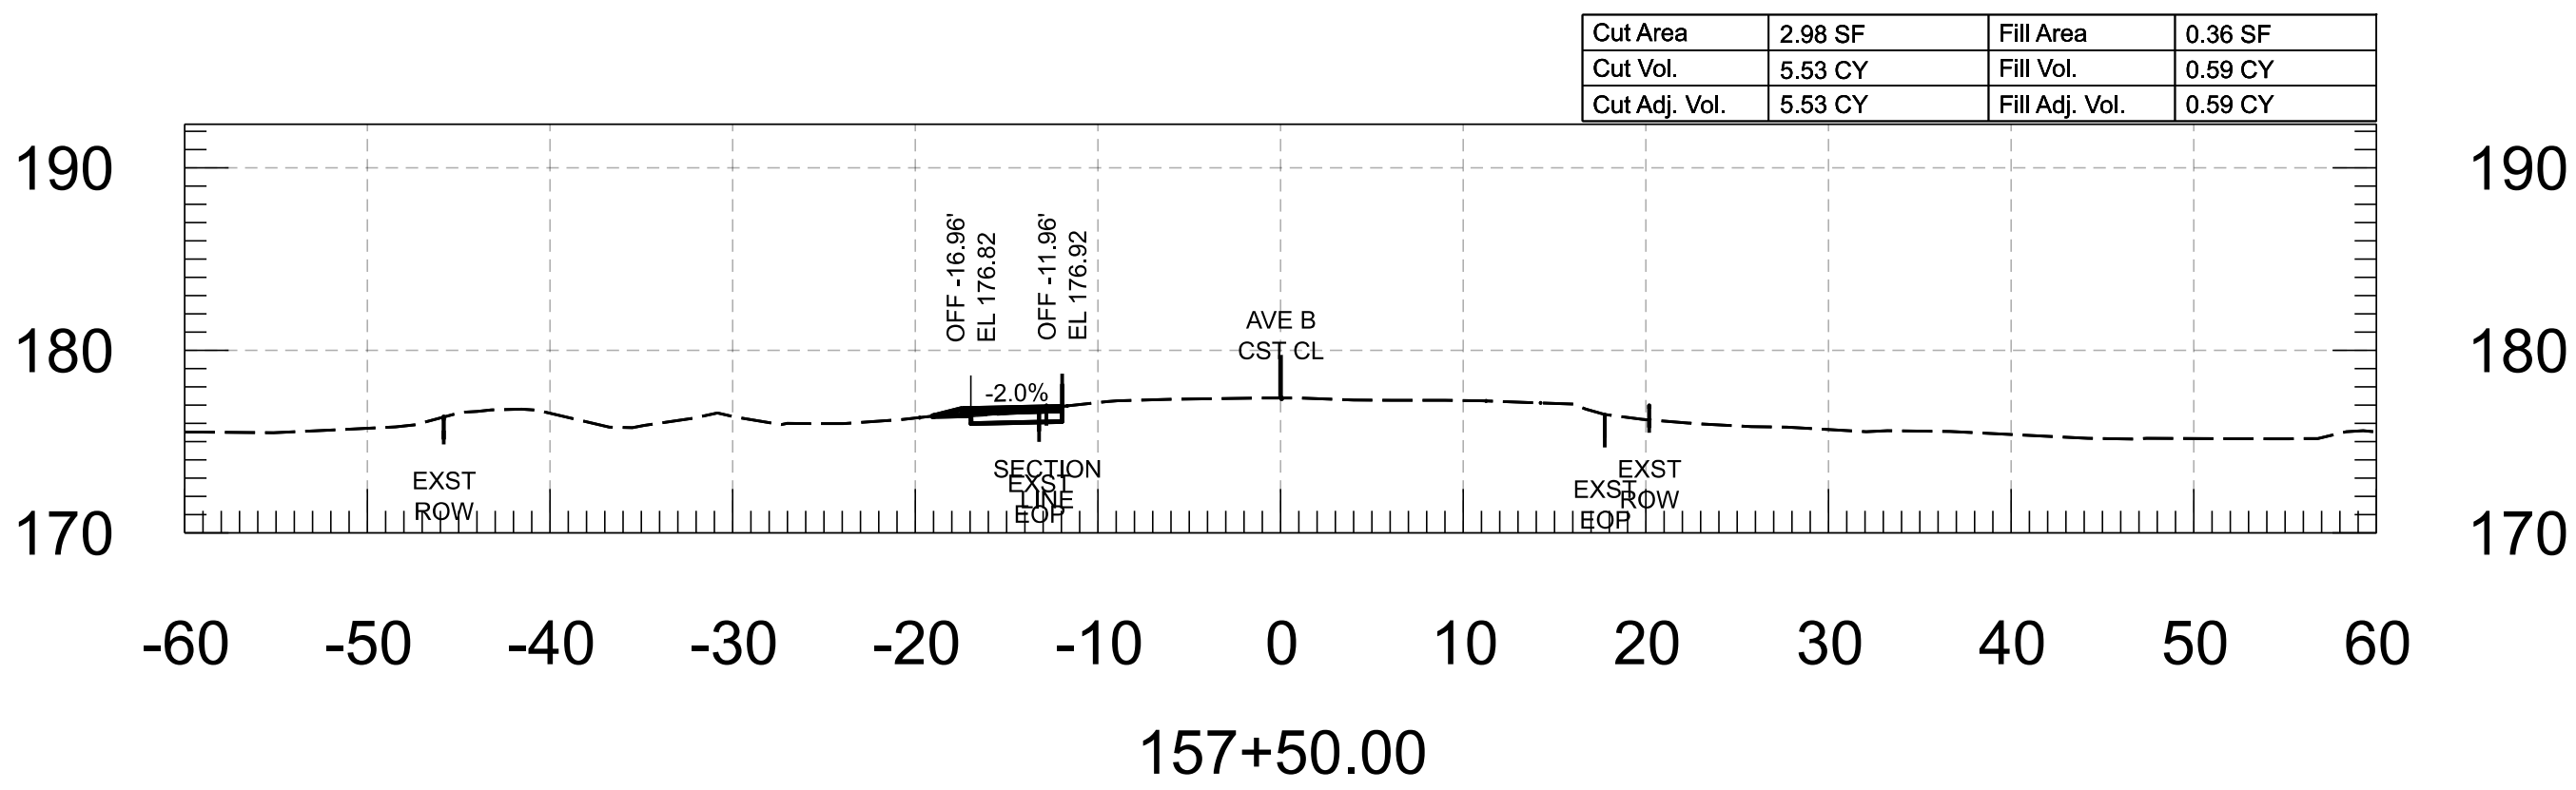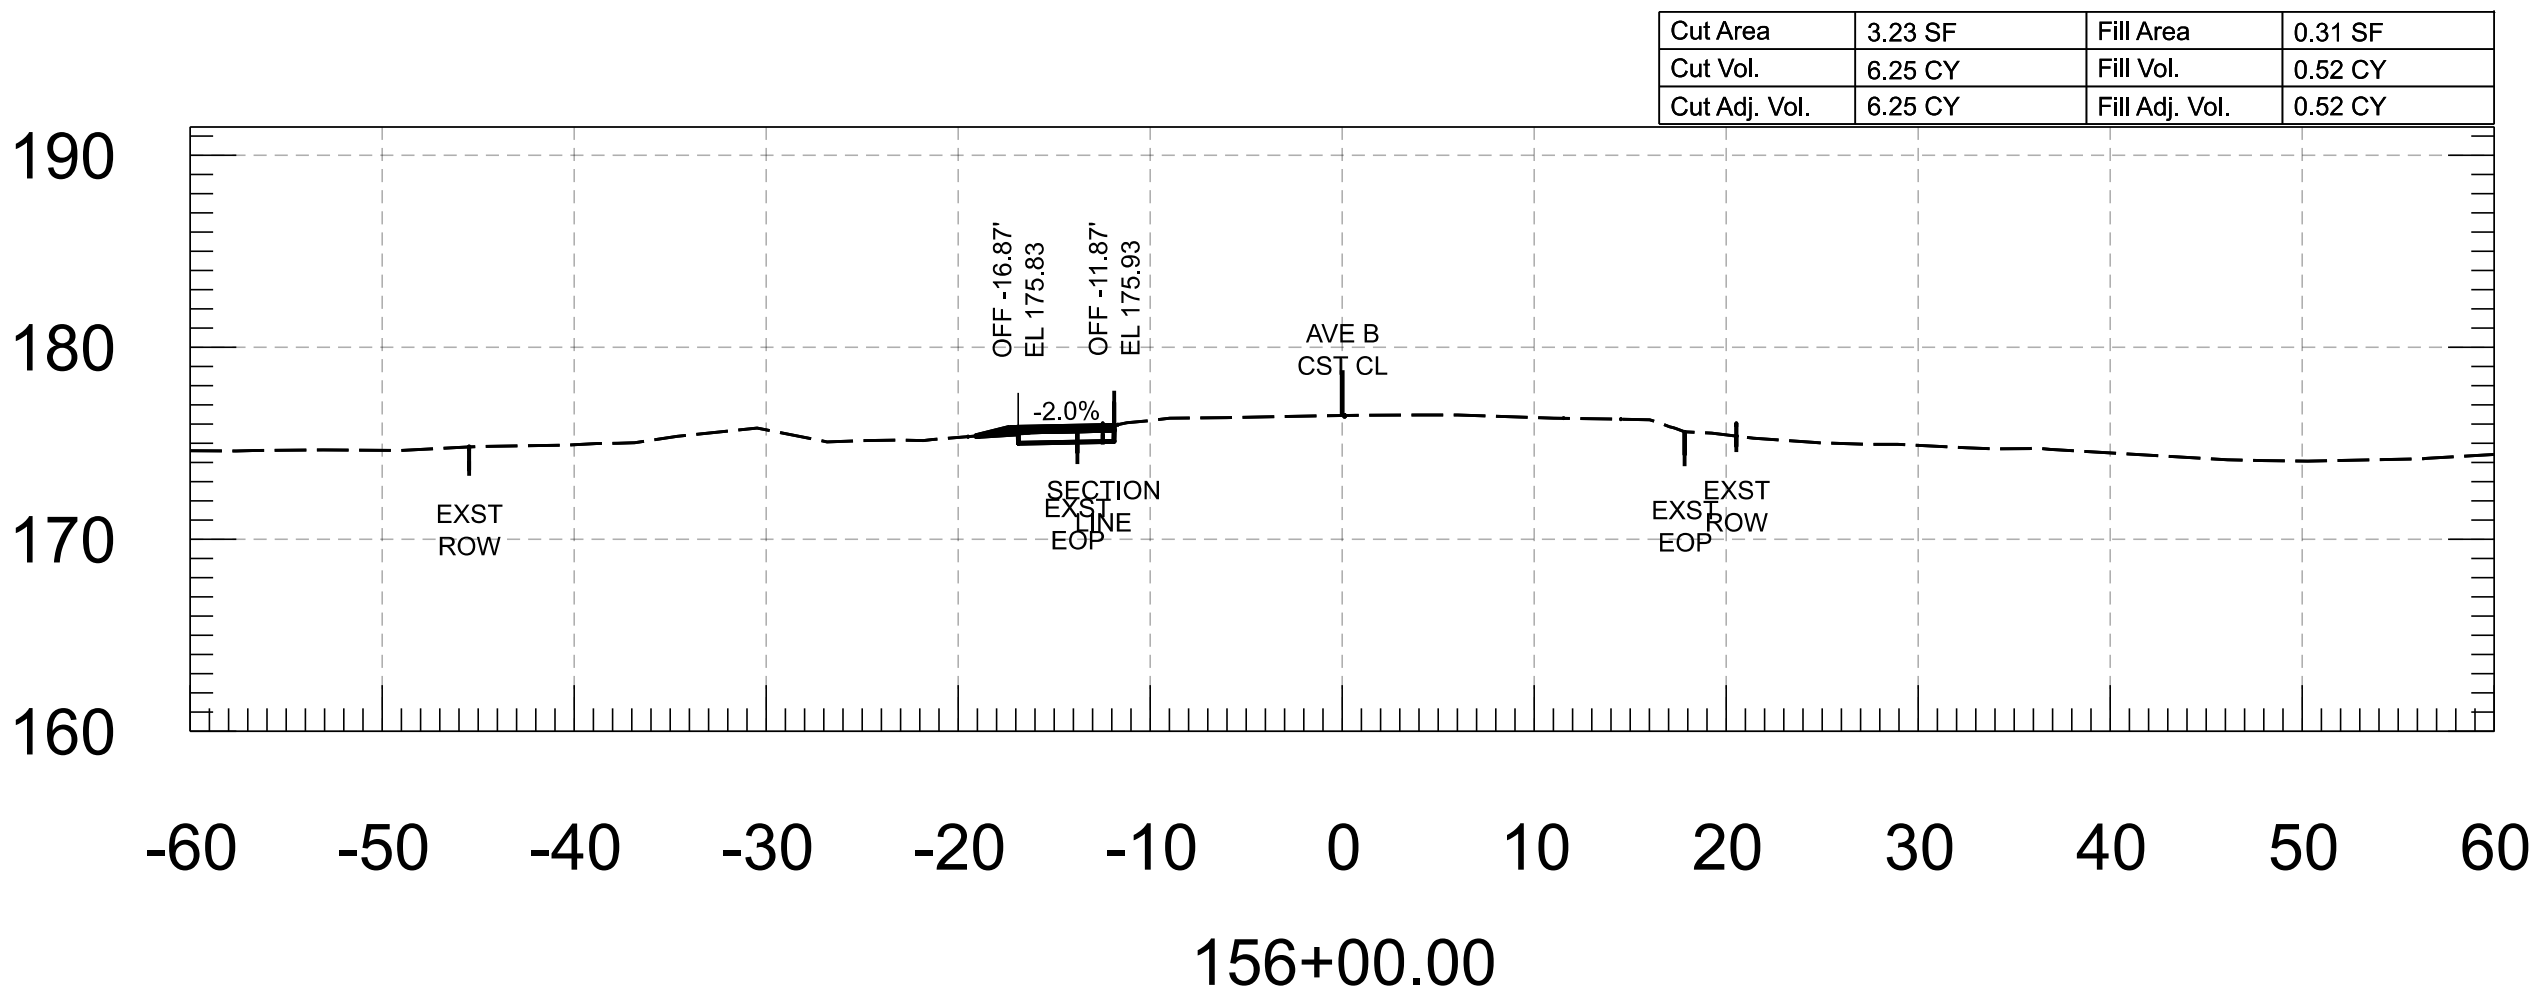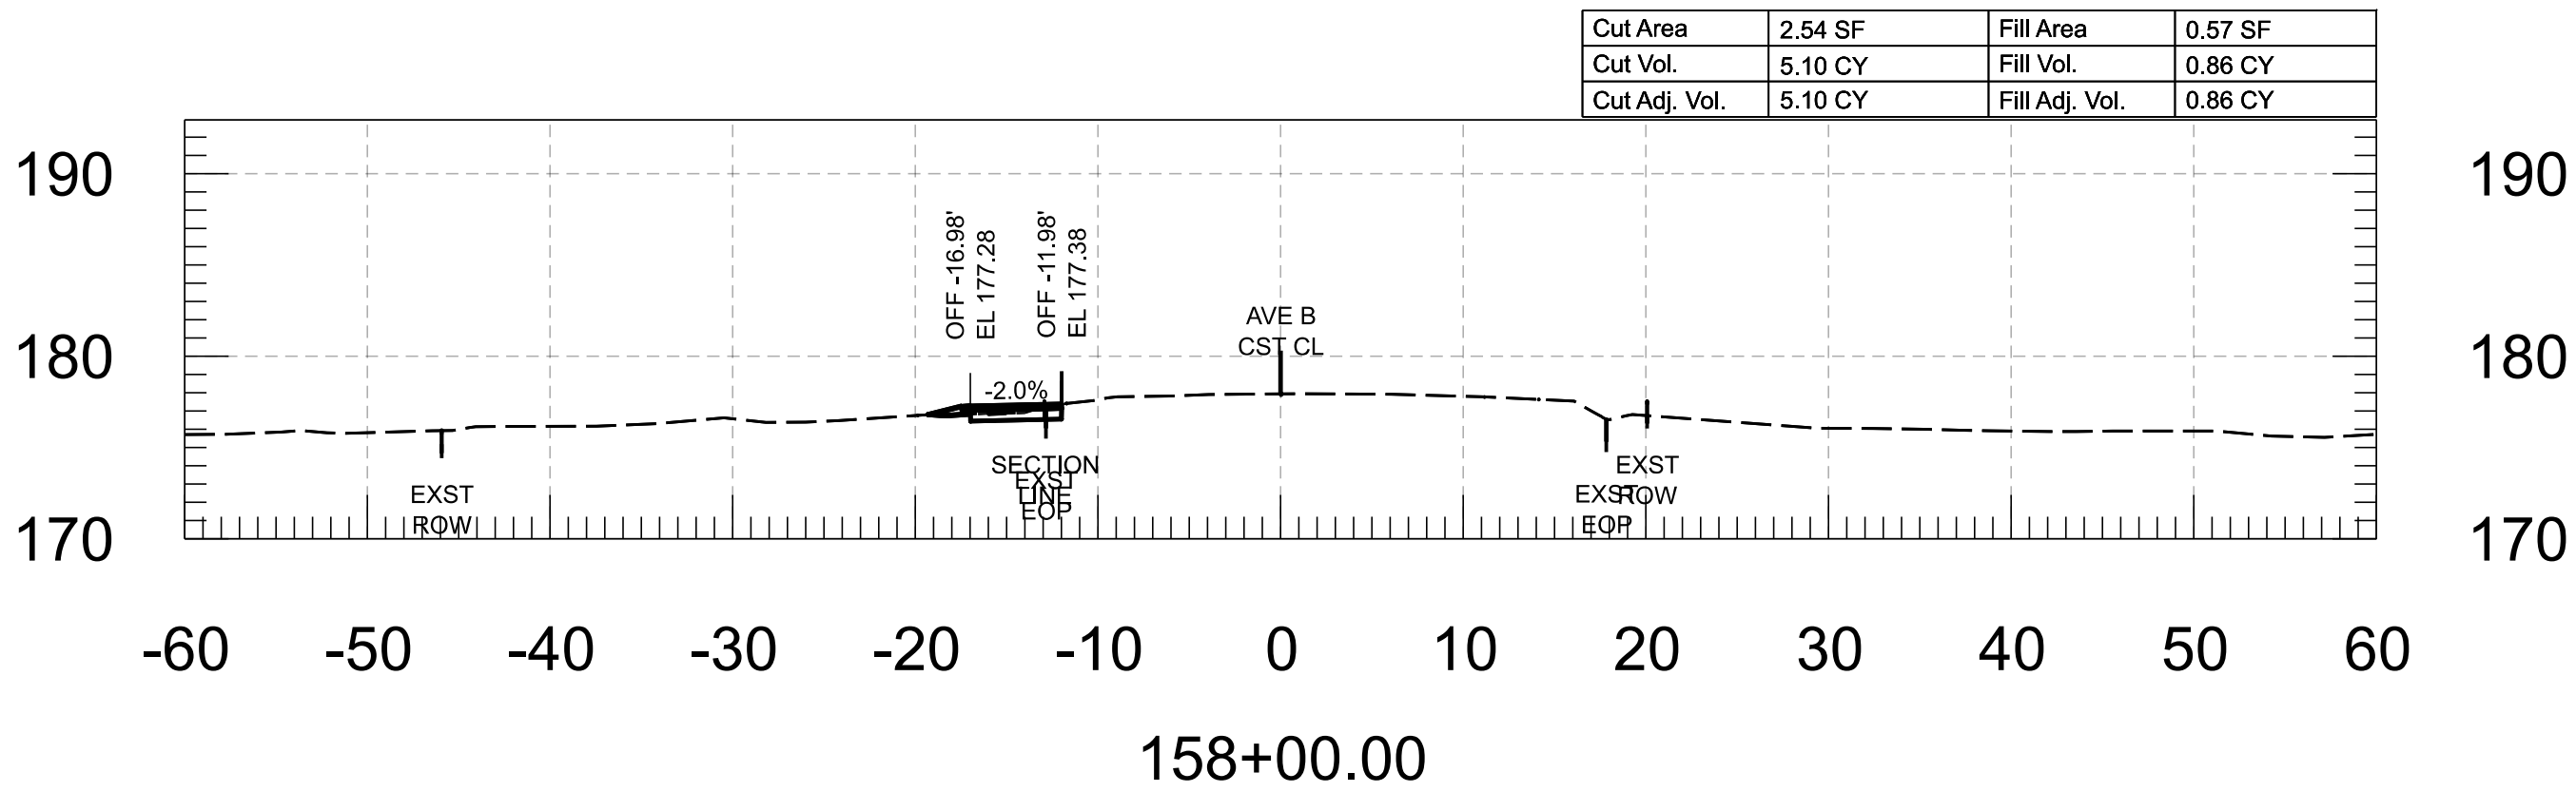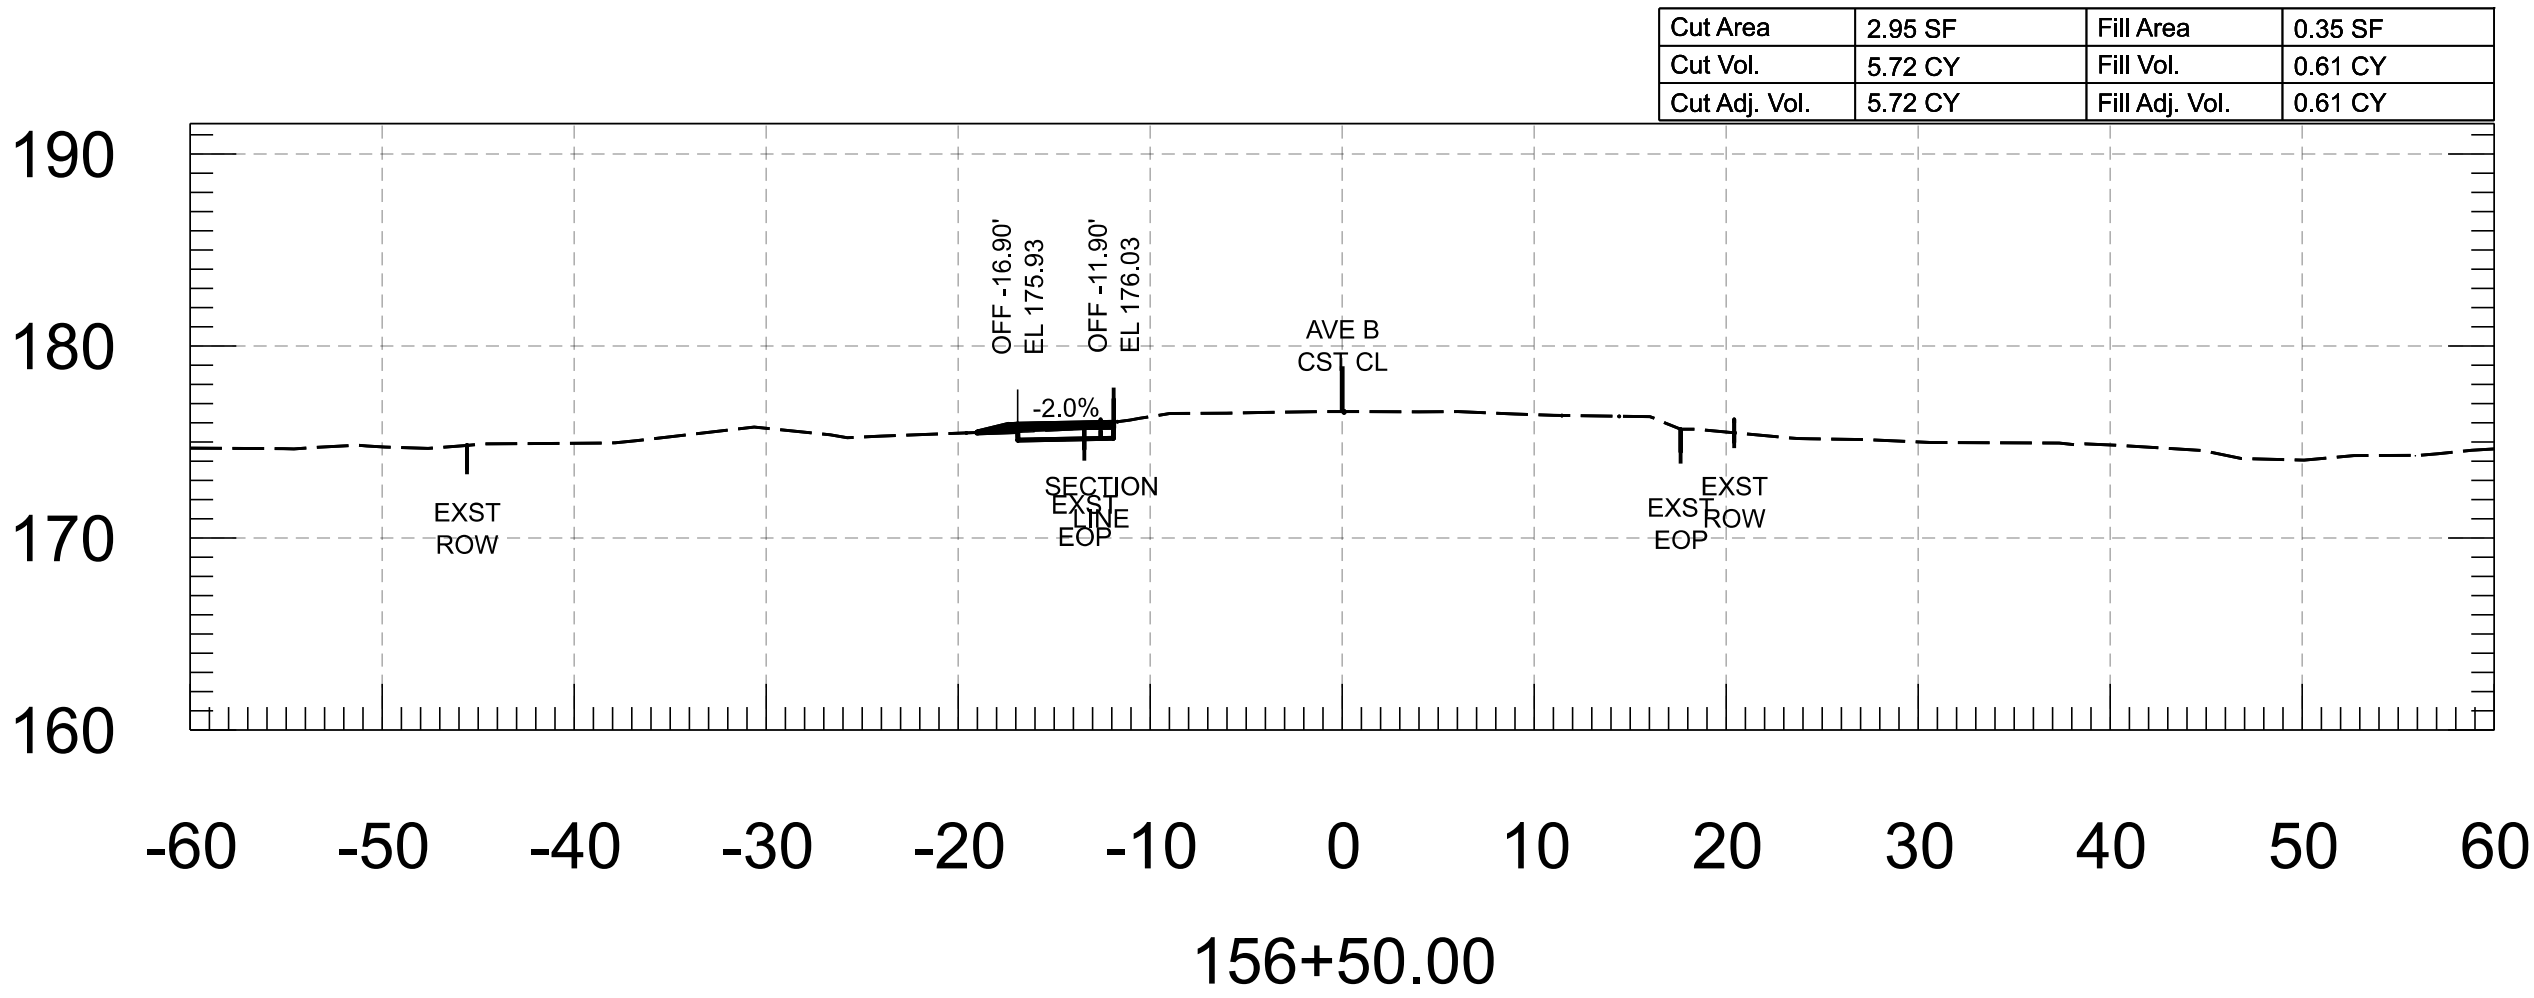

 FOR INFORMATION ONLY		NAME	DATE	ARIZONA DEPARTMENT OF TRANSPORTATION PROJECT DELIVERY AND OPERATIONS DIVISION ROADWAY DESIGN SECTION	ROUTE	F.H.W.A. Arizona Division	STATE ARIZ.	PROJECT NO.	FEDERAL ID NO.	SHEET NO.	TOTAL SHEETS	RECORD DRAWING	
	DESIGN	M. SCHOEN	07/26					0000 YU YYU	YYU-0(221)T	48	86		
	DRAWN	P. ESCOBAR	07/26										
	CHECKED	H. RIOS	07/26										
		 WSP USA Inc. 1230 West Washington Street, Suite 600 Tempe, AZ 85288	AVE B CROSS SECTIONS			MILEPOST	LOCATION AVENUE B, COUNTY 18TH ST - SR 195						
					STRUCTURE NO.	TRACS NO. T0439 01C							___ OF ___

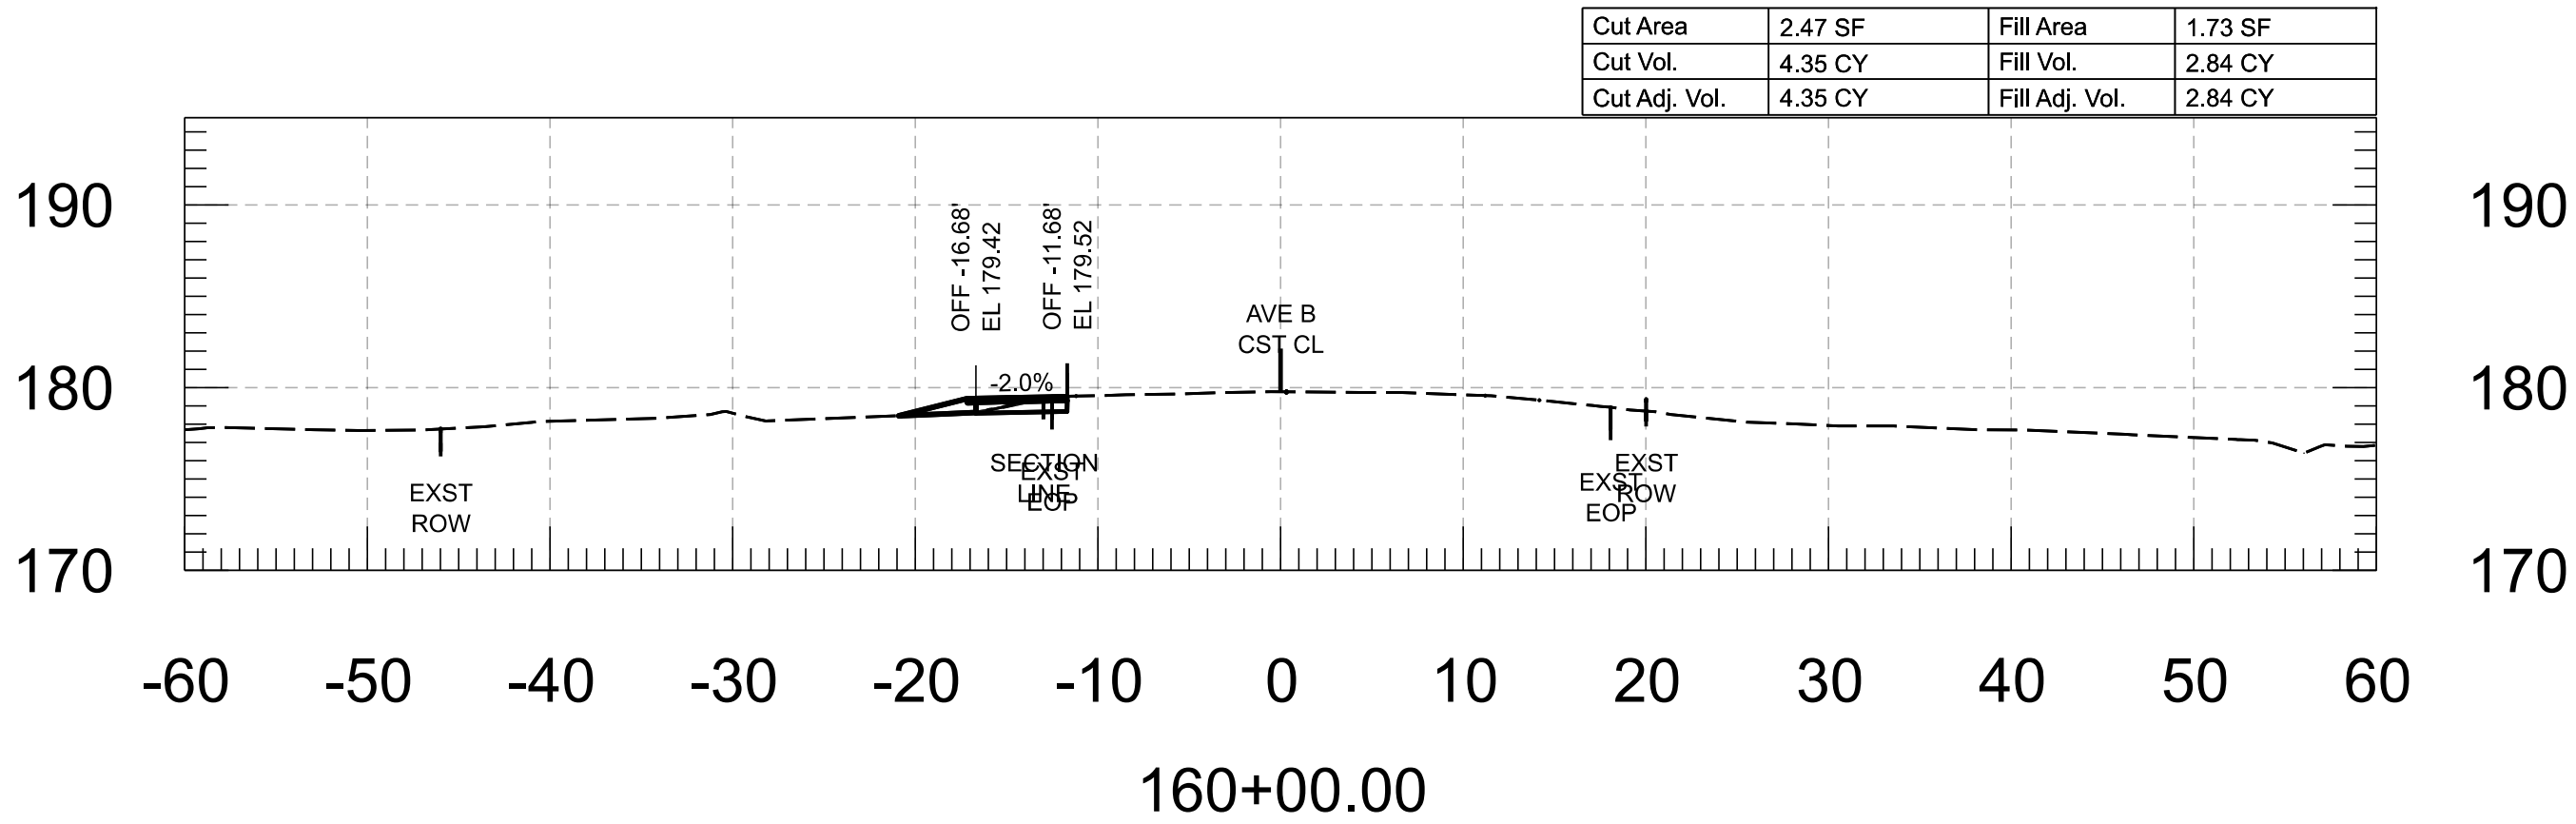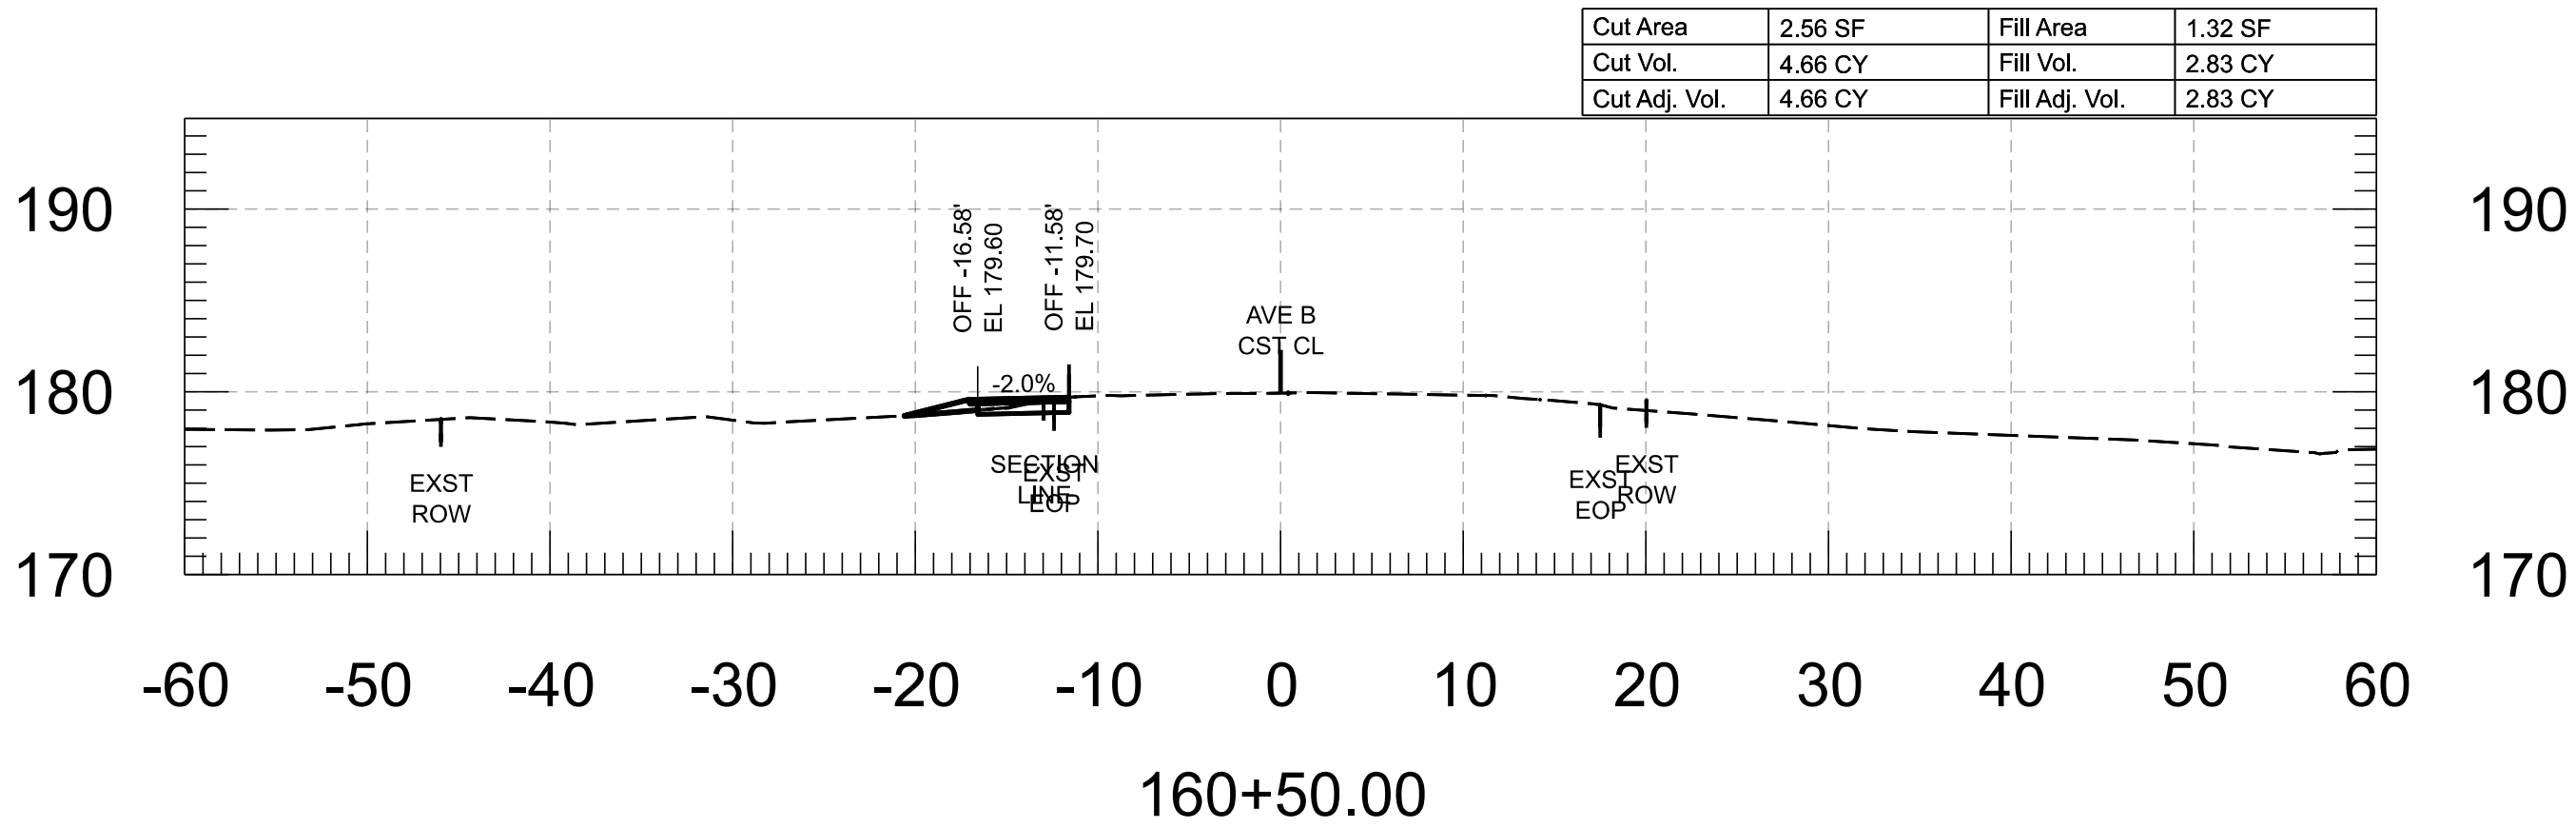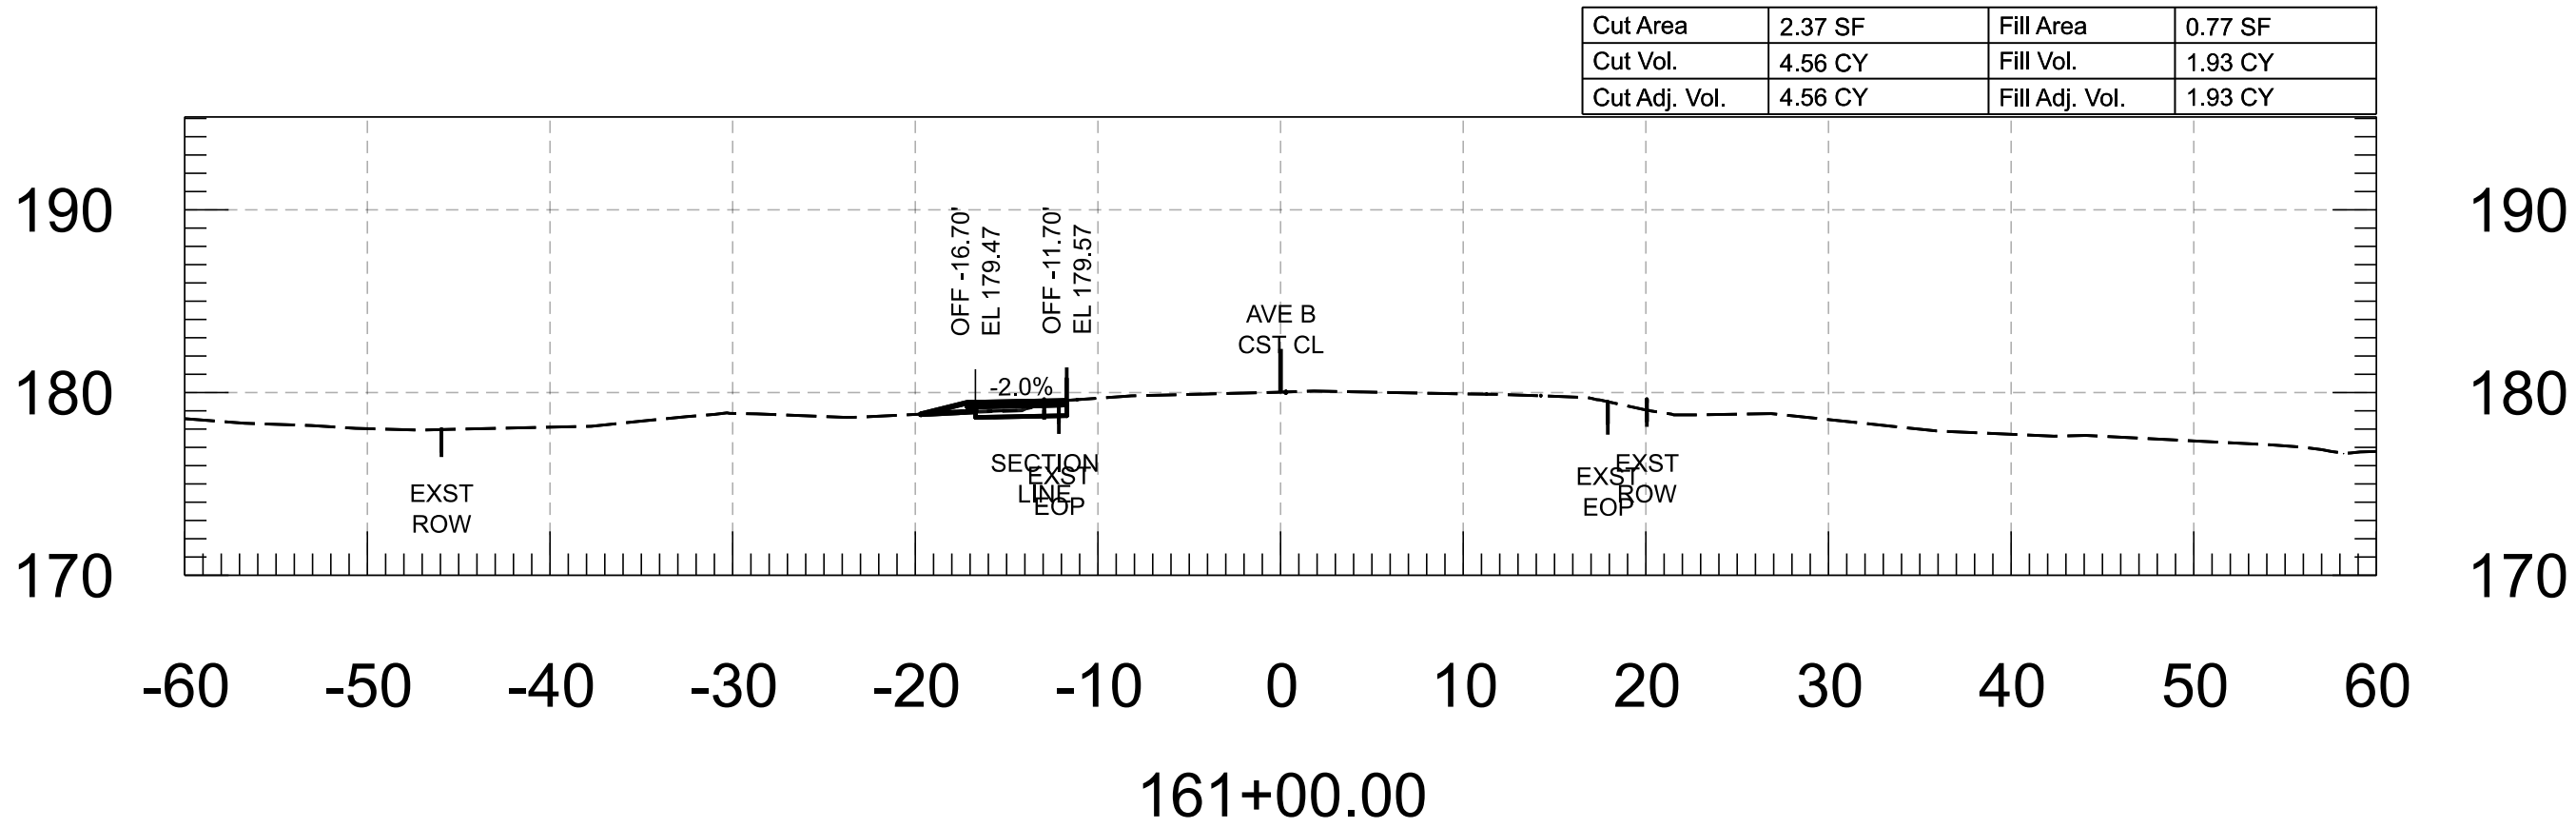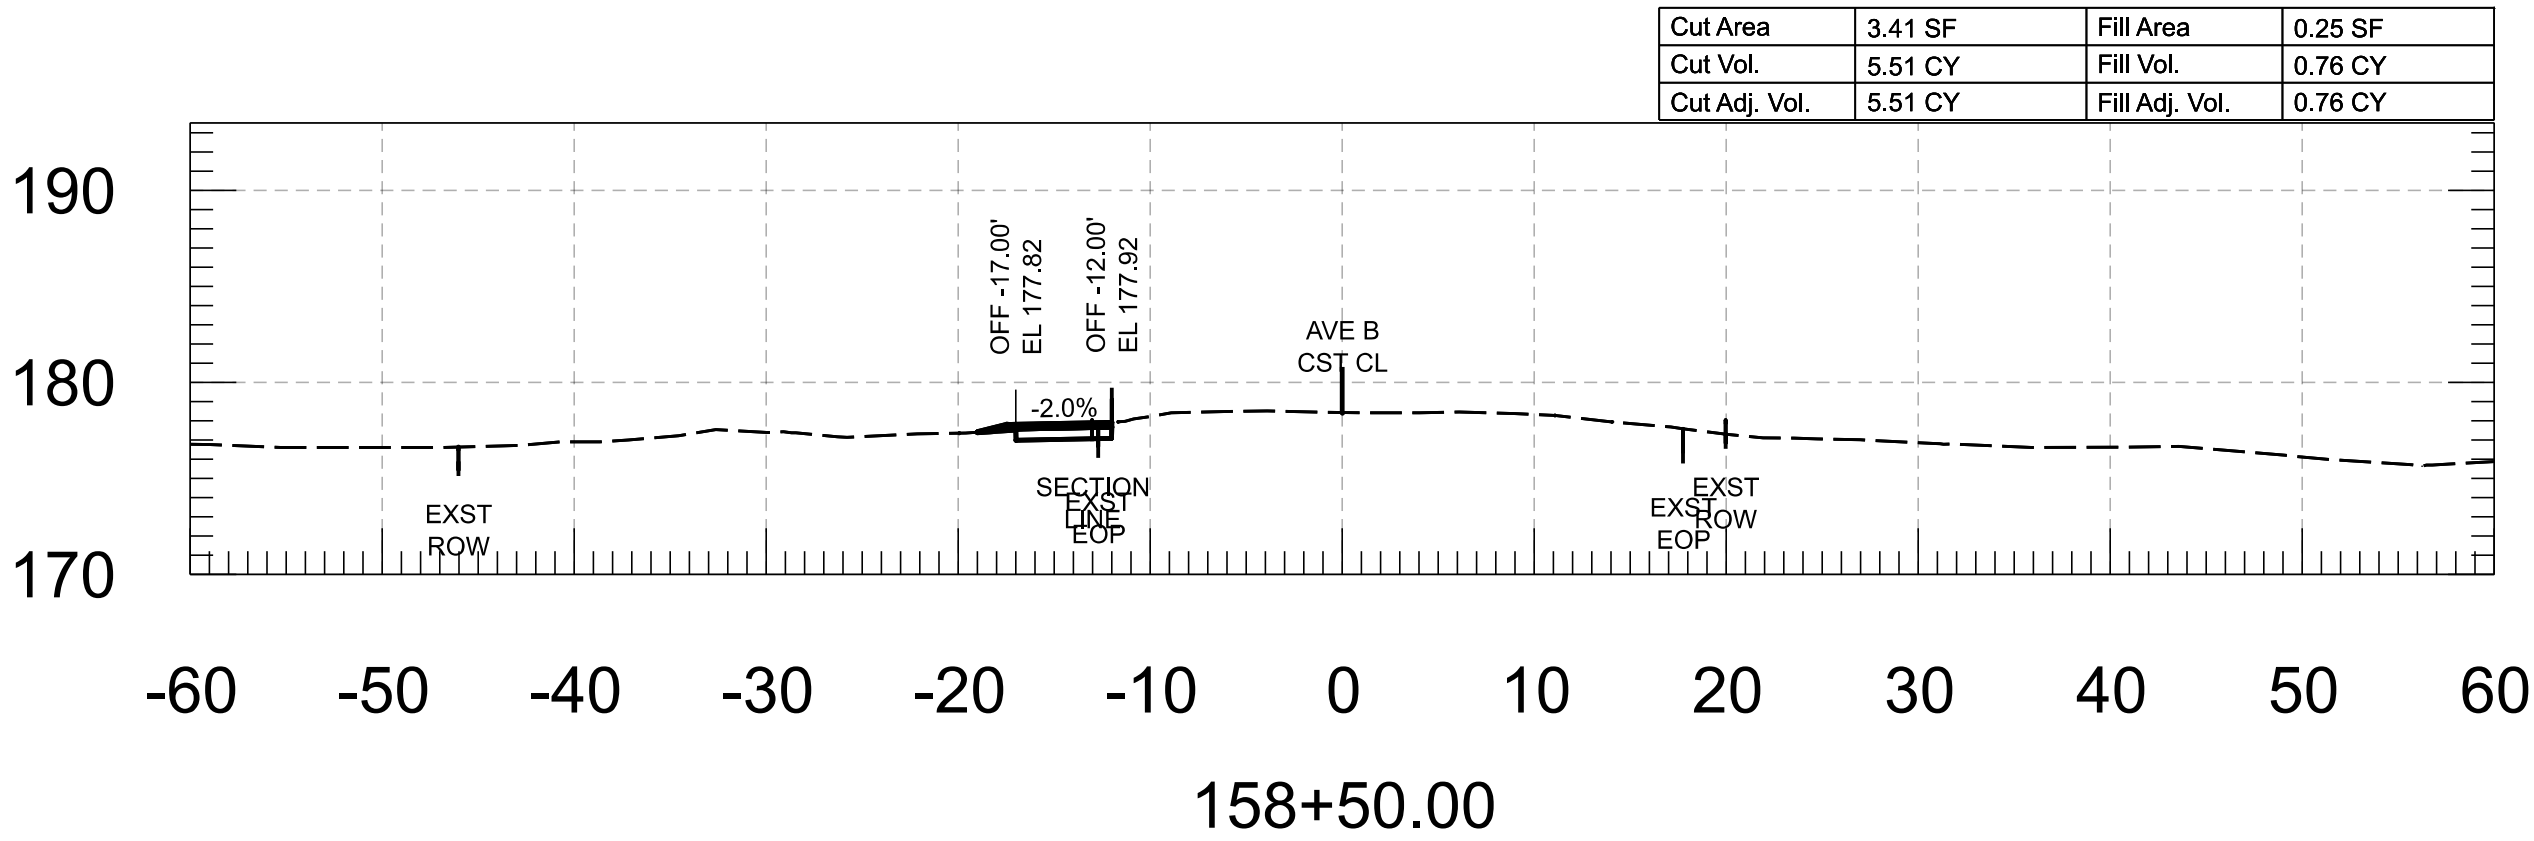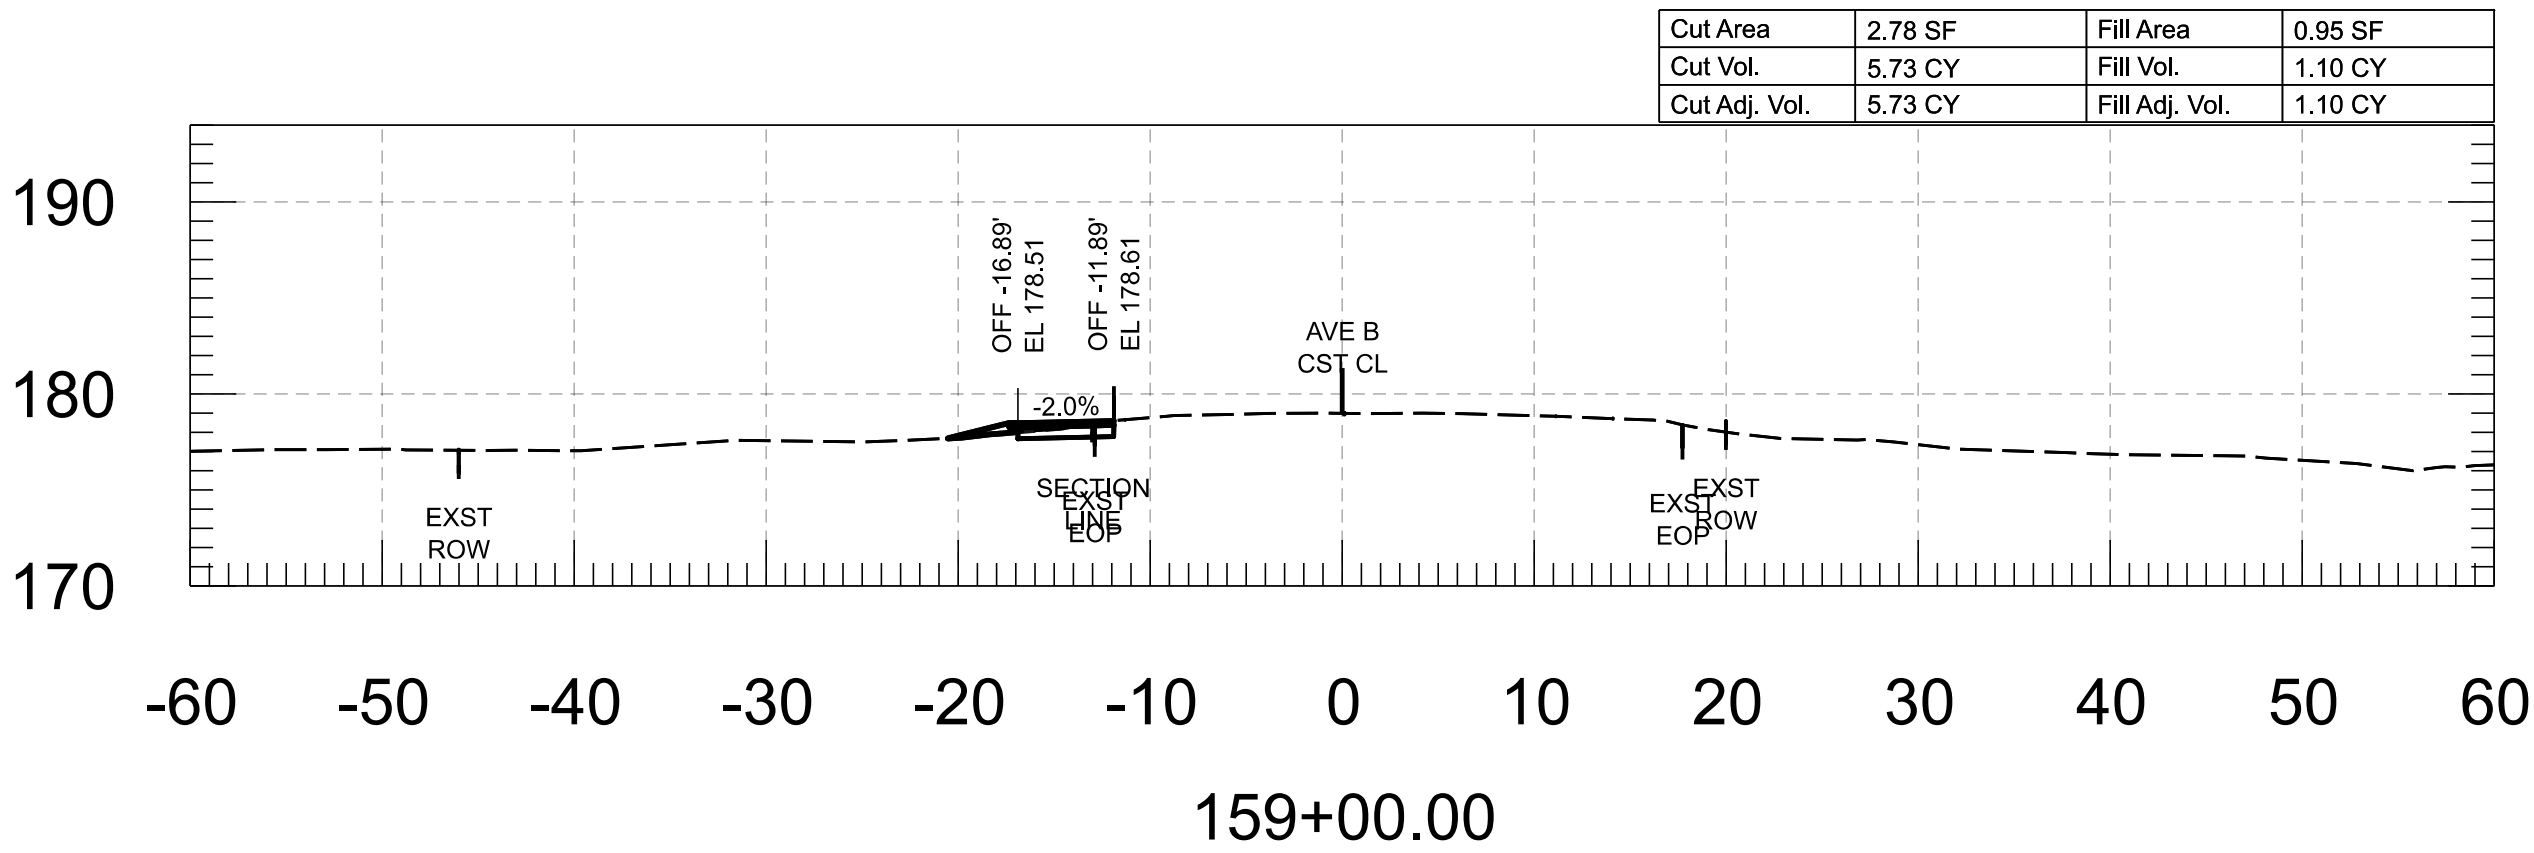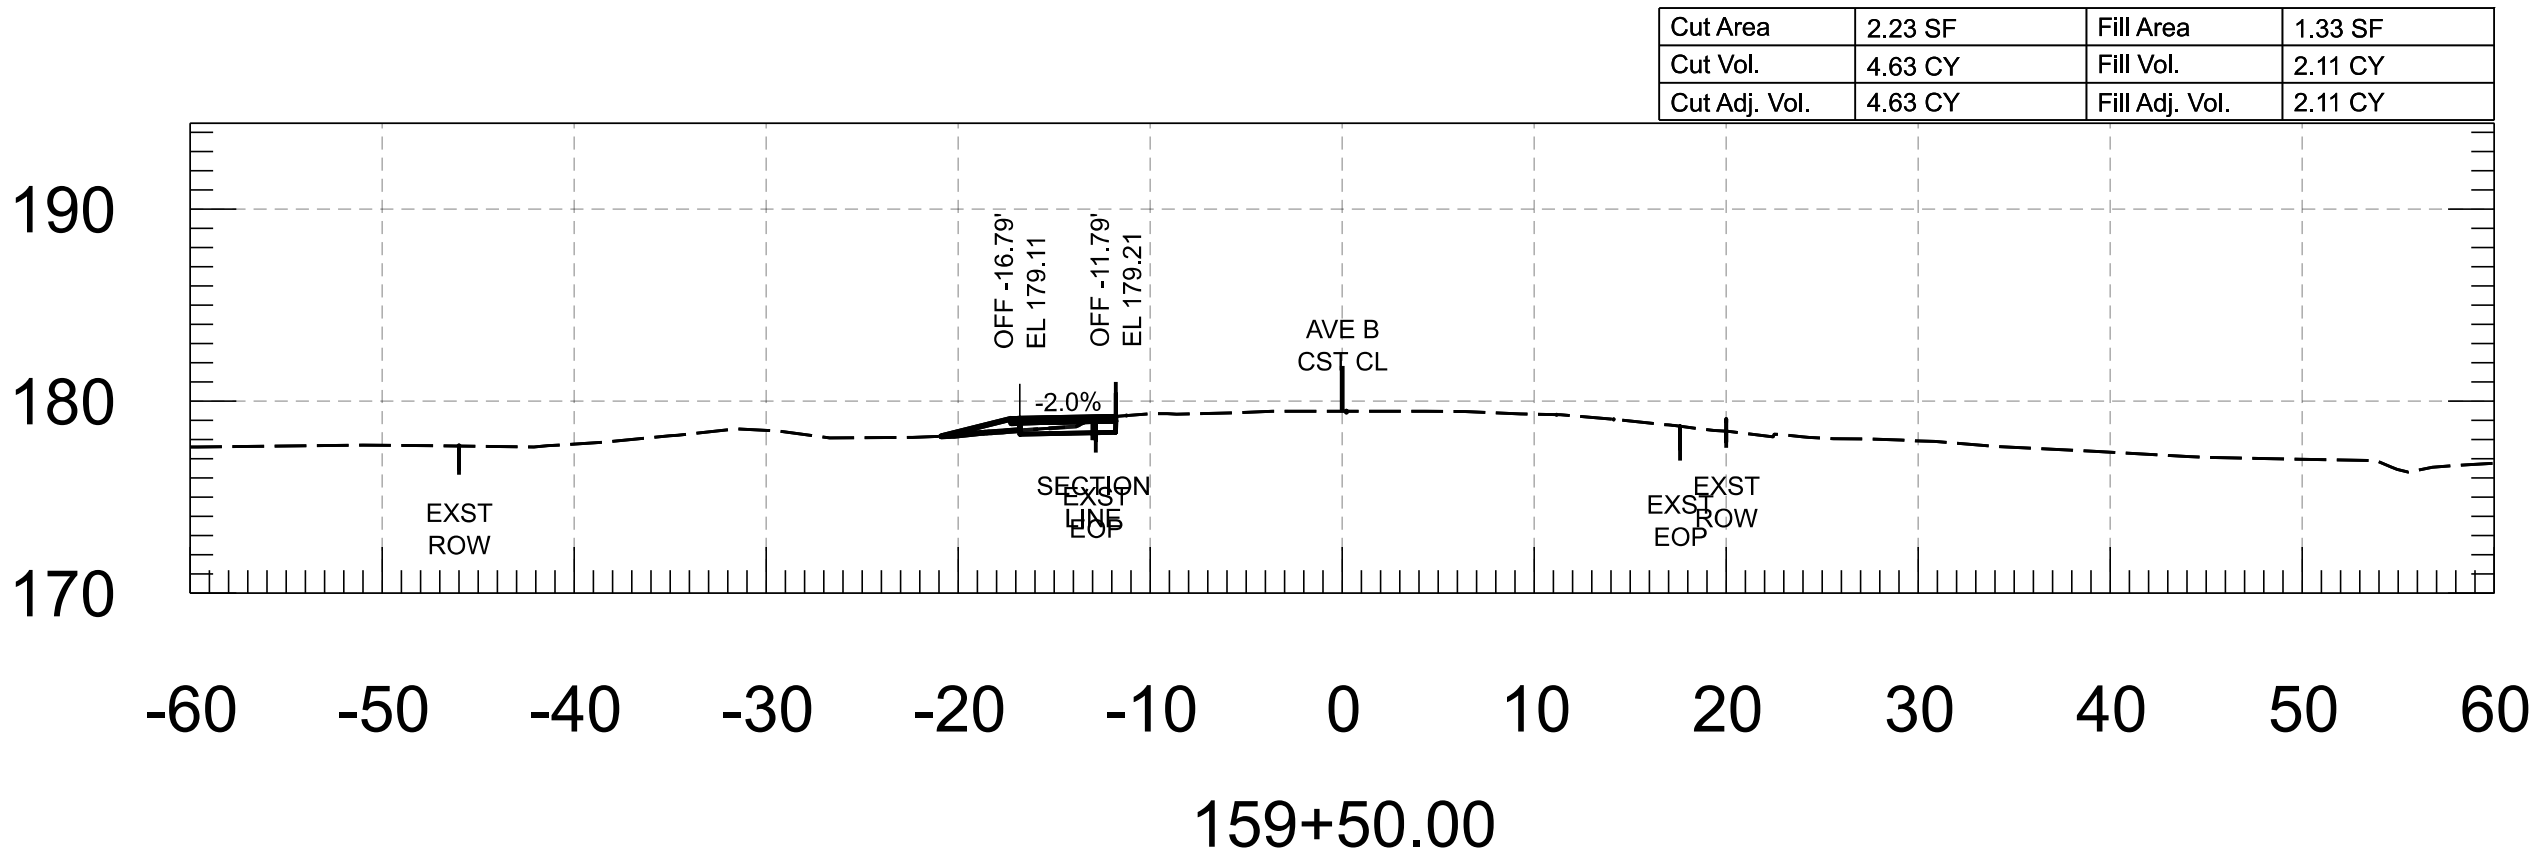


 FOR INFORMATION ONLY		NAME	DATE	ARIZONA DEPARTMENT OF TRANSPORTATION PROJECT DELIVERY AND OPERATIONS DIVISION ROADWAY DESIGN SECTION	ROUTE	F.H.W.A. Arizona Division	STATE ARIZ.	PROJECT NO.	FEDERAL ID NO.	SHEET NO.	TOTAL SHEETS	RECORD DRAWING	
	DESIGN	M. SCHOEN	07/26					0000 YU YYU	YYU-0(221)T	49	86		
	DRAWN	P. ESCOBAR	07/26										
	CHECKED	H. RIOS	07/26										
		 WSP USA Inc. 1200 West Washington Street, Suite 600 Tempe, AZ 85288	AVE B CROSS SECTIONS			MILEPOST	LOCATION AVENUE B, COUNTY 18TH ST - SR 195						
					STRUCTURE NO.	TRACS NO. T0439 01C							___ OF ___

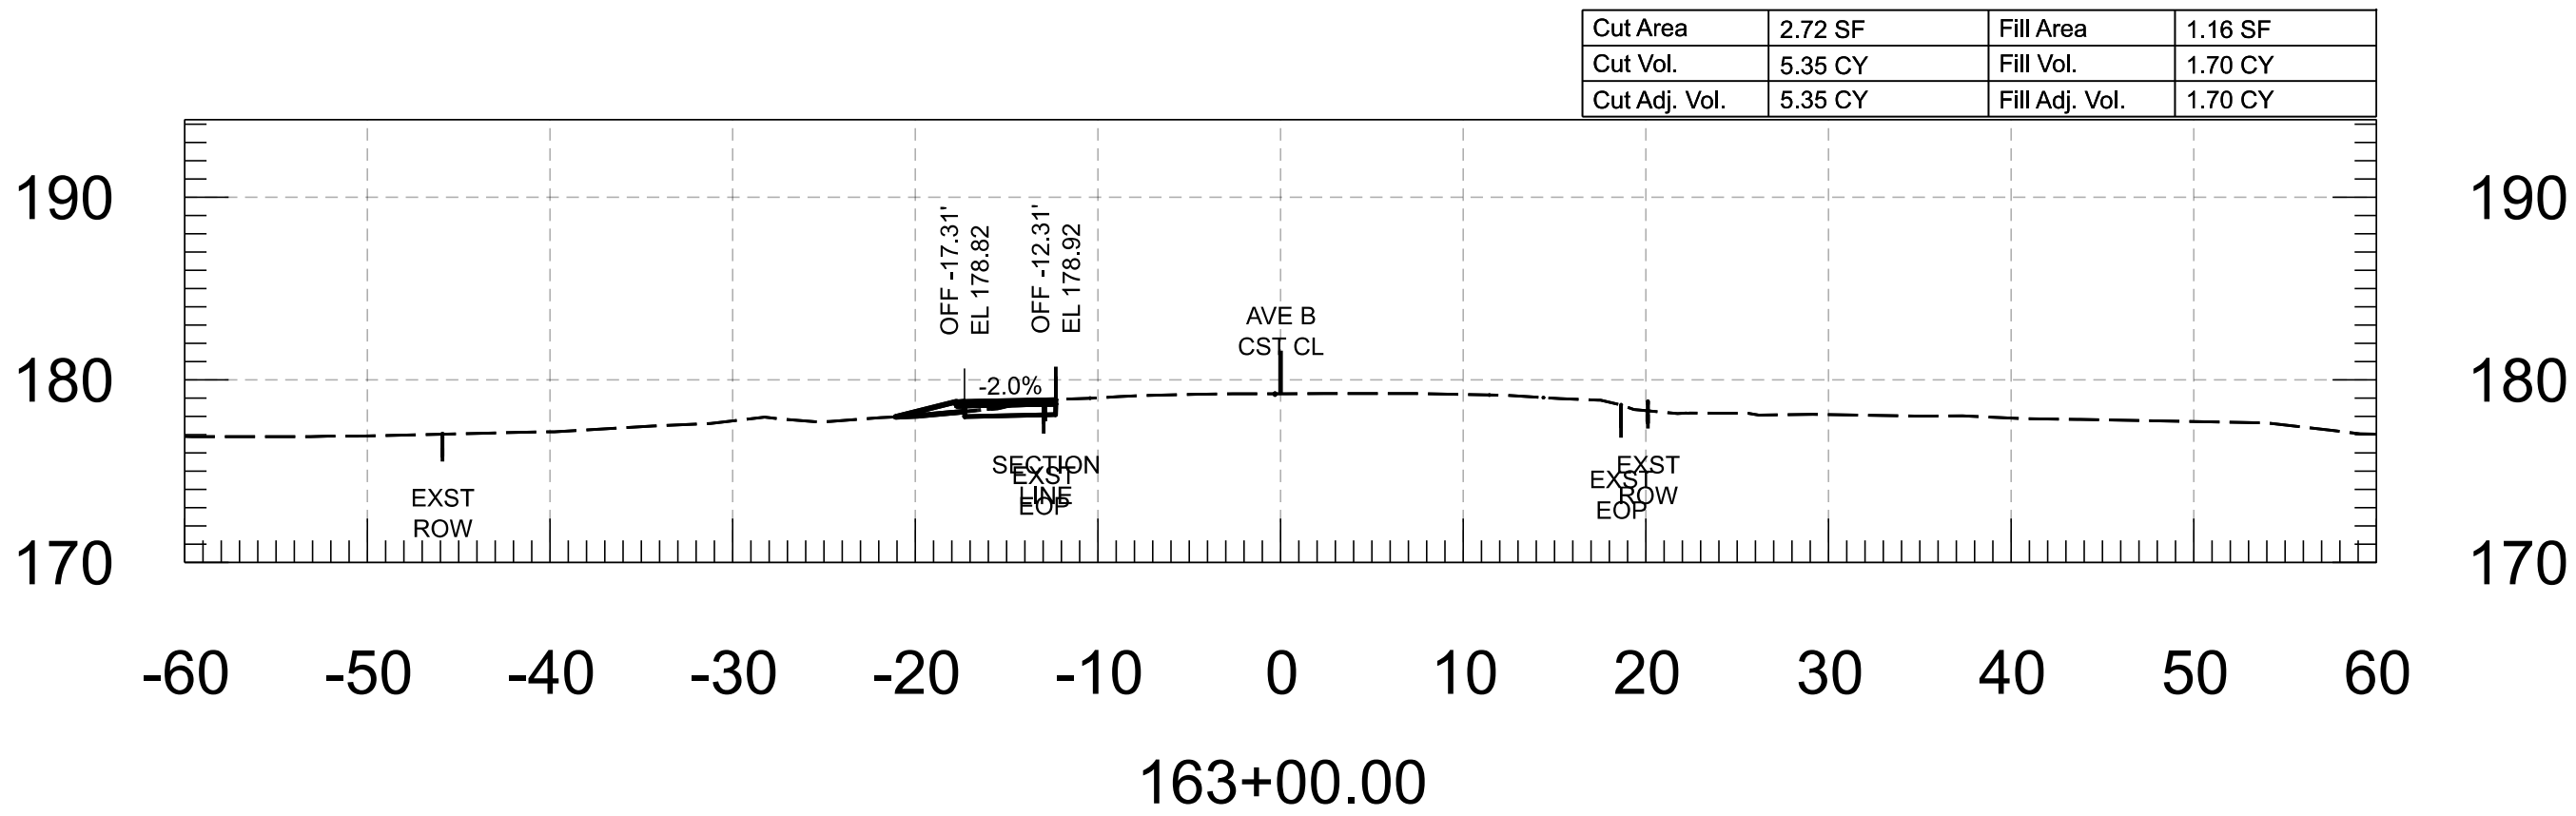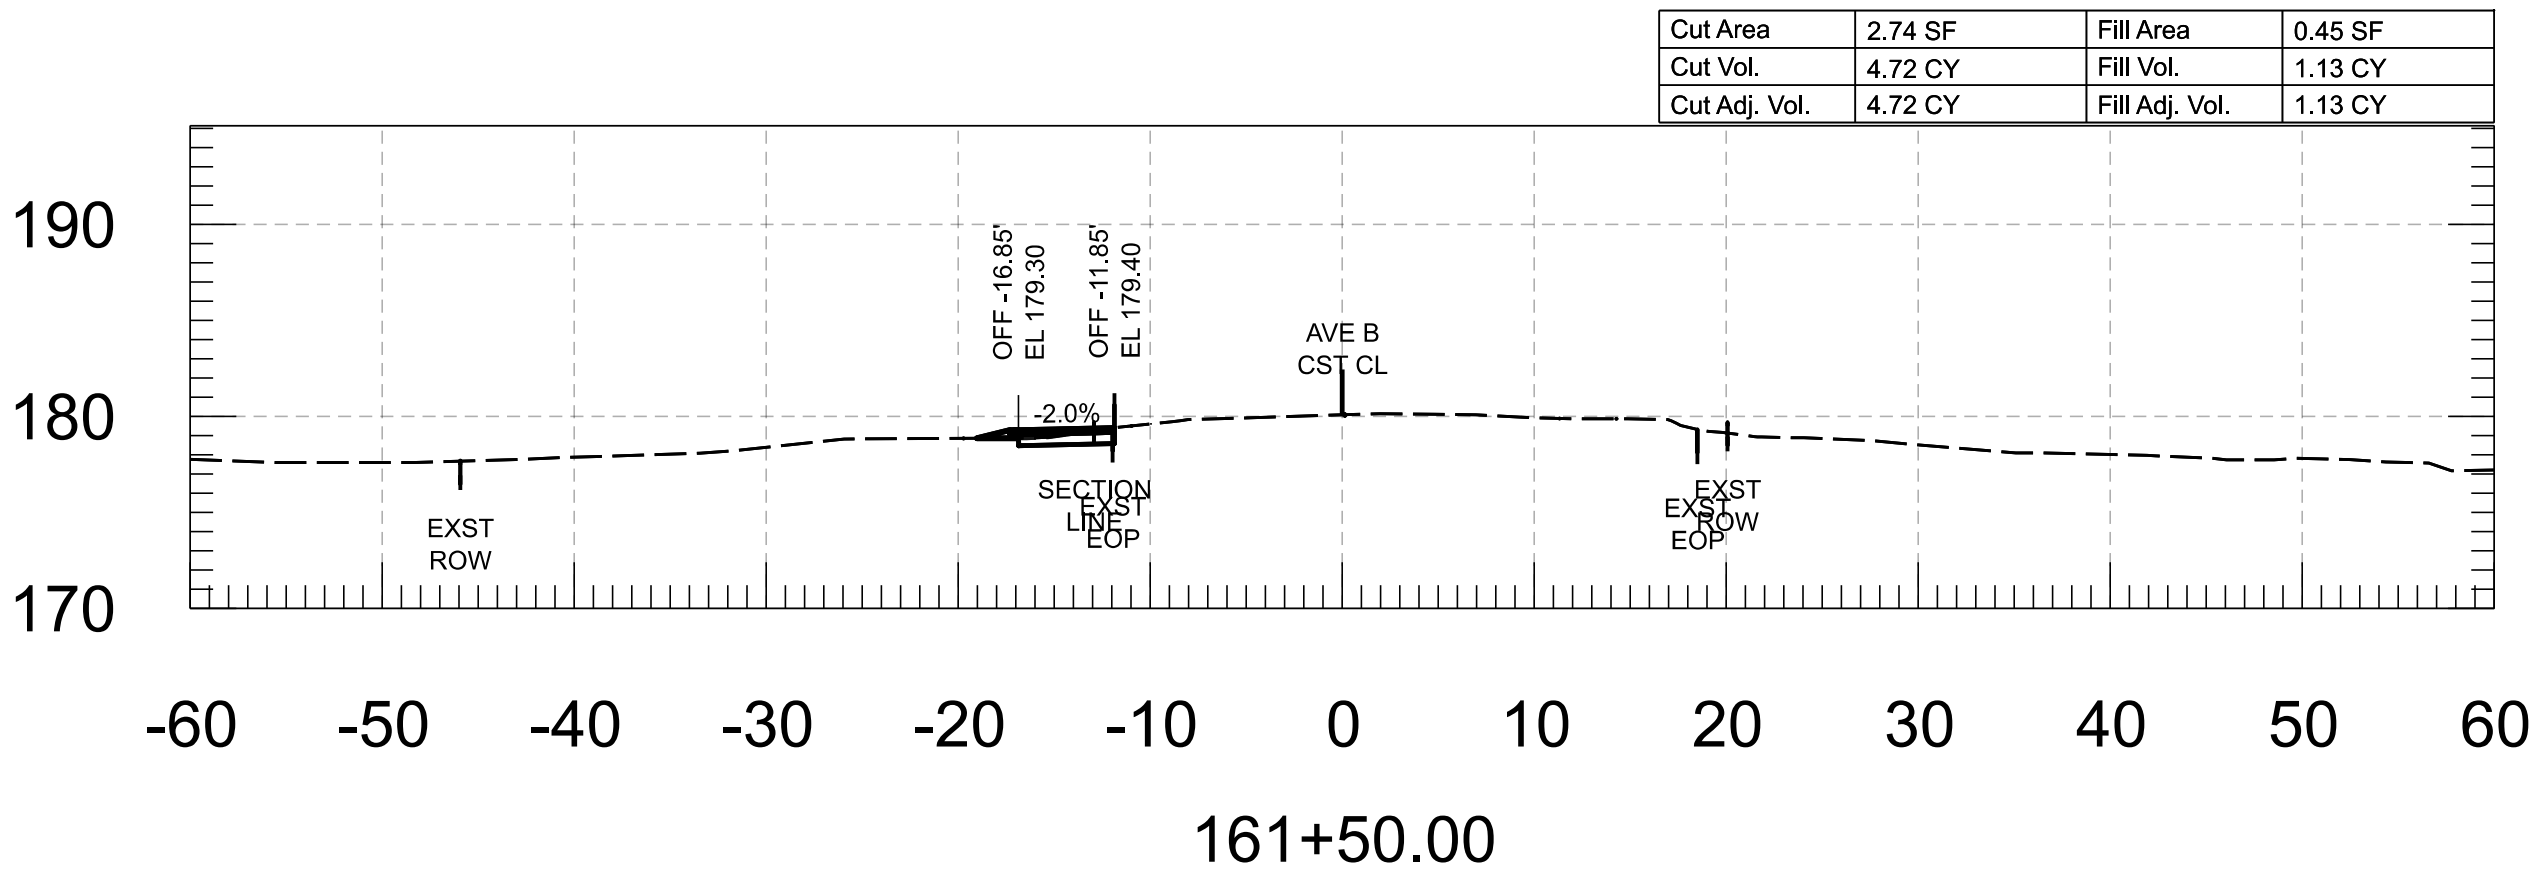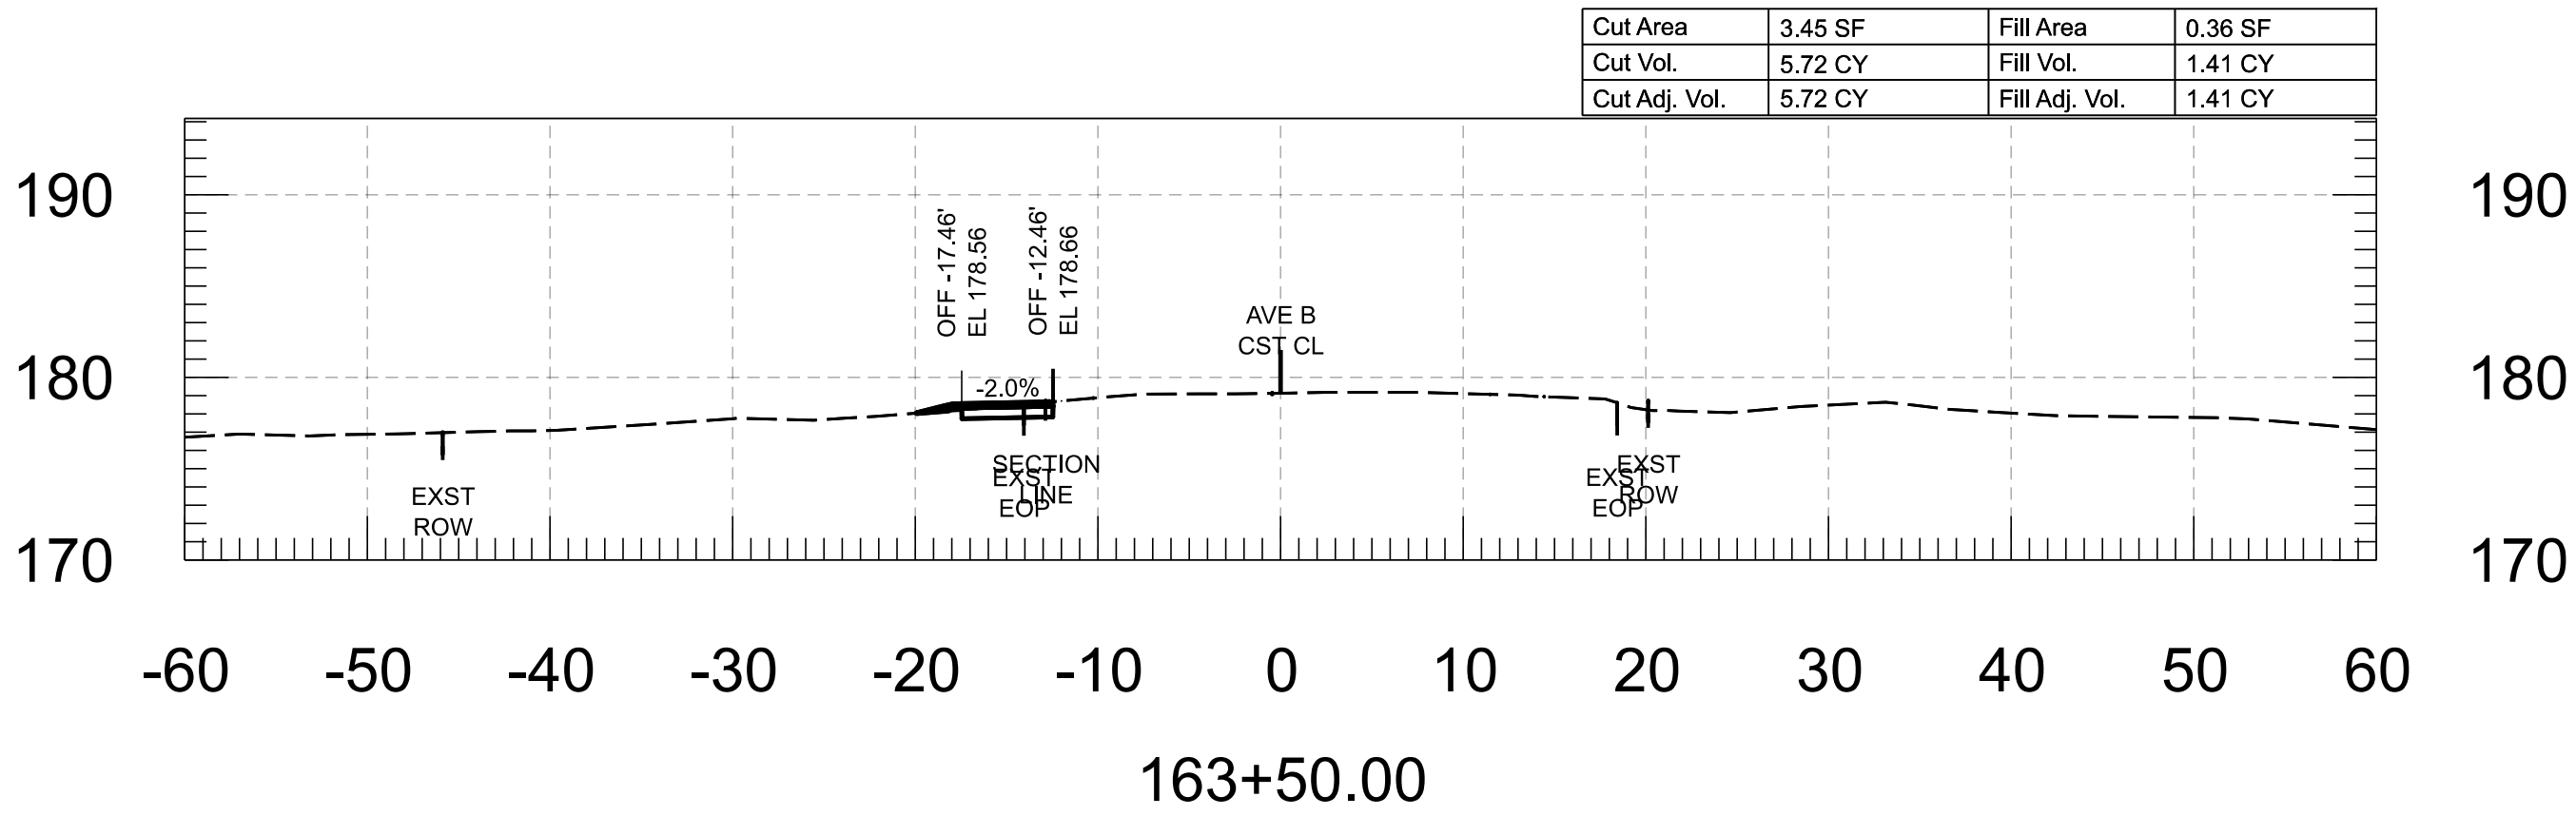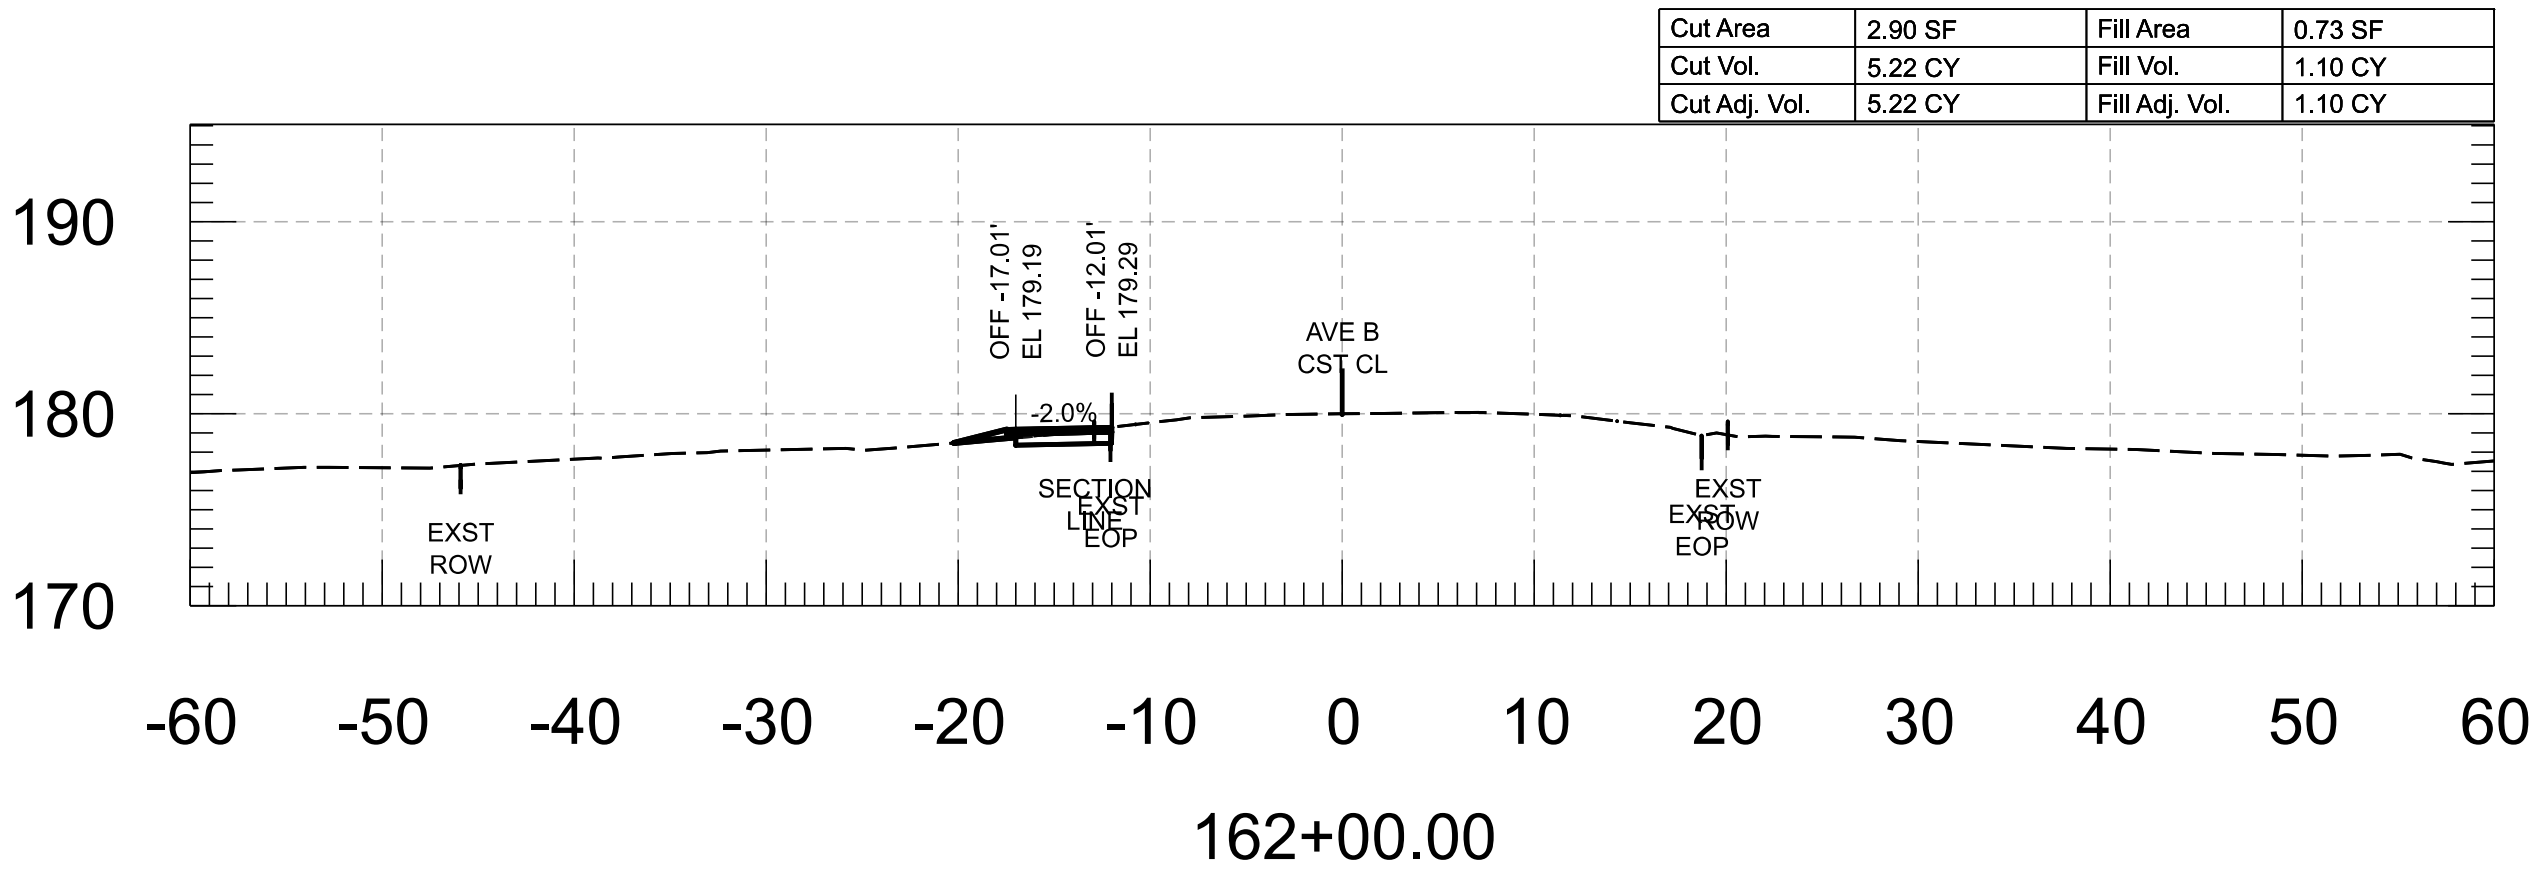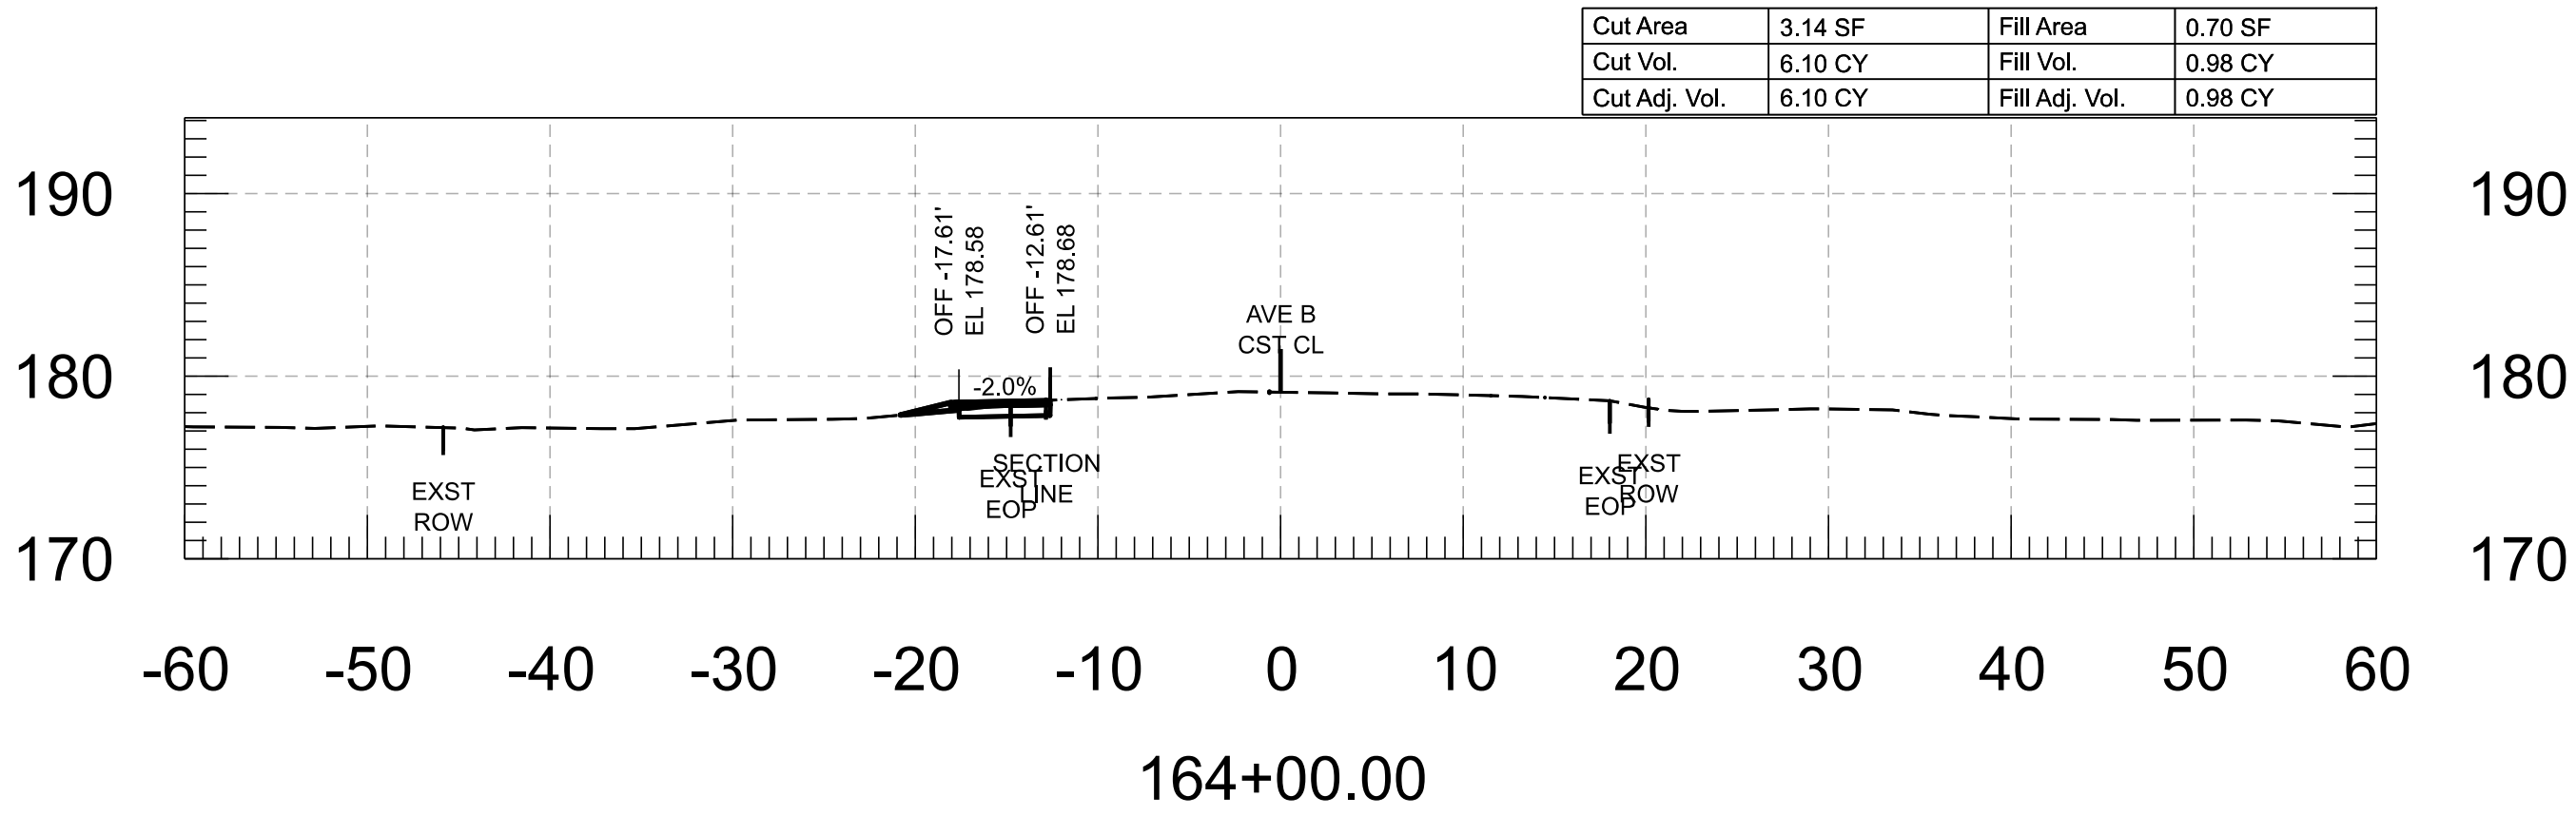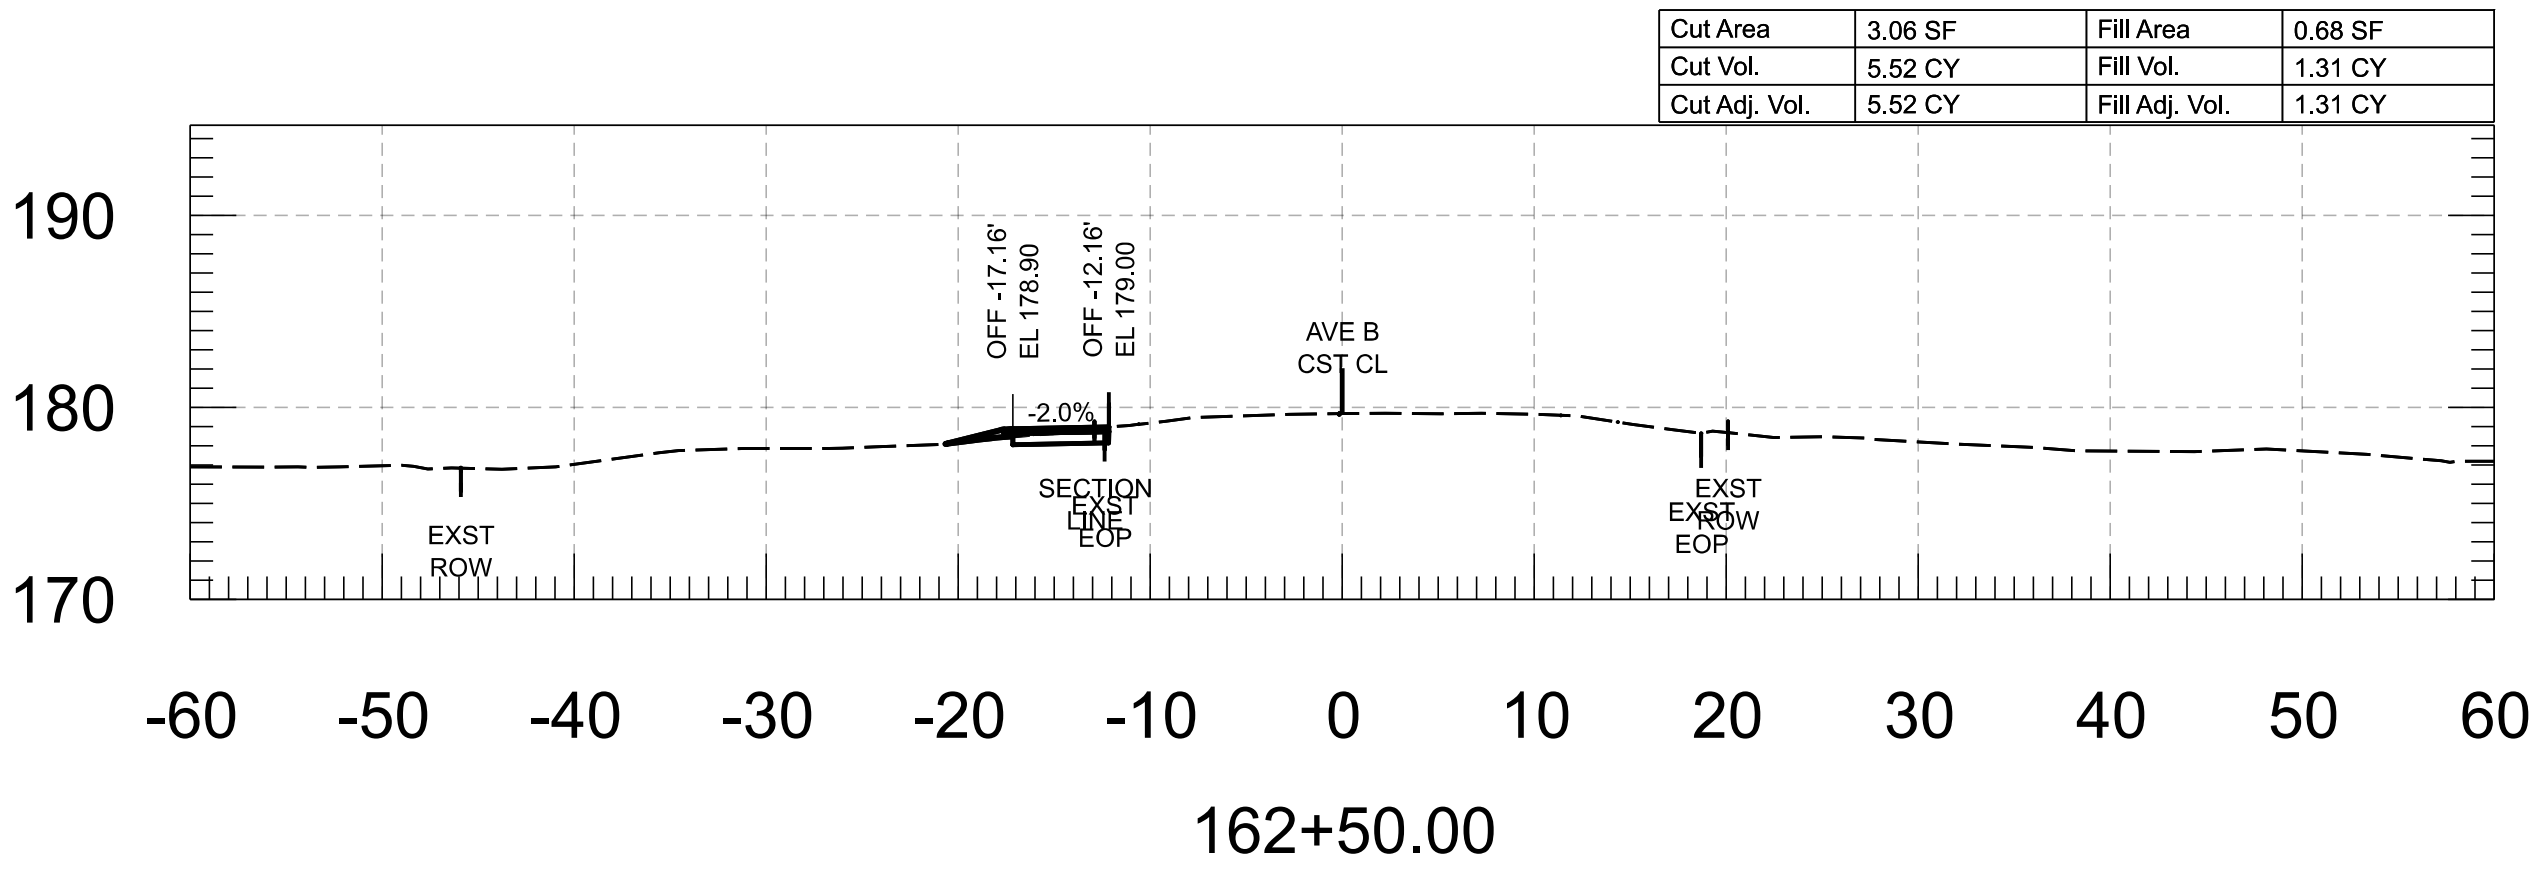


FOR INFORMATION ONLY		NAME	DATE	ARIZONA DEPARTMENT OF TRANSPORTATION PROJECT DELIVERY AND OPERATIONS DIVISION ROADWAY DESIGN SECTION	ROUTE	F.H.W.A. Arizona Division	STATE ARIZ.	PROJECT NO.	FEDERAL ID NO.	SHEET NO.	TOTAL SHEETS	RECORD DRAWING	
	DESIGN	M. SCHOEN	07/26					0000 YU YYU	YYU-0(221)T	50	86		
	DRAWN	P. ESCOBAR	07/26										
	CHECKED	H. RIOS	07/26										
		 WSP USA Inc. 1230 West Washington Street, Suite 600 Tempe, AZ 85288	AVE B CROSS SECTIONS			MILEPOST	LOCATION AVENUE B, COUNTY 18TH ST - SR 195						
					STRUCTURE NO.	TRACS NO. T0439 01C							____ OF ____


Cut Area	2.56 SF	Fill Area	1.25 SF
Cut Vol.	4.95 CY	Fill Vol.	2.07 CY
Cut Adj. Vol.	4.95 CY	Fill Adj. Vol.	2.07 CY

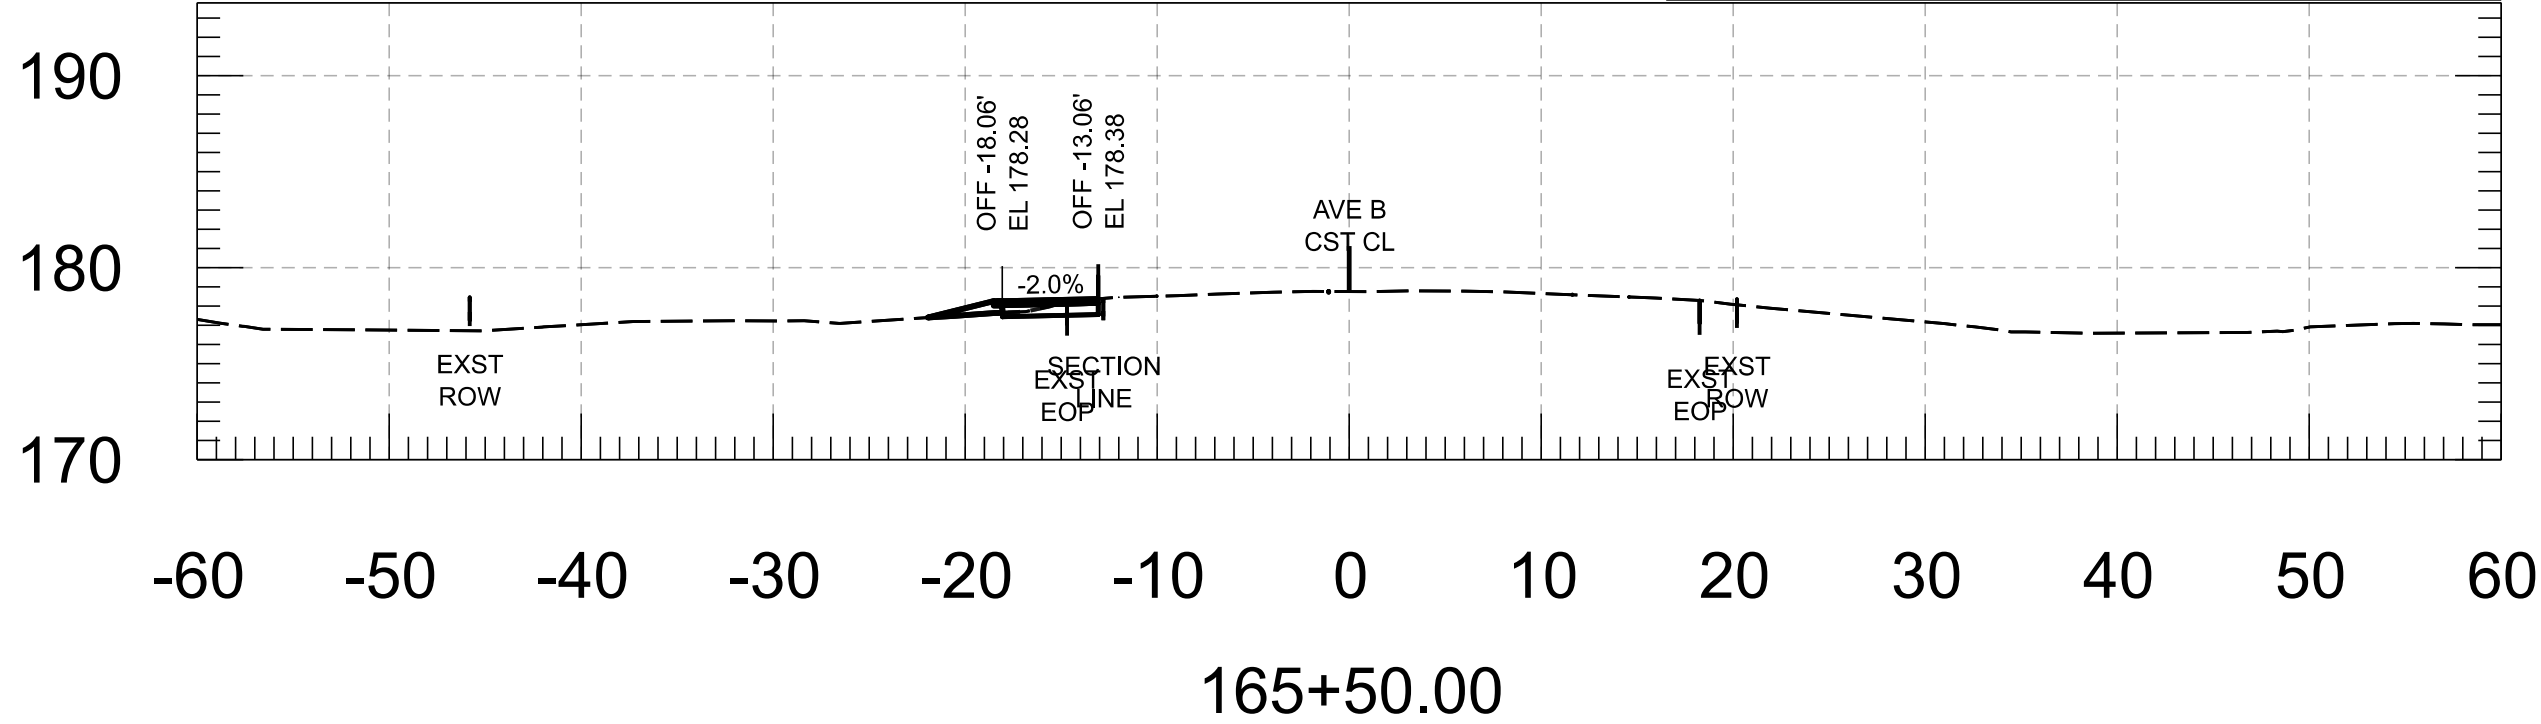


Cut Area	2.72 SF	Fill Area	0.65 SF
Cut Vol.	5.02 CY	Fill Vol.	1.24 CY
Cut Adj. Vol.	5.02 CY	Fill Adj. Vol.	1.24 CY

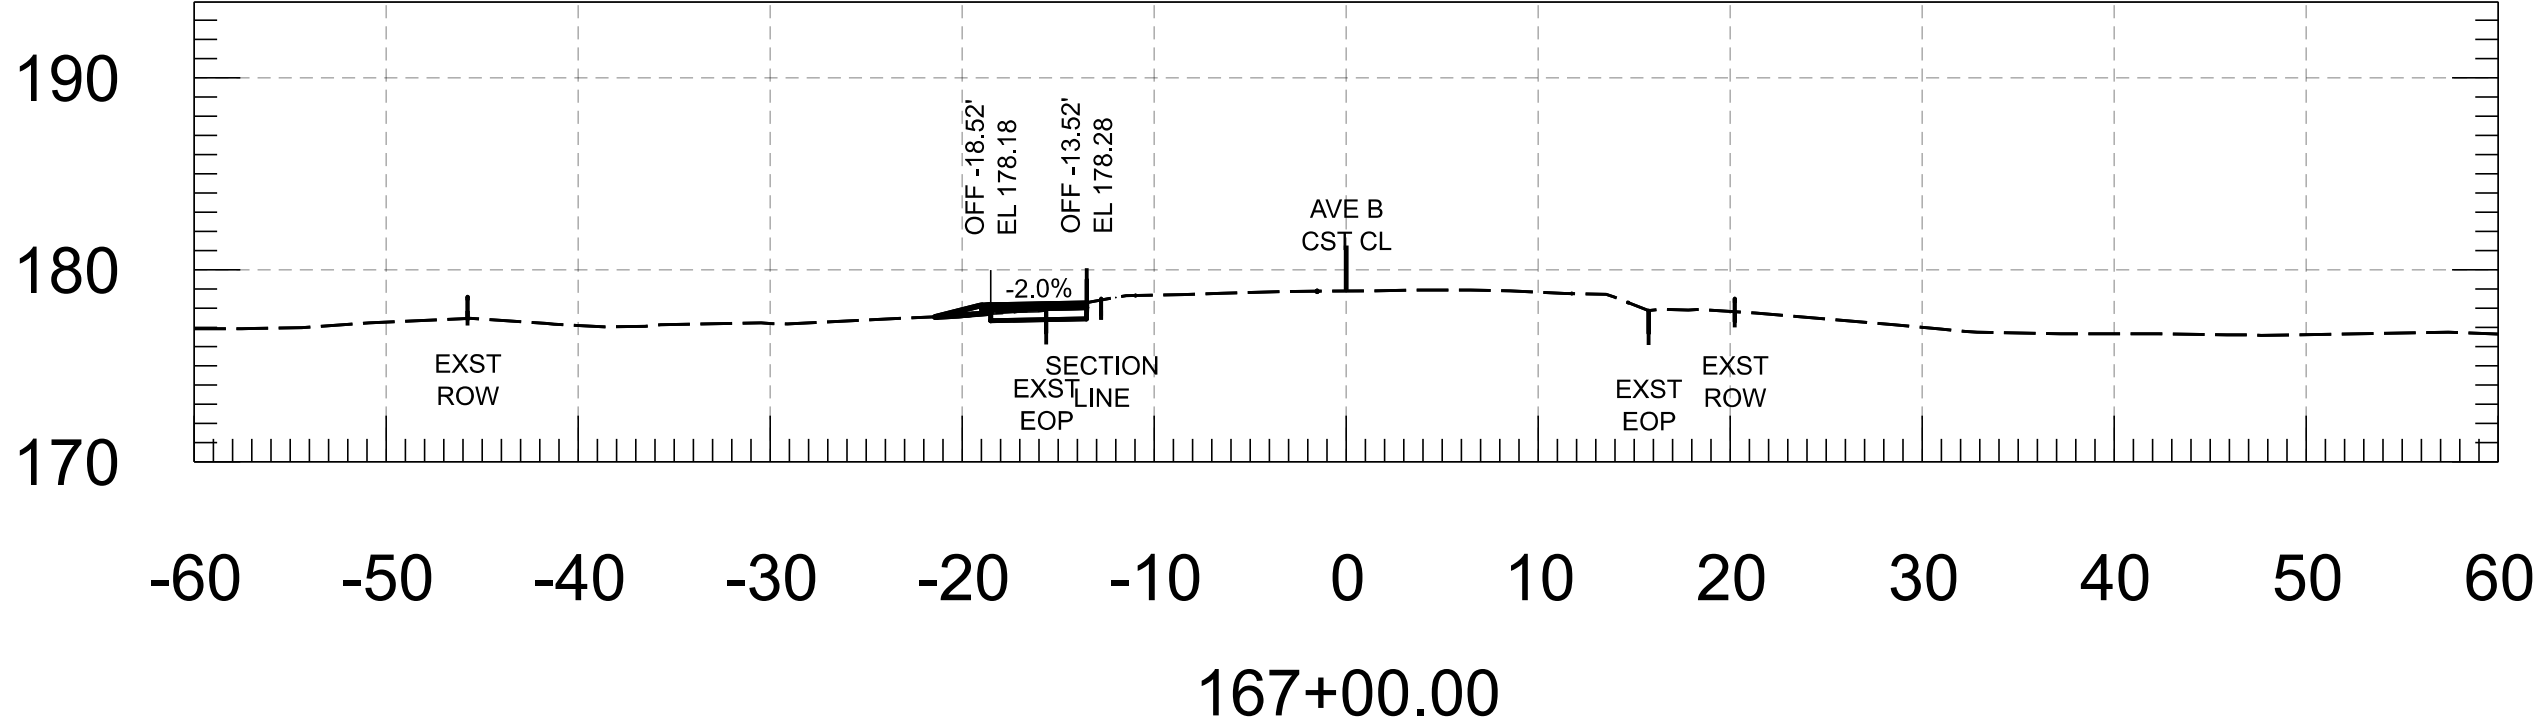


Cut Area	2.79 SF	Fill Area	0.99 SF
Cut Vol.	5.34 CY	Fill Vol.	1.69 CY
Cut Adj. Vol.	5.34 CY	Fill Adj. Vol.	1.69 CY

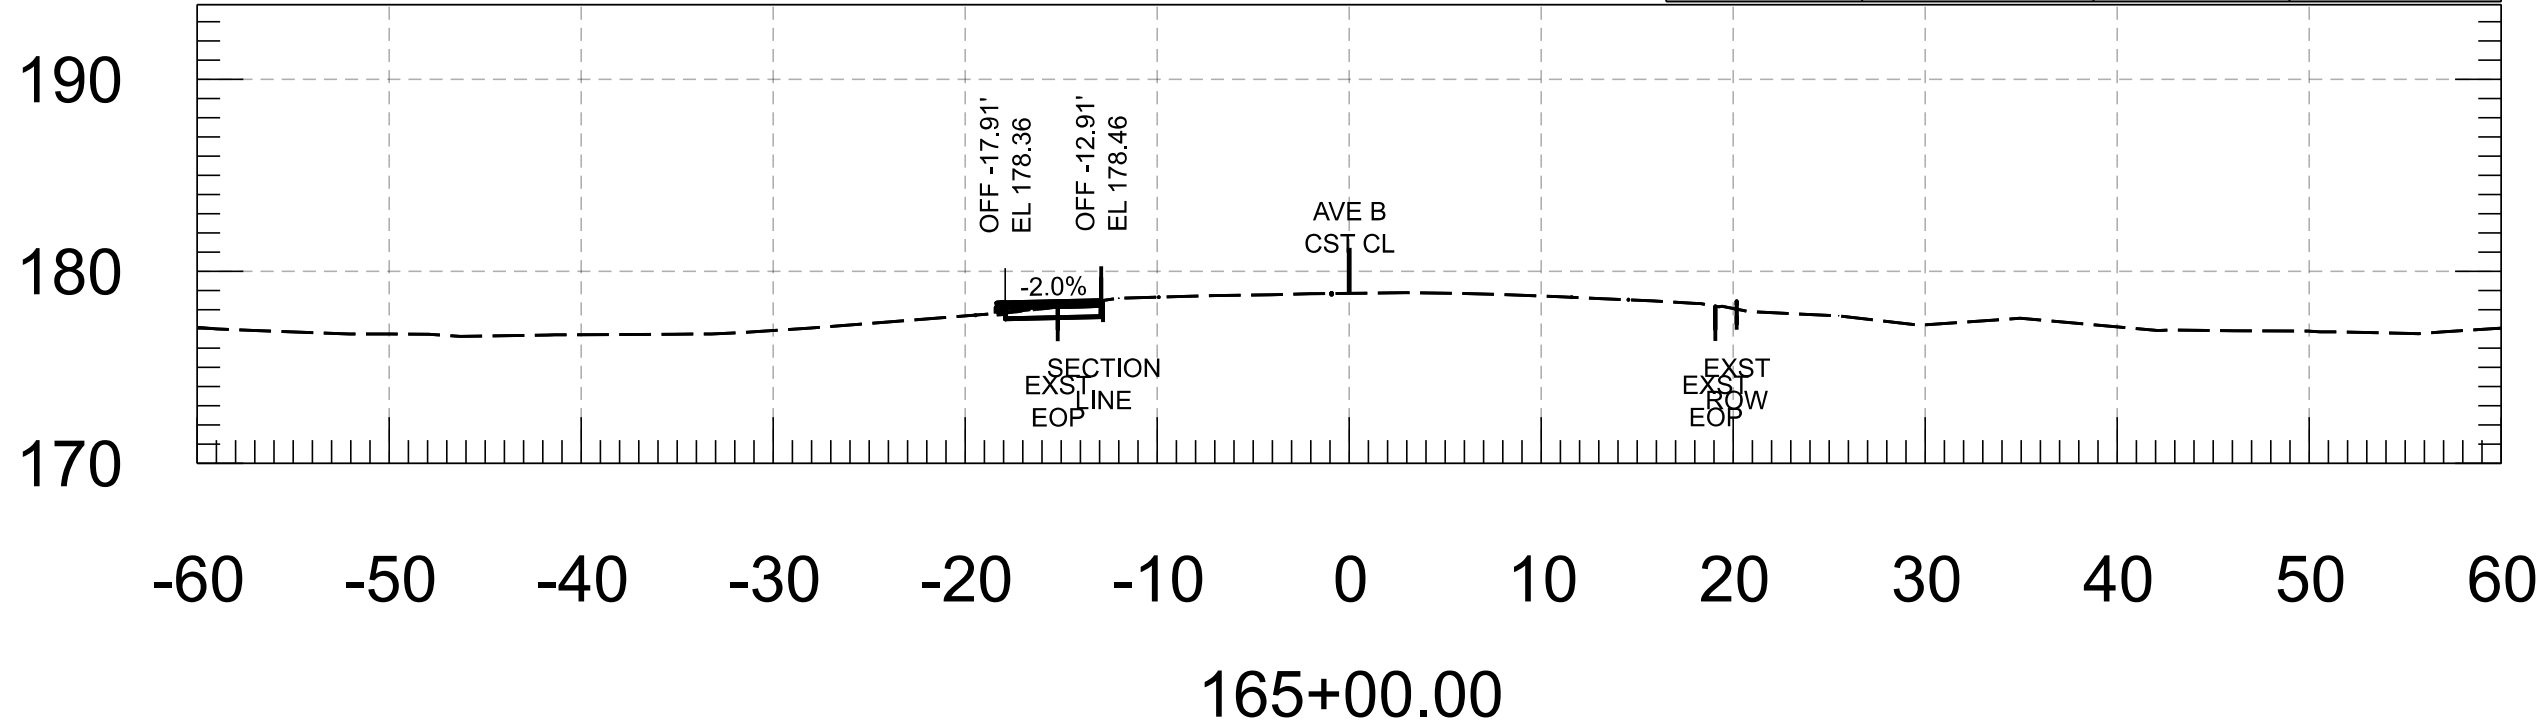


Cut Area	2.70 SF	Fill Area	0.68 SF
Cut Vol.	4.87 CY	Fill Vol.	1.60 CY
Cut Adj. Vol.	4.87 CY	Fill Adj. Vol.	1.60 CY

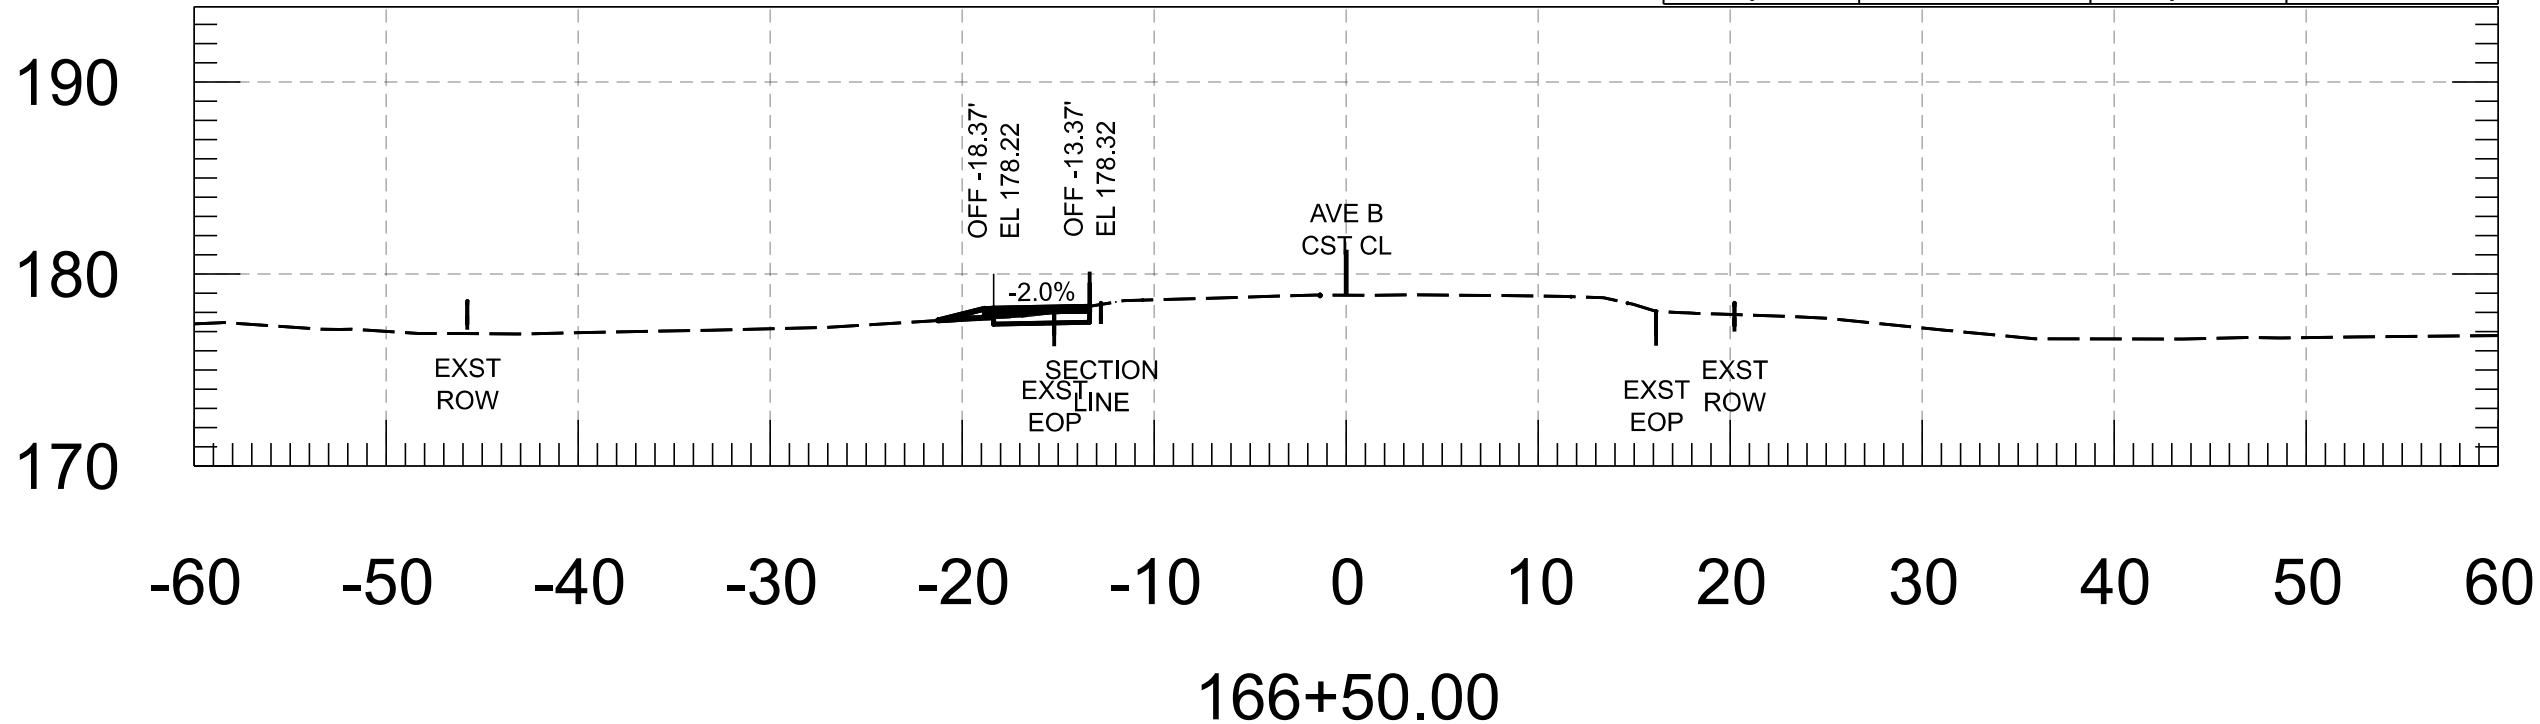







Cut Area	2.98 SF	Fill Area	0.84 SF
Cut Vol.	5.66 CY	Fill Vol.	1.42 CY
Cut Adj. Vol.	5.66 CY	Fill Adj. Vol.	1.42 CY

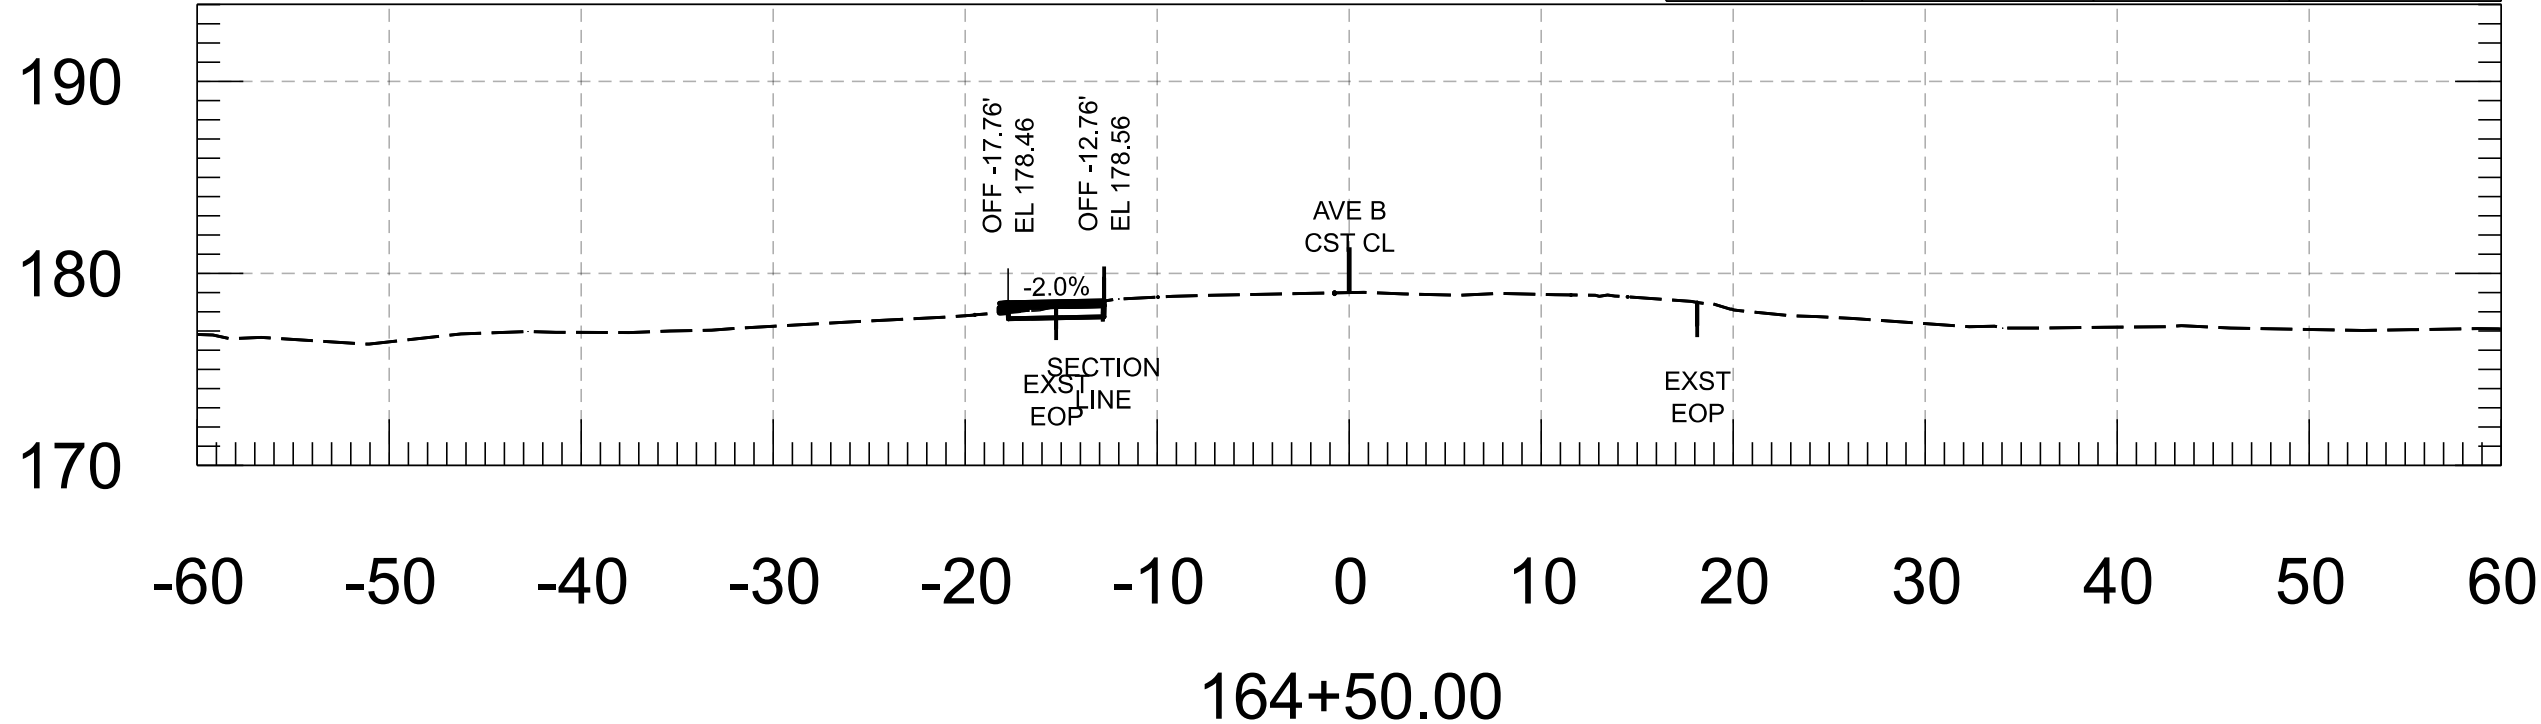








Cut Area	2.55 SF	Fill Area	1.04 SF
Cut Vol.	4.73 CY	Fill Vol.	2.13 CY
Cut Adj. Vol.	4.73 CY	Fill Adj. Vol.	2.13 CY

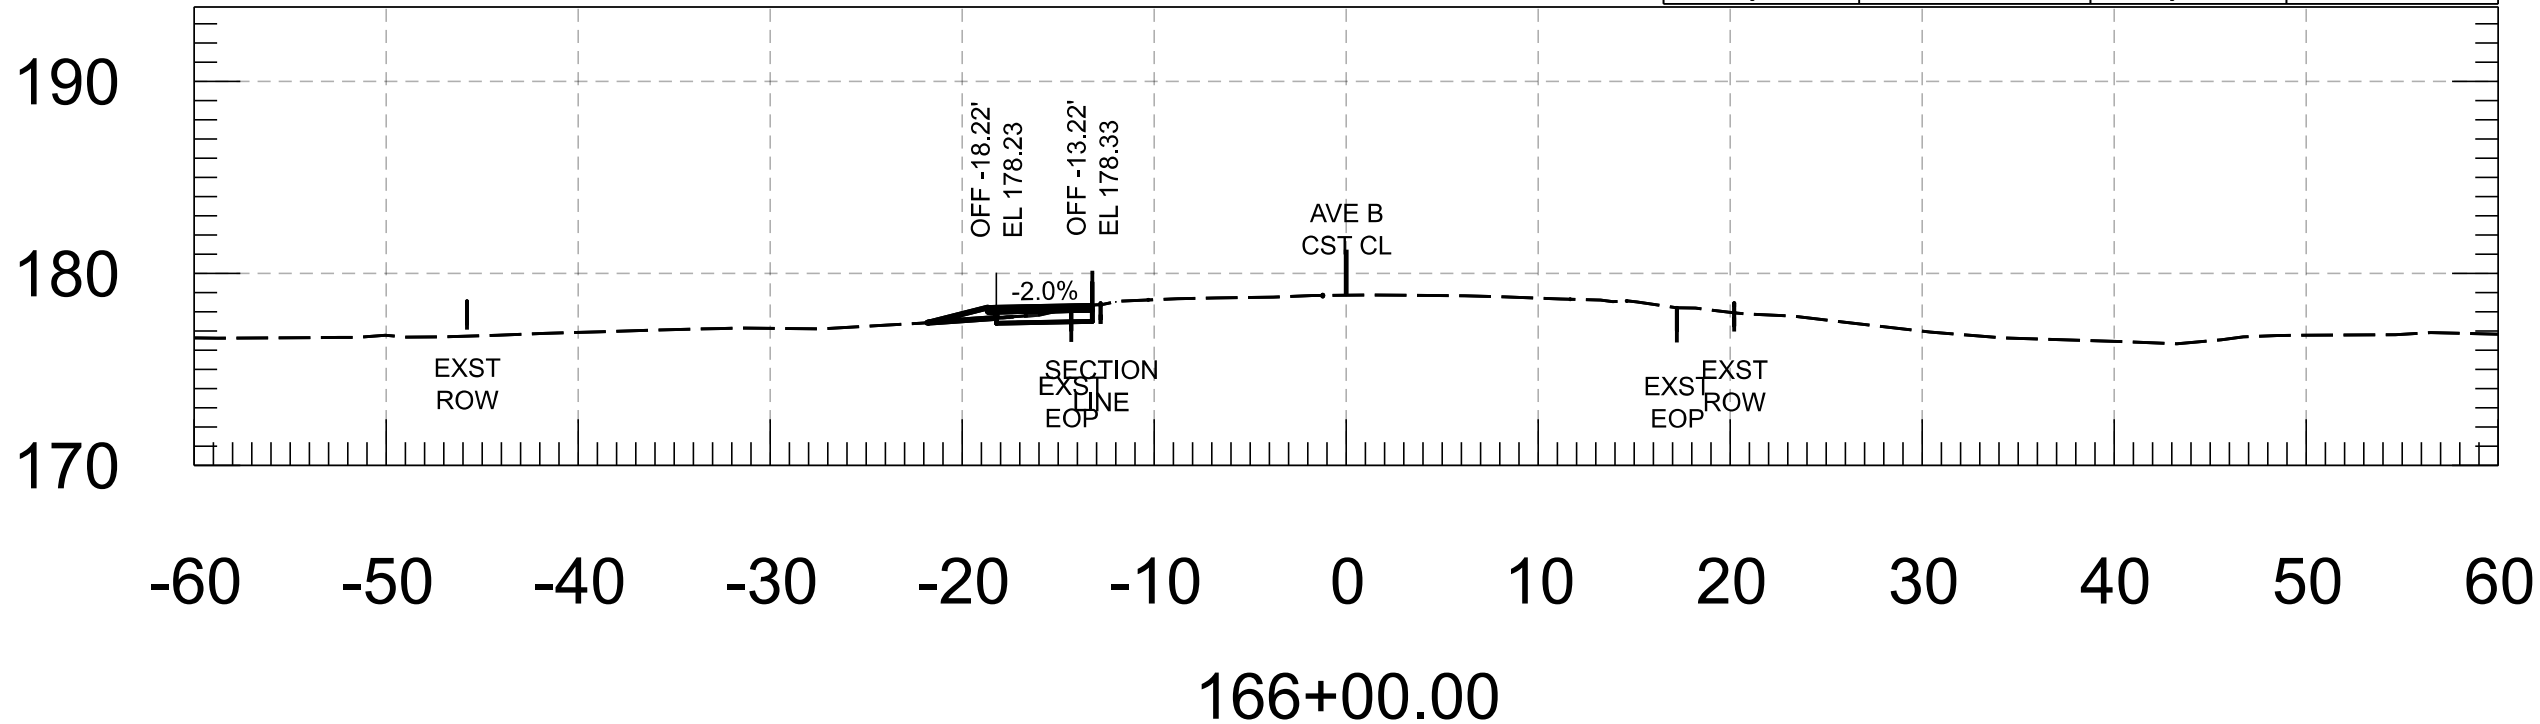








FOR INFORMATION ONLY		NAME	DATE	ARIZONA DEPARTMENT OF TRANSPORTATION PROJECT DELIVERY AND OPERATIONS DIVISION ROADWAY DESIGN SECTION	ROUTE	F.H.W.A. Arizona Division	STATE ARIZ.	PROJECT NO.	FEDERAL ID NO.	SHEET NO.	TOTAL SHEETS	RECORD DRAWING	
	DESIGN	M. SCHOEN	07/26					0000 YU YYU	YYU-0(221)T	51	86		
	DRAWN	P. ESCOBAR	07/26										
	CHECKED	H. RIOS	07/26										
		 WSP USA Inc. 1230 West Washington Street, Suite 600 Tempe, AZ 85288	AVE B CROSS SECTIONS			MILEPOST	LOCATION AVENUE B, COUNTY 18TH ST - SR 195						
					STRUCTURE NO.	TRACS NO. T0439 01C							___ OF ___

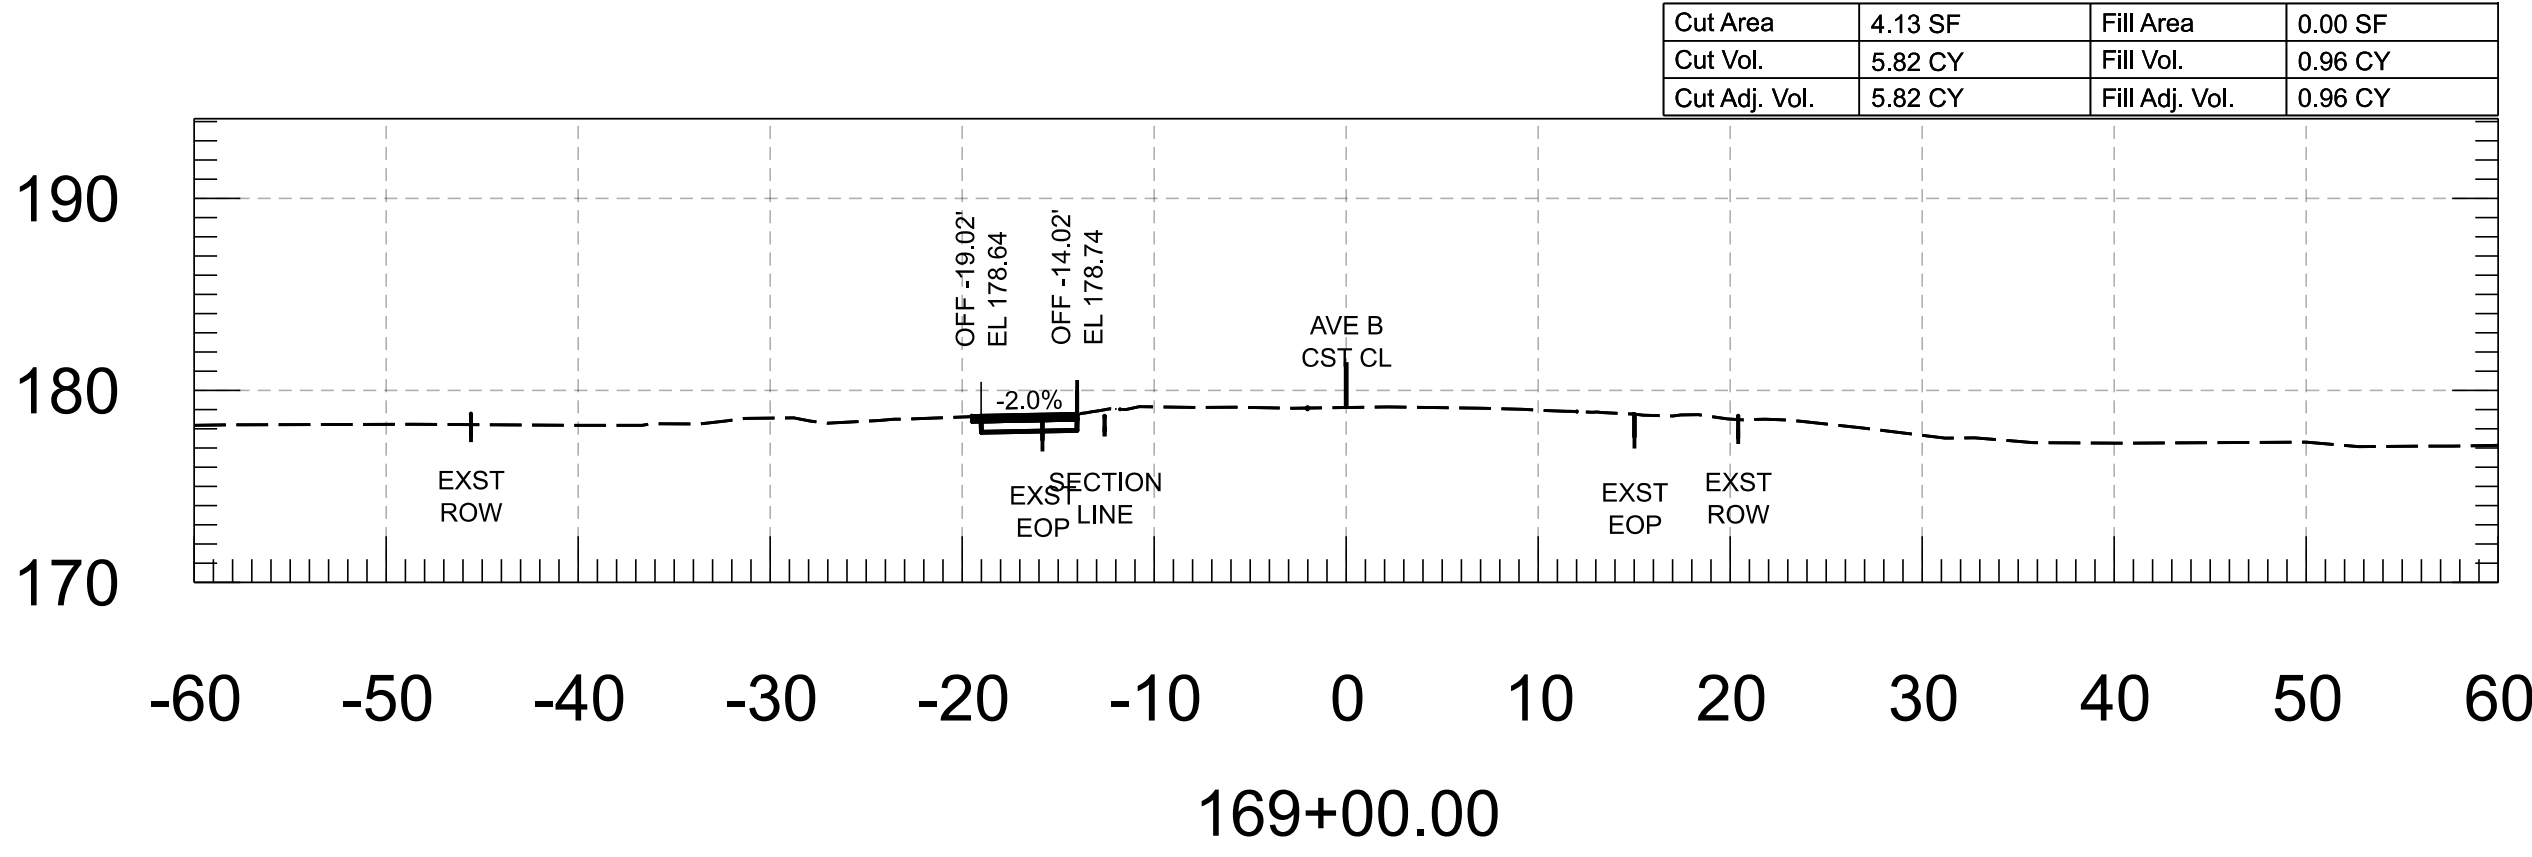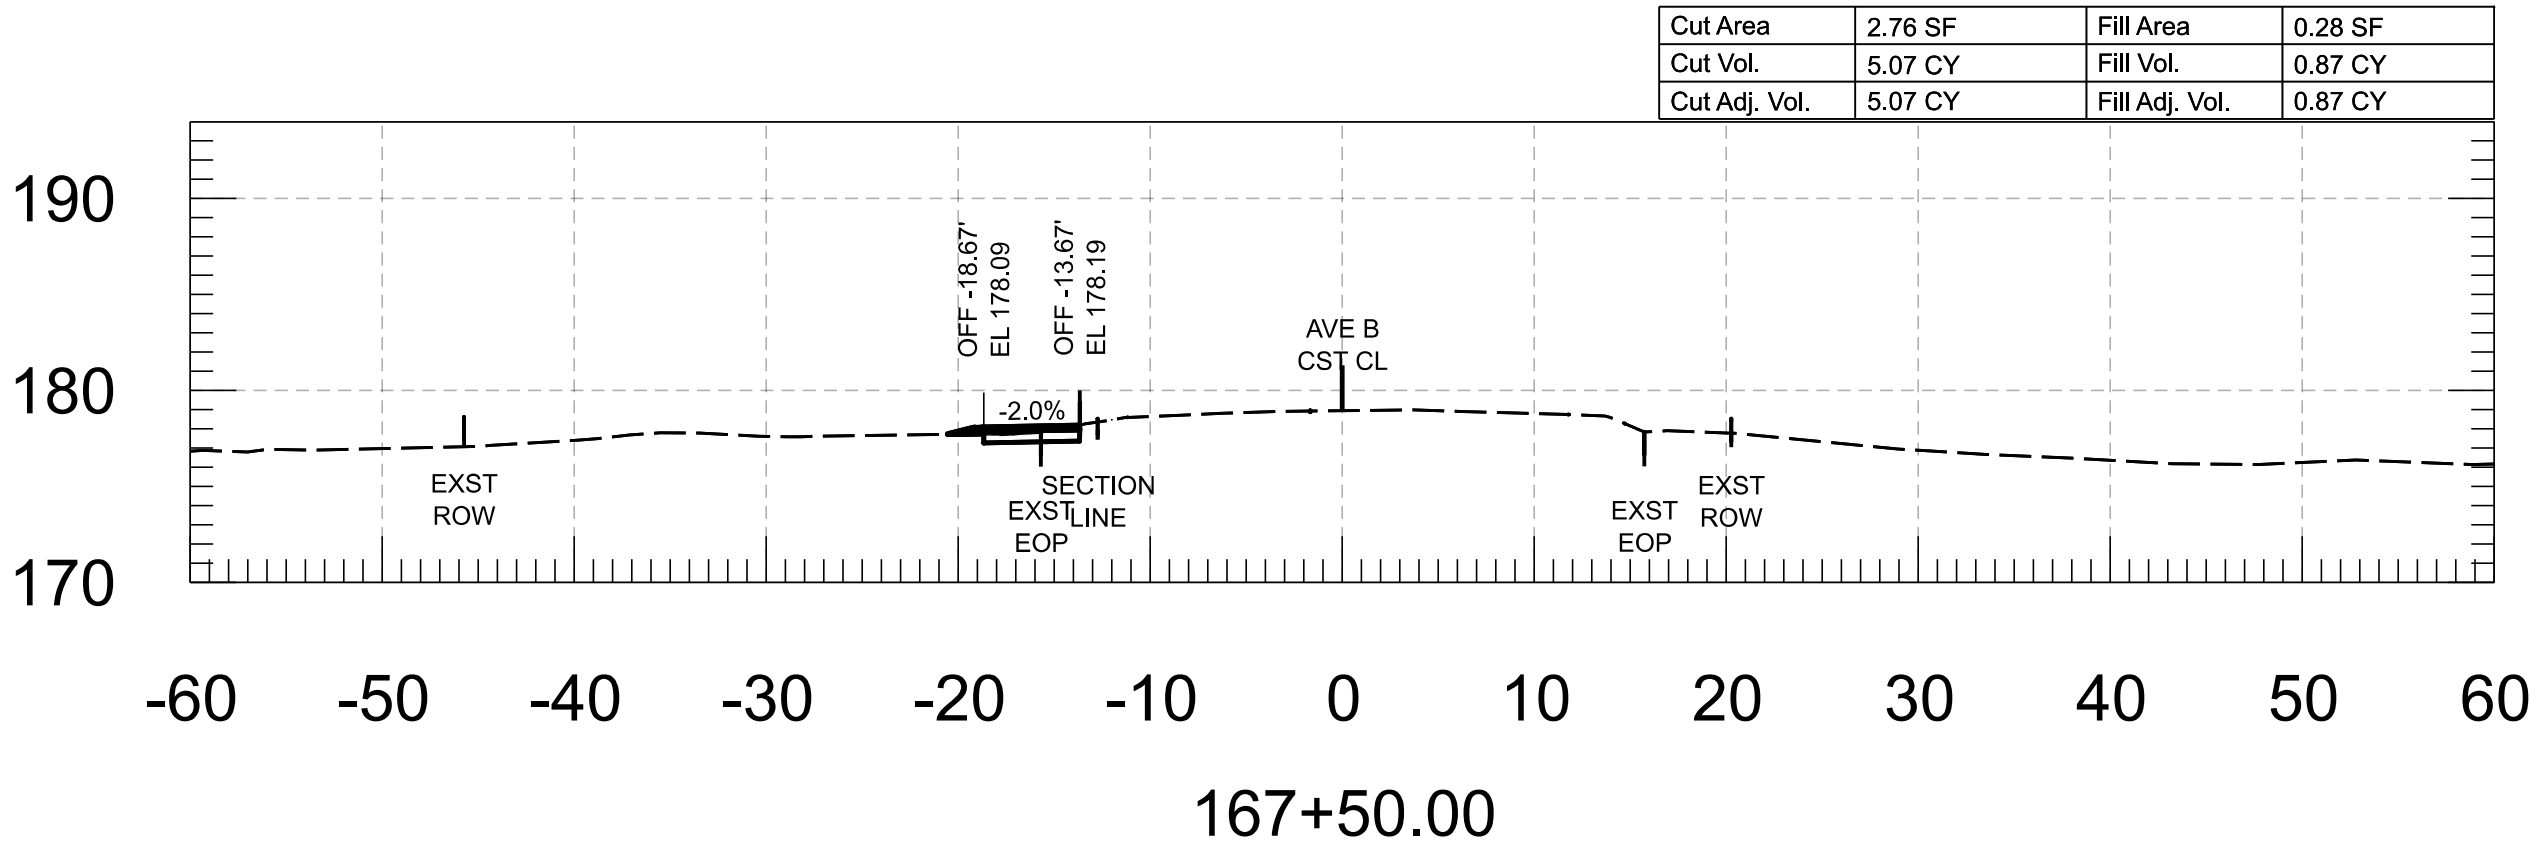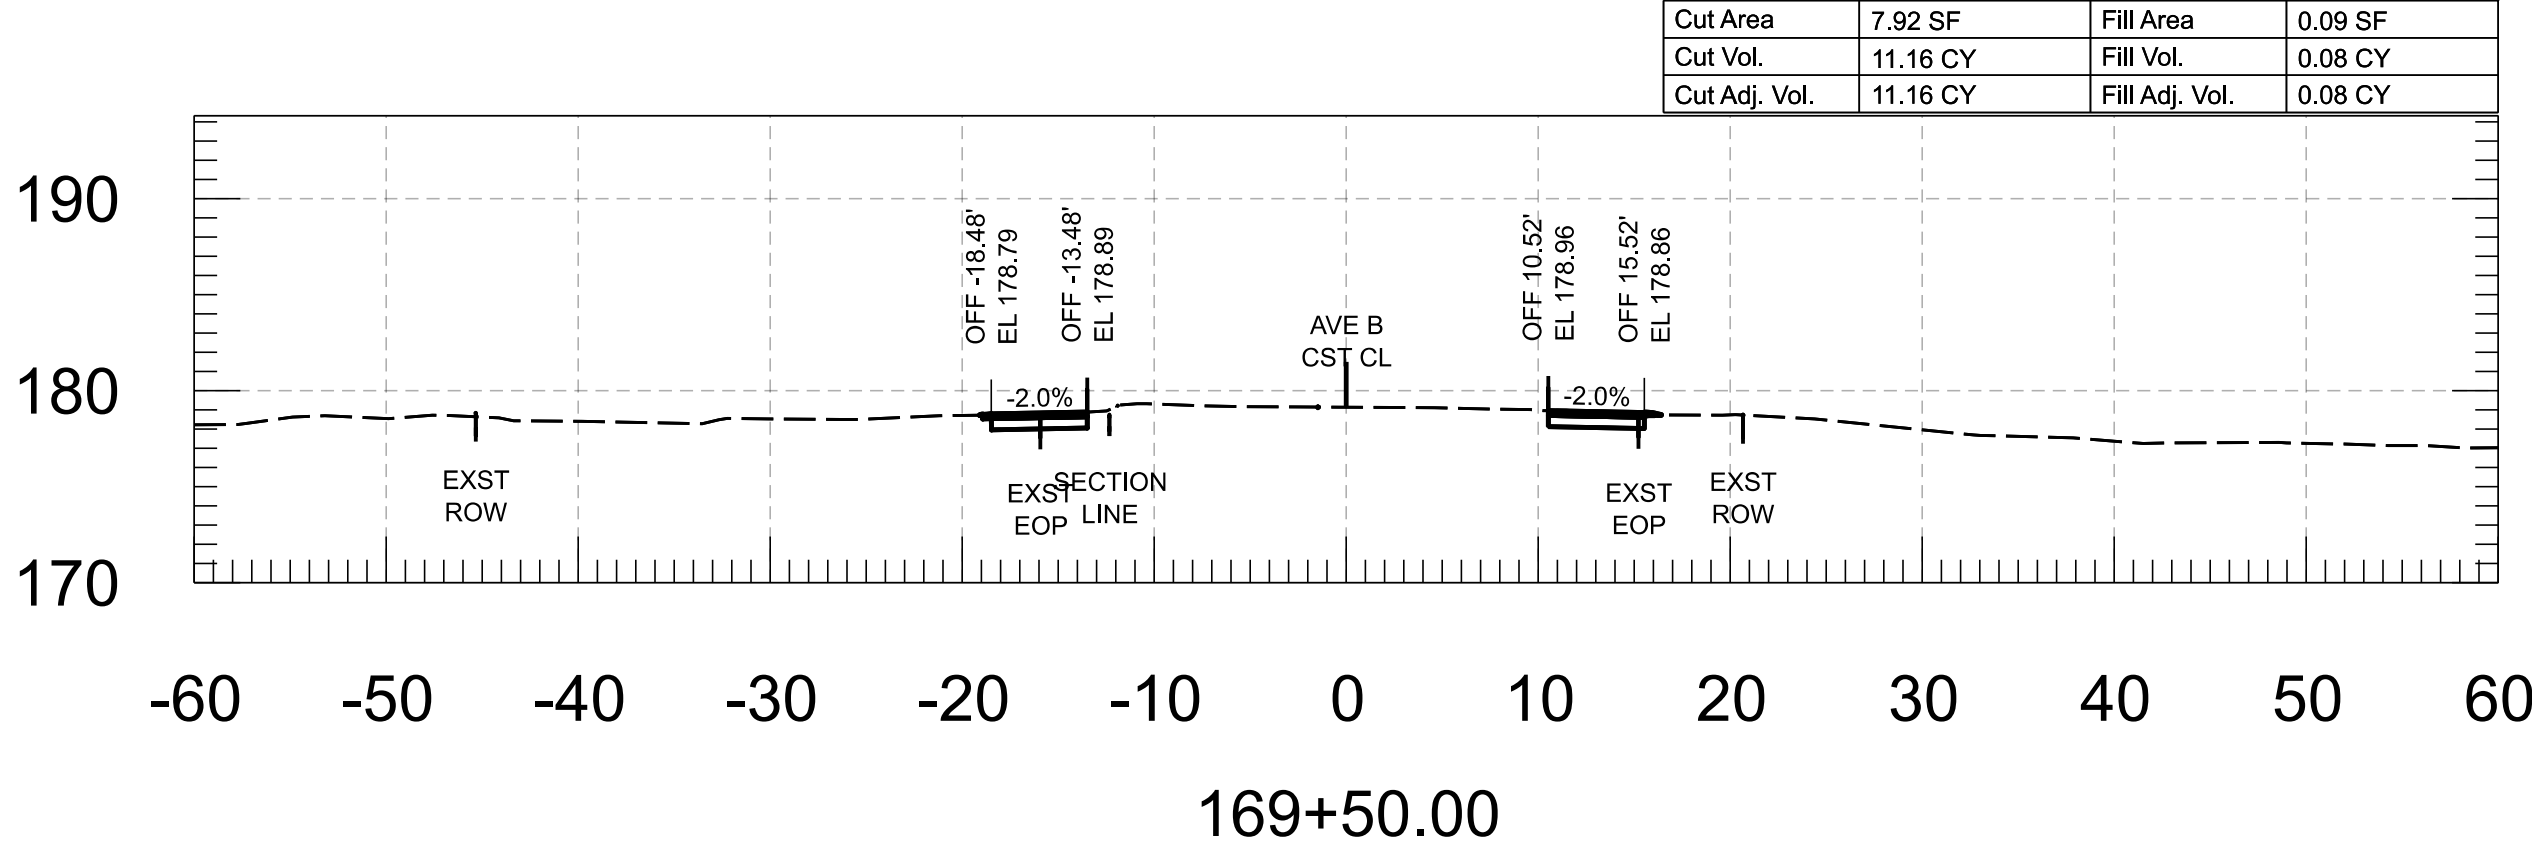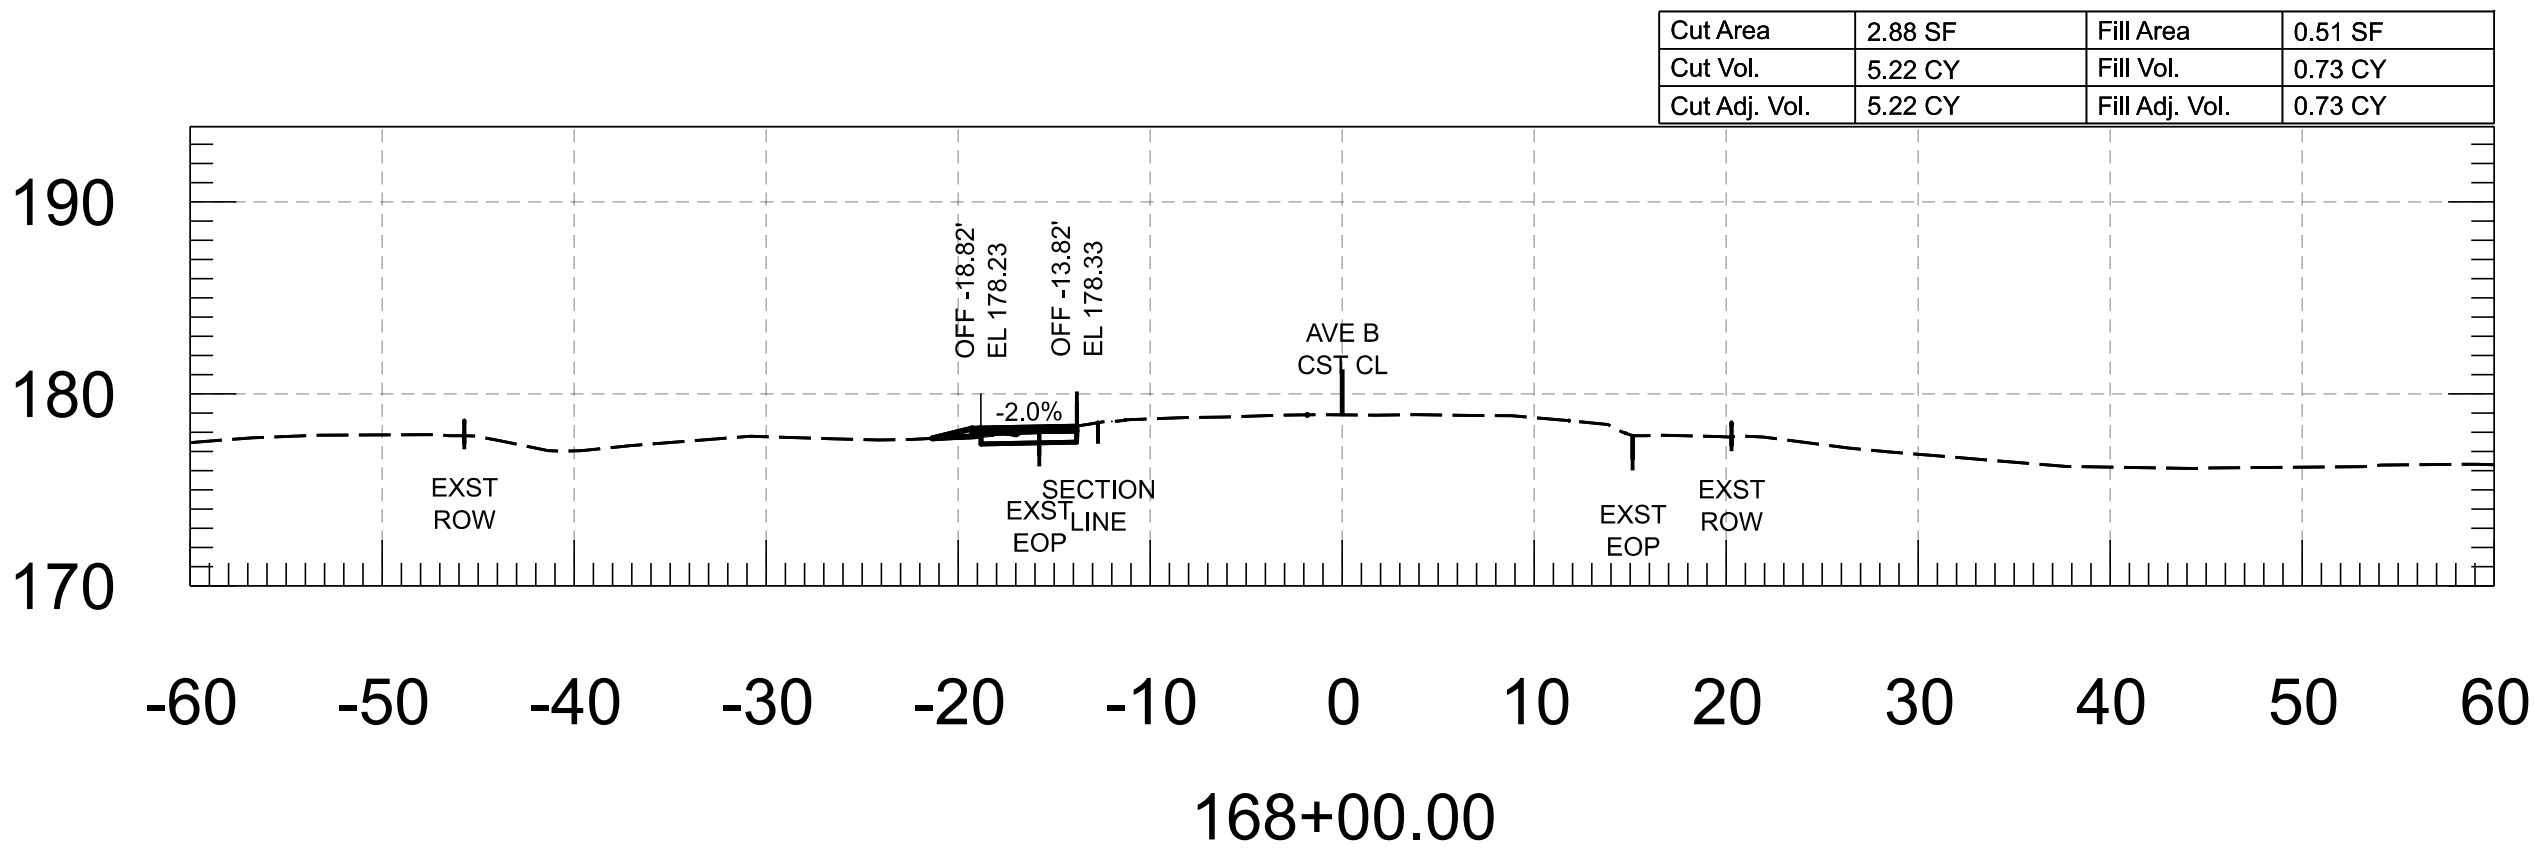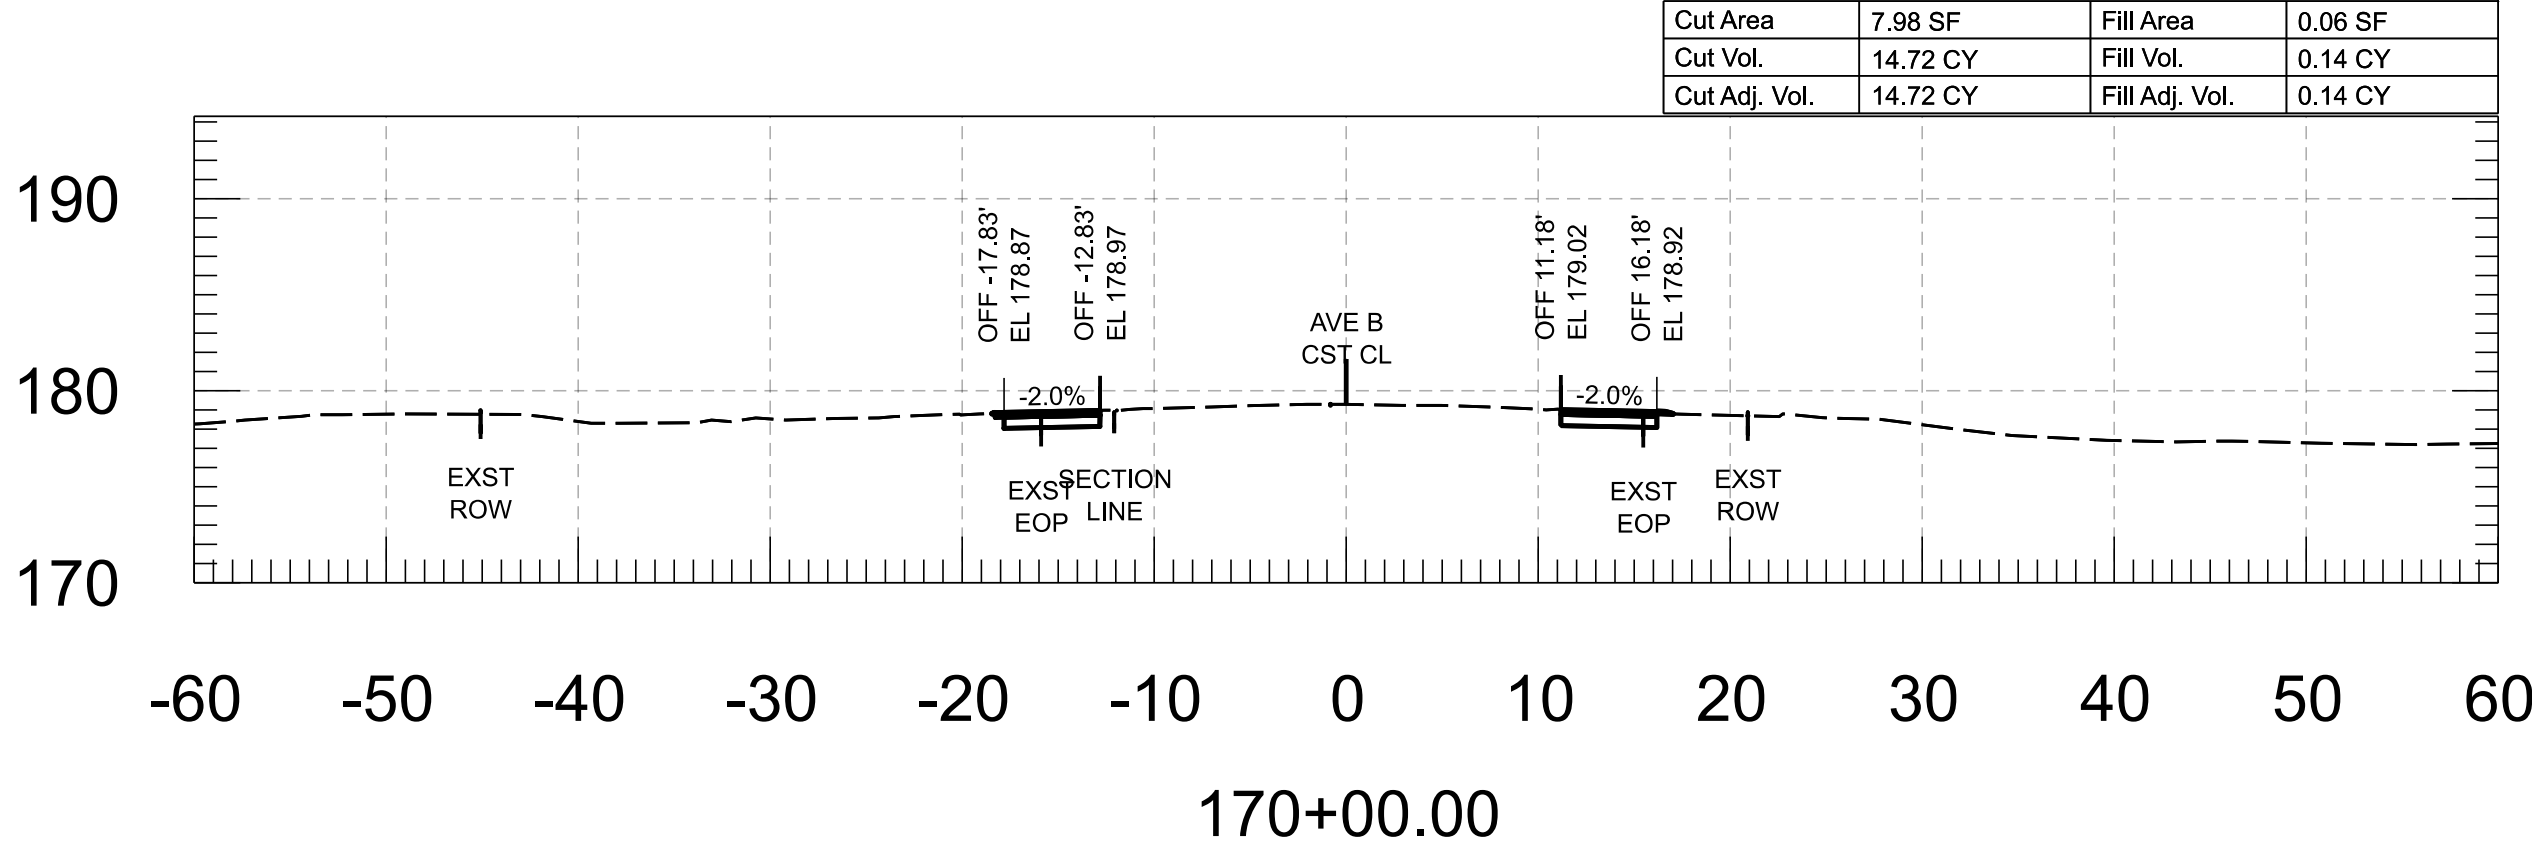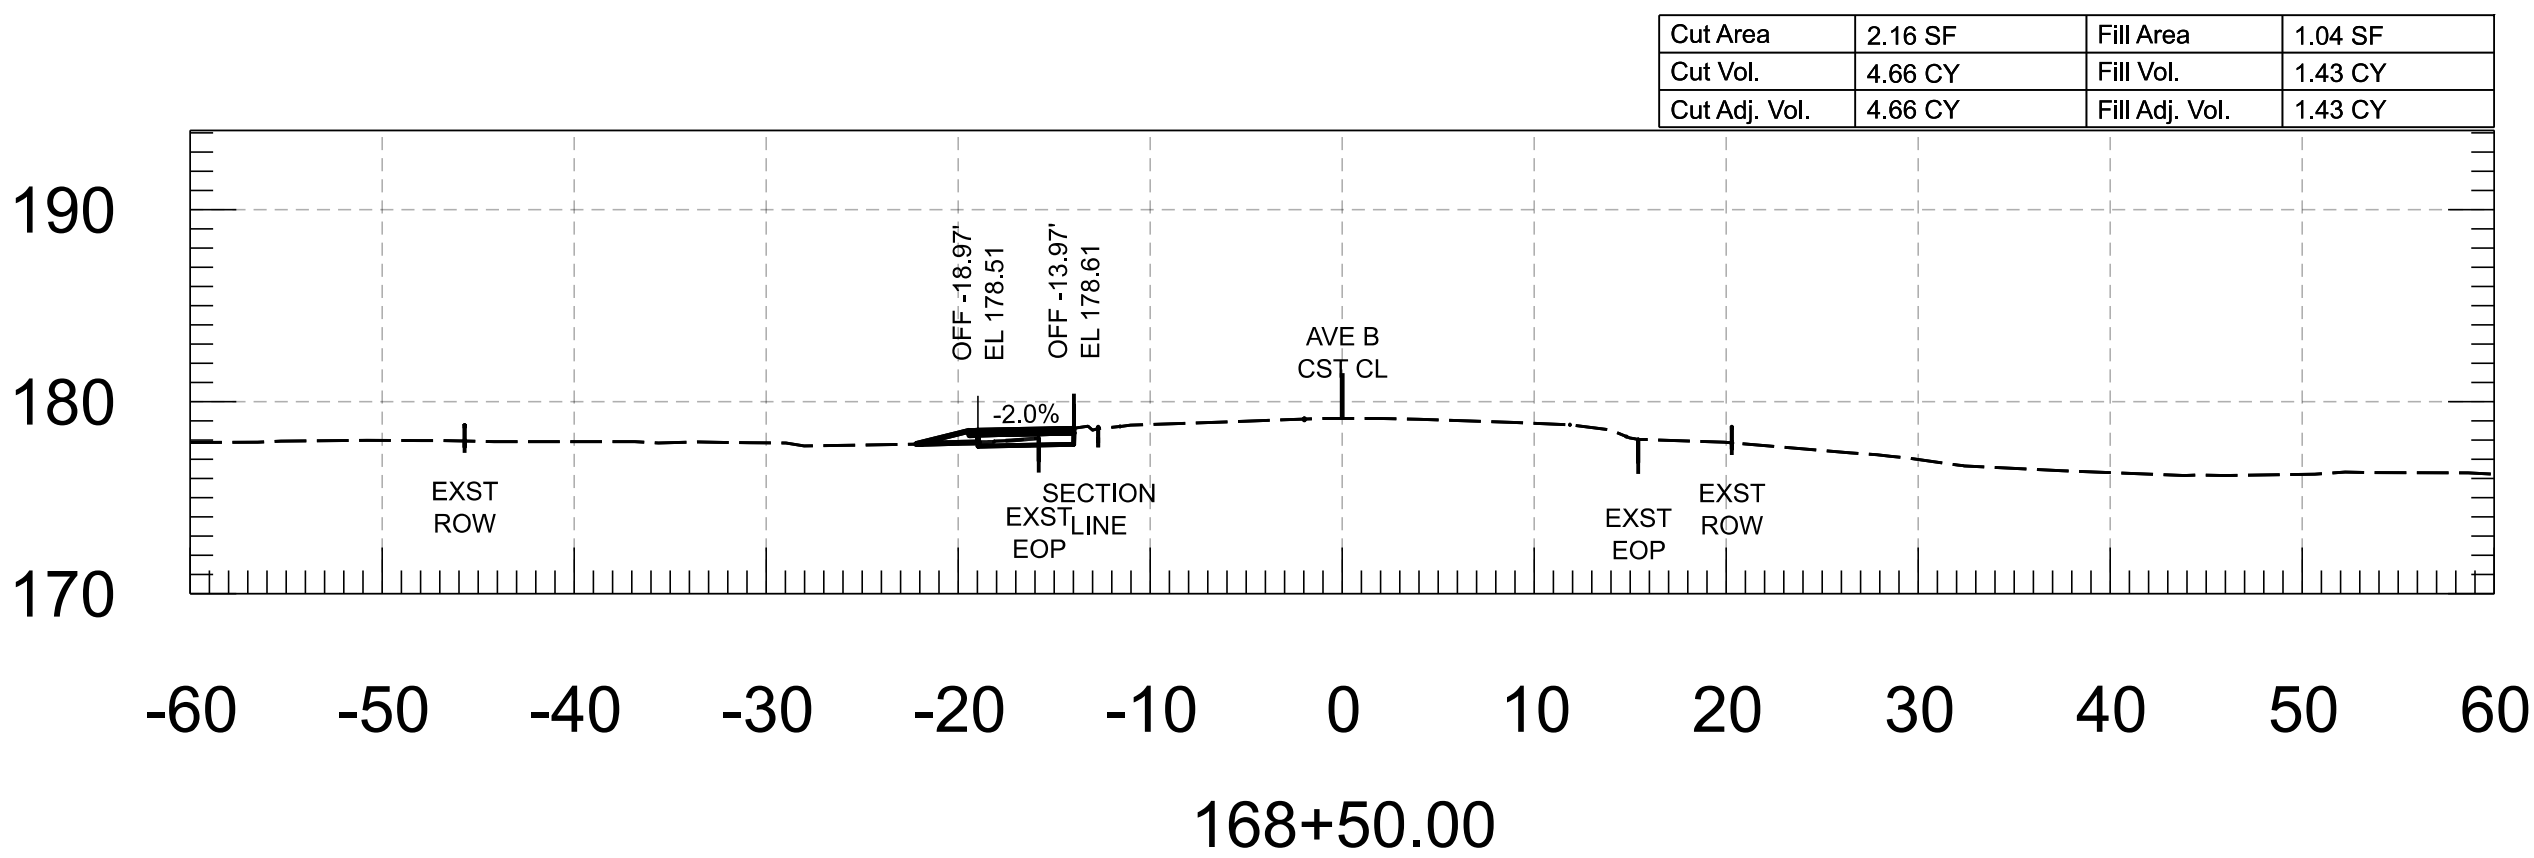






 
FOR INFORMATION ONLY		NAME	DATE	ARIZONA DEPARTMENT OF TRANSPORTATION PROJECT DELIVERY AND OPERATIONS DIVISION ROADWAY DESIGN SECTION	ROUTE	F.H.W.A. Arizona Division	STATE ARIZ.	PROJECT NO.	FEDERAL ID NO.	SHEET NO.	TOTAL SHEETS	RECORD DRAWING
	DESIGN	M. SCHOEN	07/26					0000 YU YYU	YYU-0(221)T	52	86	
	DRAWN	P. ESCOBAR	07/26		AVE B CROSS SECTIONS	MILEPOST	LOCATION AVENUE B, COUNTY 18TH ST - SR 195					
	CHECKED	H. RIOS	07/26			TRACS NO. T0439 01C						___ OF ___
	 WSP USA Inc. 1200 West Washington Street, Suite 600 Tempe, AZ 85288				STRUCTURE NO.							

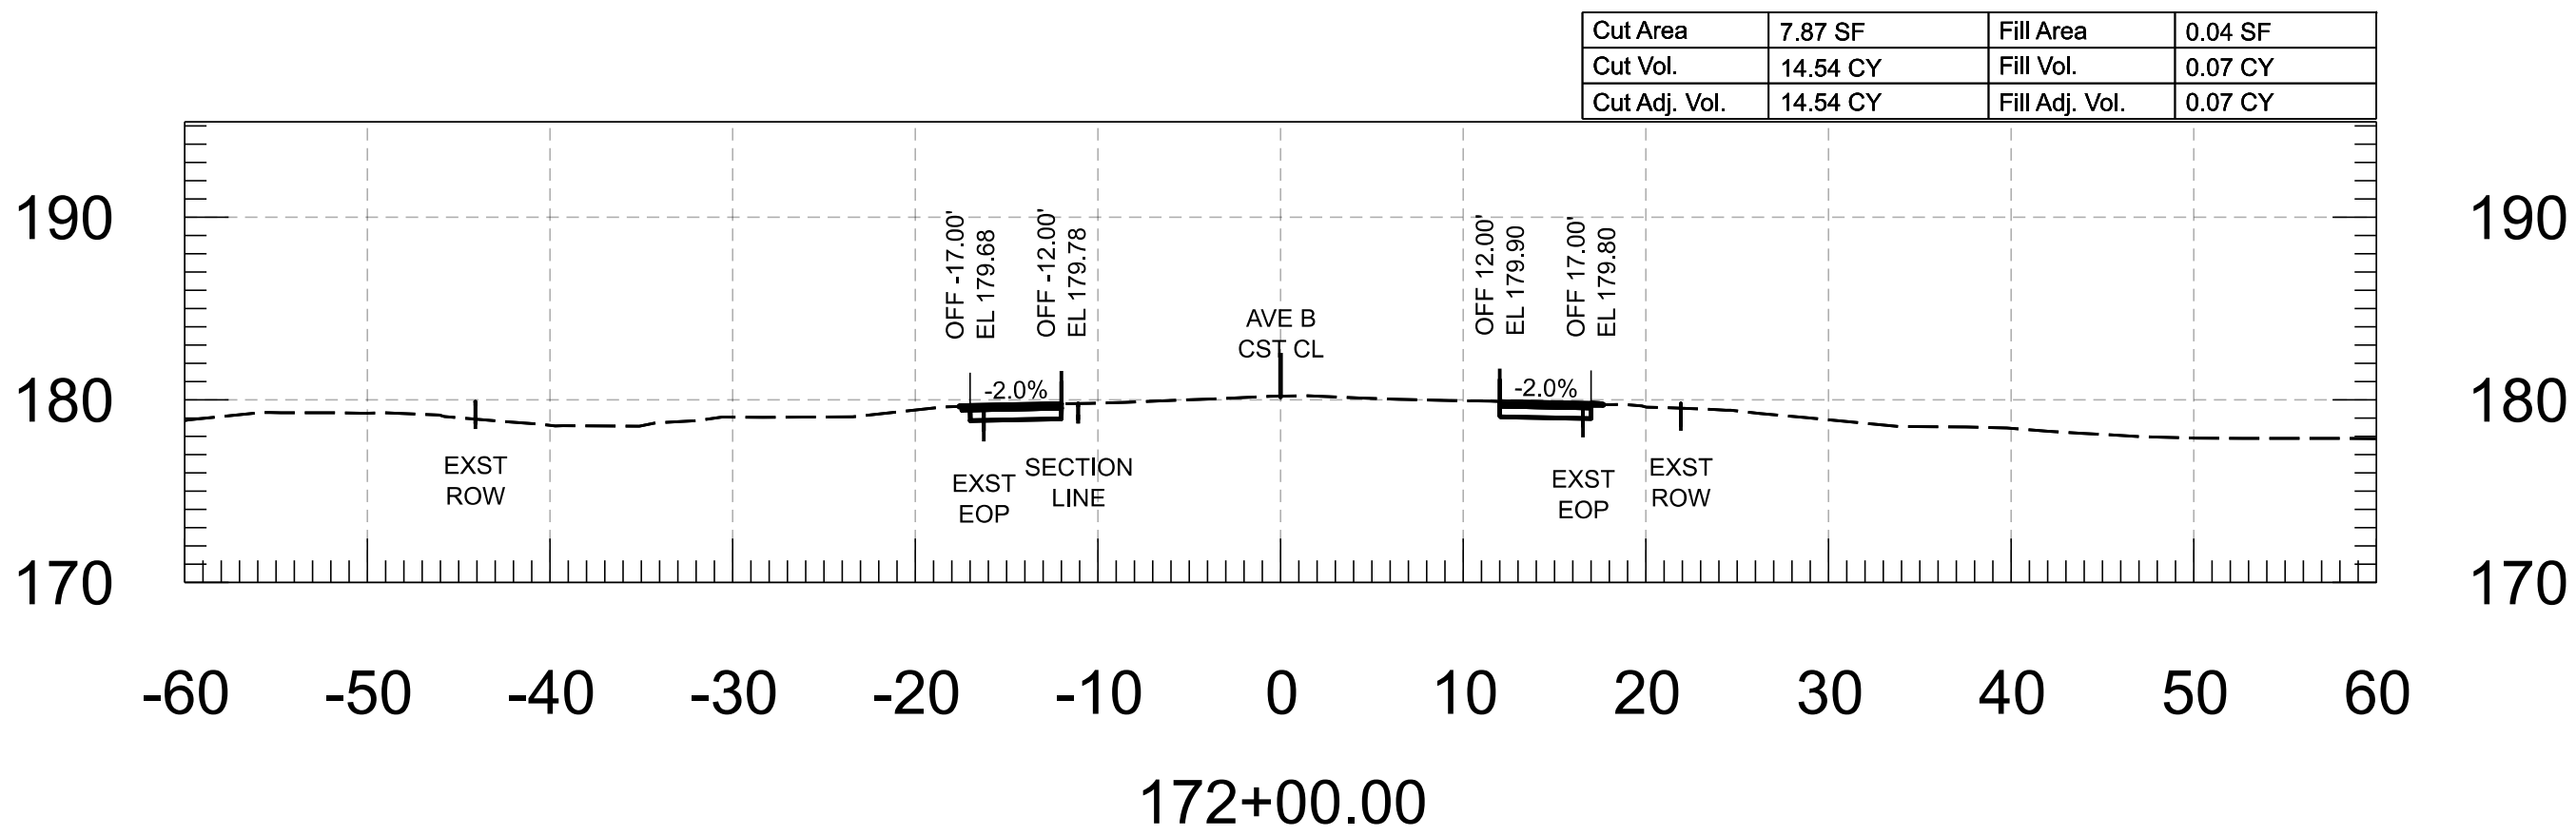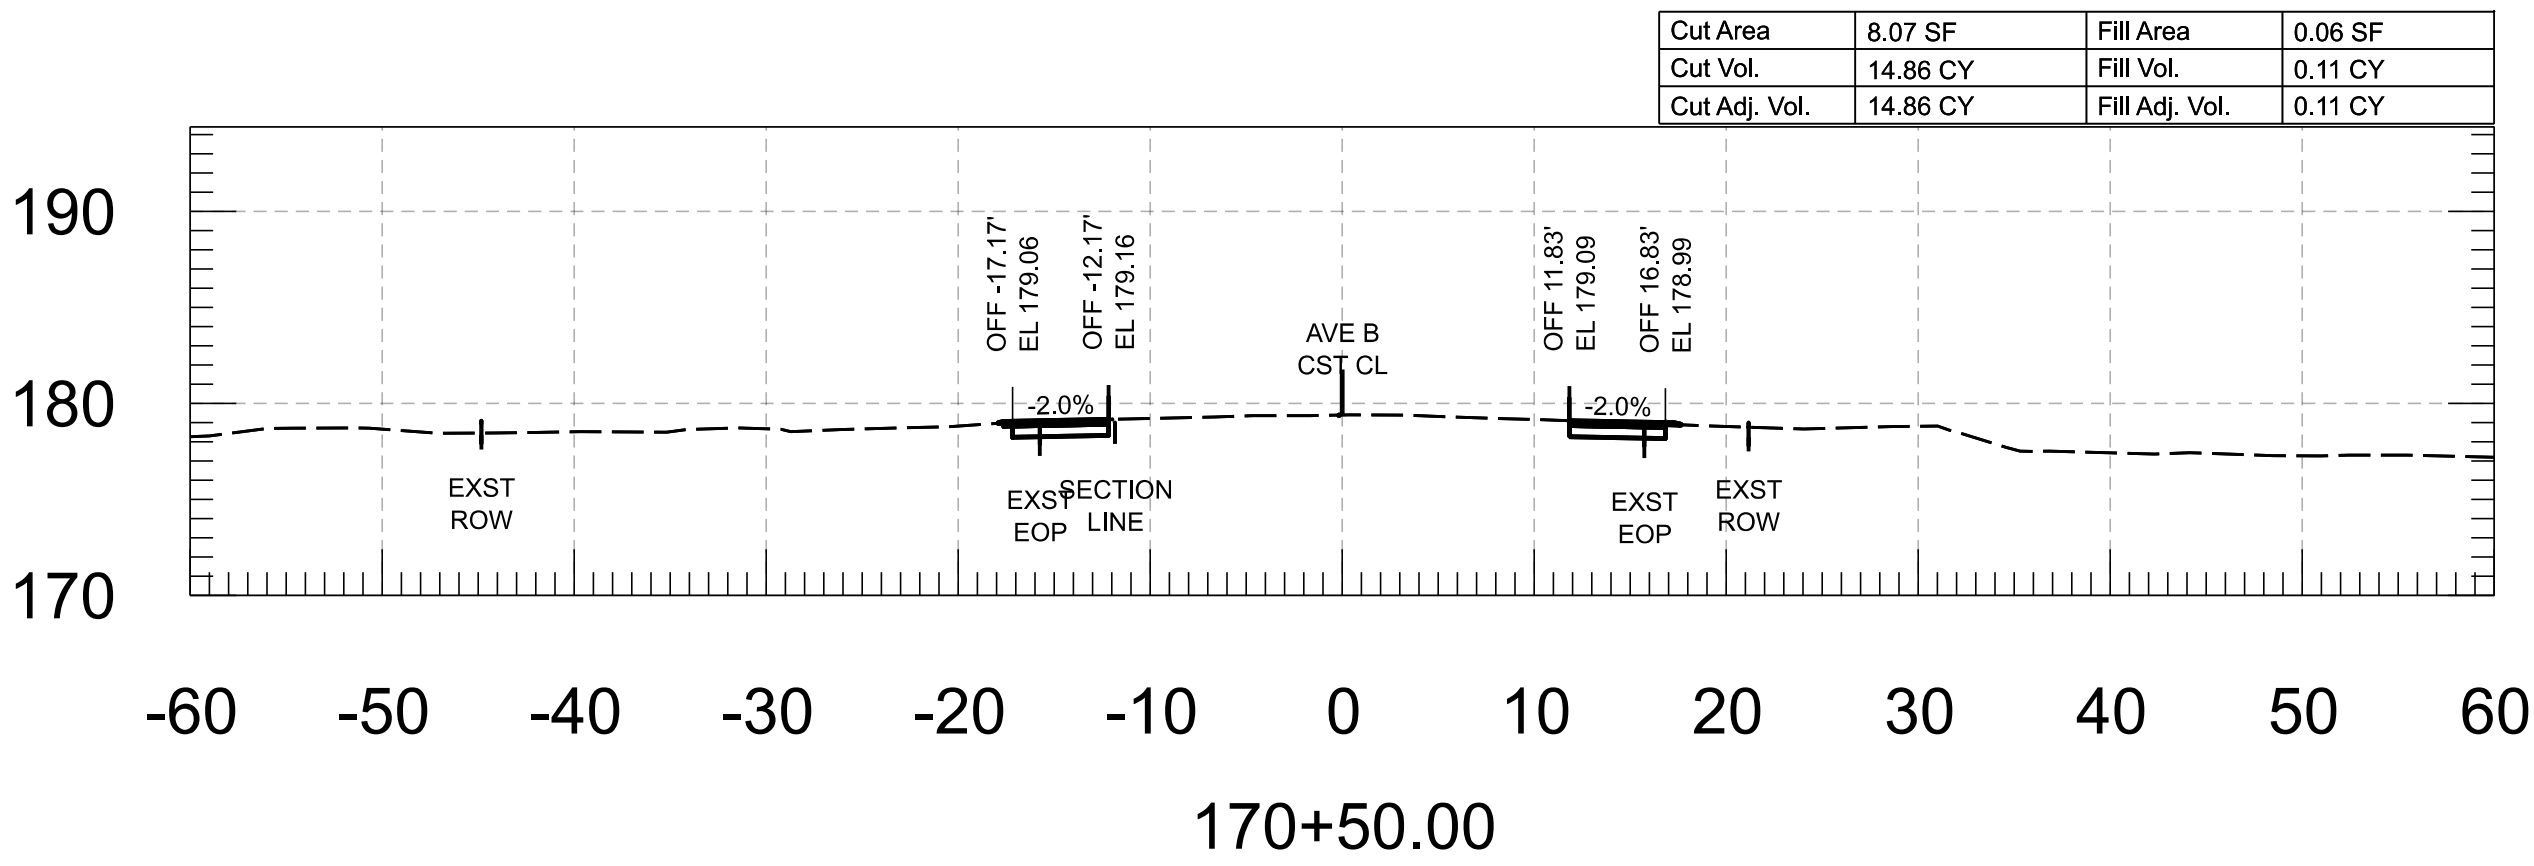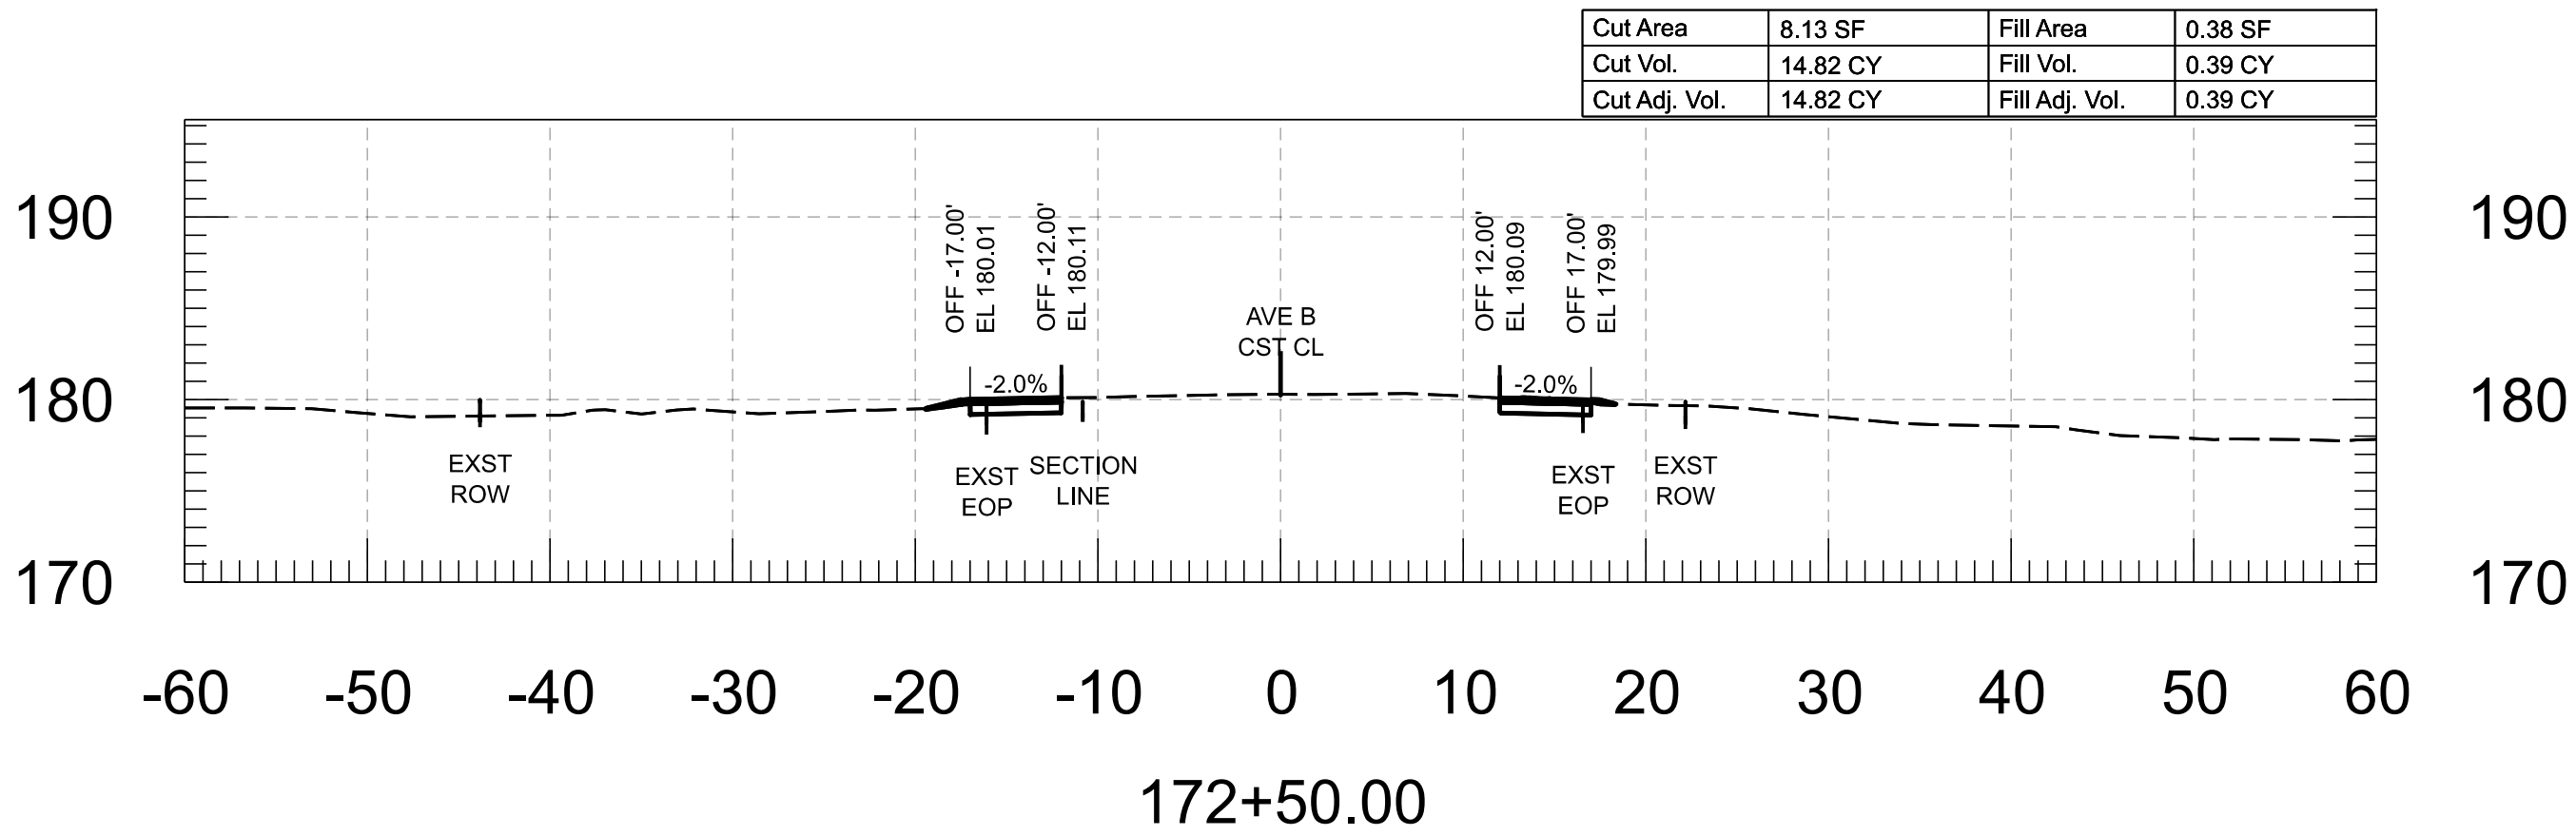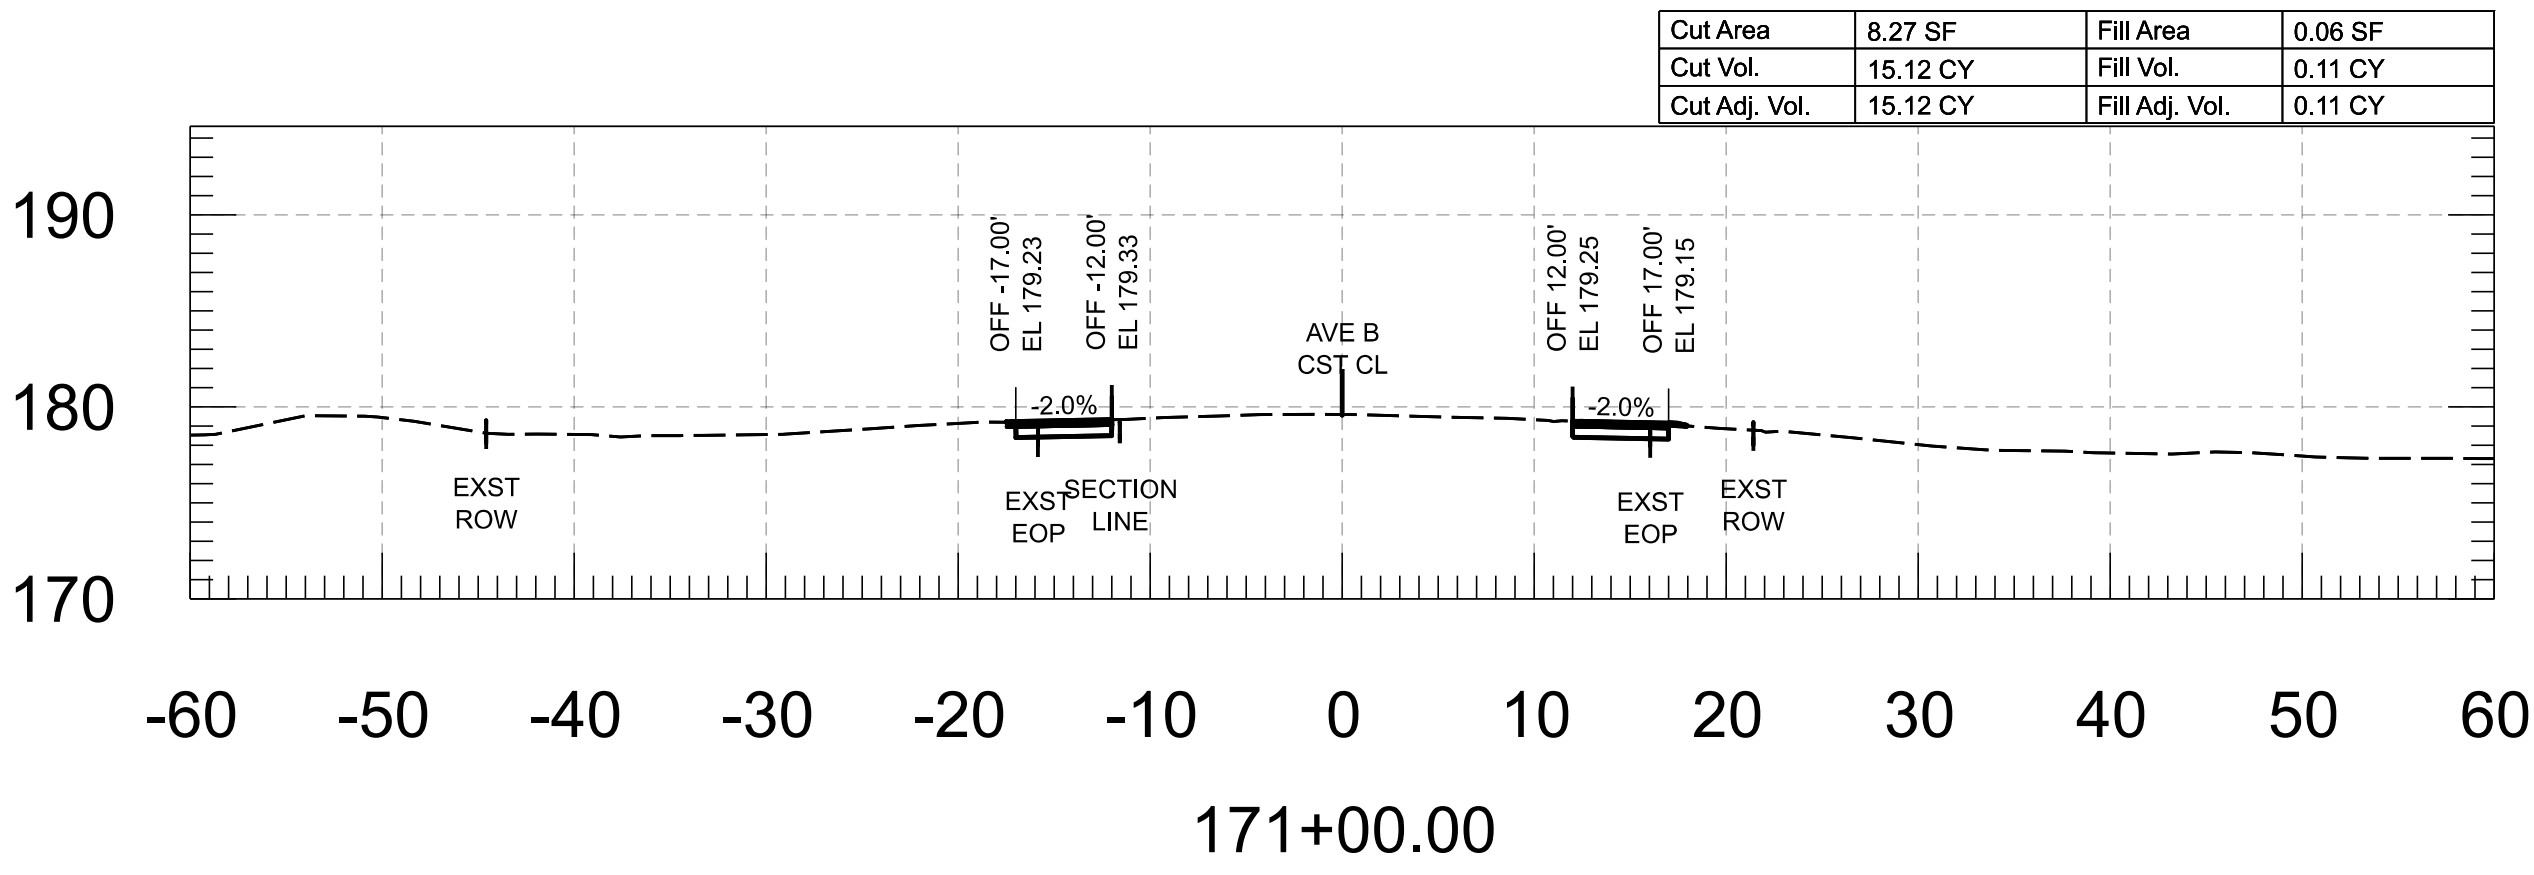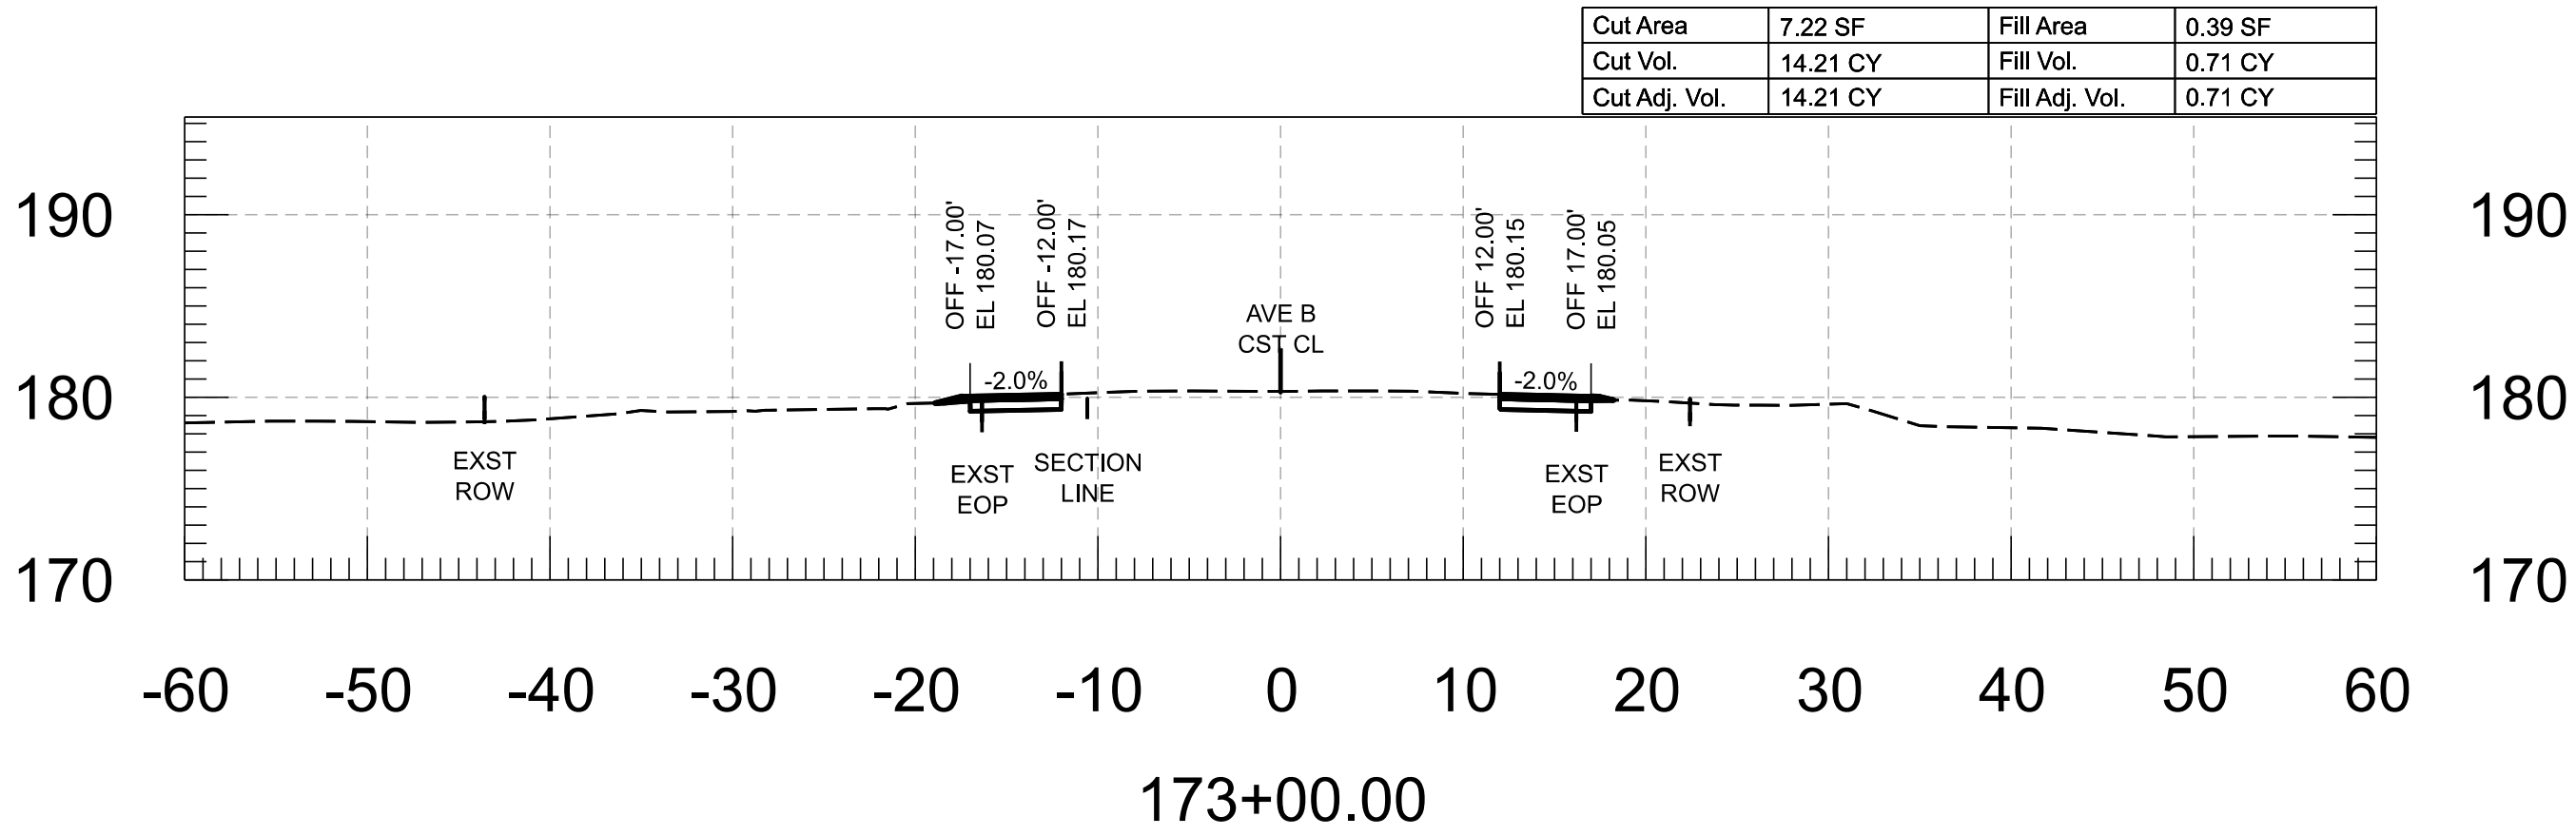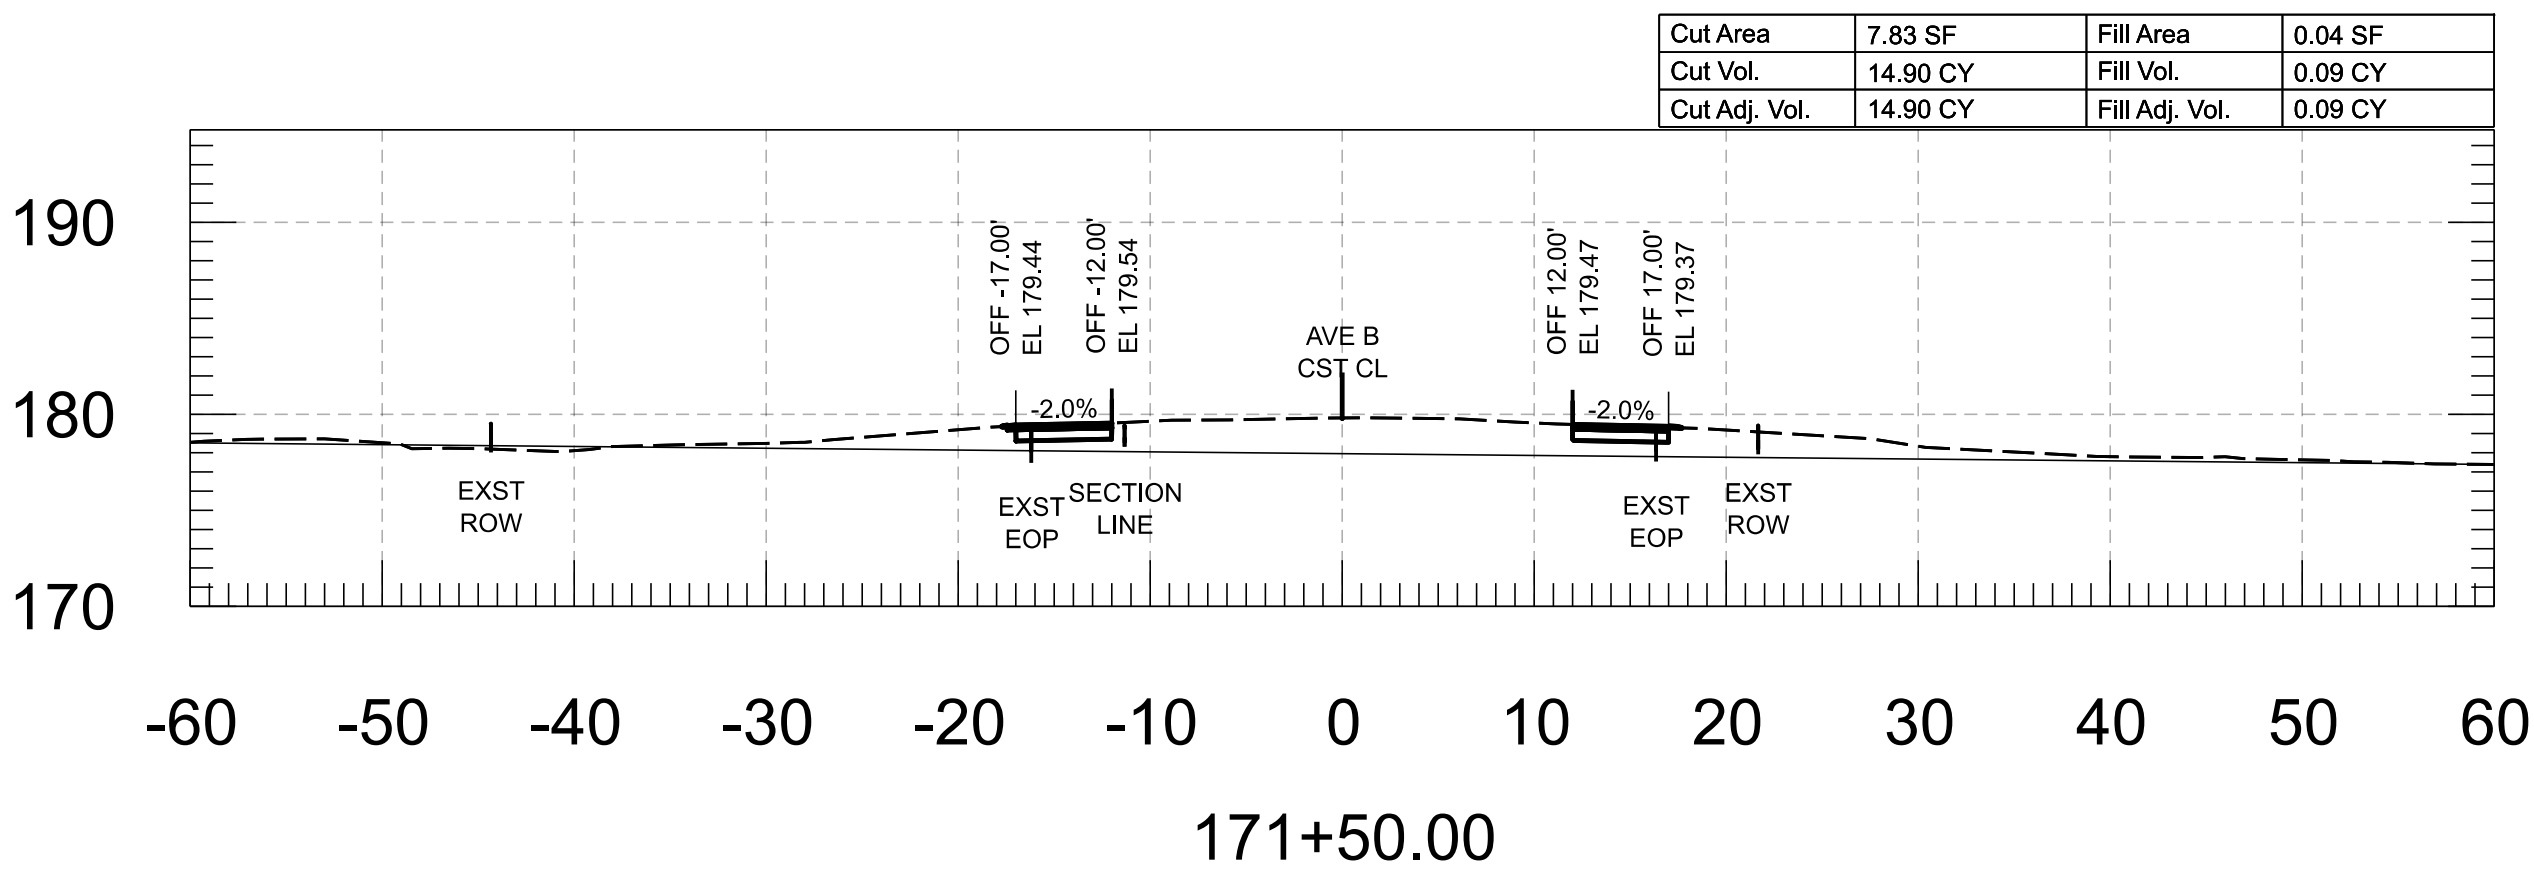






 
FOR INFORMATION ONLY		NAME	DATE	ARIZONA DEPARTMENT OF TRANSPORTATION PROJECT DELIVERY AND OPERATIONS DIVISION ROADWAY DESIGN SECTION	ROUTE	F.H.W.A. Arizona Division	STATE ARIZ.	PROJECT NO.	FEDERAL ID NO.	SHEET NO.	TOTAL SHEETS	RECORD DRAWING	
	DESIGN	M. SCHOEN	07/26					0000 YU YYU	YYU-0(221)T	53	86		
	DRAWN	P. ESCOBAR	07/26		MILEPOST	LOCATION AVENUE B, COUNTY 18TH ST - SR 195 DWG							
	CHECKED	H. RIOS	07/26		STRUCTURE NO.							TRACS NO. T0439 01C	
	 WSP USA Inc. 1200 West Washington Street, Suite 600 Tempe, AZ 85288				AVE B CROSS SECTIONS								____ OF ____

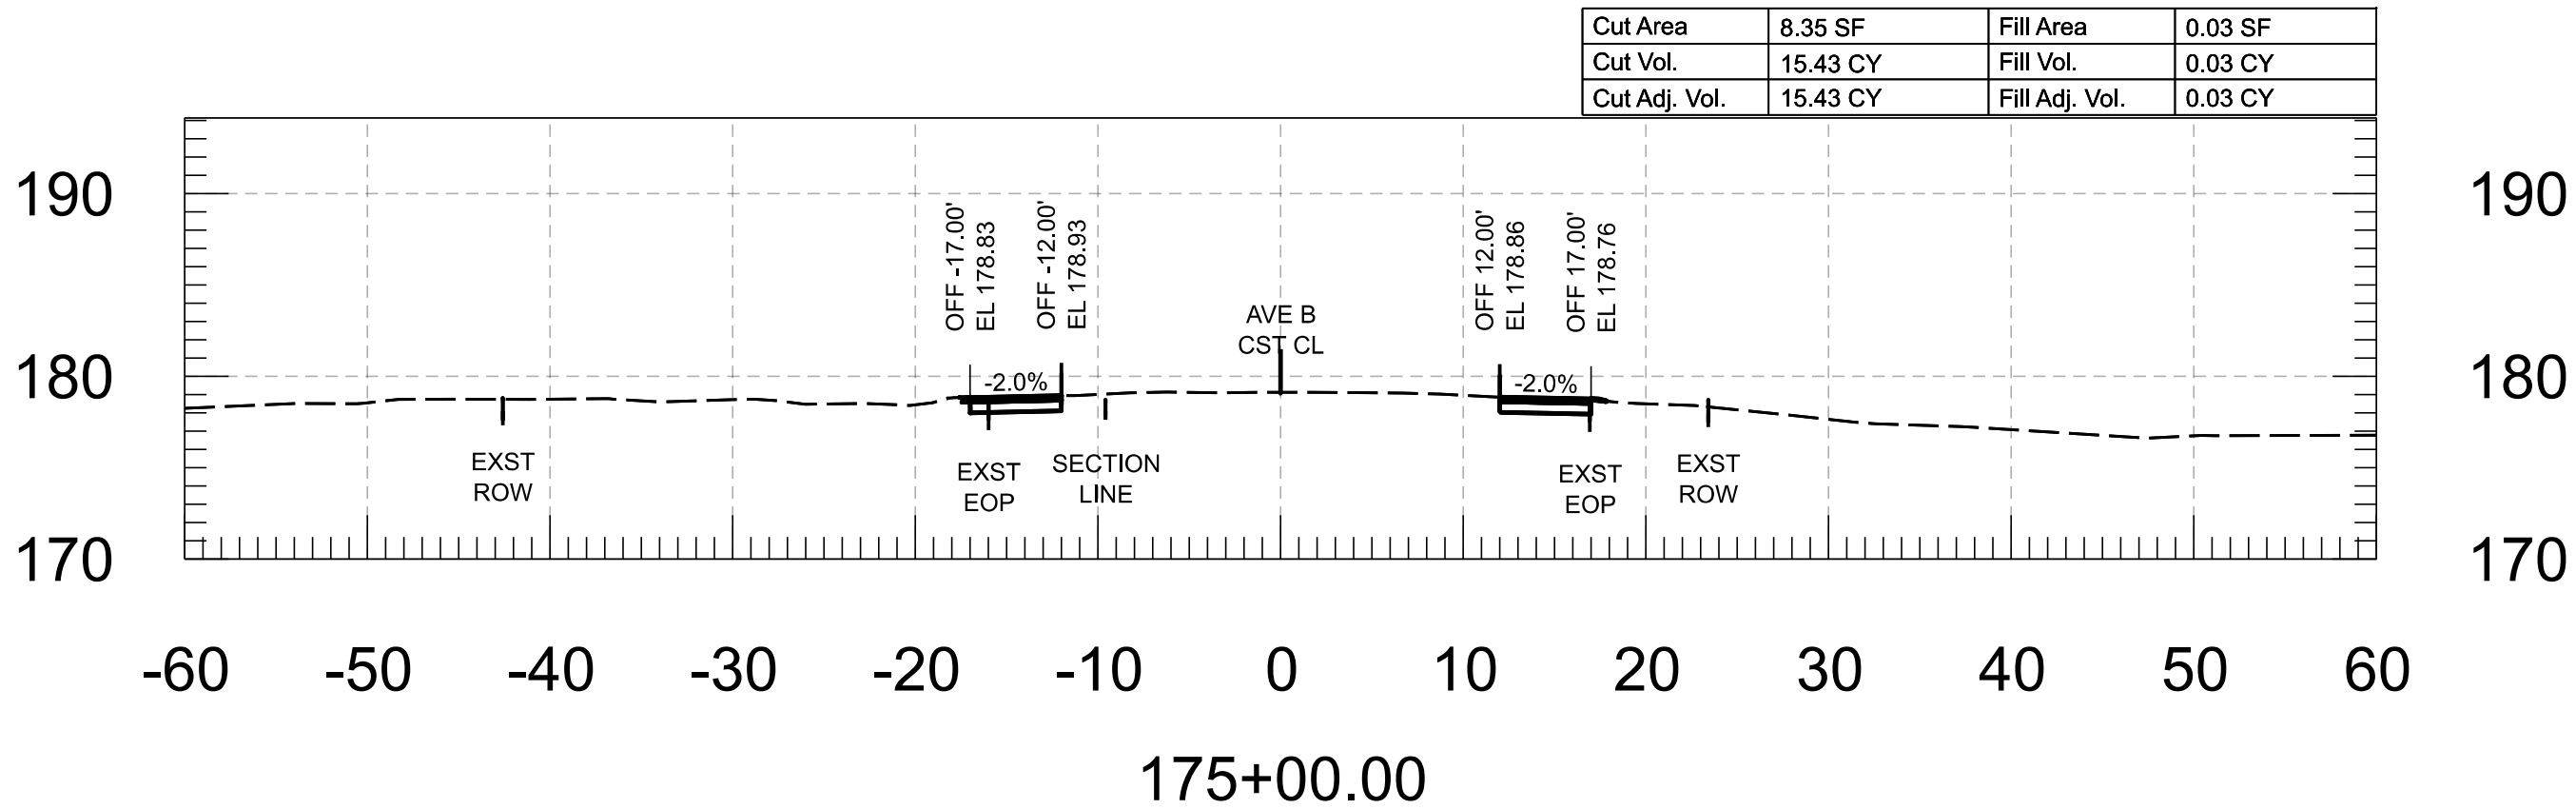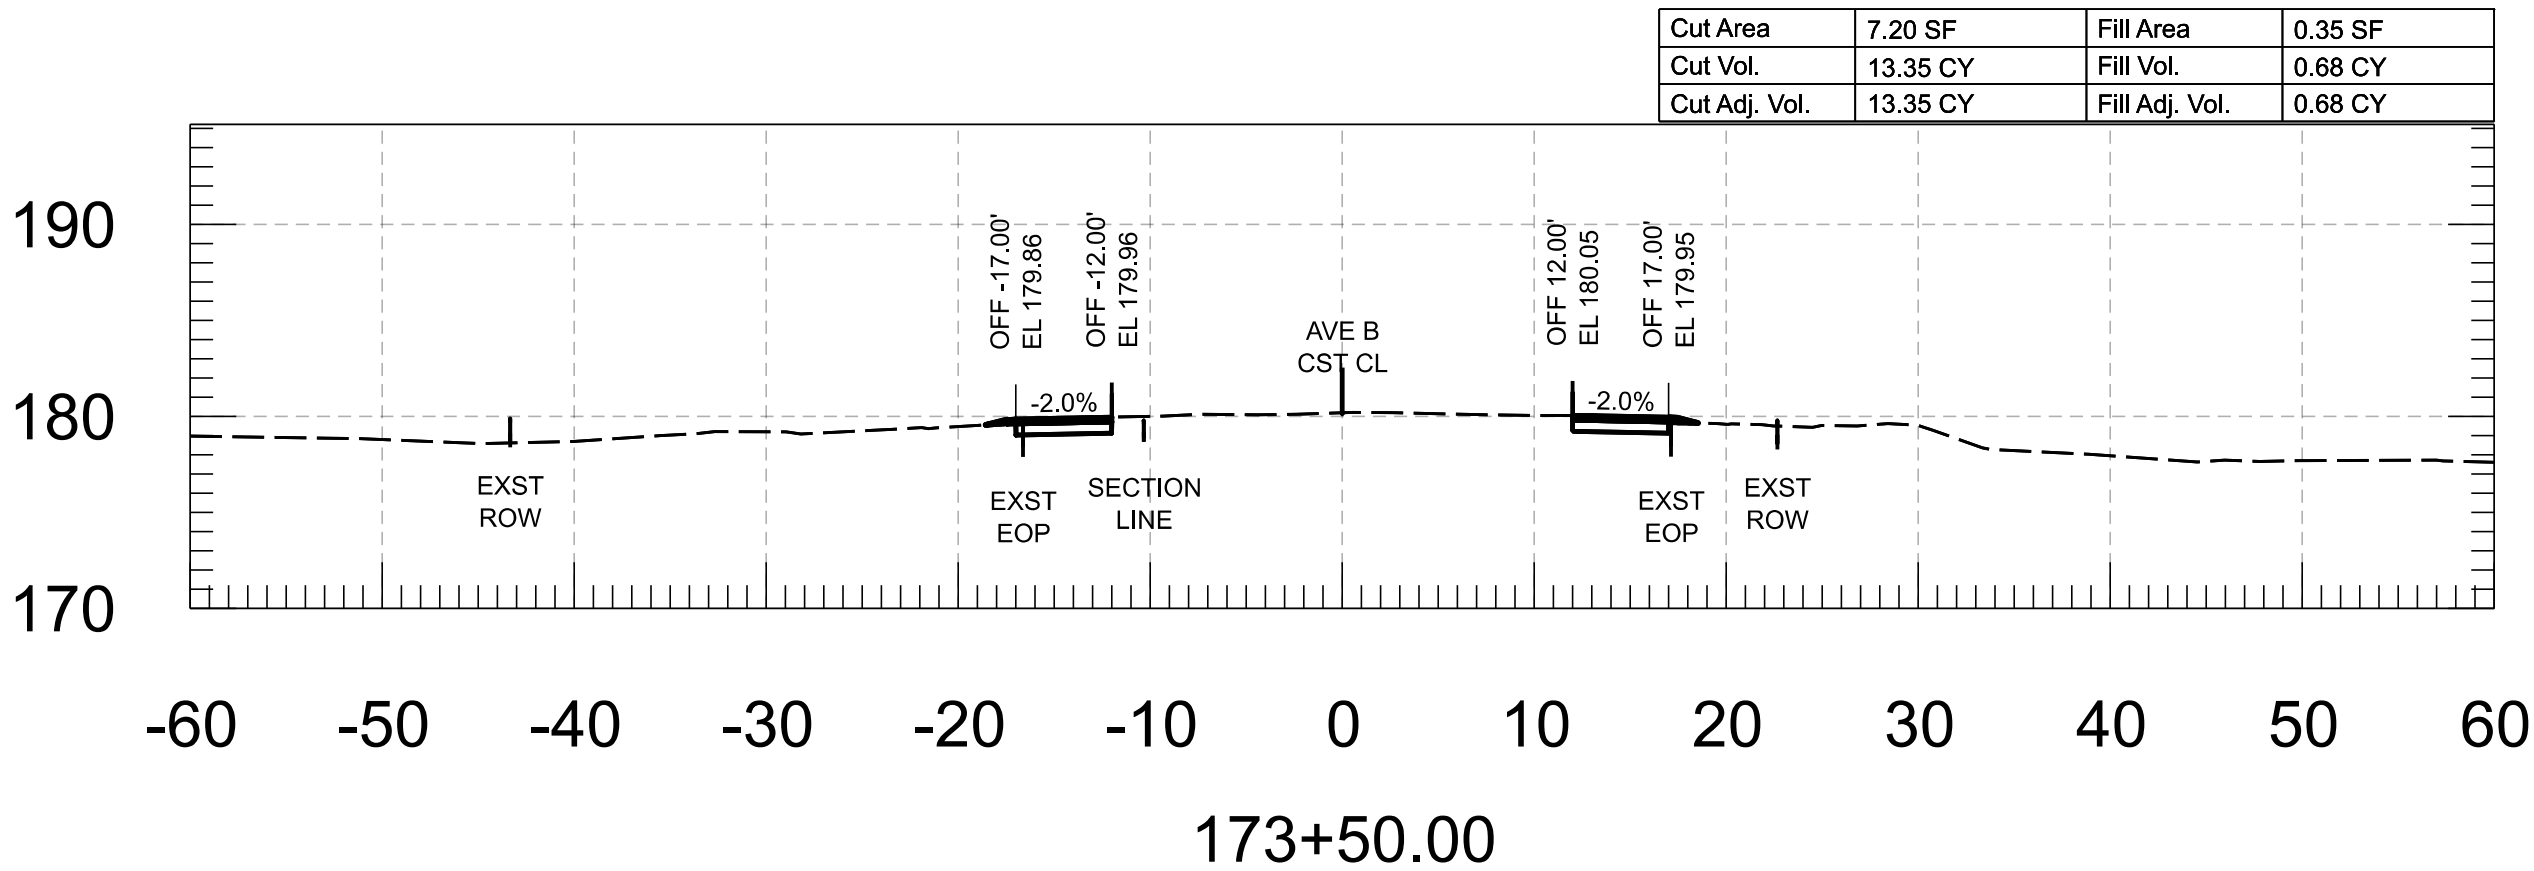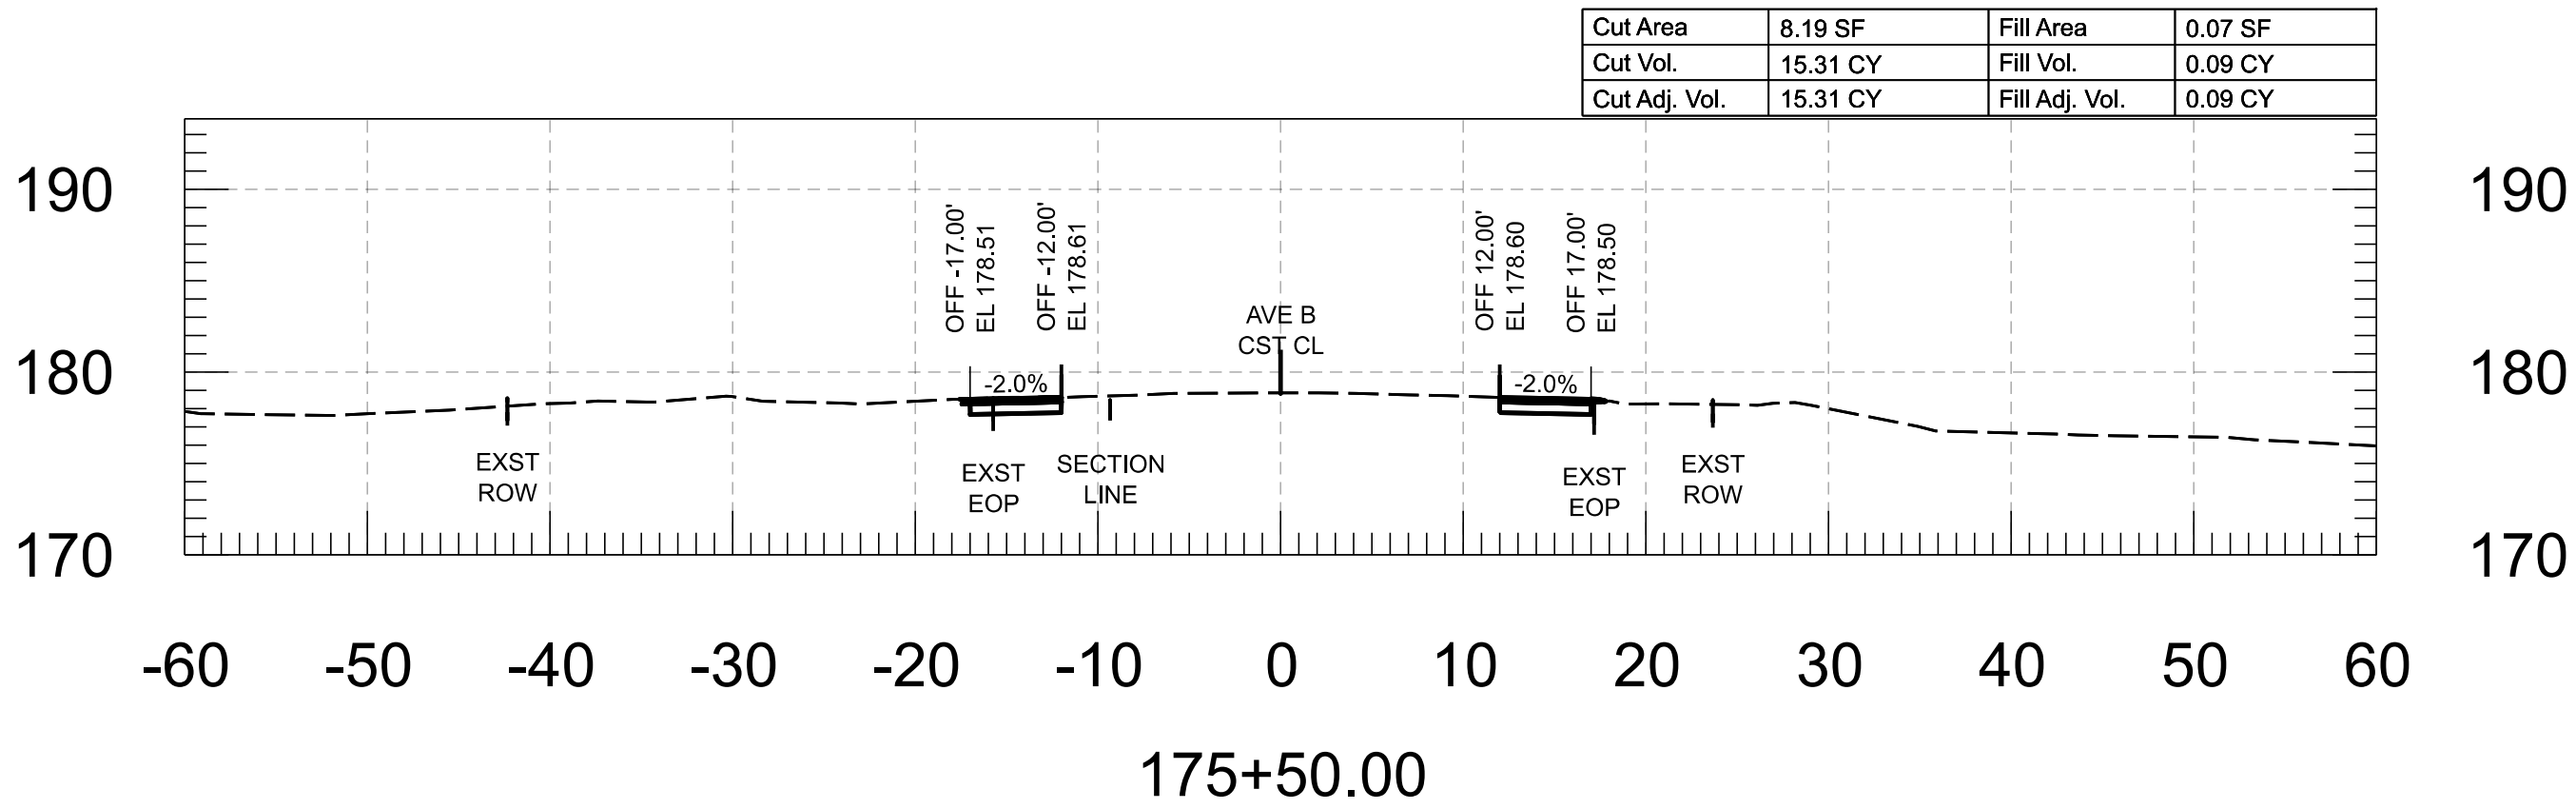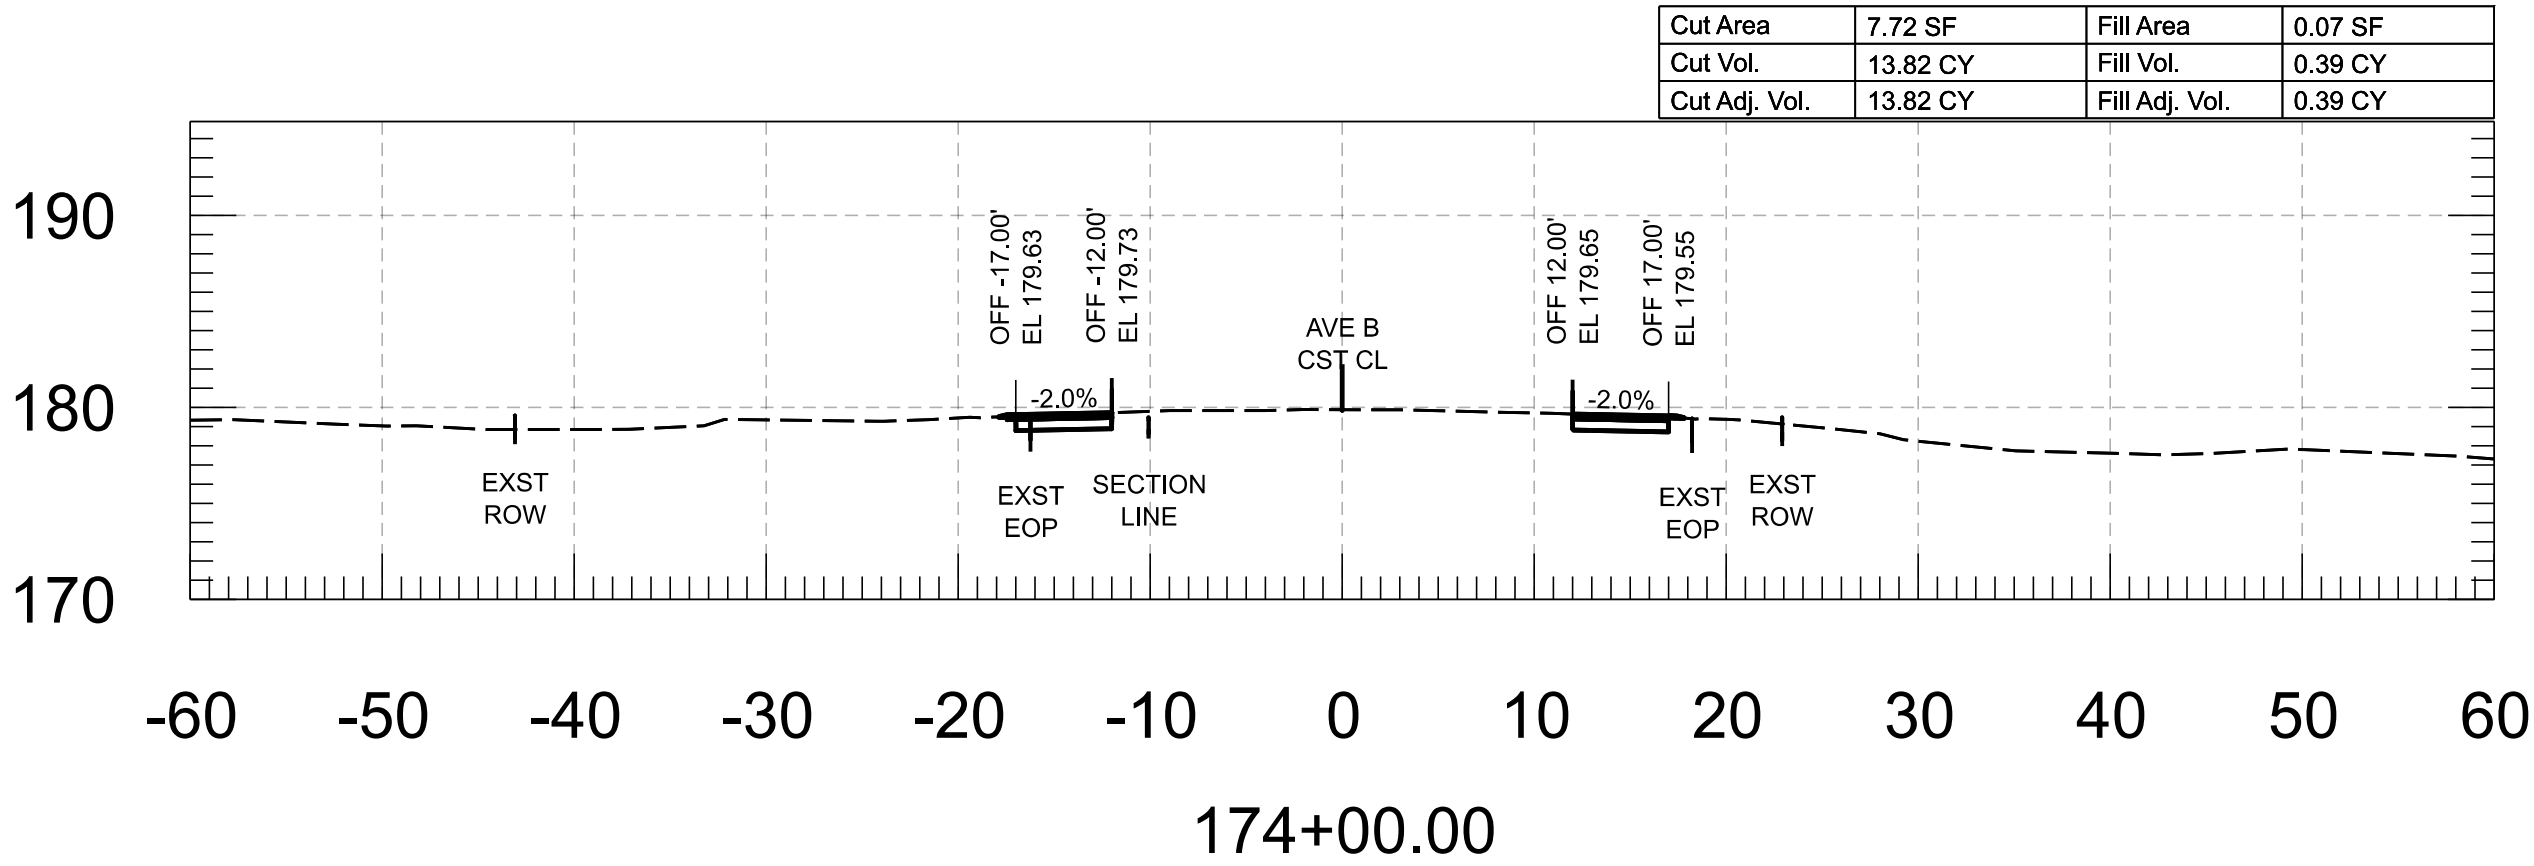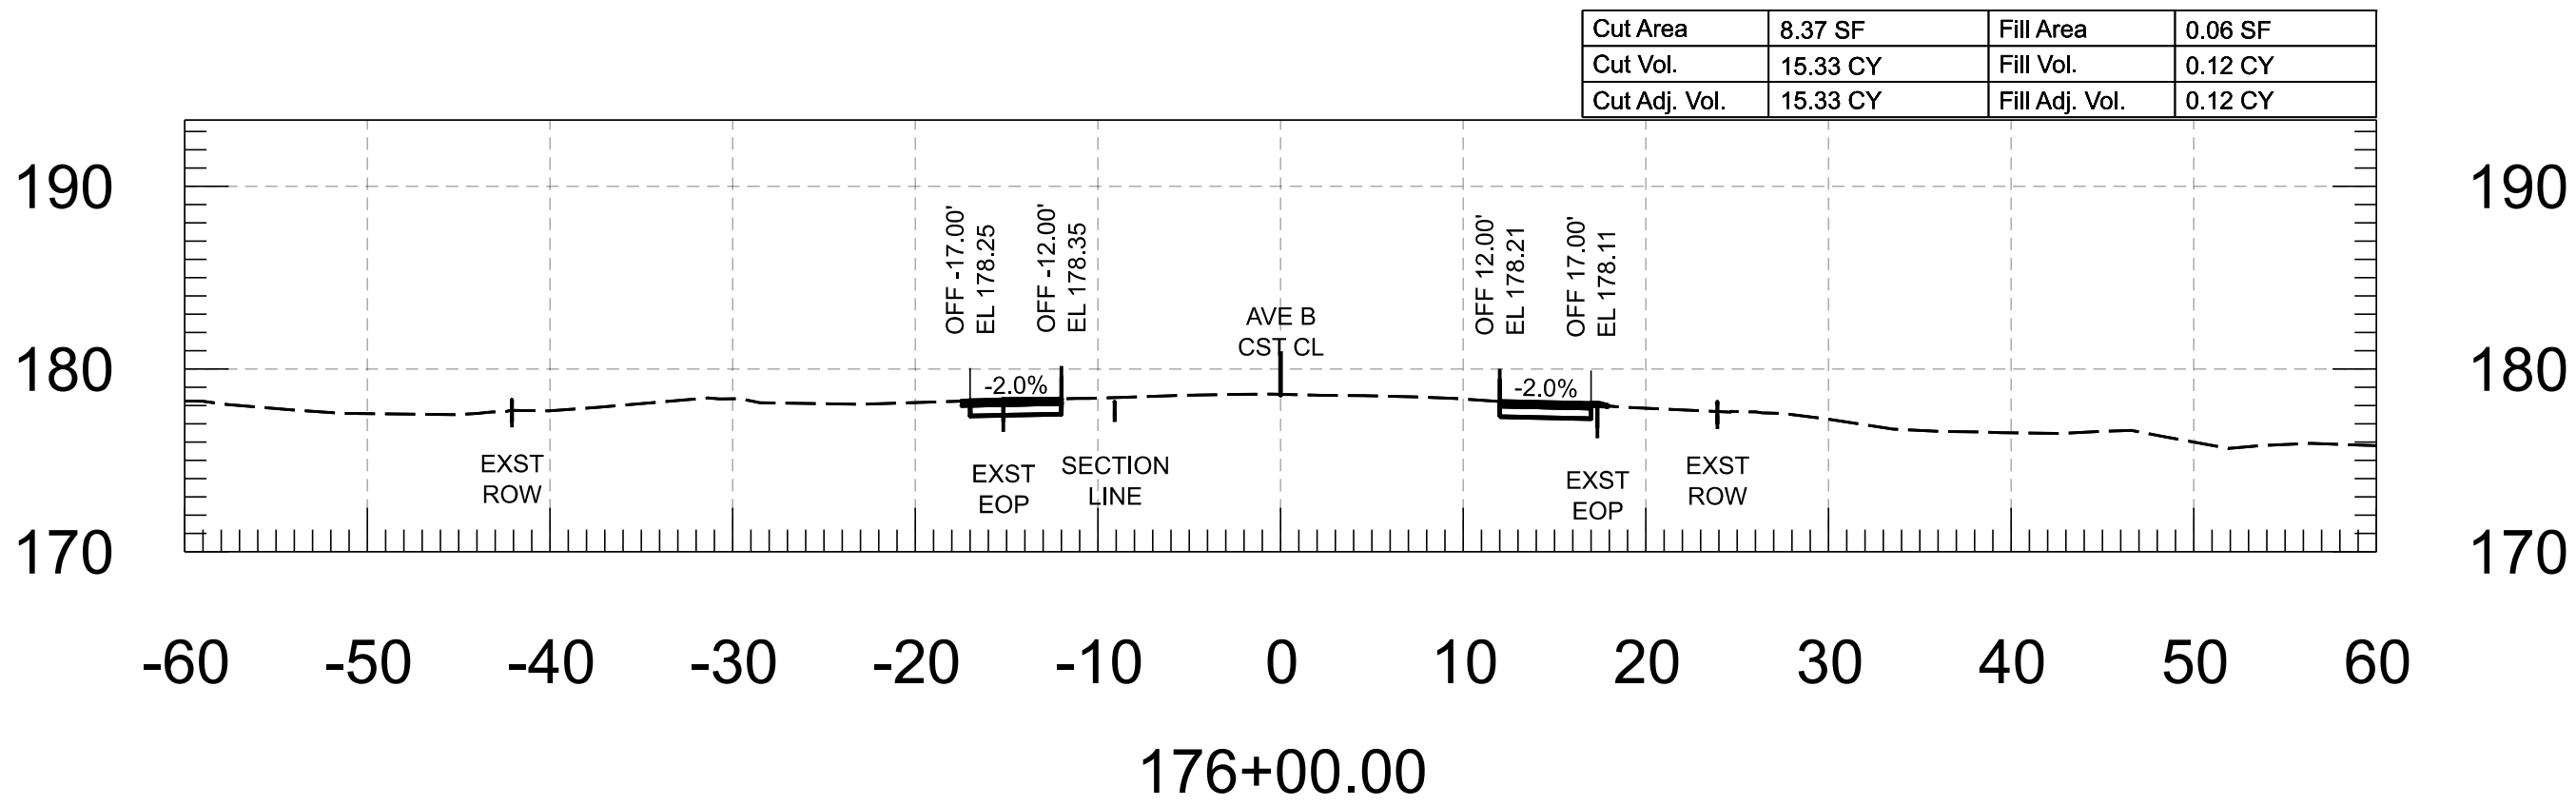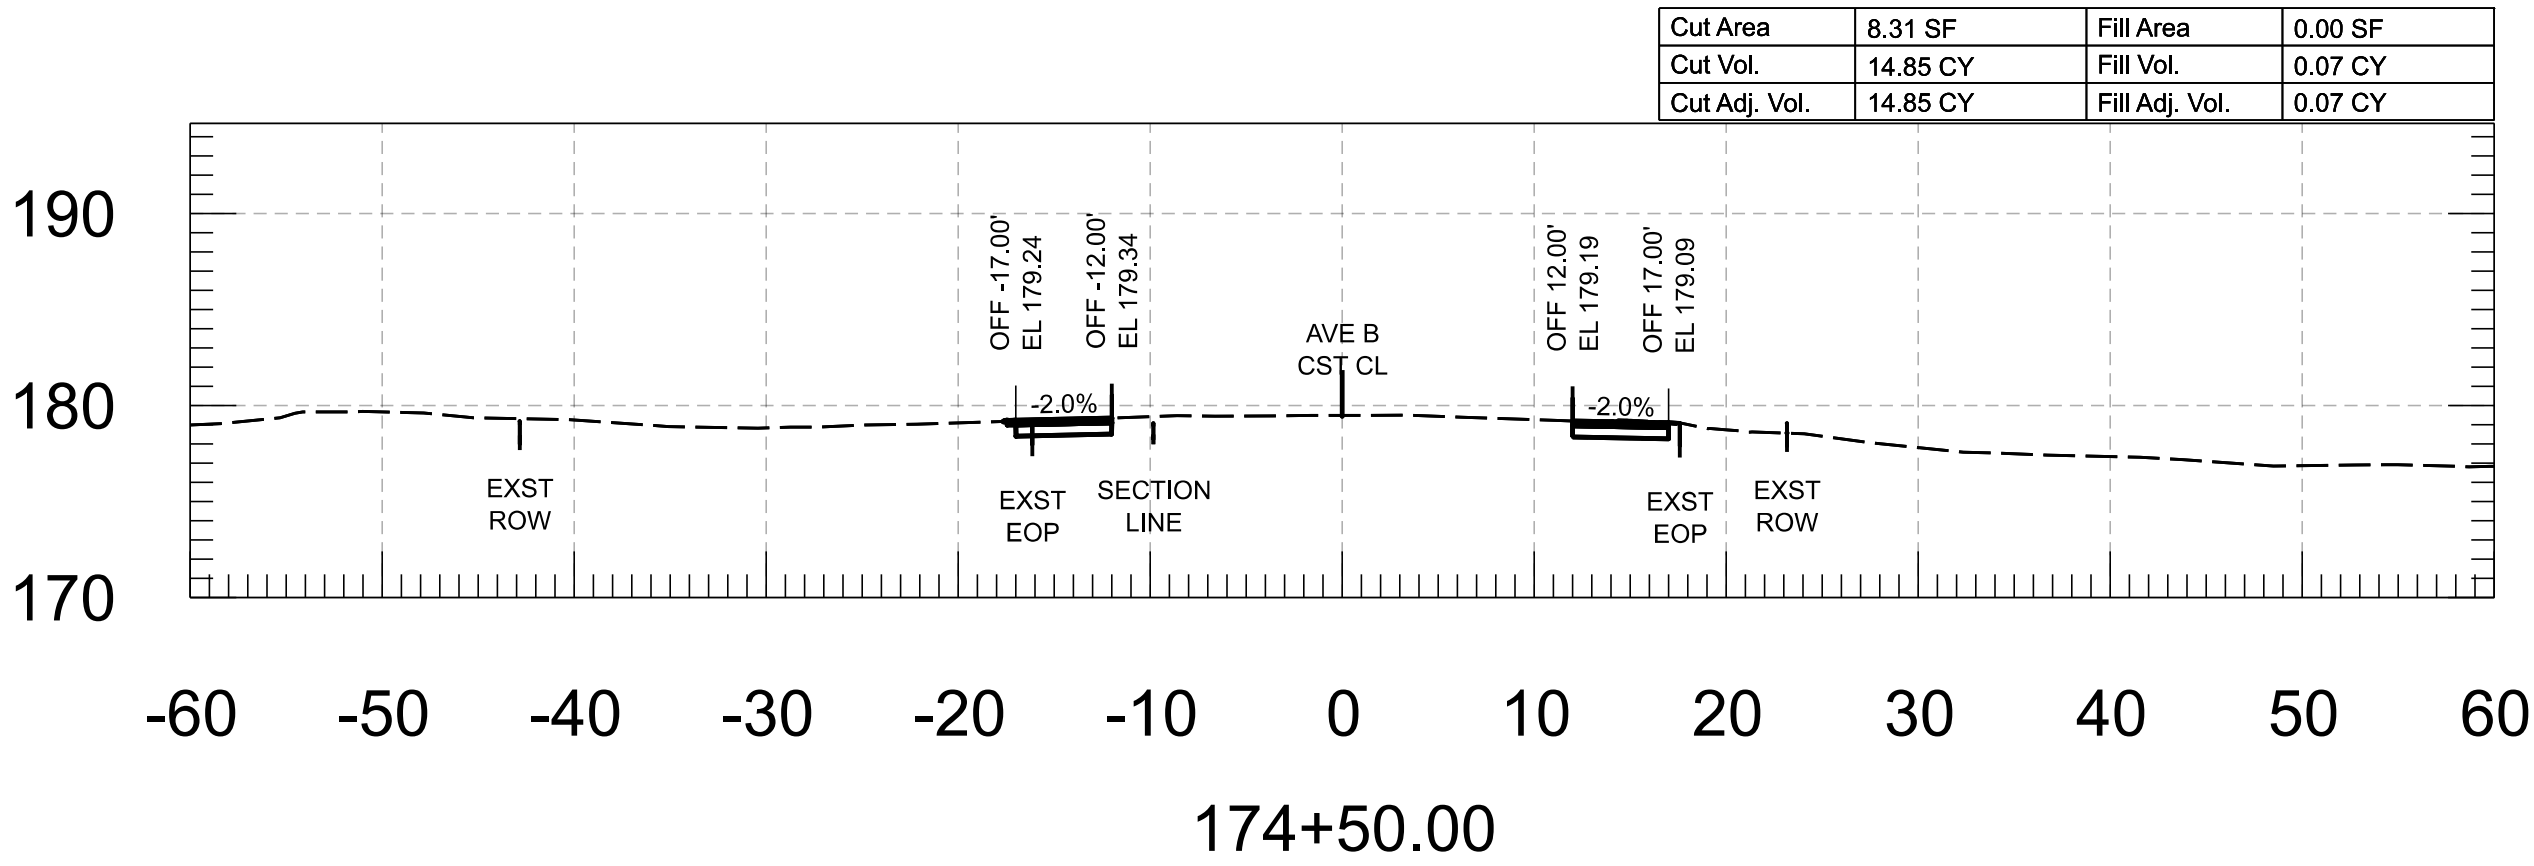







FOR INFORMATION ONLY		NAME	DATE	ARIZONA DEPARTMENT OF TRANSPORTATION PROJECT DELIVERY AND OPERATIONS DIVISION ROADWAY DESIGN SECTION	ROUTE	F.H.W.A. Arizona Division	STATE ARIZ.	PROJECT NO.	FEDERAL ID NO.	SHEET NO.	TOTAL SHEETS	RECORD DRAWING
	DESIGN	M. SCHOEN	07/26					0000 YU YYU	YYU-0(221)T	54	86	
	DRAWN	P. ESCOBAR	07/26		AVE B CROSS SECTIONS	MILEPOST	LOCATION AVENUE B, COUNTY 18TH ST - SR 195 DWG					
	CHECKED	H. RIOS	07/26	STRUCTURE NO.								
	 WSP USA Inc. 1230 West Washington Street, Suite 600 Tempe, AZ 85288			TRACS NO. T0439 01C _____ OF _____								

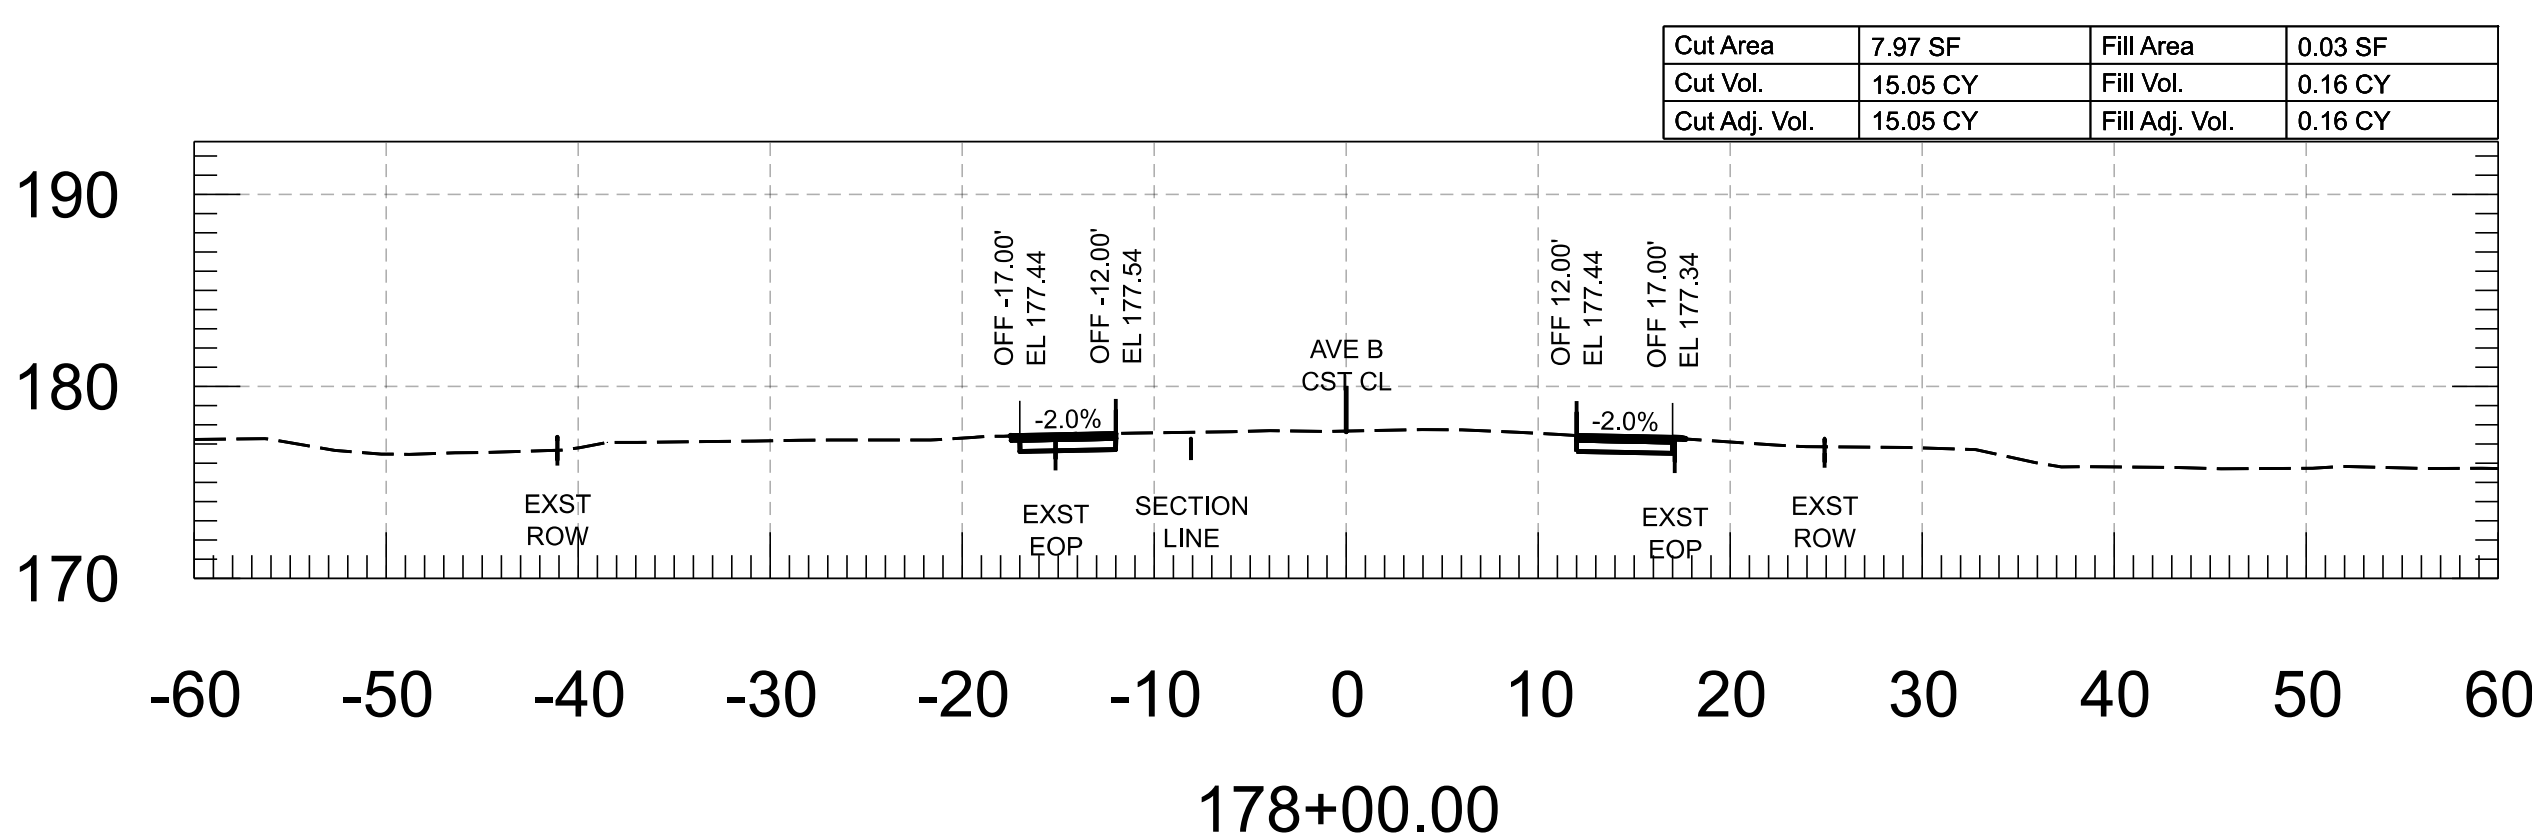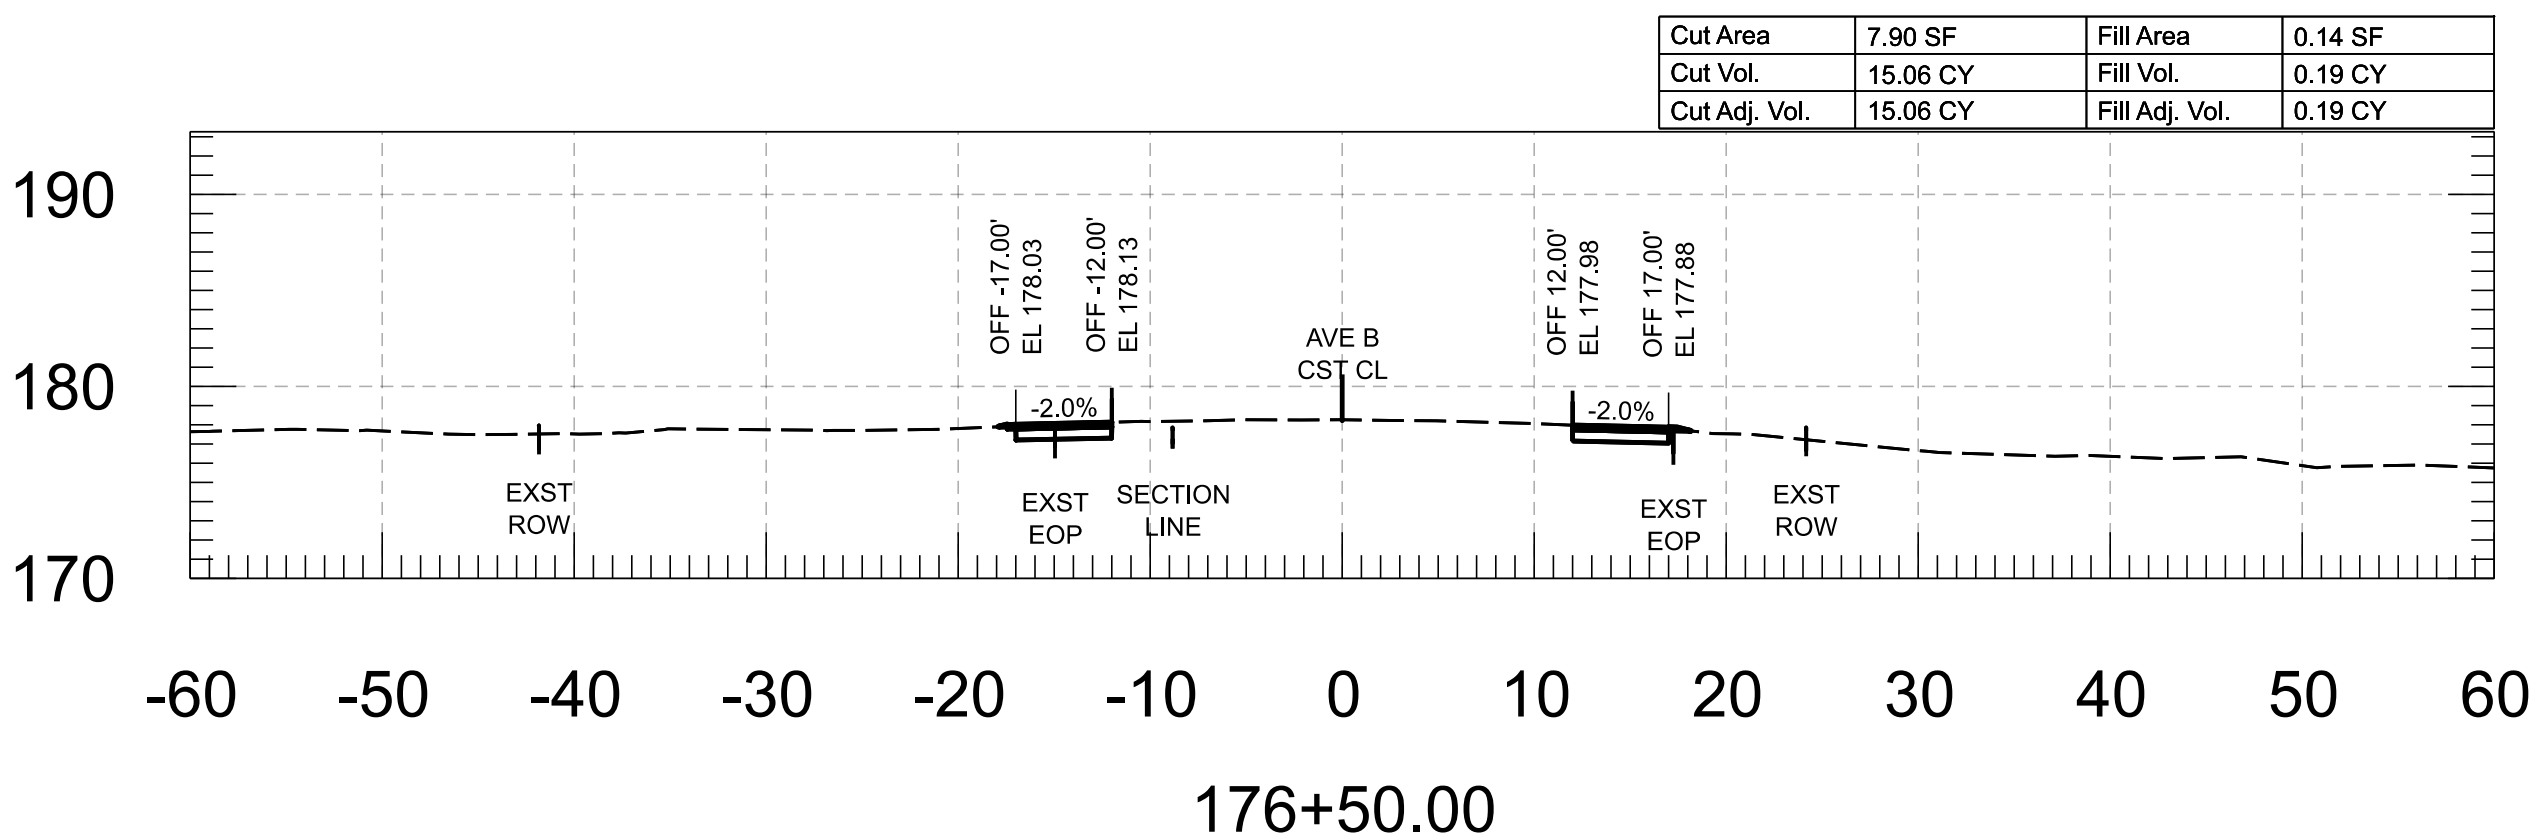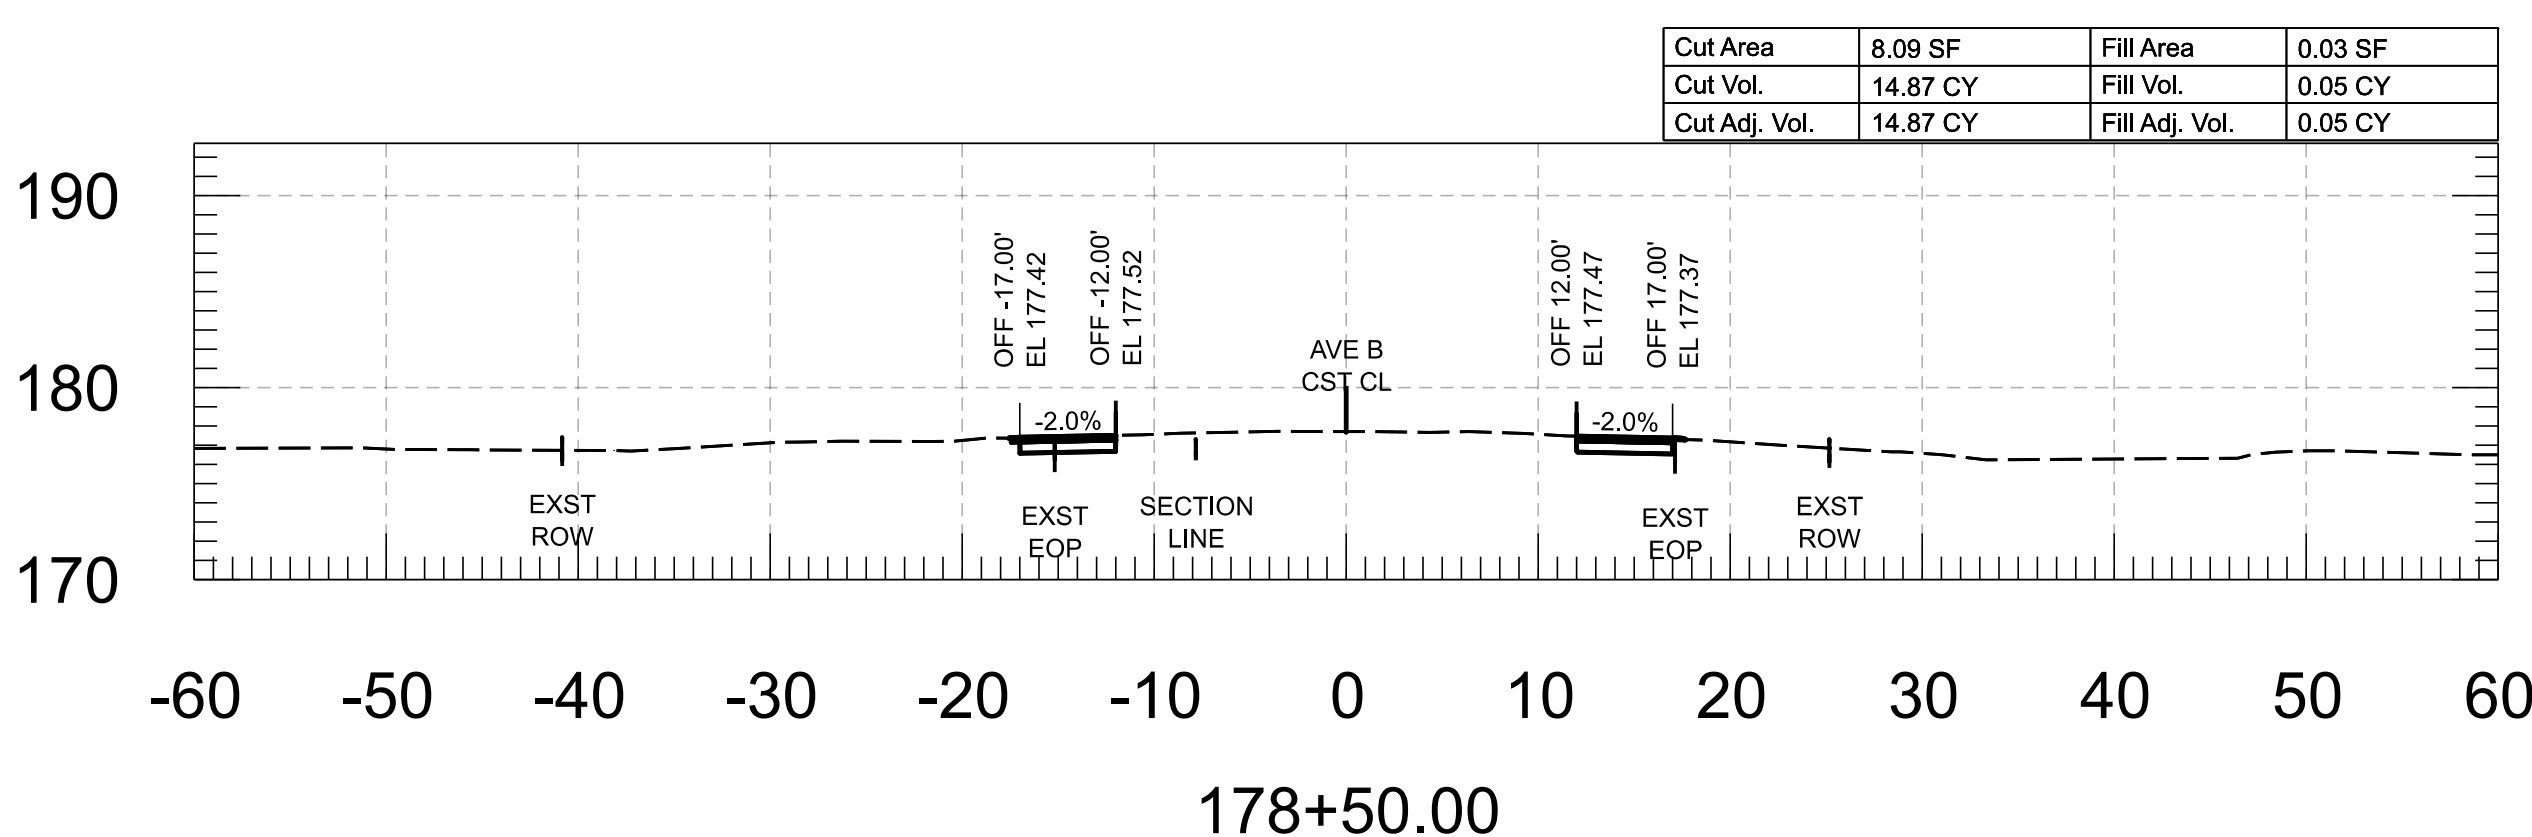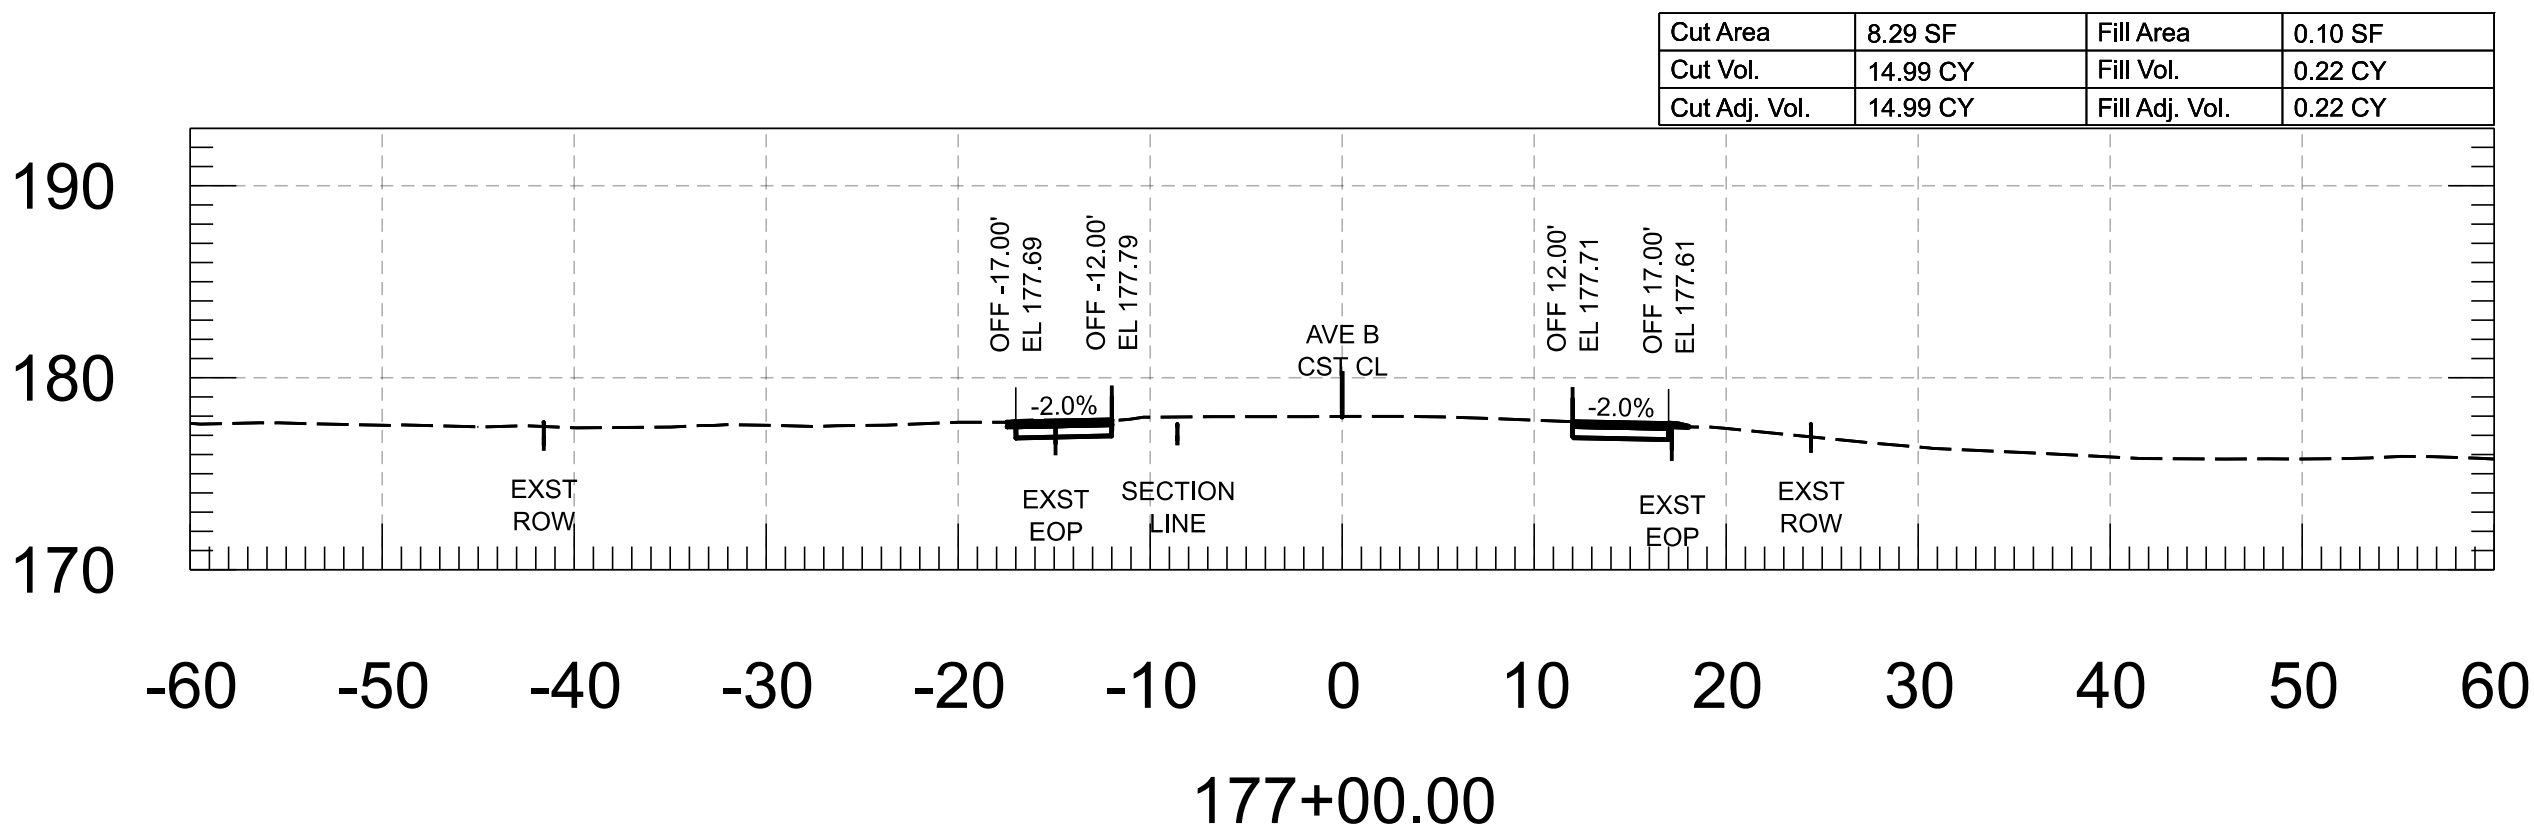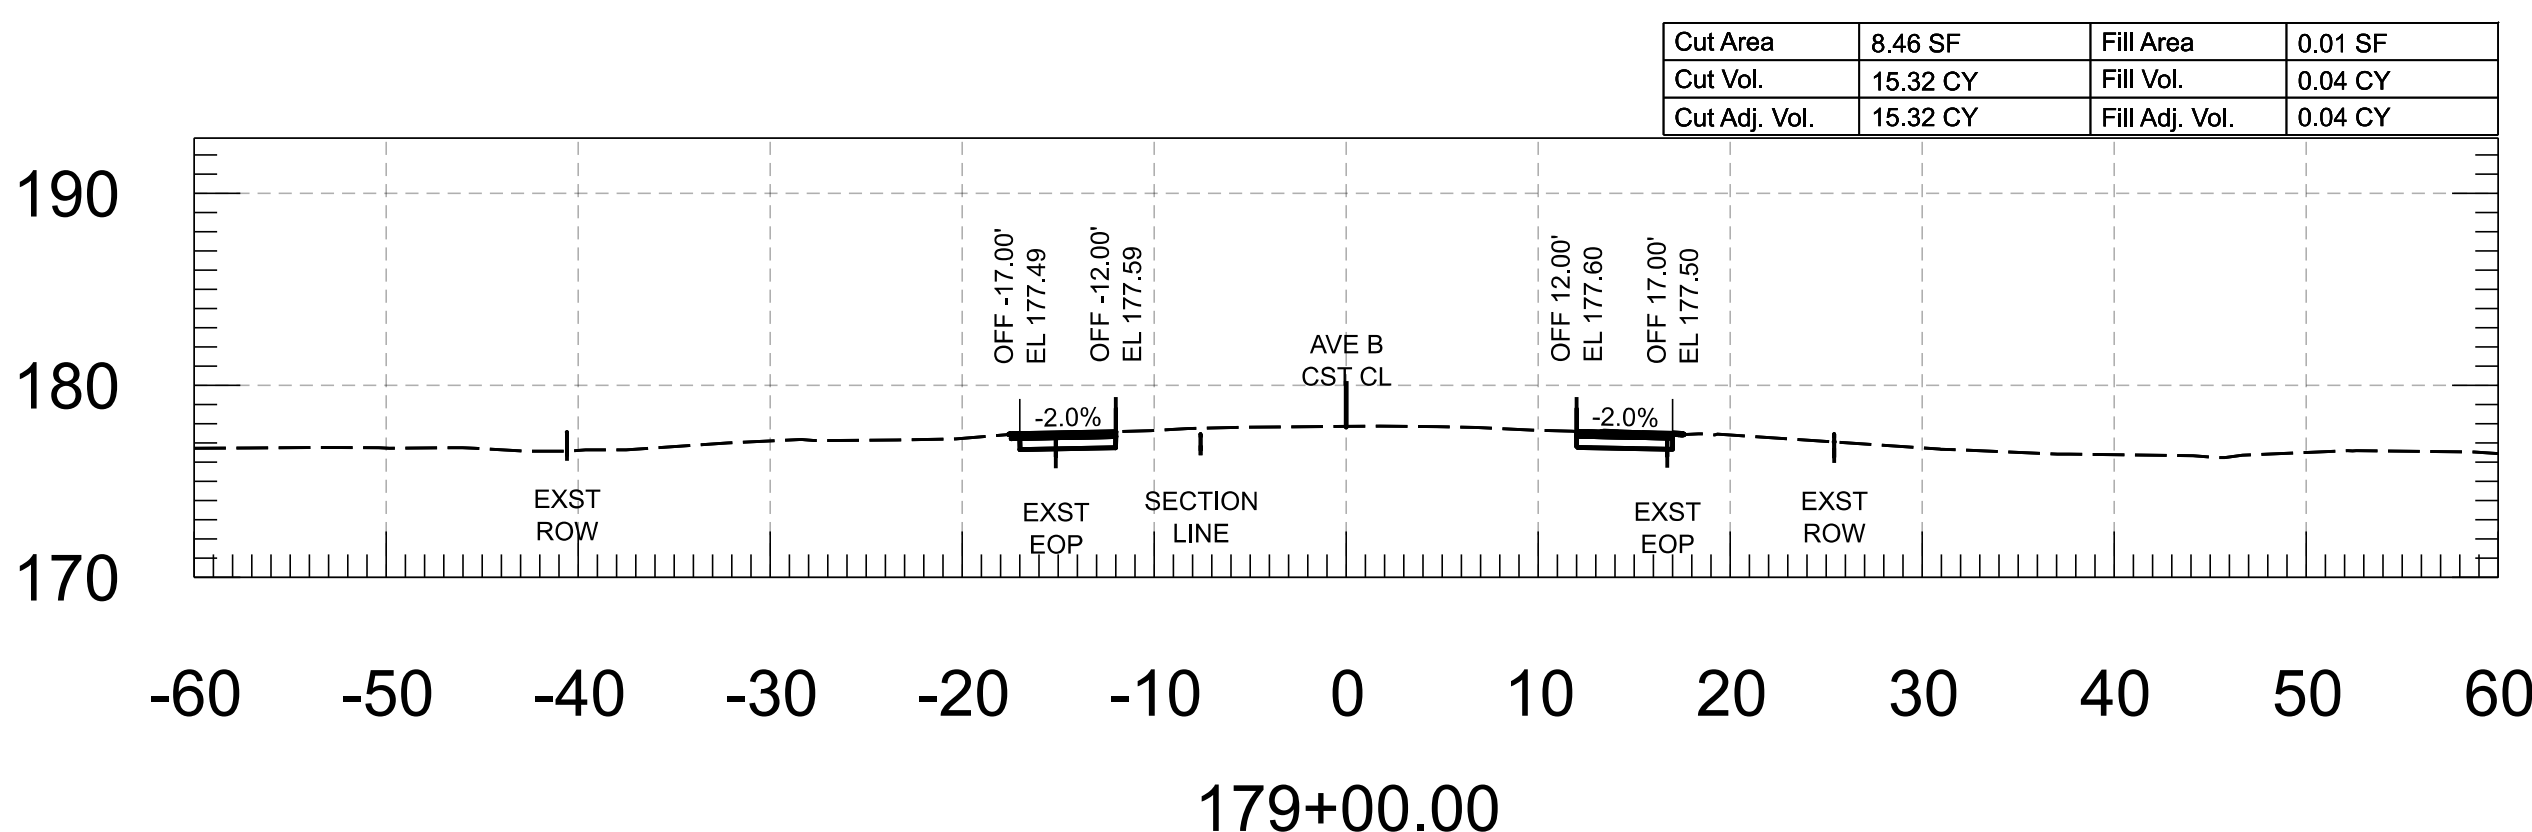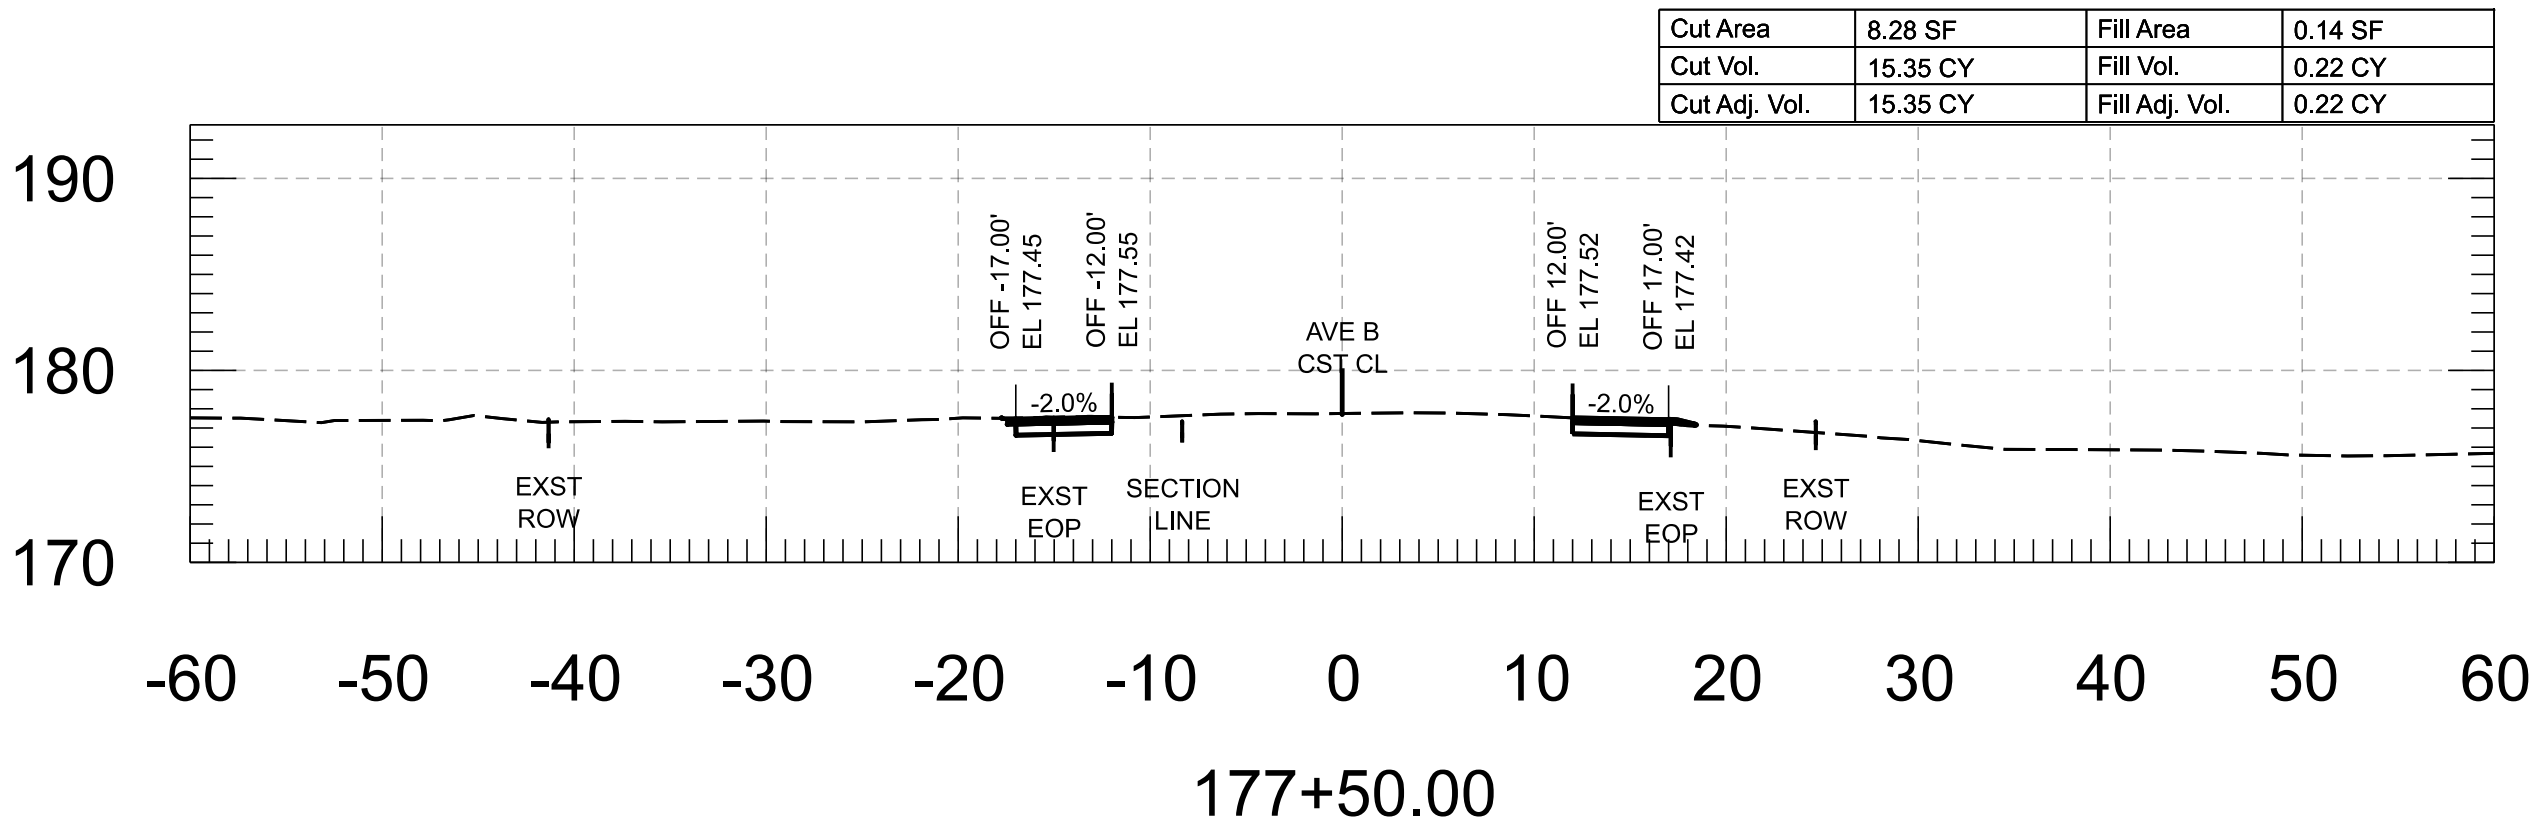

FOR INFORMATION ONLY		NAME	DATE	ARIZONA DEPARTMENT OF TRANSPORTATION PROJECT DELIVERY AND OPERATIONS DIVISION ROADWAY DESIGN SECTION	ROUTE	F.H.W.A. Arizona Division	STATE ARIZ.	PROJECT NO.	FEDERAL ID NO.	SHEET NO.	TOTAL SHEETS	RECORD DRAWING
	DESIGN	M. SCHOEN	07/26					0000 YU YYU	YYU-0(221)T	55	86	
	DRAWN	P. ESCOBAR	07/26		MILEPOST							
	CHECKED	H. RIOS	07/26	STRUCTURE NO.	LOCATION AVENUE B, COUNTY 18TH ST - SR 195							DWG
					TRACS NO. T0439 01C		____ OF ____					
		WSP USA Inc. 1230 West Washington Street, Suite 600 Tempe, AZ 85288			AVE B CROSS SECTIONS							

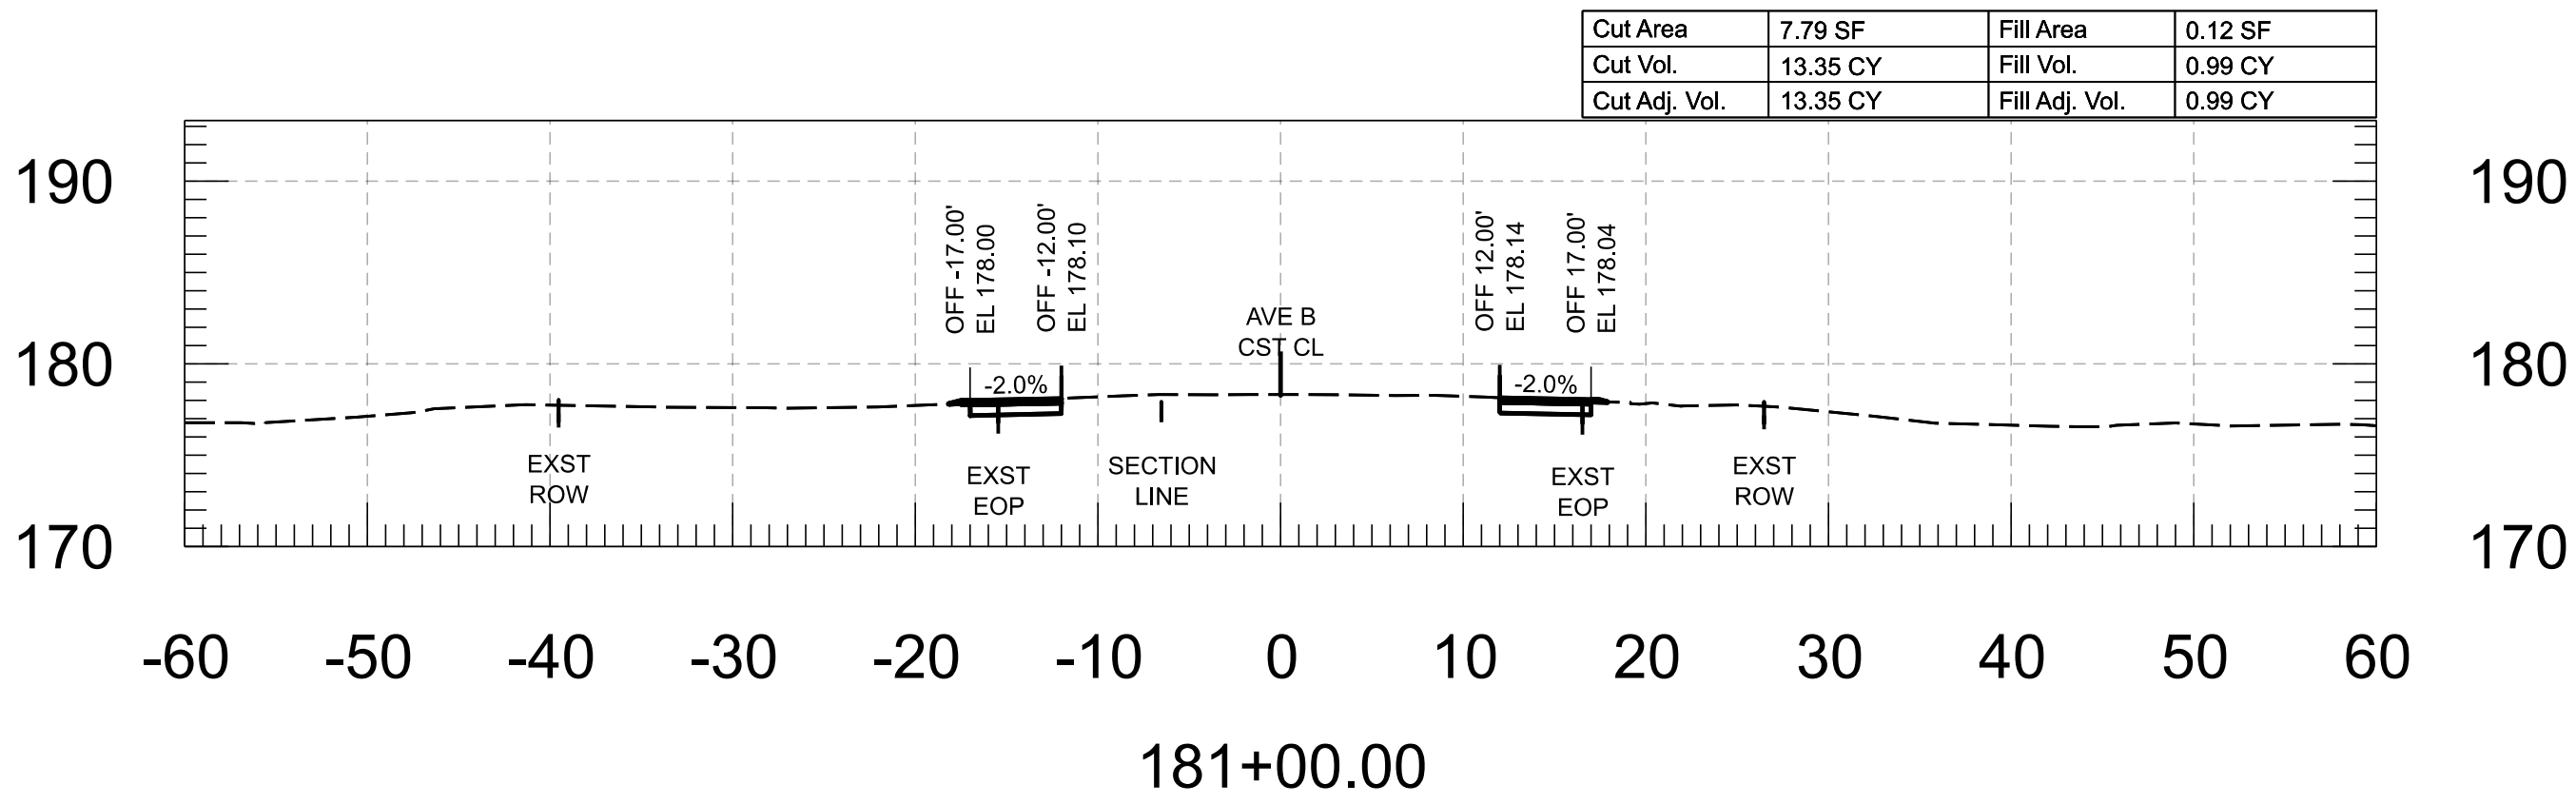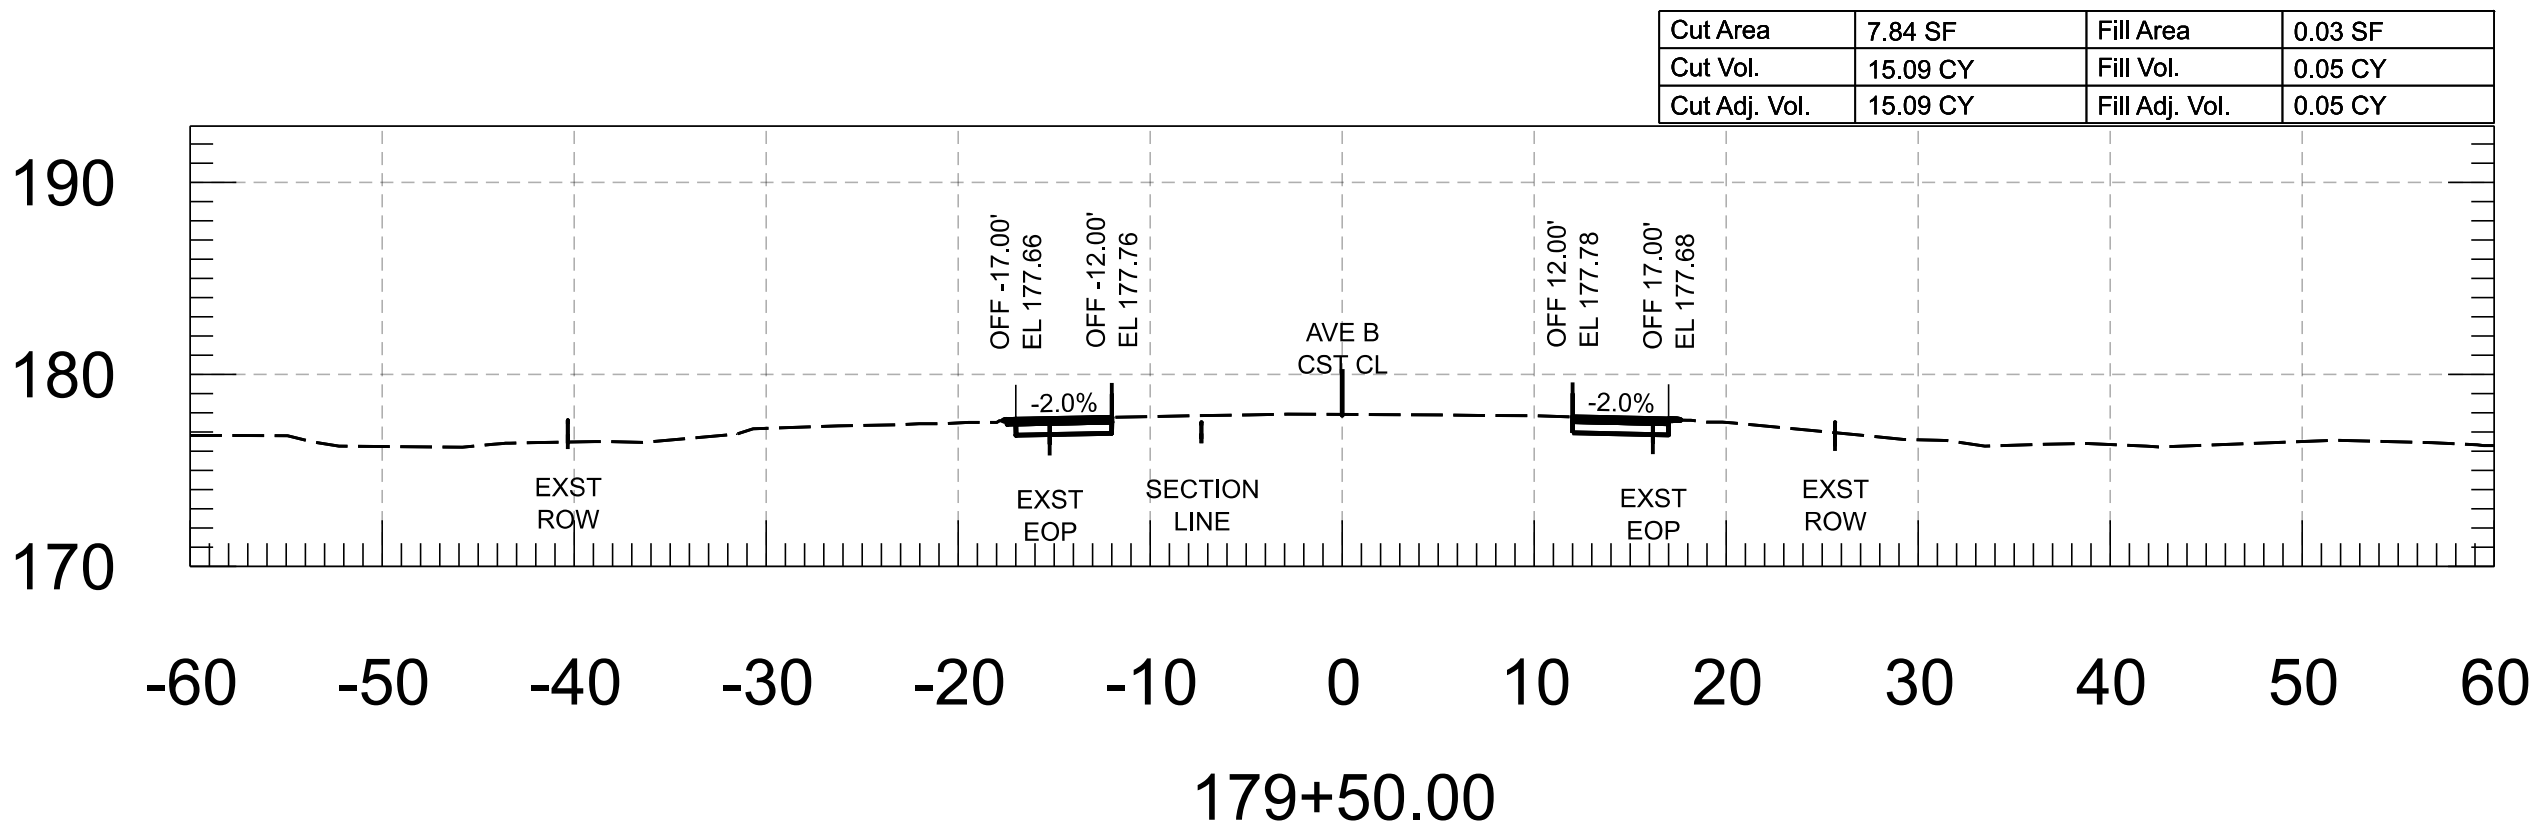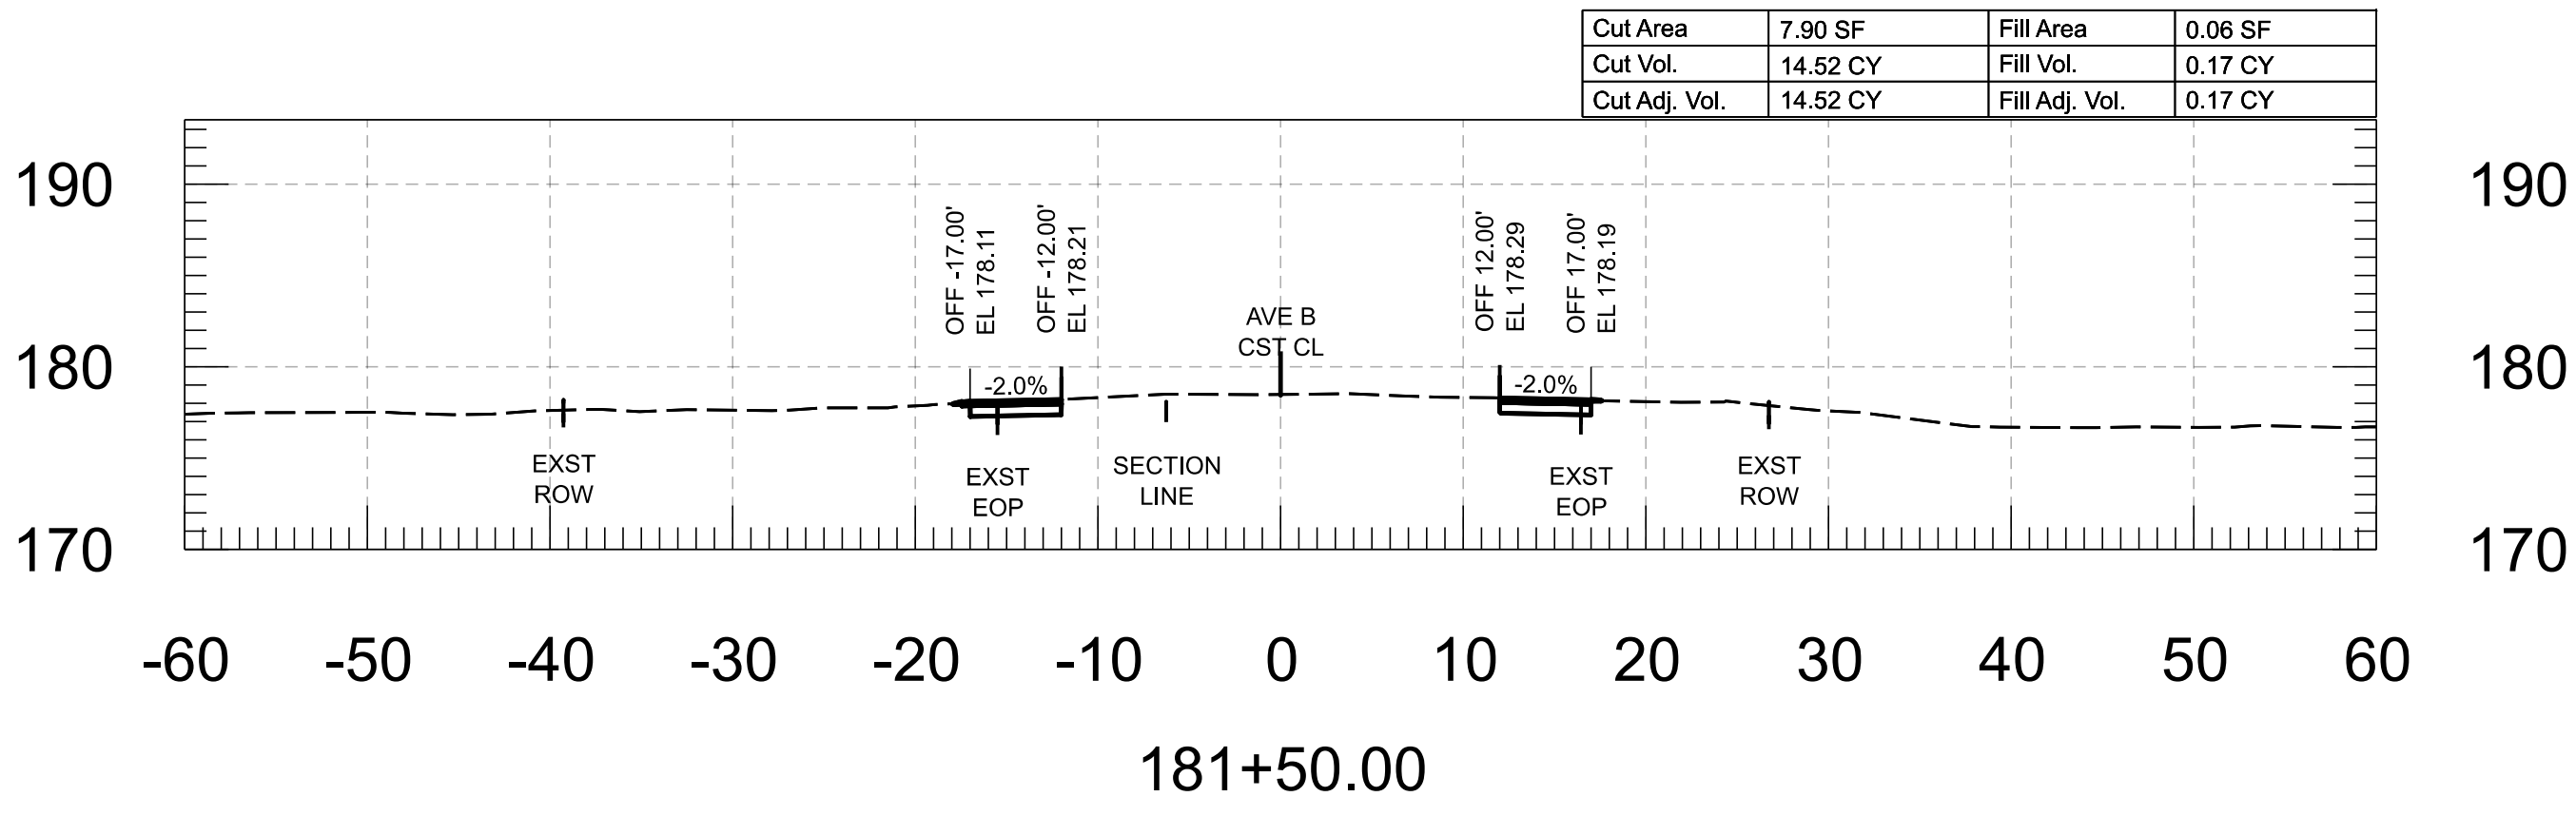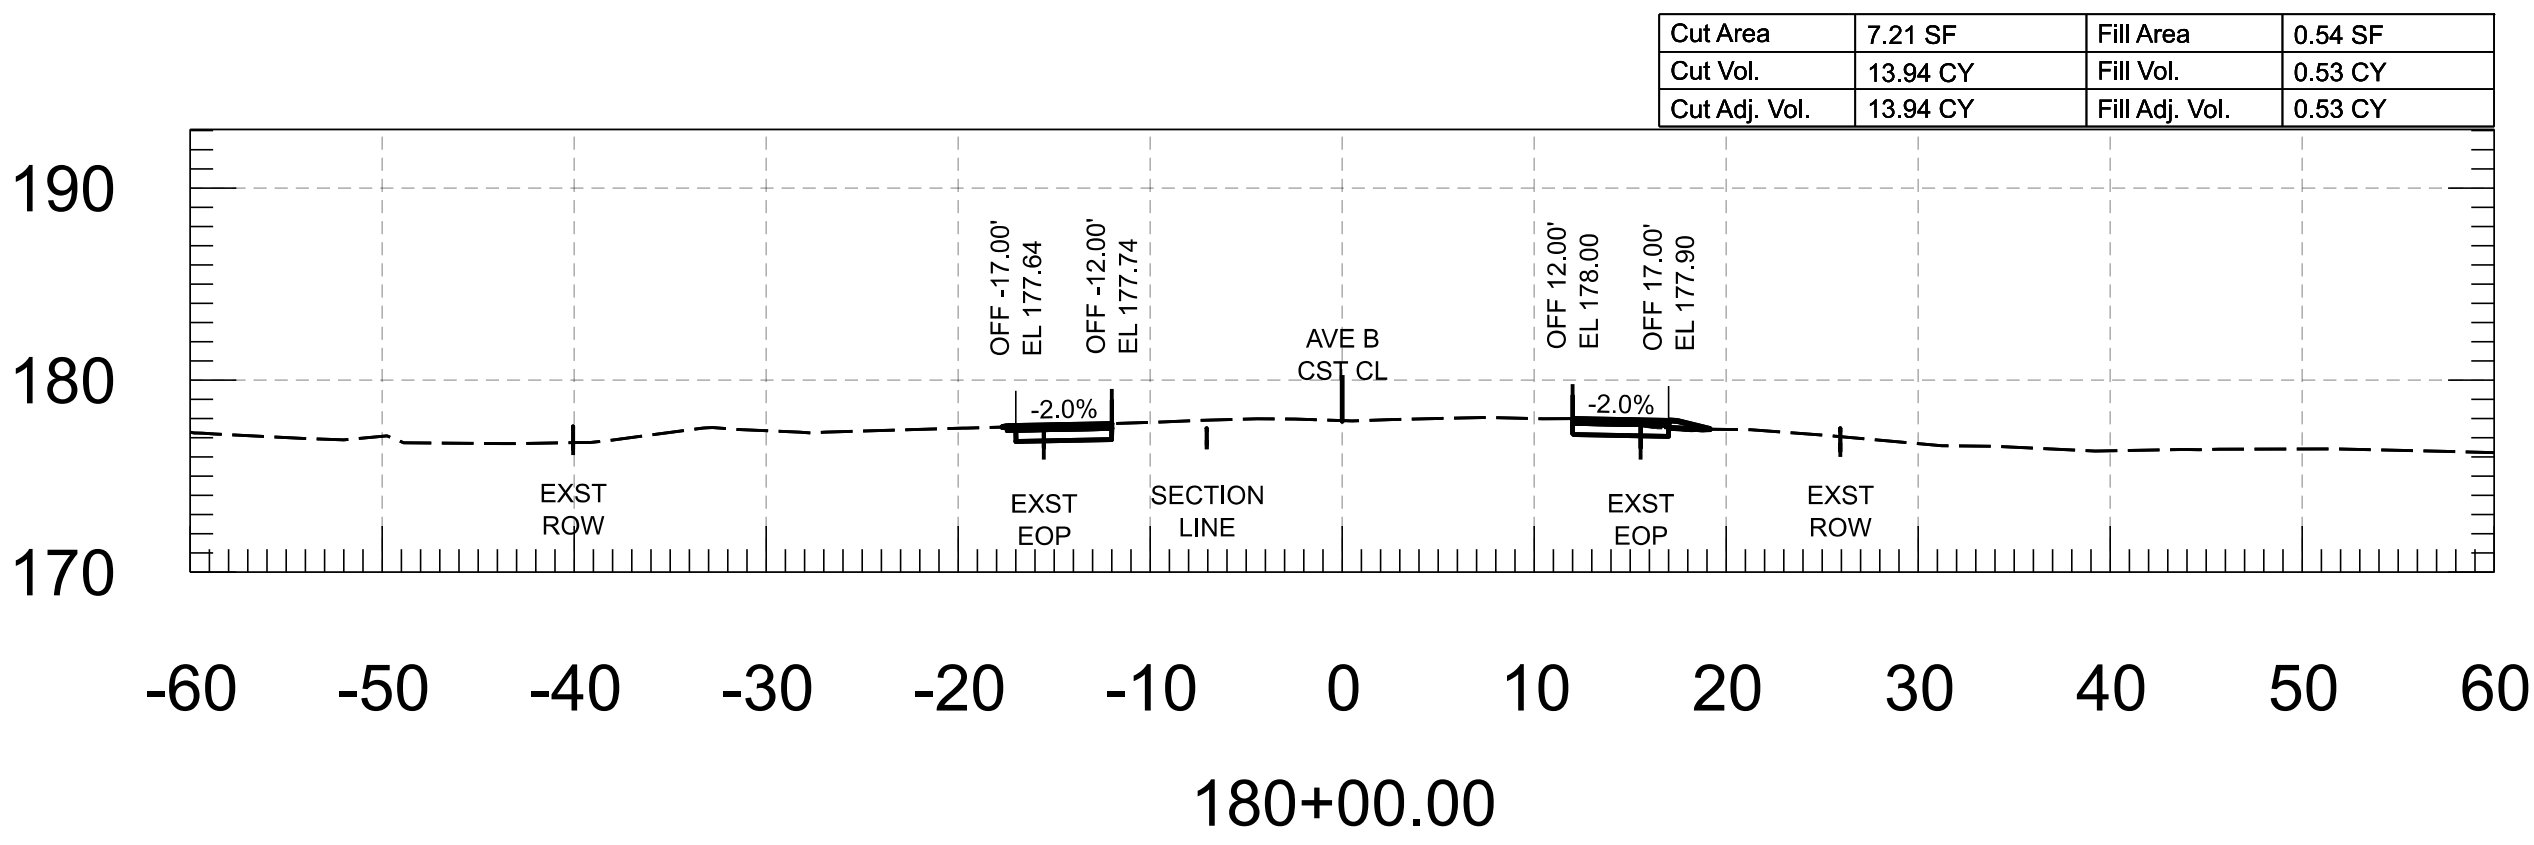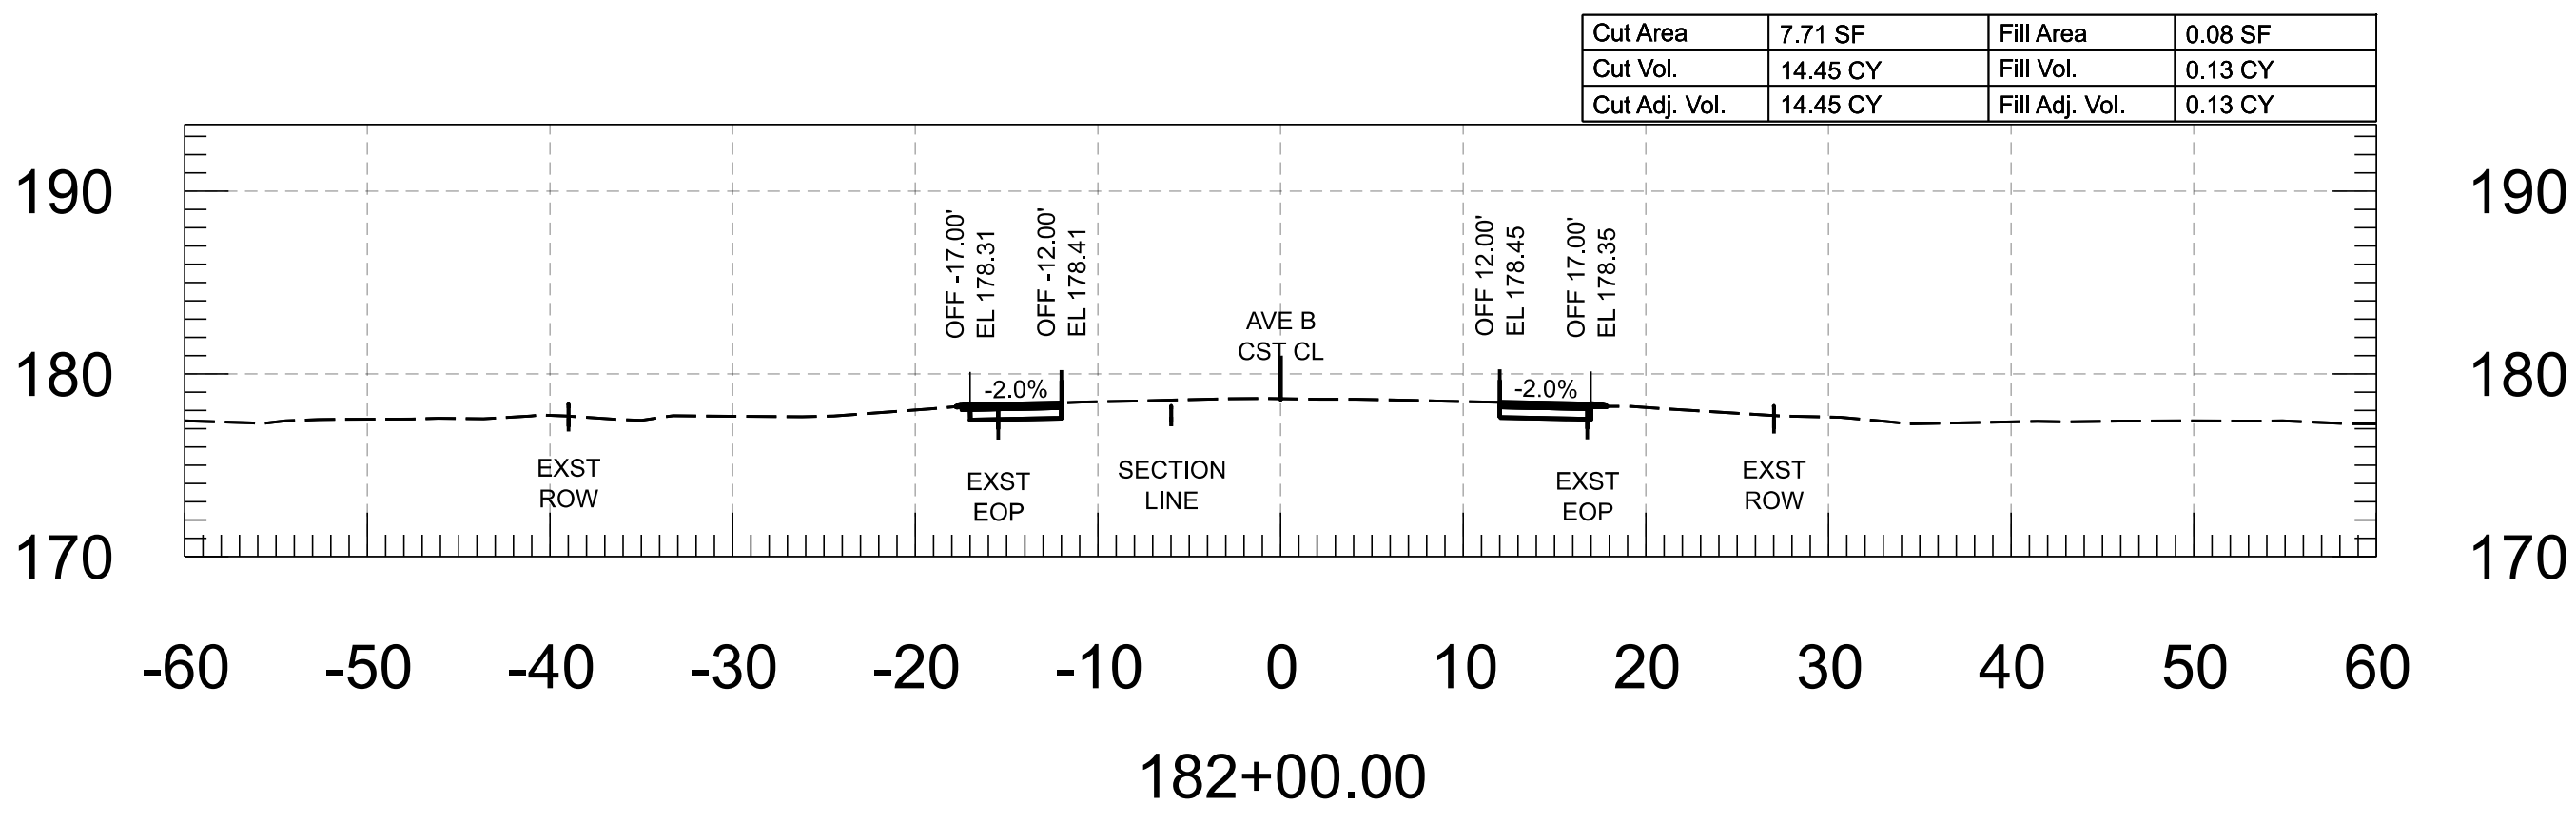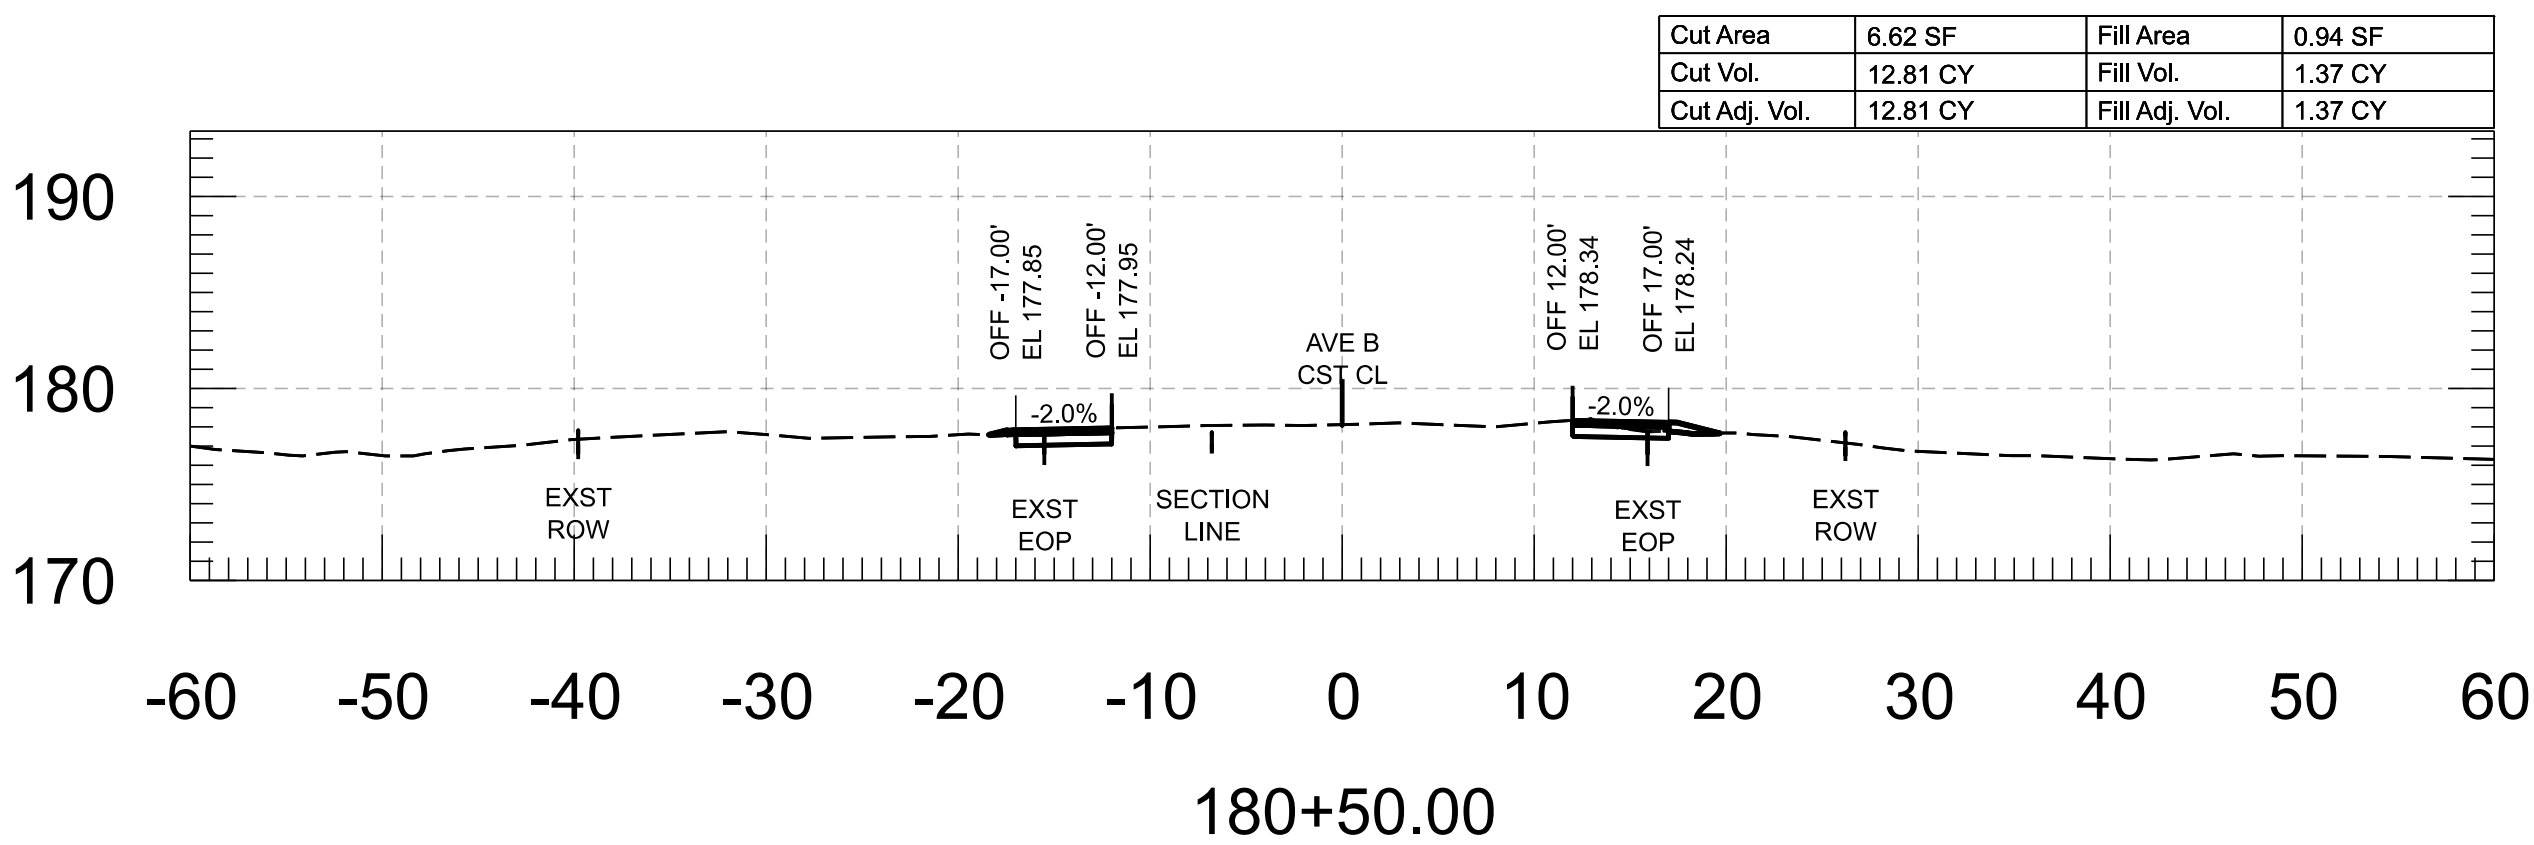


FOR INFORMATION ONLY		NAME	DATE	ARIZONA DEPARTMENT OF TRANSPORTATION PROJECT DELIVERY AND OPERATIONS DIVISION ROADWAY DESIGN SECTION	ROUTE	F.H.W.A. Arizona Division	STATE ARIZ.	PROJECT NO.	FEDERAL ID NO.	SHEET NO.	TOTAL SHEETS	RECORD DRAWING
	DESIGN	M. SCHOEN	07/26					0000 YU YYU	YYU-0(221)T	56	86	
	DRAWN	P. ESCOBAR	07/26		MILEPOST							
	CHECKED	H. RIOS	07/26	AVE B CROSS SECTIONS	STRUCTURE NO.	AVENUE B, COUNTY 18TH ST - SR 195						DWG
	 WSP USA Inc. 1230 West Washington Street, Suite 600 Tempe, AZ 85288	TRACS NO. T0439 01C			____ OF ____							

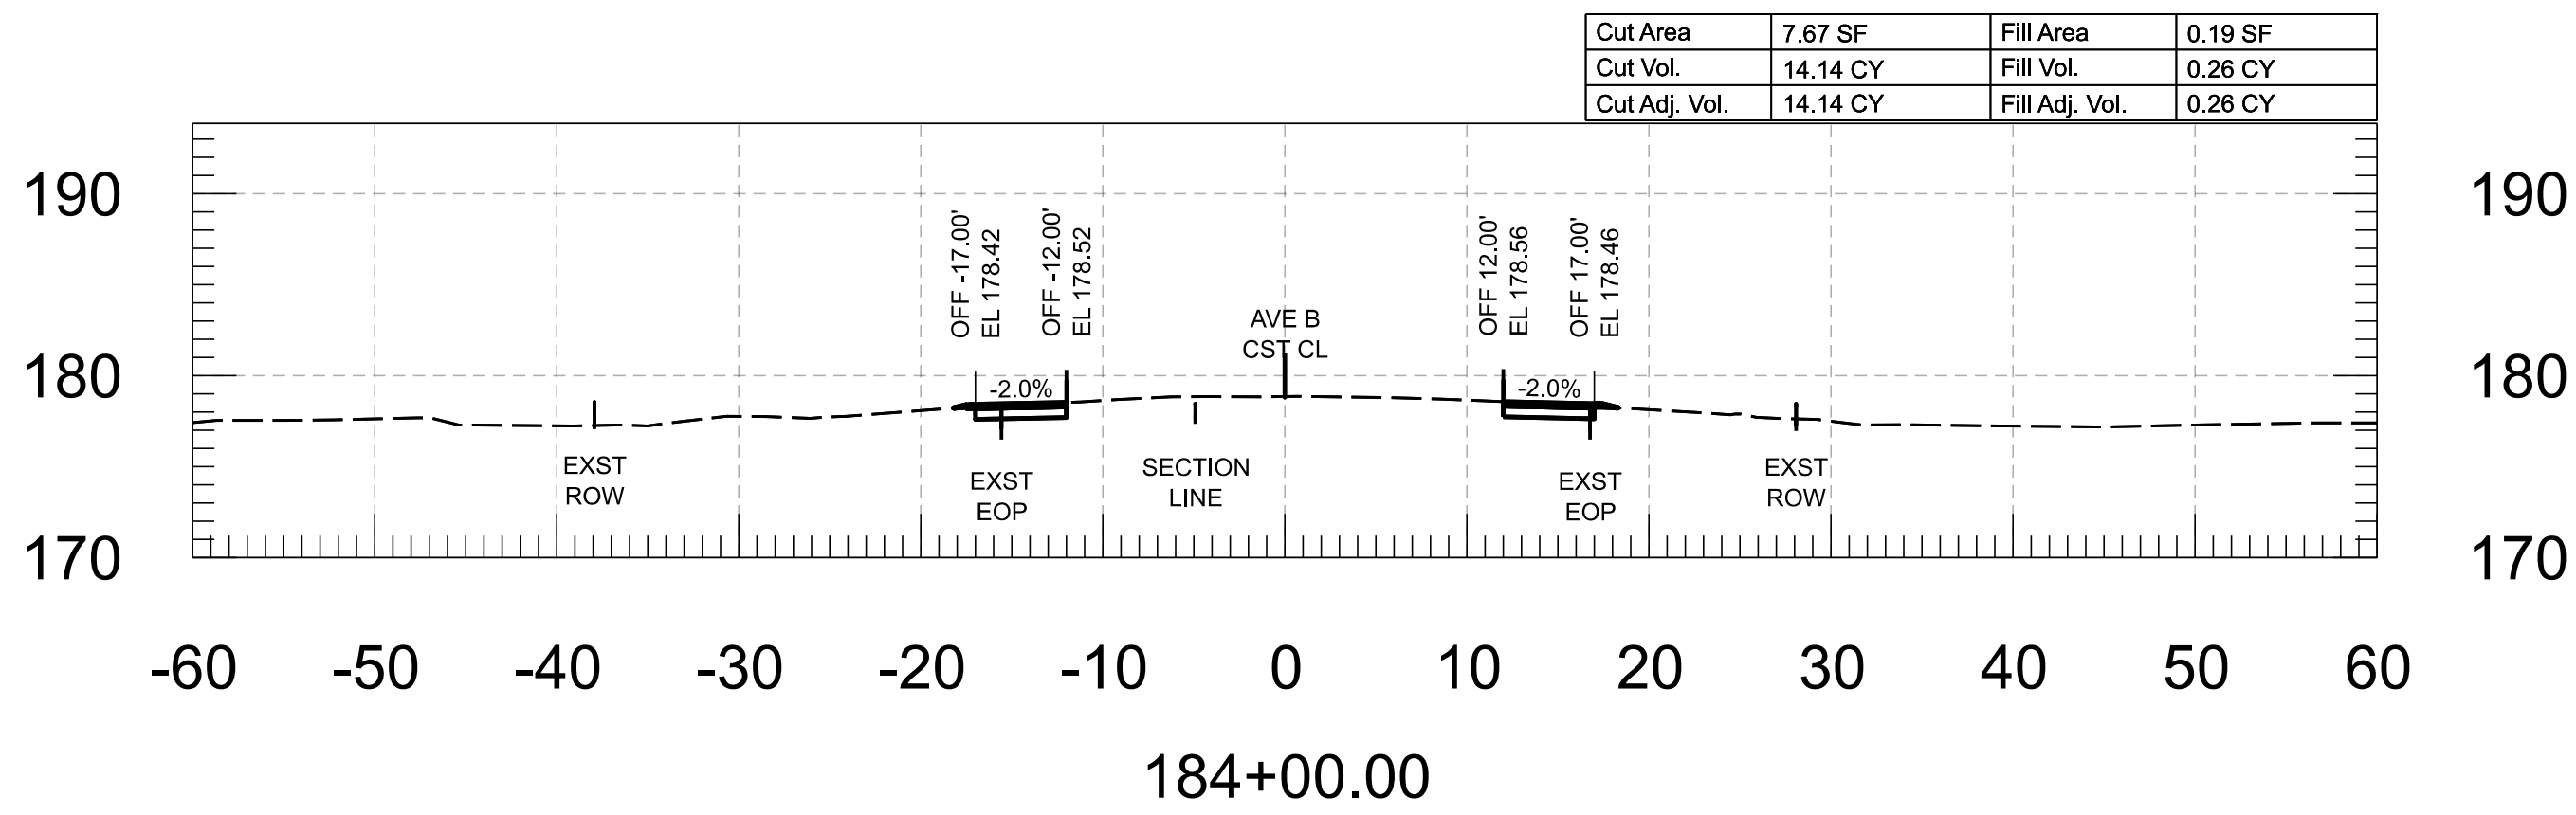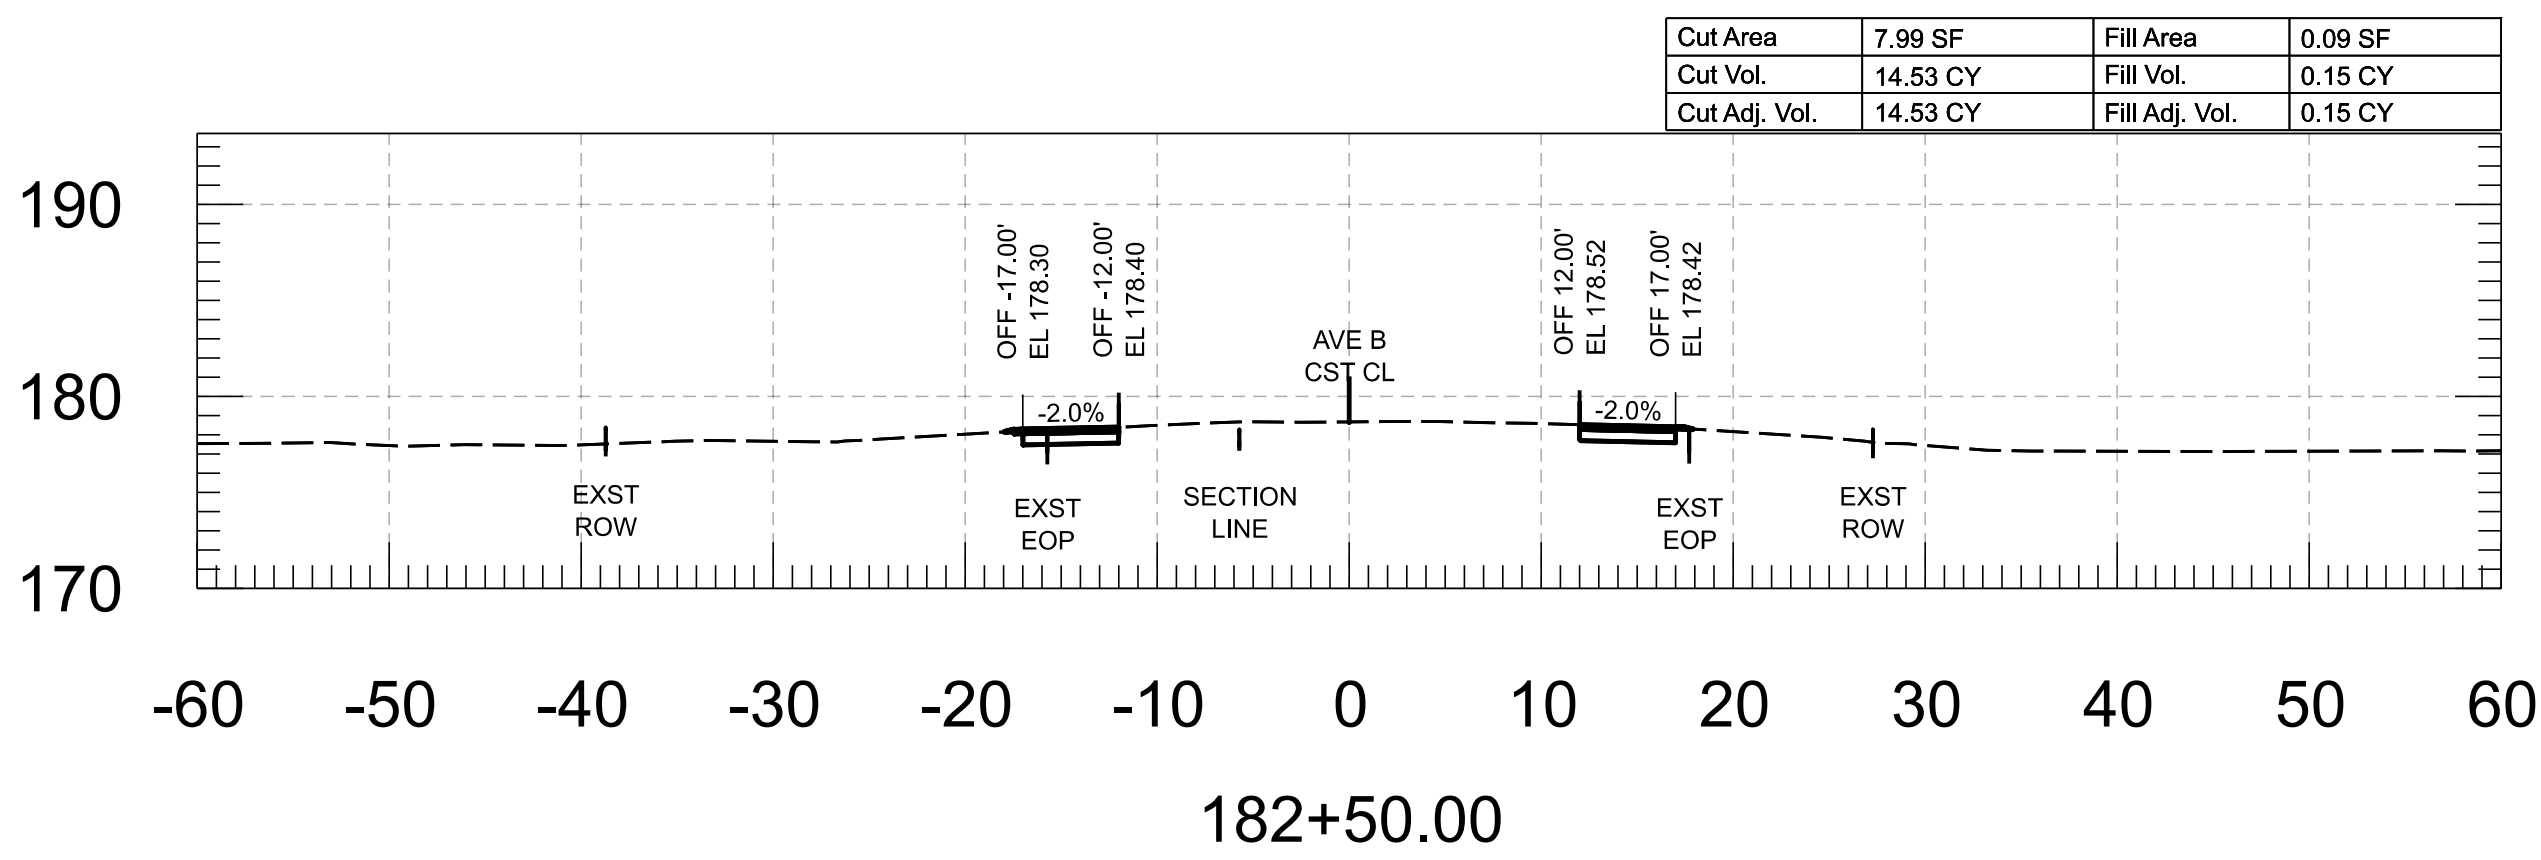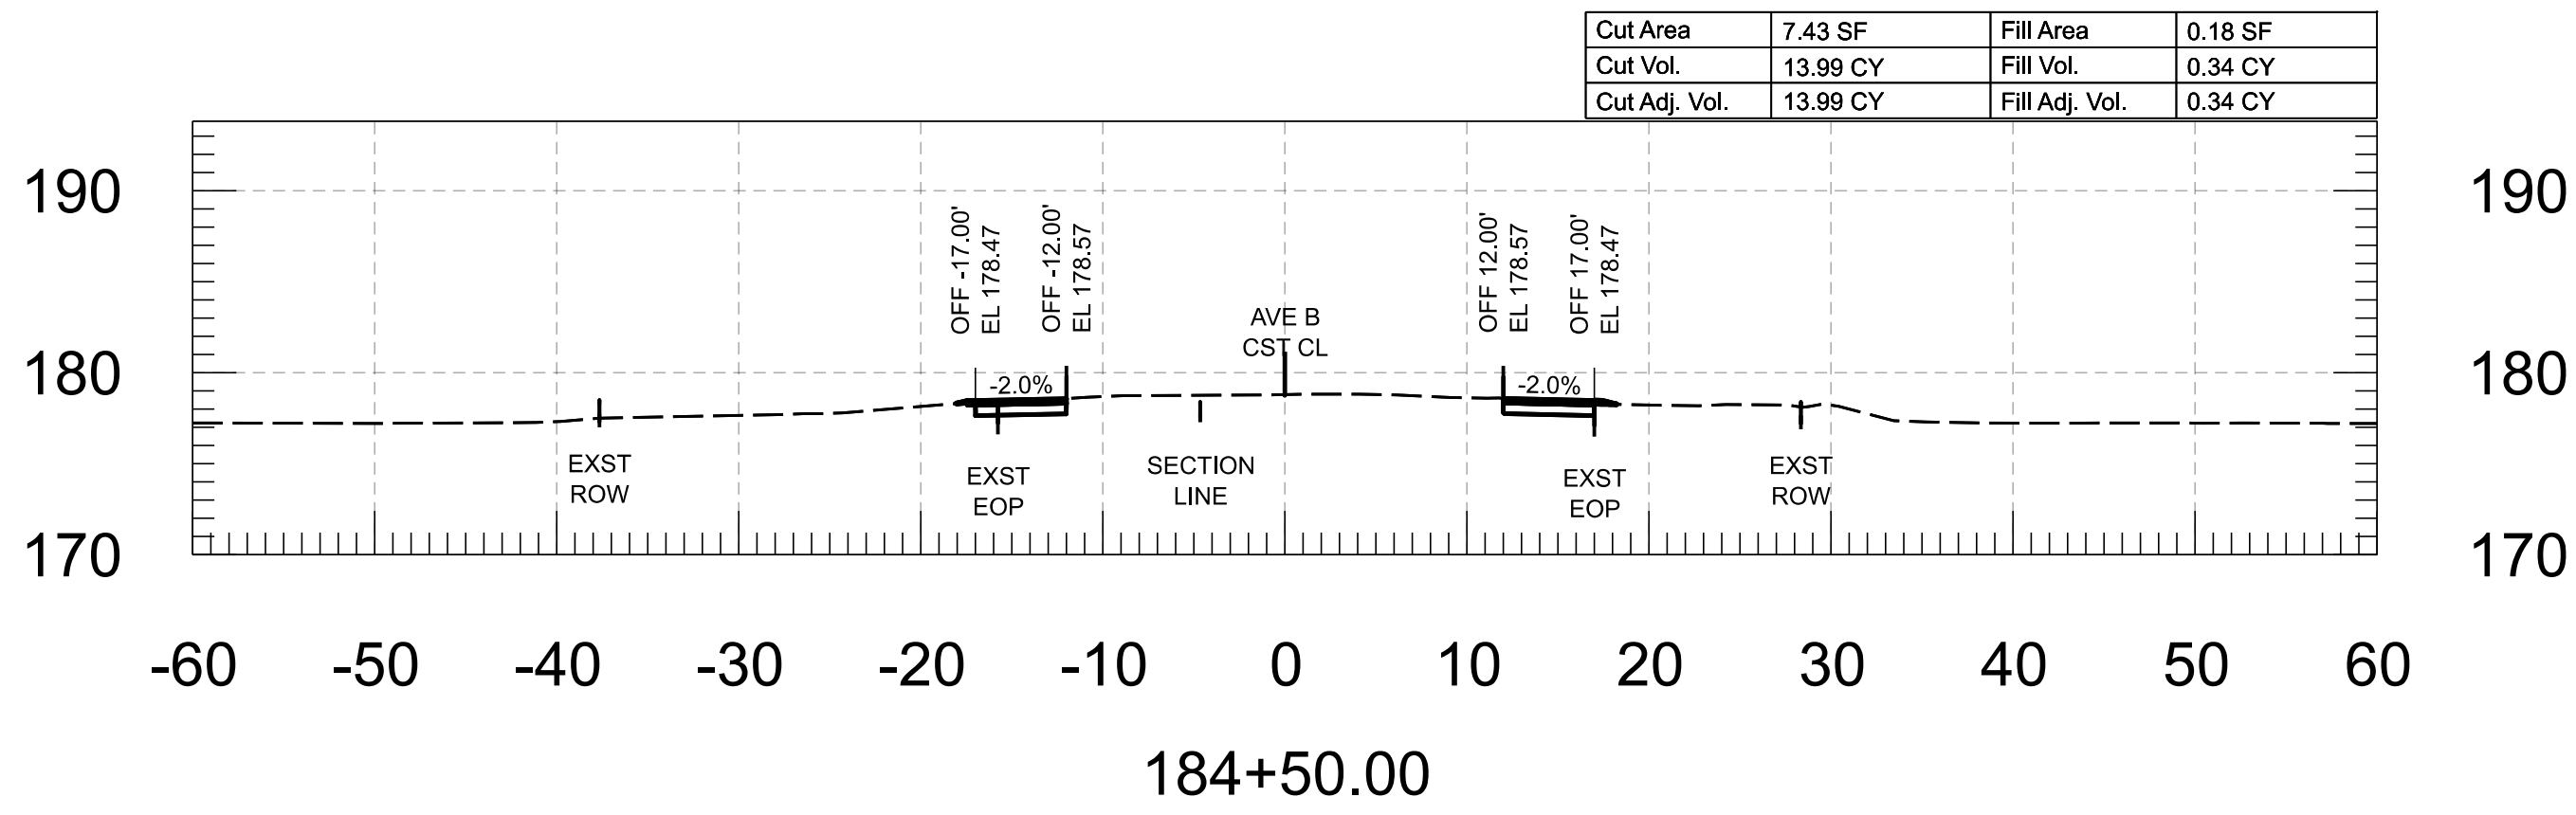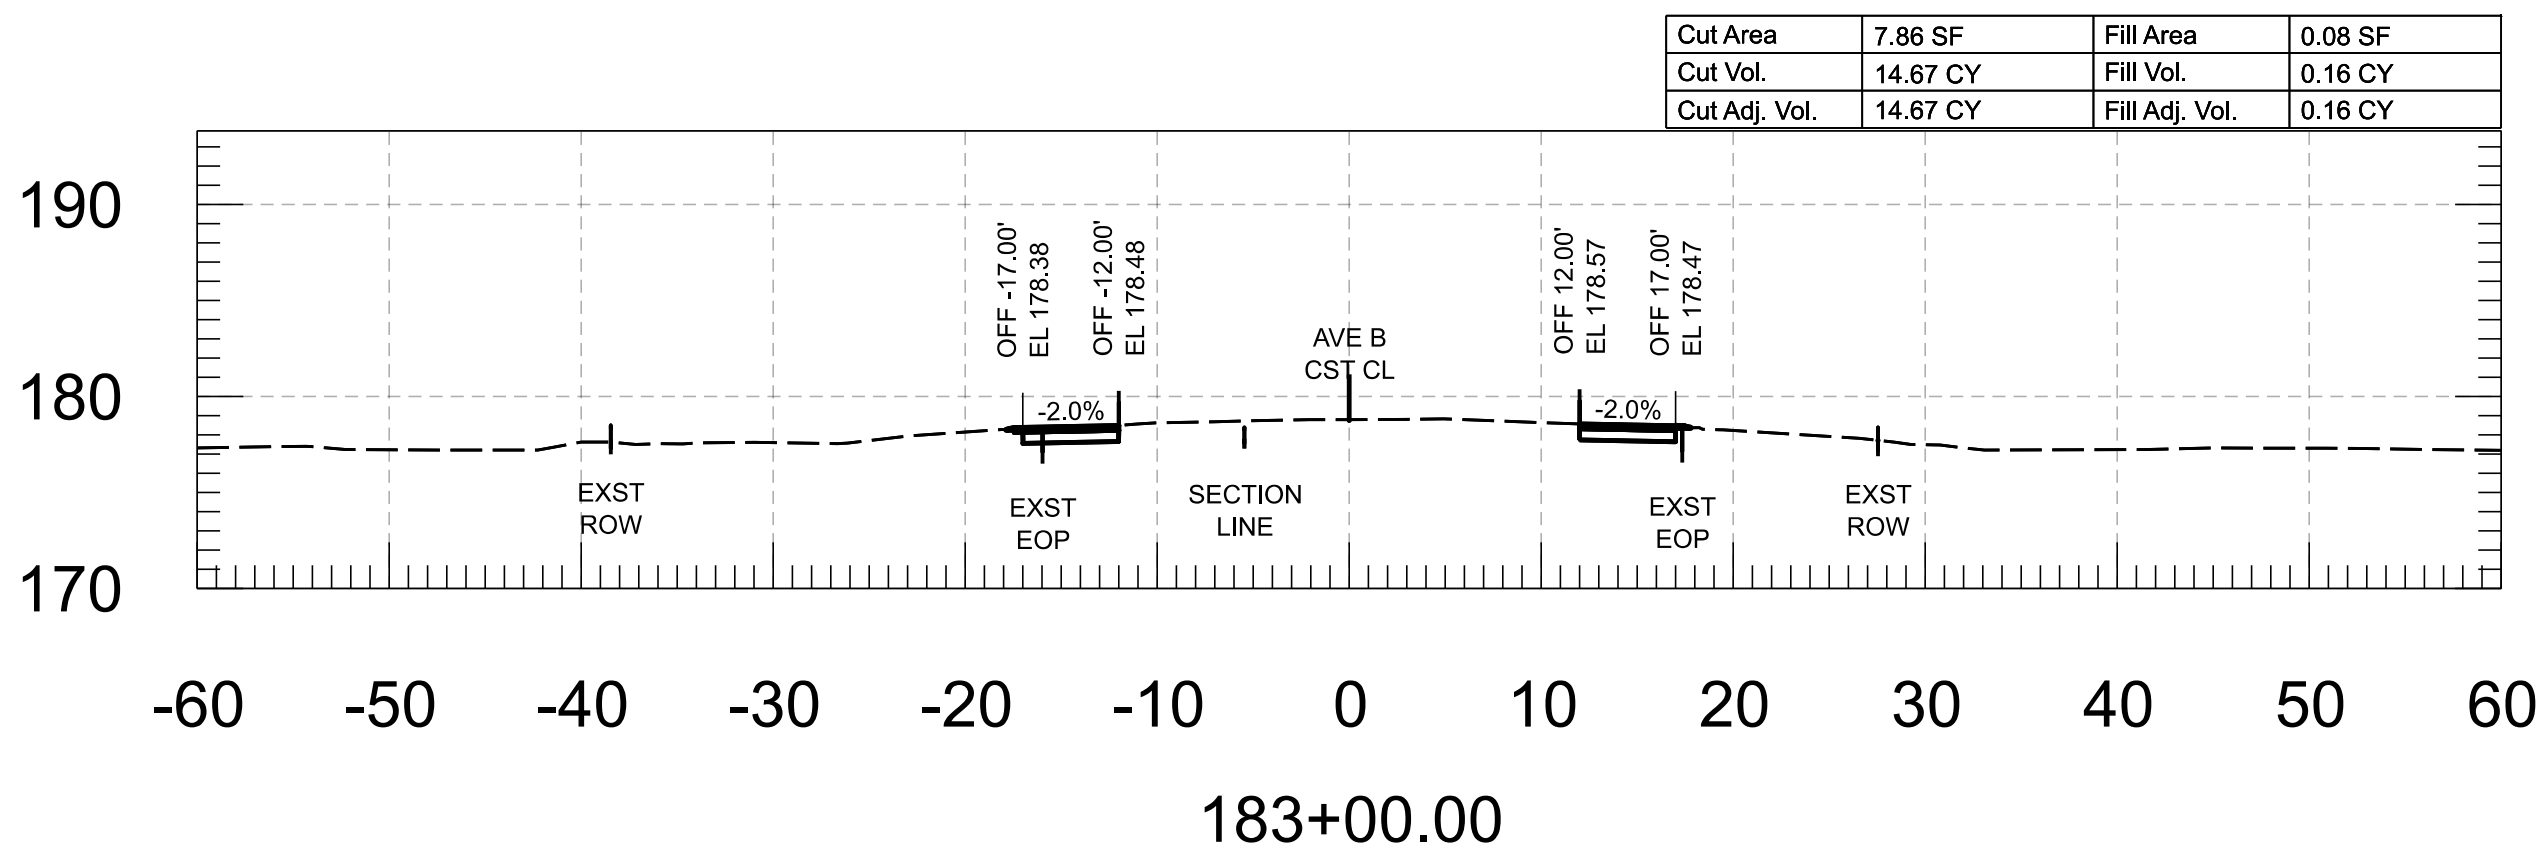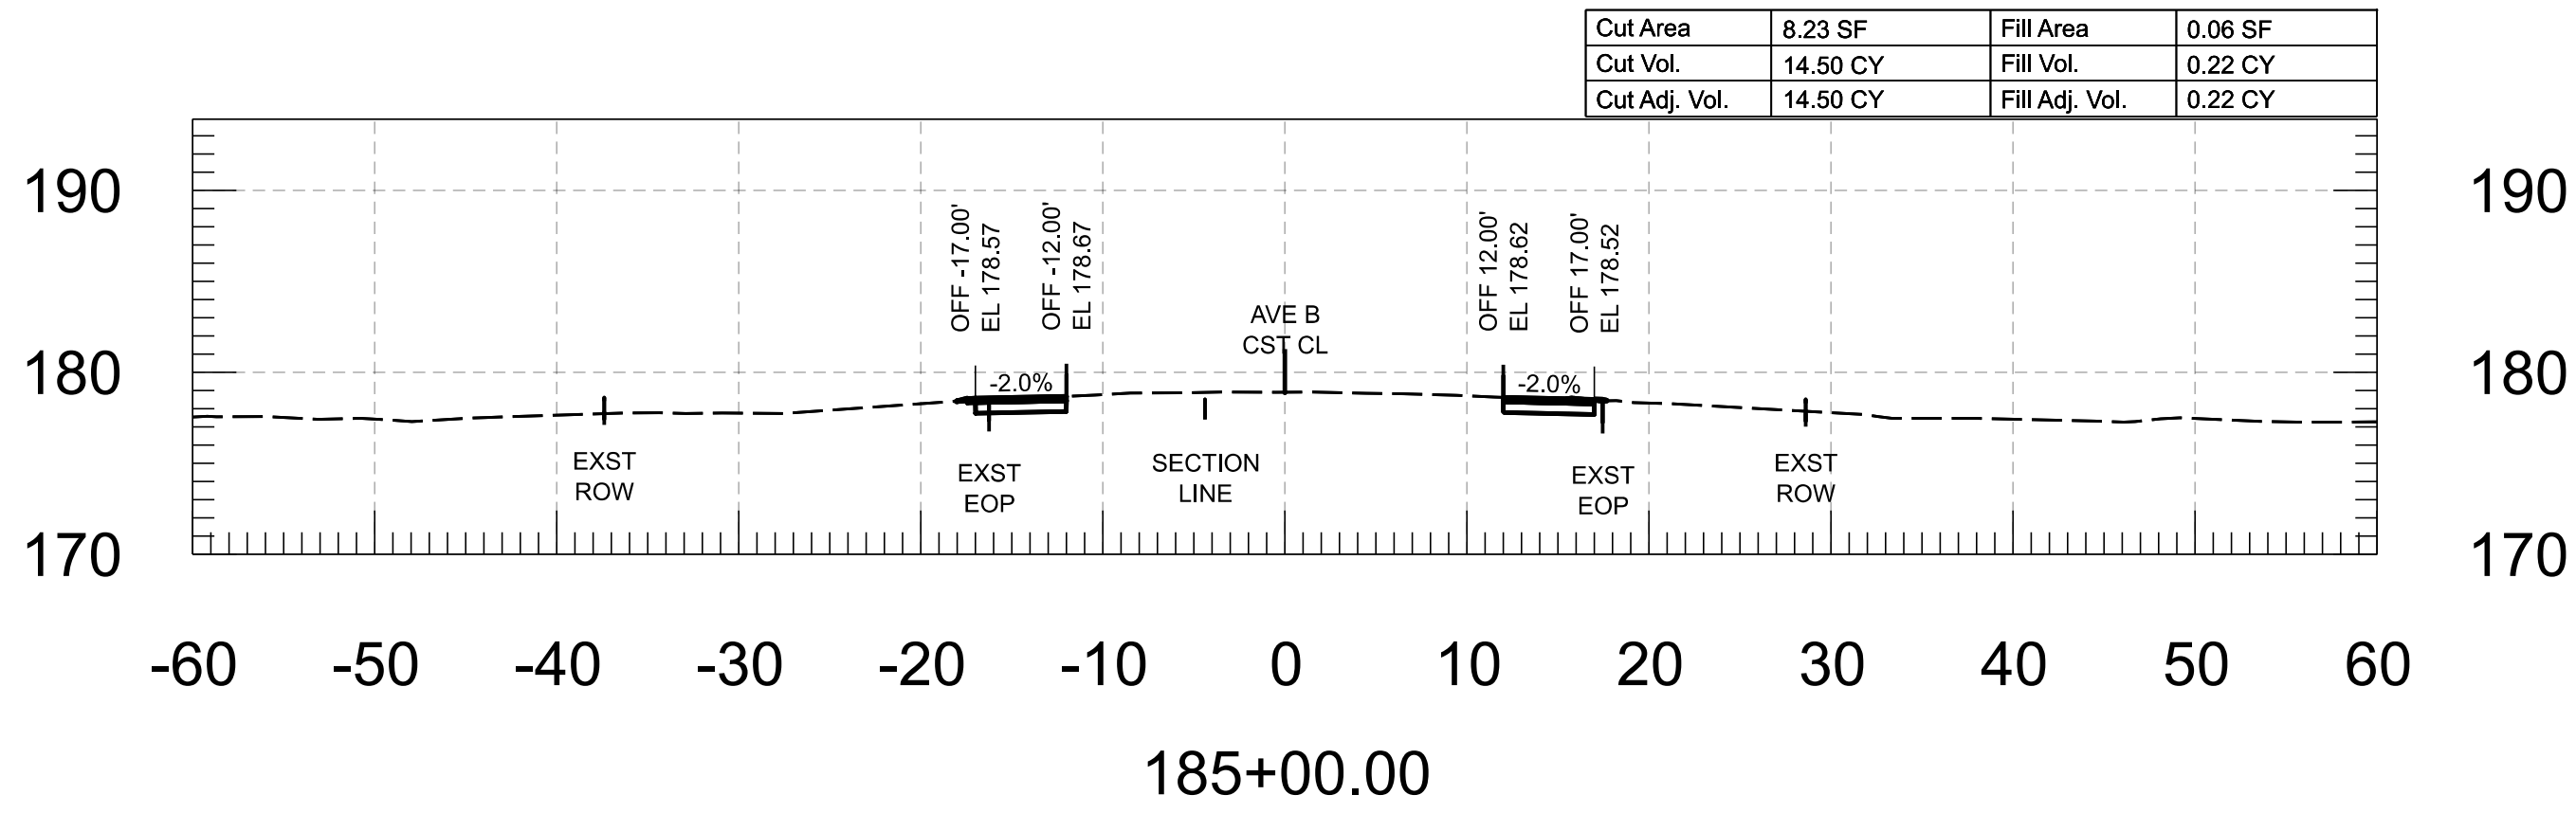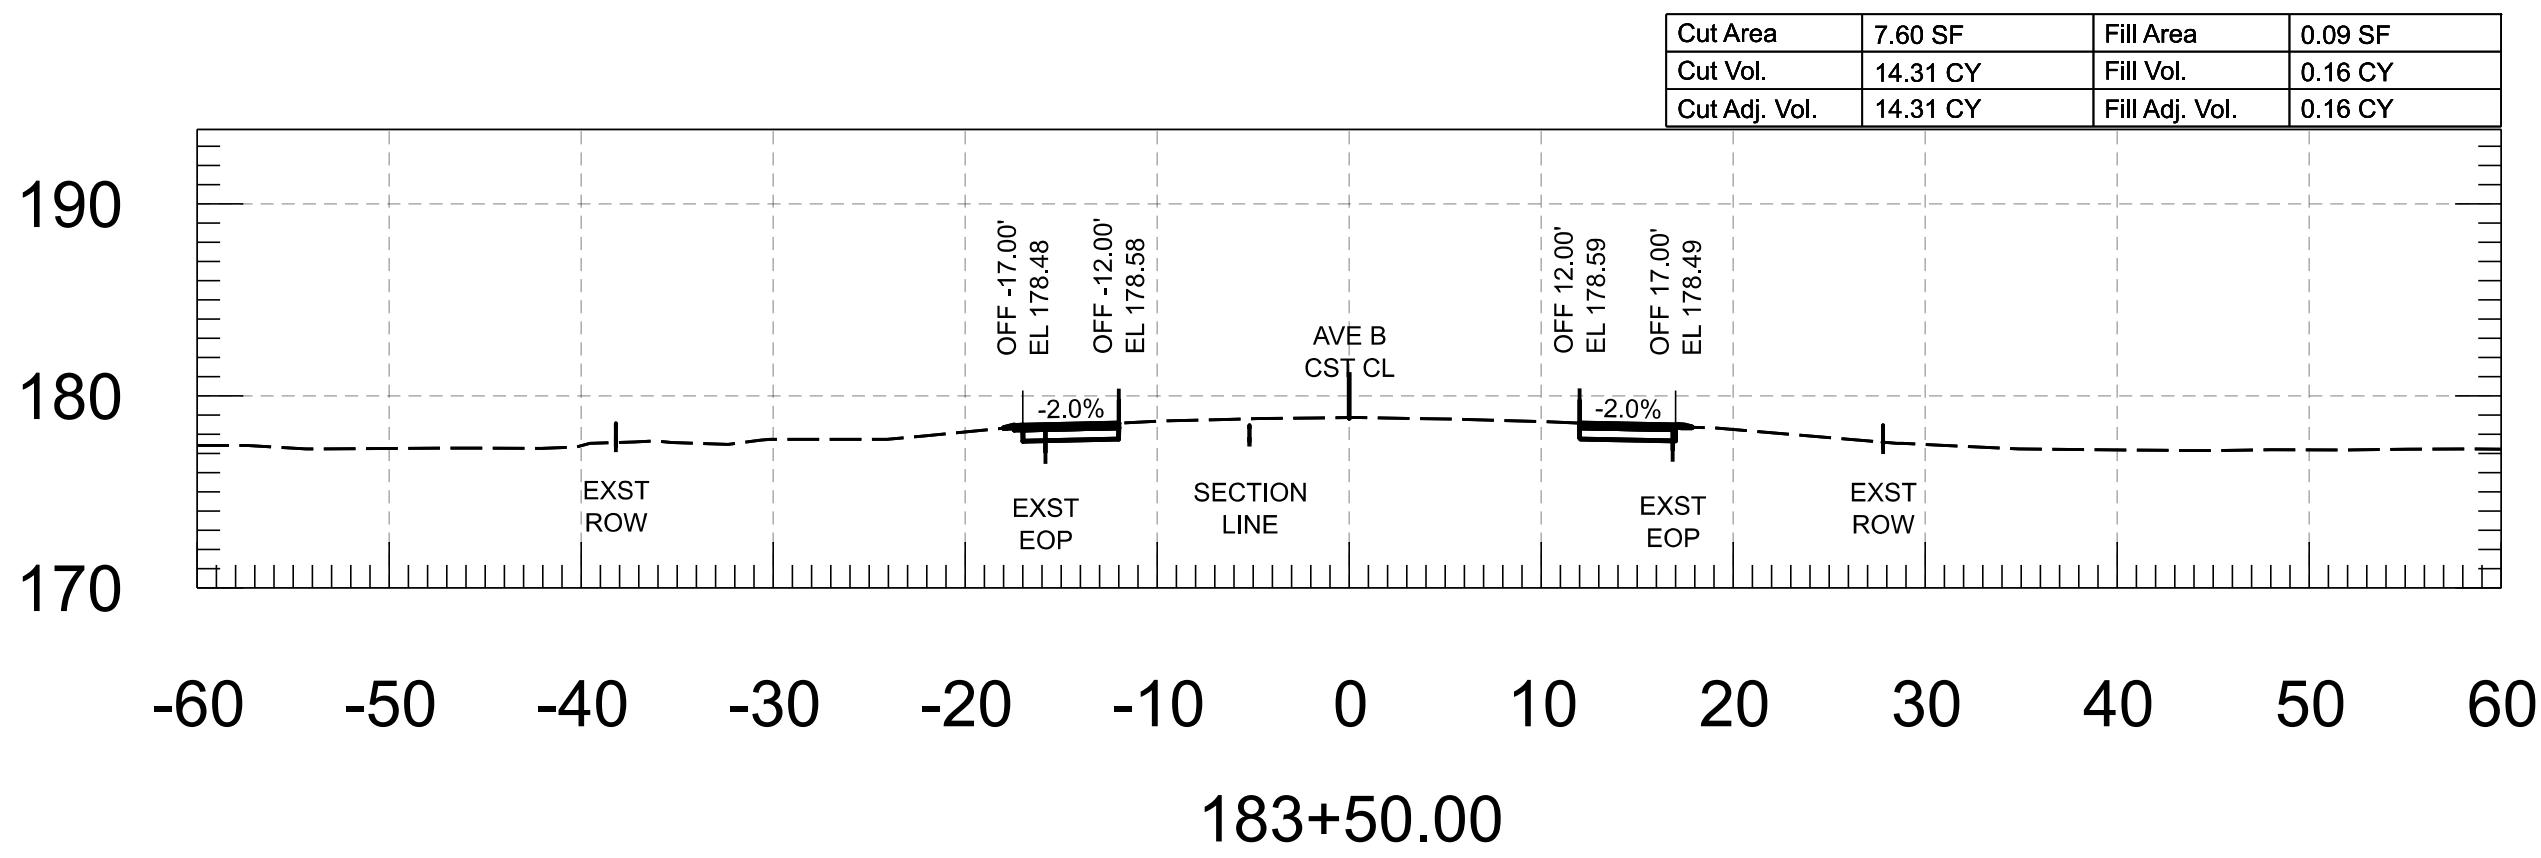


FOR INFORMATION ONLY		NAME	DATE	ARIZONA DEPARTMENT OF TRANSPORTATION PROJECT DELIVERY AND OPERATIONS DIVISION ROADWAY DESIGN SECTION	ROUTE	F.H.W.A. Arizona Division	STATE ARIZ.	PROJECT NO.	FEDERAL ID NO.	SHEET NO.	TOTAL SHEETS	RECORD DRAWING
	DESIGN	M. SCHOEN	07/26					0000 YU YYU	YYU-0(221)T	57	86	
	DRAWN	P. ESCOBAR	07/26									
	CHECKED	H. RIOS	07/26									
	 WSP USA Inc. 1230 West Washington Street, Suite 600 Tempe, AZ 85288	AVE B CROSS SECTIONS	MILEPOST	LOCATION AVENUE B, COUNTY 18TH ST - SR 195								DWG
STRUCTURE NO.	TRACS NO. T0439 01C							___ OF ___				


Cut Area	8.27 SF	Fill Area	0.02 SF
Cut Vol.	14.98 CY	Fill Vol.	0.08 CY
Cut Adj. Vol.	14.98 CY	Fill Adj. Vol.	0.08 CY

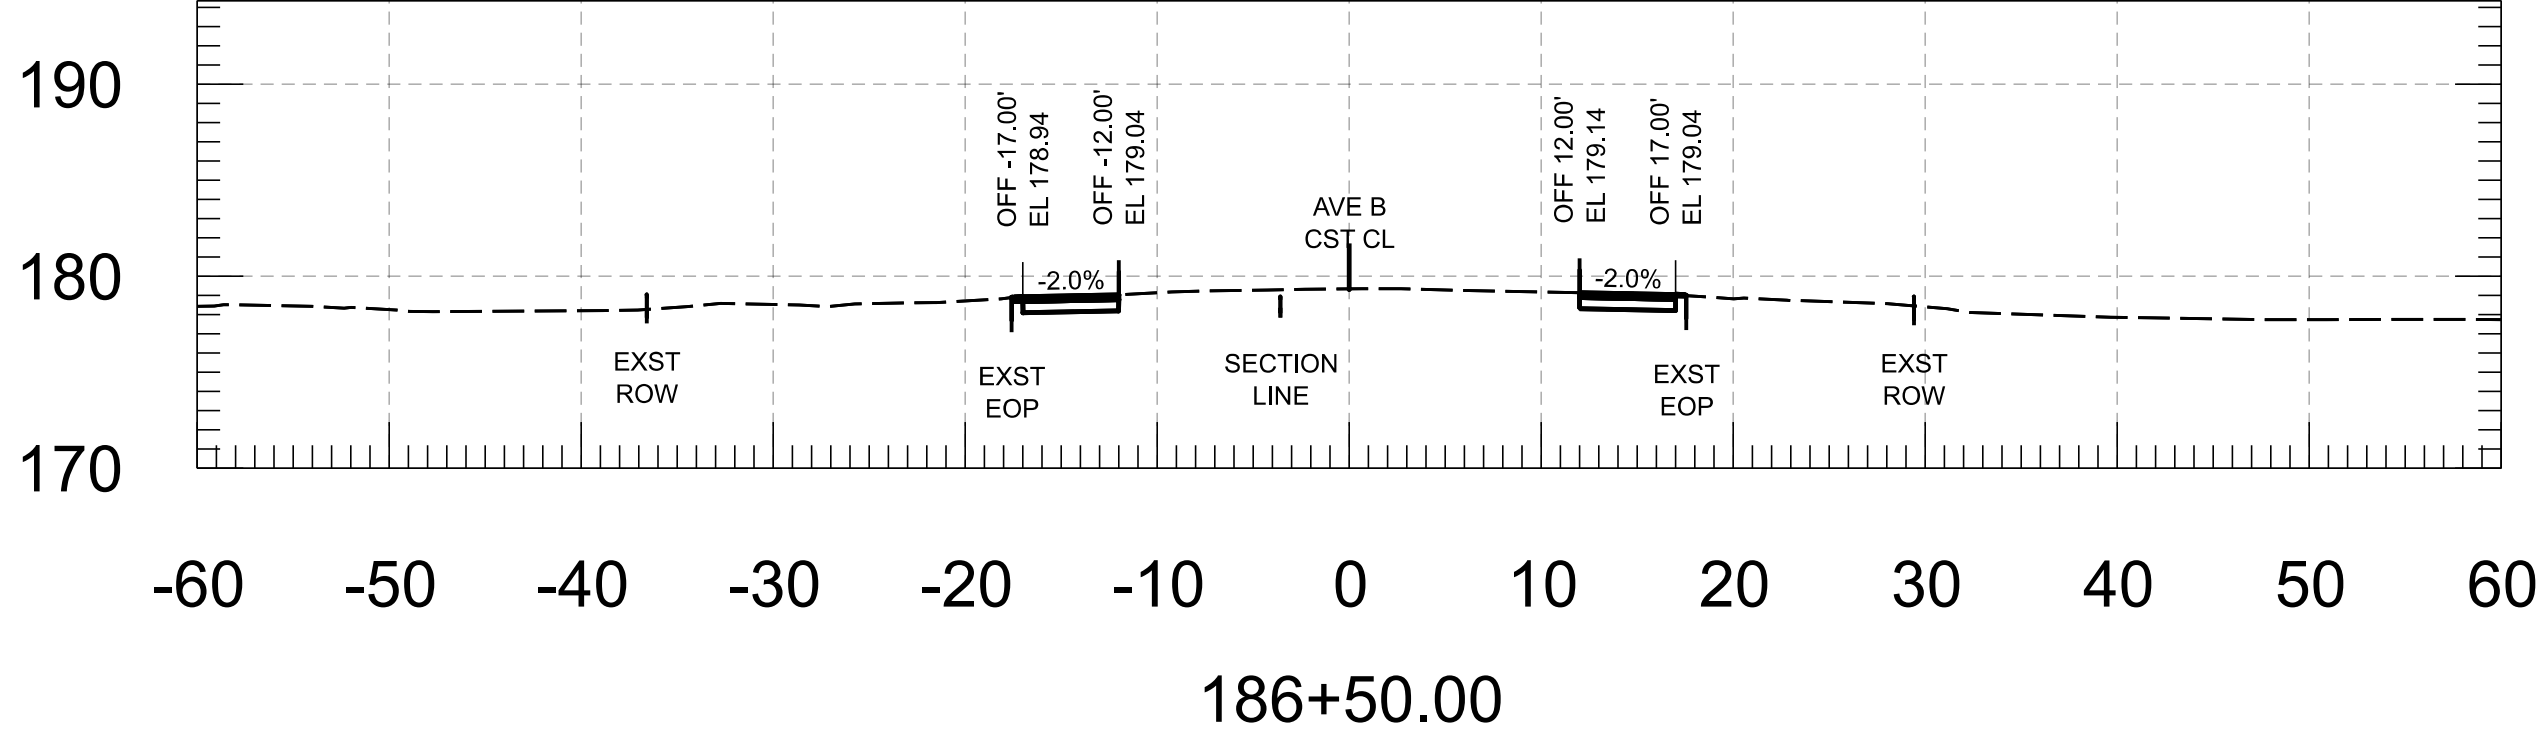


Cut Area	8.01 SF	Fill Area	0.18 SF
Cut Vol.	14.20 CY	Fill Vol.	0.45 CY
Cut Adj. Vol.	14.20 CY	Fill Adj. Vol.	0.45 CY

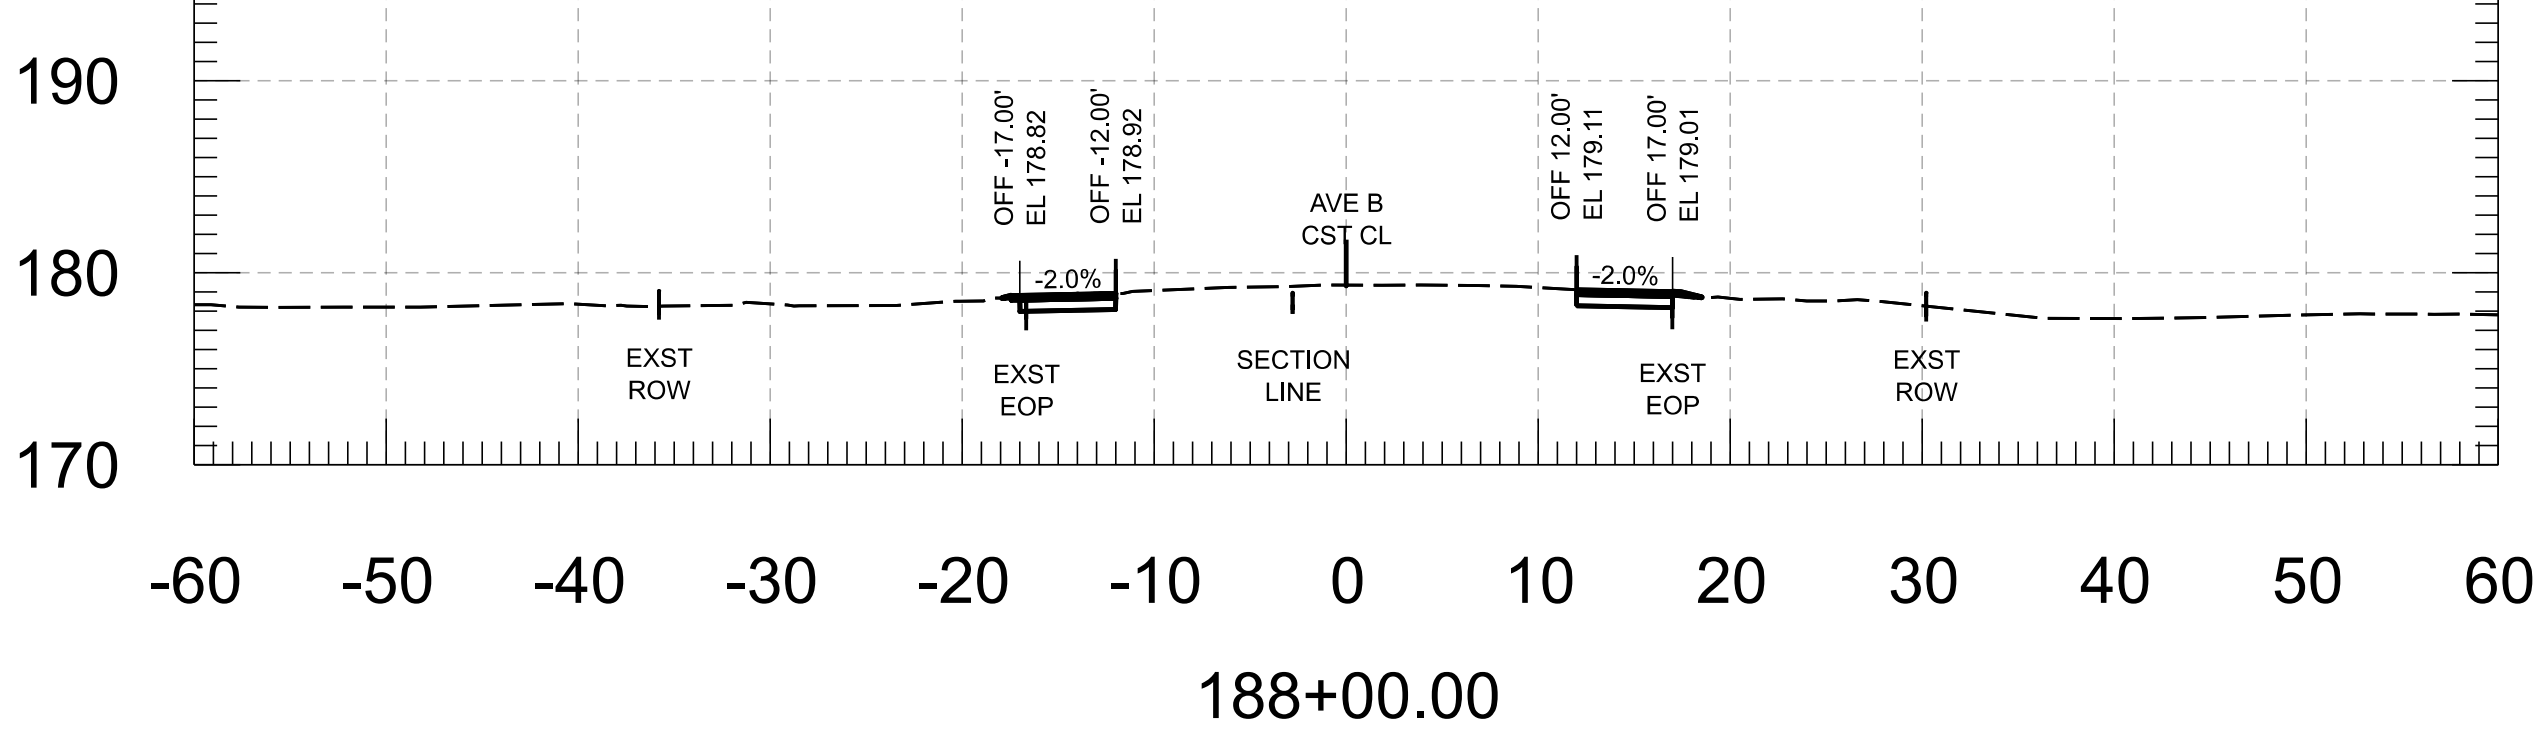


Cut Area	7.91 SF	Fill Area	0.07 SF
Cut Vol.	13.97 CY	Fill Vol.	0.43 CY
Cut Adj. Vol.	13.97 CY	Fill Adj. Vol.	0.43 CY

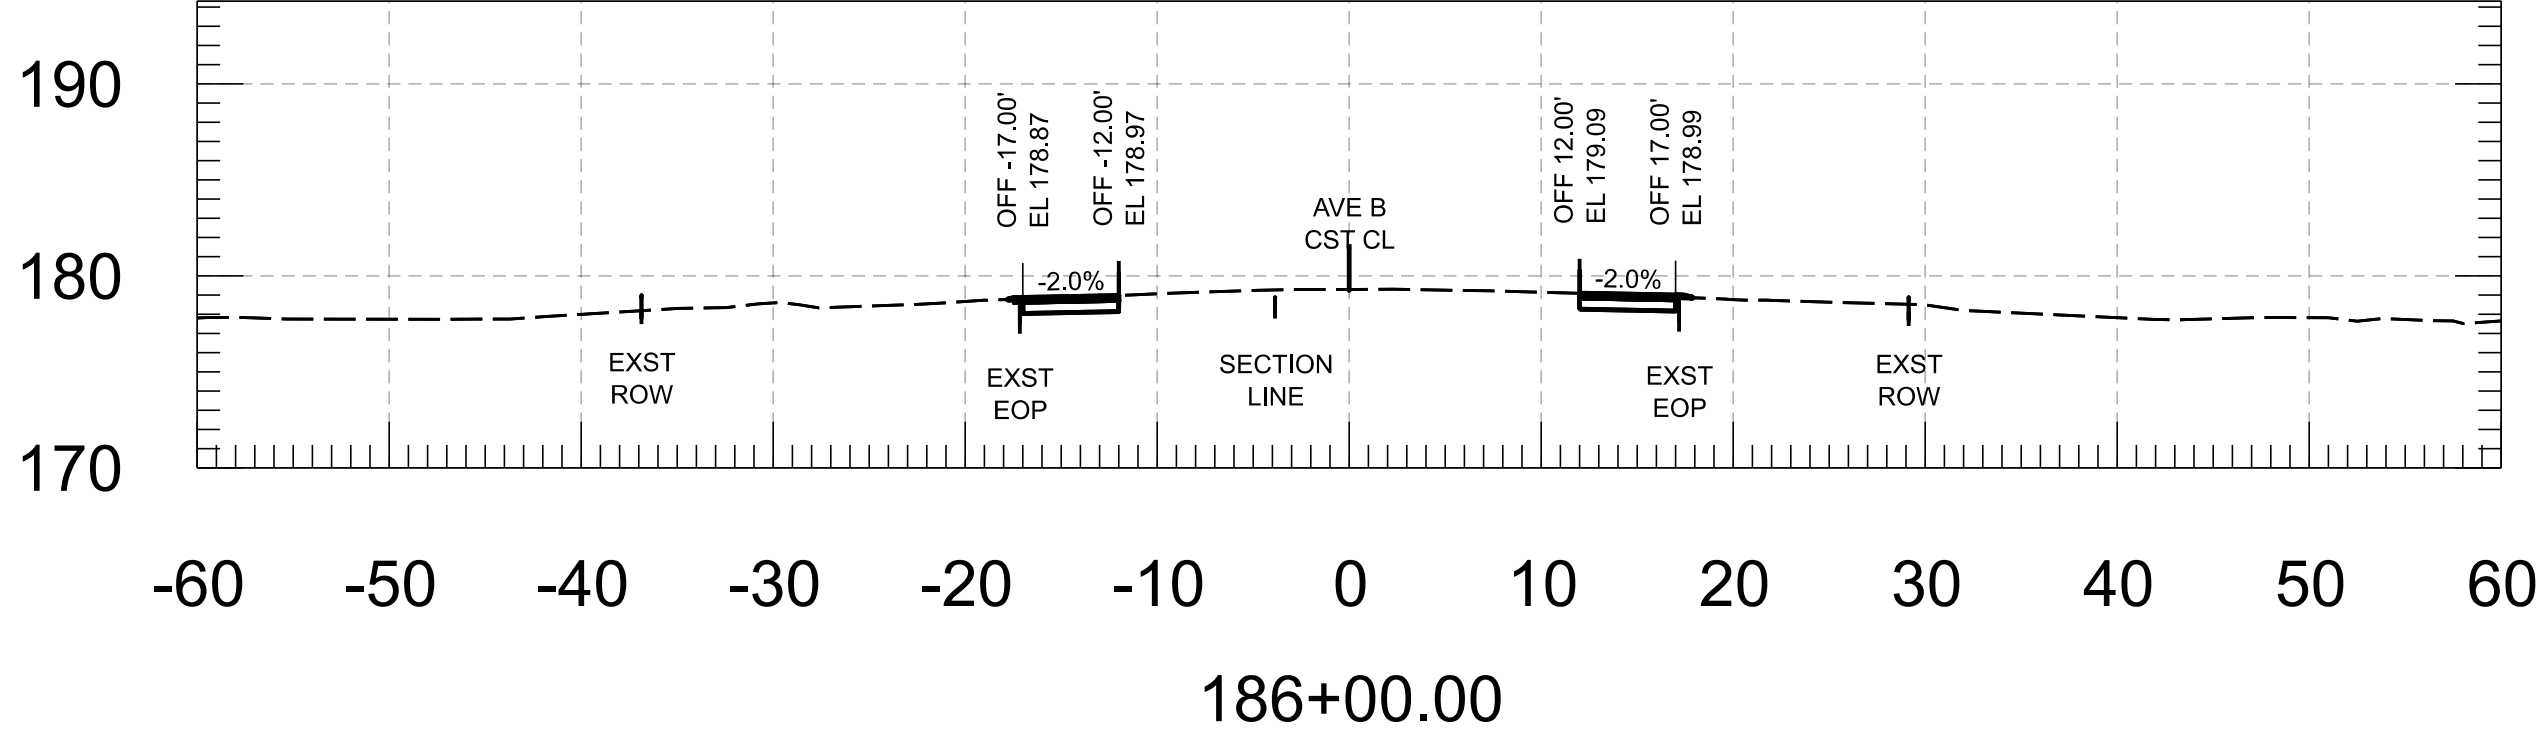


Cut Area	7.32 SF	Fill Area	0.30 SF
Cut Vol.	13.42 CY	Fill Vol.	0.53 CY
Cut Adj. Vol.	13.42 CY	Fill Adj. Vol.	0.53 CY

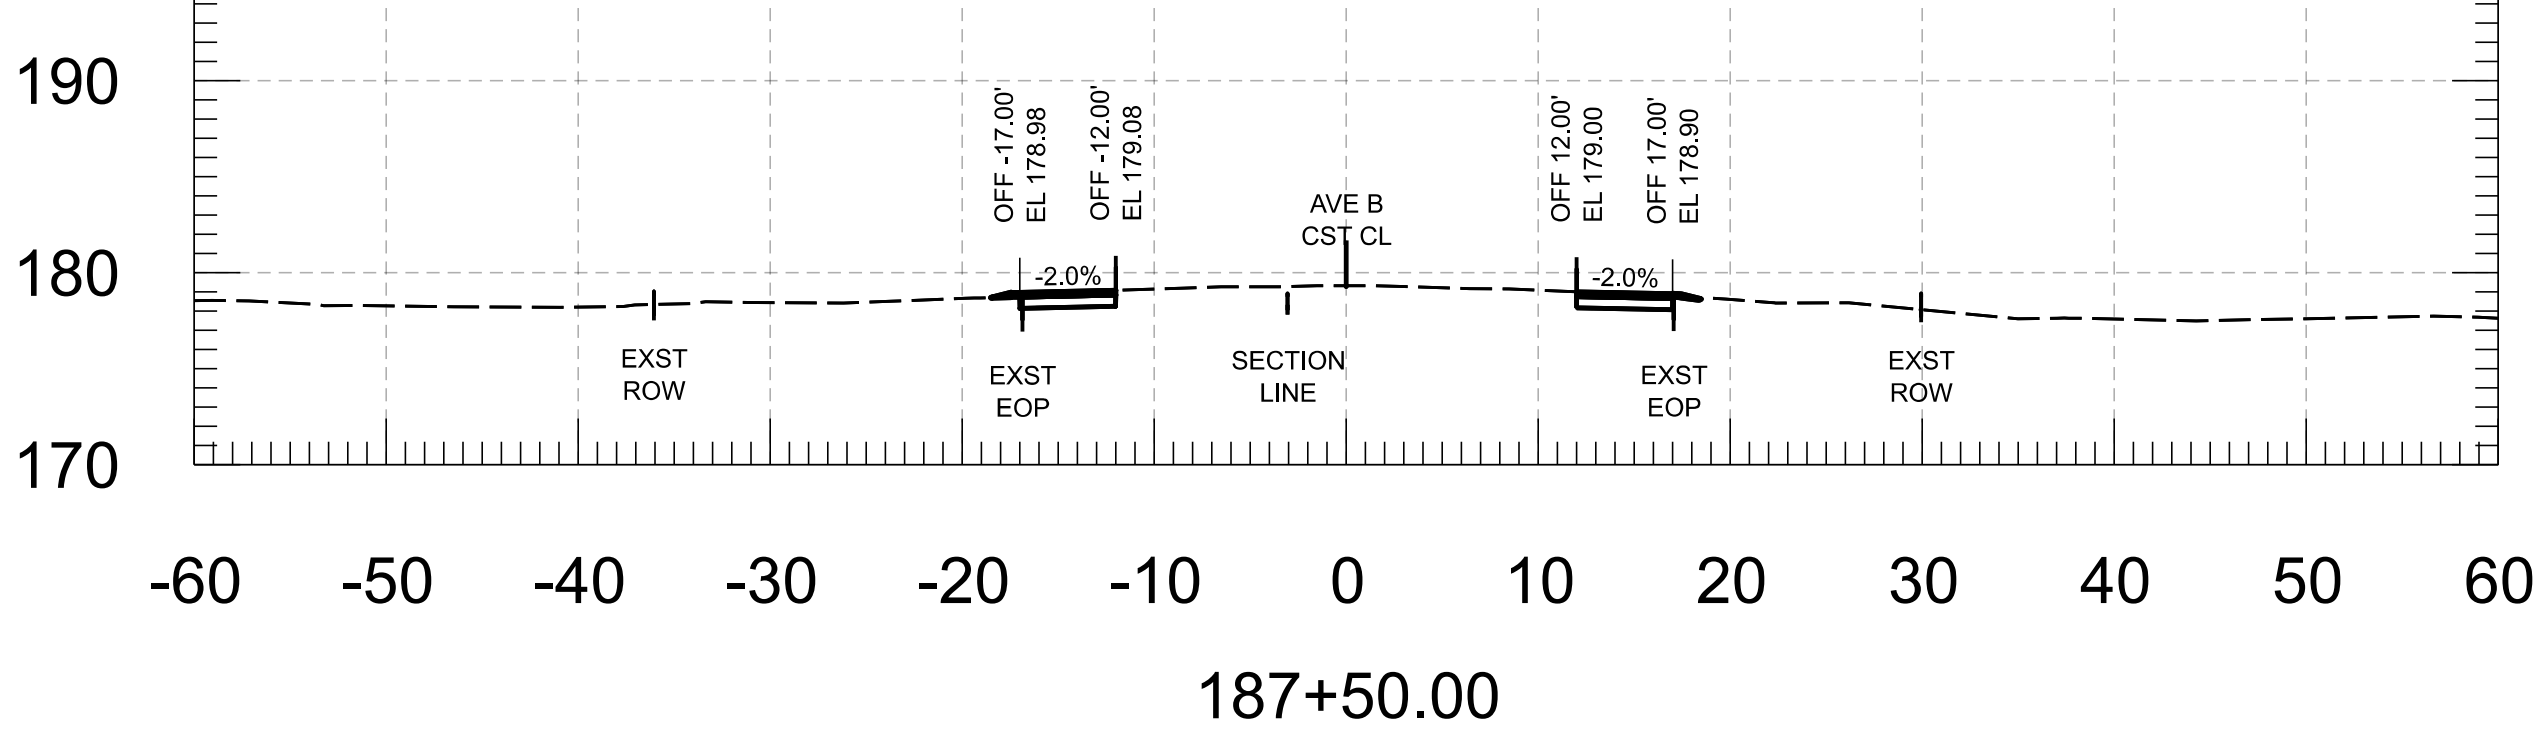








Cut Area	7.17 SF	Fill Area	0.39 SF
Cut Vol.	14.26 CY	Fill Vol.	0.42 CY
Cut Adj. Vol.	14.26 CY	Fill Adj. Vol.	0.42 CY

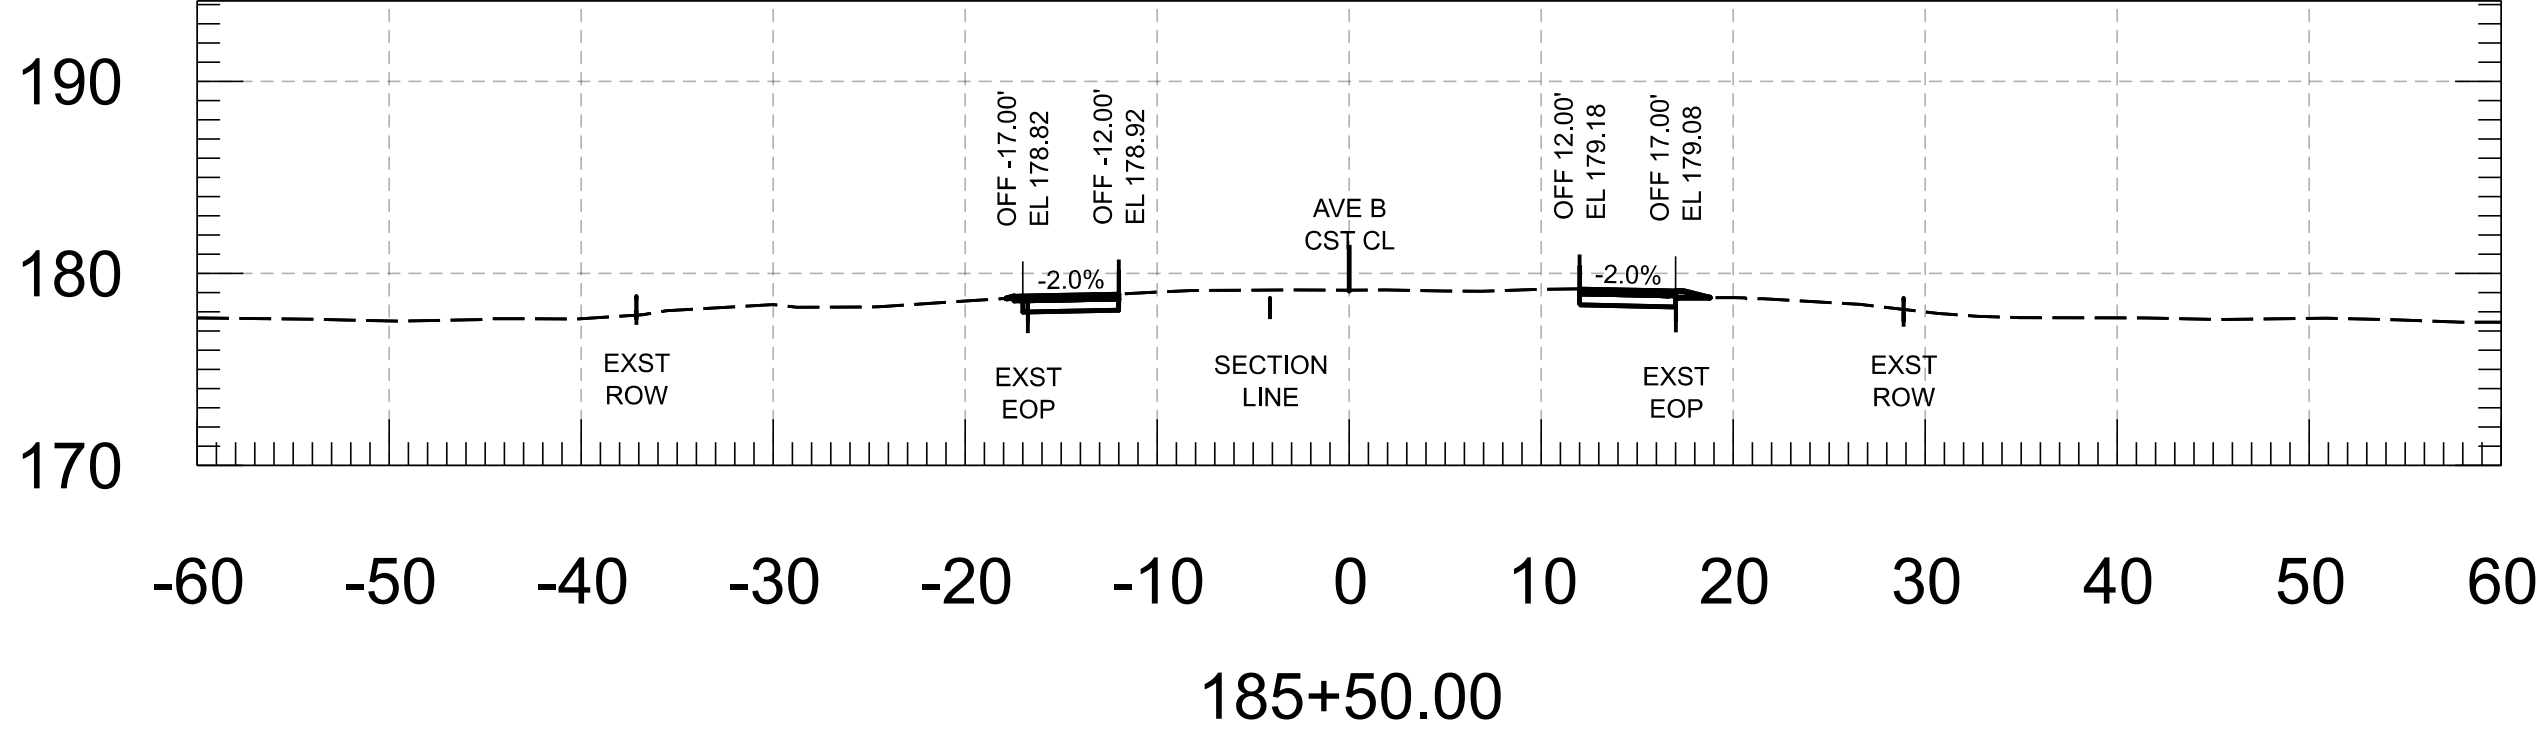

Cut Area	7.18 SF	Fill Area	0.27 SF
Cut Vol.	14.30 CY	Fill Vol.	0.26 CY
Cut Adj. Vol.	14.30 CY	Fill Adj. Vol.	0.26 CY

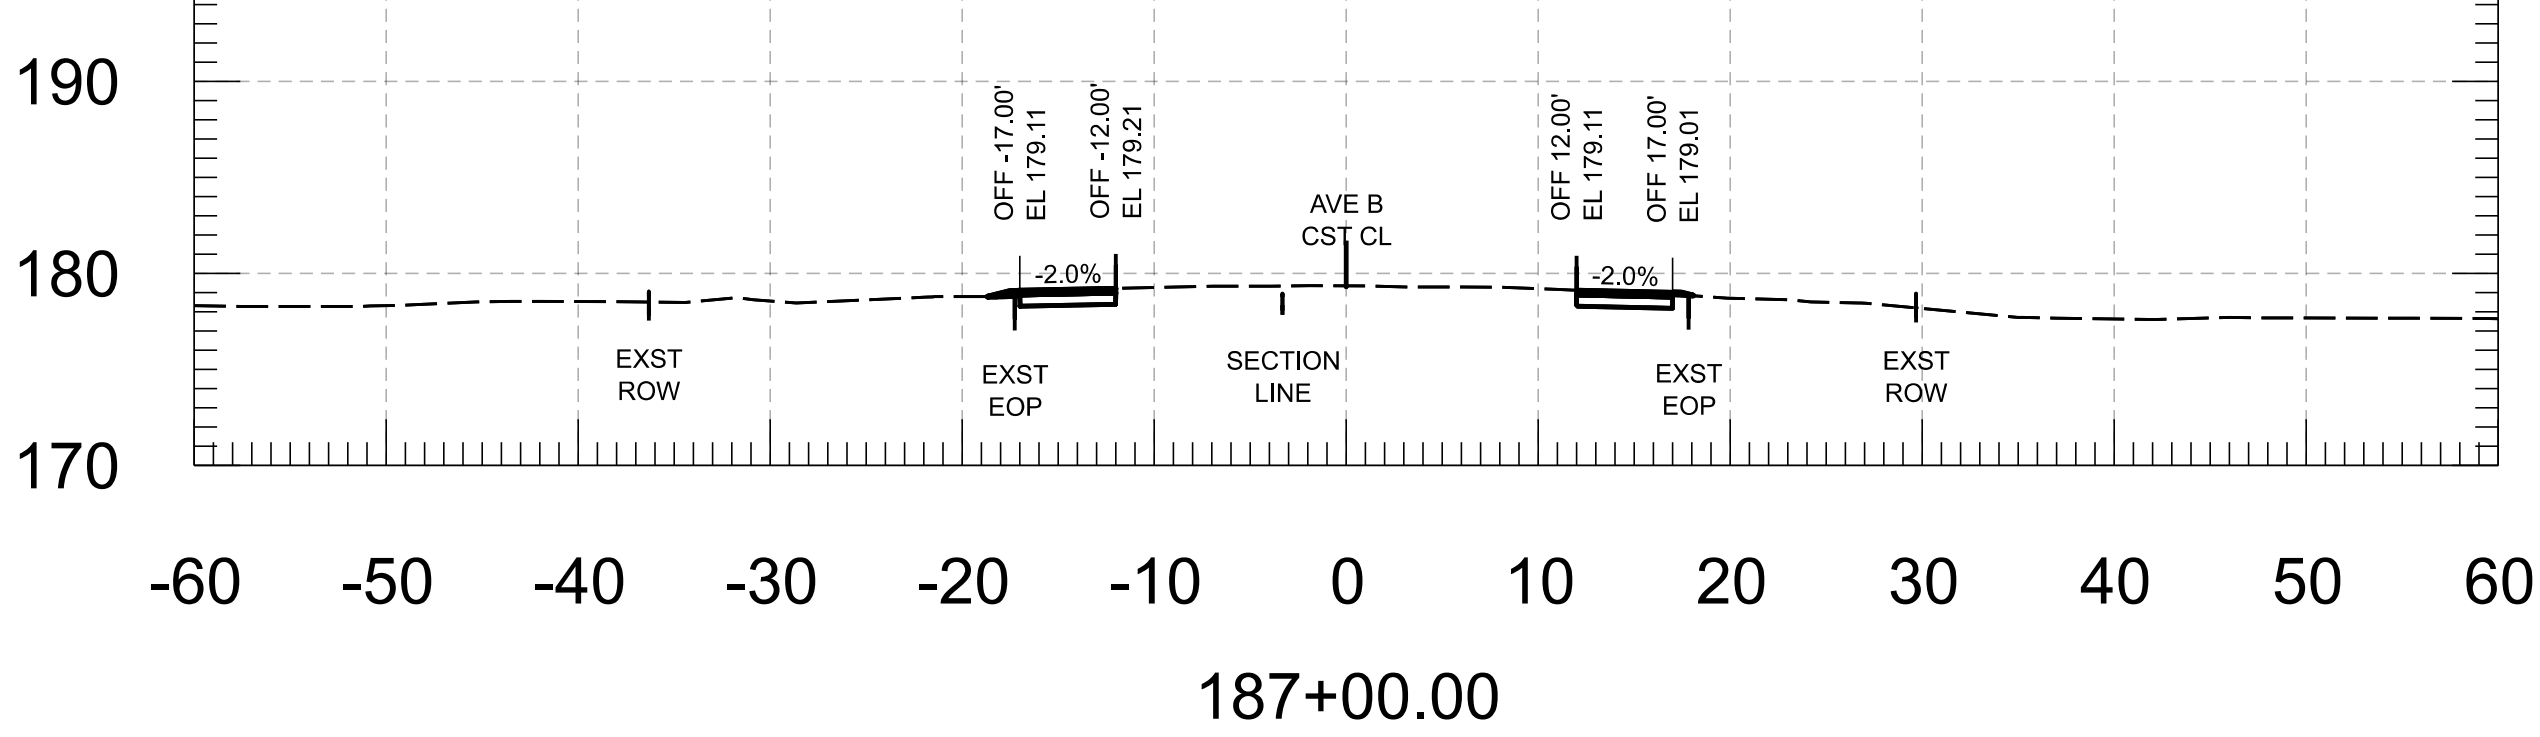


 FOR INFORMATION ONLY		NAME	DATE	ARIZONA DEPARTMENT OF TRANSPORTATION PROJECT DELIVERY AND OPERATIONS DIVISION ROADWAY DESIGN SECTION	ROUTE	F.H.W.A. Arizona Division	STATE ARIZ.	PROJECT NO.	FEDERAL ID NO.	SHEET NO.	TOTAL SHEETS	RECORD DRAWING
	DESIGN	M. SCHOEN	07/26					0000 YU YYU	YYU-0(221)T	58	86	
	DRAWN	P. ESCOBAR	07/26									
	CHECKED	H. RIOS	07/26									
		 WSP USA Inc. 1230 West Washington Street, Suite 600 Tempe, AZ 85288	AVE B CROSS SECTIONS			MILEPOST	LOCATION AVENUE B, COUNTY 18TH ST - SR 195					
					STRUCTURE NO.	TRACS NO. T0439 01C						___ OF ___

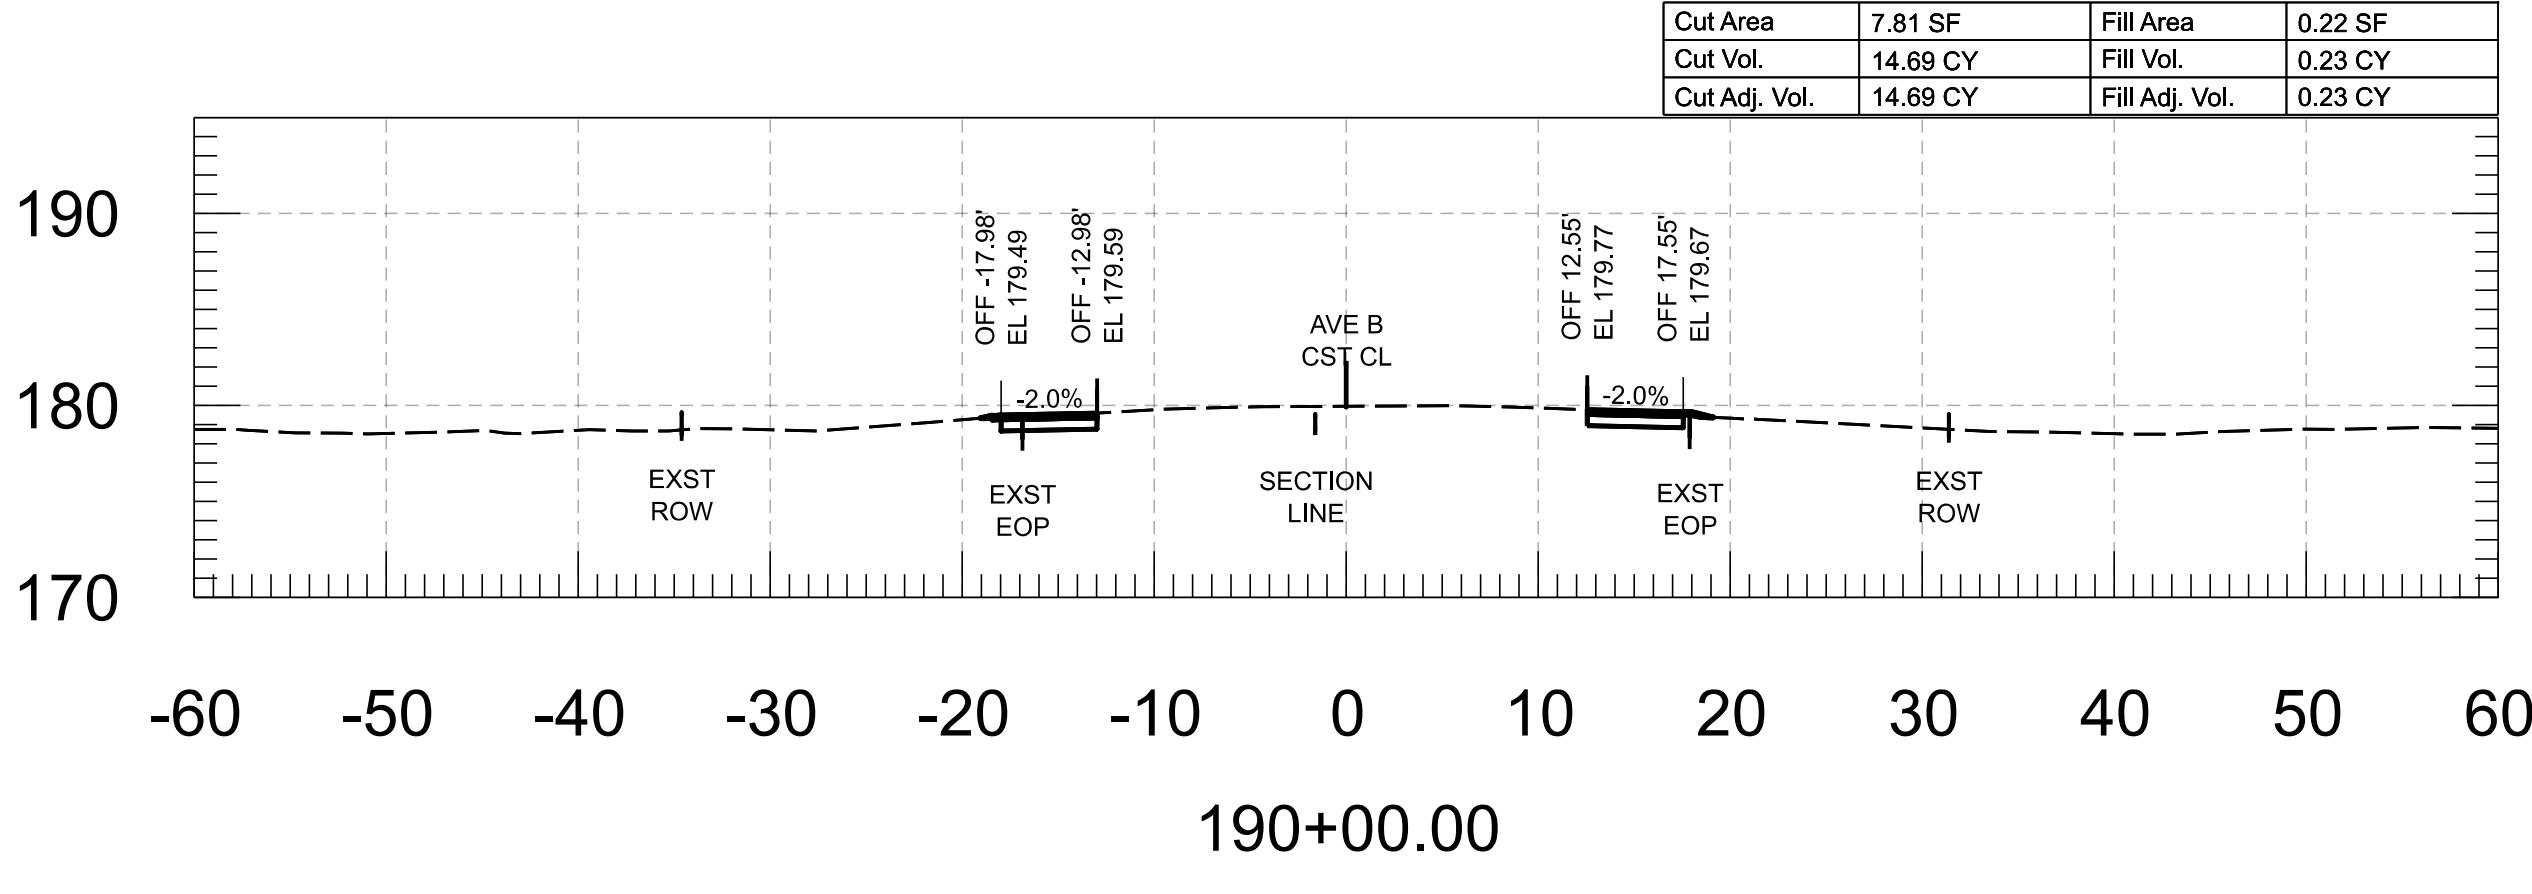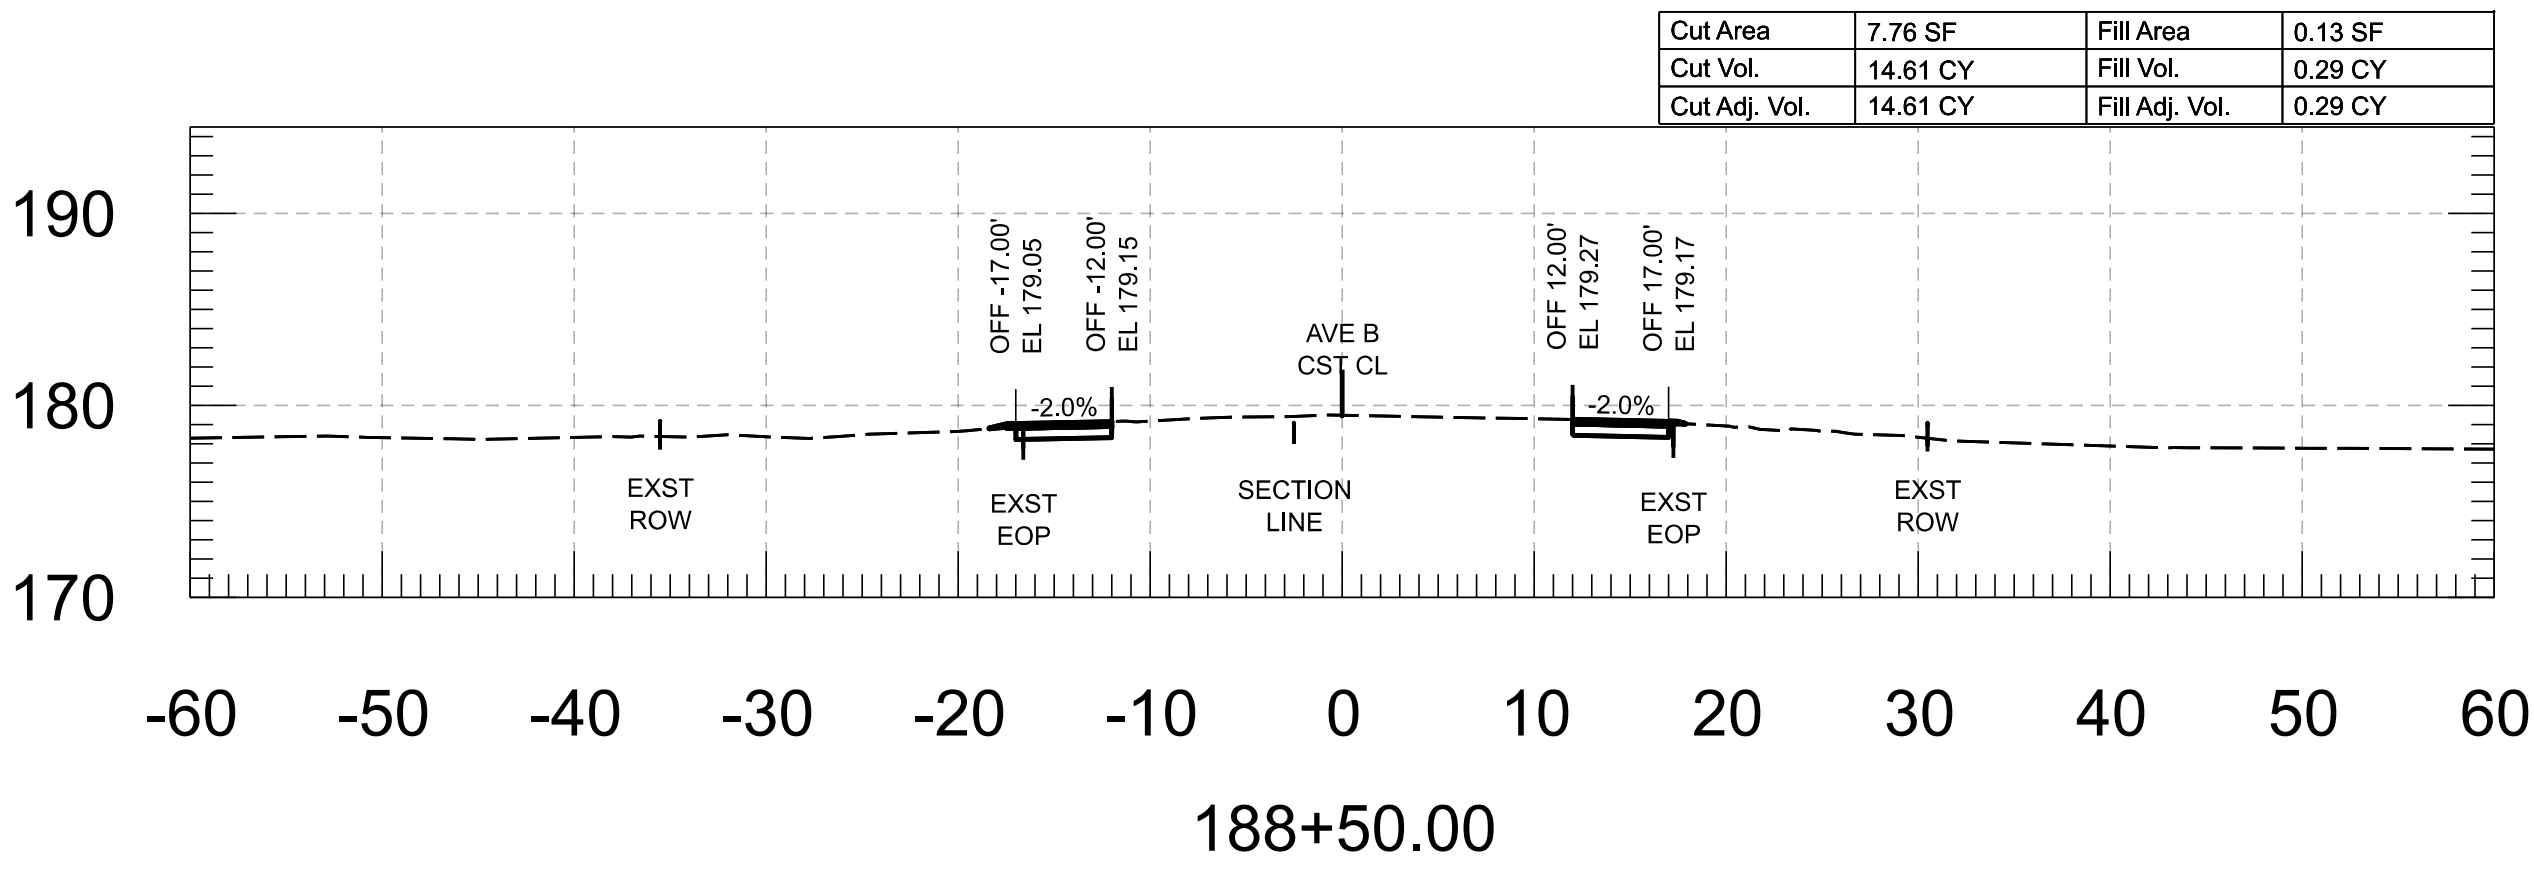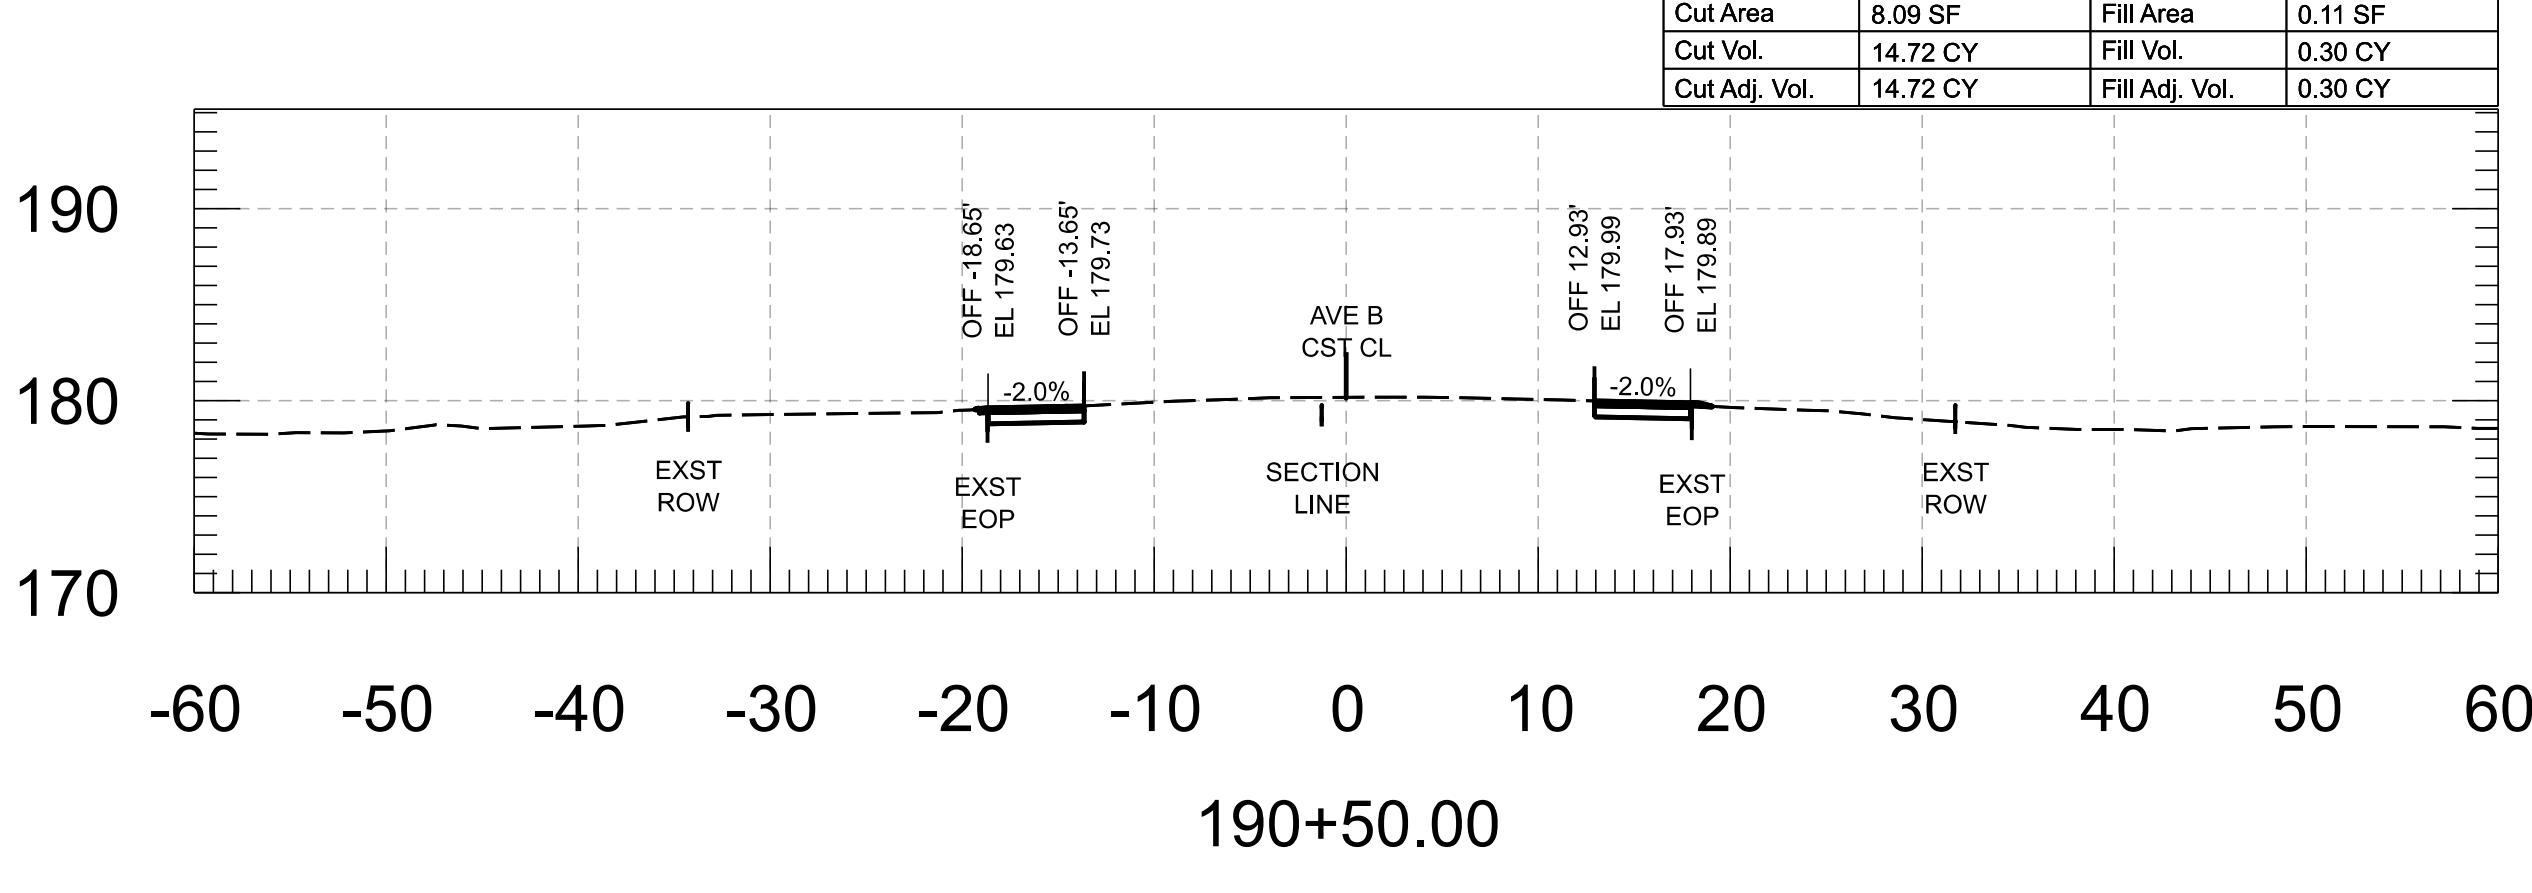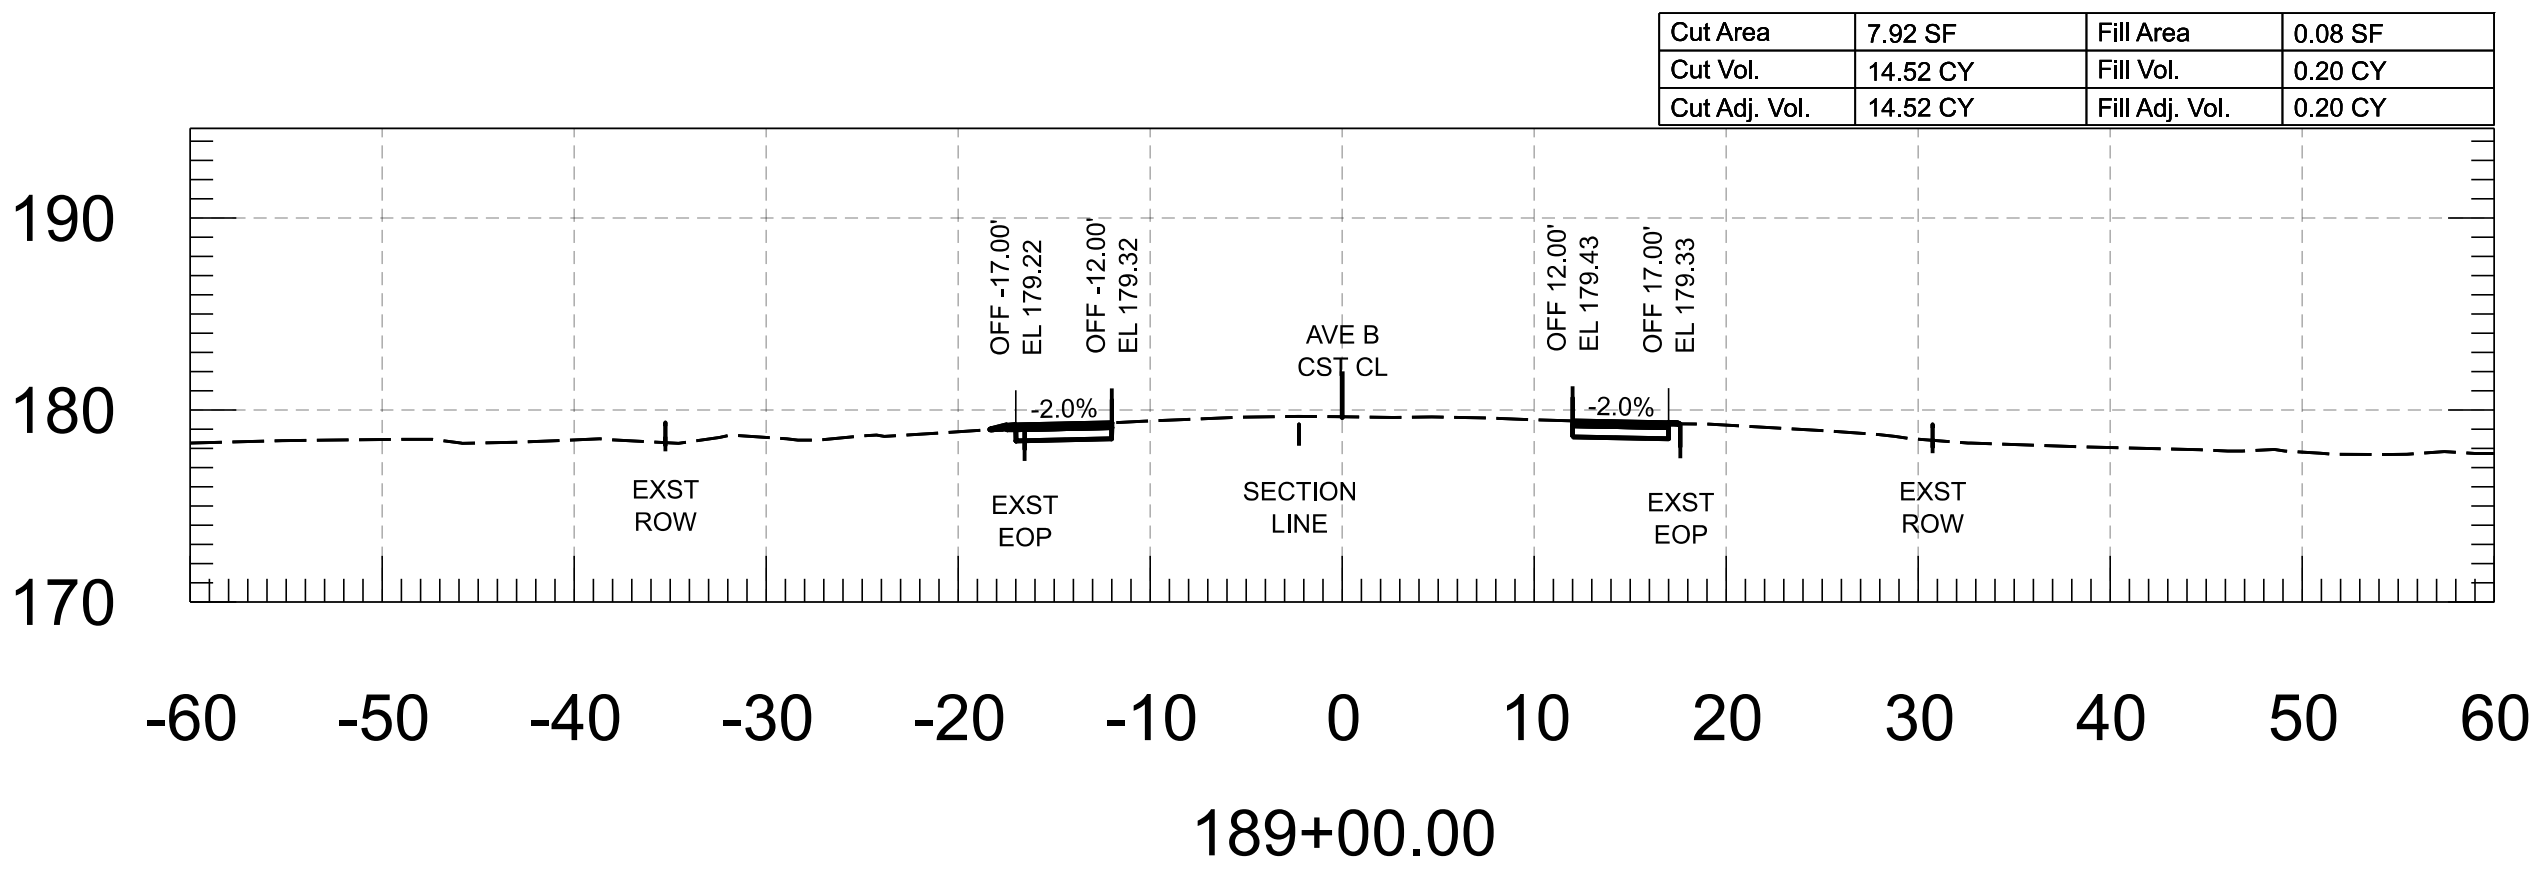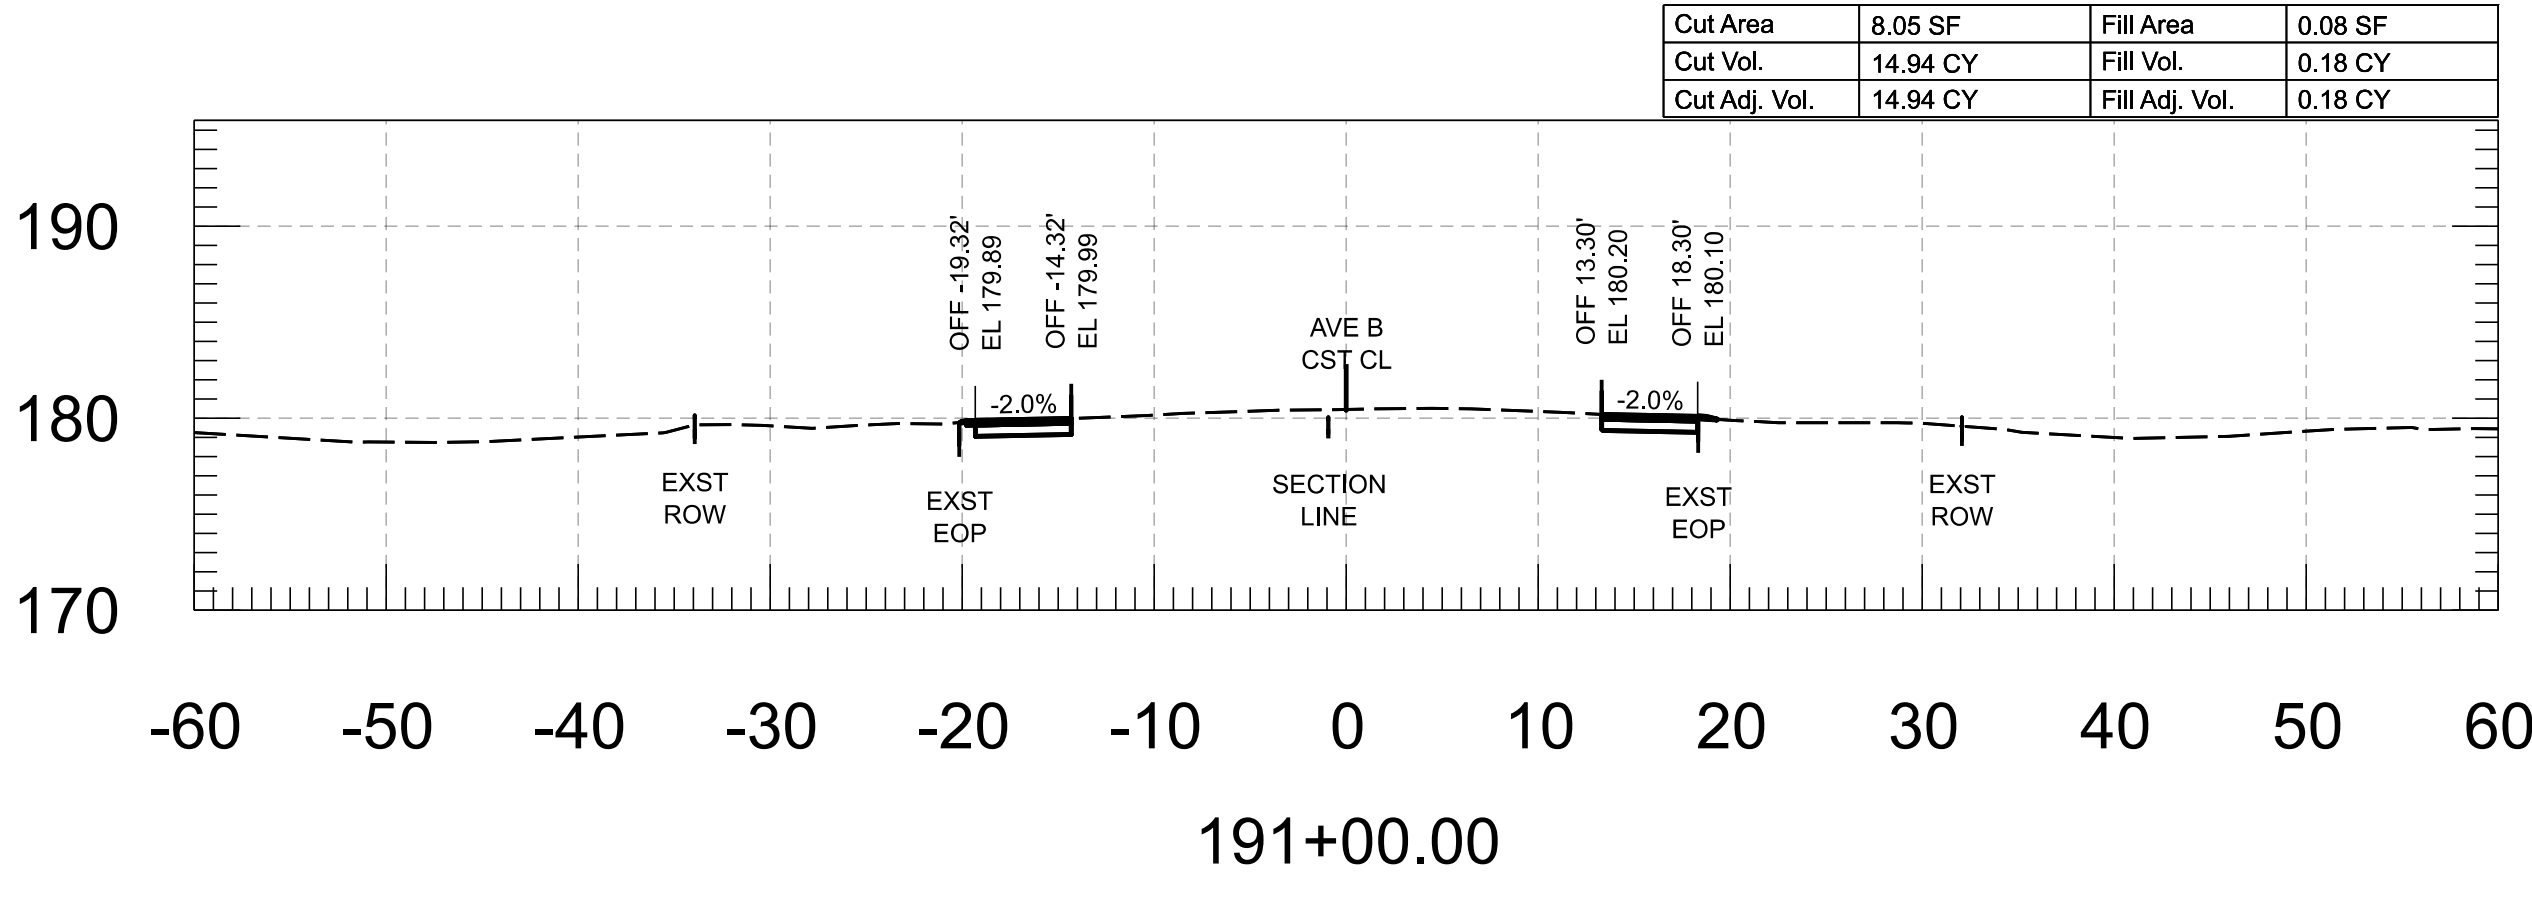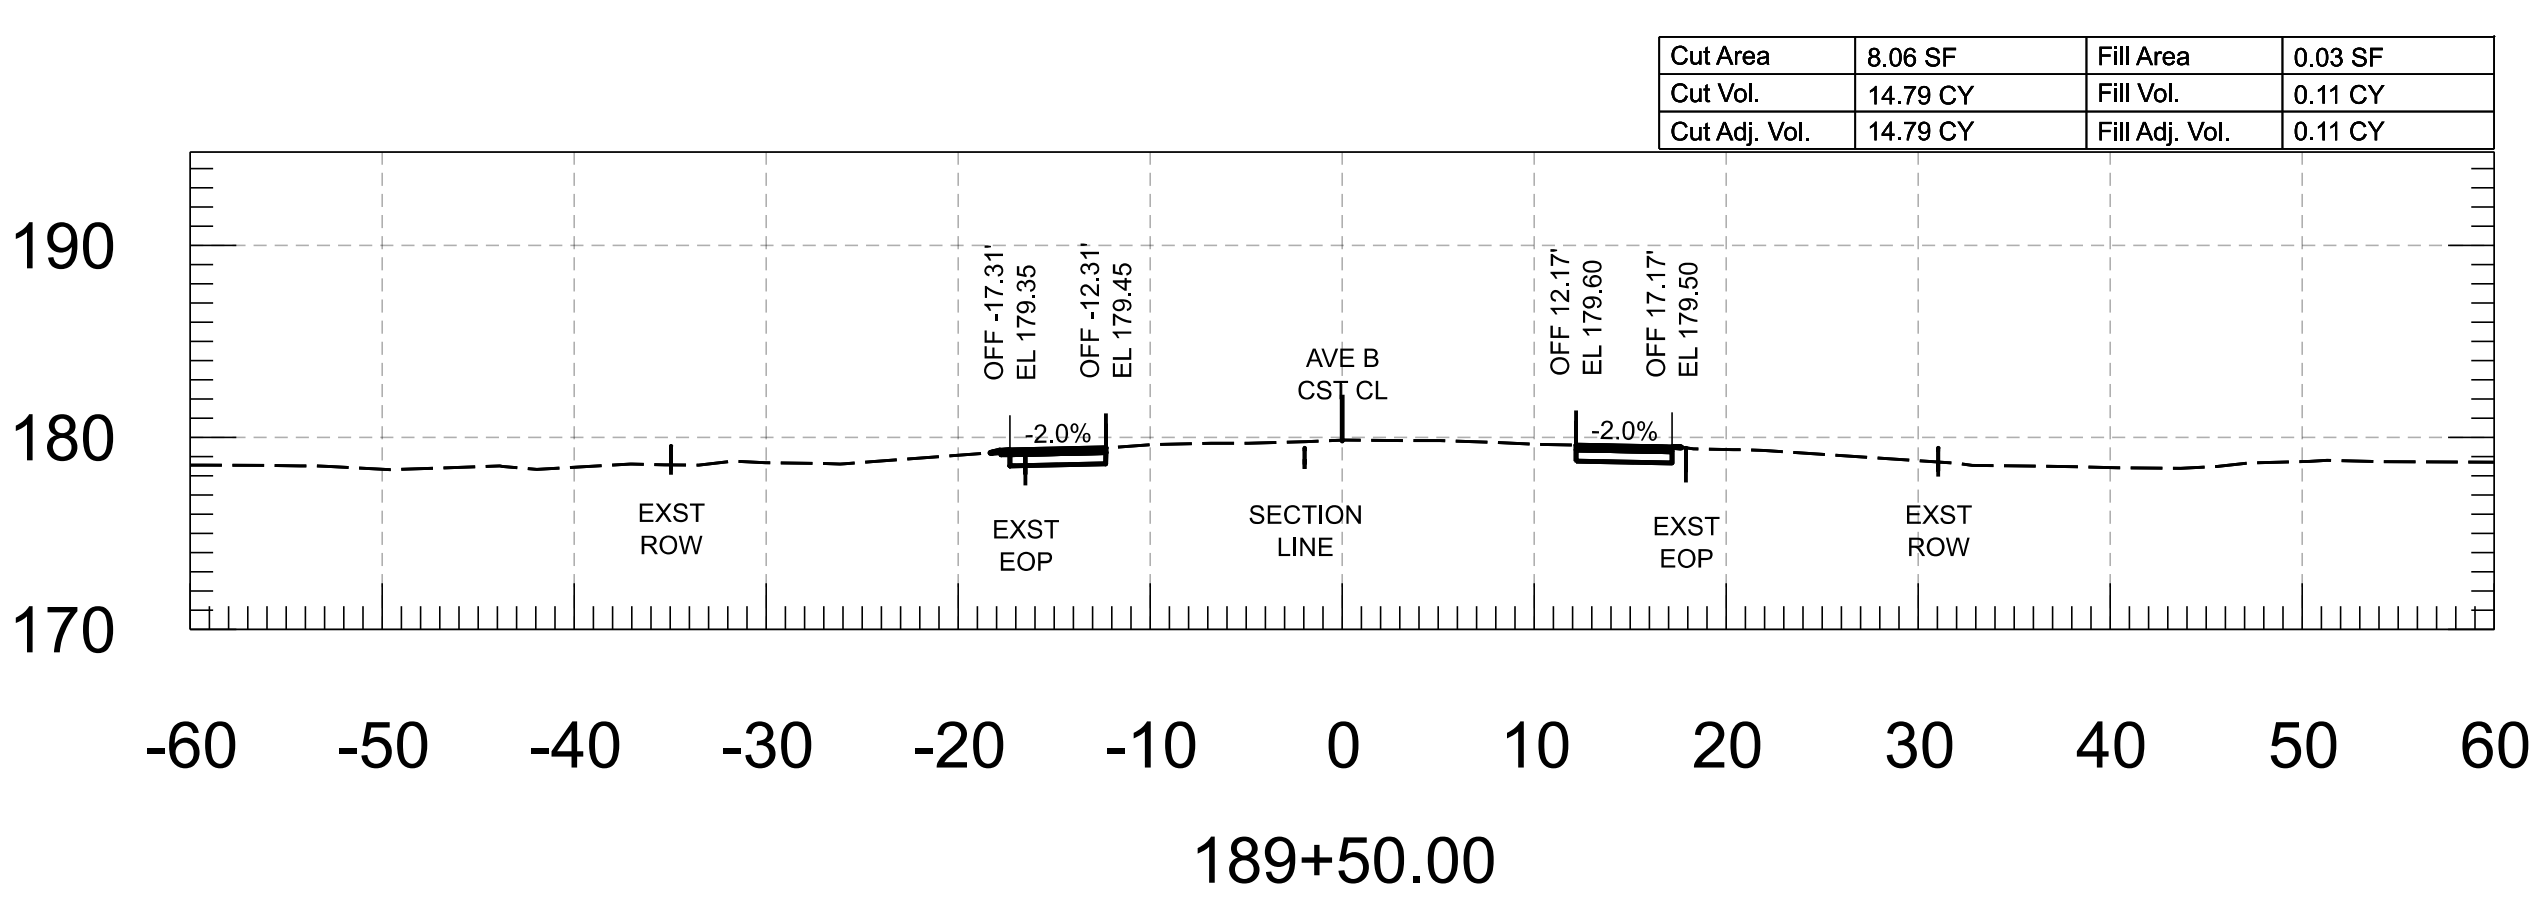


	FOR INFORMATION ONLY		NAME	DATE	ARIZONA DEPARTMENT OF TRANSPORTATION PROJECT DELIVERY AND OPERATIONS DIVISION ROADWAY DESIGN SECTION	ROUTE	F.H.W.A. Arizona Division	STATE ARIZ.	PROJECT NO.	FEDERAL ID NO.	SHEET NO.	TOTAL SHEETS	RECORD DRAWING	
		DESIGN	M. SCHOEN	07/26					0000 YU YYU	YYU-0(221)T	59	86		
		DRAWN	P. ESCOBAR	07/26		AVE B CROSS SECTIONS	MILEPOST	LOCATION AVENUE B, COUNTY 18TH ST - SR 195 DWG						
		CHECKED	H. RIOS	07/26			STRUCTURE NO.							
					WSP USA Inc. 1230 West Washington Street, Suite 600 Tempe, AZ 85286		TRACS NO. T0439 01C							


Cut Area	7.90 SF	Fill Area	0.12 SF
Cut Vol.	14.78 CY	Fill Vol.	0.16 CY
Cut Adj. Vol.	14.78 CY	Fill Adj. Vol.	0.16 CY

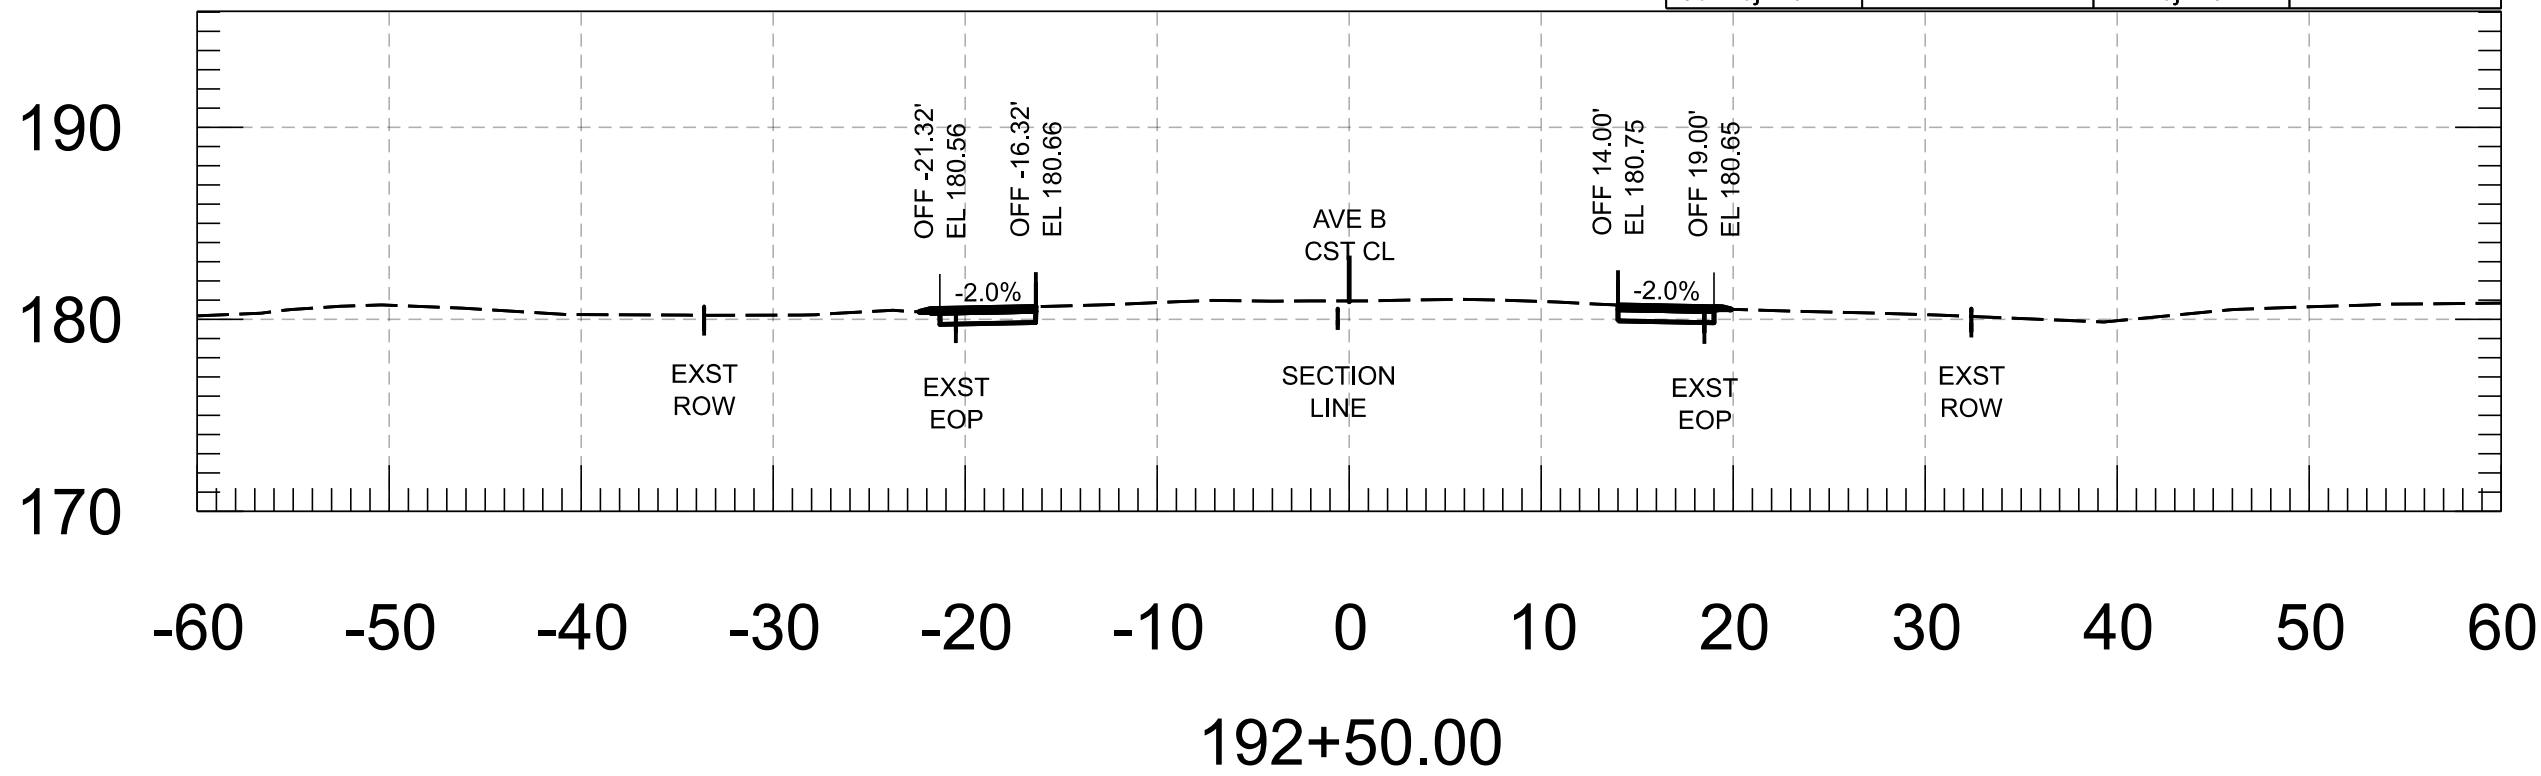


Cut Area	3.97 SF	Fill Area	0.05 SF
Cut Vol.	7.24 CY	Fill Vol.	0.09 CY
Cut Adj. Vol.	7.24 CY	Fill Adj. Vol.	0.09 CY

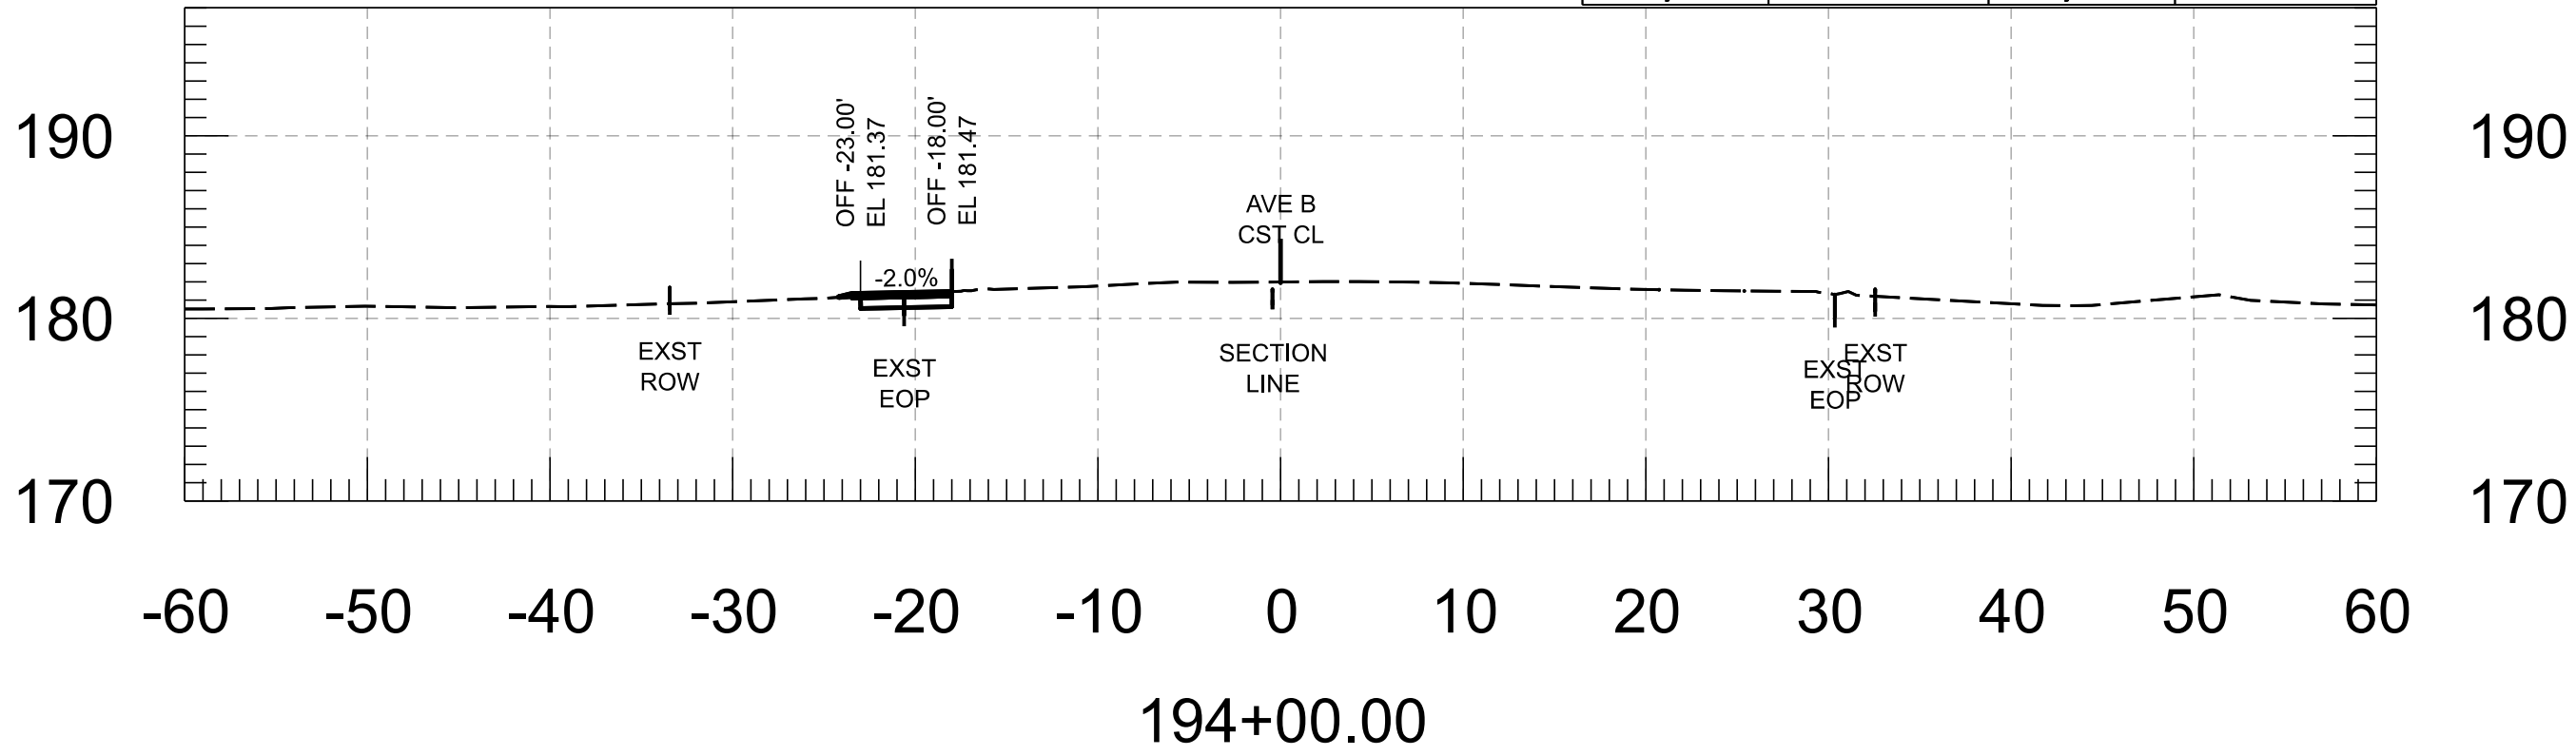


Cut Area	8.06 SF	Fill Area	0.05 SF
Cut Vol.	11.35 CY	Fill Vol.	0.08 CY
Cut Adj. Vol.	11.35 CY	Fill Adj. Vol.	0.08 CY

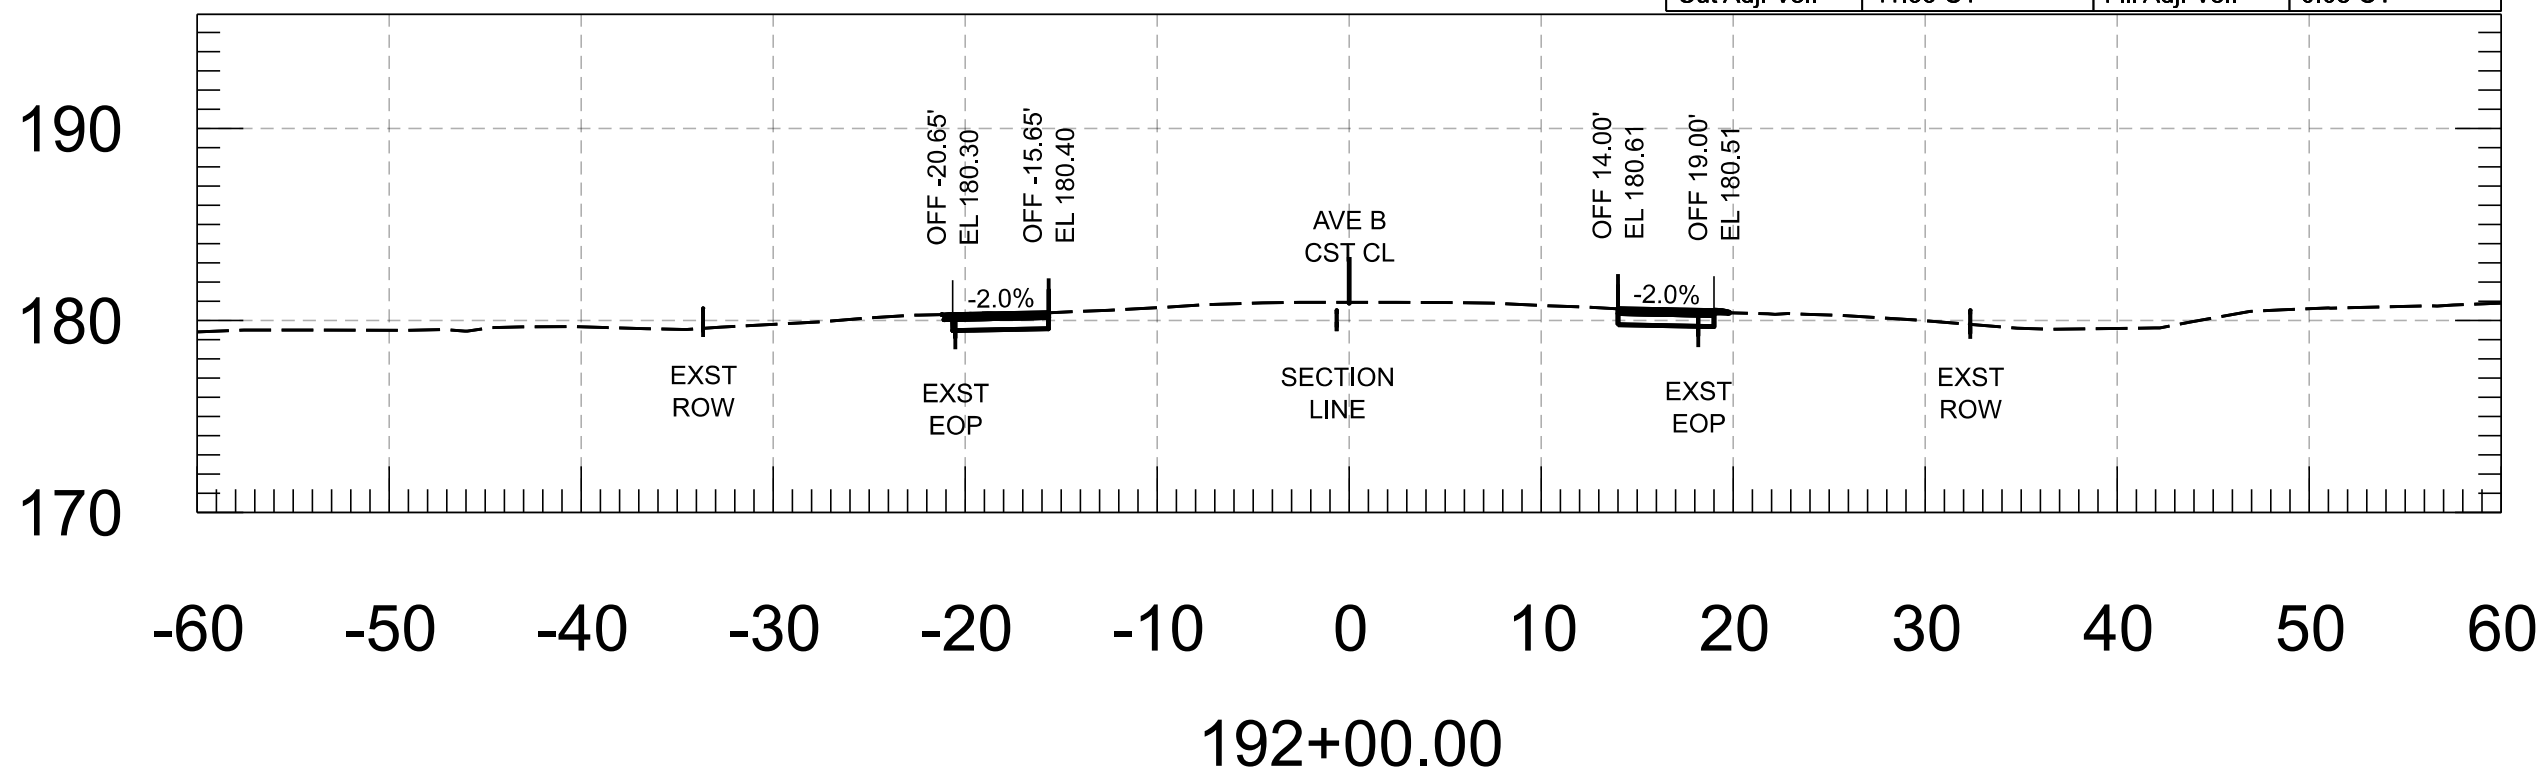


Cut Area	3.85 SF	Fill Area	0.04 SF
Cut Vol.	7.06 CY	Fill Vol.	0.10 CY
Cut Adj. Vol.	7.06 CY	Fill Adj. Vol.	0.10 CY

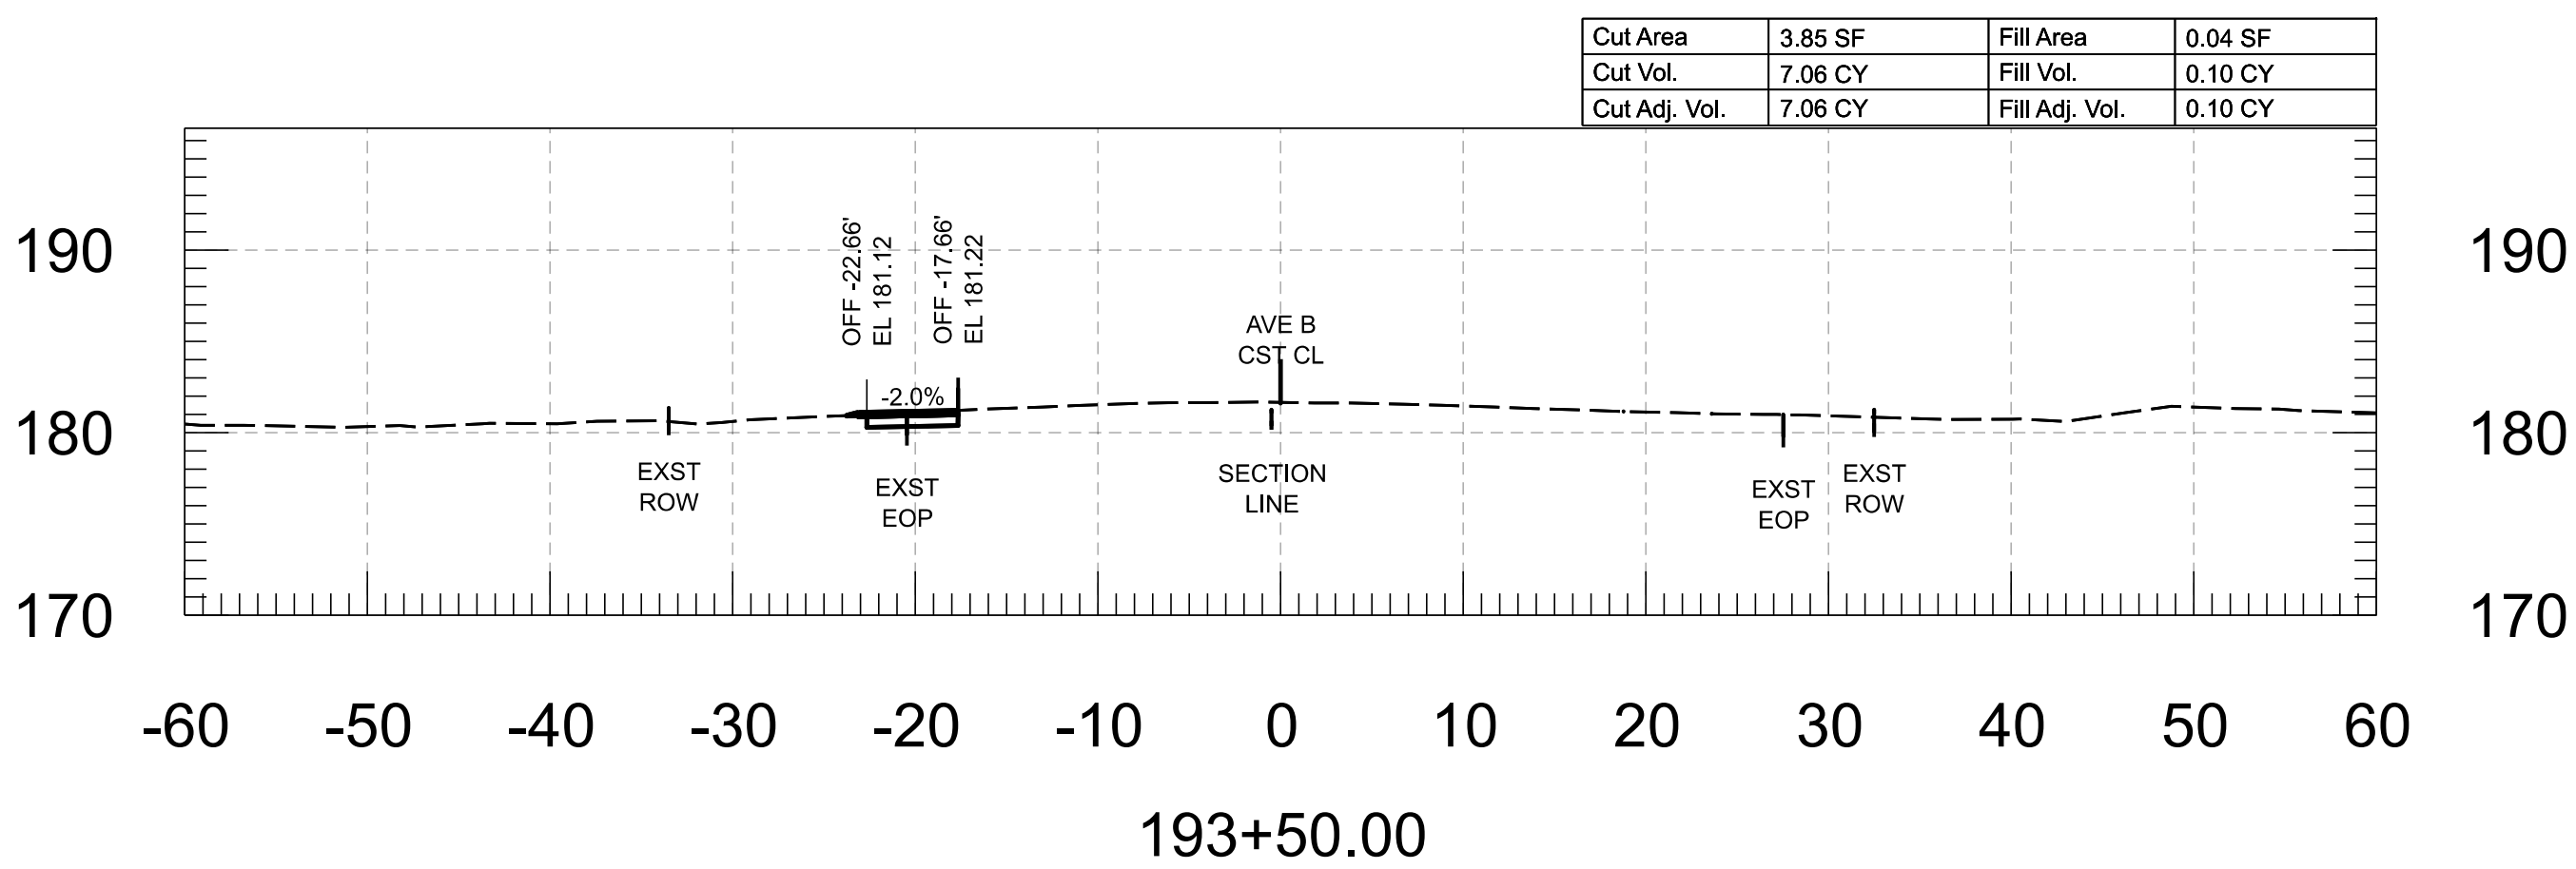


Cut Area	4.21 SF	Fill Area	0.03 SF
Cut Vol.	11.35 CY	Fill Vol.	0.11 CY
Cut Adj. Vol.	11.35 CY	Fill Adj. Vol.	0.11 CY

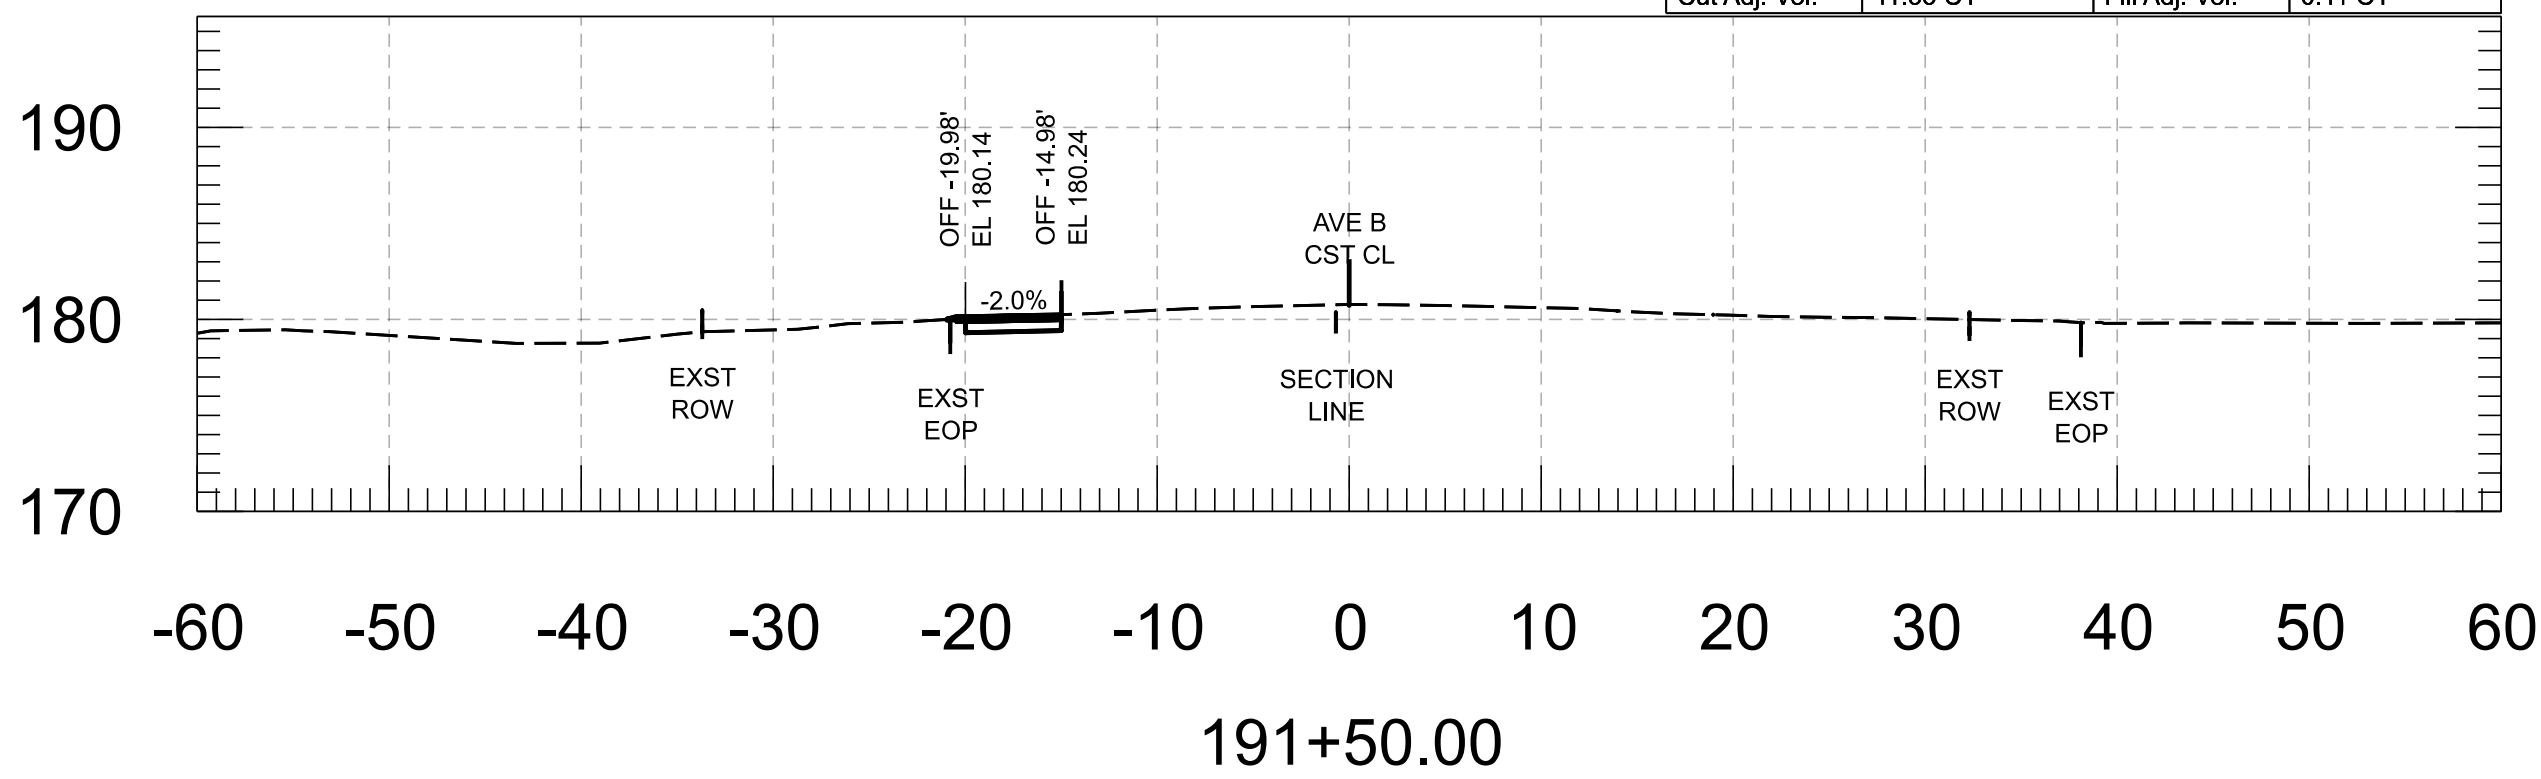


Cut Area	3.77 SF	Fill Area	0.07 SF
Cut Vol.	10.81 CY	Fill Vol.	0.18 CY
Cut Adj. Vol.	10.81 CY	Fill Adj. Vol.	0.18 CY

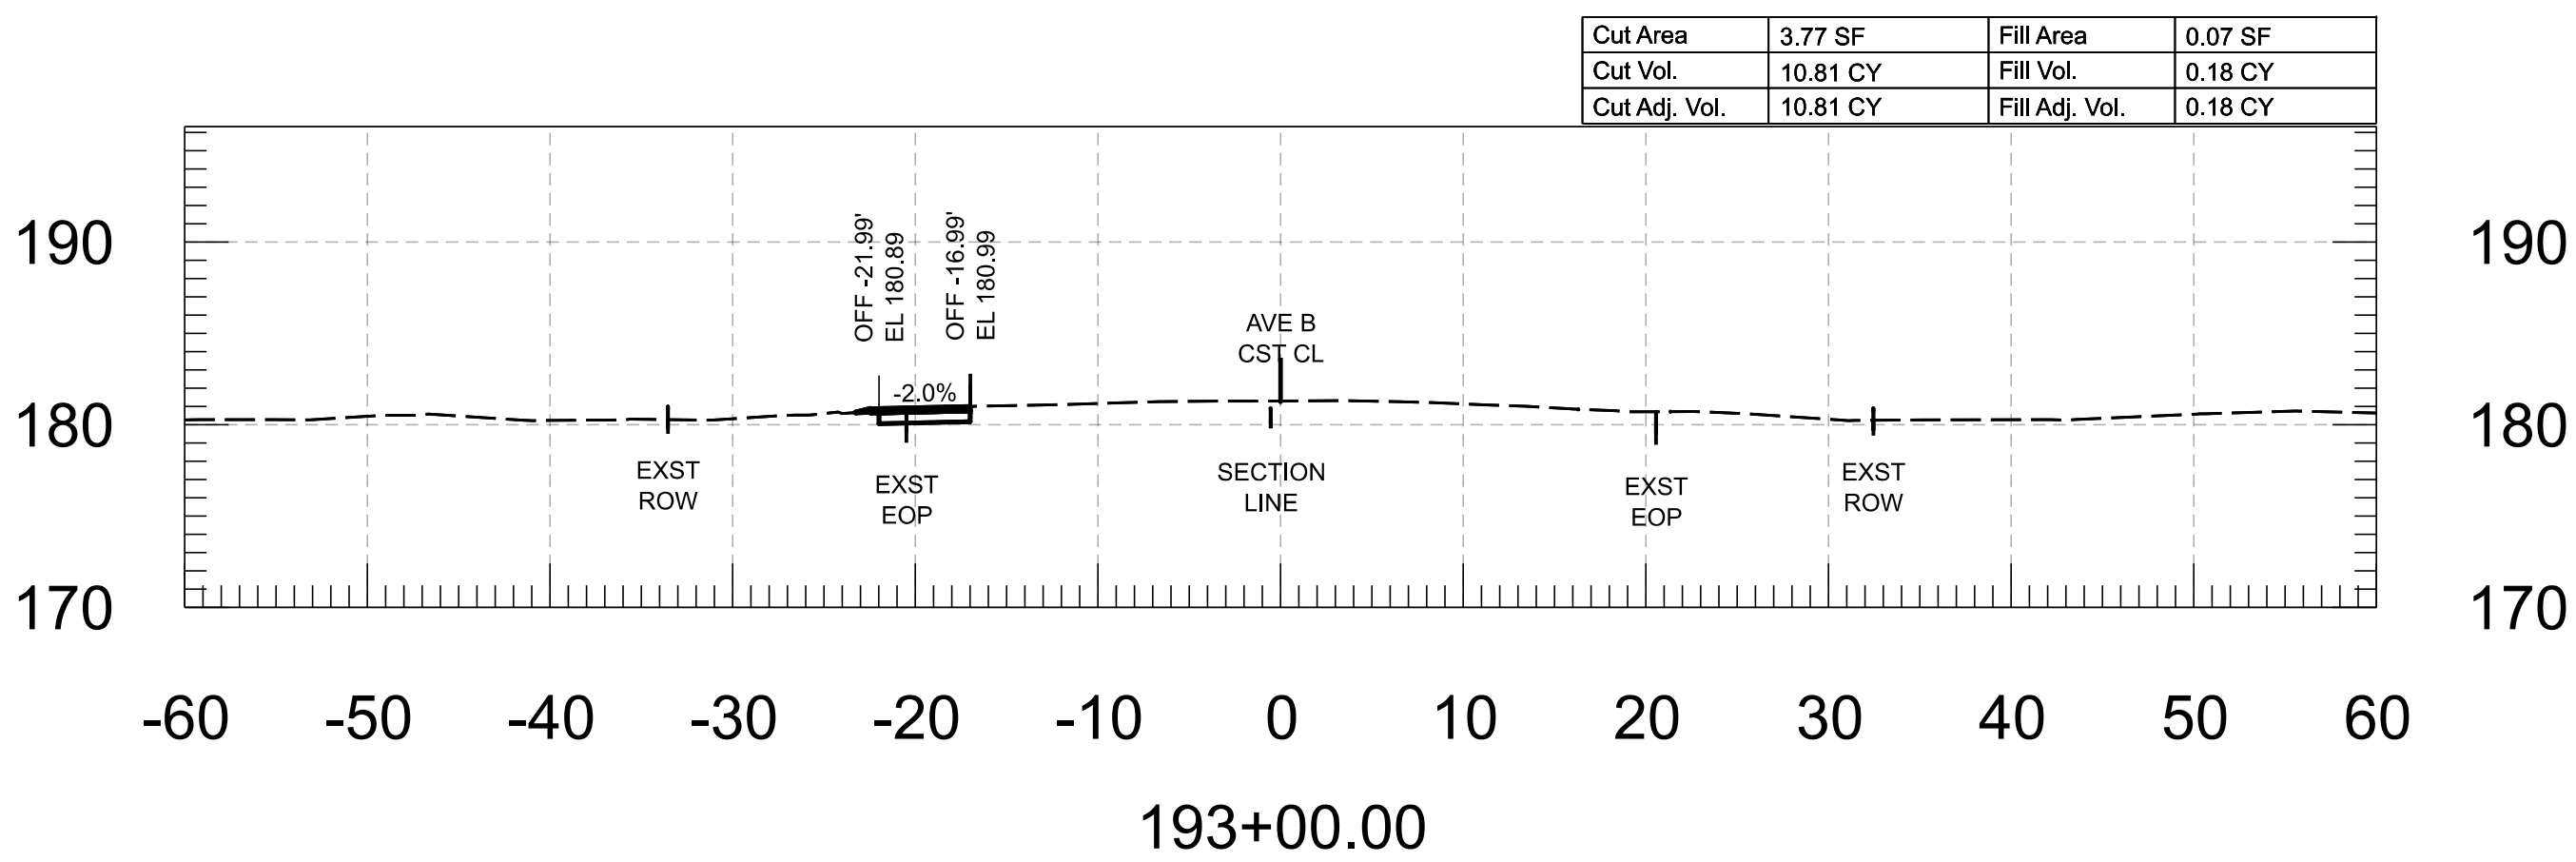


 FOR INFORMATION ONLY		NAME	DATE	ARIZONA DEPARTMENT OF TRANSPORTATION PROJECT DELIVERY AND OPERATIONS DIVISION ROADWAY DESIGN SECTION	ROUTE	F.H.W.A. Arizona Division	STATE ARIZ.	PROJECT NO.	FEDERAL ID NO.	SHEET NO.	TOTAL SHEETS	RECORD DRAWING	
	DESIGN	M. SCHOEN	07/26					0000 YU YYU	YYU-0(221)T	60	86		
	DRAWN	P. ESCOBAR	07/26										
	CHECKED	H. RIOS	07/26										
		 WSP USA Inc. 1230 West Washington Street, Suite 600 Tempe, AZ 85288	AVE B CROSS SECTIONS			MILEPOST	LOCATION AVENUE B, COUNTY 18TH ST - SR 195						
					STRUCTURE NO.	TRACS NO. T0439 01C							___ OF ___


Cut Area	4.37 SF	Fill Area	0.00 SF
Cut Vol.	7.93 CY	Fill Vol.	0.05 CY
Cut Adj. Vol.	7.93 CY	Fill Adj. Vol.	0.05 CY

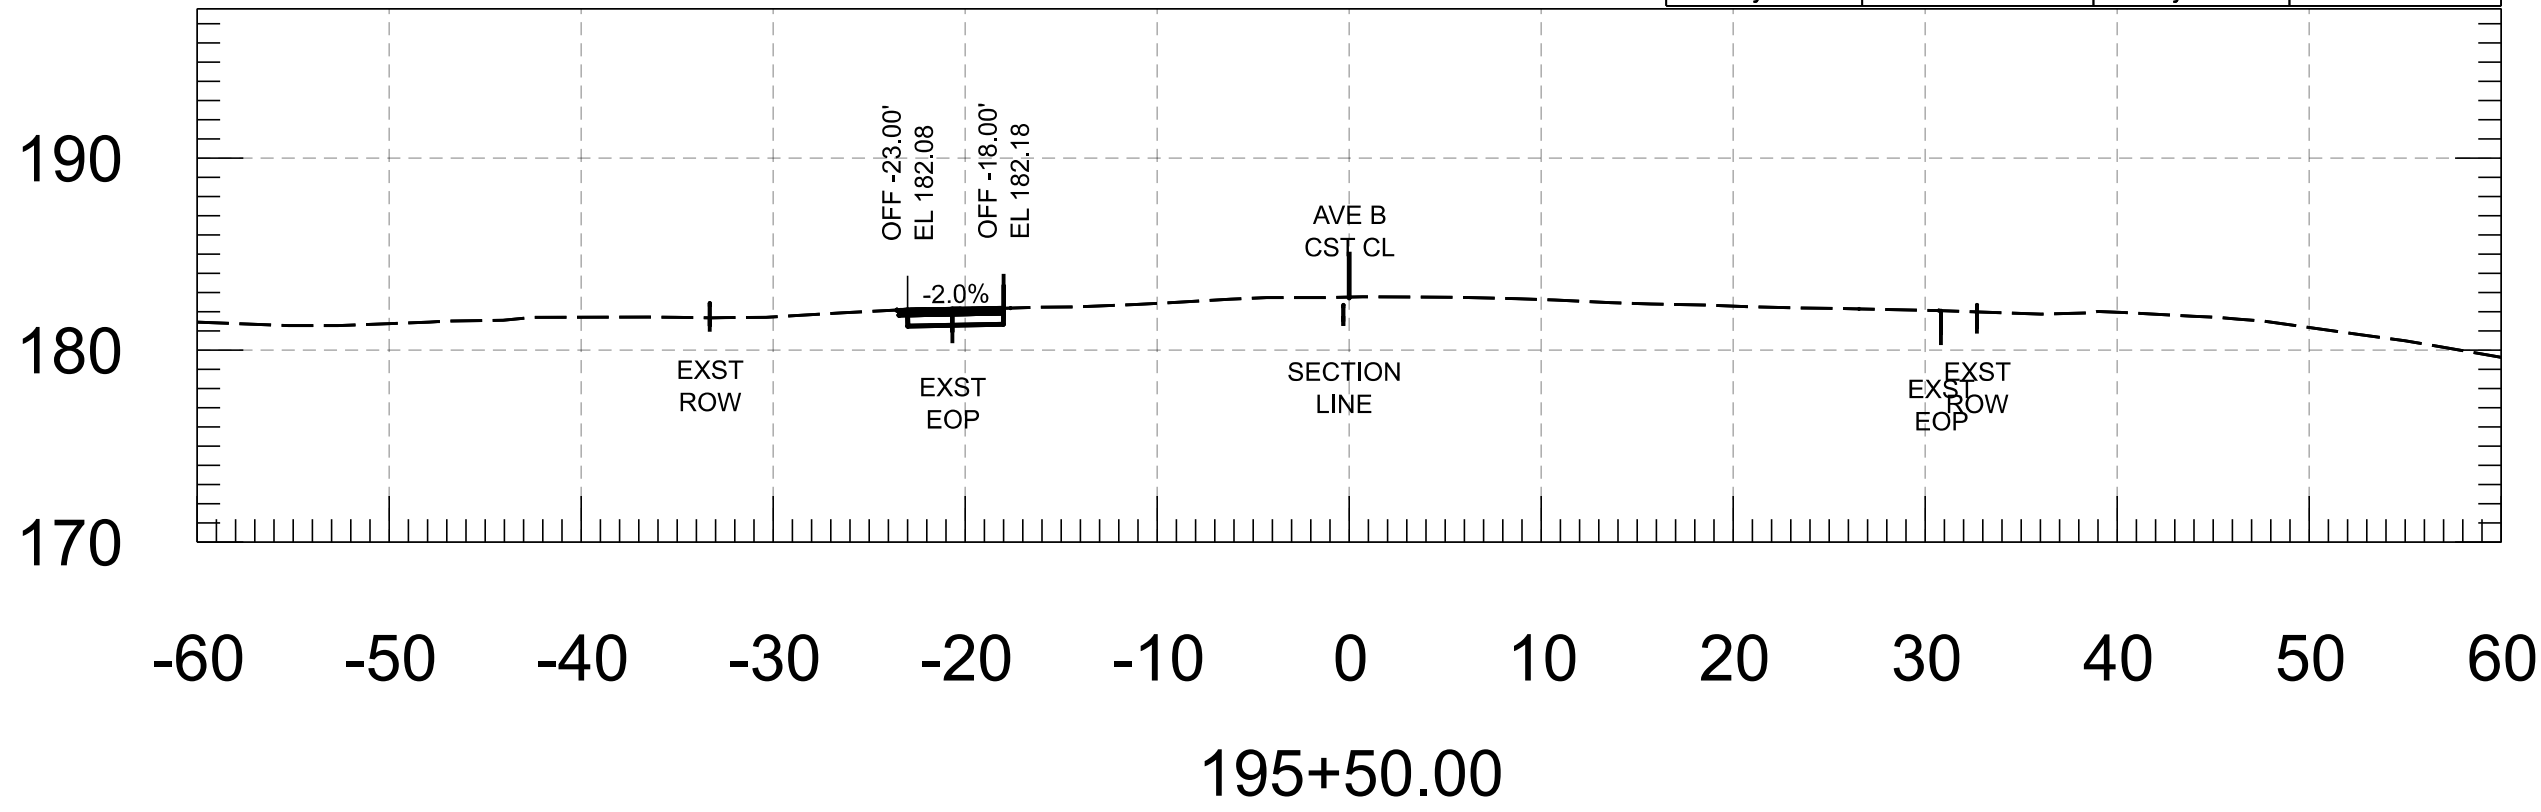


Cut Area	7.95 SF	Fill Area	0.08 SF
Cut Vol.	11.15 CY	Fill Vol.	0.08 CY
Cut Adj. Vol.	11.15 CY	Fill Adj. Vol.	0.08 CY

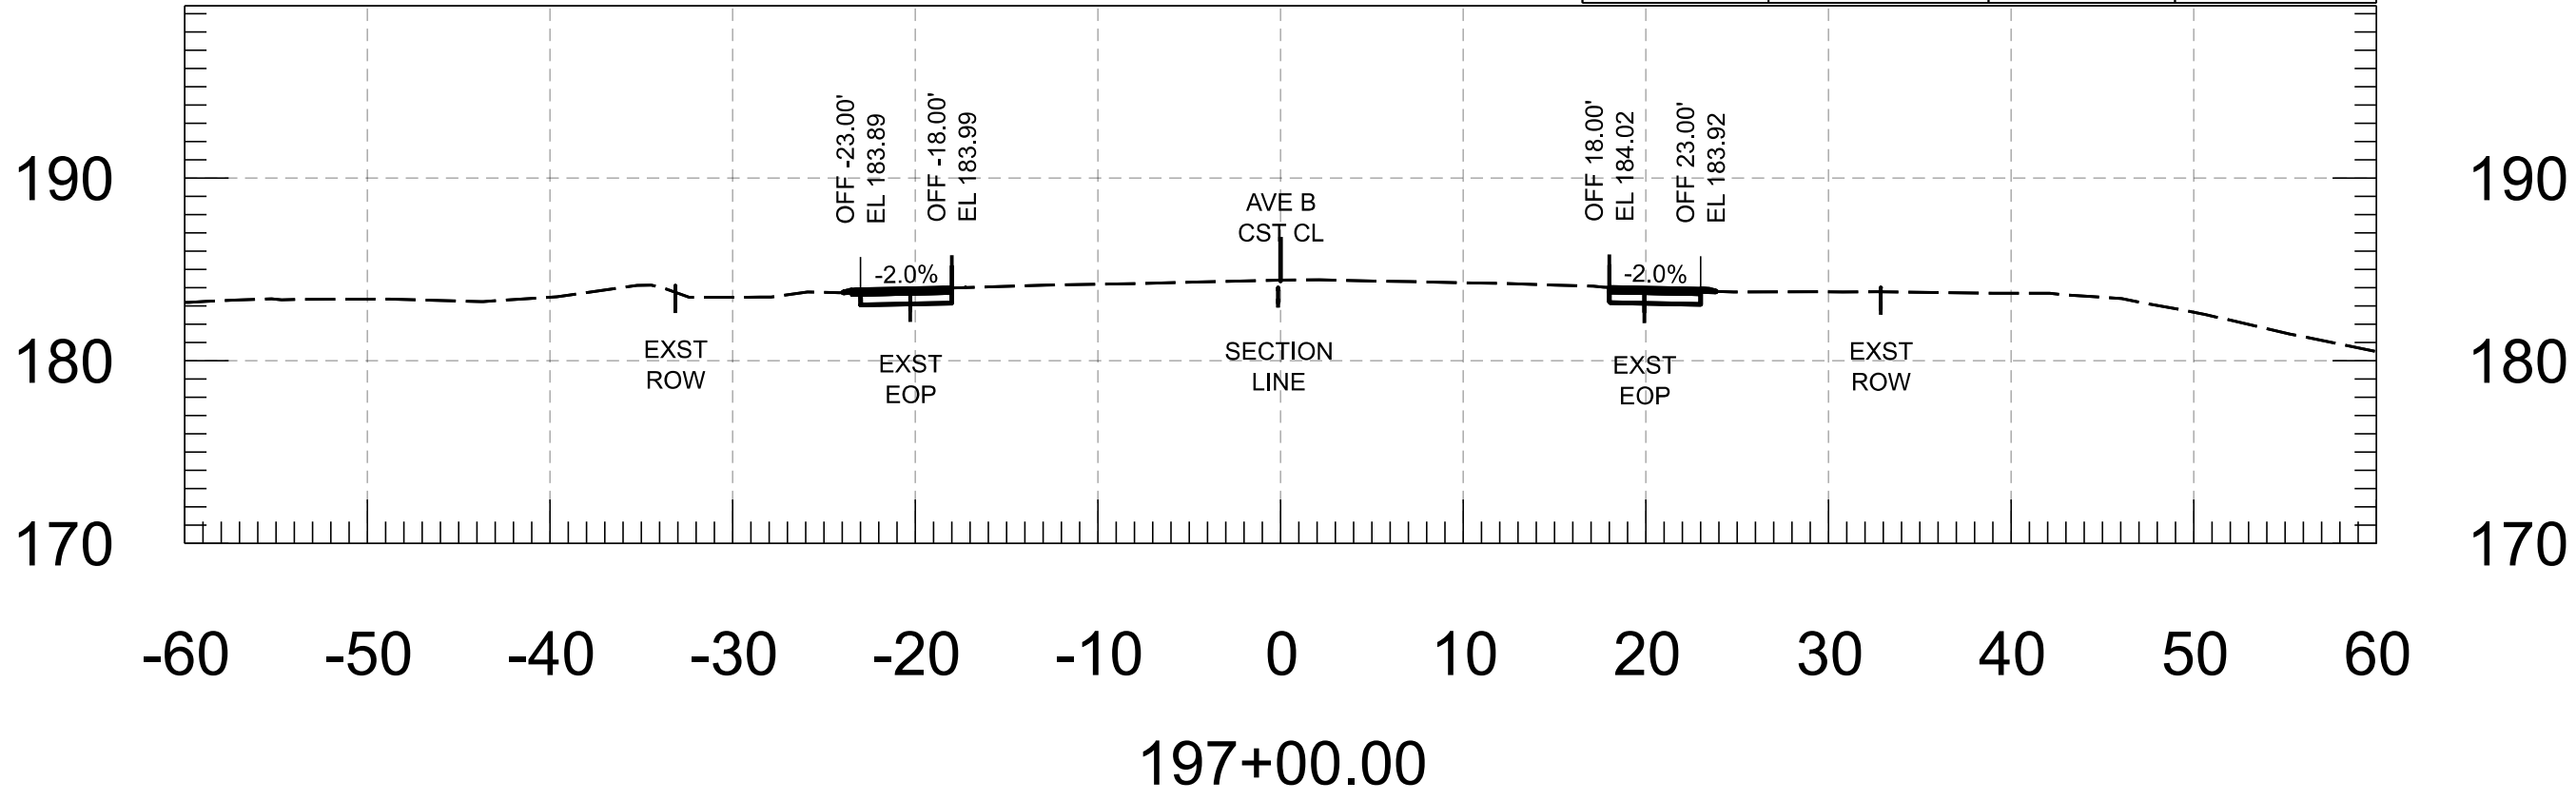


Cut Area	4.20 SF	Fill Area	0.06 SF
Cut Vol.	7.53 CY	Fill Vol.	0.09 CY
Cut Adj. Vol.	7.53 CY	Fill Adj. Vol.	0.09 CY

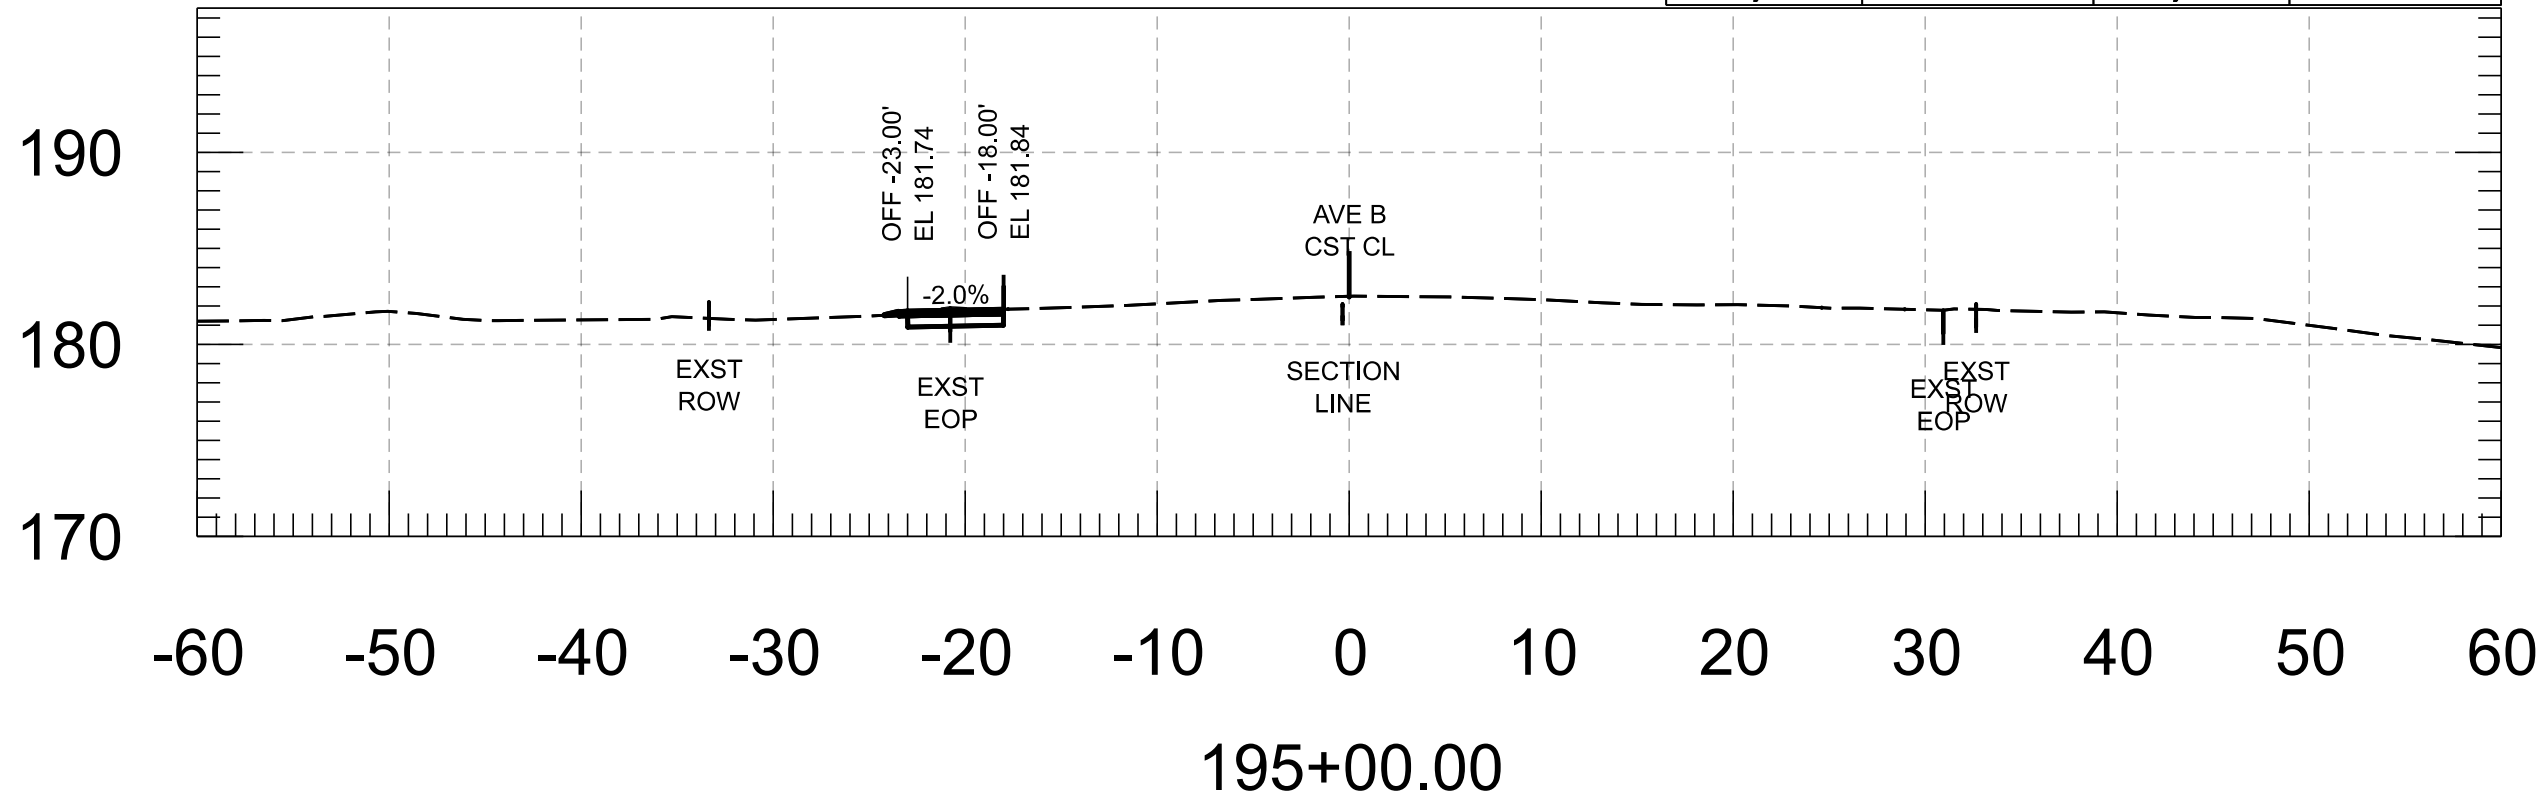


Cut Area	4.08 SF	Fill Area	0.01 SF
Cut Vol.	7.32 CY	Fill Vol.	0.07 CY
Cut Adj. Vol.	7.32 CY	Fill Adj. Vol.	0.07 CY

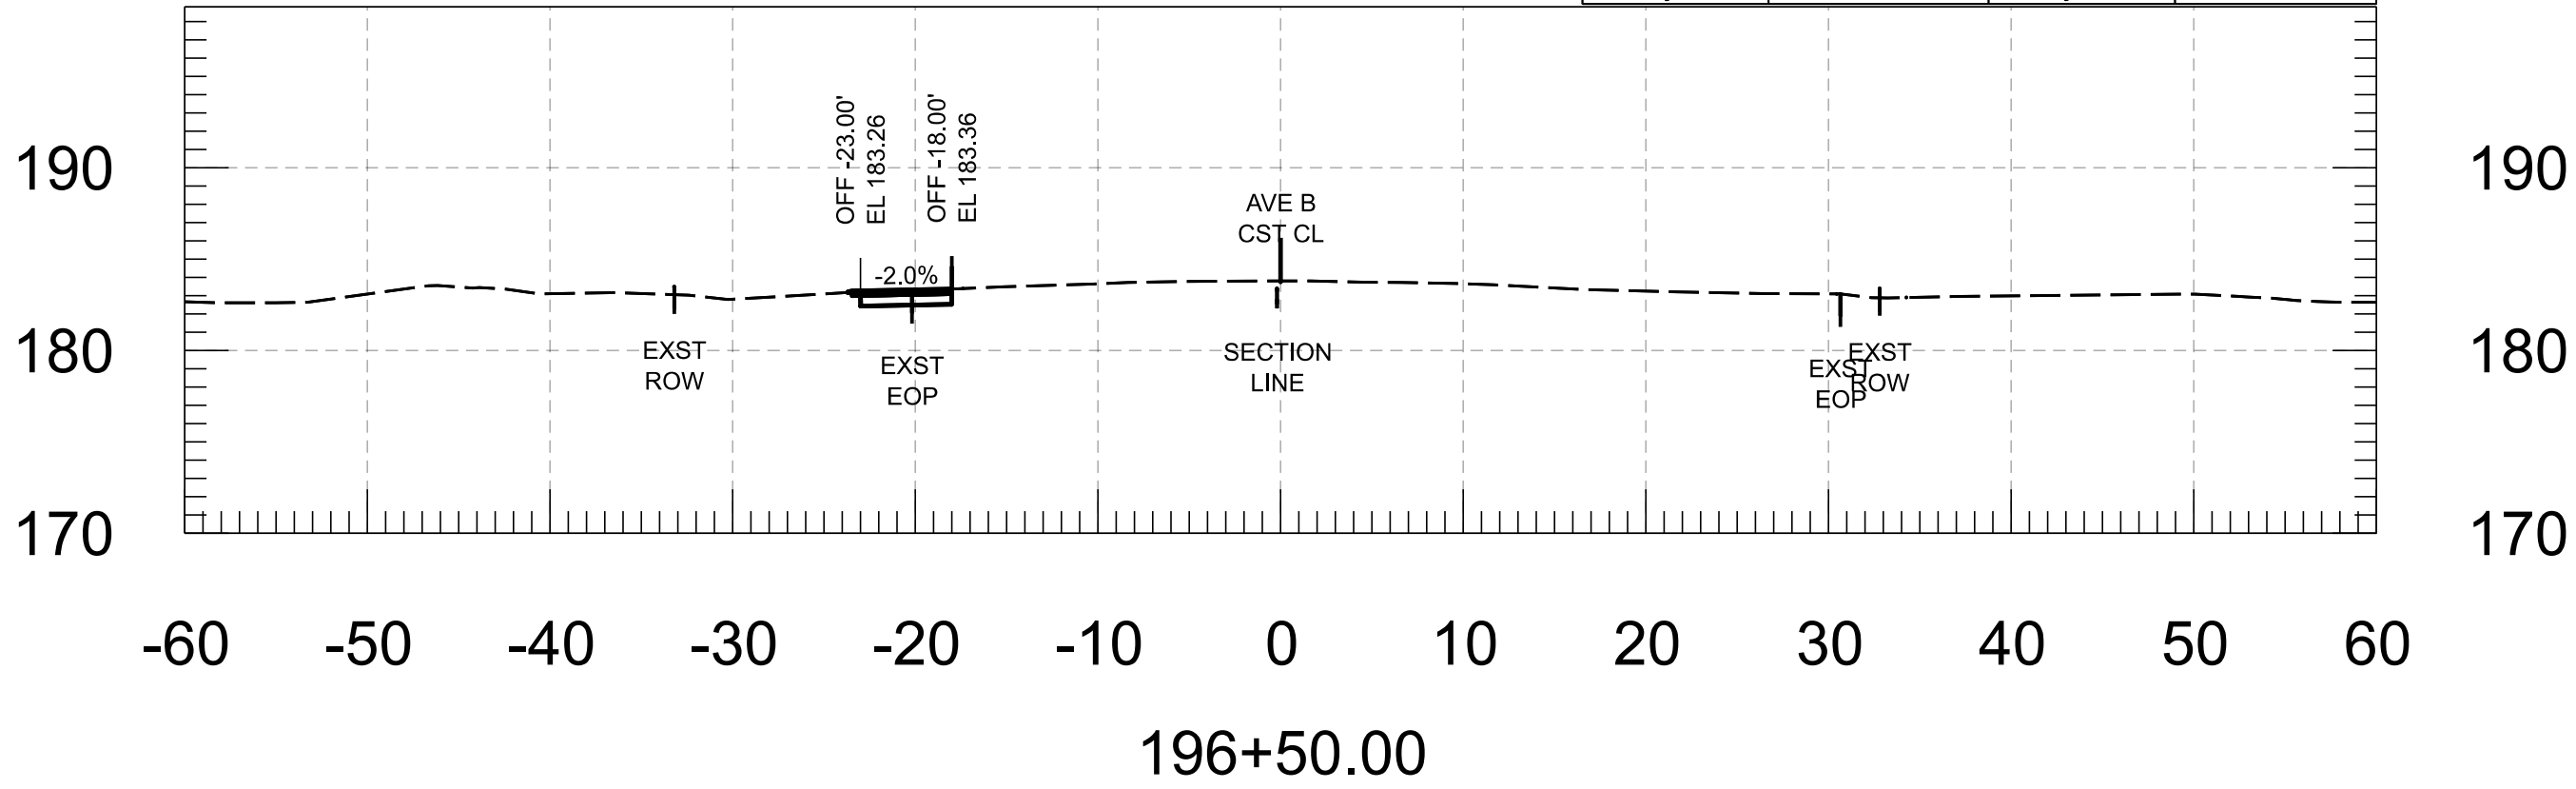

Cut Area	3.93 SF	Fill Area	0.04 SF
Cut Vol.	7.32 CY	Fill Vol.	0.08 CY
Cut Adj. Vol.	7.32 CY	Fill Adj. Vol.	0.08 CY

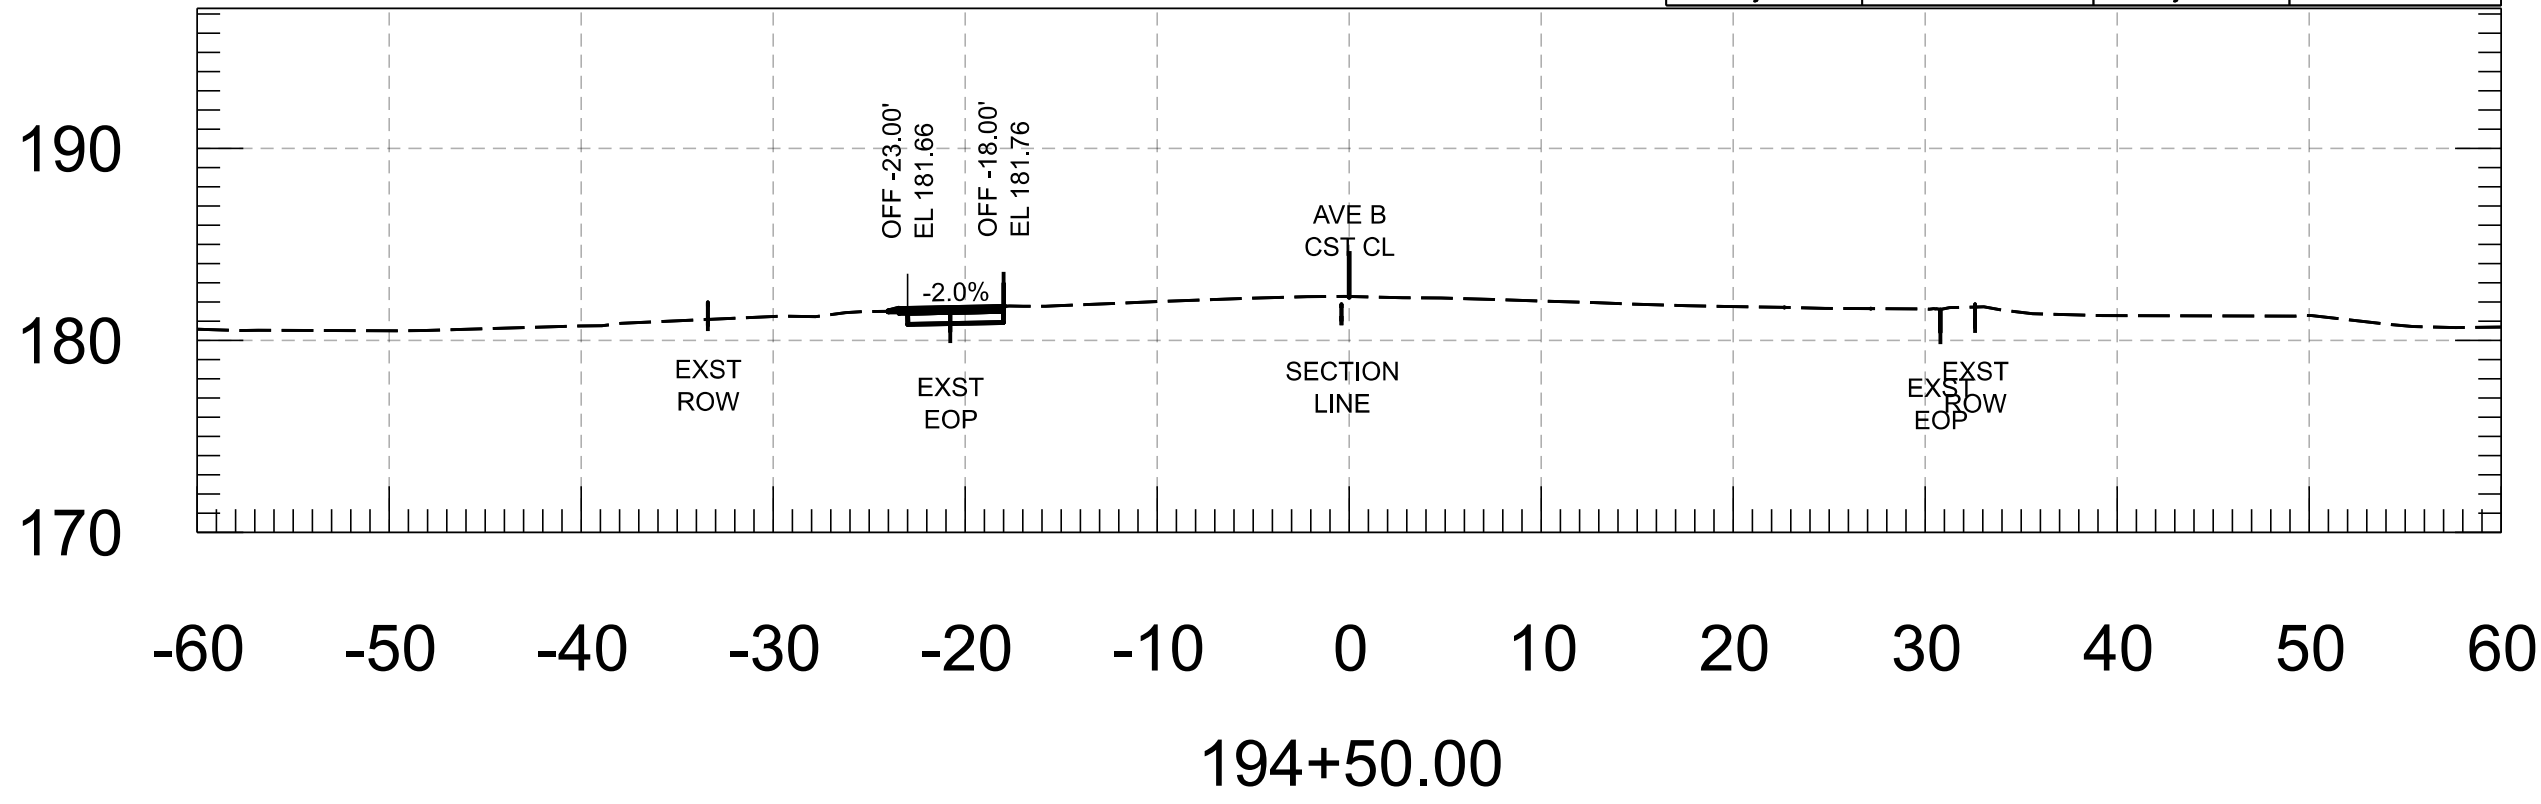


Cut Area	3.82 SF	Fill Area	0.07 SF
Cut Vol.	7.58 CY	Fill Vol.	0.07 CY
Cut Adj. Vol.	7.58 CY	Fill Adj. Vol.	0.07 CY

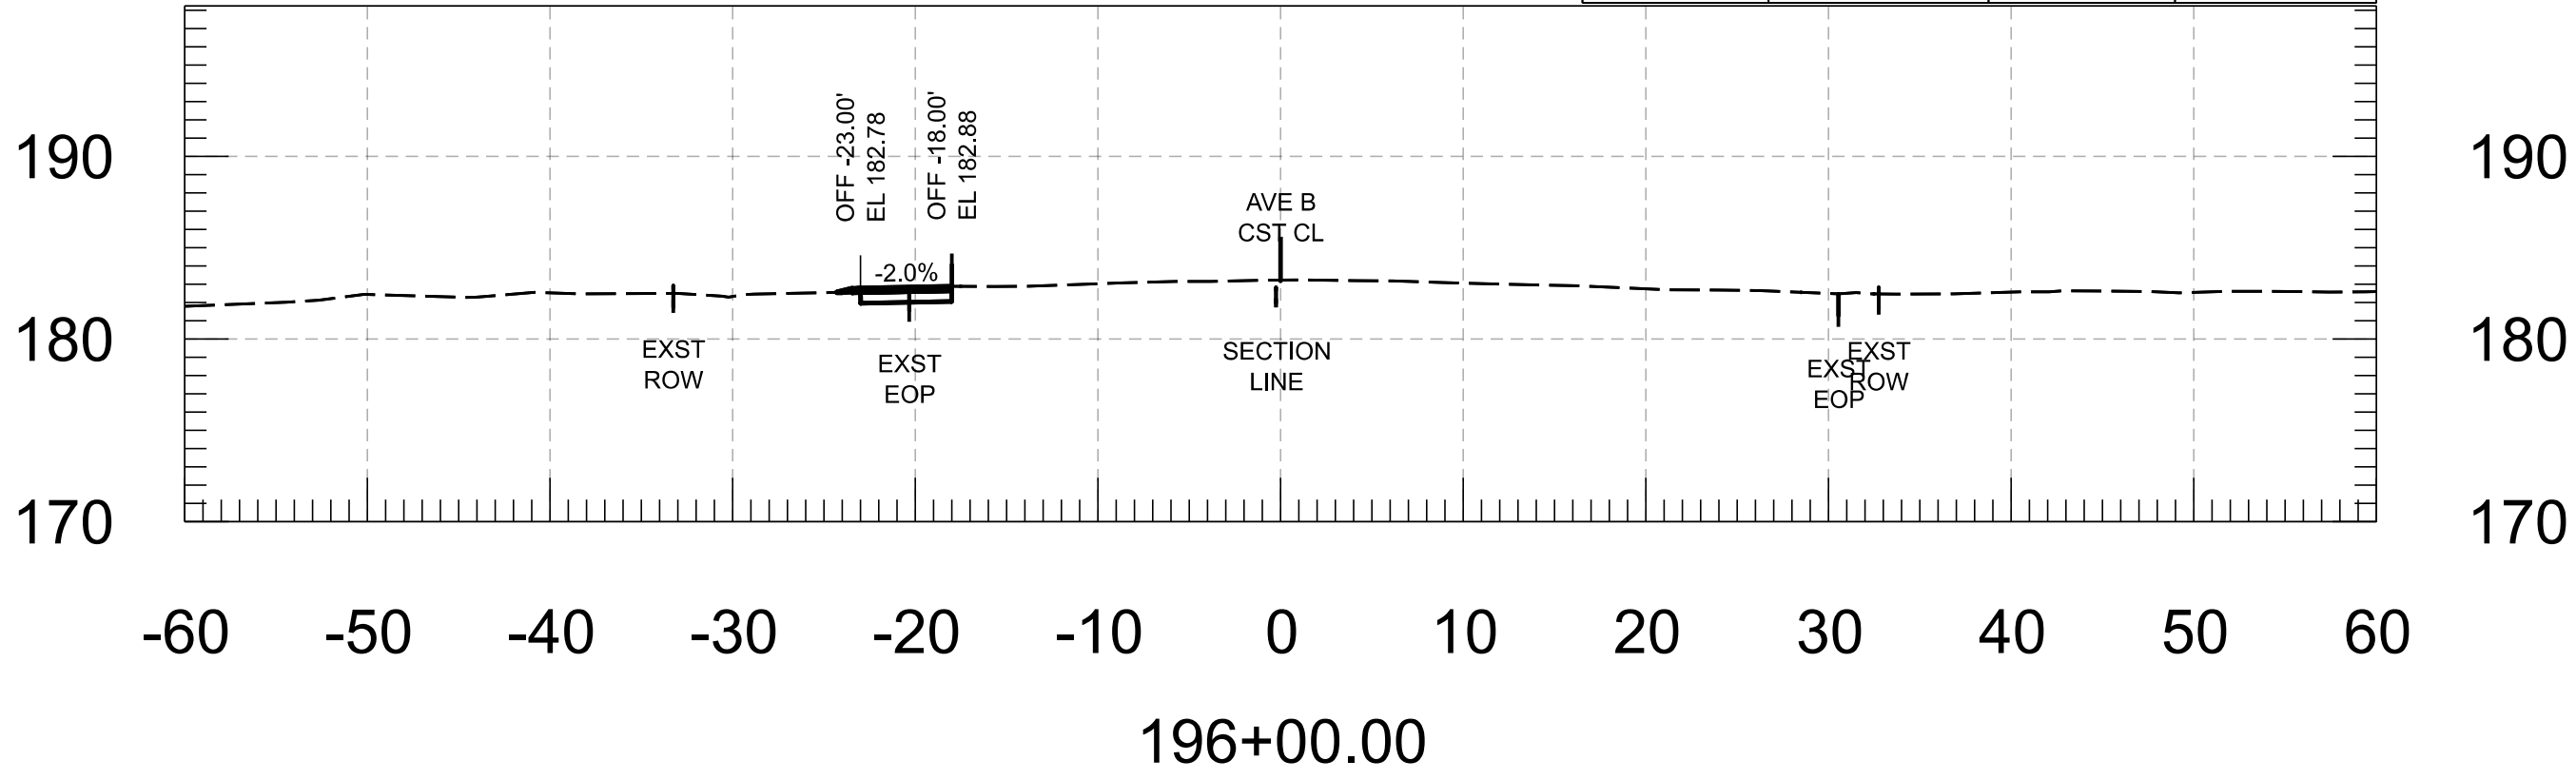


FOR INFORMATION ONLY		NAME	DATE	ARIZONA DEPARTMENT OF TRANSPORTATION PROJECT DELIVERY AND OPERATIONS DIVISION ROADWAY DESIGN SECTION	ROUTE	F.H.W.A. Arizona Division	STATE ARIZ.	PROJECT NO.	FEDERAL ID NO.	SHEET NO.	TOTAL SHEETS	RECORD DRAWING	
	DESIGN	M. SCHOEN	07/26					0000 YU YYU	YYU-0(221)T	61	86		
	DRAWN	P. ESCOBAR	07/26										
	CHECKED	H. RIOS	07/26										
		 WSP USA Inc. 1230 West Washington Street, Suite 600 Tempe, AZ 85288	AVE B CROSS SECTIONS			MILEPOST	LOCATION AVENUE B, COUNTY 18TH ST - SR 195						
					STRUCTURE NO.	TRACS NO. T0439 01C						___ OF ___	


Cut Area	8.54 SF	Fill Area	0.01 SF
Cut Vol.	14.91 CY	Fill Vol.	0.07 CY
Cut Adj. Vol.	14.91 CY	Fill Adj. Vol.	0.07 CY

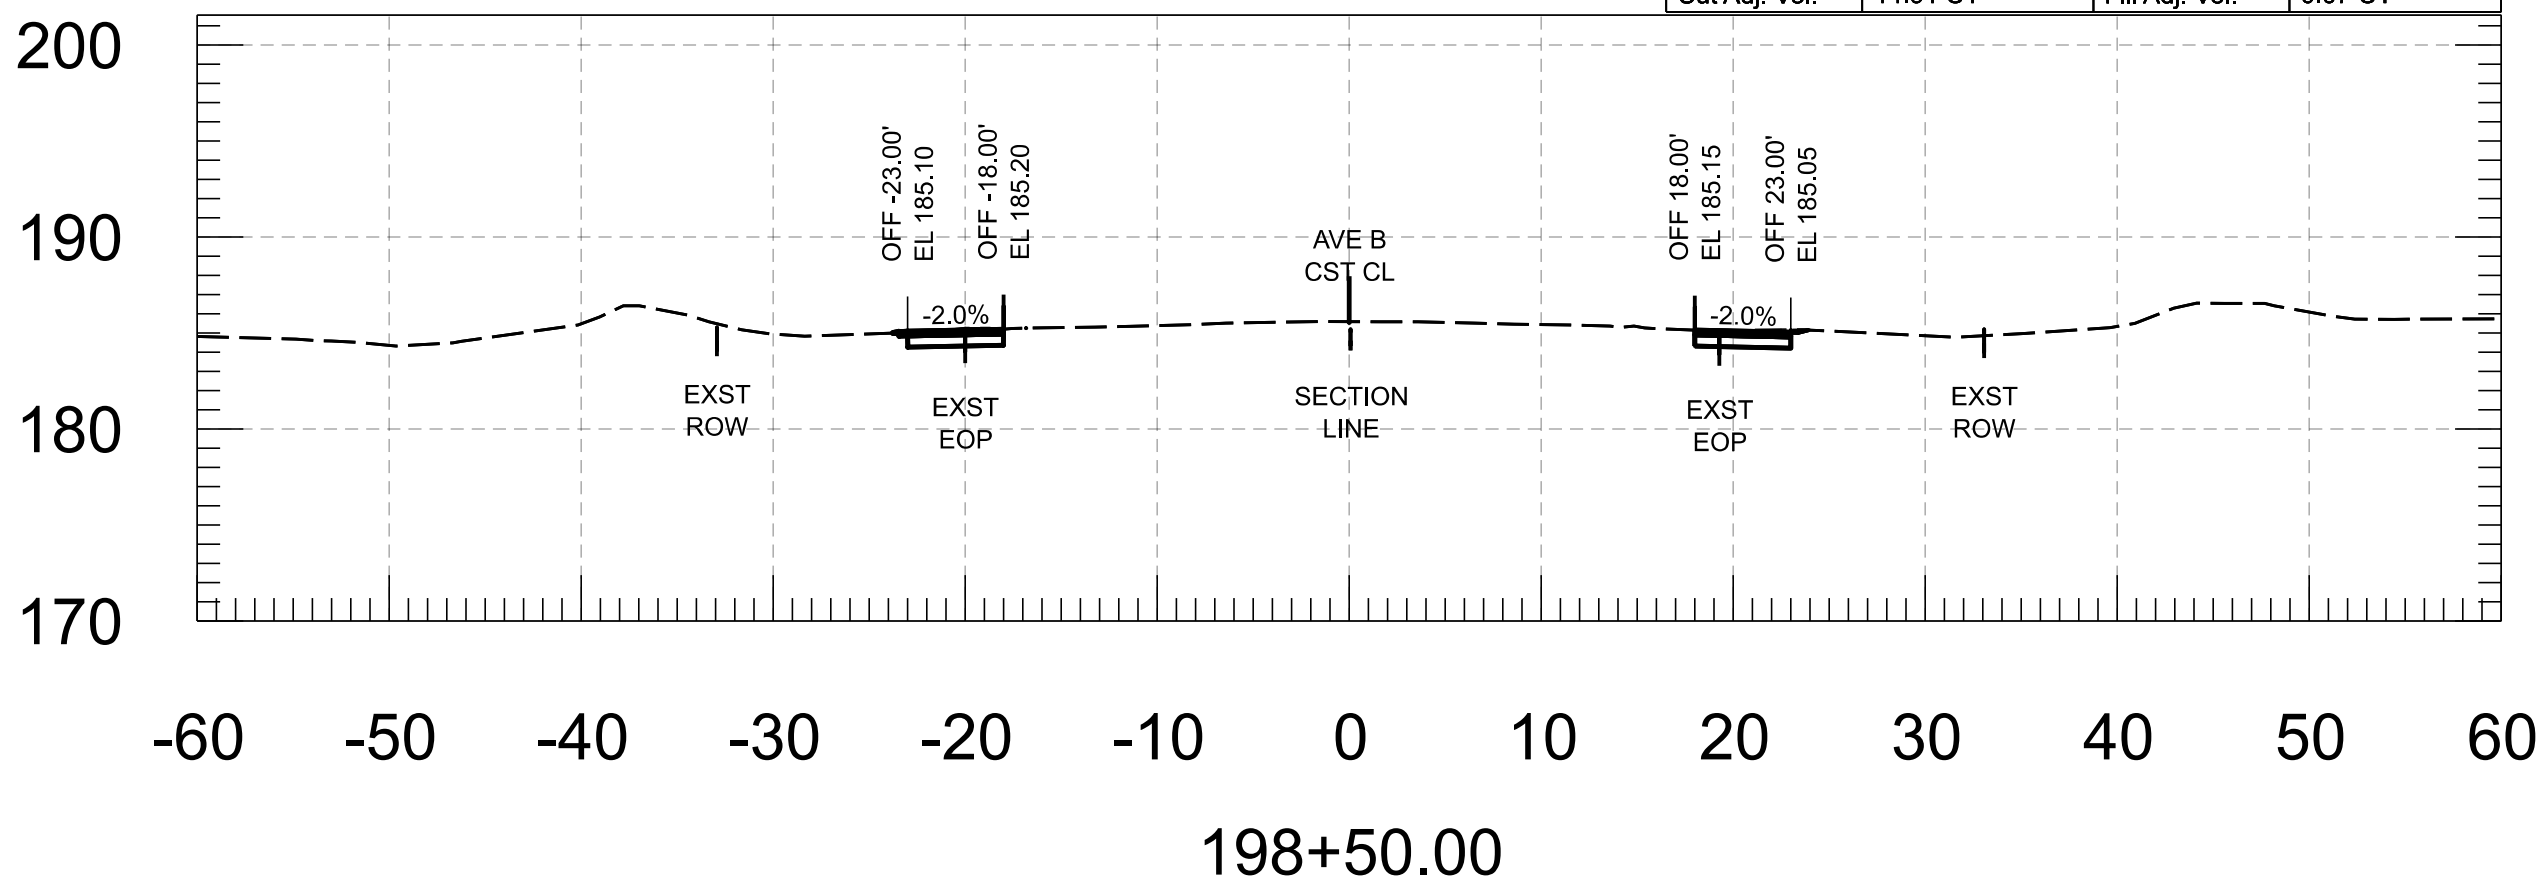


Cut Area	7.56 SF	Fill Area	0.06 SF
Cut Vol.	14.44 CY	Fill Vol.	0.09 CY
Cut Adj. Vol.	14.44 CY	Fill Adj. Vol.	0.09 CY

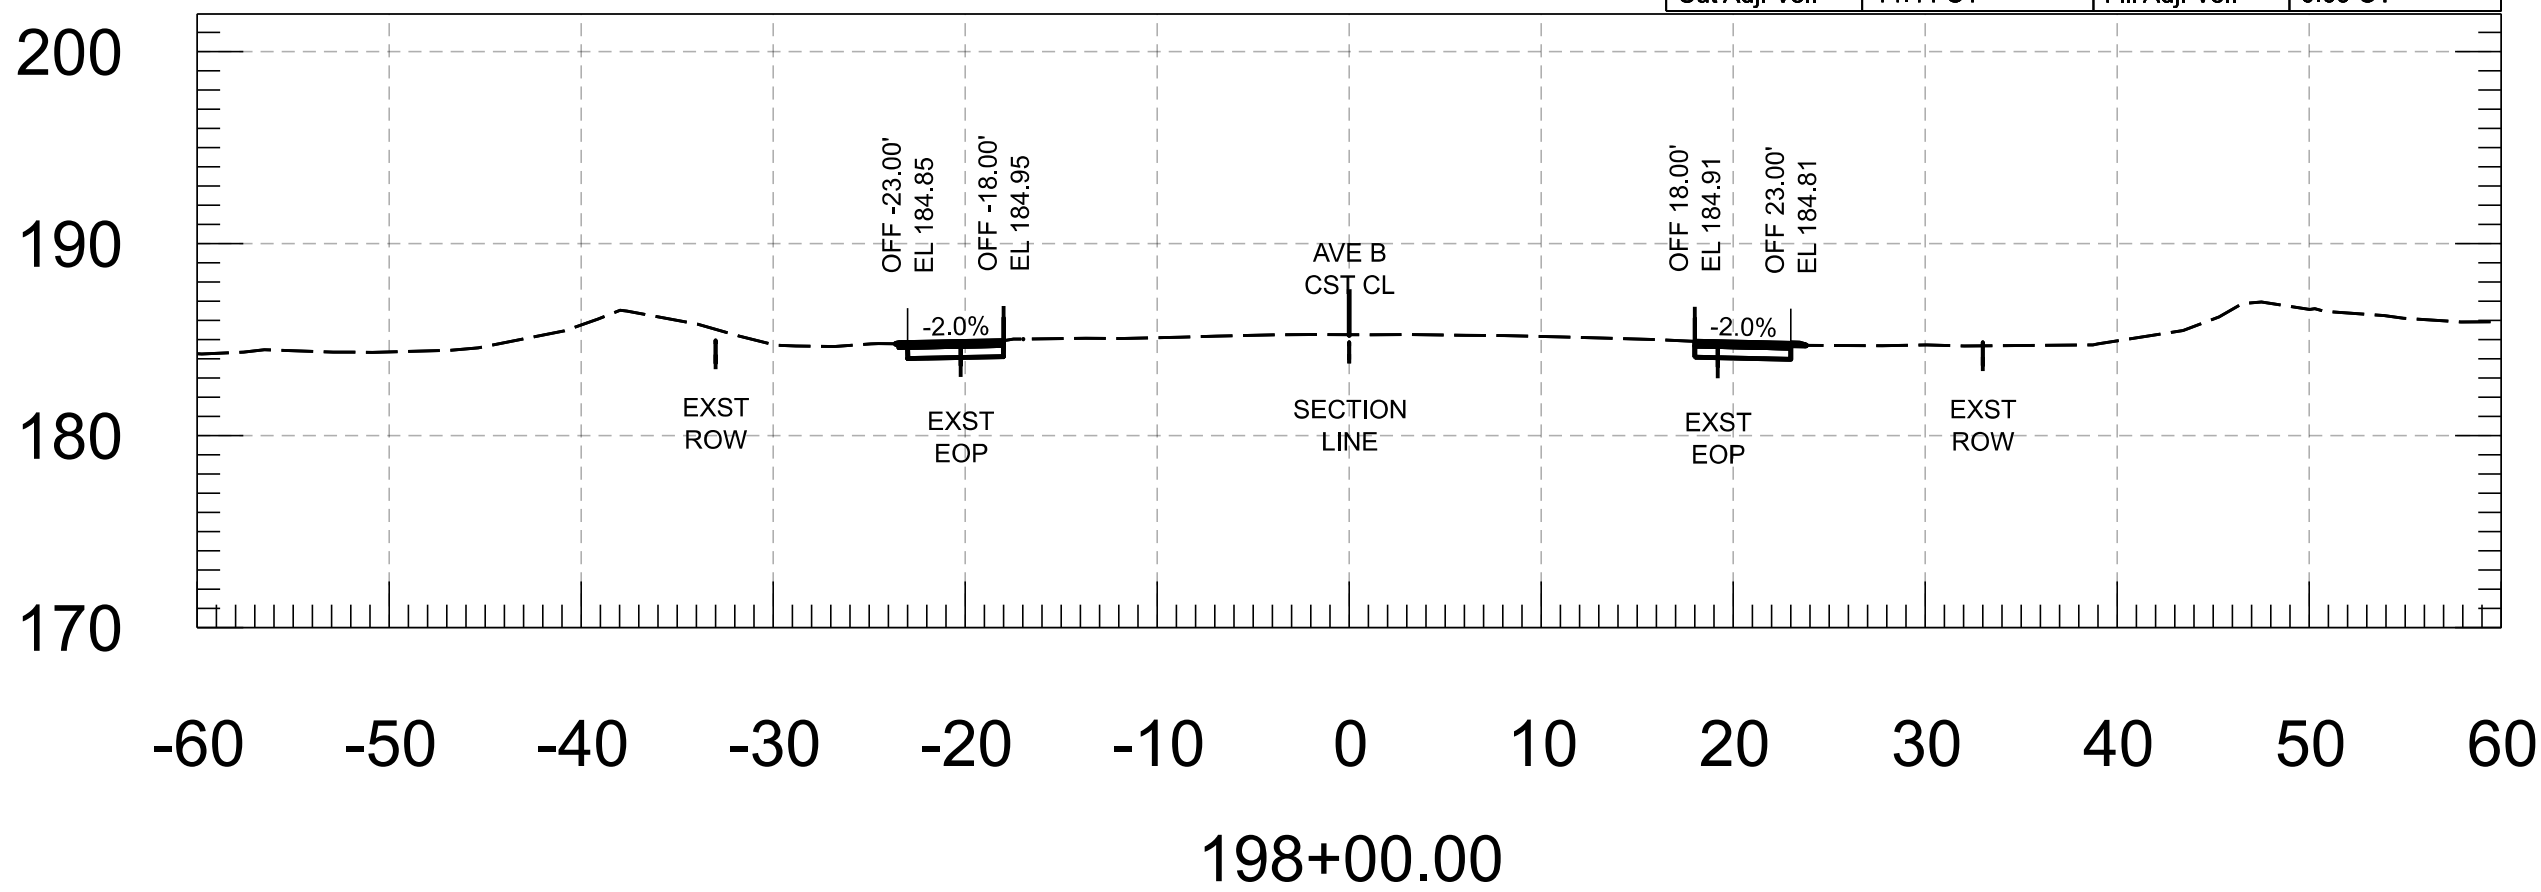


Cut Area	8.03 SF	Fill Area	0.04 SF
Cut Vol.	14.80 CY	Fill Vol.	0.10 CY
Cut Adj. Vol.	14.80 CY	Fill Adj. Vol.	0.10 CY

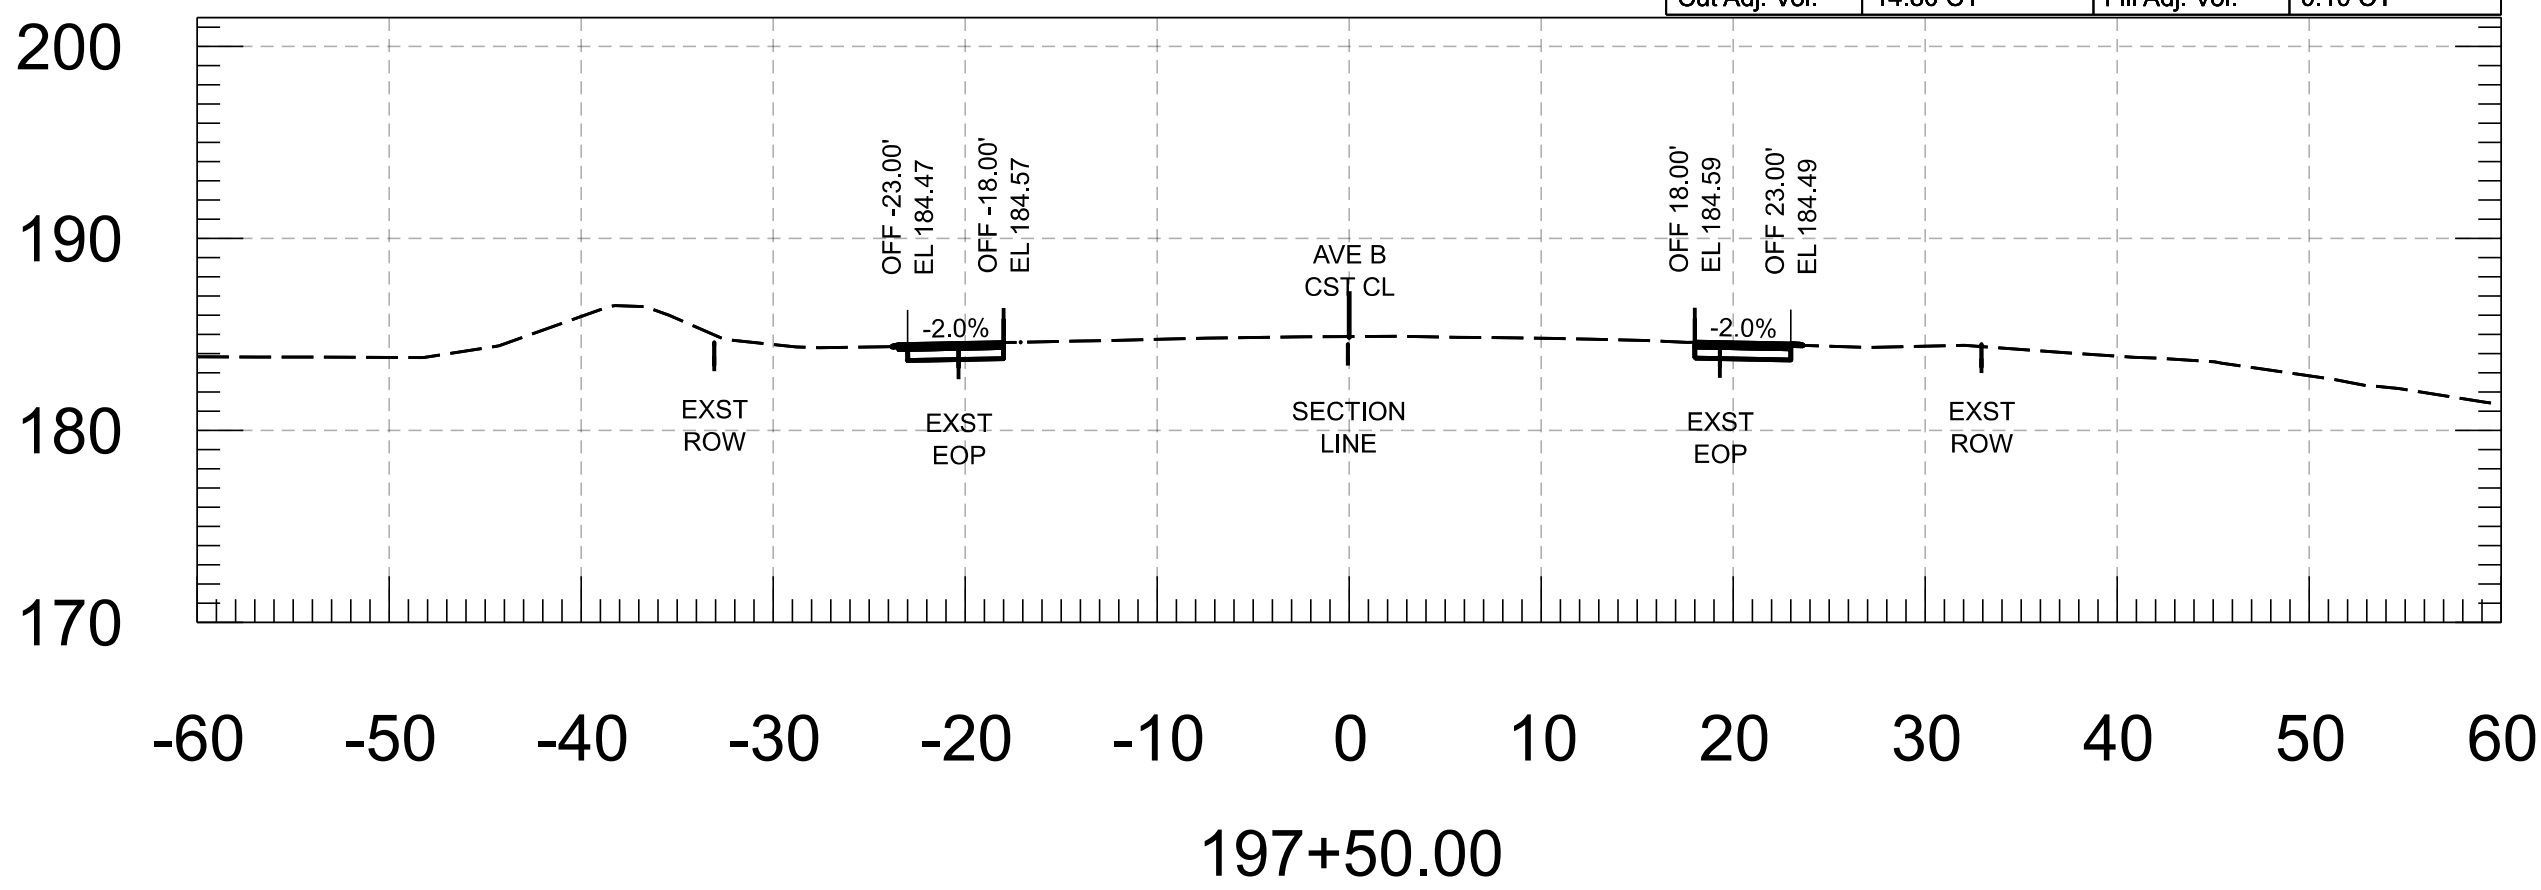


Cut Area	7.69 SF	Fill Area	0.41 SF
Cut Vol.	14.67 CY	Fill Vol.	0.39 CY
Cut Adj. Vol.	14.67 CY	Fill Adj. Vol.	0.39 CY

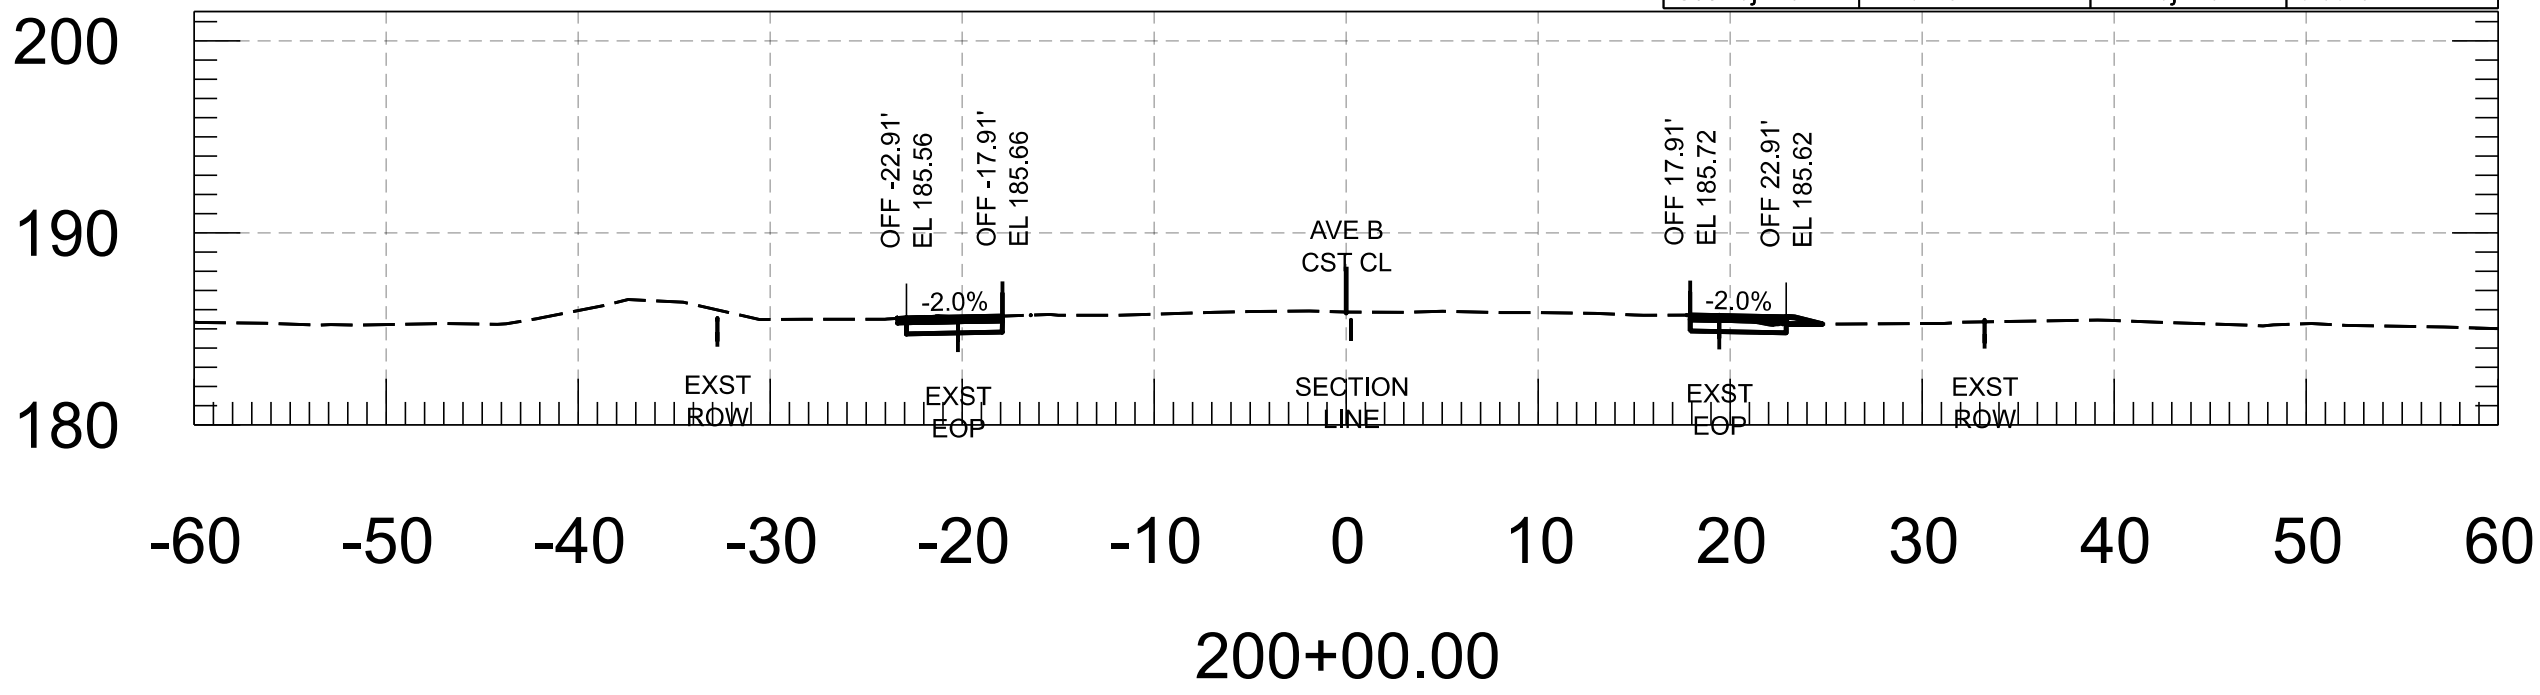

Cut Area	8.15 SF	Fill Area	0.02 SF
Cut Vol.	14.97 CY	Fill Vol.	0.06 CY
Cut Adj. Vol.	14.97 CY	Fill Adj. Vol.	0.06 CY

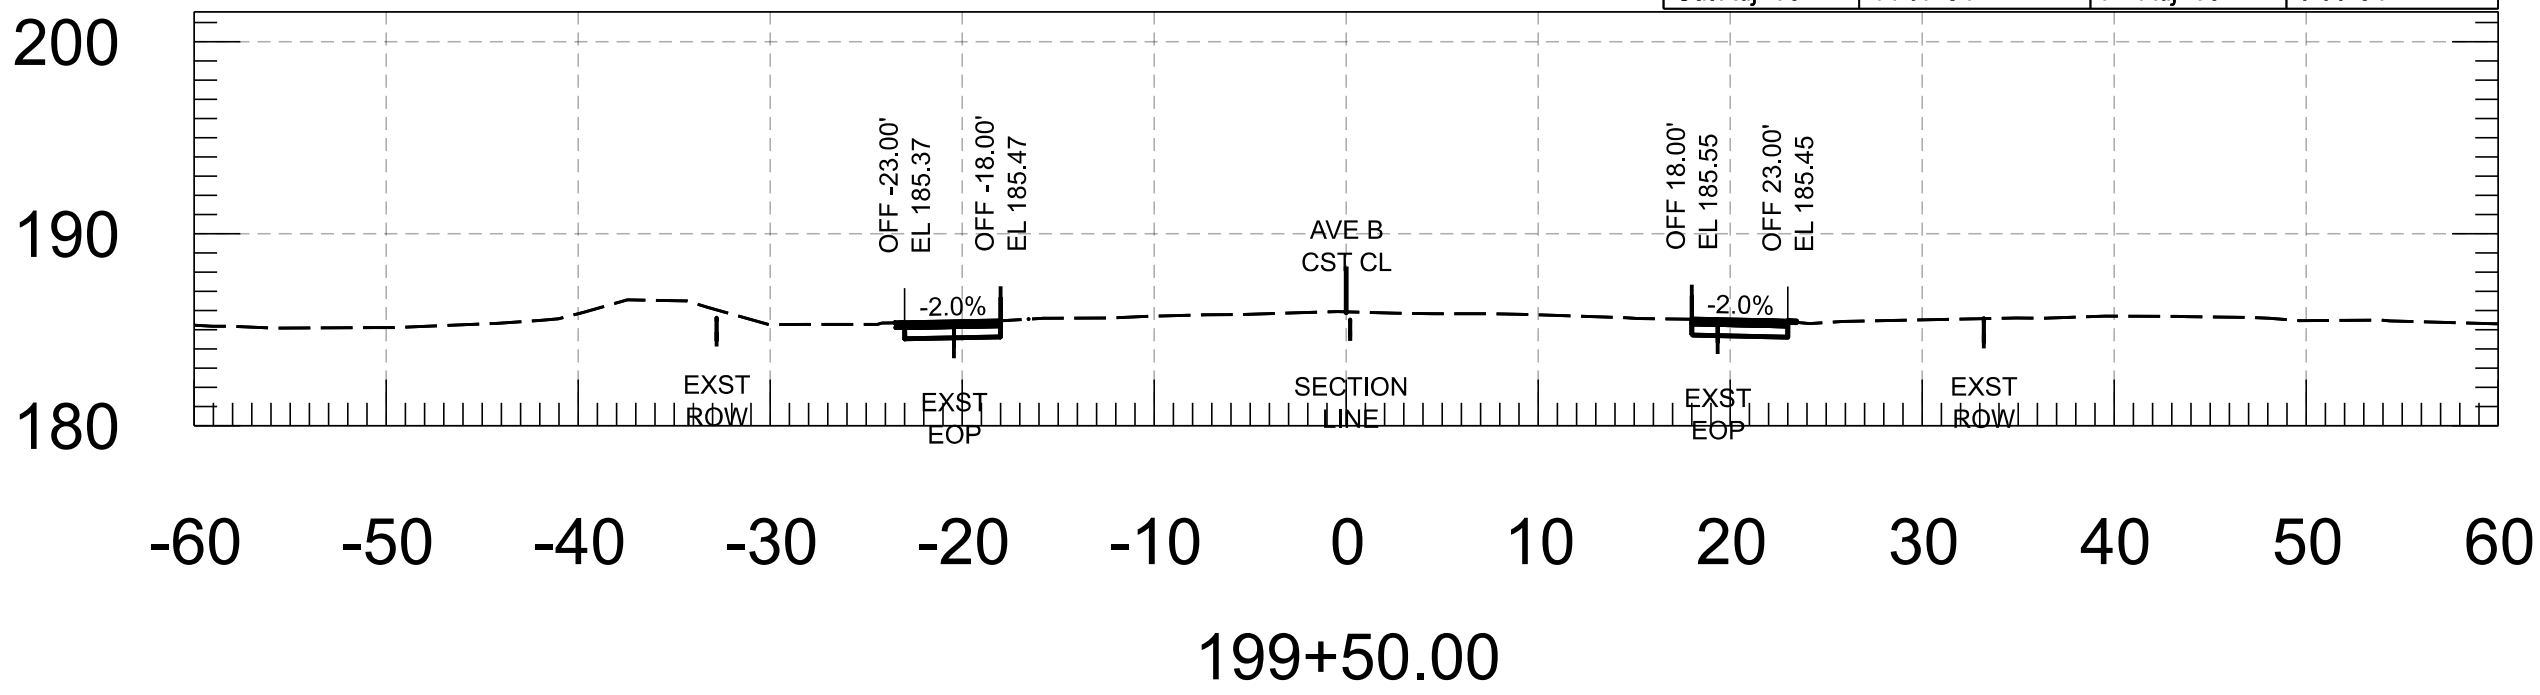

Cut Area	8.02 SF	Fill Area	0.04 SF
Cut Vol.	15.33 CY	Fill Vol.	0.05 CY
Cut Adj. Vol.	15.33 CY	Fill Adj. Vol.	0.05 CY

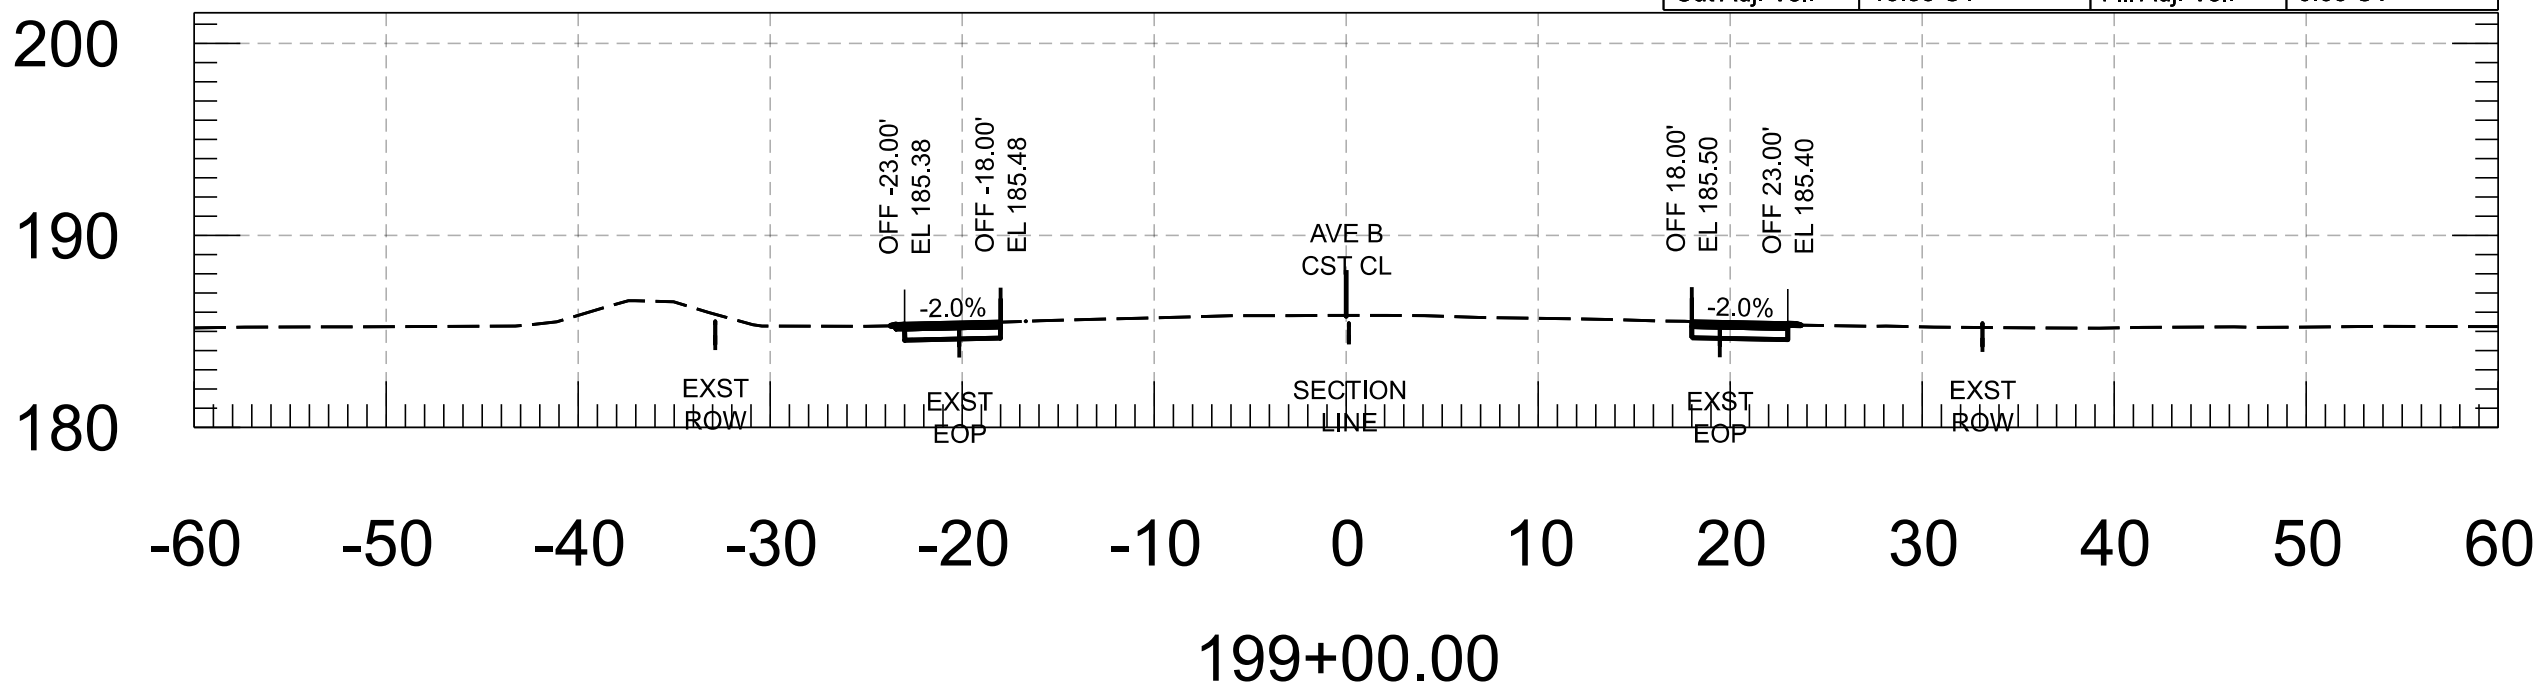

FOR
INFORMATION
ONLY

	NAME	DATE
DESIGN	M. SCHOEN	07/26
DRAWN	P. ESCOBAR	07/26
CHECKED	H. RIOS	07/26

 WSP USA Inc.
1230 West Washington Street, Suite 600
Tempe, AZ 85286

ARIZONA DEPARTMENT OF TRANSPORTATION
PROJECT DELIVERY AND OPERATIONS DIVISION
ROADWAY DESIGN SECTION

AVE B CROSS SECTIONS

ROUTE

MILEPOST

STRUCTURE NO.

F.H.W.A. Arizona Division

LOCATION

TRACS NO. T0439 01C

STATE

ARIZ.

PROJECT NO.

0000 YU YYU

FEDERAL ID NO.

YYU-0(221)T

SHEET NO.

62







TOTAL SHEETS

86







RECORD DRAWING

DWG

____ OF ____

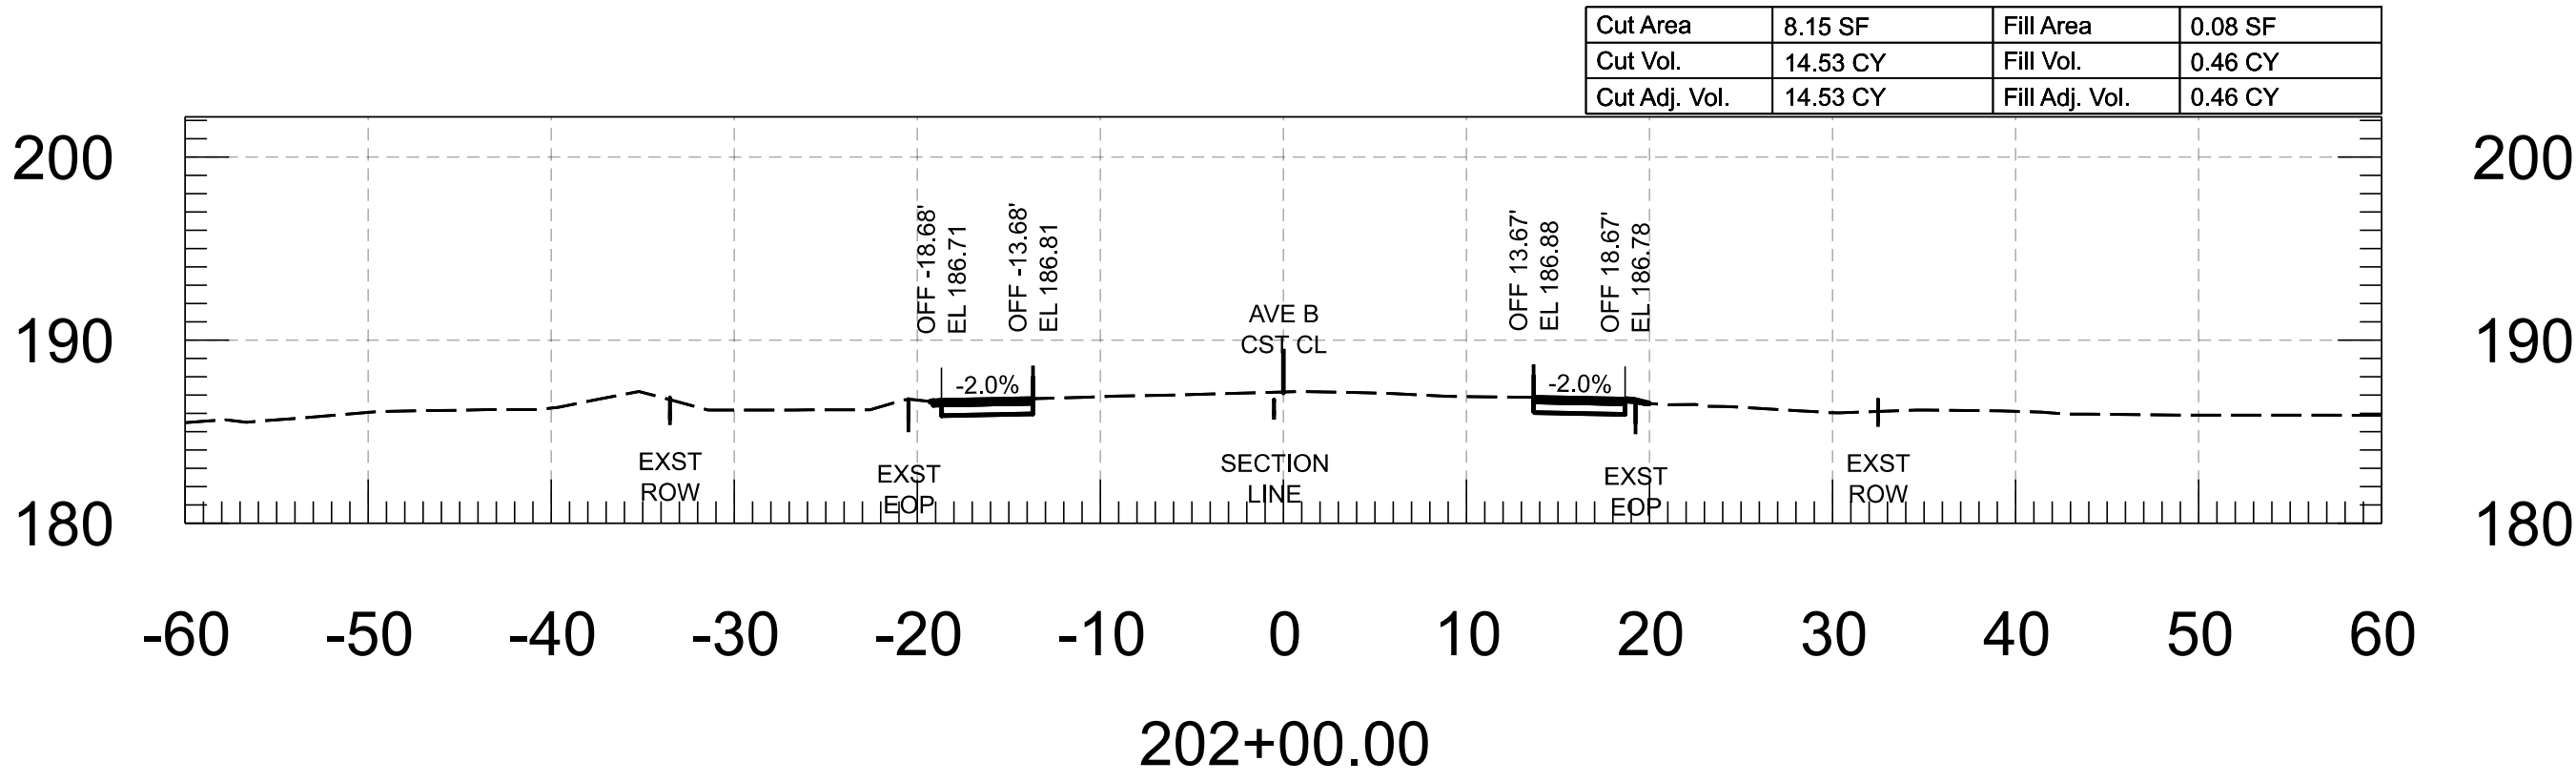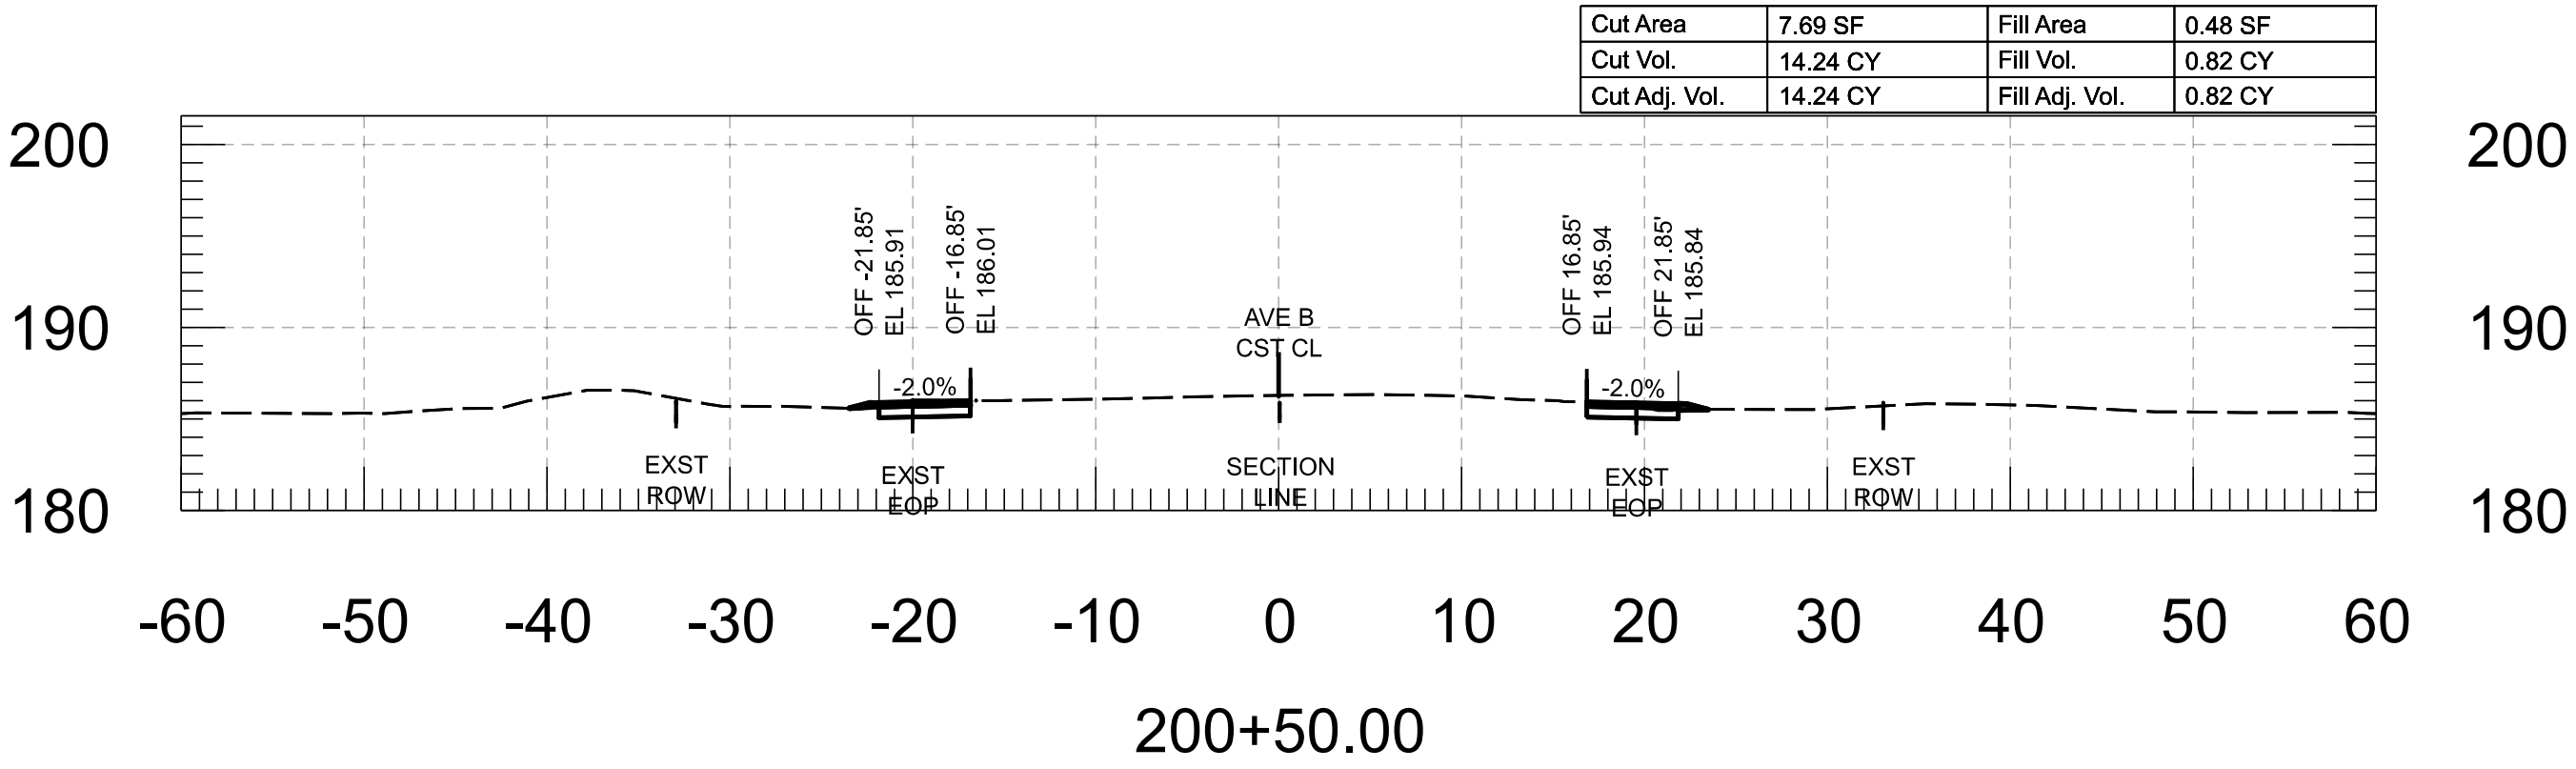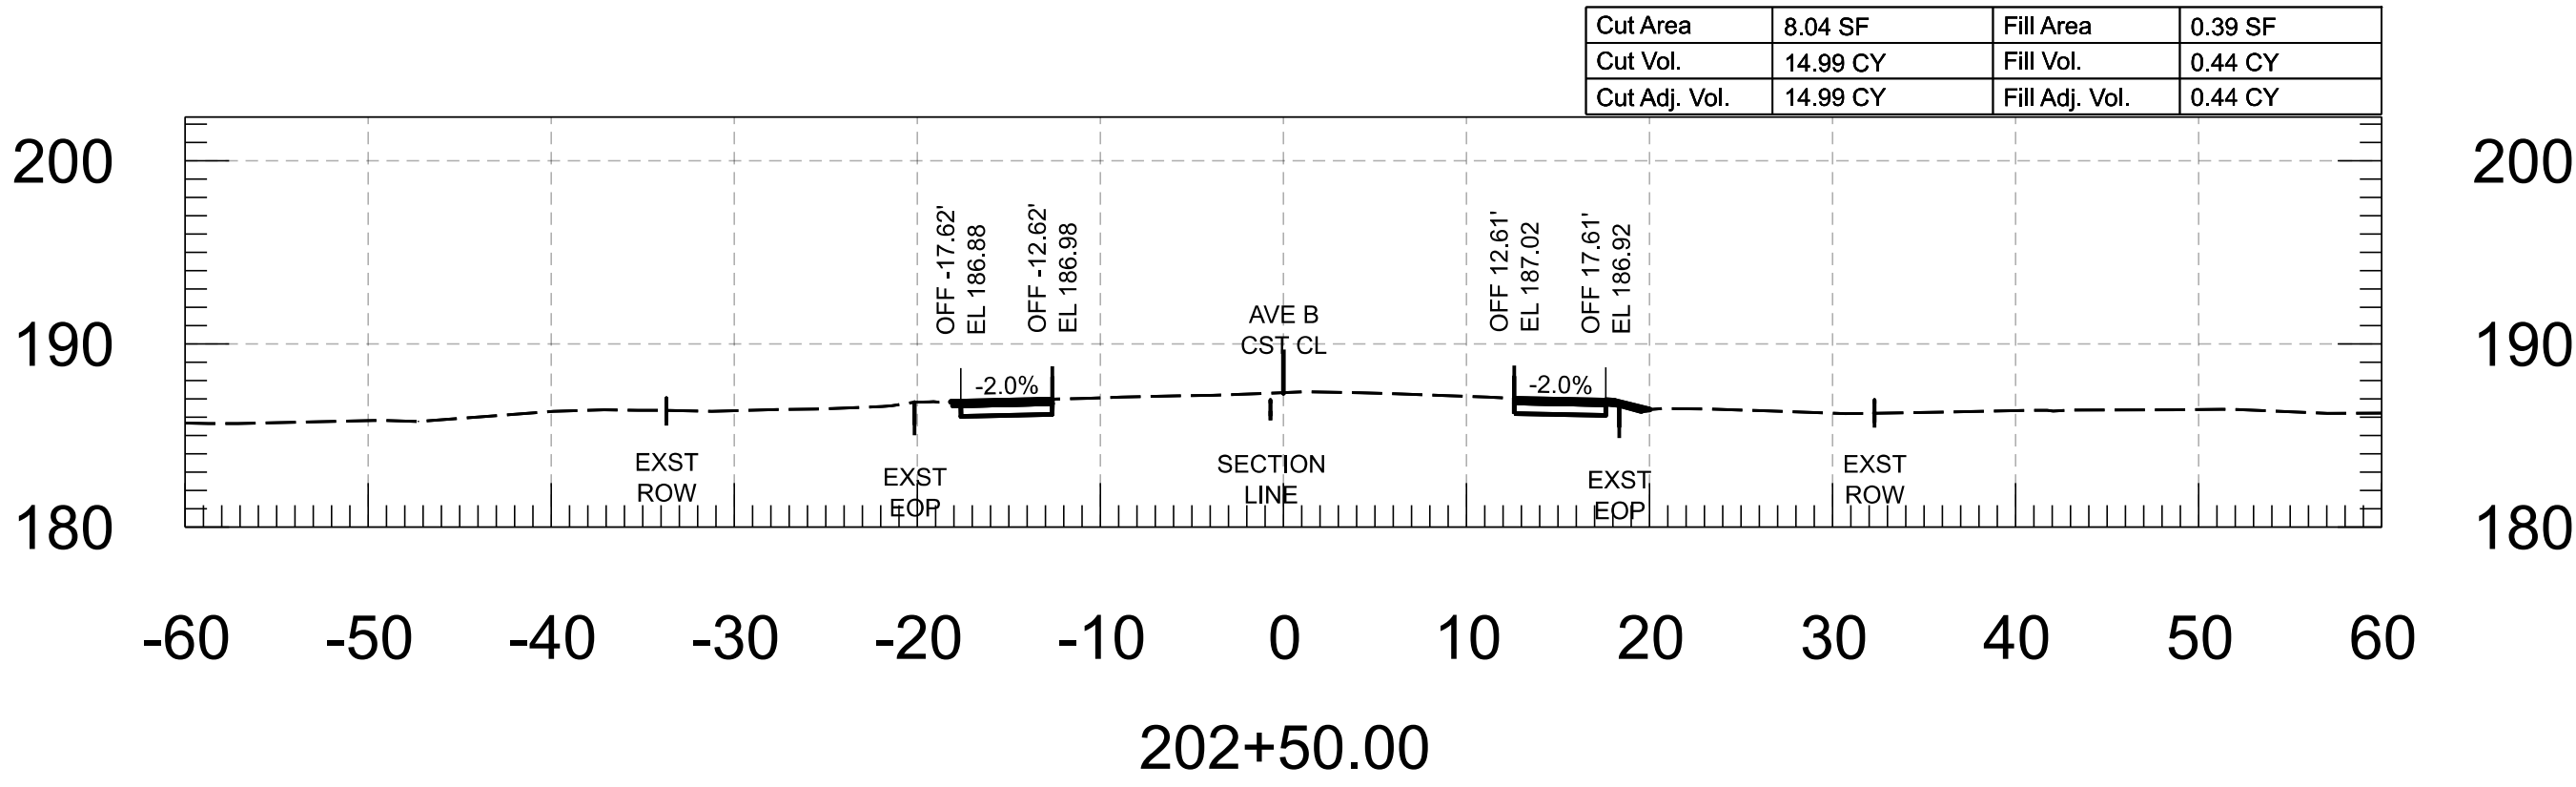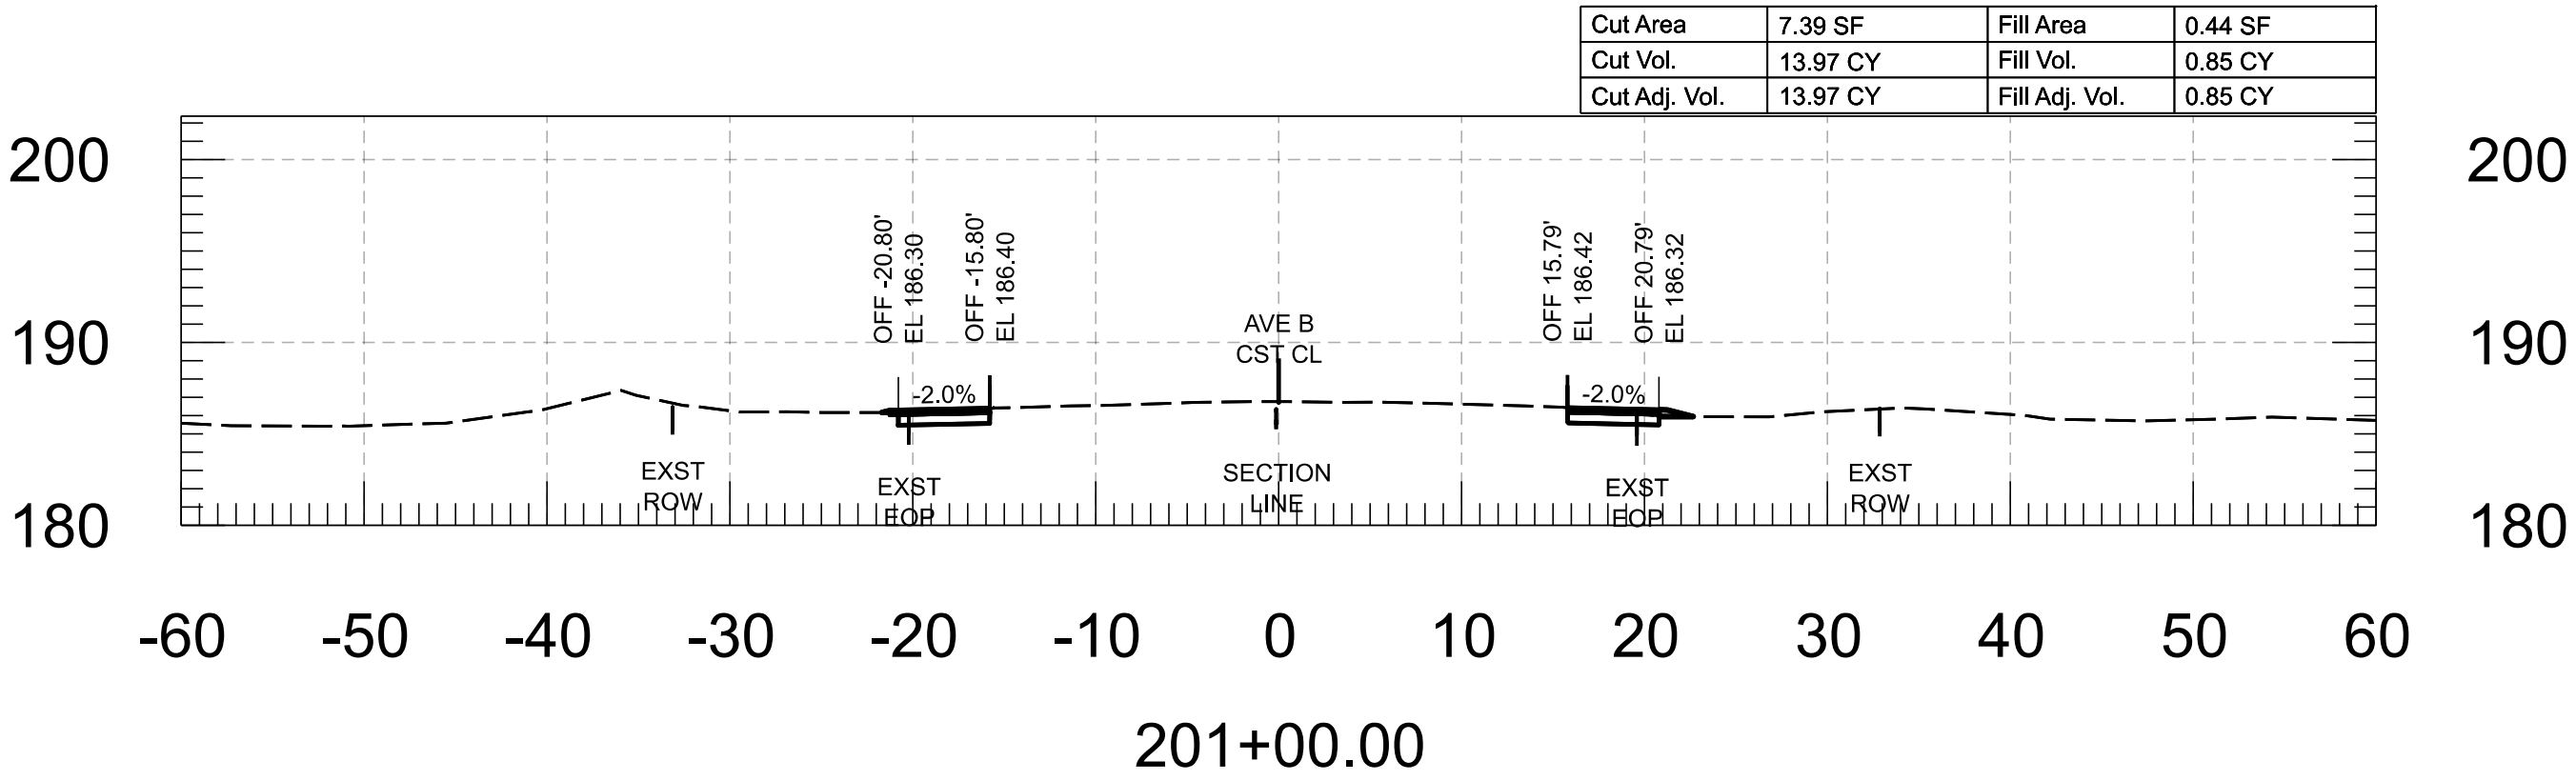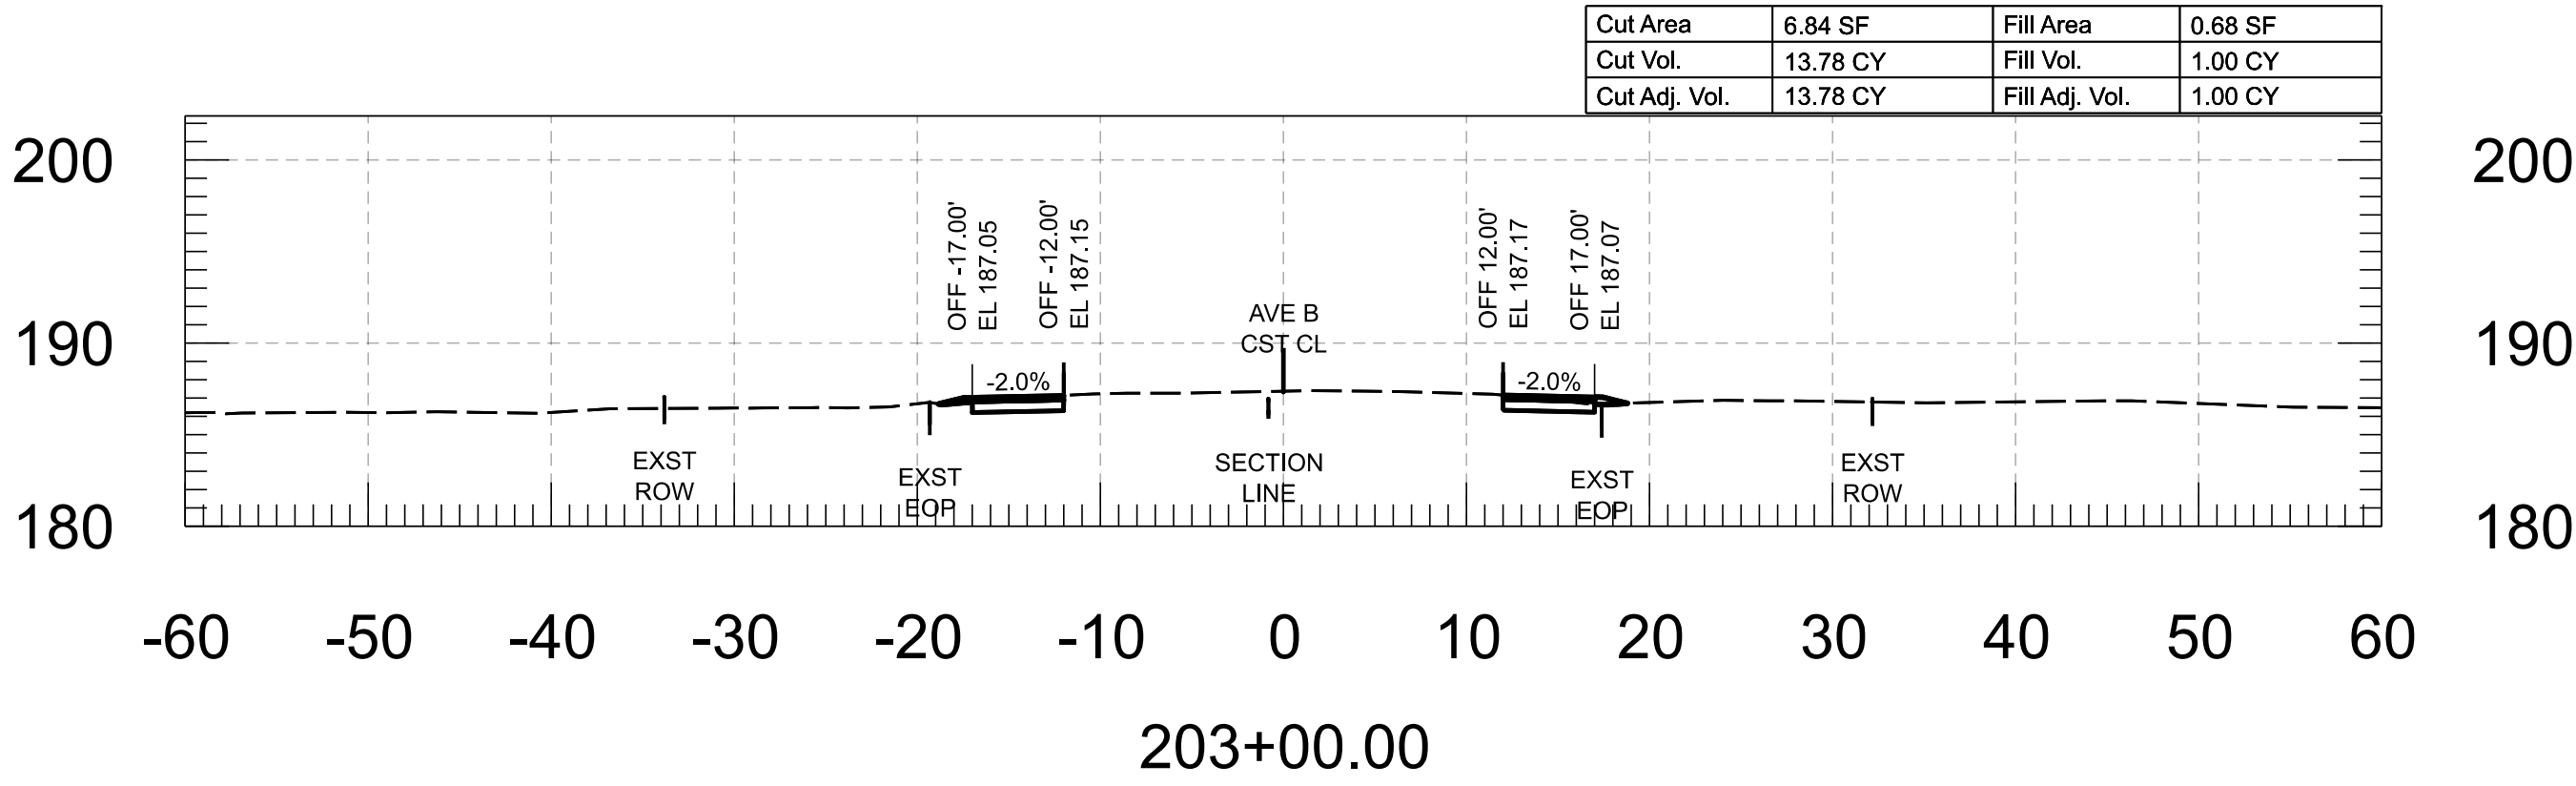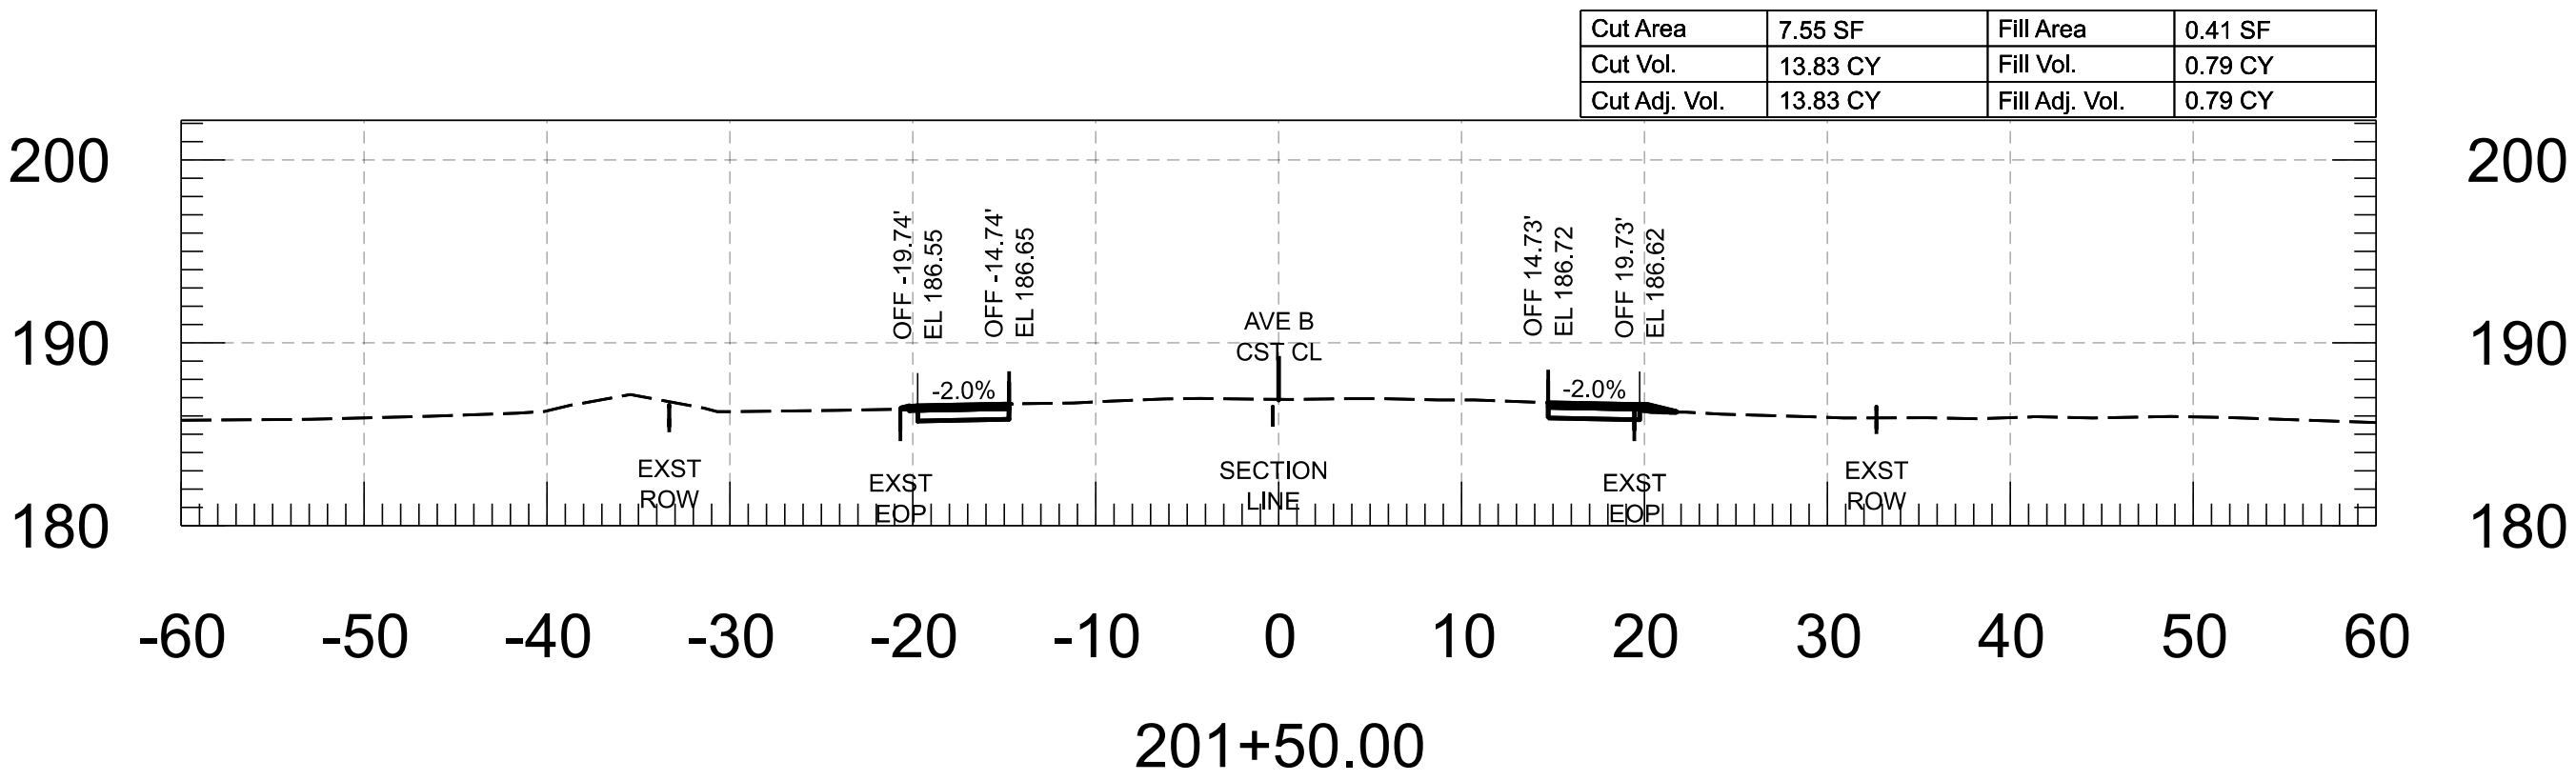

FOR INFORMATION ONLY		NAME	DATE	ARIZONA DEPARTMENT OF TRANSPORTATION PROJECT DELIVERY AND OPERATIONS DIVISION ROADWAY DESIGN SECTION	ROUTE	F.H.W.A. Arizona Division	STATE ARIZ.	PROJECT NO.	FEDERAL ID NO.	SHEET NO.	TOTAL SHEETS	RECORD DRAWING	
	DESIGN	M. SCHOEN	07/26					0000 YU YYU	YYU-0(221)T	63	86		
	DRAWN	P. ESCOBAR	07/26										
	CHECKED	H. RIOS	07/26										
		 WSP USA Inc. 1230 West Washington Street, Suite 600 Tempe, AZ 85288	AVE B CROSS SECTIONS			MILEPOST	LOCATION AVENUE B, COUNTY 18TH ST - SR 195						
					STRUCTURE NO.	TRACS NO. T0439 01C							___ OF ___

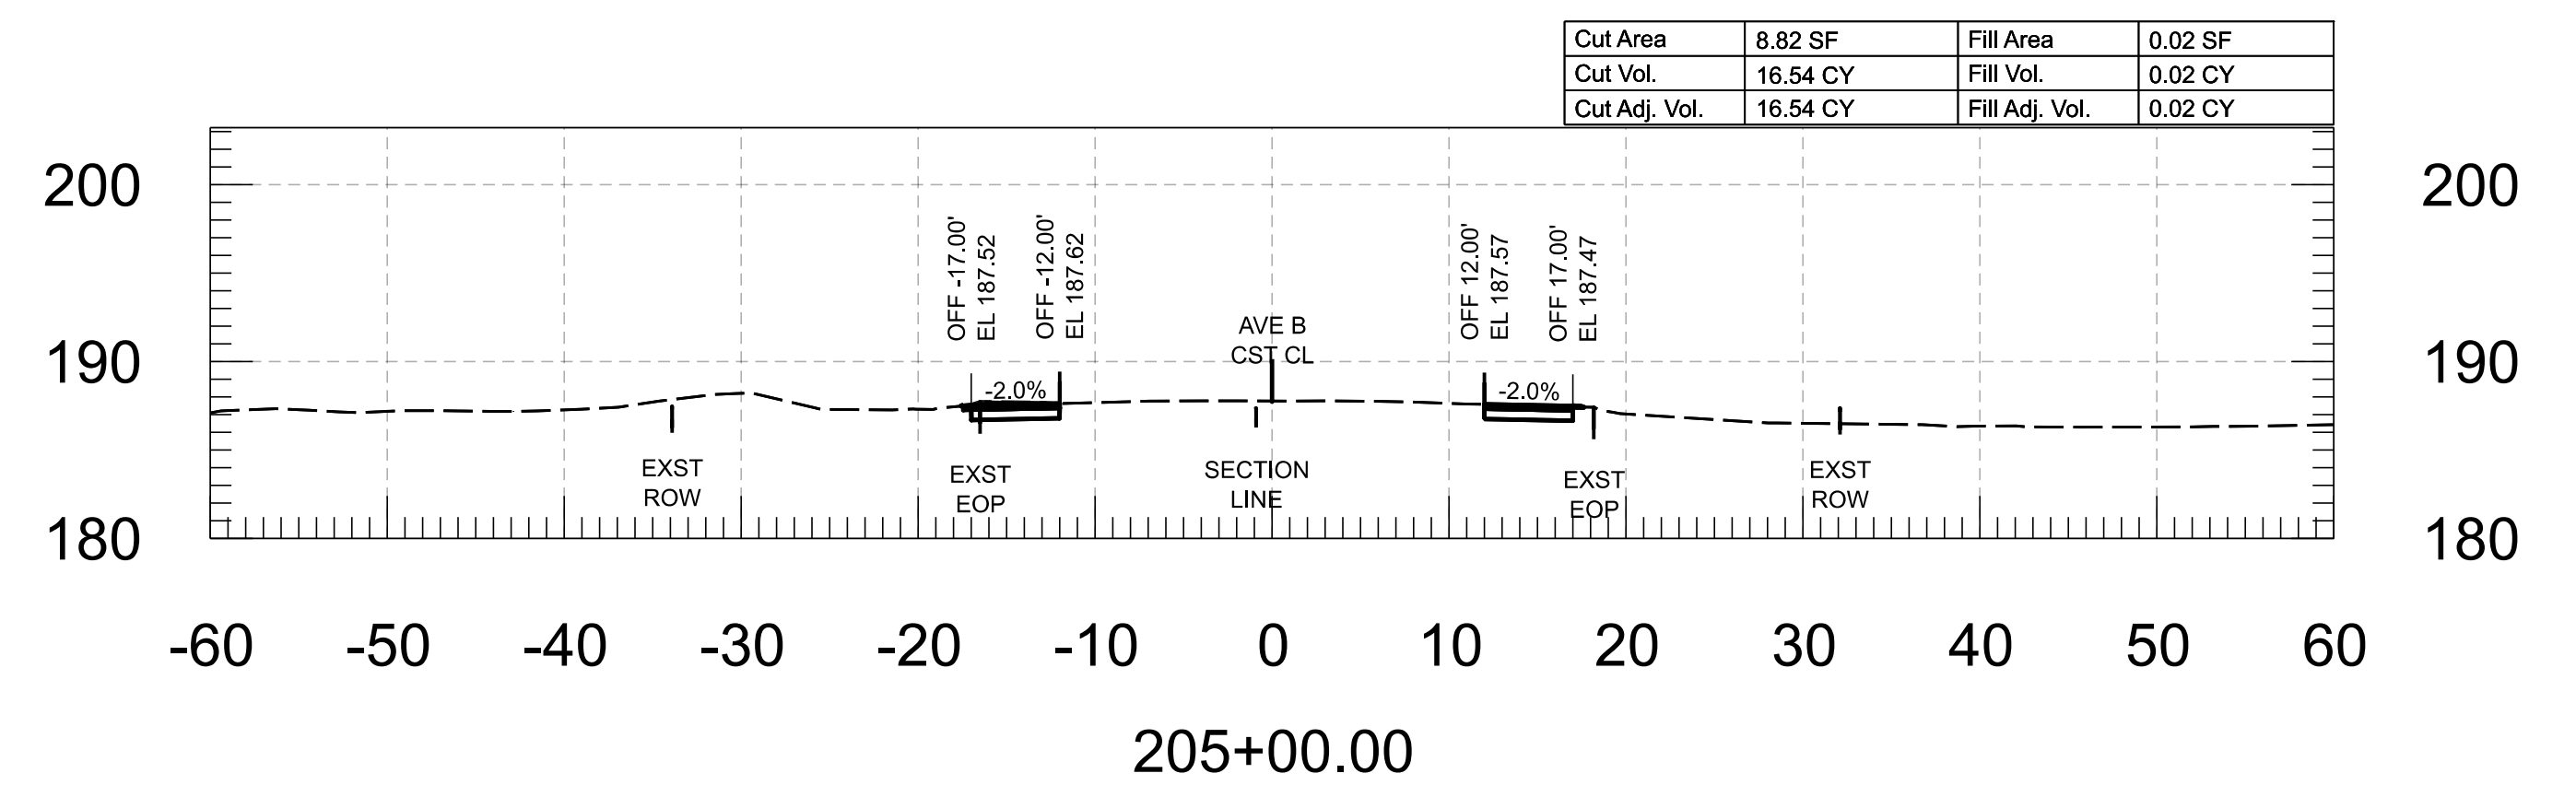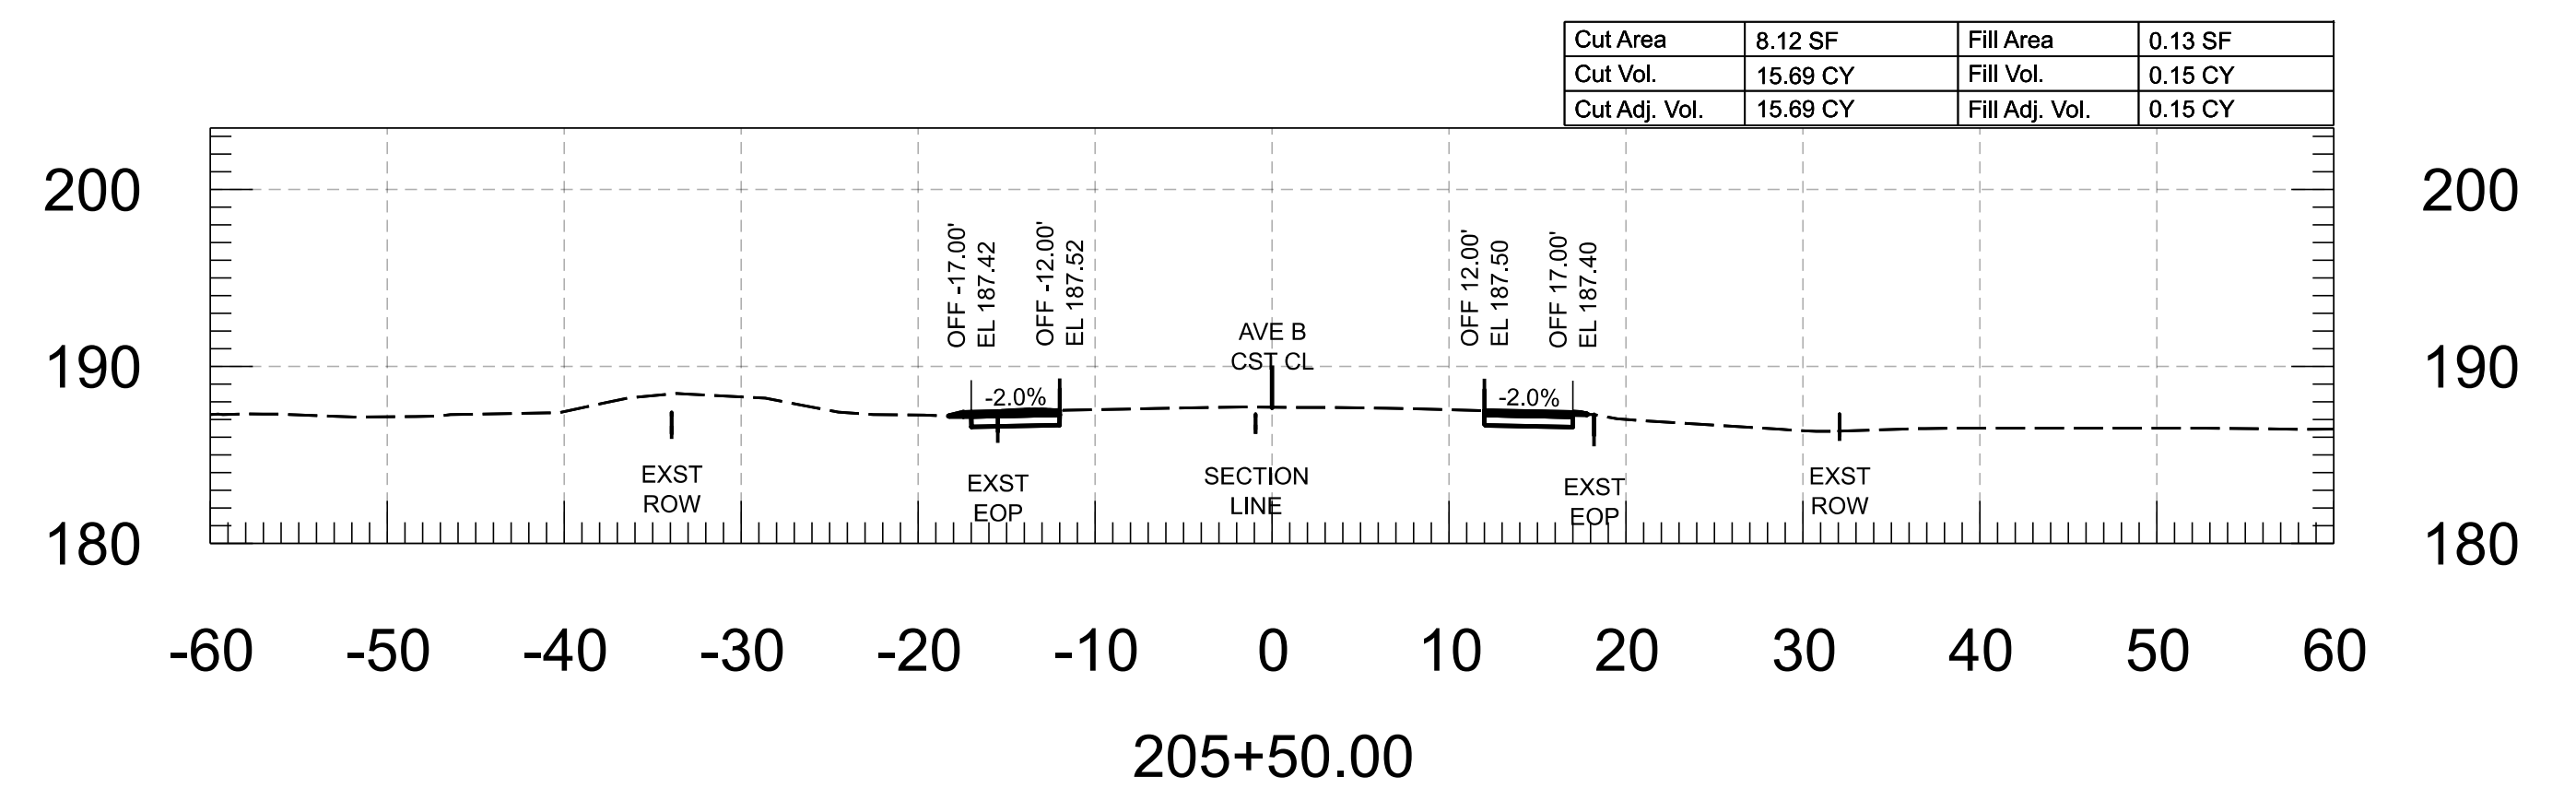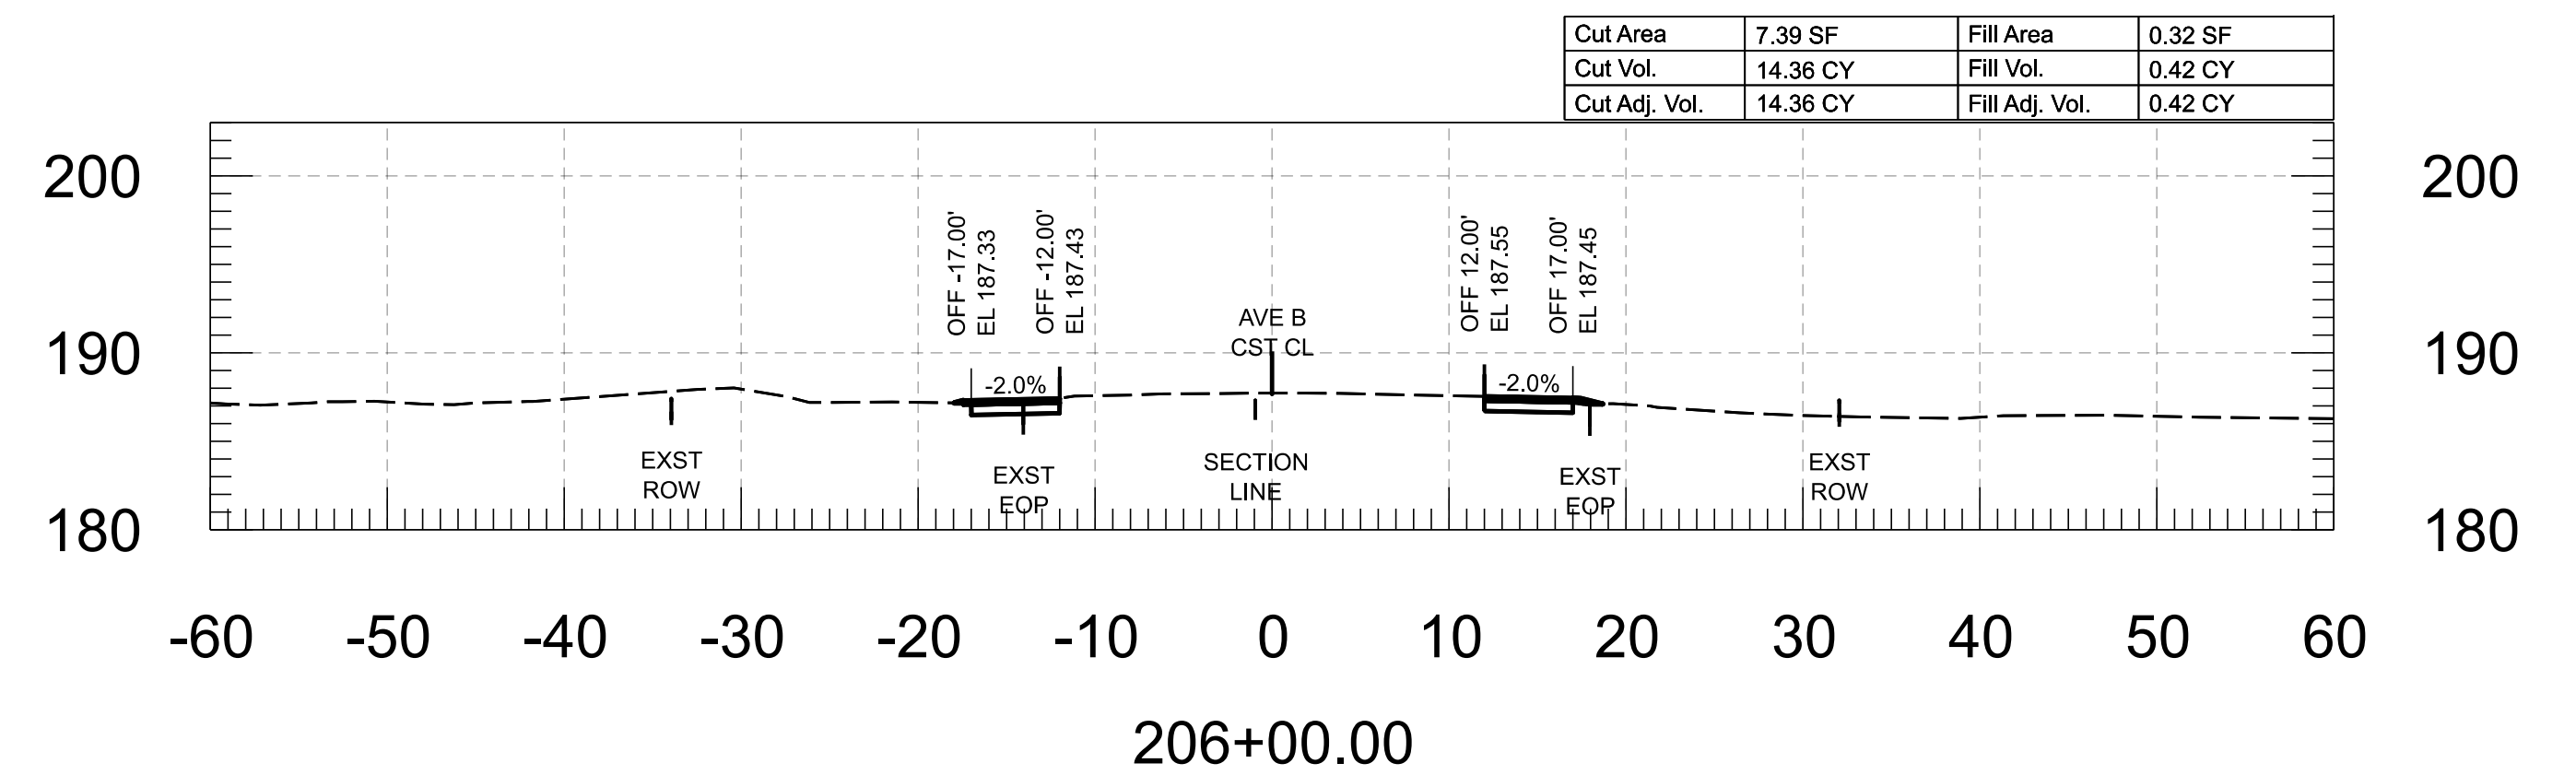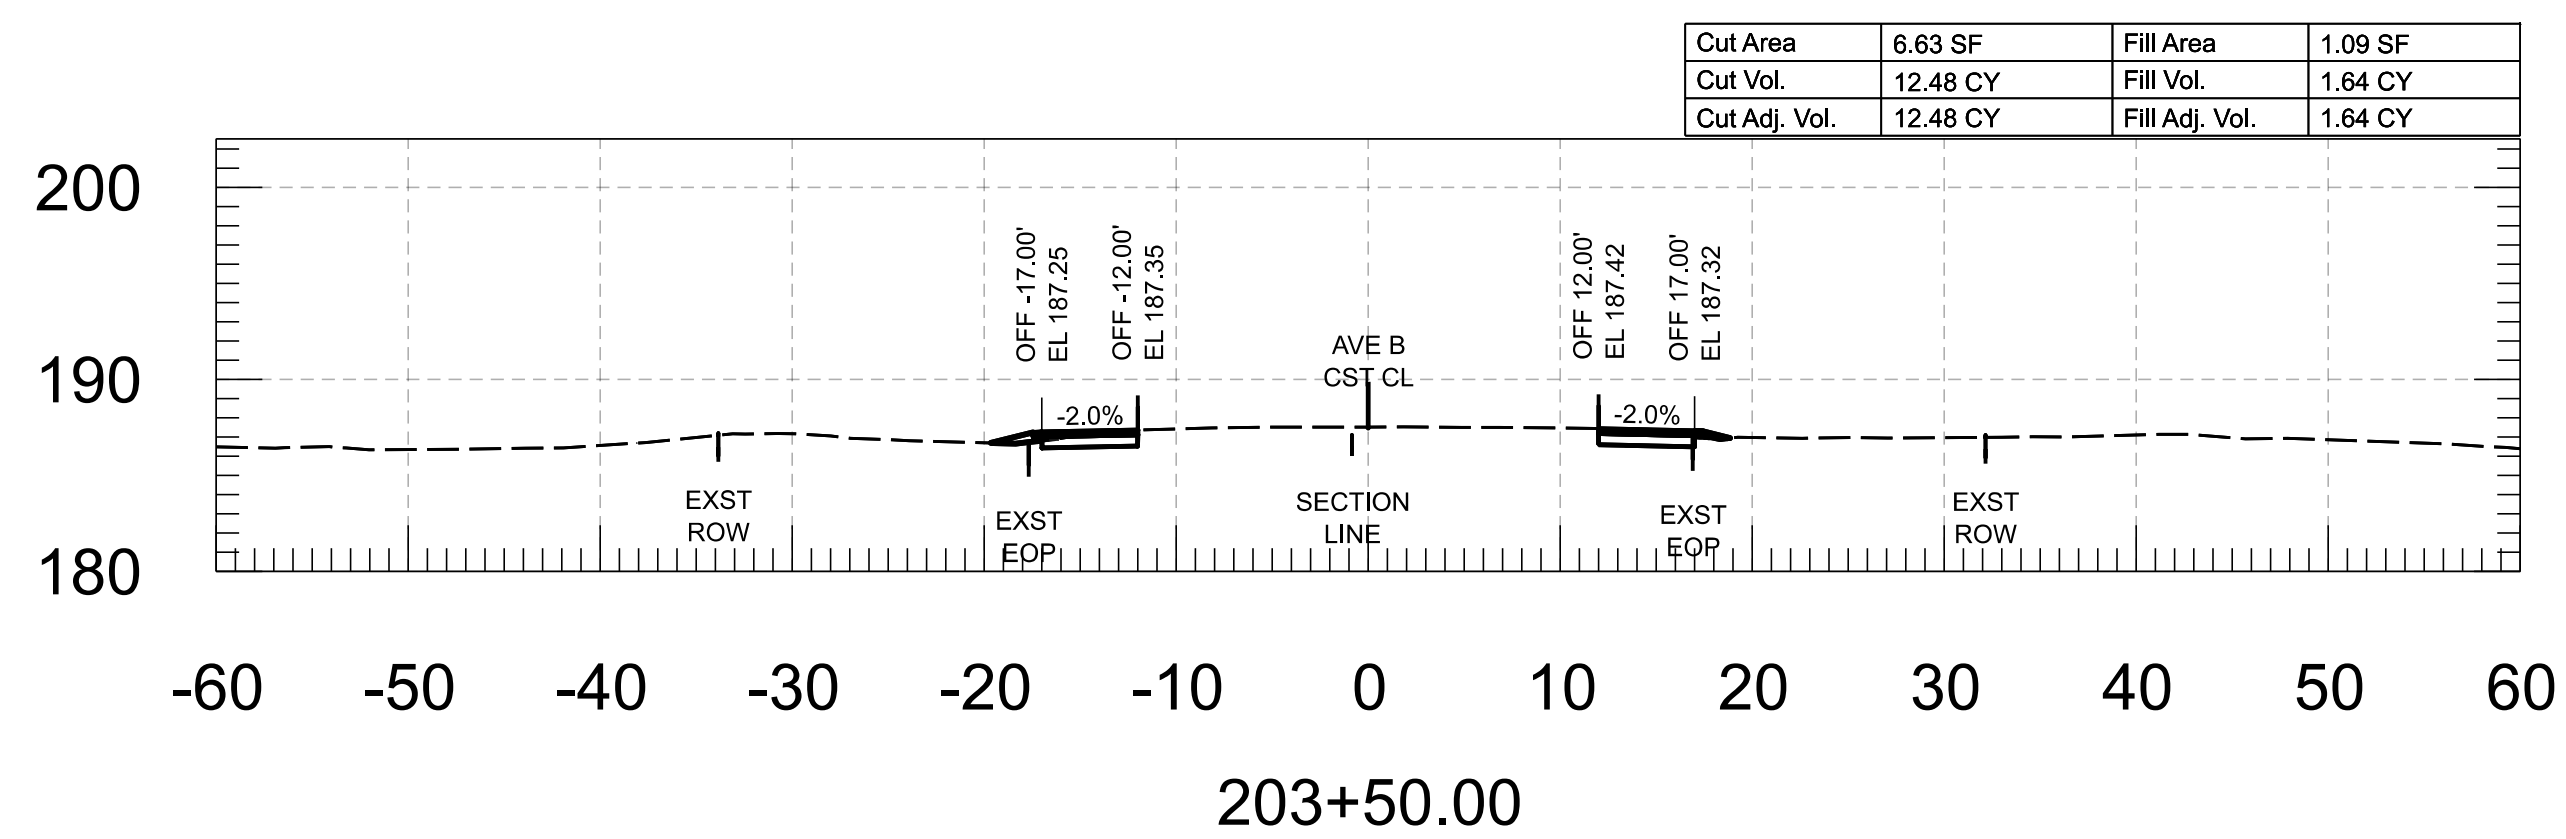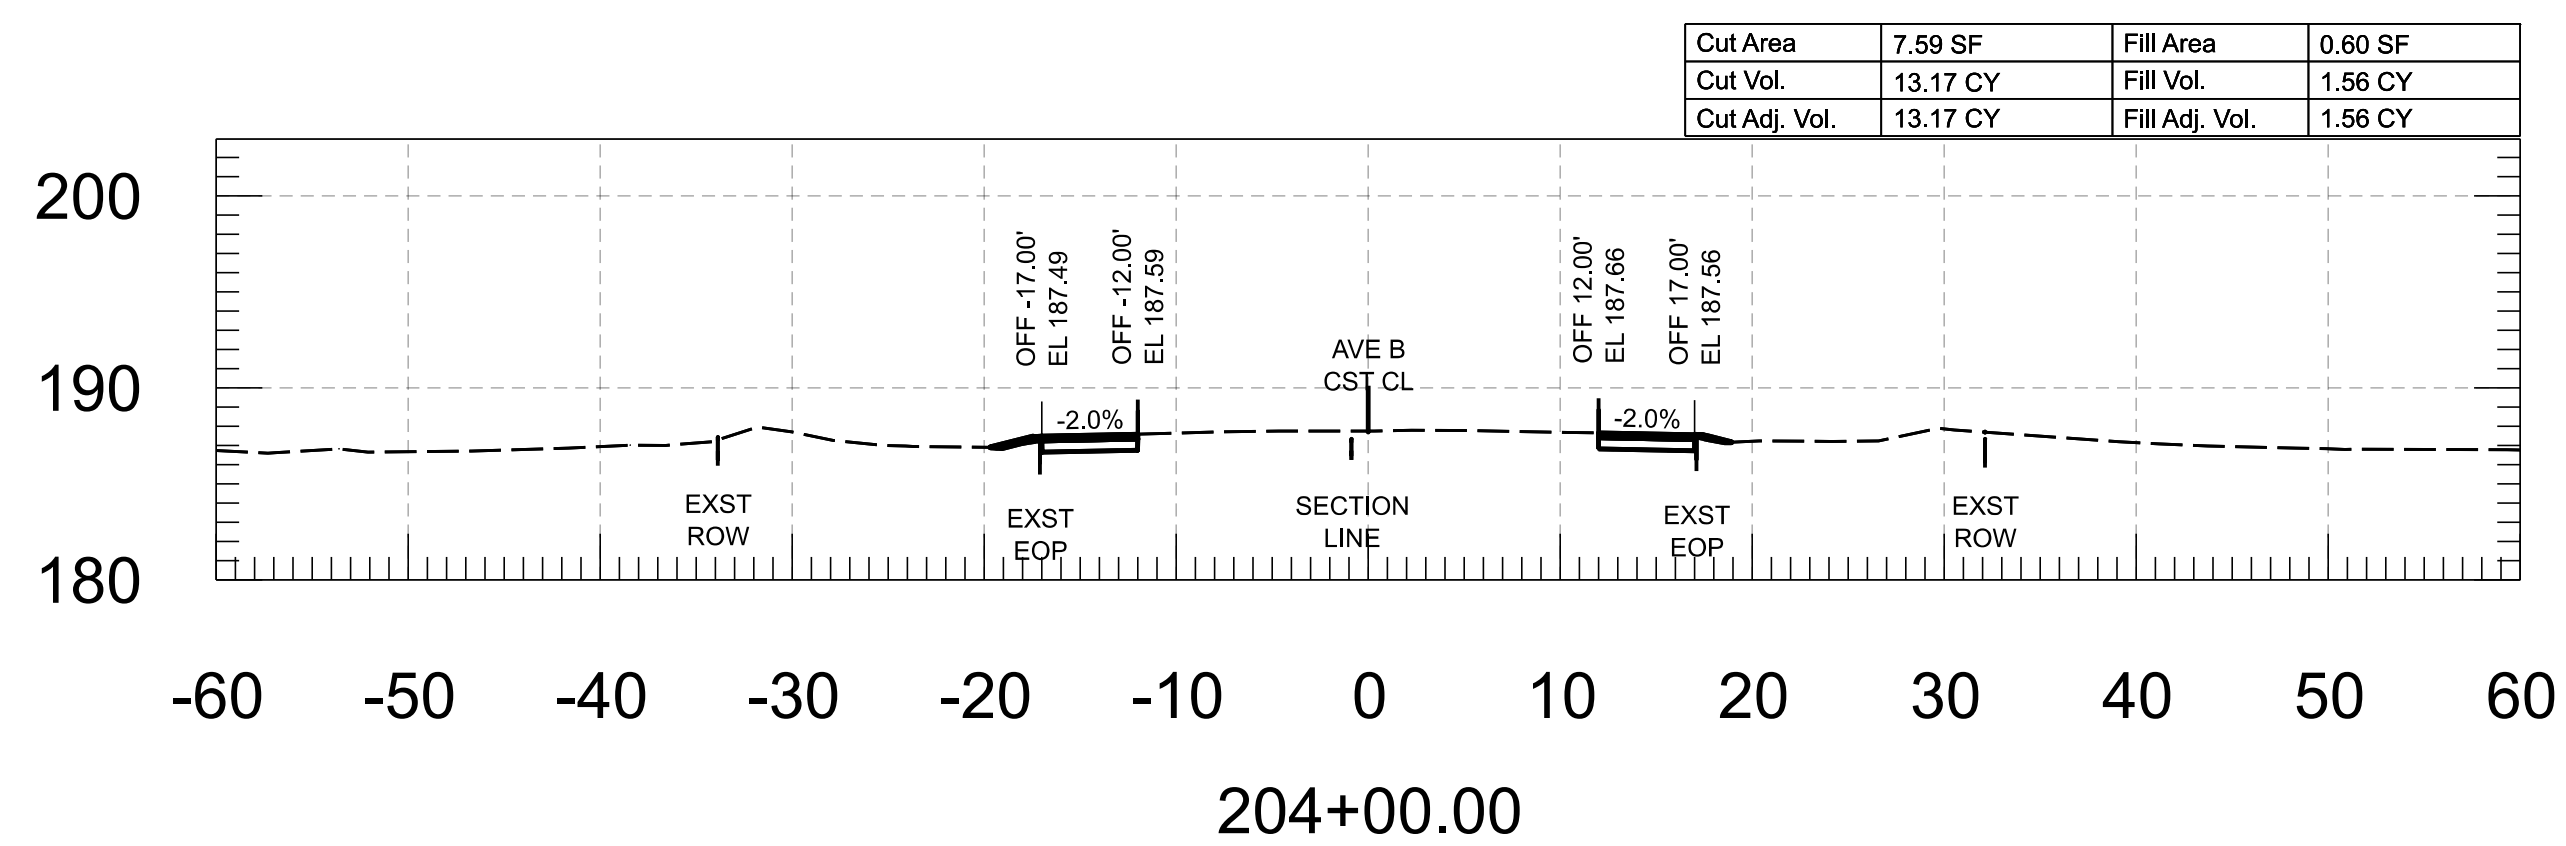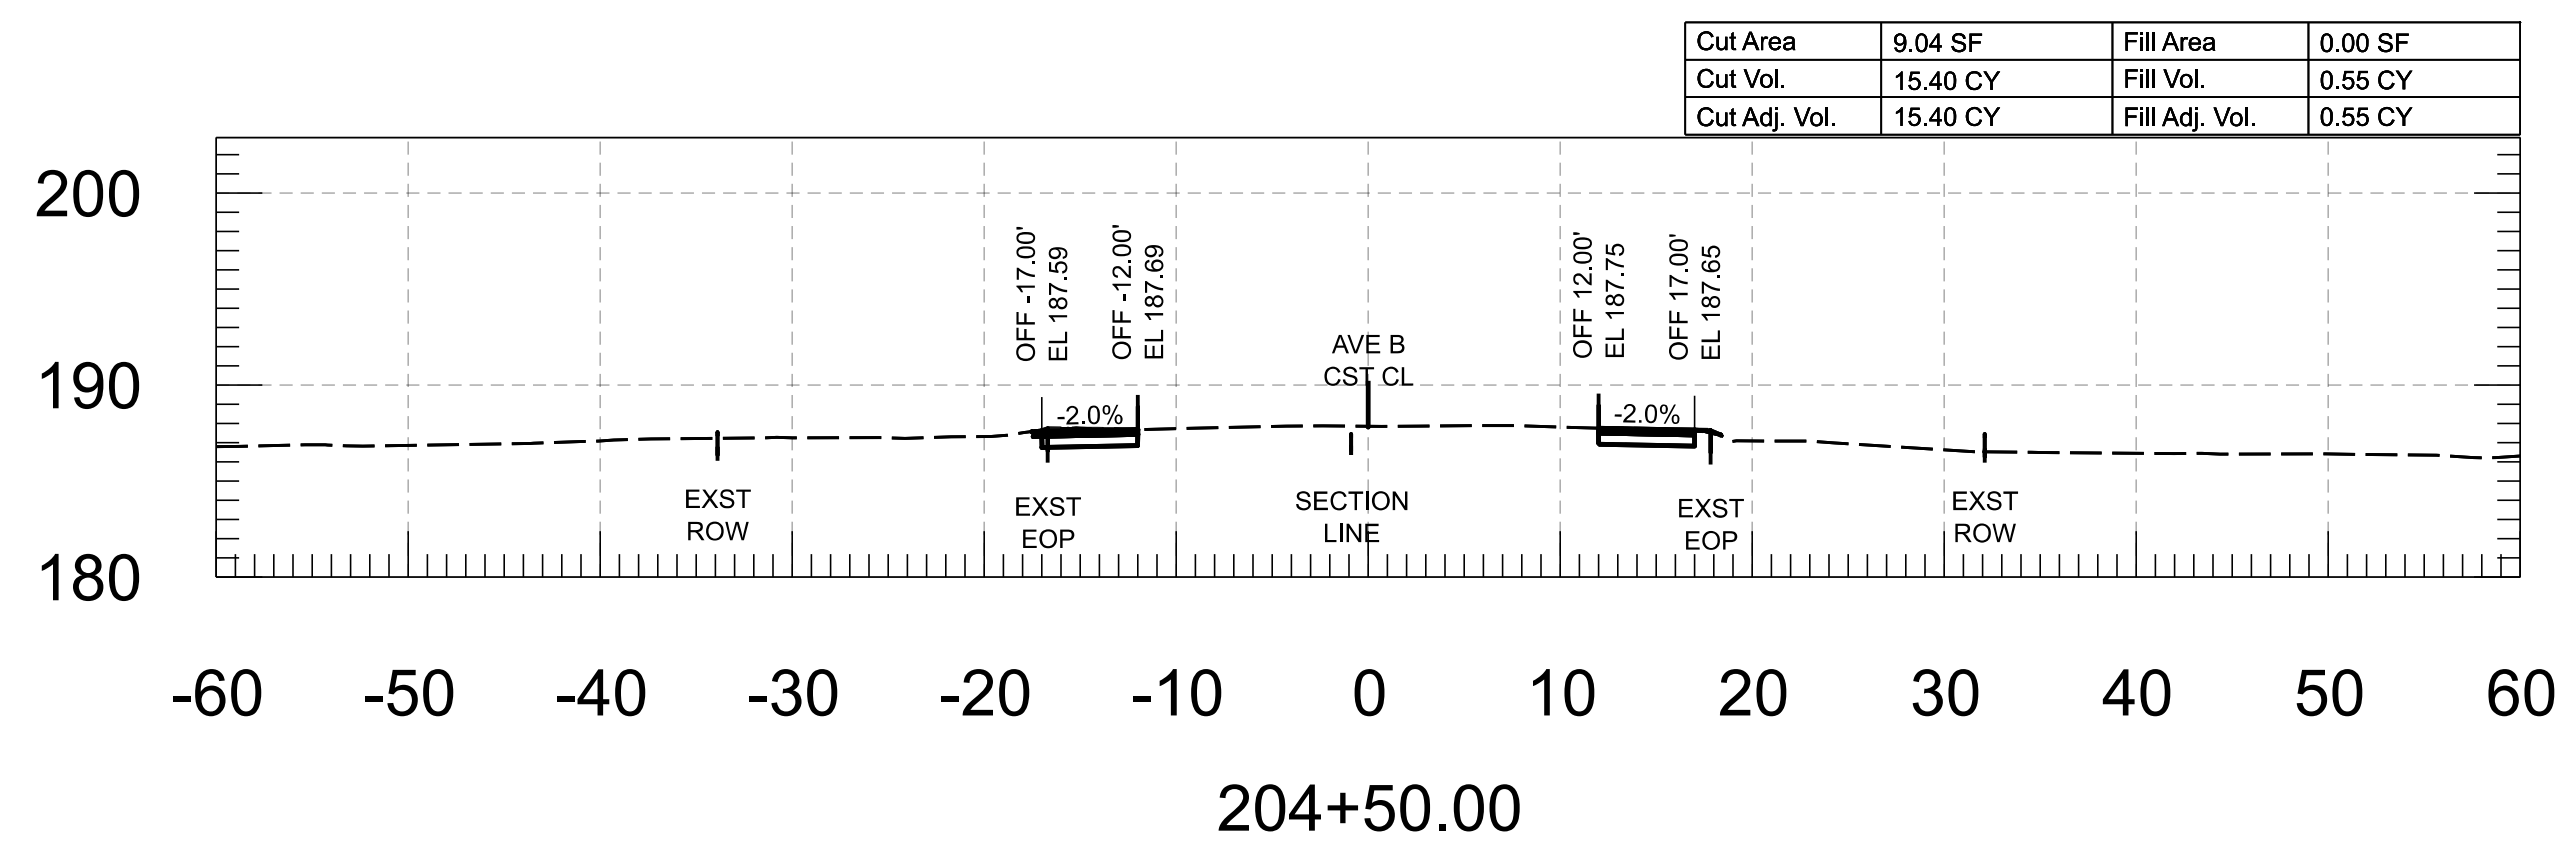

Cut Area	9.04 SF	Fill Area	0.00 SF
Cut Vol.	15.40 CY	Fill Vol.	0.55 CY
Cut Adj. Vol.	15.40 CY	Fill Adj. Vol.	0.55 CY

Cut Area	7.39 SF	Fill Area	0.32 SF
Cut Vol.	14.36 CY	Fill Vol.	0.42 CY
Cut Adj. Vol.	14.36 CY	Fill Adj. Vol.	0.42 CY

Cut Area	7.59 SF	Fill Area	0.60 SF
Cut Vol.	13.17 CY	Fill Vol.	1.56 CY
Cut Adj. Vol.	13.17 CY	Fill Adj. Vol.	1.56 CY


Cut Area	8.12 SF	Fill Area	0.13 SF
Cut Vol.	15.69 CY	Fill Vol.	0.15 CY
Cut Adj. Vol.	15.69 CY	Fill Adj. Vol.	0.15 CY

Cut Area	6.63 SF	Fill Area	1.09 SF
Cut Vol.	12.48 CY	Fill Vol.	1.64 CY
Cut Adj. Vol.	12.48 CY	Fill Adj. Vol.	1.64 CY

Cut Area	8.82 SF	Fill Area	0.02 SF
Cut Vol.	16.54 CY	Fill Vol.	0.02 CY
Cut Adj. Vol.	16.54 CY	Fill Adj. Vol.	0.02 CY


FOR INFORMATION ONLY		NAME	DATE	ARIZONA DEPARTMENT OF TRANSPORTATION PROJECT DELIVERY AND OPERATIONS DIVISION ROADWAY DESIGN SECTION	ROUTE	F.H.W.A. Arizona Division	STATE ARIZ.	PROJECT NO.	FEDERAL ID NO.	SHEET NO.	TOTAL SHEETS	RECORD DRAWING
	DESIGN	M. SCHOEN	07/26		-----			0000 YU YYU	YYU-0(221)T	64	86	
	DRAWN	P. ESCOBAR	07/26									
	CHECKED	H. RIOS	07/26		MILEPOST	LOCATION AVENUE B, COUNTY 18TH ST - SR 195 DWG						
	 WSP USA Inc. 1200 West Washington Street, Suite 600 Tempe, AZ 85288			AVE B CROSS SECTIONS	STRUCTURE NO.	TRACS NO. T0439 01C OF						

Cut Area	7.15 SF	Fill Area	0.70 SF
Cut Vol.	12.31 CY	Fill Vol.	2.09 CY
Cut Adj. Vol.	12.31 CY	Fill Adj. Vol.	2.09 CY

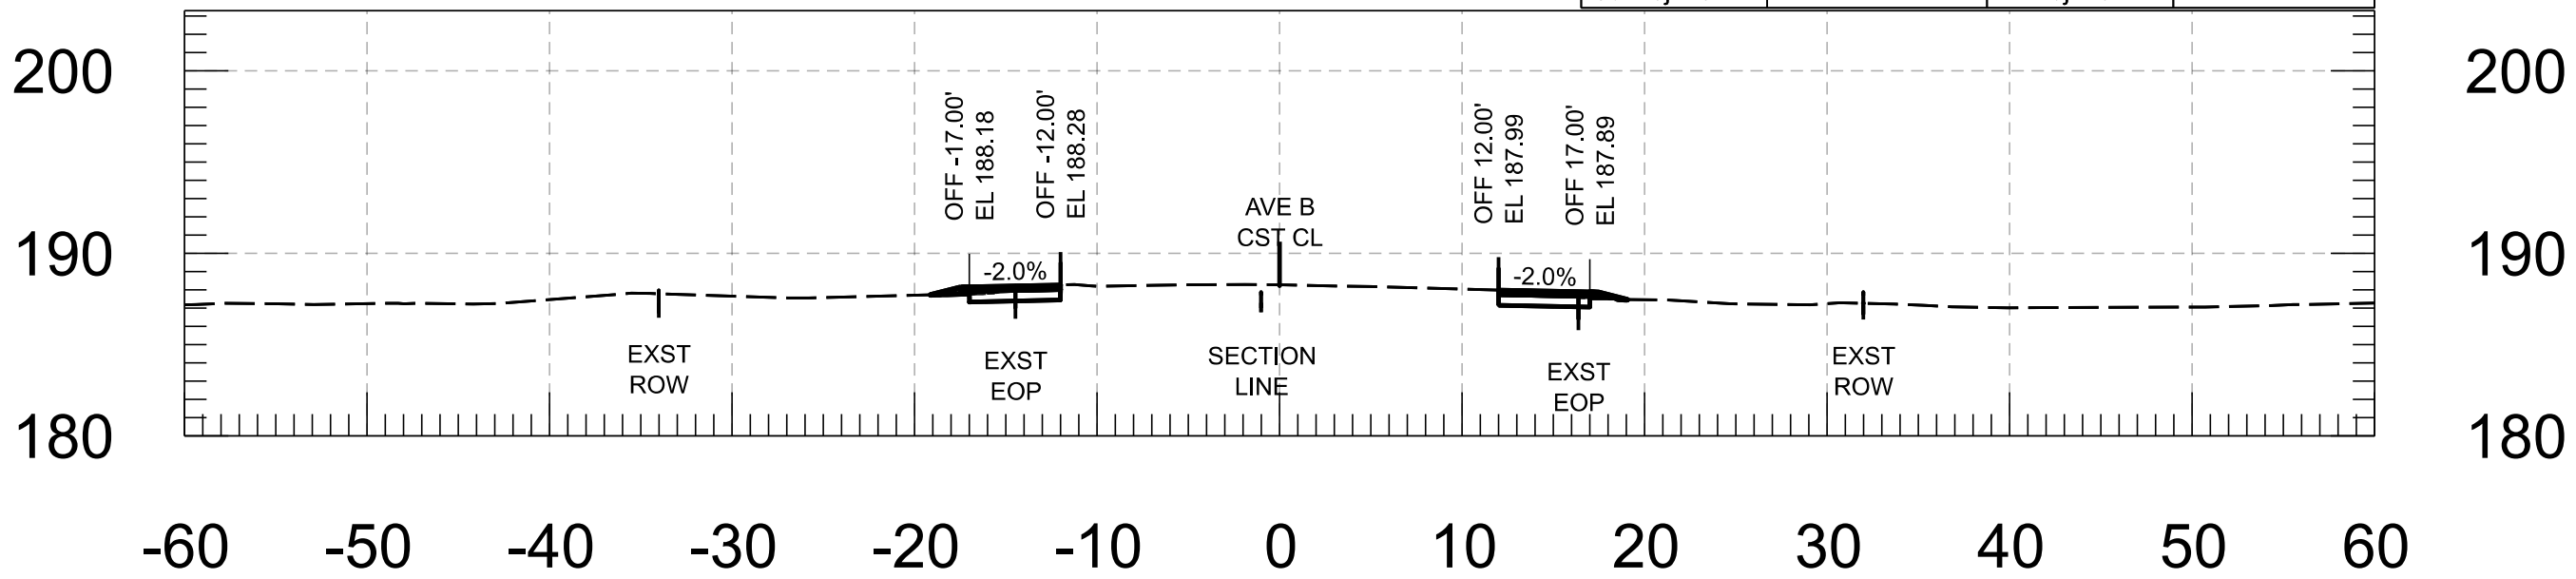


207+50.00

Cut Area	6.01 SF	Fill Area	1.14 SF
Cut Vol.	12.24 CY	Fill Vol.	1.53 CY
Cut Adj. Vol.	12.24 CY	Fill Adj. Vol.	1.53 CY

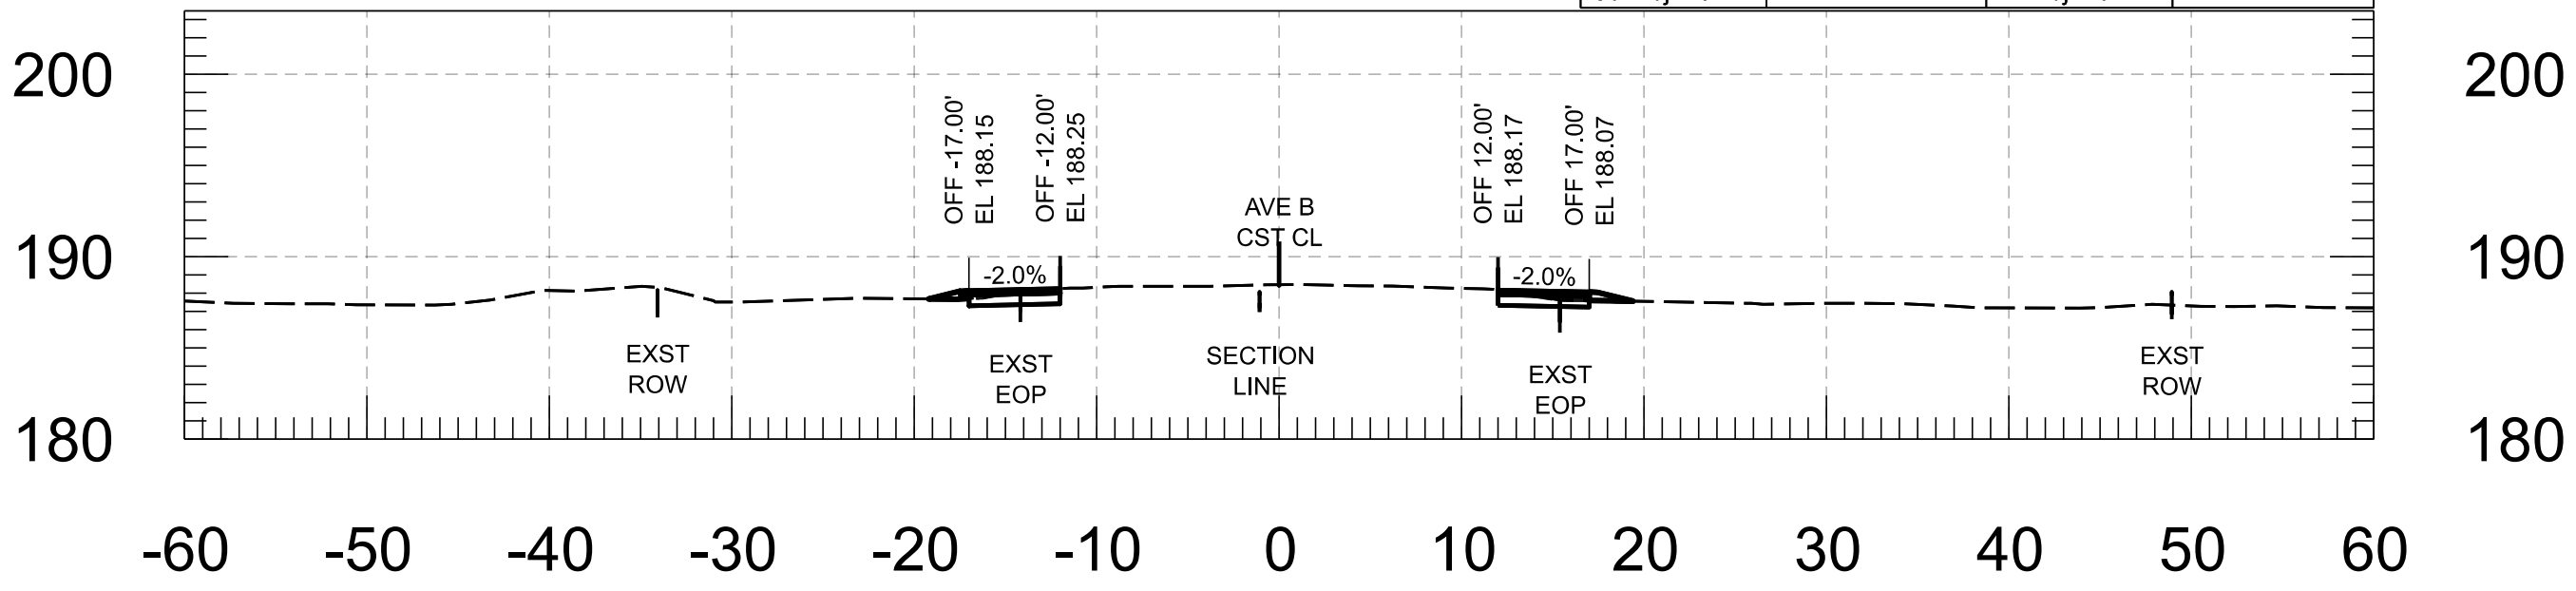


209+00.00

Cut Area	6.15 SF	Fill Area	1.55 SF
Cut Vol.	11.30 CY	Fill Vol.	3.40 CY
Cut Adj. Vol.	11.30 CY	Fill Adj. Vol.	3.40 CY

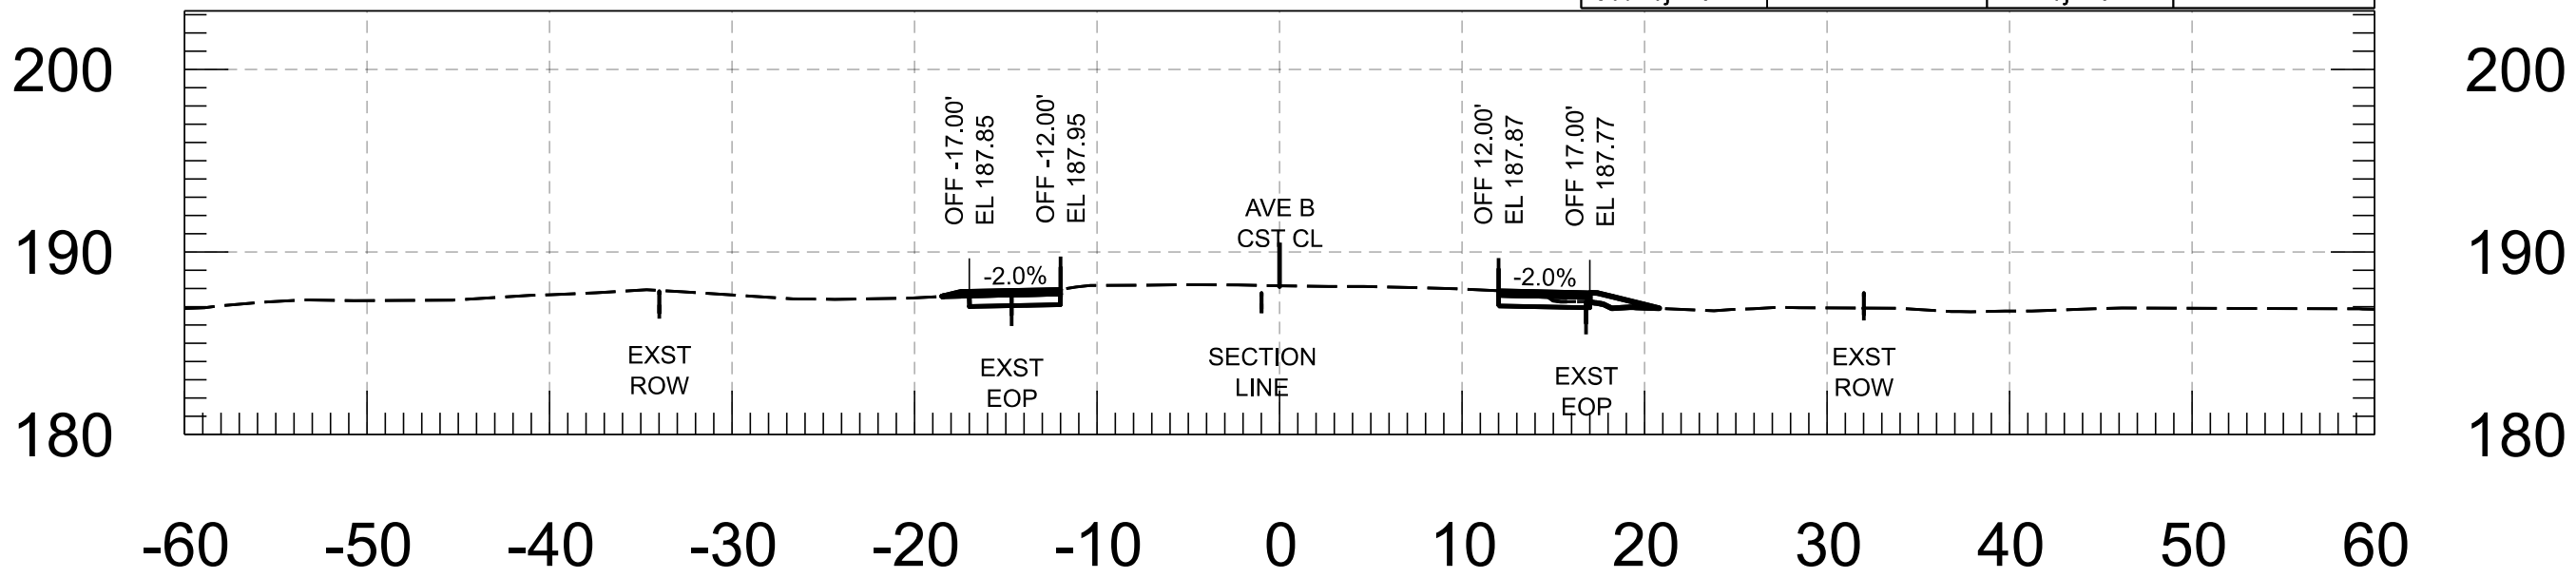


207+00.00

Cut Area	7.21 SF	Fill Area	0.52 SF
Cut Vol.	13.71 CY	Fill Vol.	1.56 CY
Cut Adj. Vol.	13.71 CY	Fill Adj. Vol.	1.56 CY

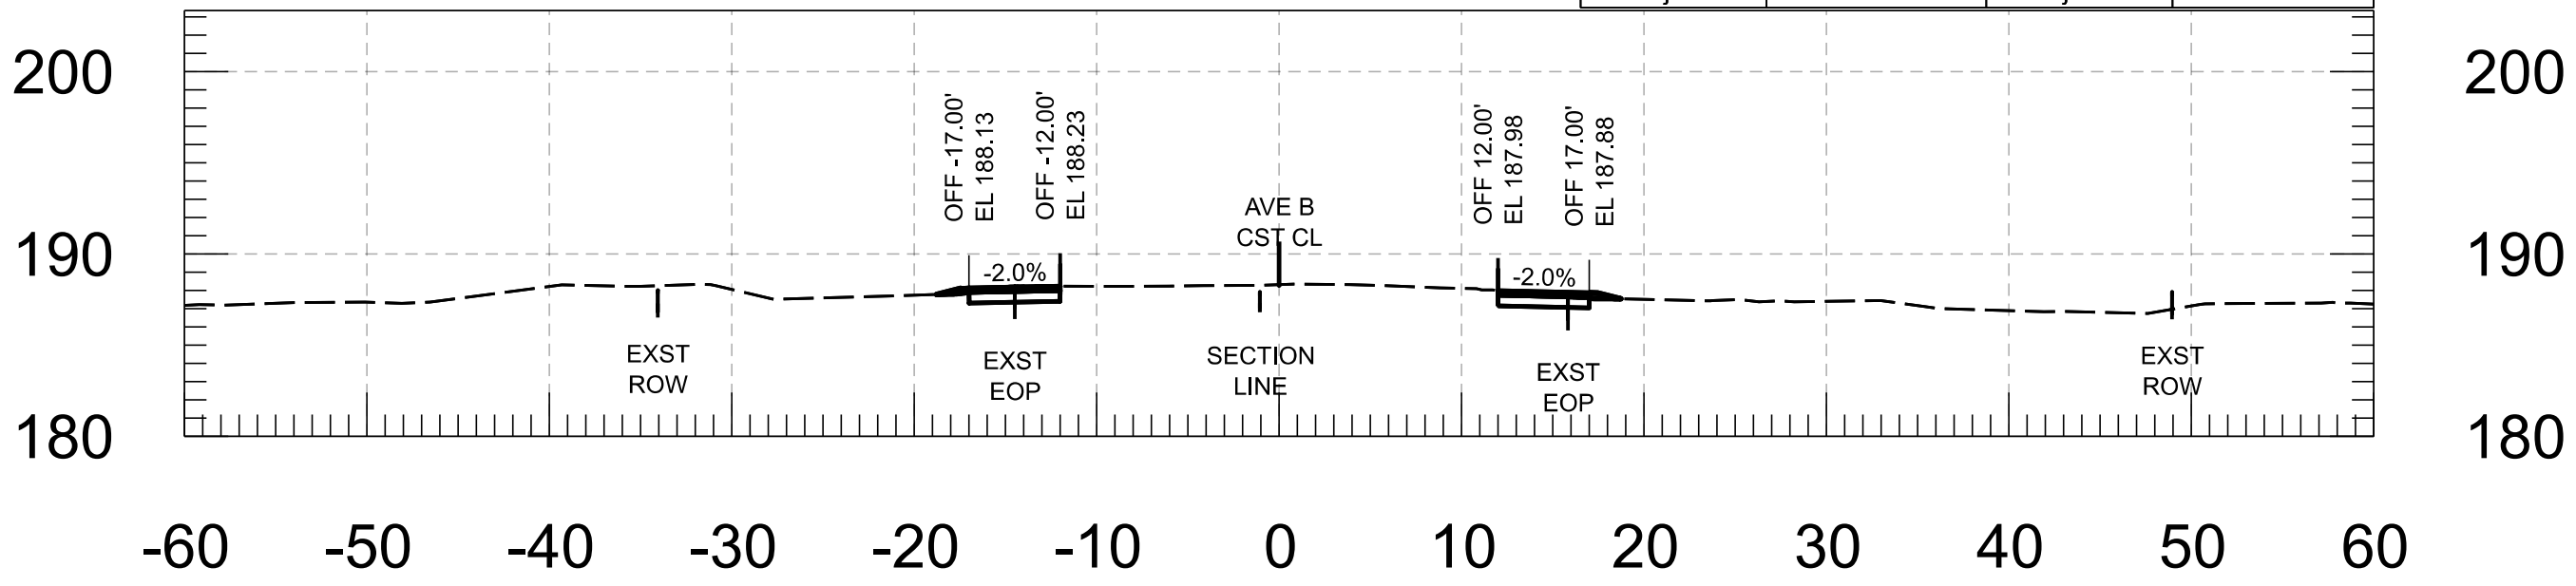


208+50.00

Cut Area	6.06 SF	Fill Area	2.12 SF
Cut Vol.	12.45 CY	Fill Vol.	2.26 CY
Cut Adj. Vol.	12.45 CY	Fill Adj. Vol.	2.26 CY

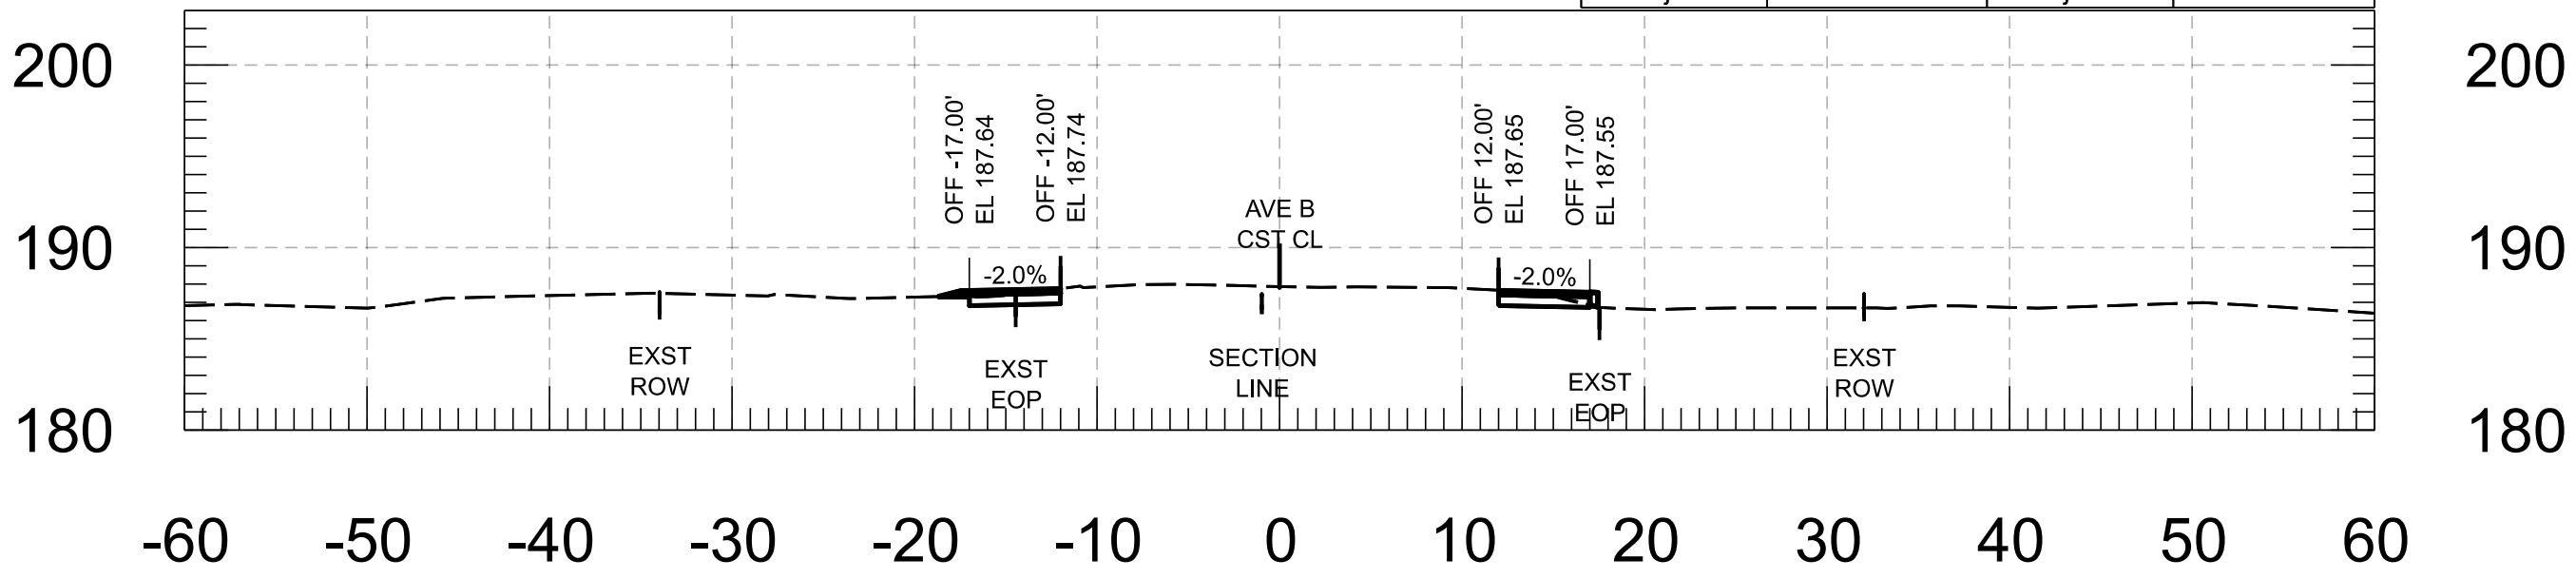

206+50.00

Cut Area	7.60 SF	Fill Area	1.17 SF
Cut Vol.	13.66 CY	Fill Vol.	1.73 CY
Cut Adj. Vol.	13.66 CY	Fill Adj. Vol.	1.73 CY

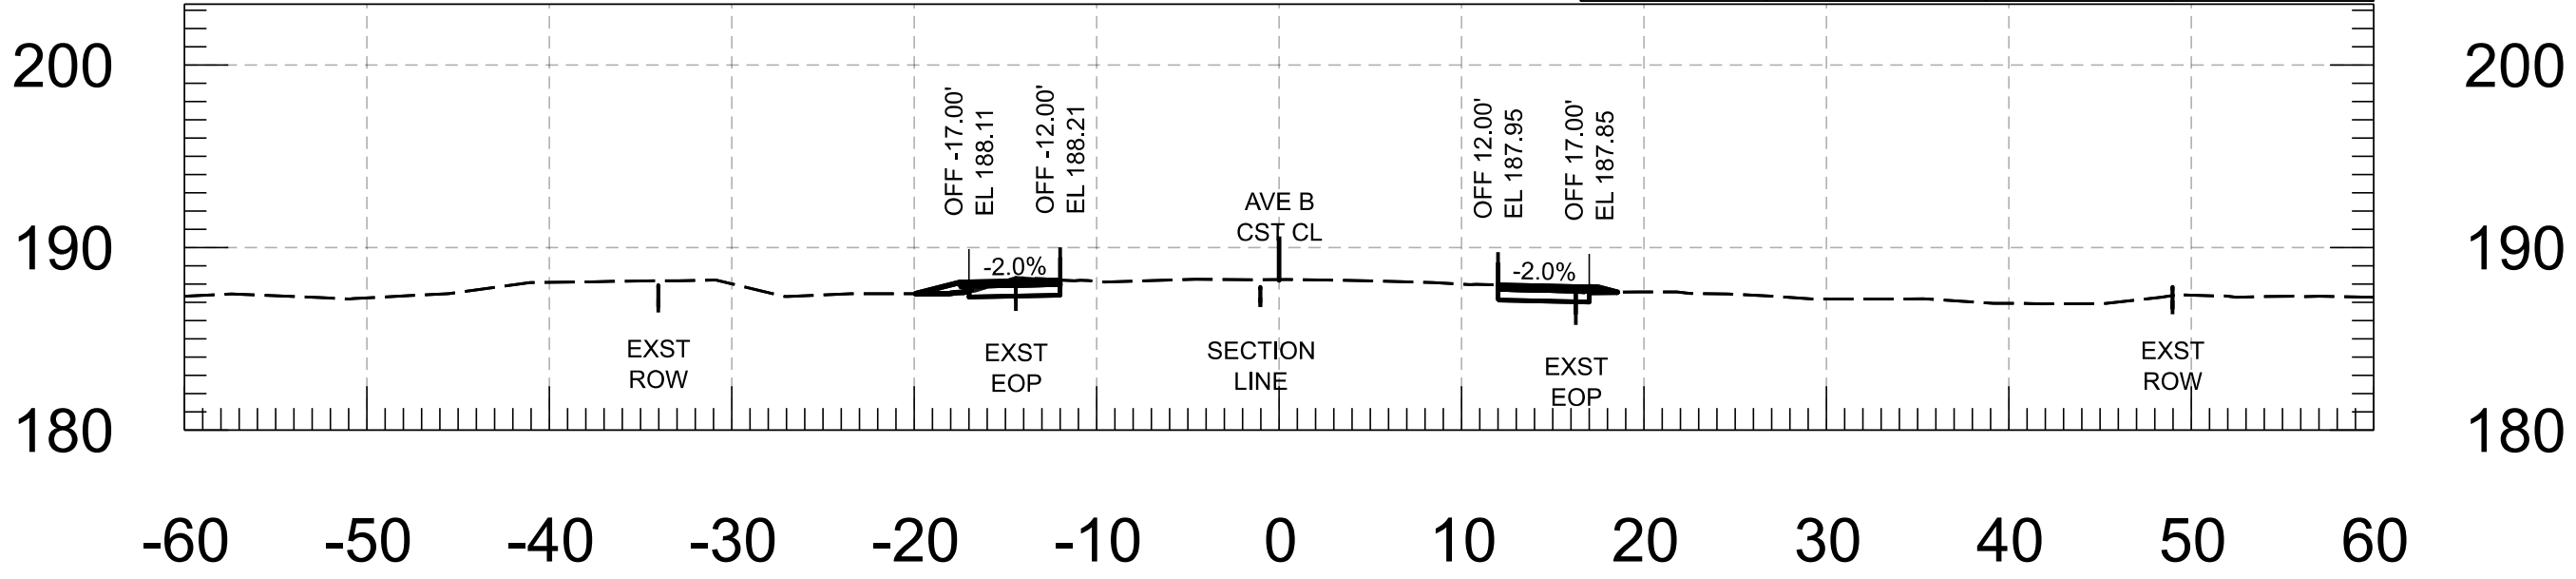

208+00.00

FOR
INFORMATION
ONLY

	NAME	DATE
DESIGN	M. SCHOEN	07/26
DRAWN	P. ESCOBAR	07/26
CHECKED	H. RIOS	07/26



WSP USA Inc.
1230 West Washington Street, Suite 600
Tempe, AZ 85288

ARIZONA DEPARTMENT OF TRANSPORTATION
PROJECT DELIVERY AND OPERATIONS DIVISION
ROADWAY DESIGN SECTION

AVE B CROSS SECTIONS

ROUTE

MILEPOST

STRUCTURE NO.

F.H.W.A. Arizona Division

LOCATION

TRACS NO.

STATE

ARIZ.

PROJECT NO.

0000 YU YYU

FEDERAL ID NO.

YYU-0(221)T

SHEET NO.

65


TOTAL SHEETS

86


RECORD DRAWING

DWG


OF

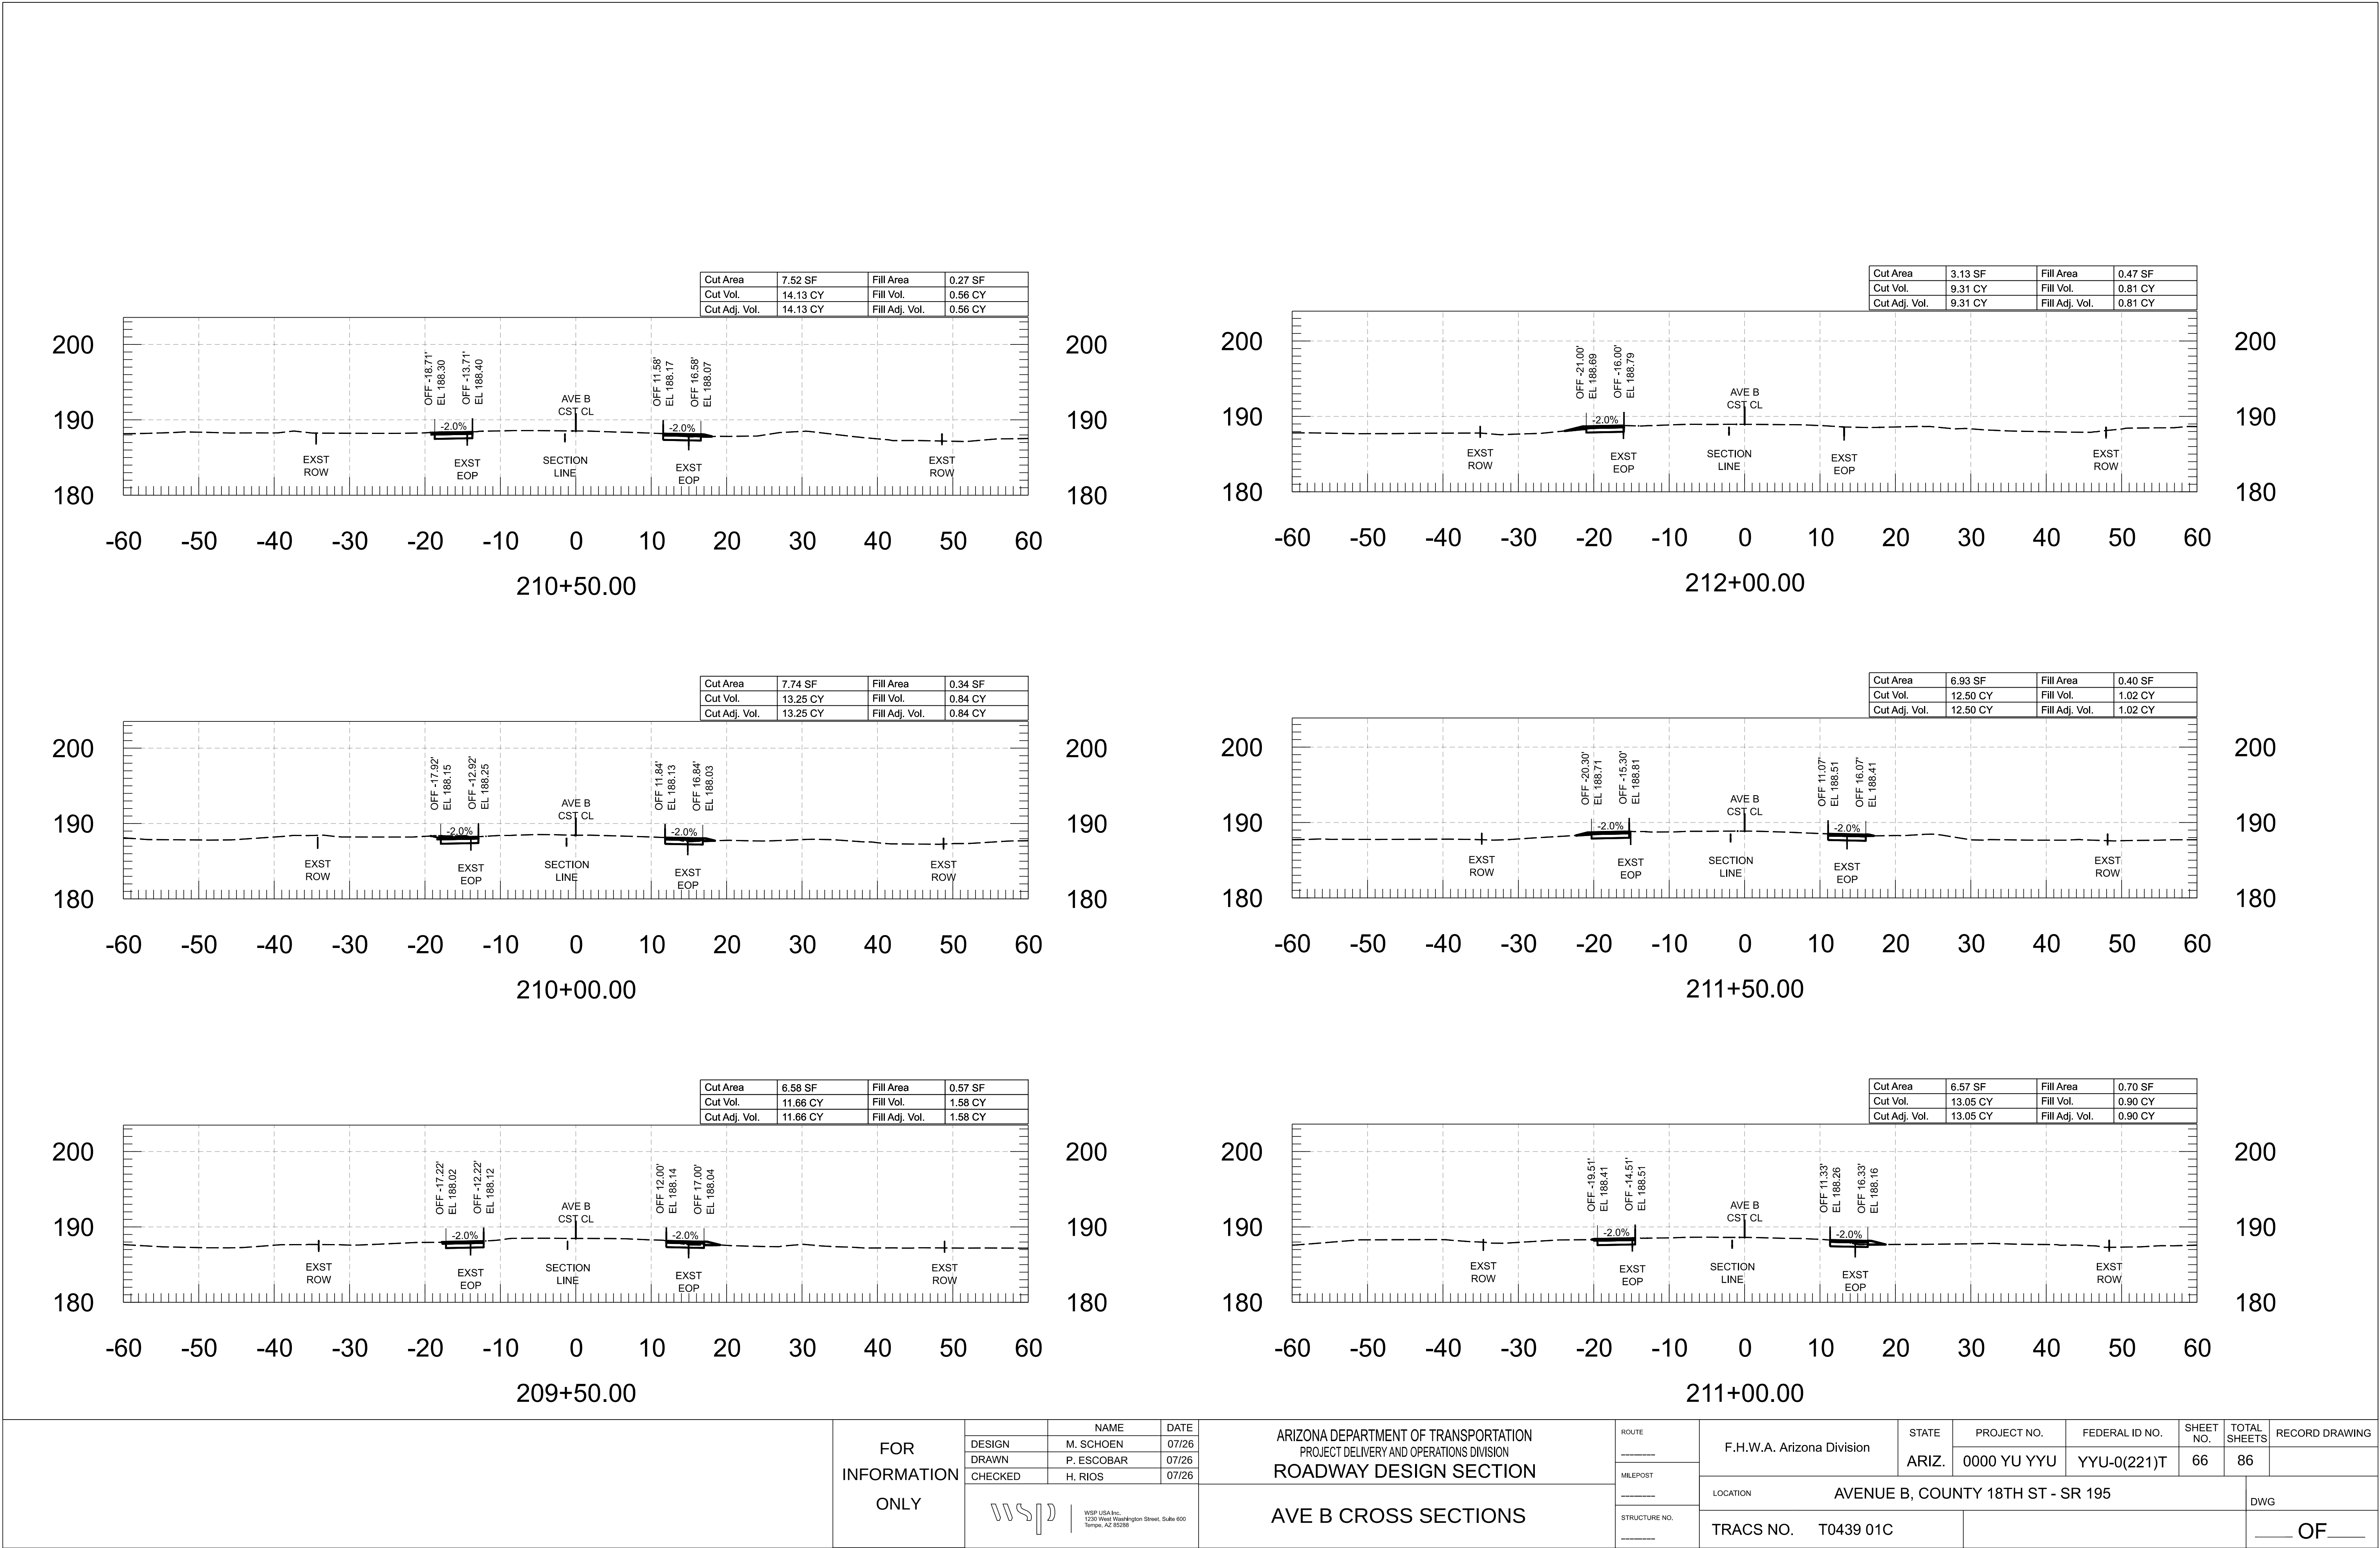


Cut Area	8.27 SF	Fill Area	0.69 SF
Cut Vol.	14.71 CY	Fill Vol.	0.84 CY
Cut Adj. Vol.	14.71 CY	Fill Adj. Vol.	0.84 CY

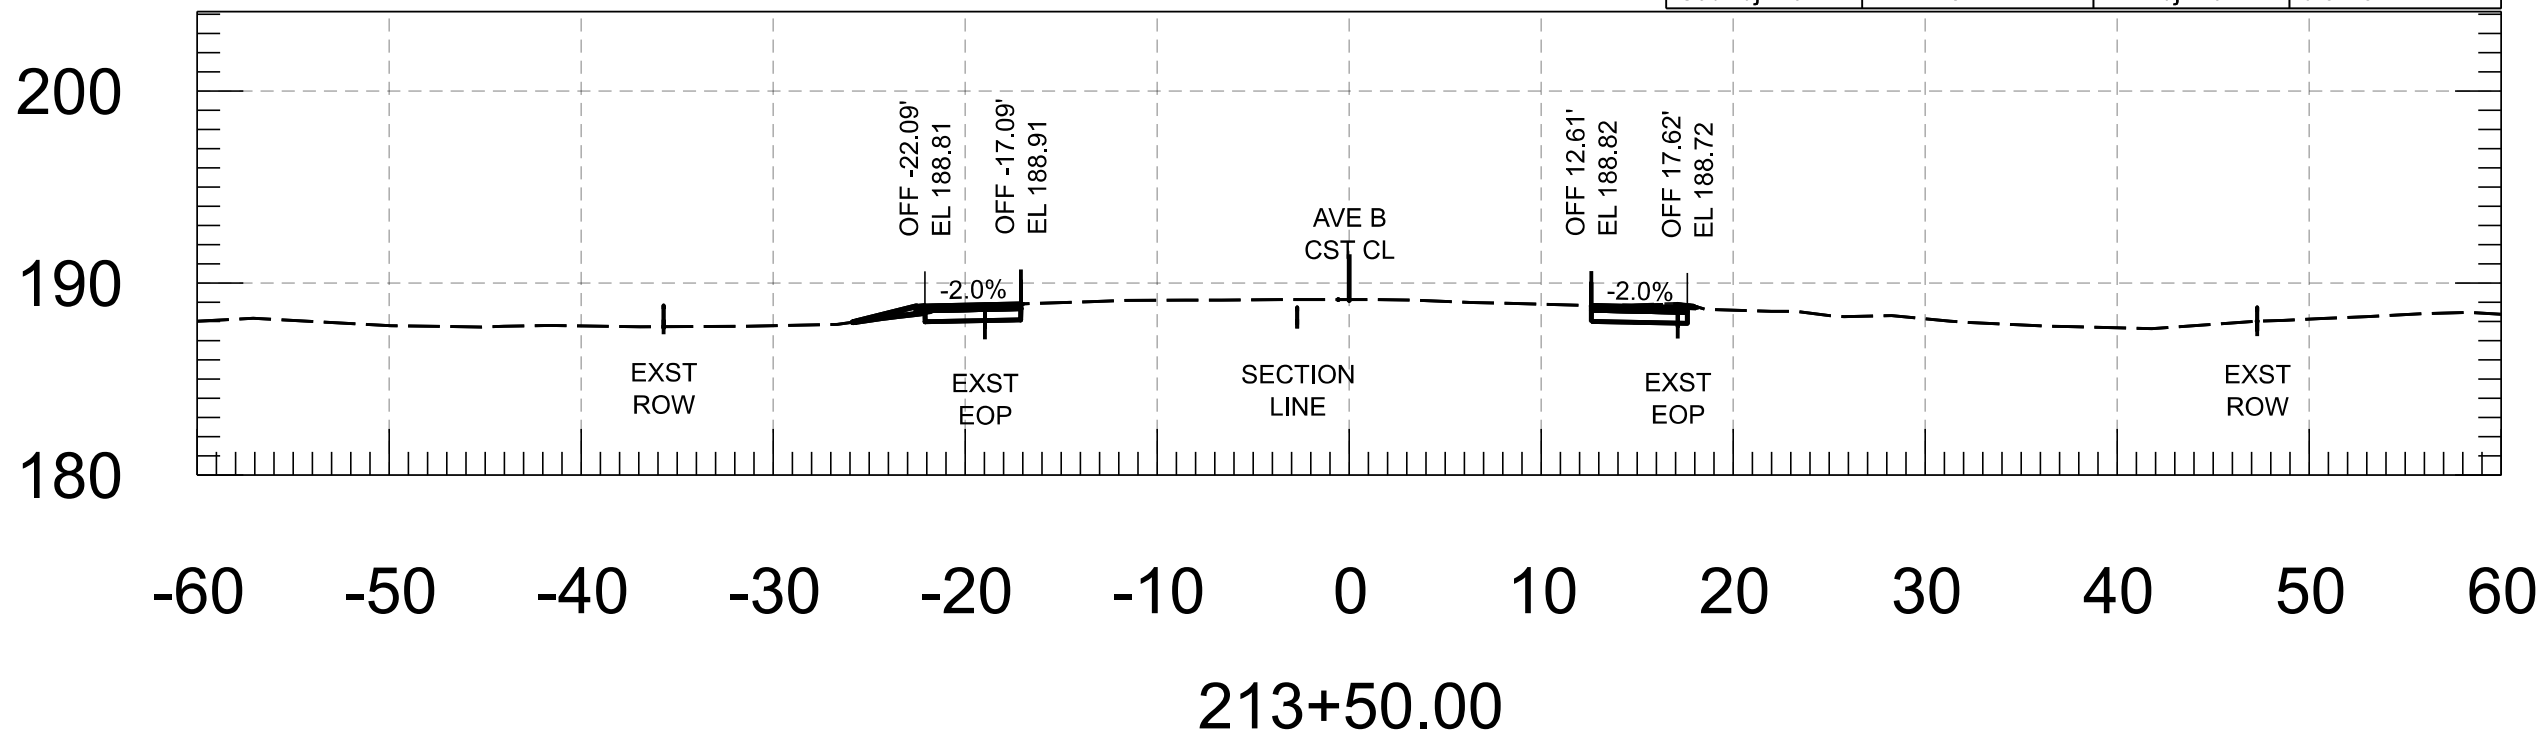


Cut Area	7.29 SF	Fill Area	0.23 SF
Cut Vol.	14.45 CY	Fill Vol.	0.26 CY
Cut Adj. Vol.	14.45 CY	Fill Adj. Vol.	0.26 CY

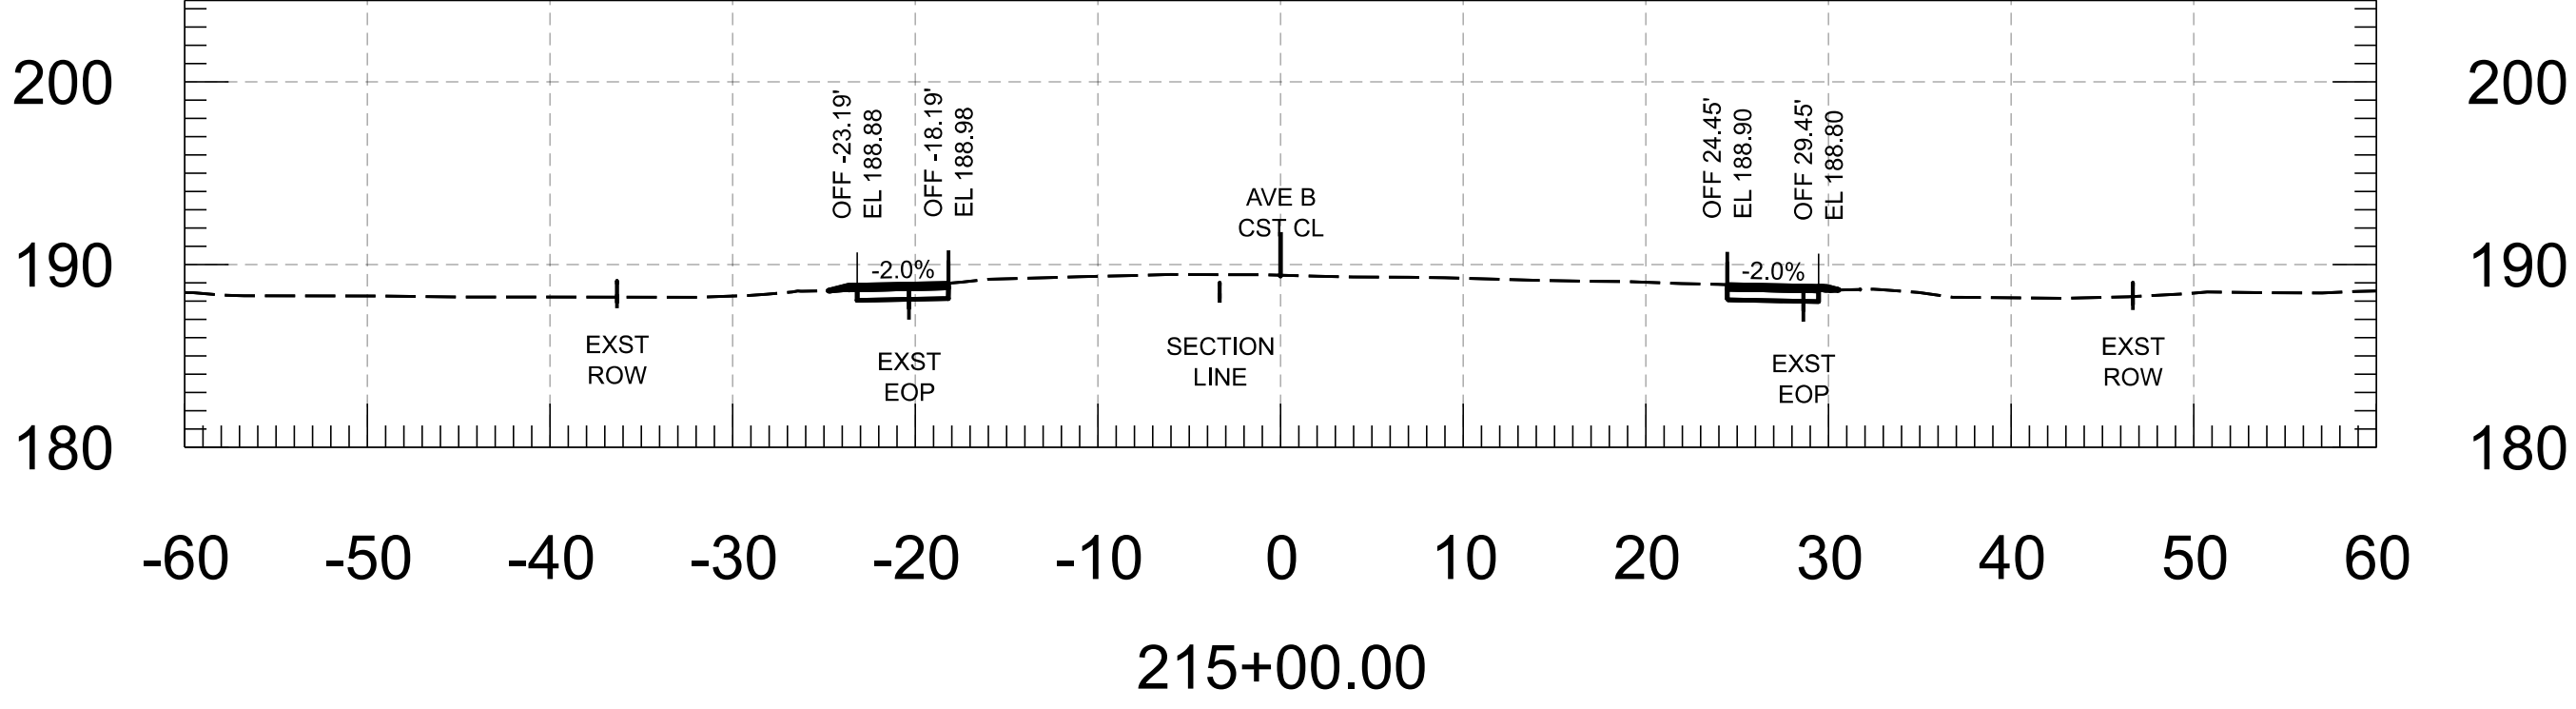


Cut Area	7.62 SF	Fill Area	0.22 SF
Cut Vol.	10.22 CY	Fill Vol.	0.40 CY
Cut Adj. Vol.	10.22 CY	Fill Adj. Vol.	0.40 CY

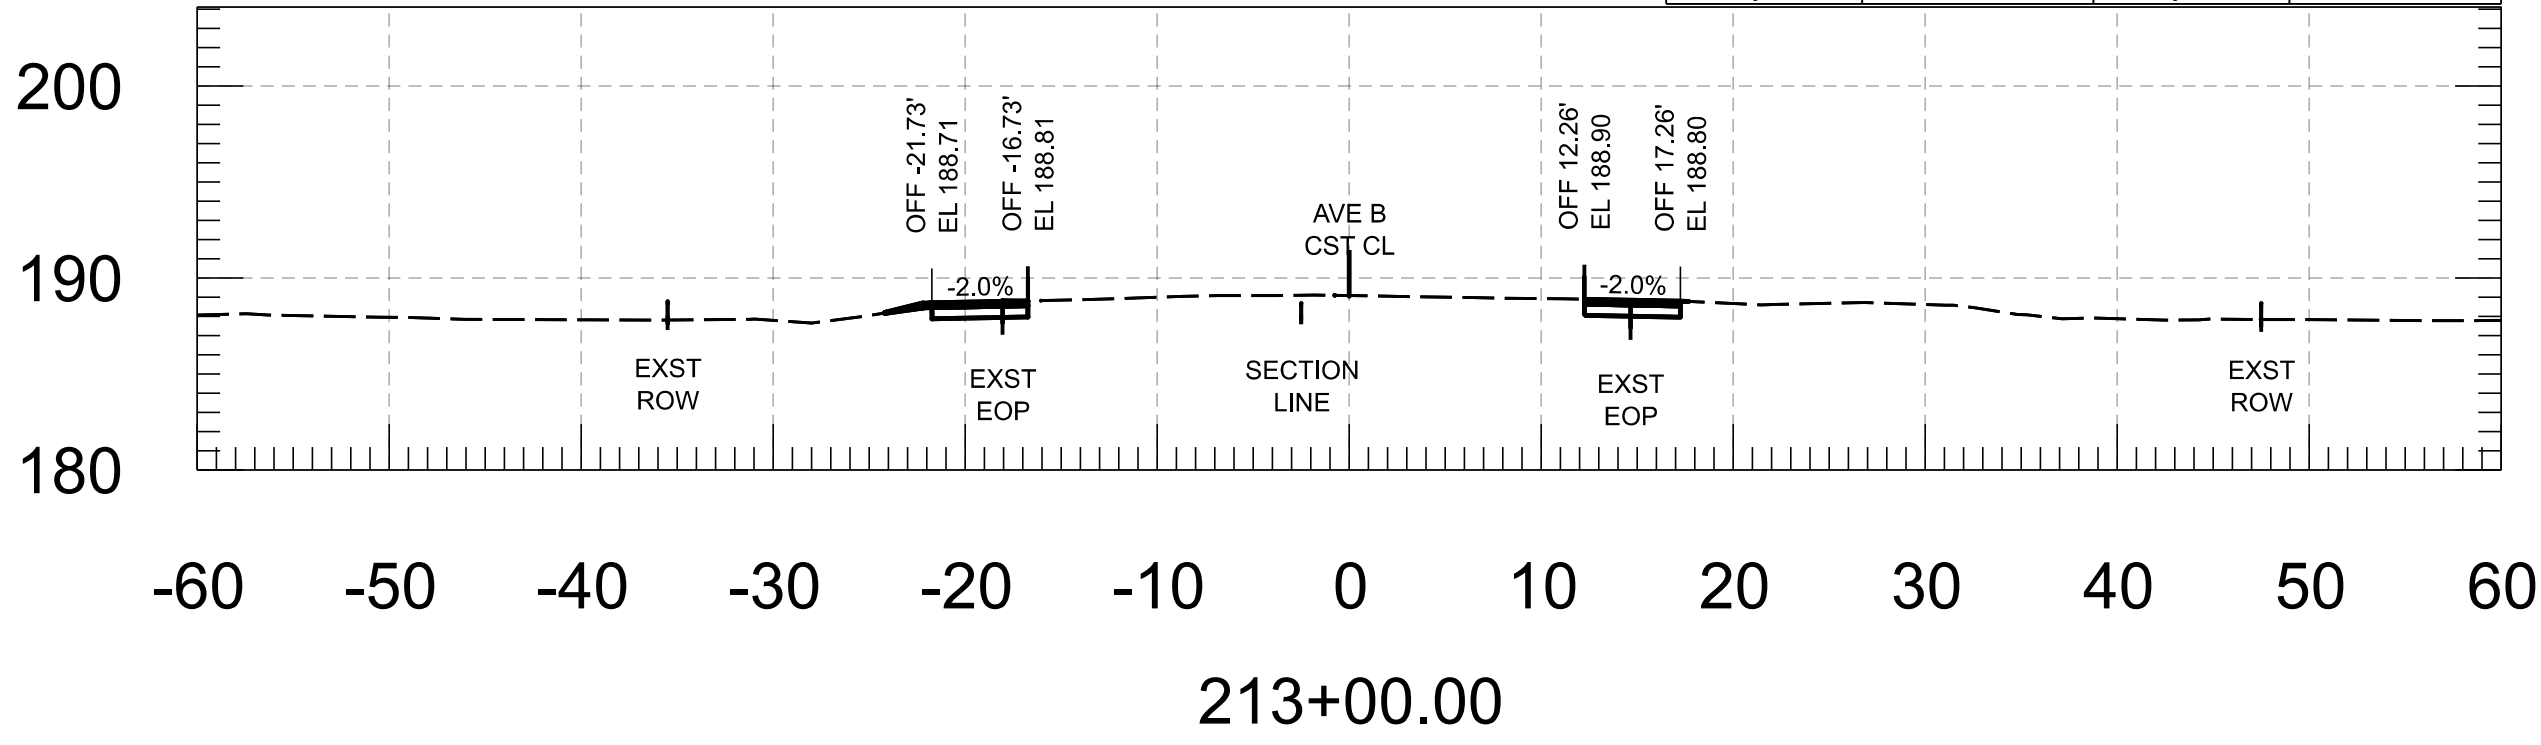


Cut Area	8.32 SF	Fill Area	0.05 SF
Cut Vol.	15.42 CY	Fill Vol.	0.06 CY
Cut Adj. Vol.	15.42 CY	Fill Adj. Vol.	0.06 CY

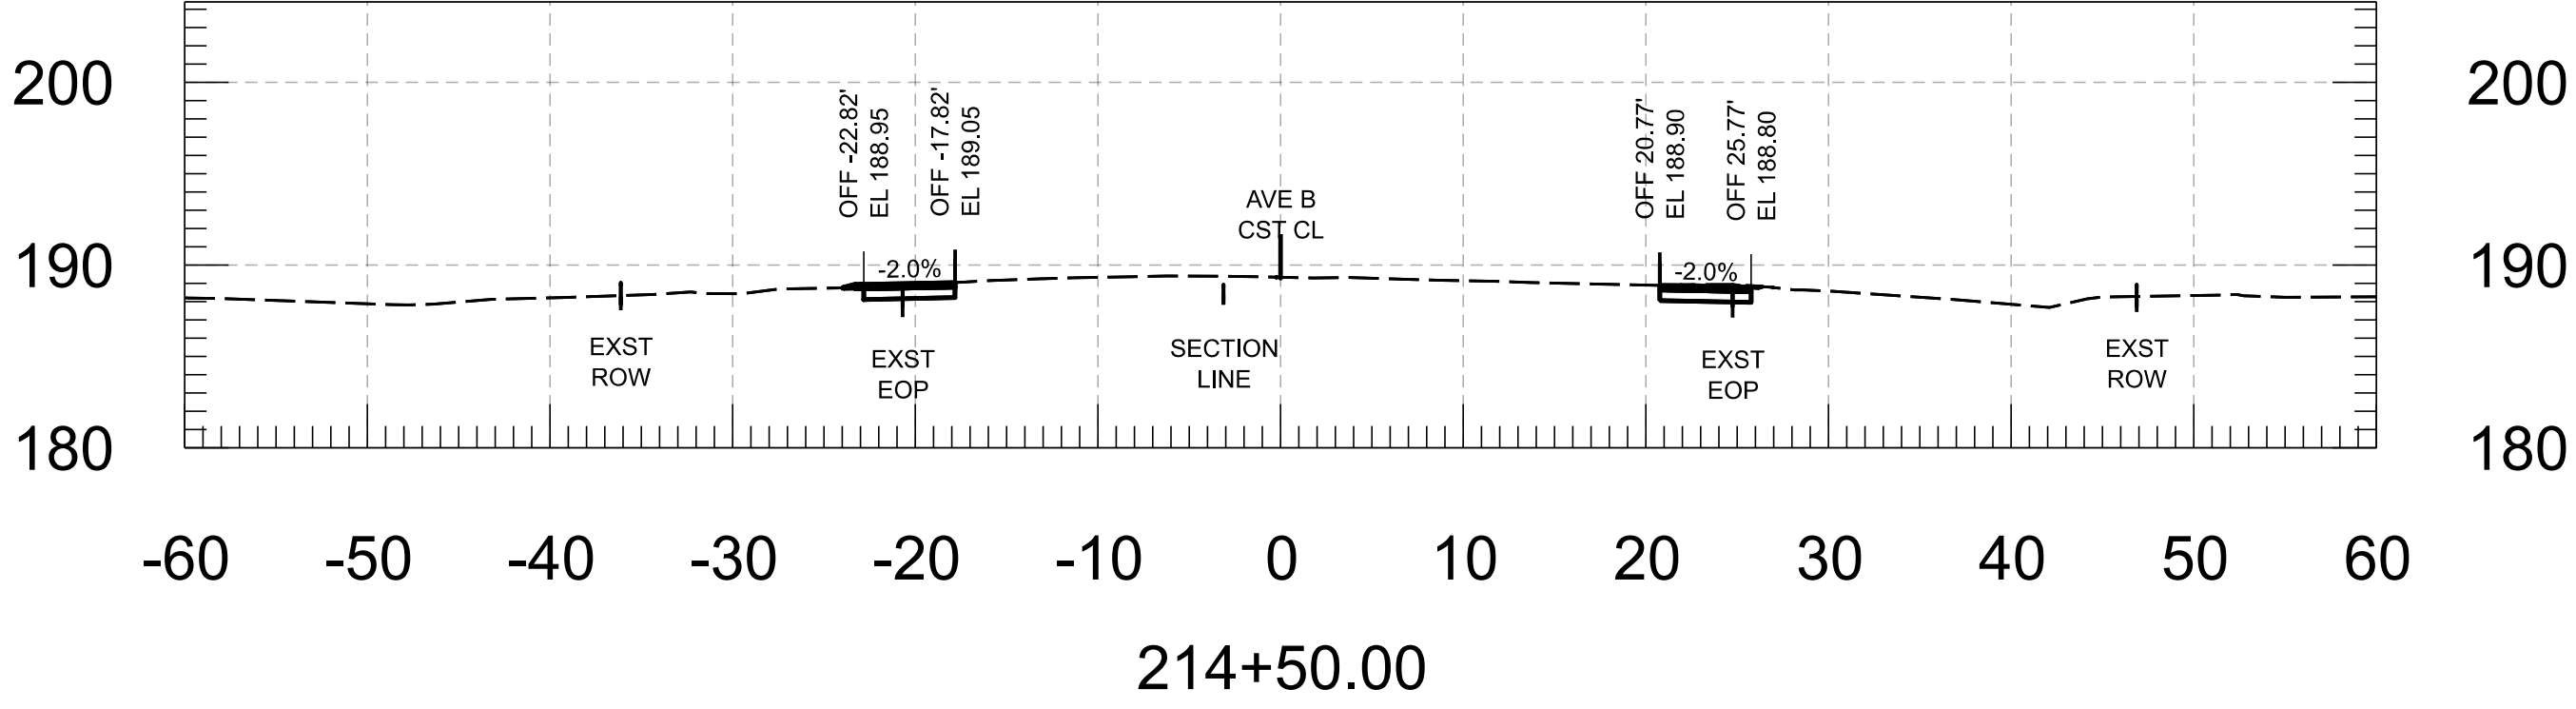

Cut Area	3.42 SF	Fill Area	0.21 SF
Cut Vol.	6.06 CY	Fill Vol.	0.63 CY
Cut Adj. Vol.	6.06 CY	Fill Adj. Vol.	0.63 CY

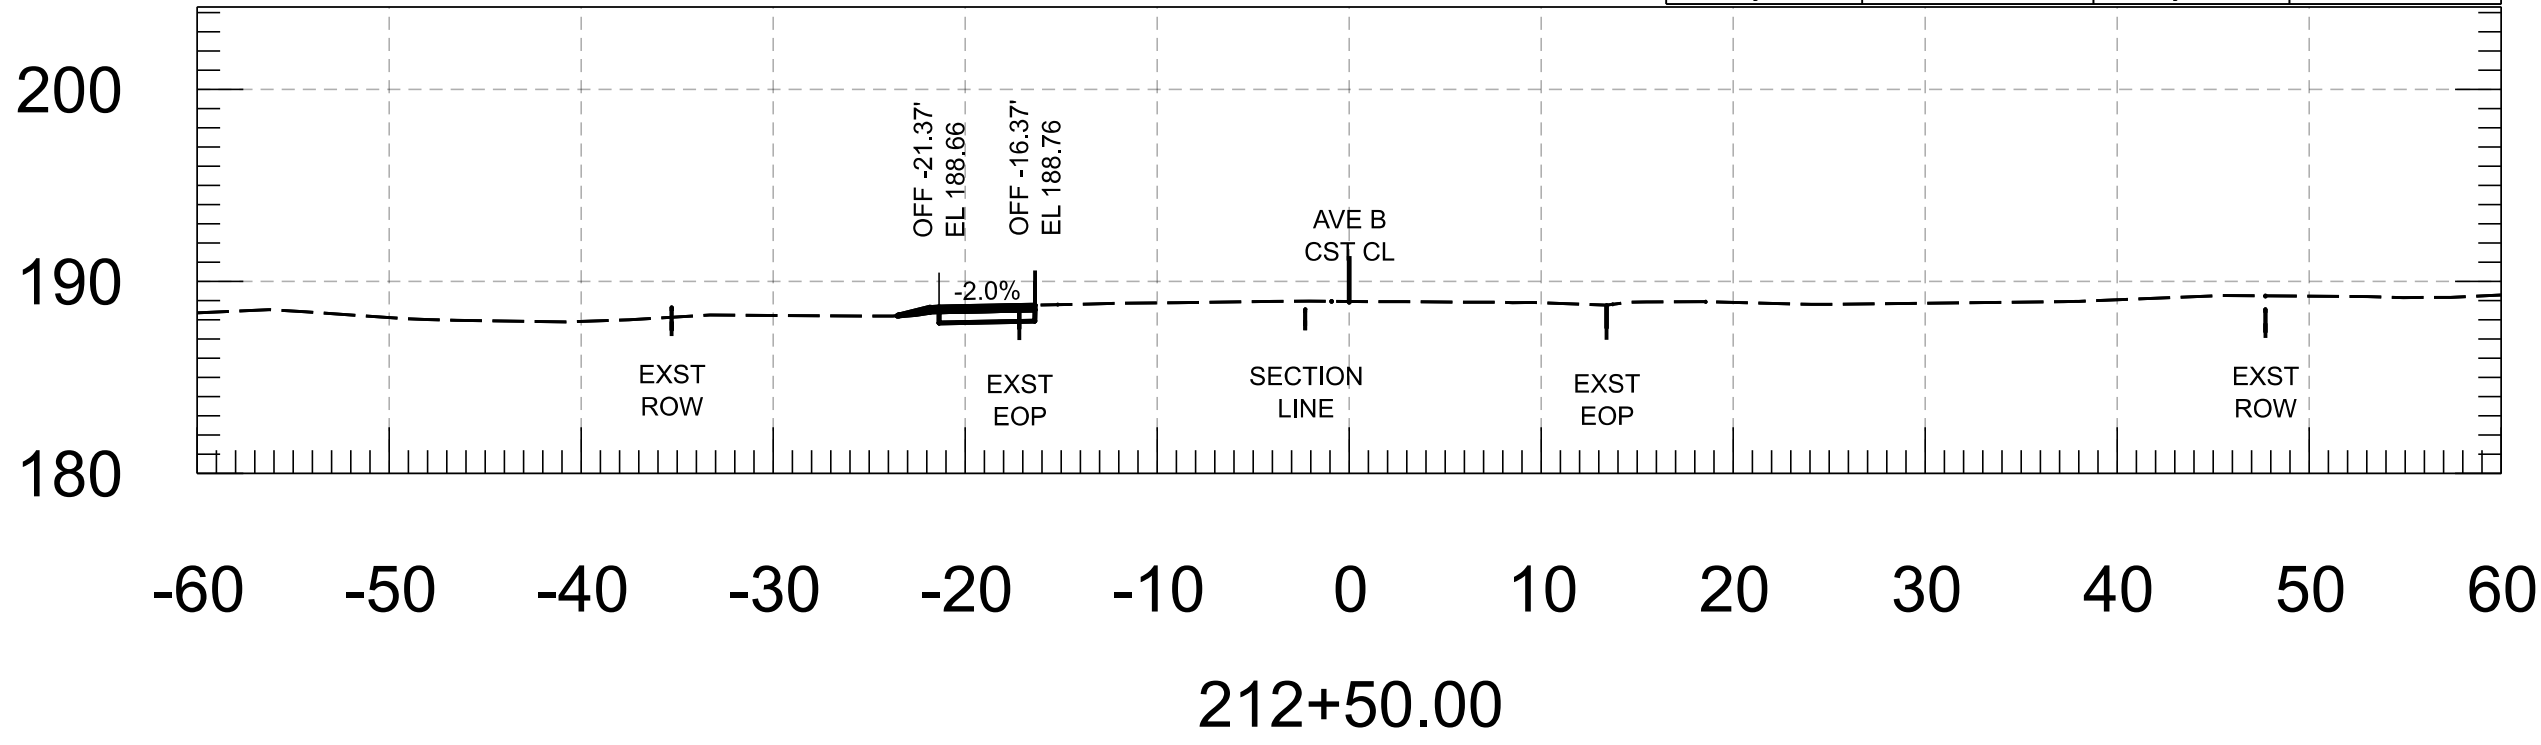

Cut Area	8.34 SF	Fill Area	0.01 SF
Cut Vol.	15.38 CY	Fill Vol.	0.64 CY
Cut Adj. Vol.	15.38 CY	Fill Adj. Vol.	0.64 CY

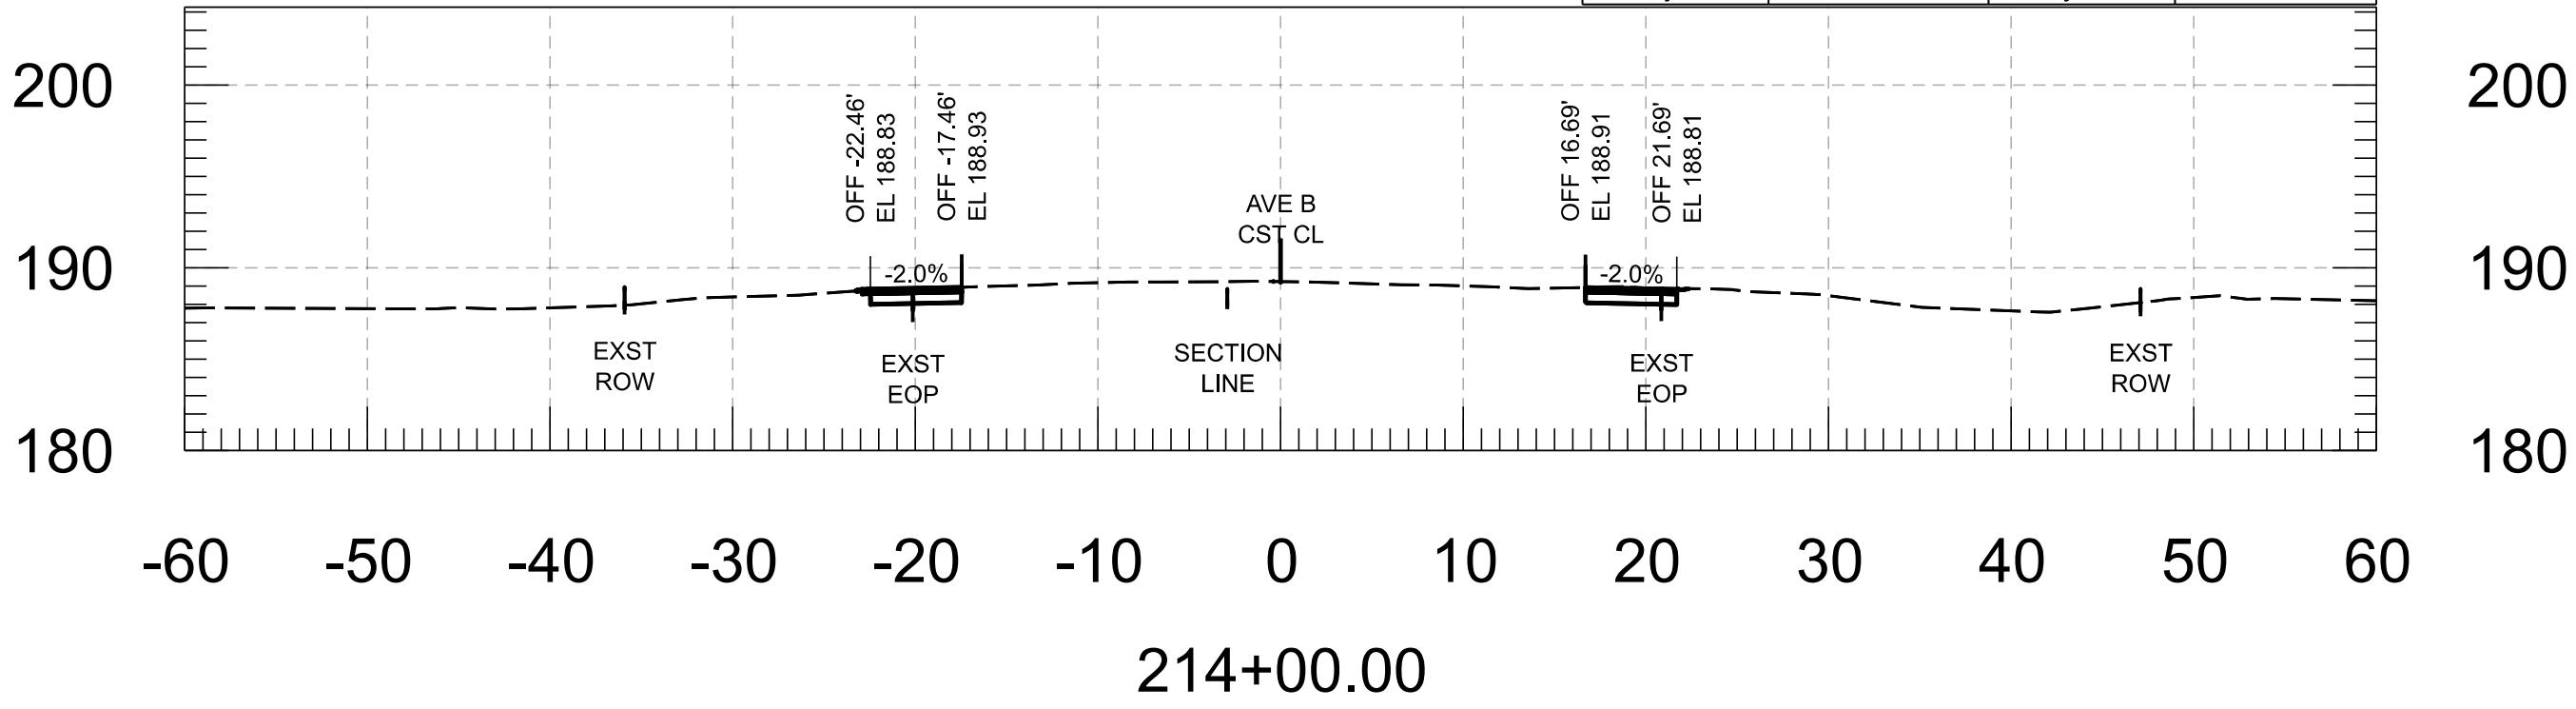

FOR
INFORMATION
ONLY

	NAME	DATE
DESIGN	M. SCHOEN	07/26
DRAWN	P. ESCOBAR	07/26
CHECKED	H. RIOS	07/26



WSP USA Inc.
1230 West Washington Street, Suite 600
Tempe, AZ 85286

ARIZONA DEPARTMENT OF TRANSPORTATION
PROJECT DELIVERY AND OPERATIONS DIVISION
ROADWAY DESIGN SECTION

AVE B CROSS SECTIONS

ROUTE

MILEPOST

STRUCTURE NO.

F.H.W.A. Arizona Division

LOCATION

TRACS NO. T0439 01C

STATE

ARIZ.

PROJECT NO.

0000 YU YYU

FEDERAL ID NO.

YYU-0(221)T

SHEET NO.

67







TOTAL SHEETS


86




RECORD DRAWING


DWG







OF

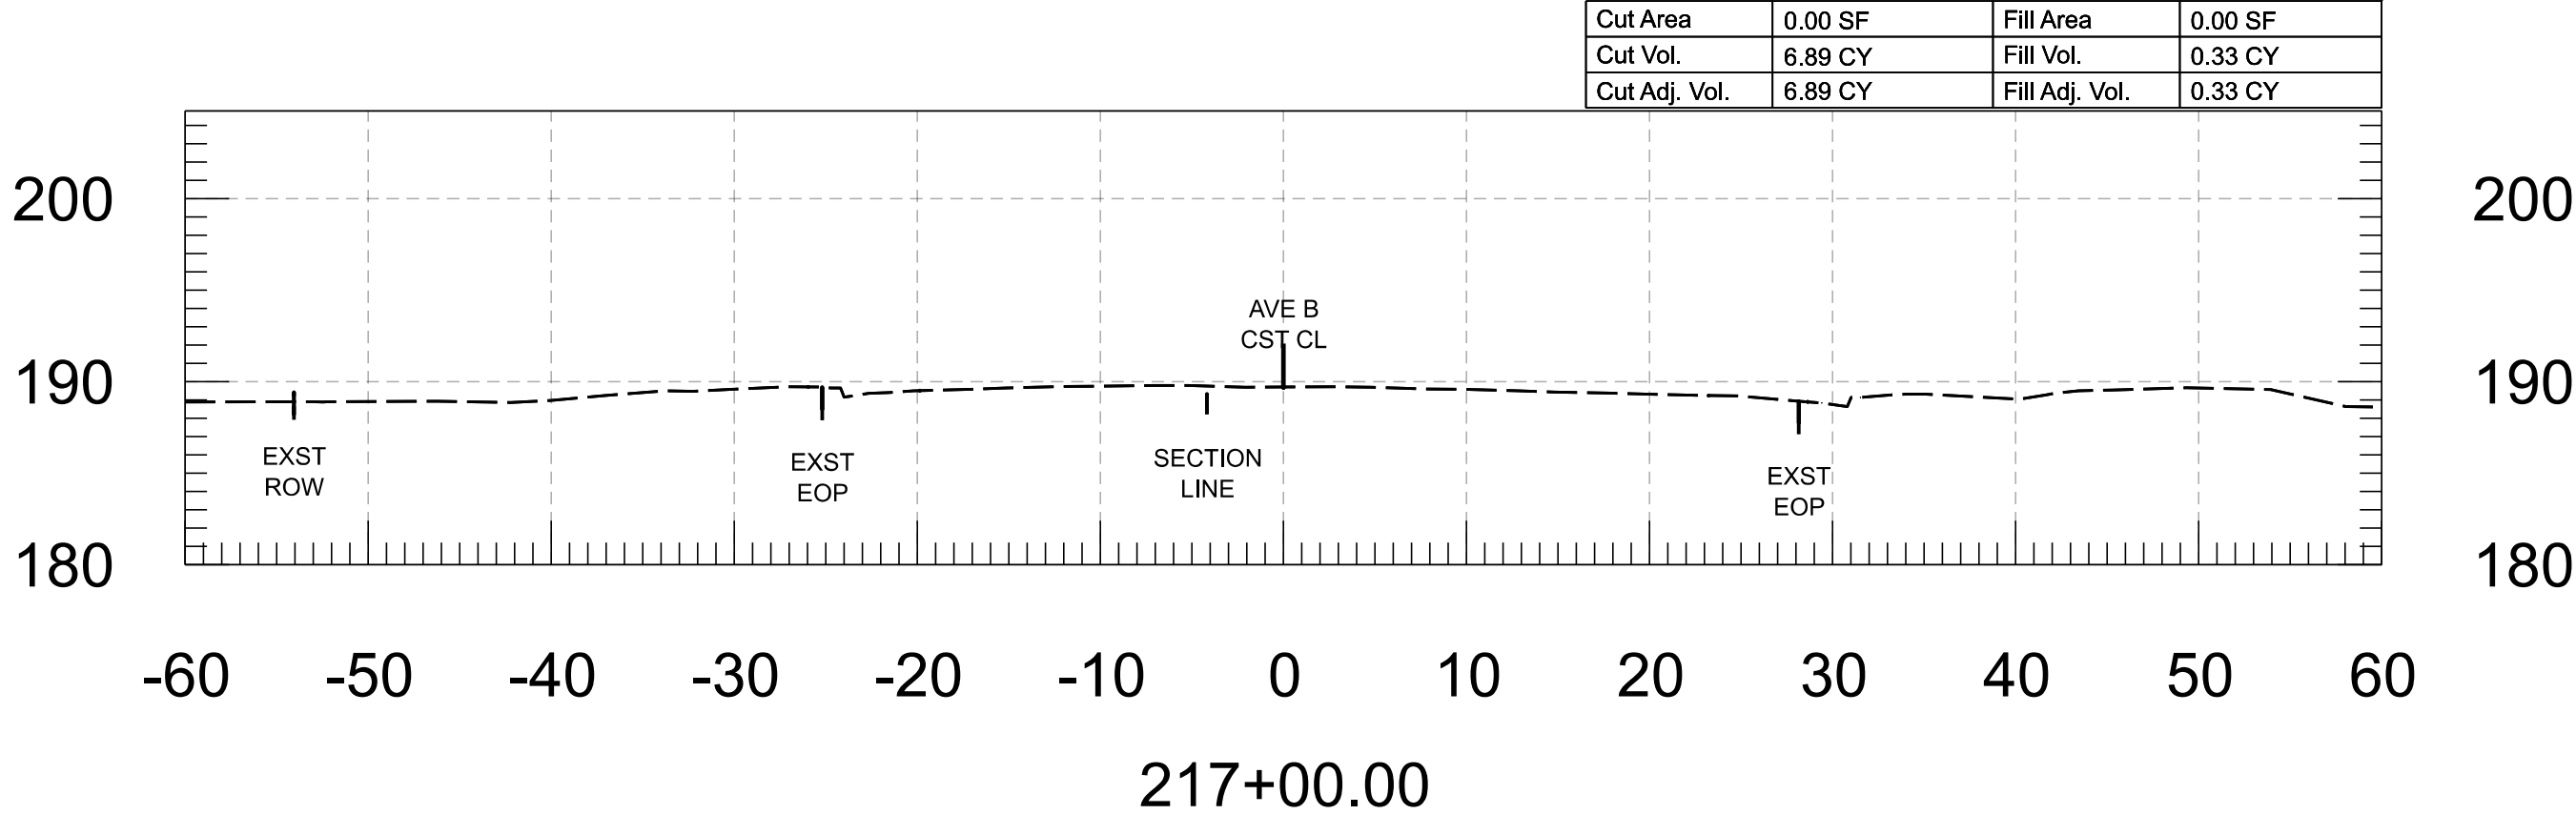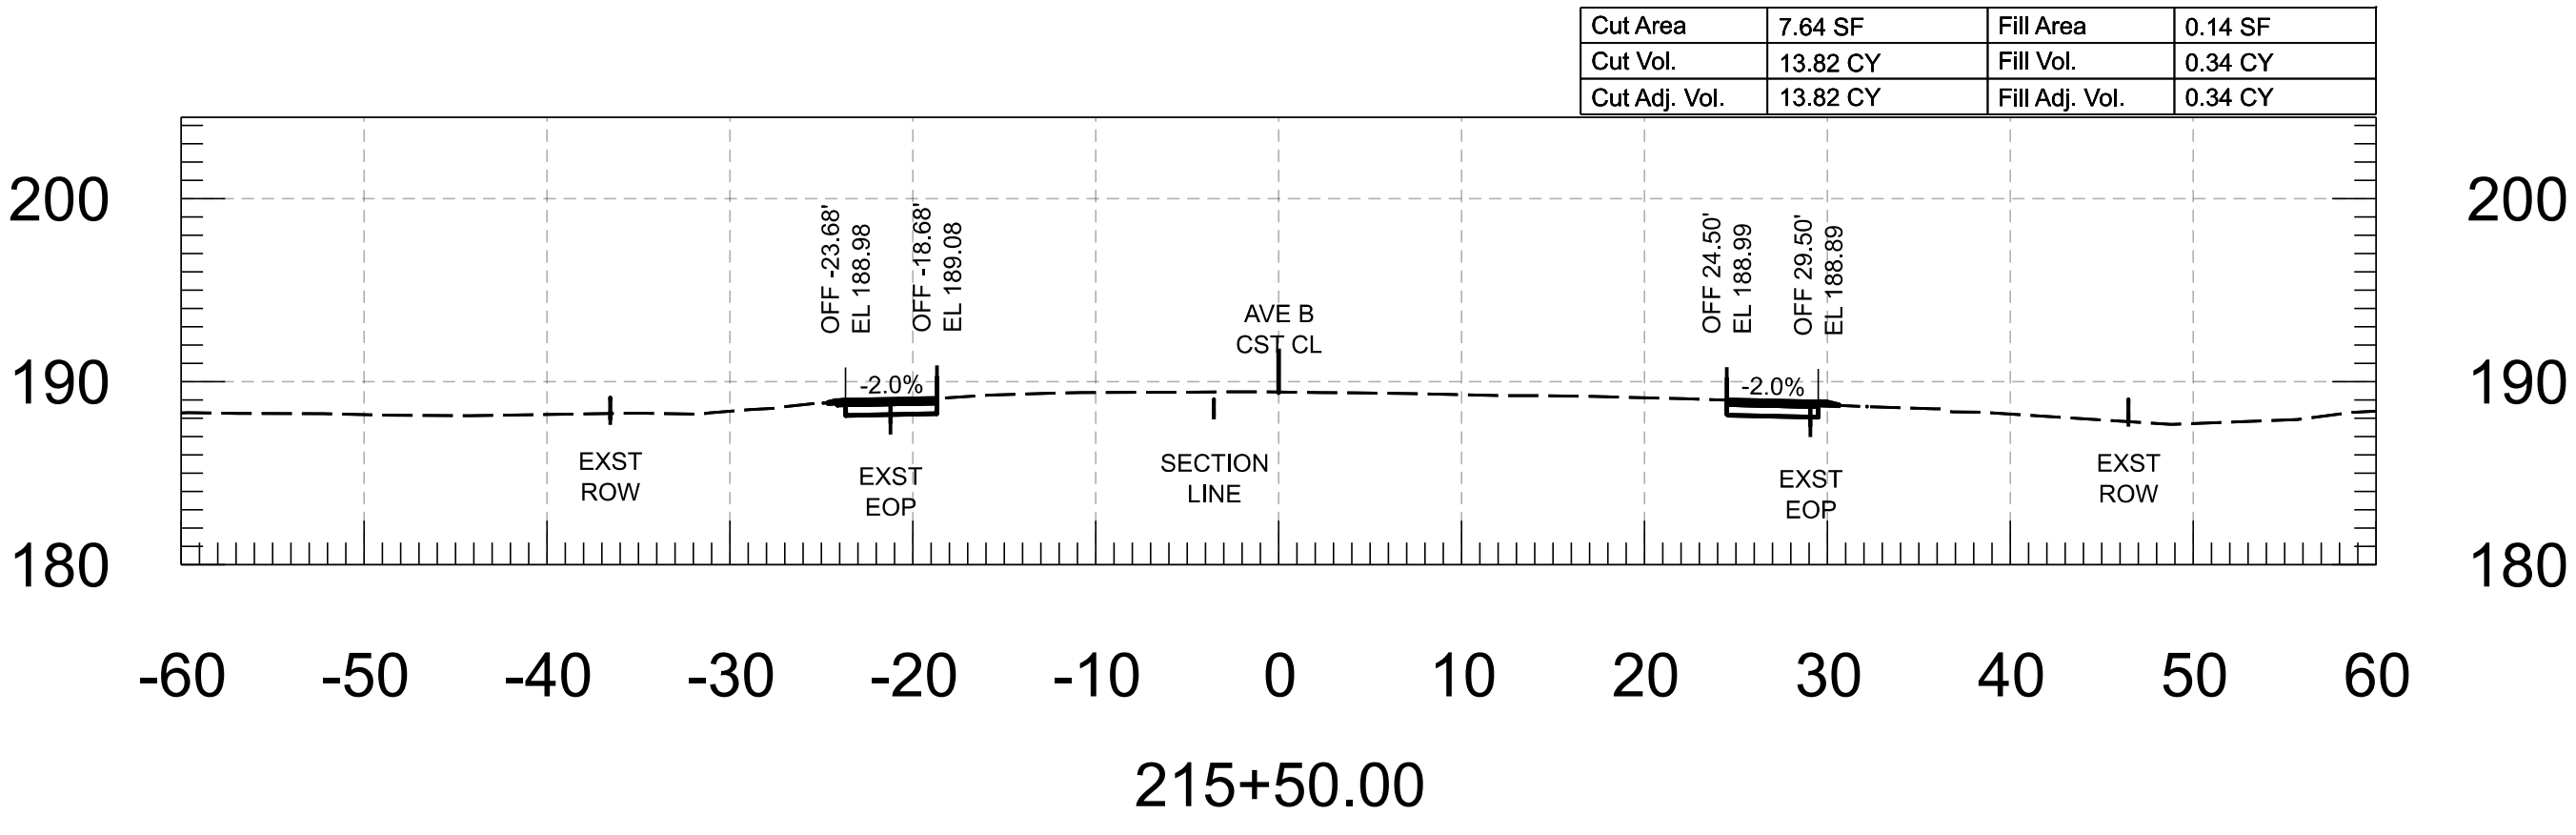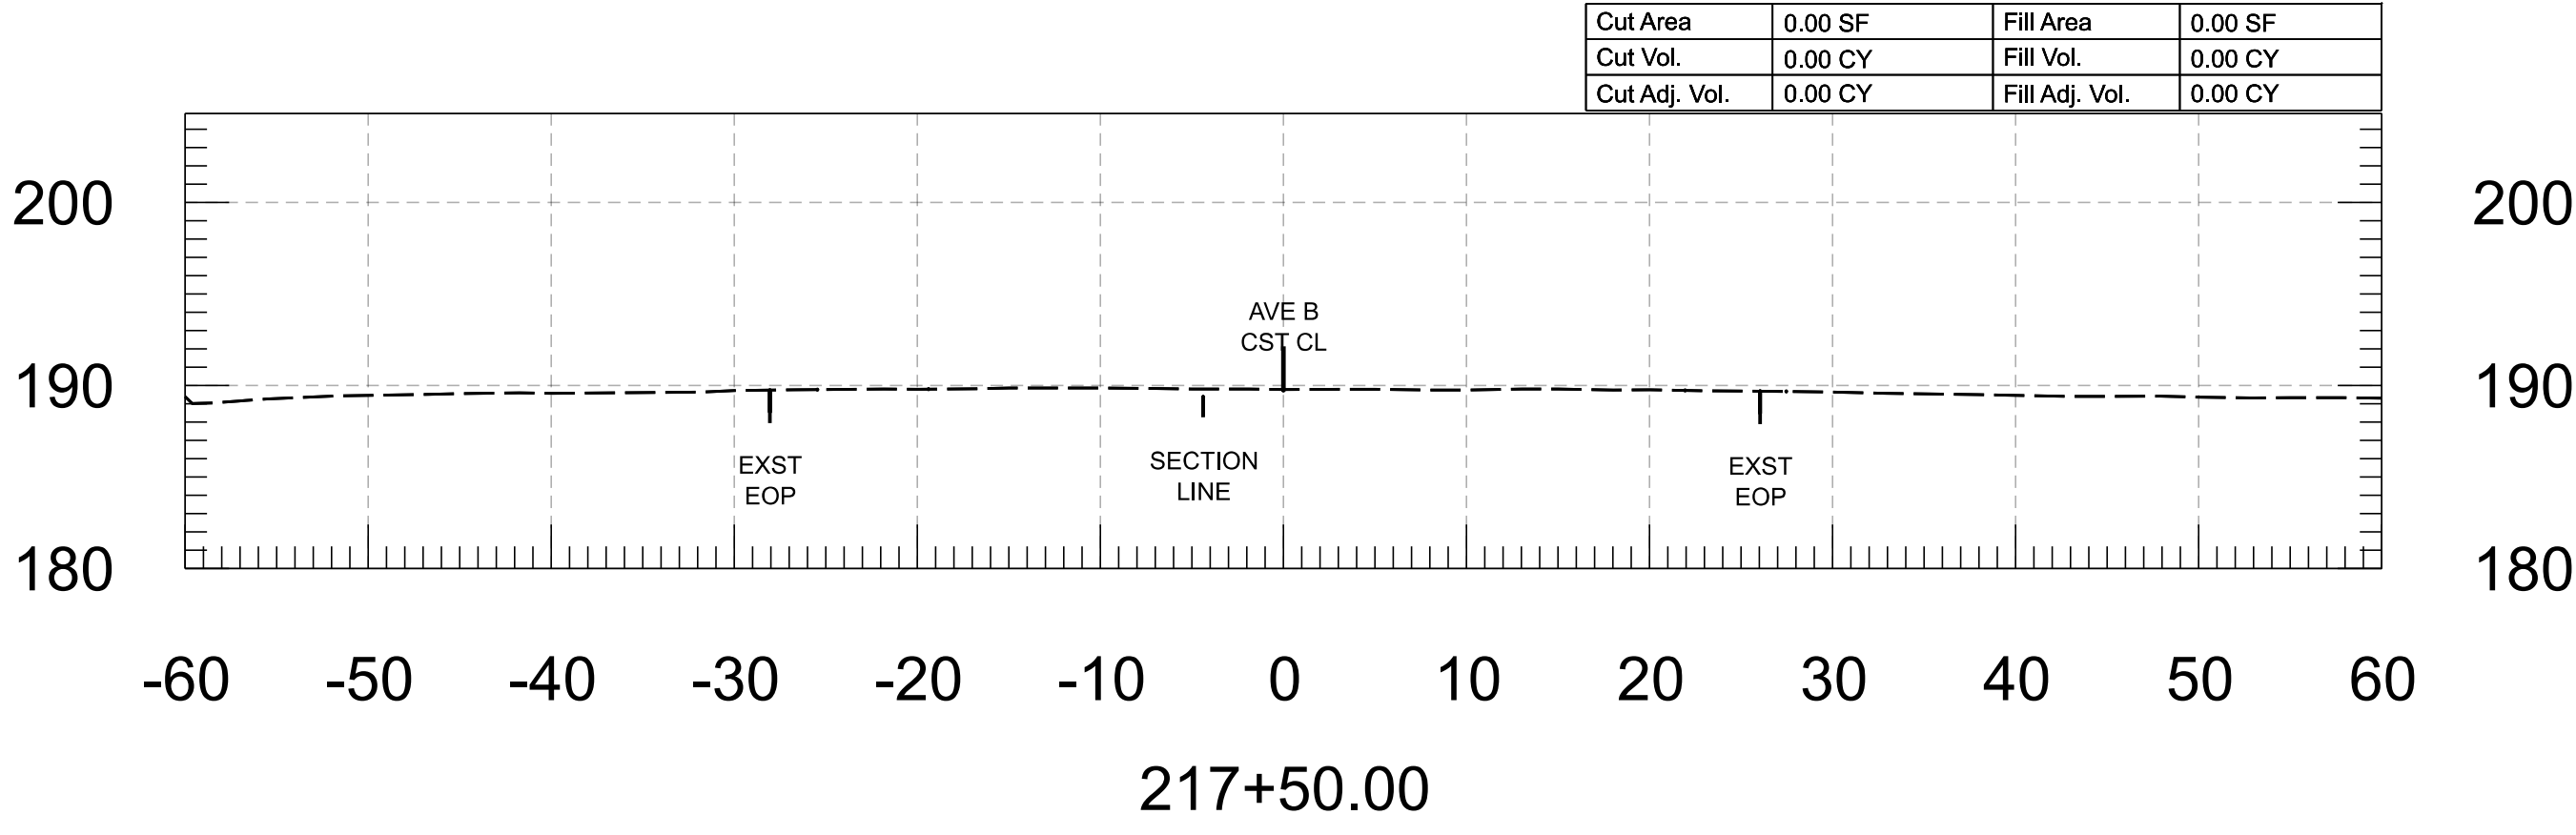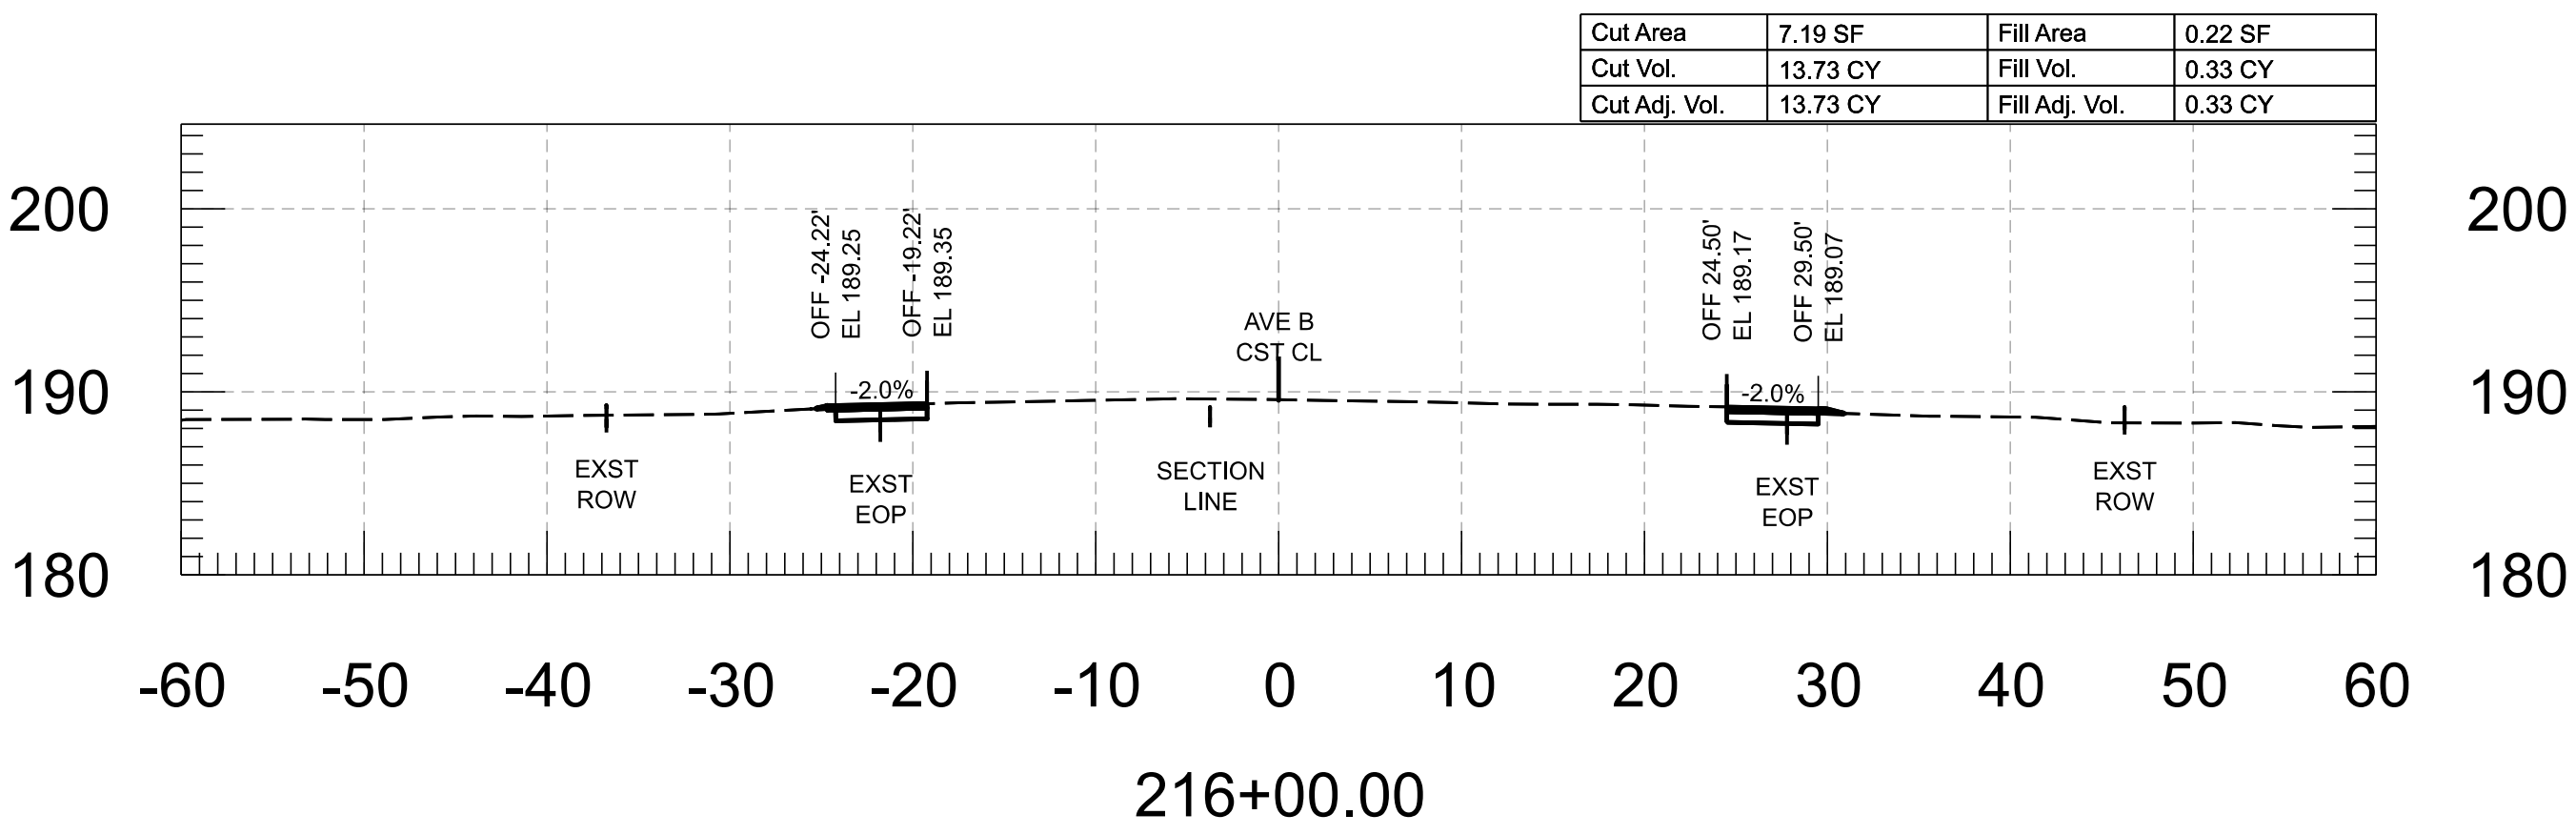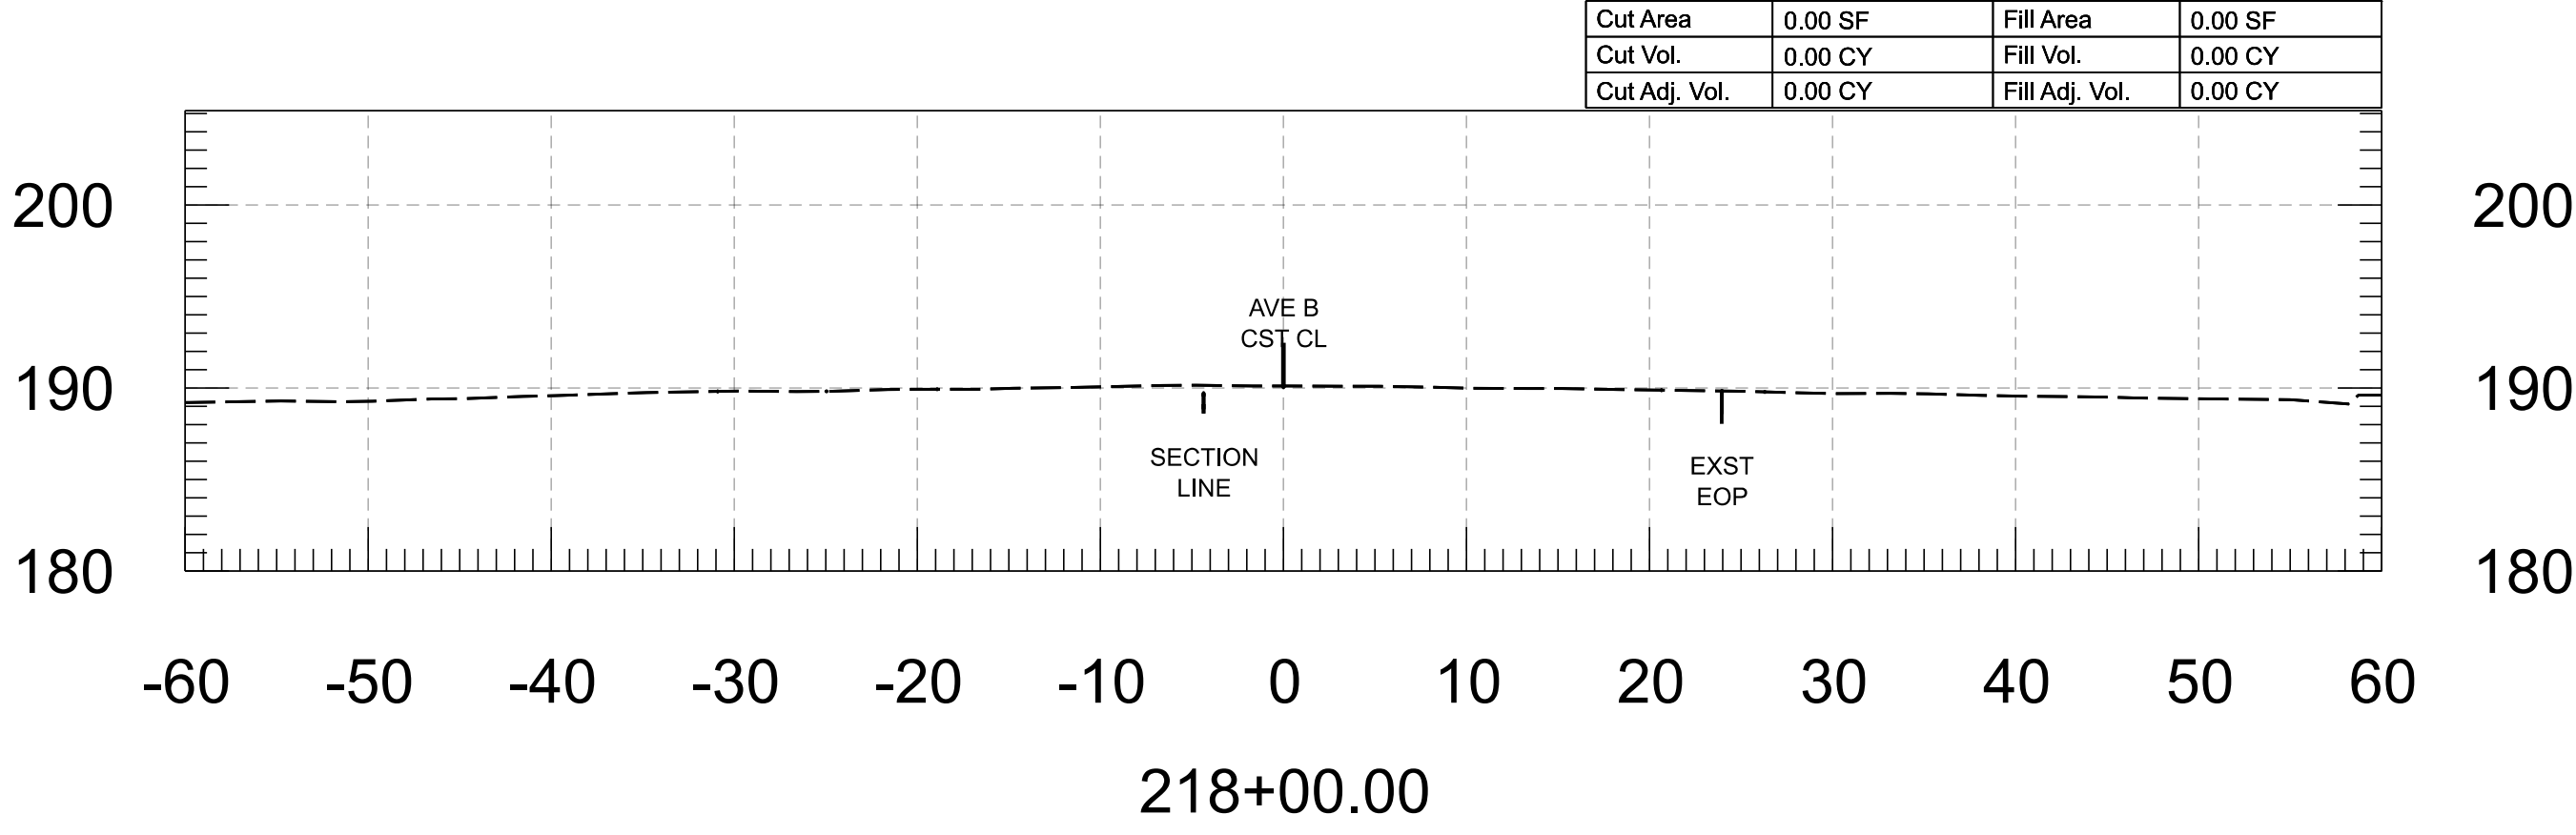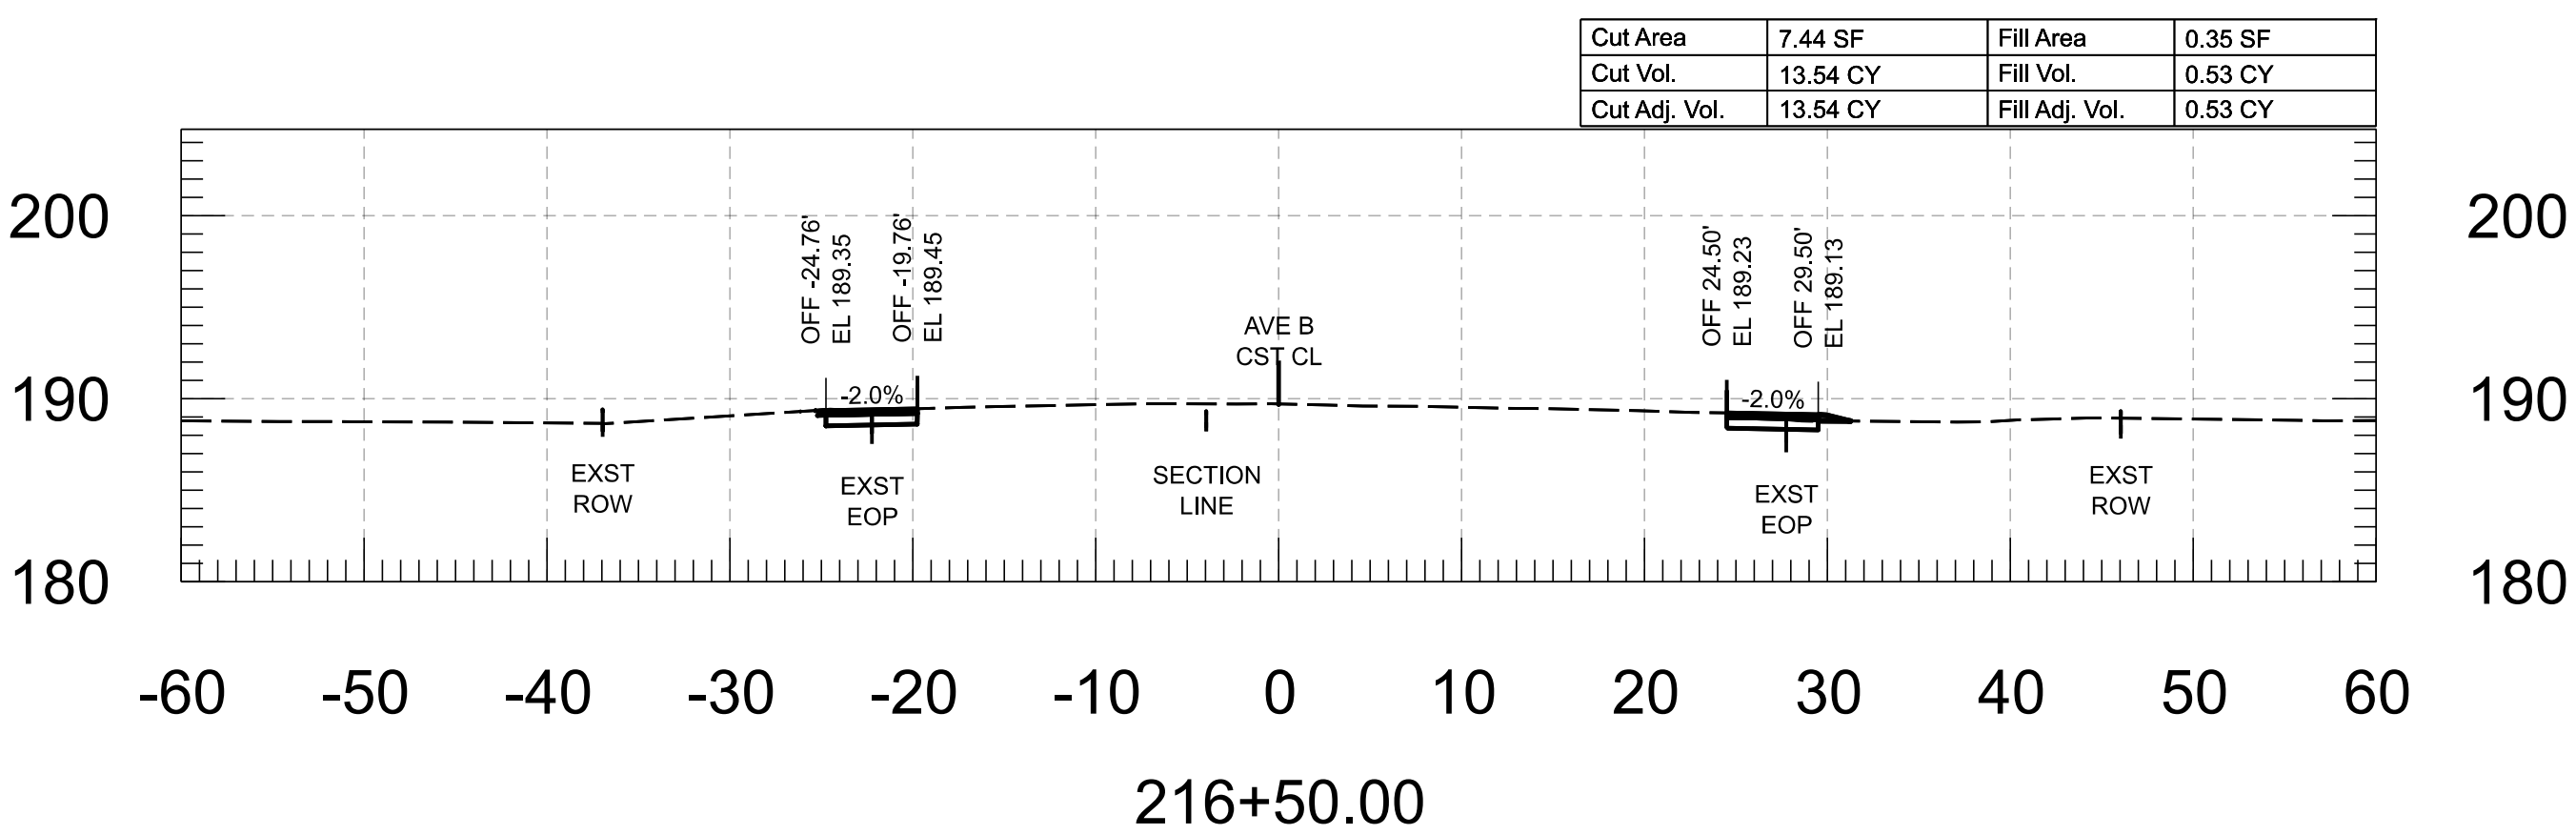

 FOR INFORMATION ONLY		NAME	DATE	ARIZONA DEPARTMENT OF TRANSPORTATION PROJECT DELIVERY AND OPERATIONS DIVISION ROADWAY DESIGN SECTION	ROUTE	F.H.W.A. Arizona Division	STATE ARIZ.	PROJECT NO.	FEDERAL ID NO.	SHEET NO.	TOTAL SHEETS	RECORD DRAWING
	DESIGN	M. SCHOEN	07/26		-----			0000 YU YYU	YYU-0(221)T	68	86	
	DRAWN	P. ESCOBAR	07/26		AVE B CROSS SECTIONS	MILEPOST	LOCATION AVENUE B, COUNTY 18TH ST - SR 195					
	CHECKED	H. RIOS	07/26	-----		TRACS NO. T0439 01C						___ OF ___
	 WSP USA Inc. 1230 West Washington Street, Suite 600 Tempe, AZ 85288			STRUCTURE NO.								

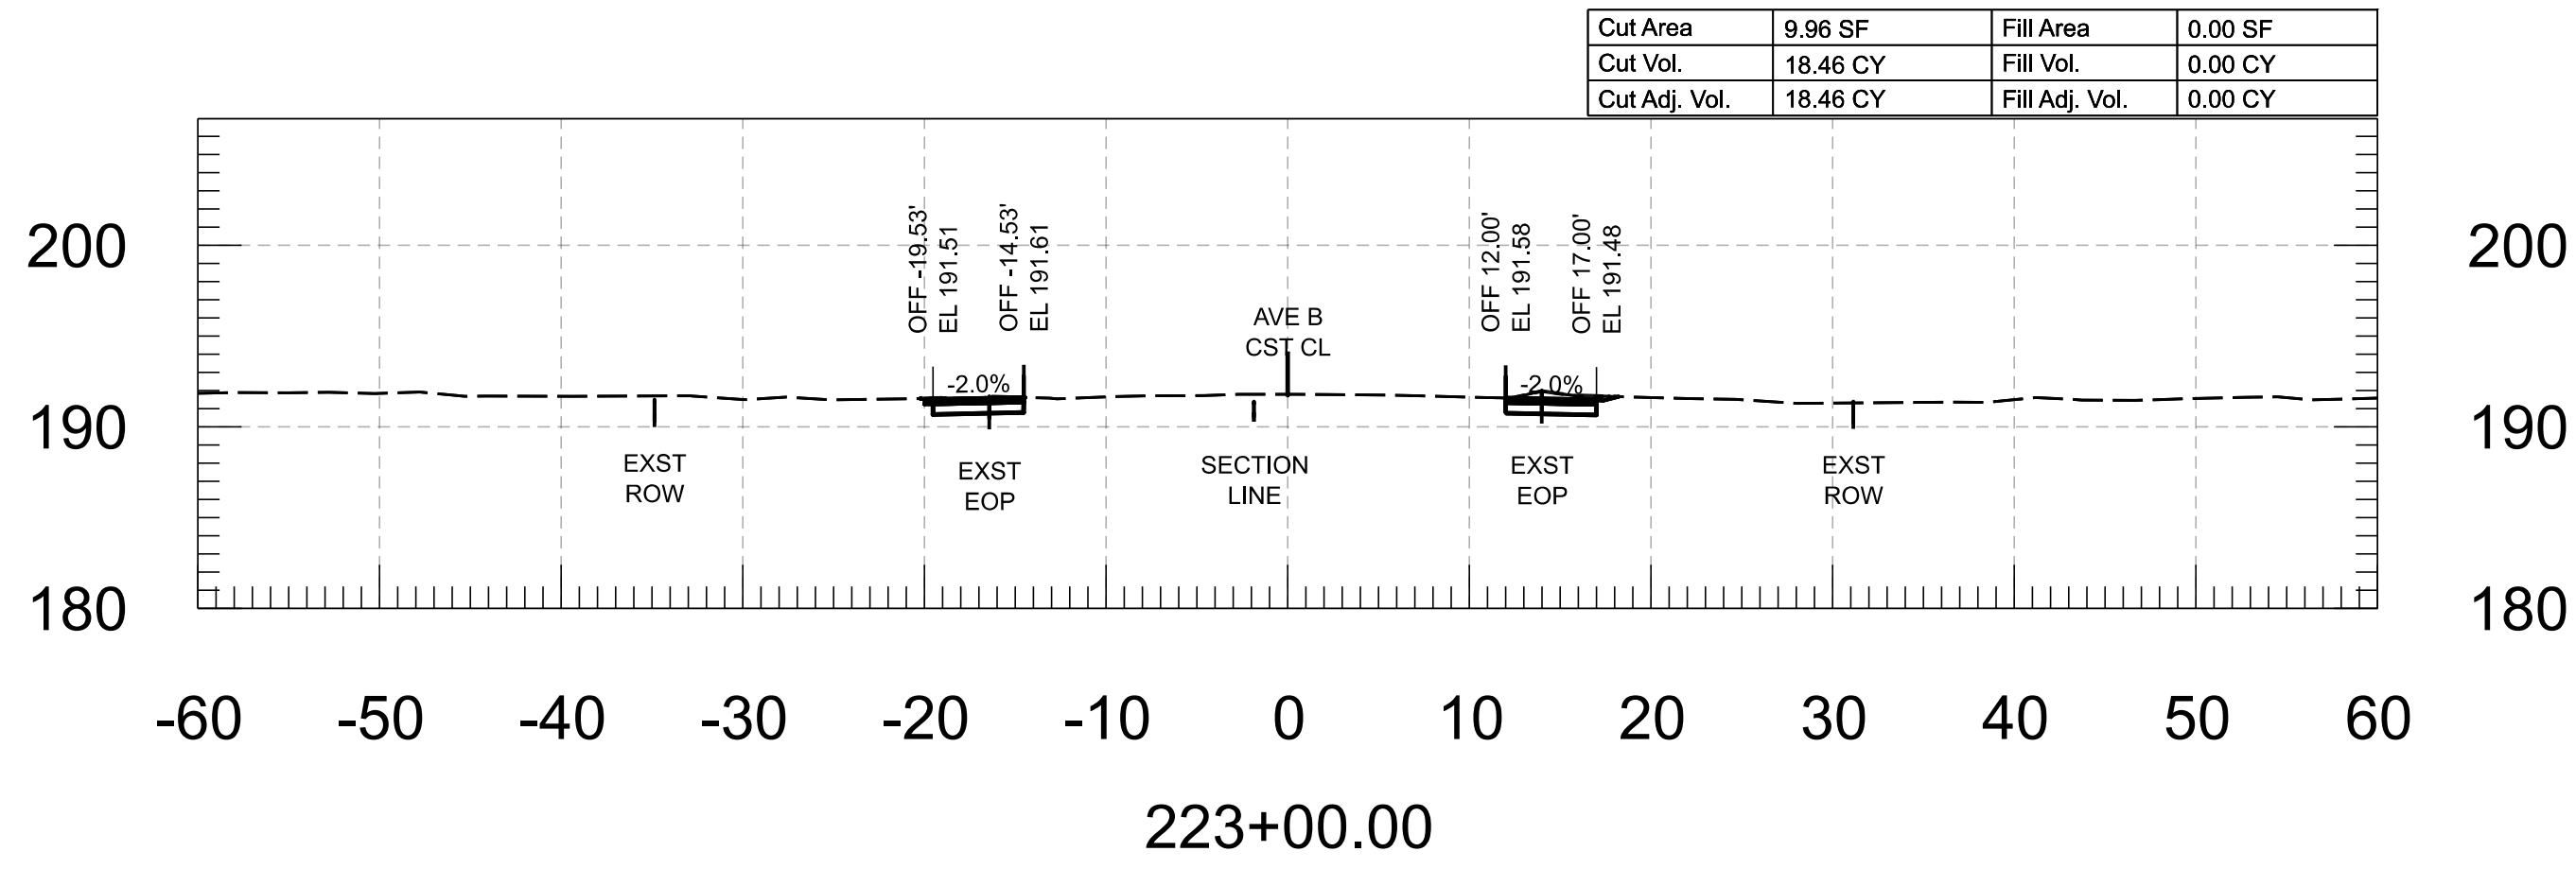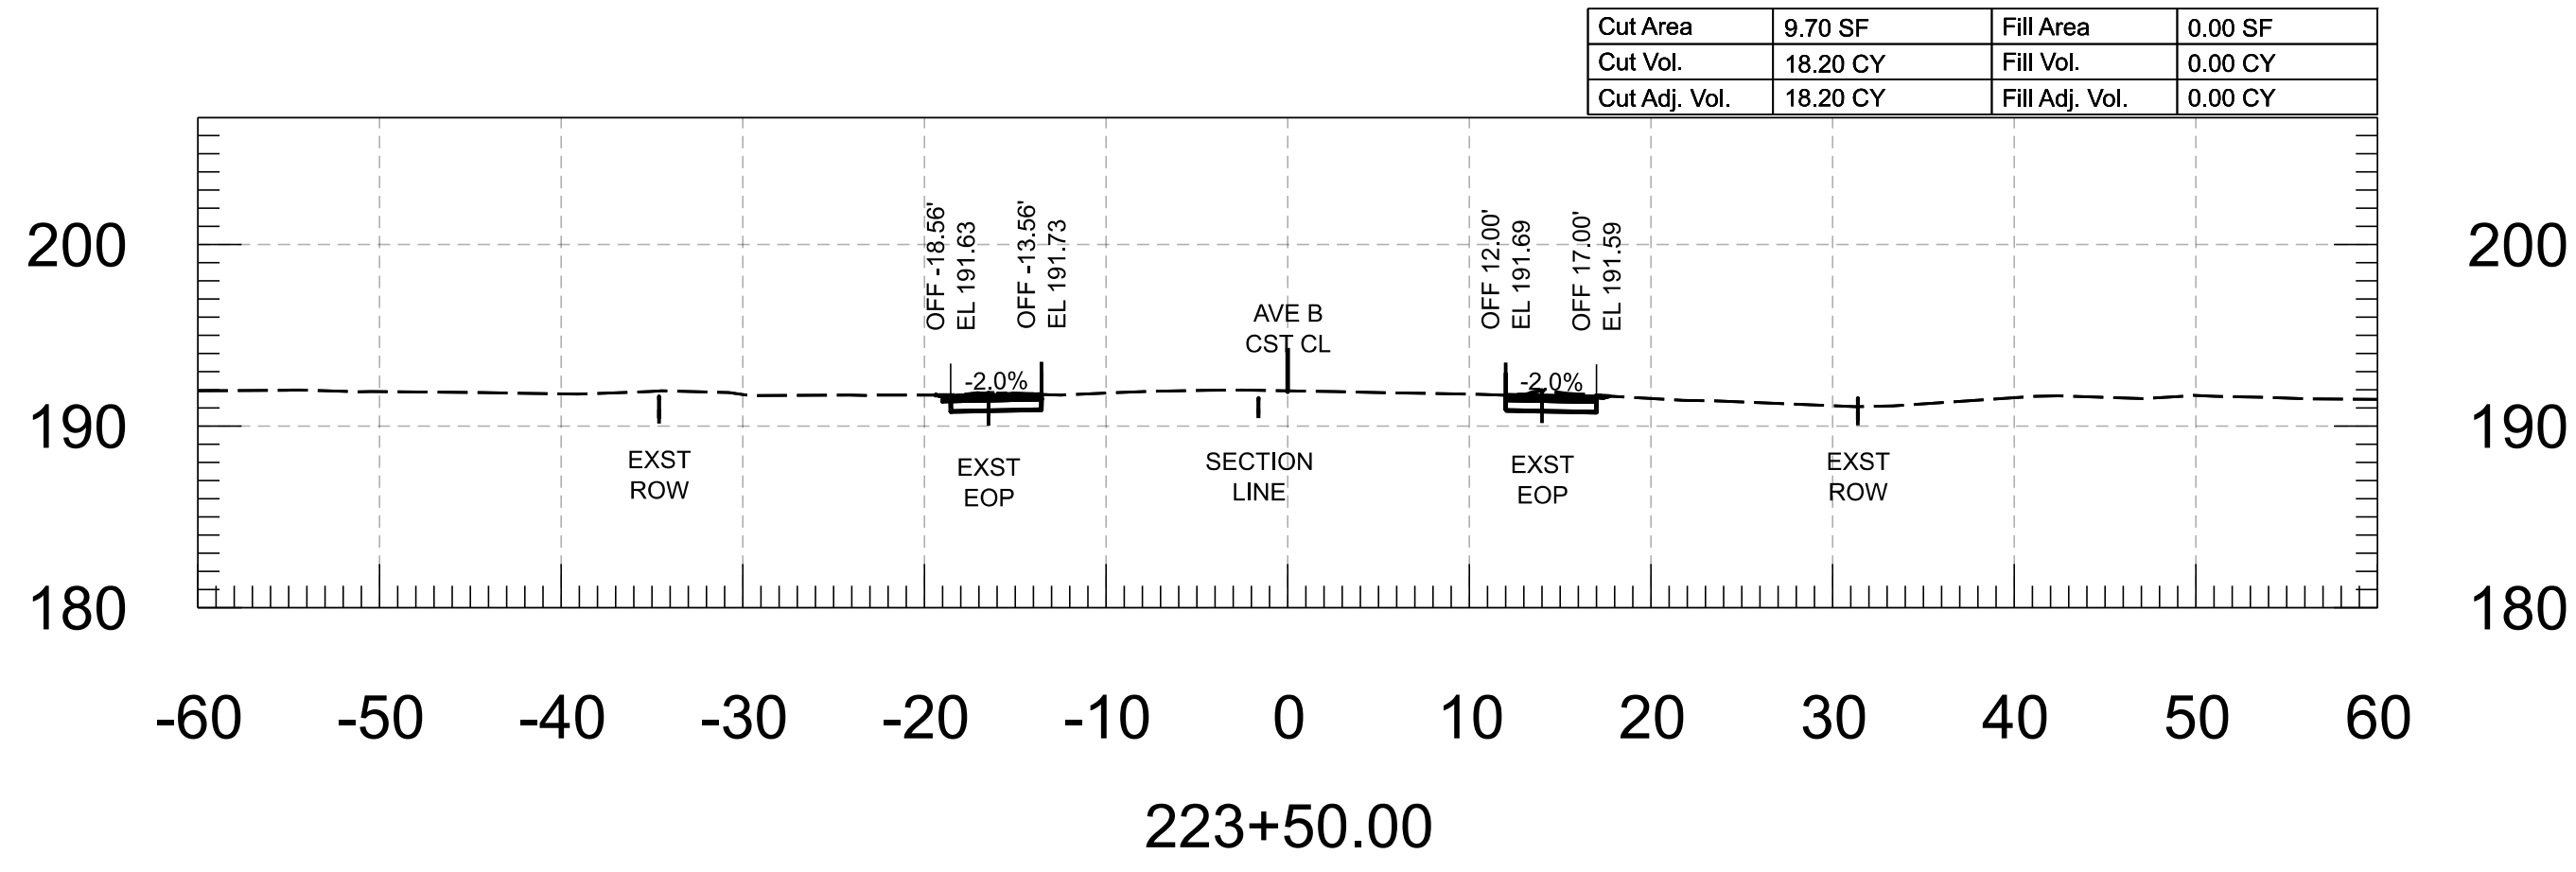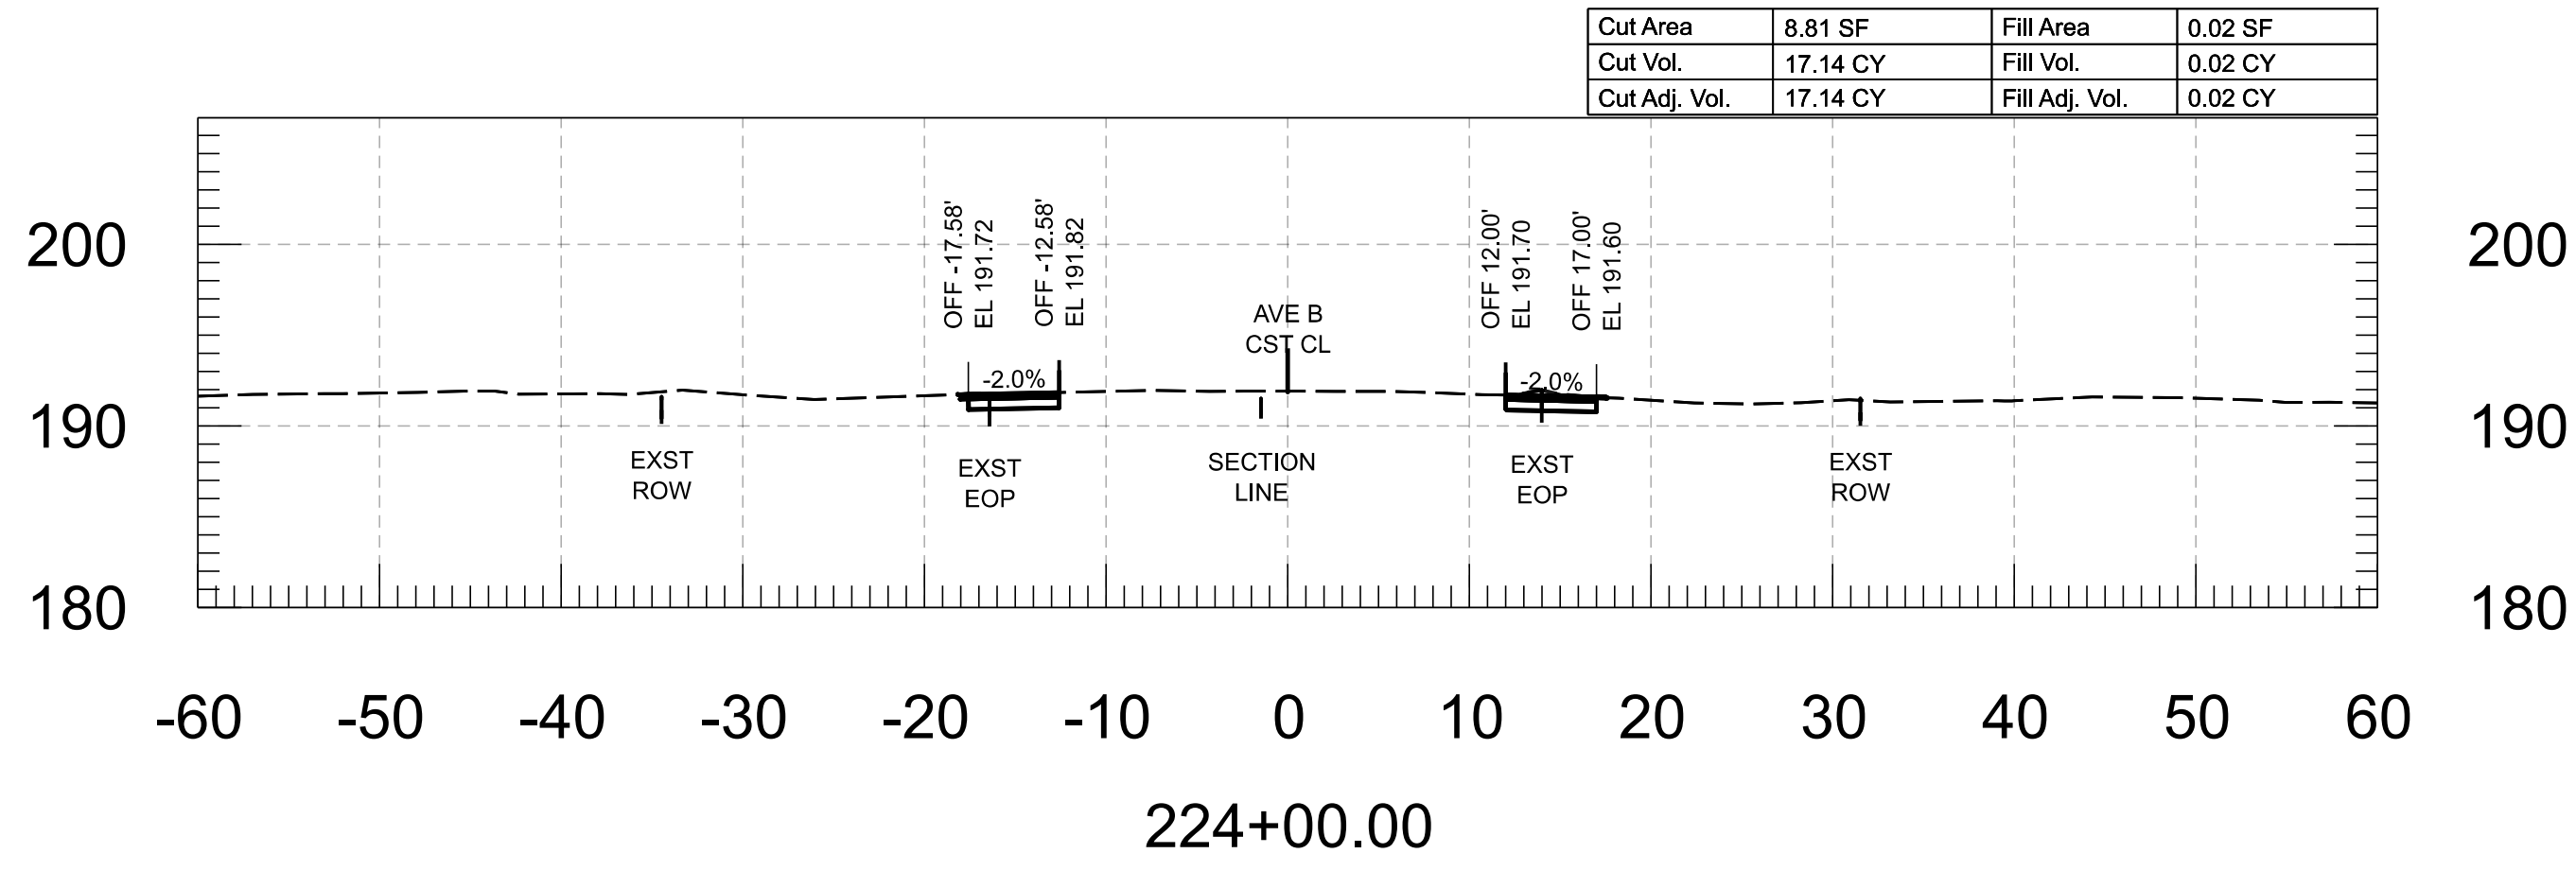


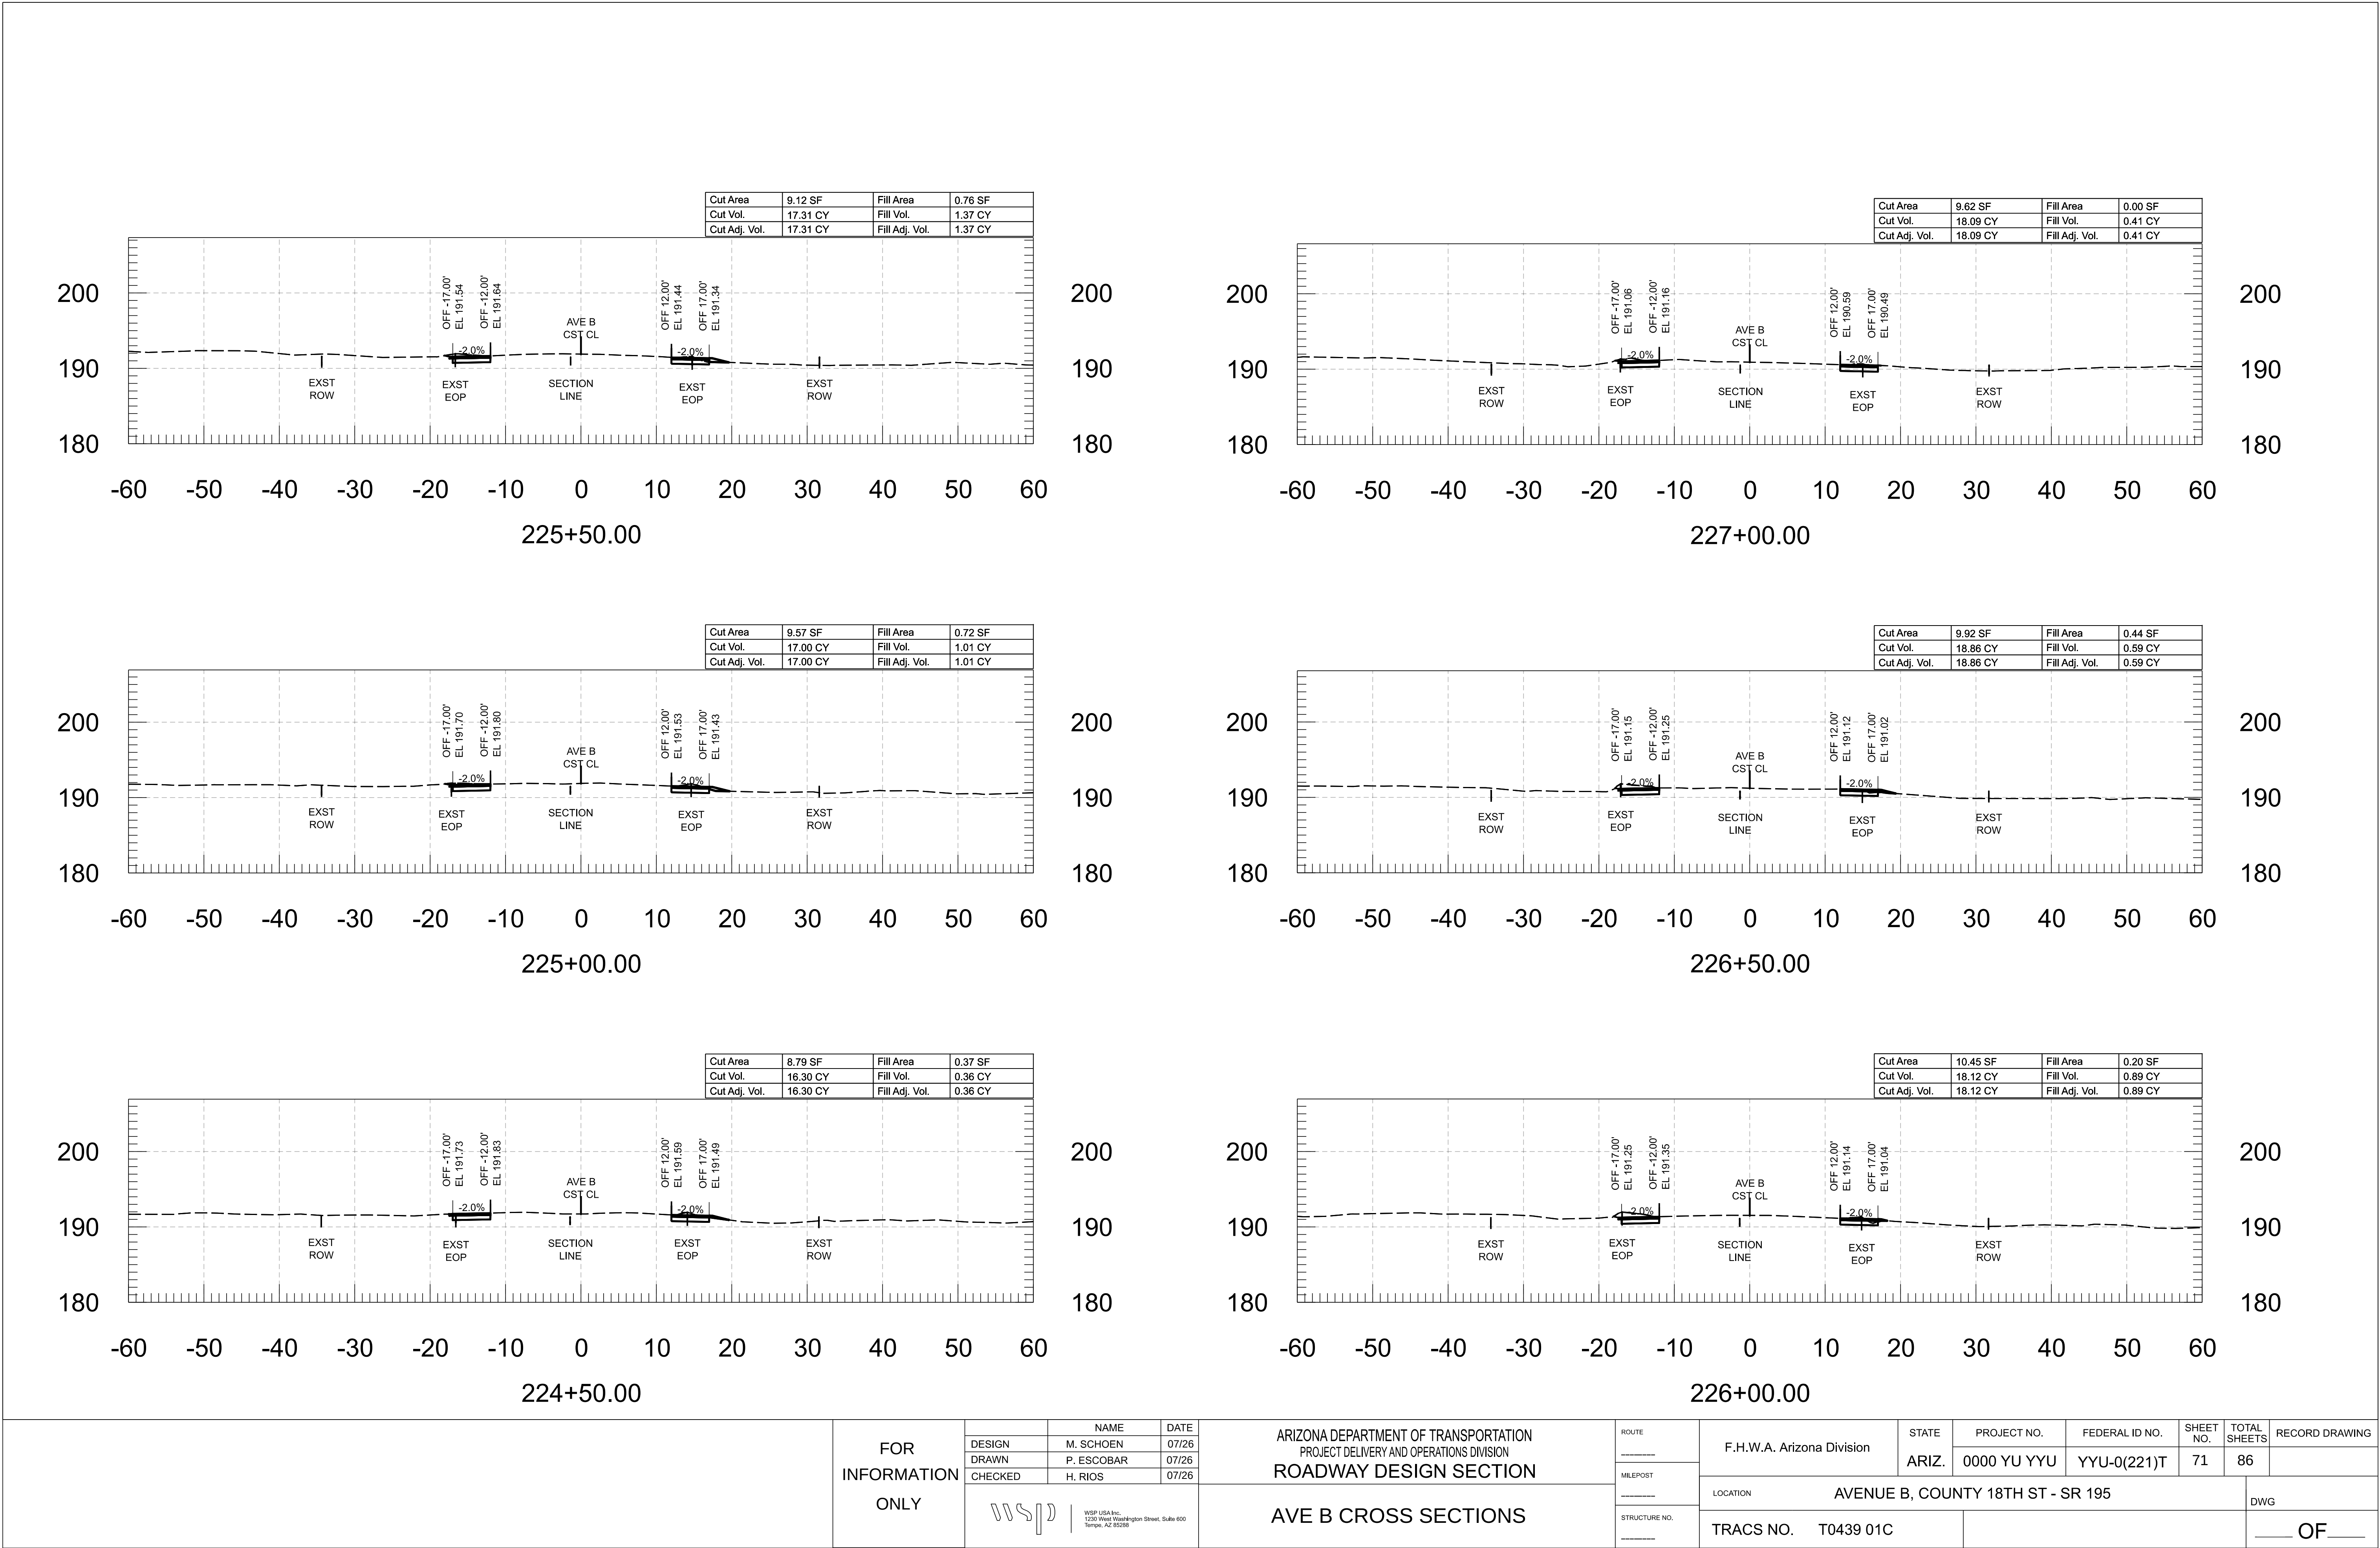

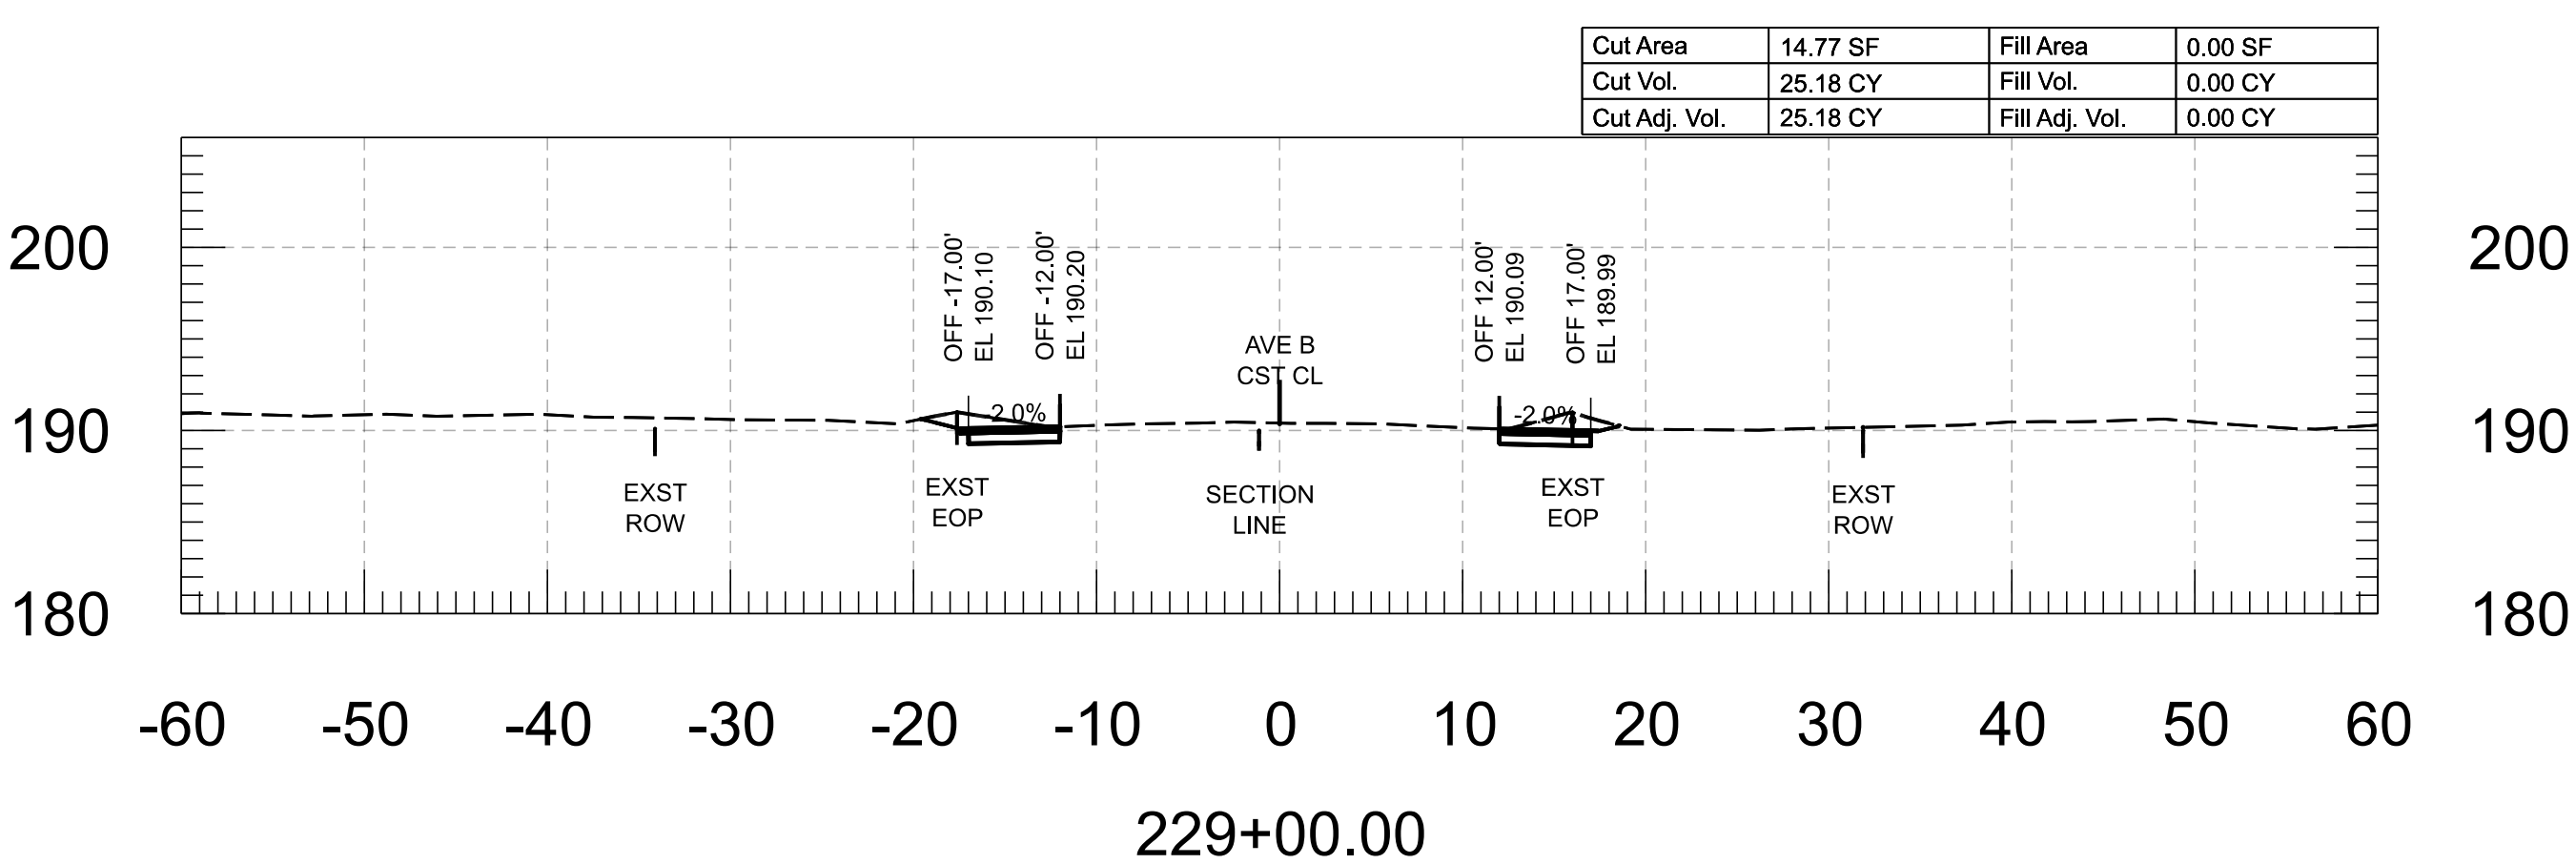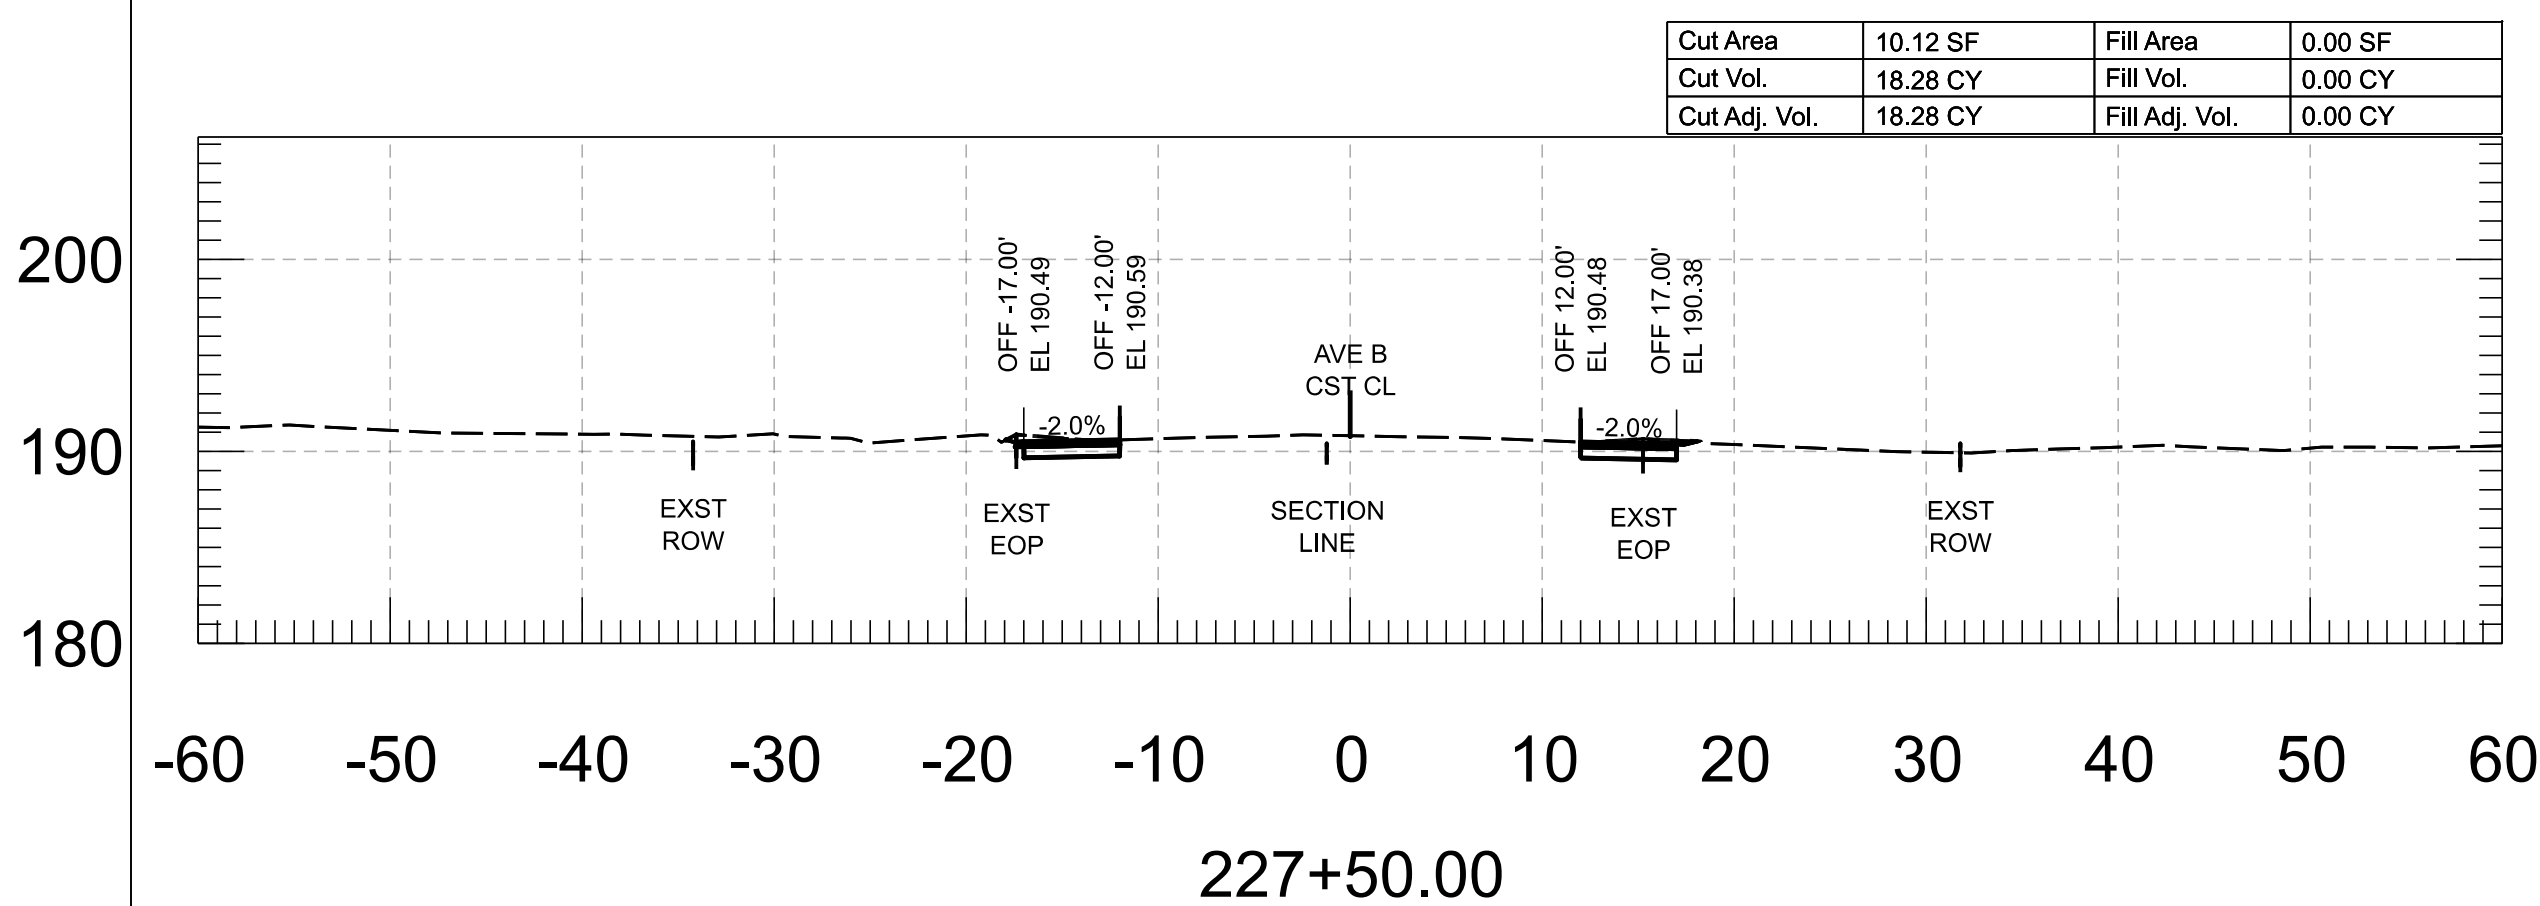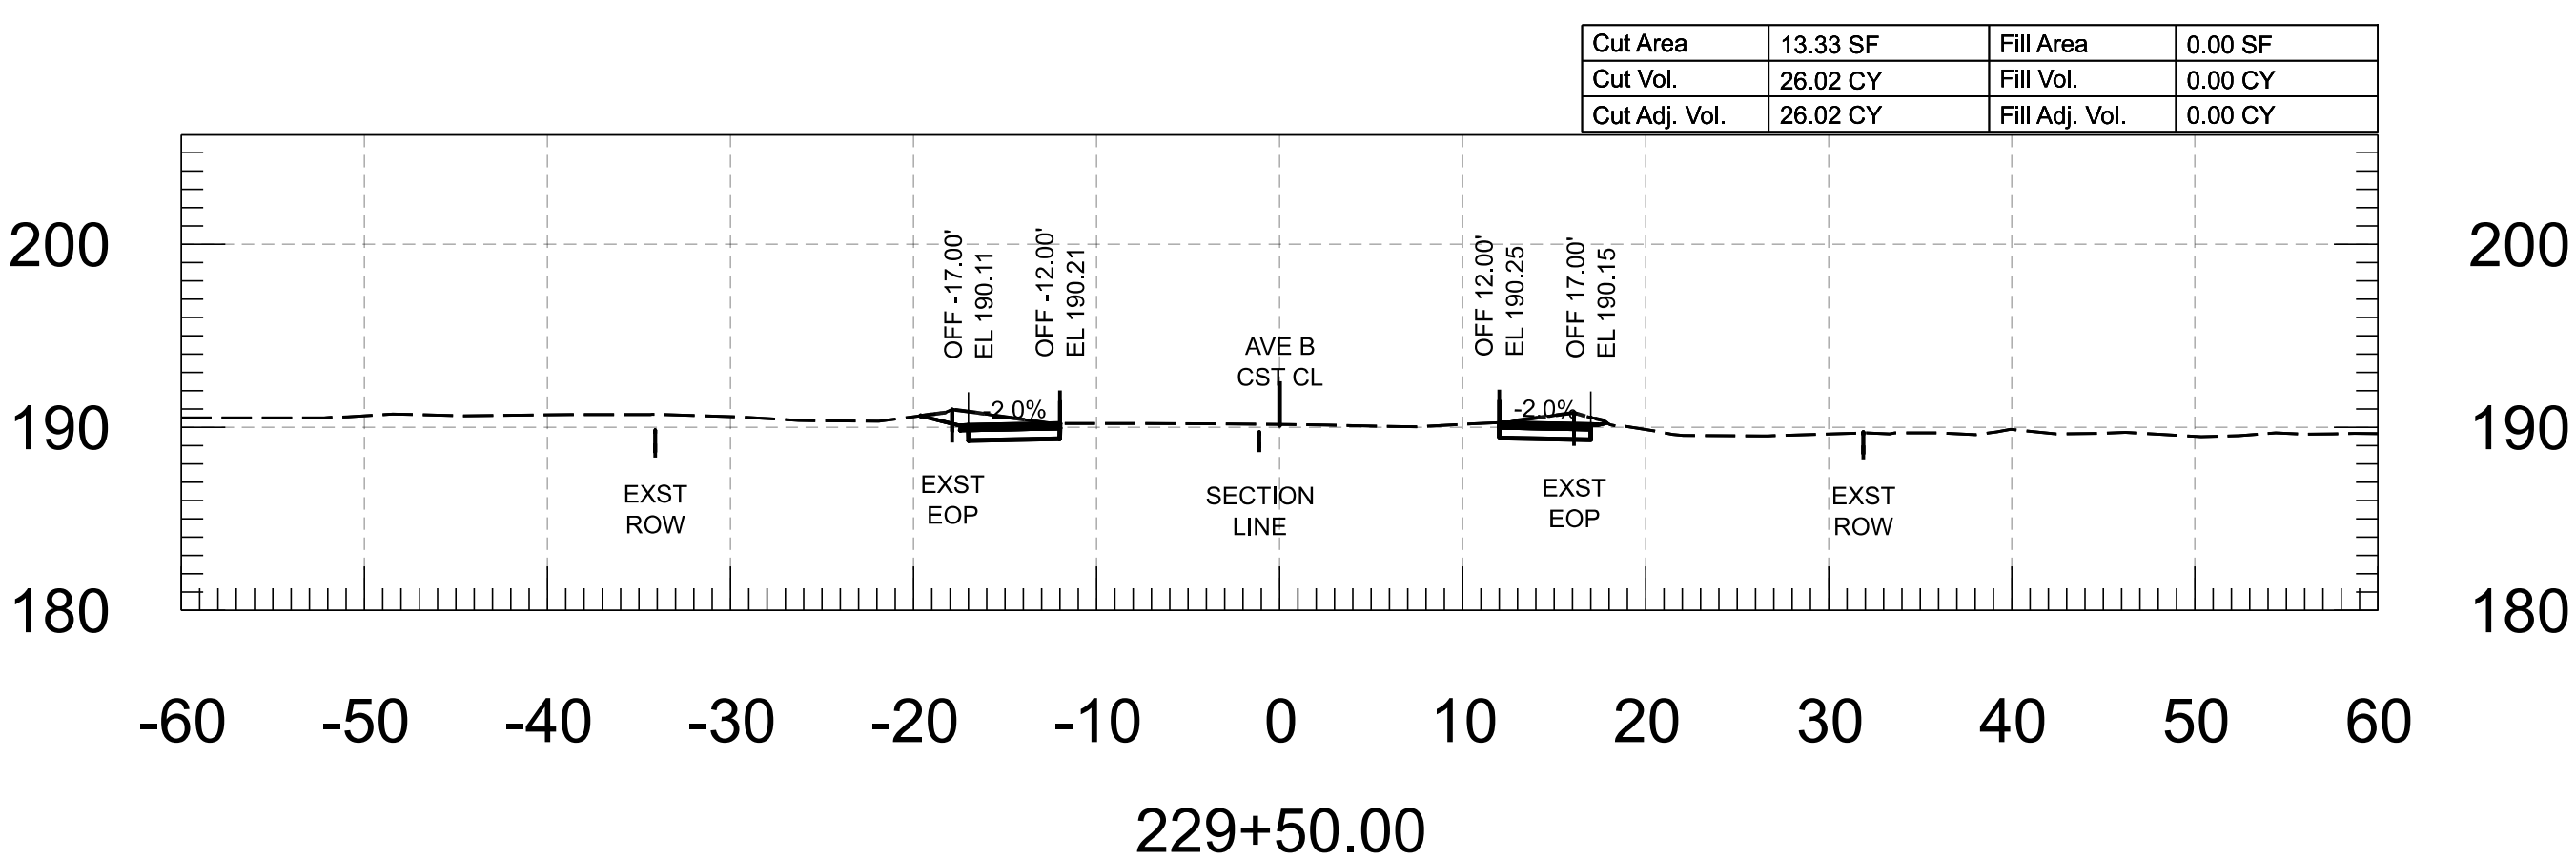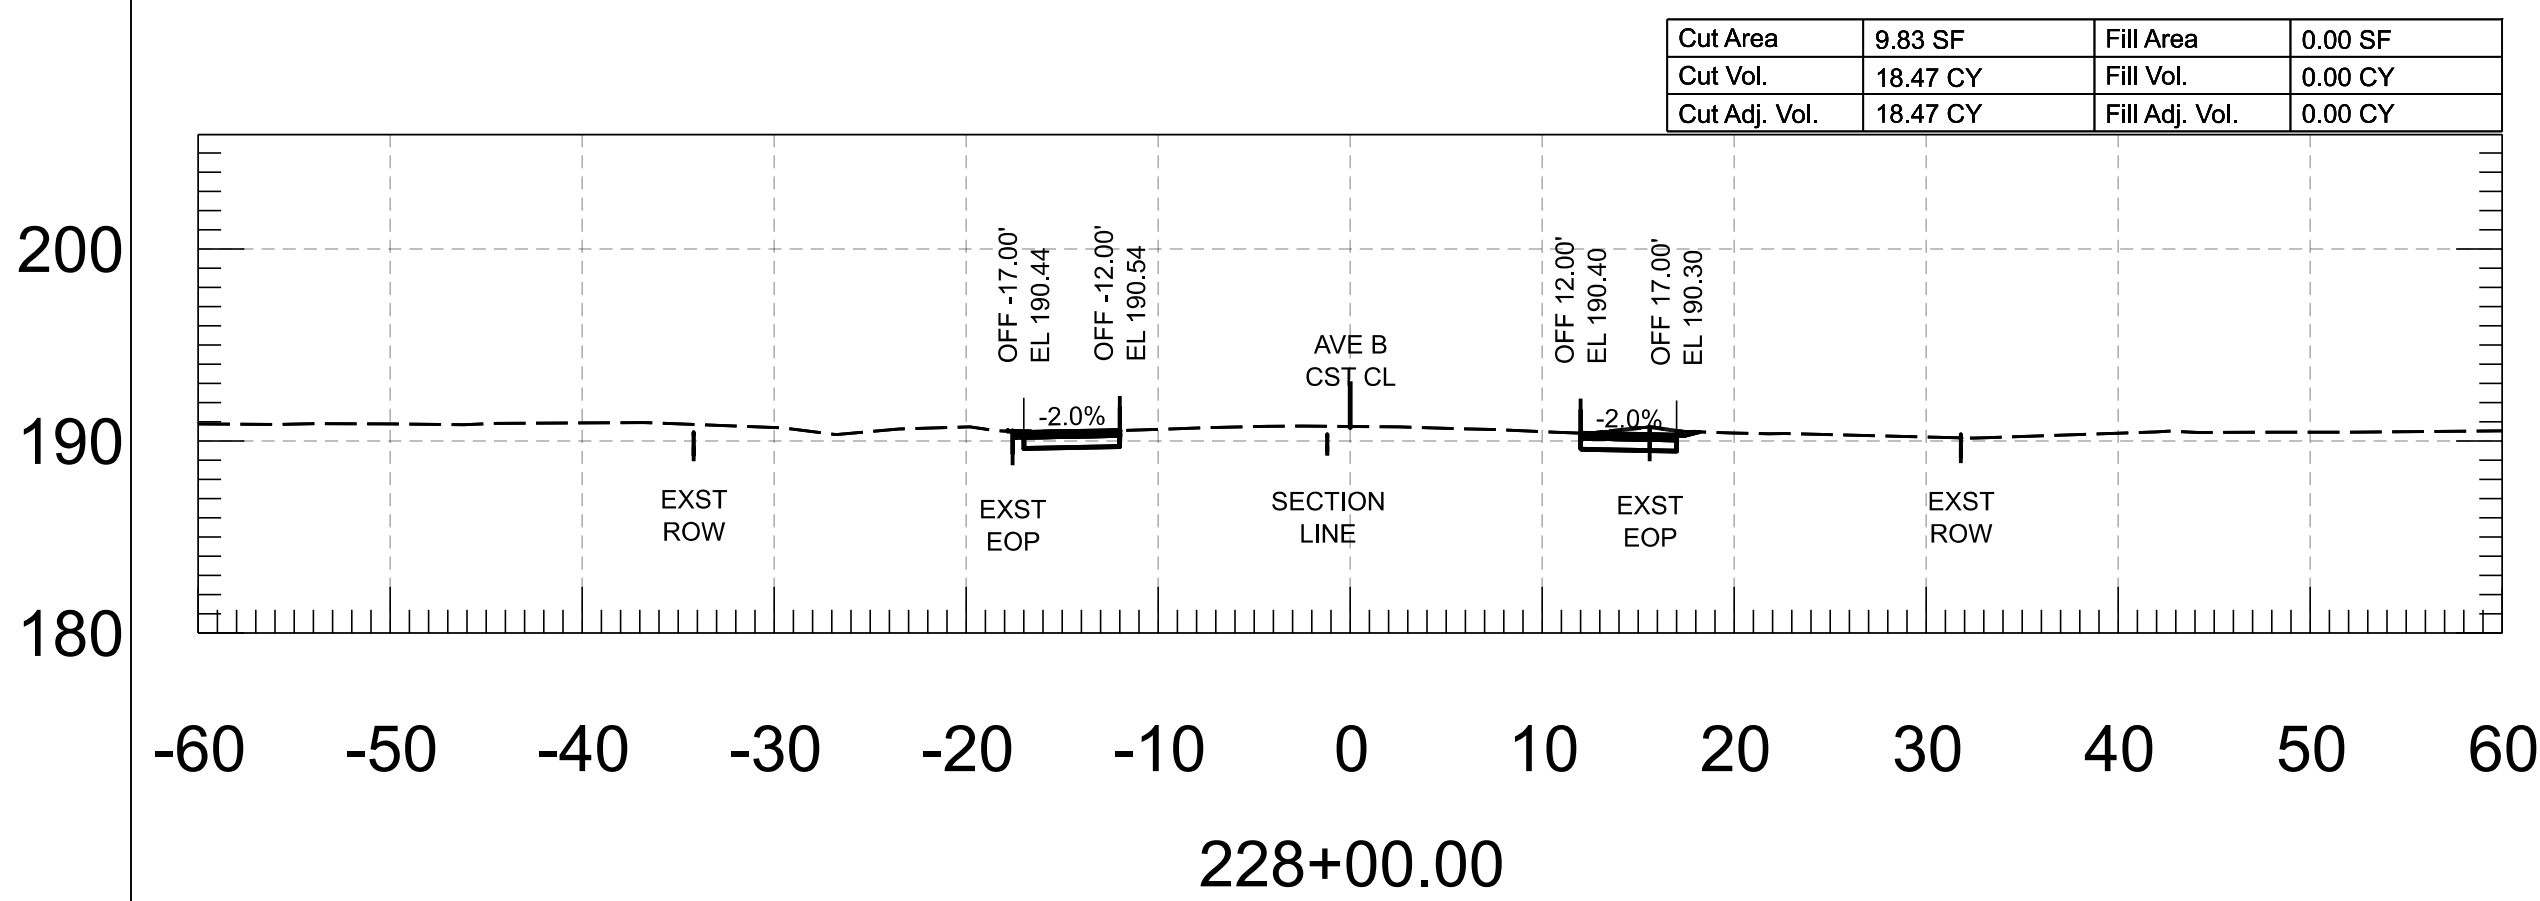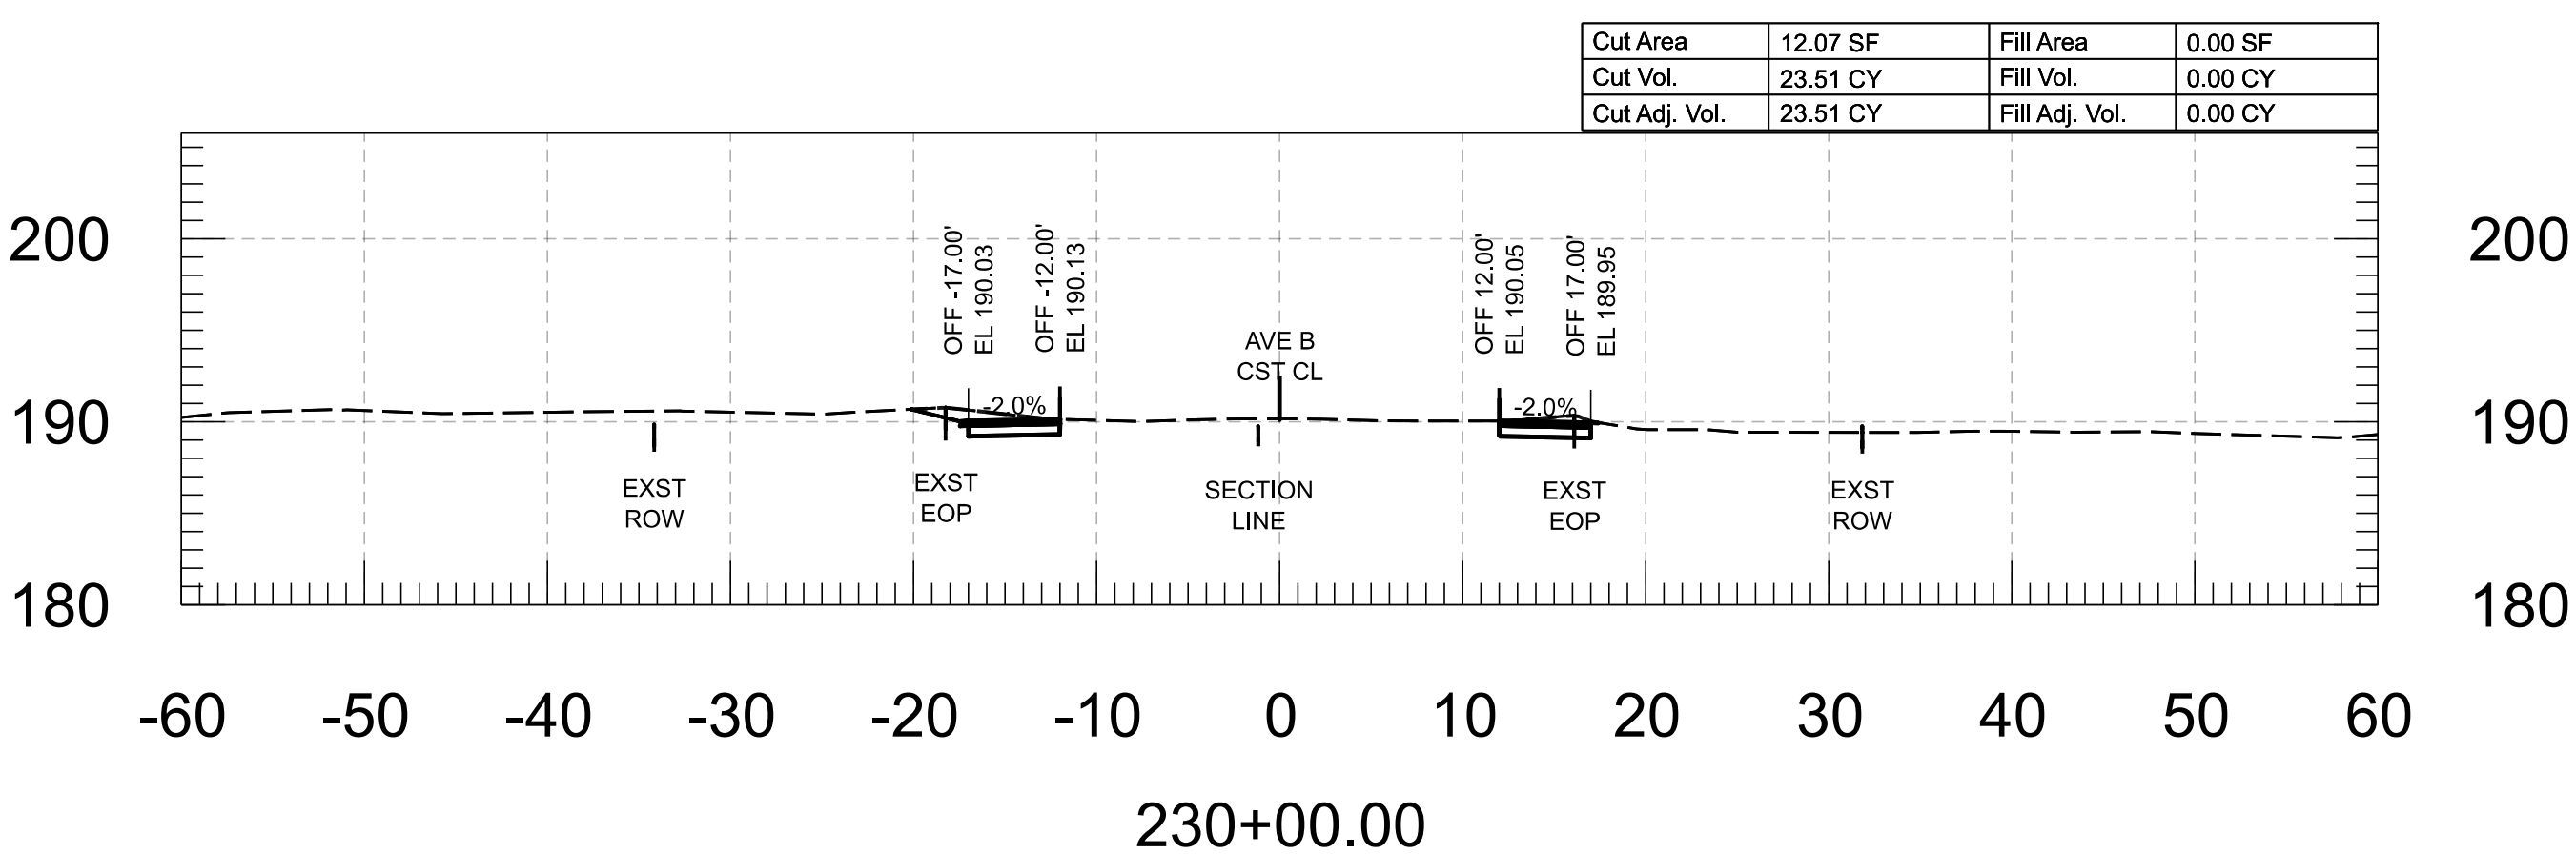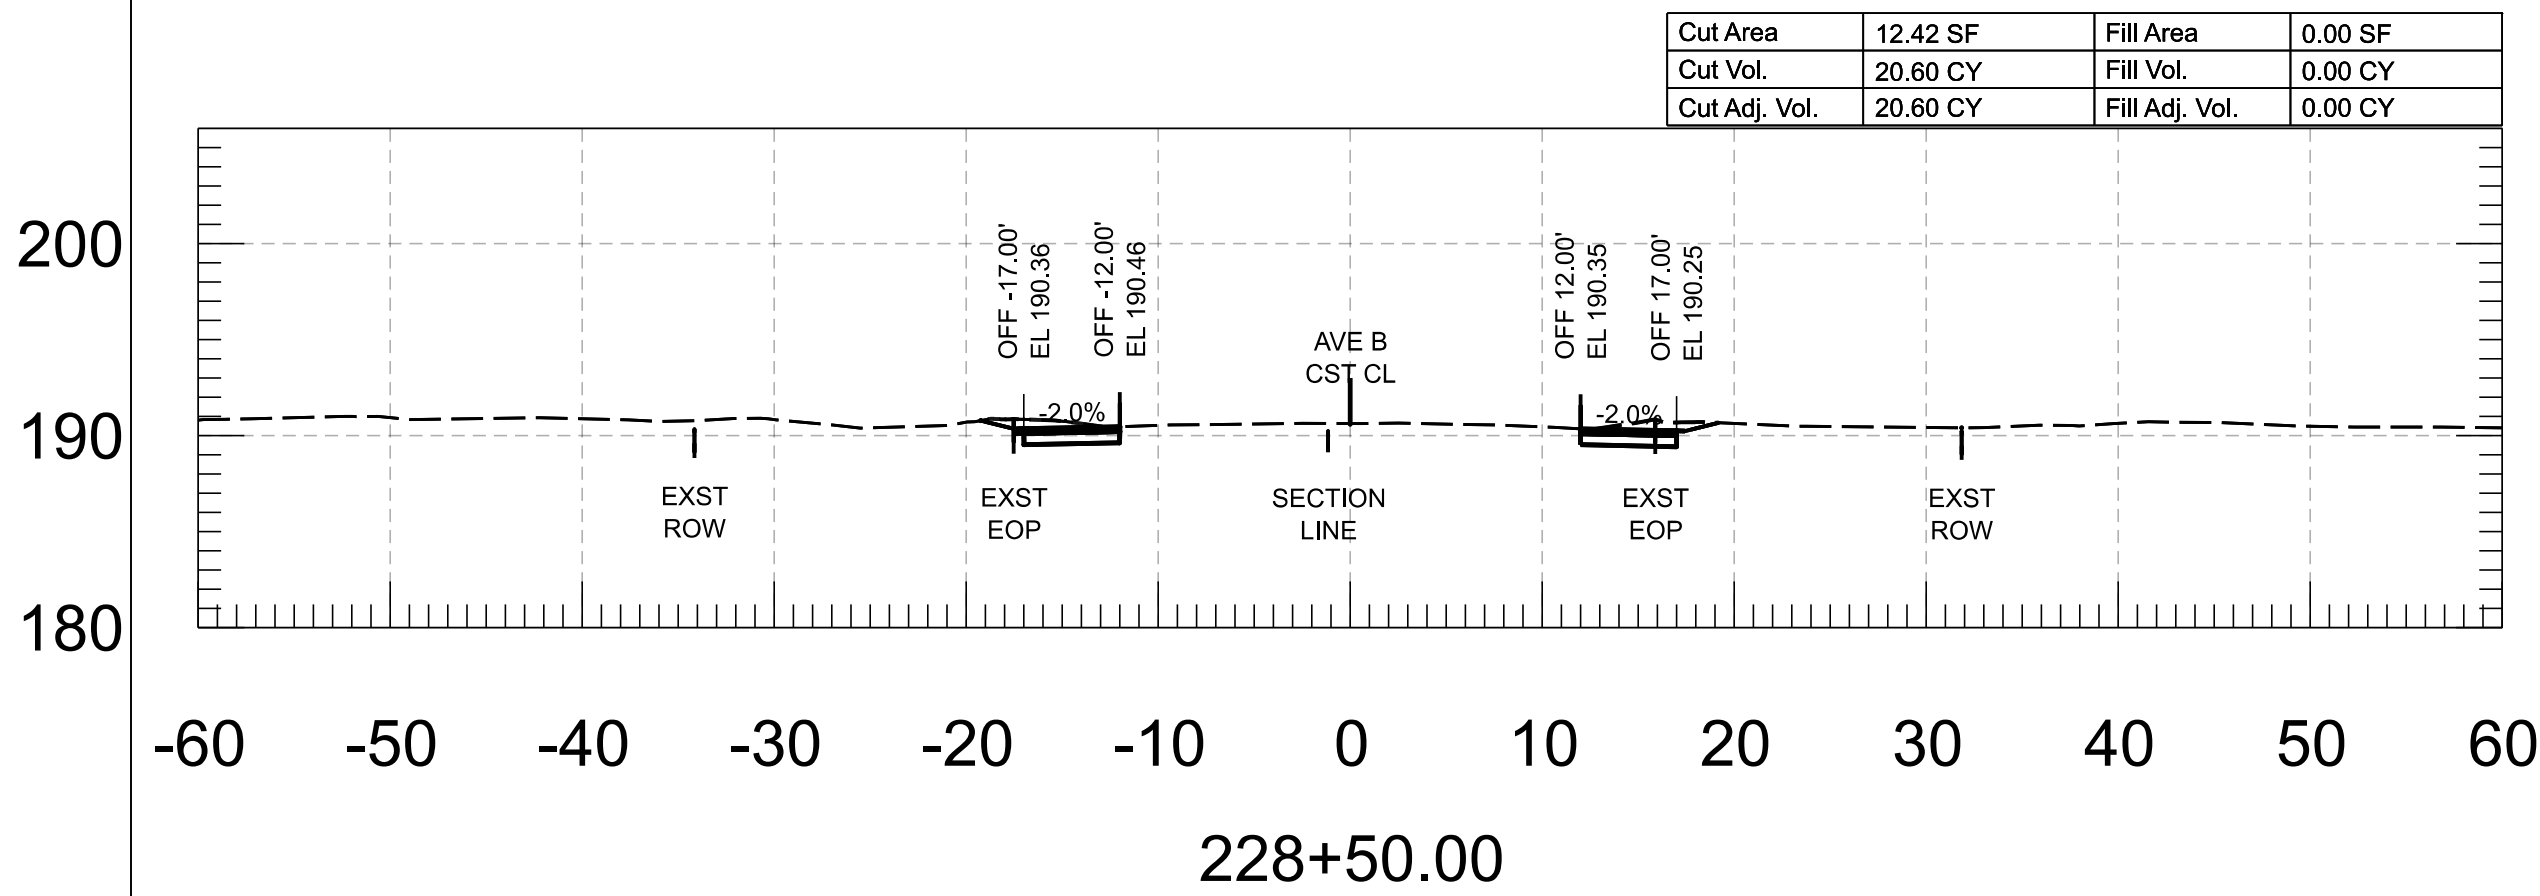


	FOR INFORMATION ONLY		NAME	DATE	ARIZONA DEPARTMENT OF TRANSPORTATION PROJECT DELIVERY AND OPERATIONS DIVISION ROADWAY DESIGN SECTION	ROUTE	F.H.W.A. Arizona Division	STATE ARIZ.	PROJECT NO.	FEDERAL ID NO.	SHEET NO.	TOTAL SHEETS	RECORD DRAWING	
		DESIGN	M. SCHOEN	07/26		-----			0000 YU YYU	YYU-0(221)T	72	86		
		DRAWN	P. ESCOBAR	07/26		MILEPOST -----	LOCATION AVENUE B, COUNTY 18TH ST - SR 195							
		CHECKED	H. RIOS	07/26	TRACS NO. T0439 01C									
		 WSP USA Inc. 1230 West Washington Street, Suite 600 Tempe, AZ 85288				AVE B CROSS SECTIONS	STRUCTURE NO. -----	____ OF ____						

Cut Area	7.13 SF	Fill Area	0.99 SF
Cut Vol.	14.42 CY	Fill Vol.	0.97 CY
Cut Adj. Vol.	14.42 CY	Fill Adj. Vol.	0.97 CY

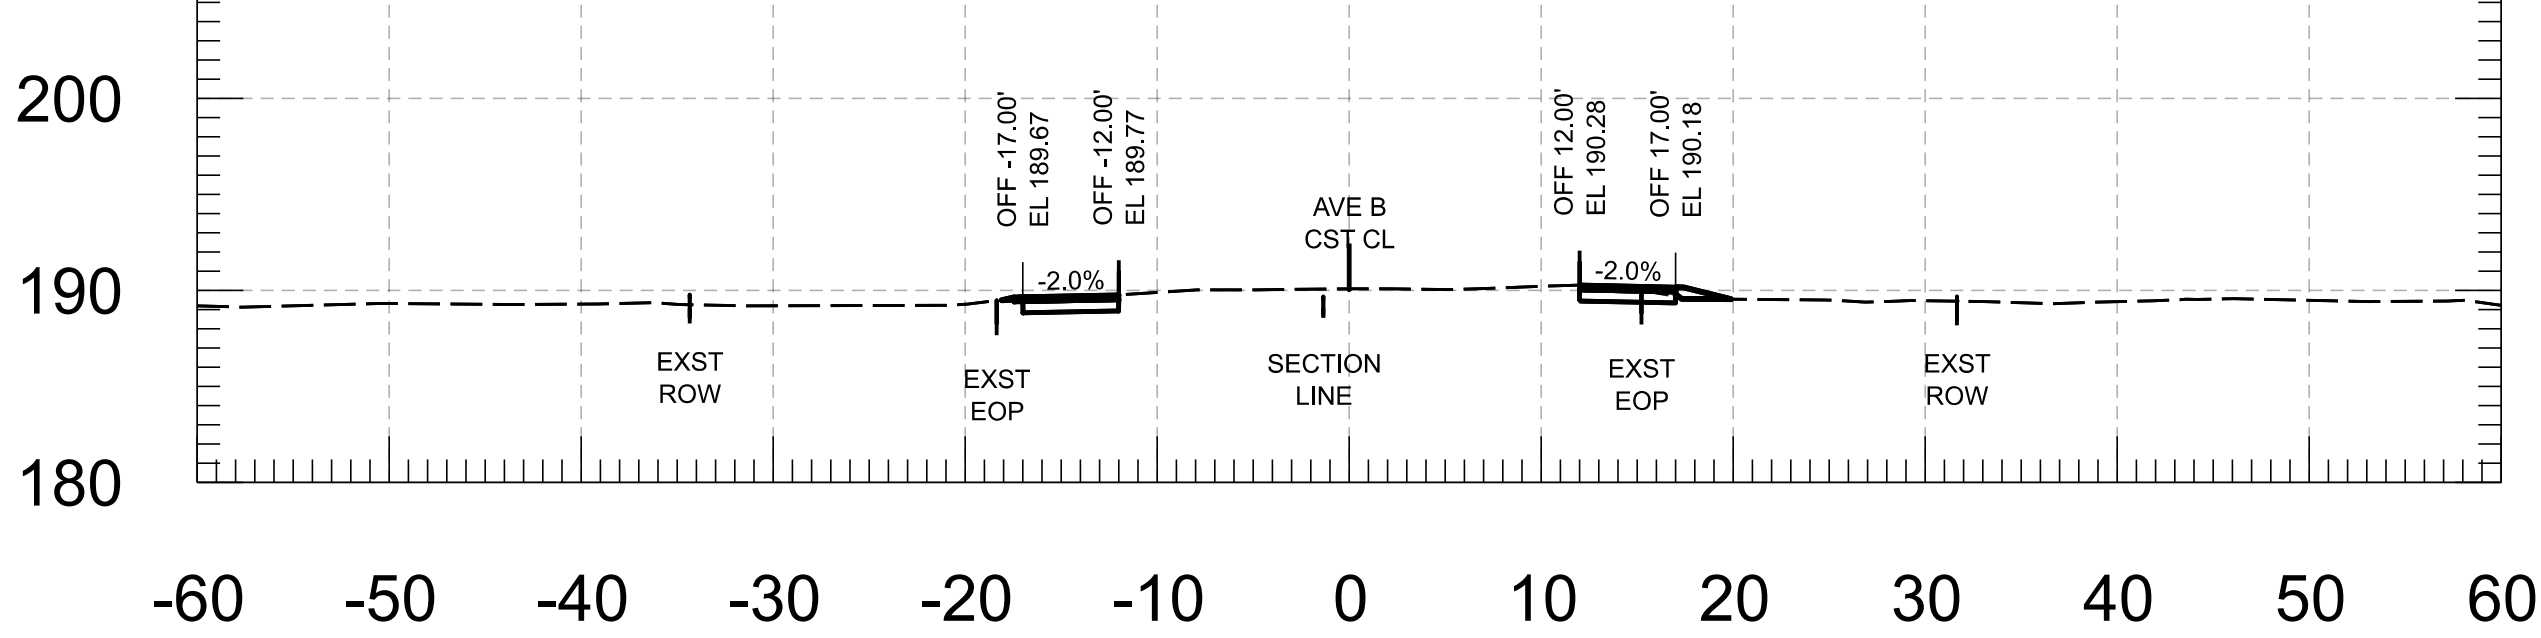


231+50.00

Cut Area	8.74 SF	Fill Area	0.03 SF
Cut Vol.	17.81 CY	Fill Vol.	0.06 CY
Cut Adj. Vol.	17.81 CY	Fill Adj. Vol.	0.06 CY

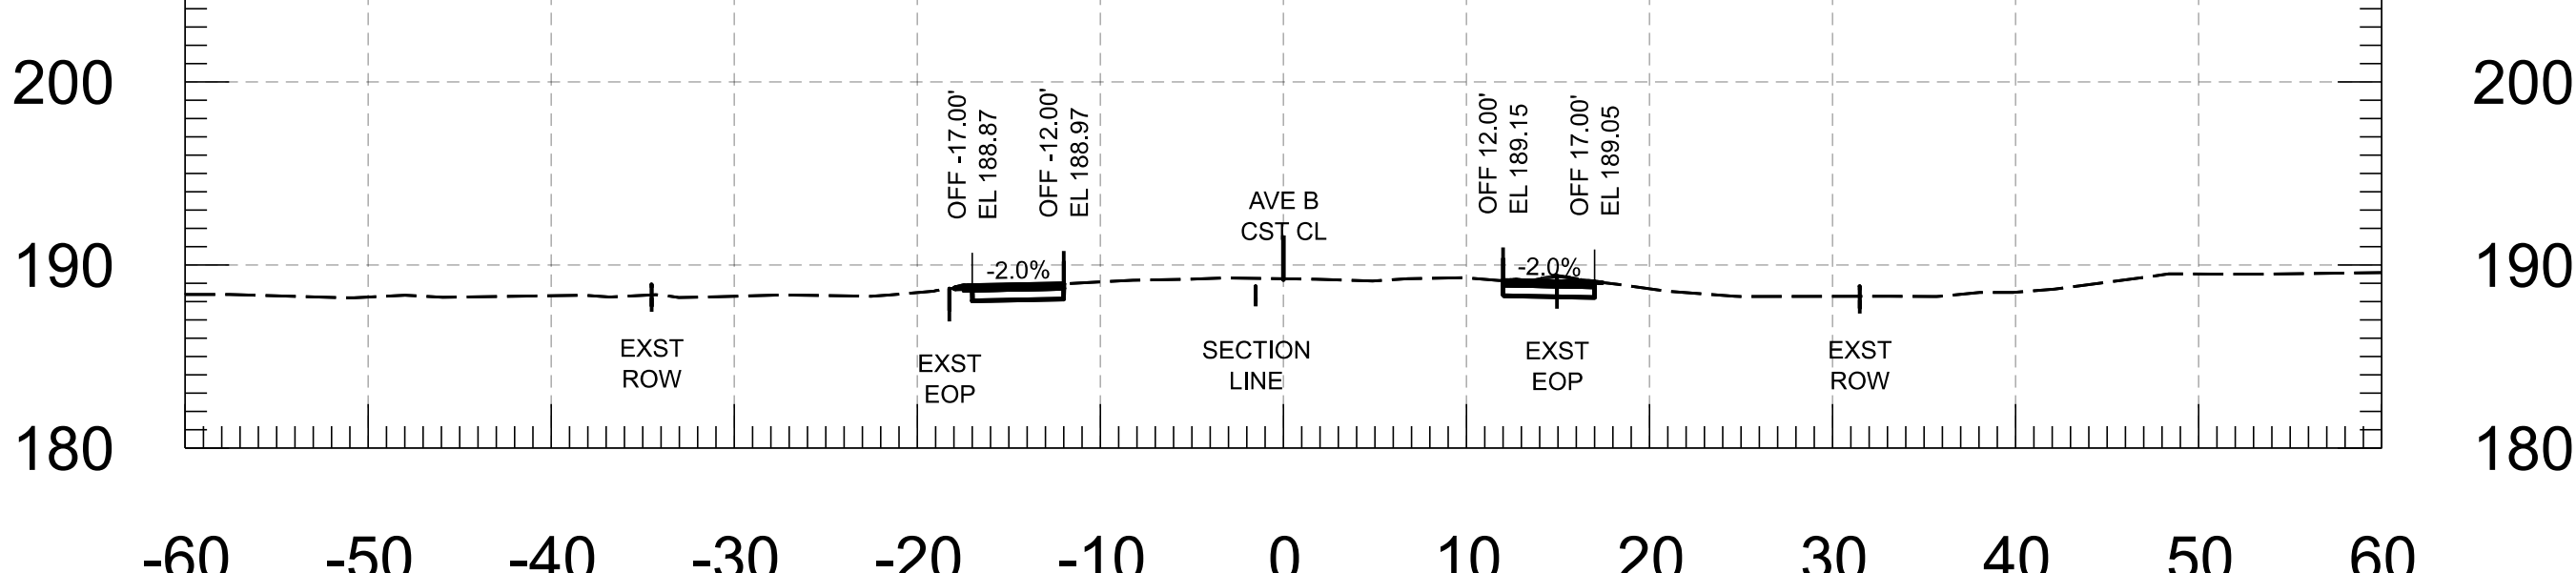


233+00.00

Cut Area	8.44 SF	Fill Area	0.06 SF
Cut Vol.	16.67 CY	Fill Vol.	0.06 CY
Cut Adj. Vol.	16.67 CY	Fill Adj. Vol.	0.06 CY

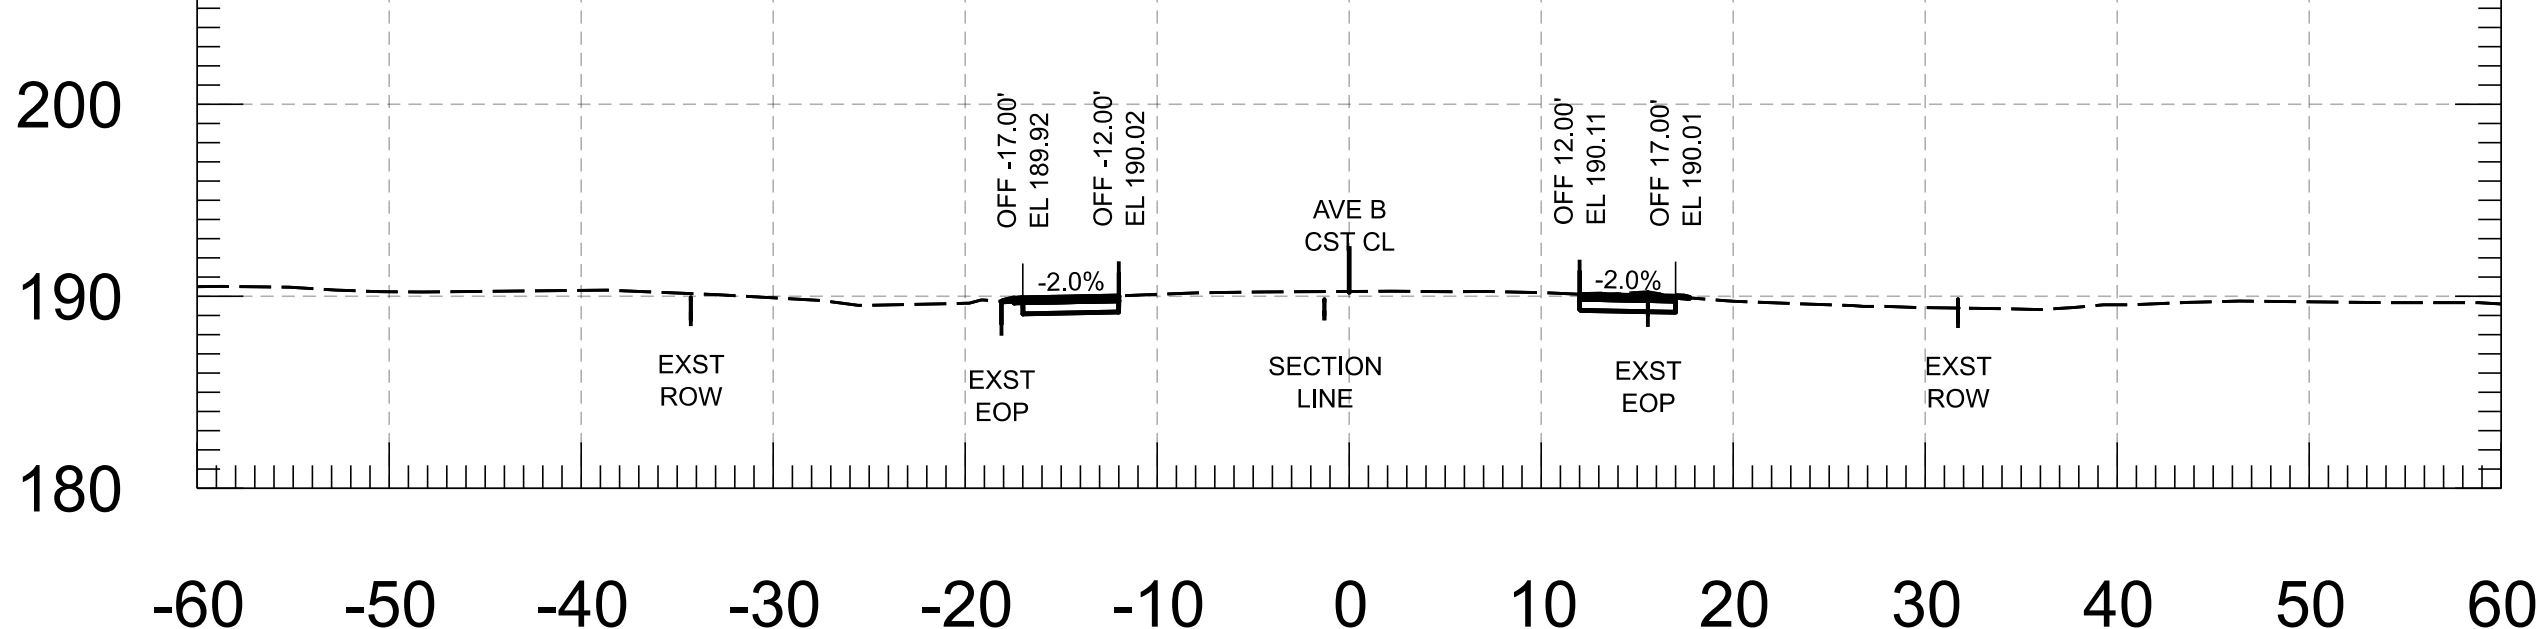


231+00.00

Cut Area	10.50 SF	Fill Area	0.03 SF
Cut Vol.	17.73 CY	Fill Vol.	0.34 CY
Cut Adj. Vol.	17.73 CY	Fill Adj. Vol.	0.34 CY

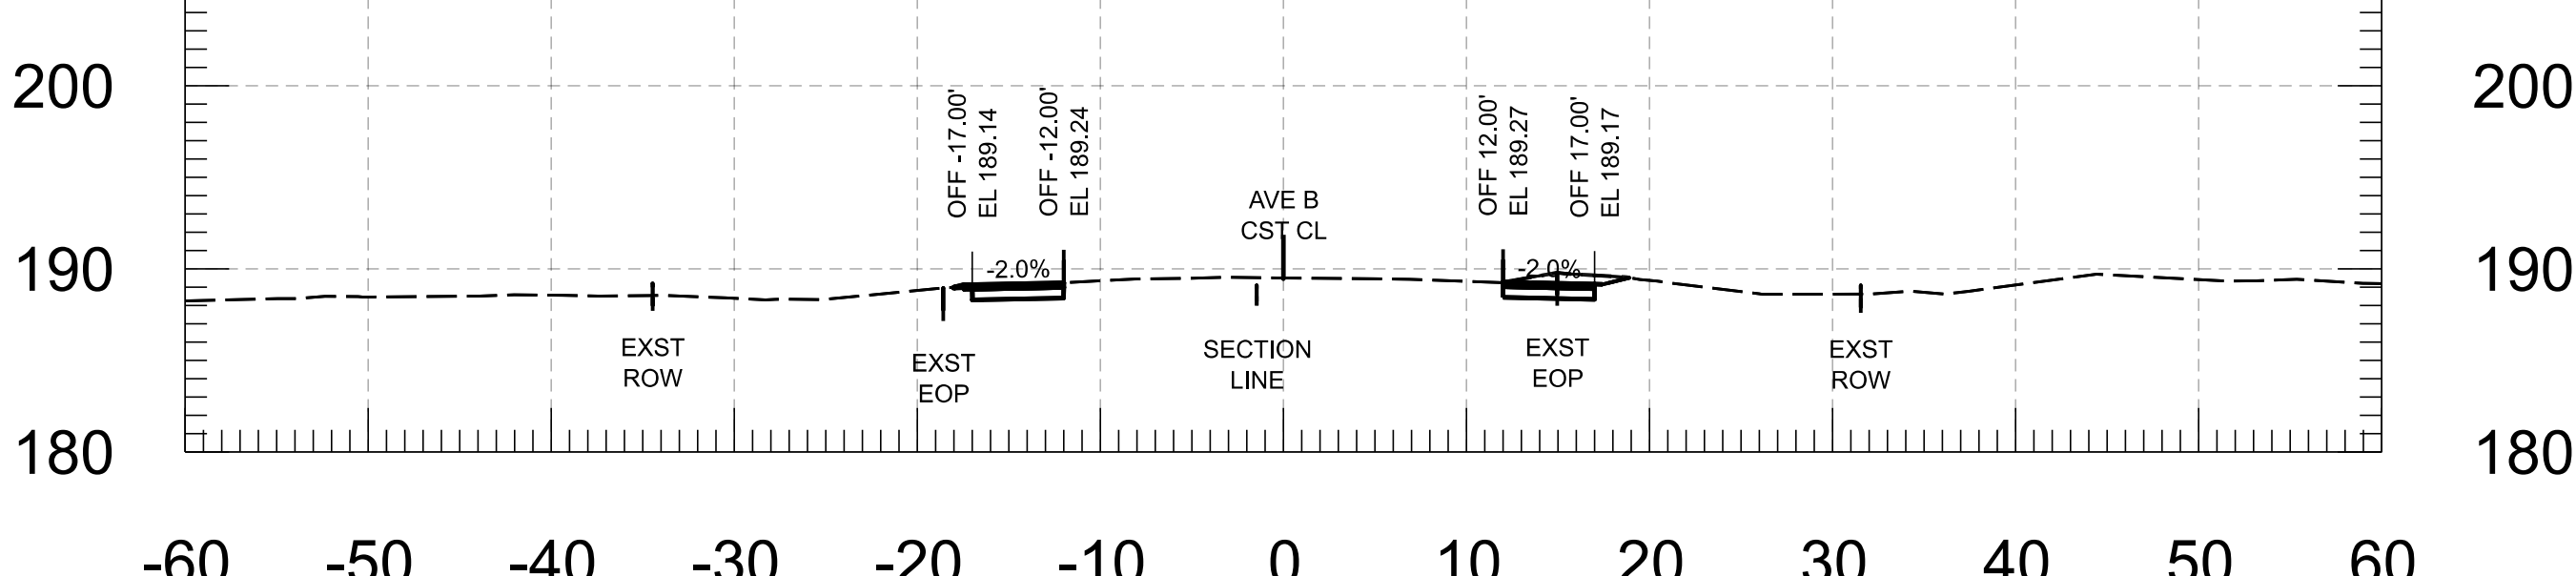


232+50.00

Cut Area	9.57 SF	Fill Area	0.00 SF
Cut Vol.	20.03 CY	Fill Vol.	0.00 CY
Cut Adj. Vol.	20.03 CY	Fill Adj. Vol.	0.00 CY

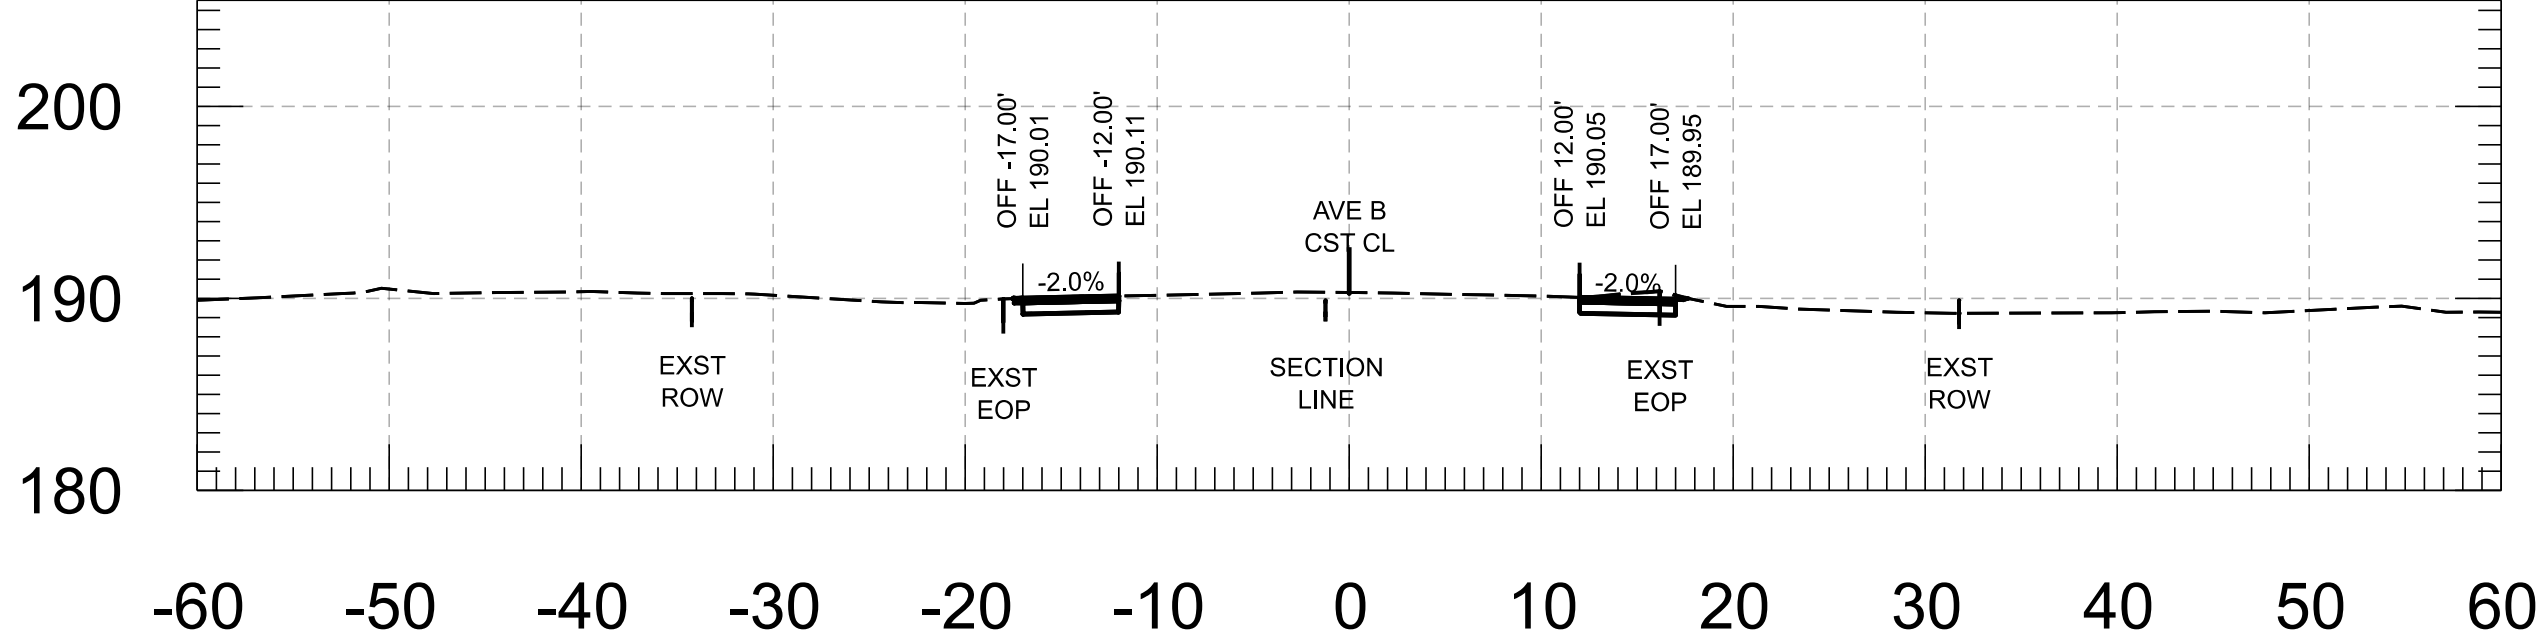

230+50.00

Cut Area	8.65 SF	Fill Area	0.33 SF
Cut Vol.	14.62 CY	Fill Vol.	1.22 CY
Cut Adj. Vol.	14.62 CY	Fill Adj. Vol.	1.22 CY

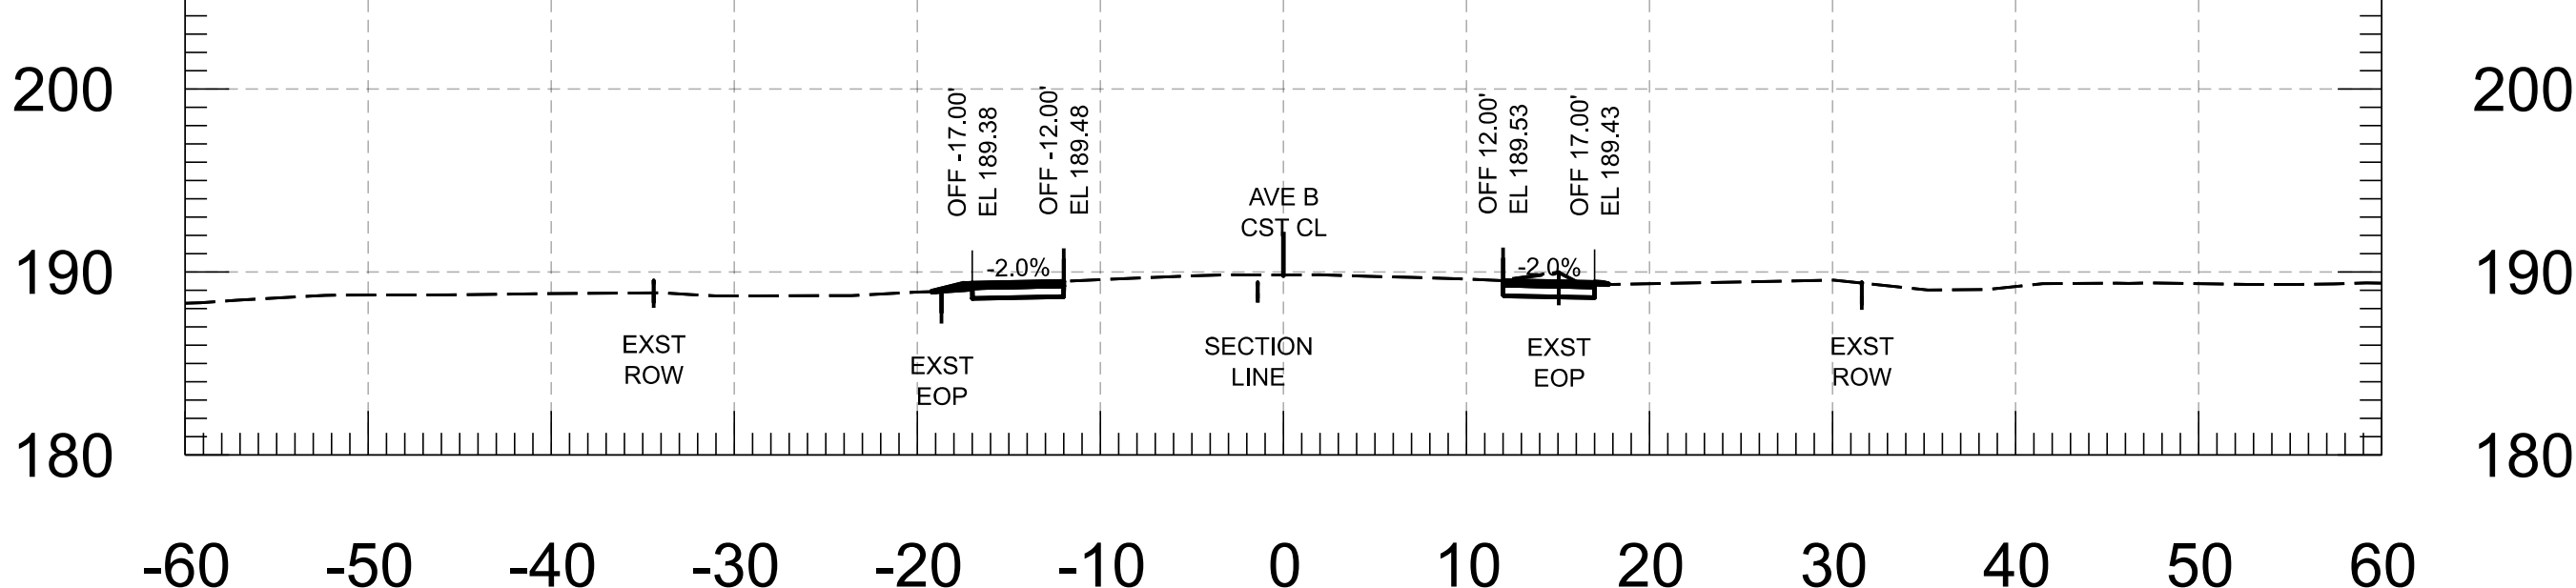

232+00.00

FOR
INFORMATION
ONLY

	NAME	DATE
DESIGN	M. SCHOEN	07/26
DRAWN	P. ESCOBAR	07/26
CHECKED	H. RIOS	07/26

WSP USA Inc.
1230 West Washington Street, Suite 600
Tempe, AZ 85288

ARIZONA DEPARTMENT OF TRANSPORTATION
PROJECT DELIVERY AND OPERATIONS DIVISION
ROADWAY DESIGN SECTION

AVE B CROSS SECTIONS

ROUTE

MILEPOST

STRUCTURE NO.

F.H.W.A. Arizona Division

LOCATION

TRACS NO. T0439 01C

STATE

ARIZ.

PROJECT NO.

0000 YU YYU

FEDERAL ID NO.

YYU-0(221)T

SHEET NO.

73







TOTAL SHEETS

86

RECORD DRAWING


DWG

____ OF ____

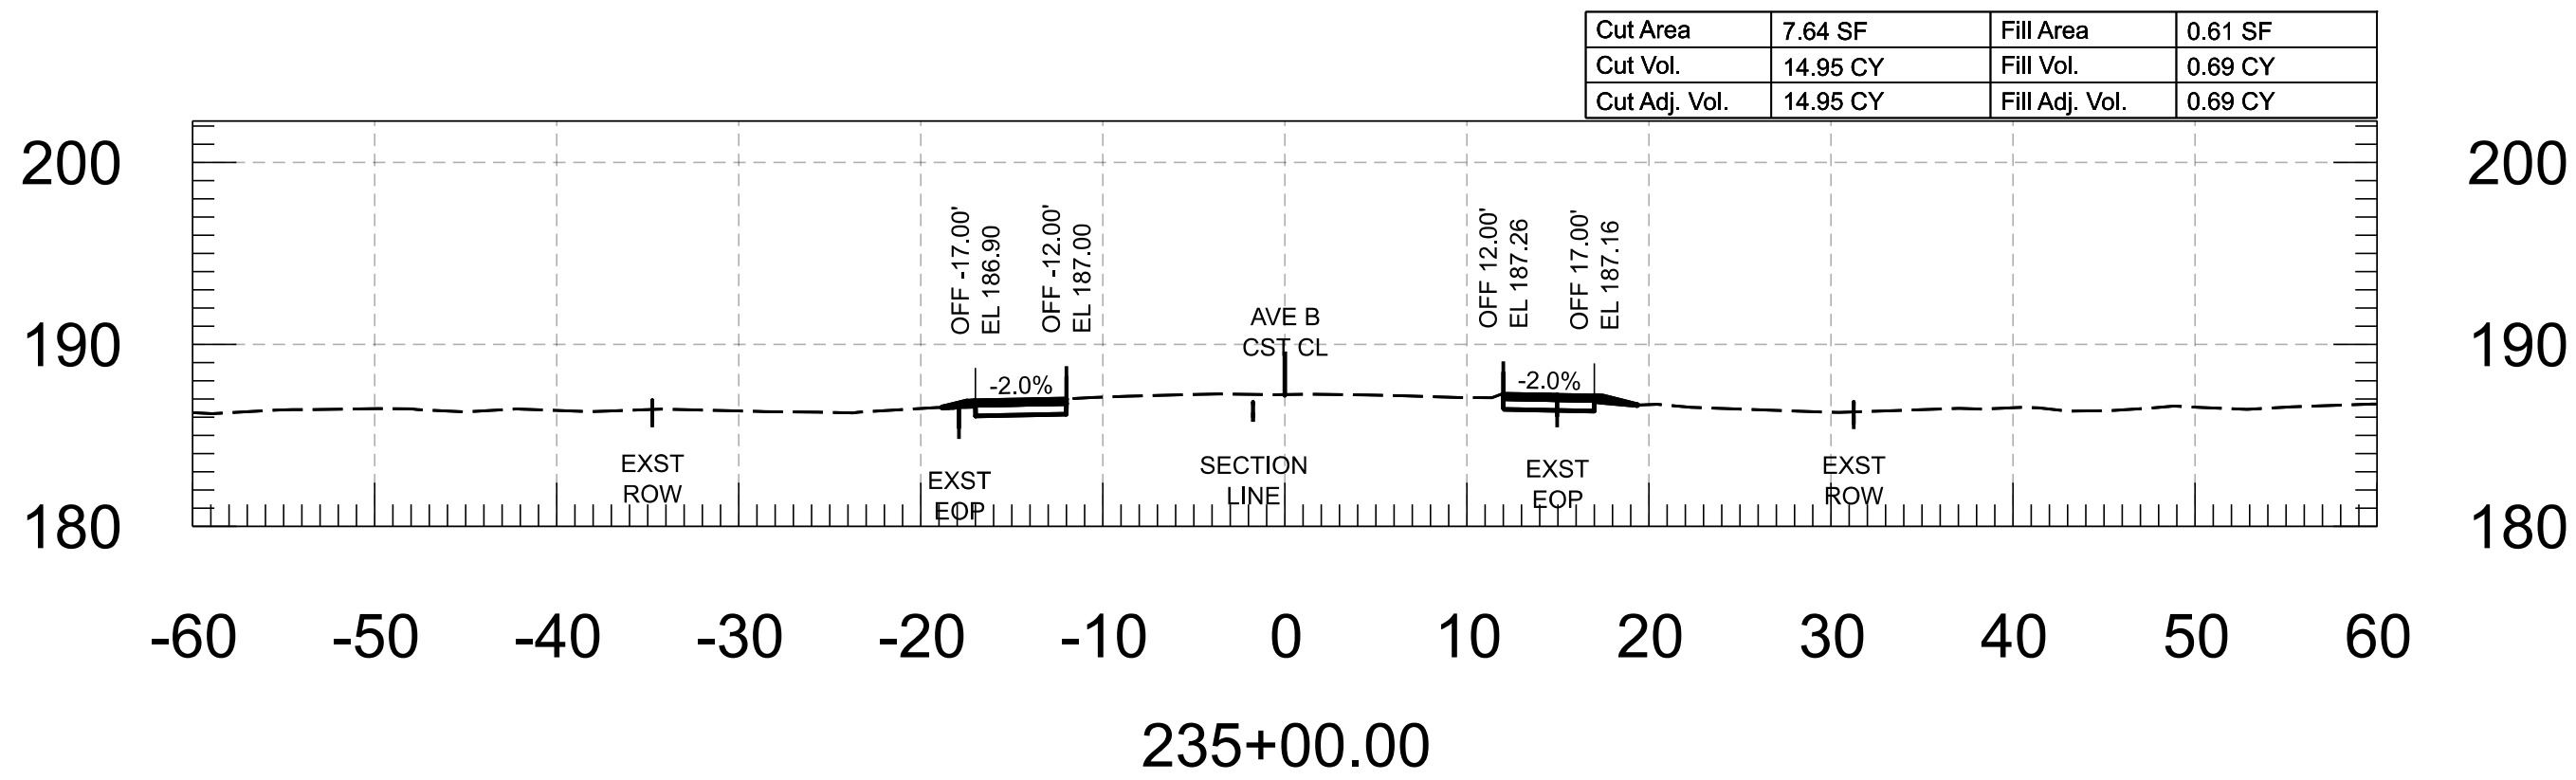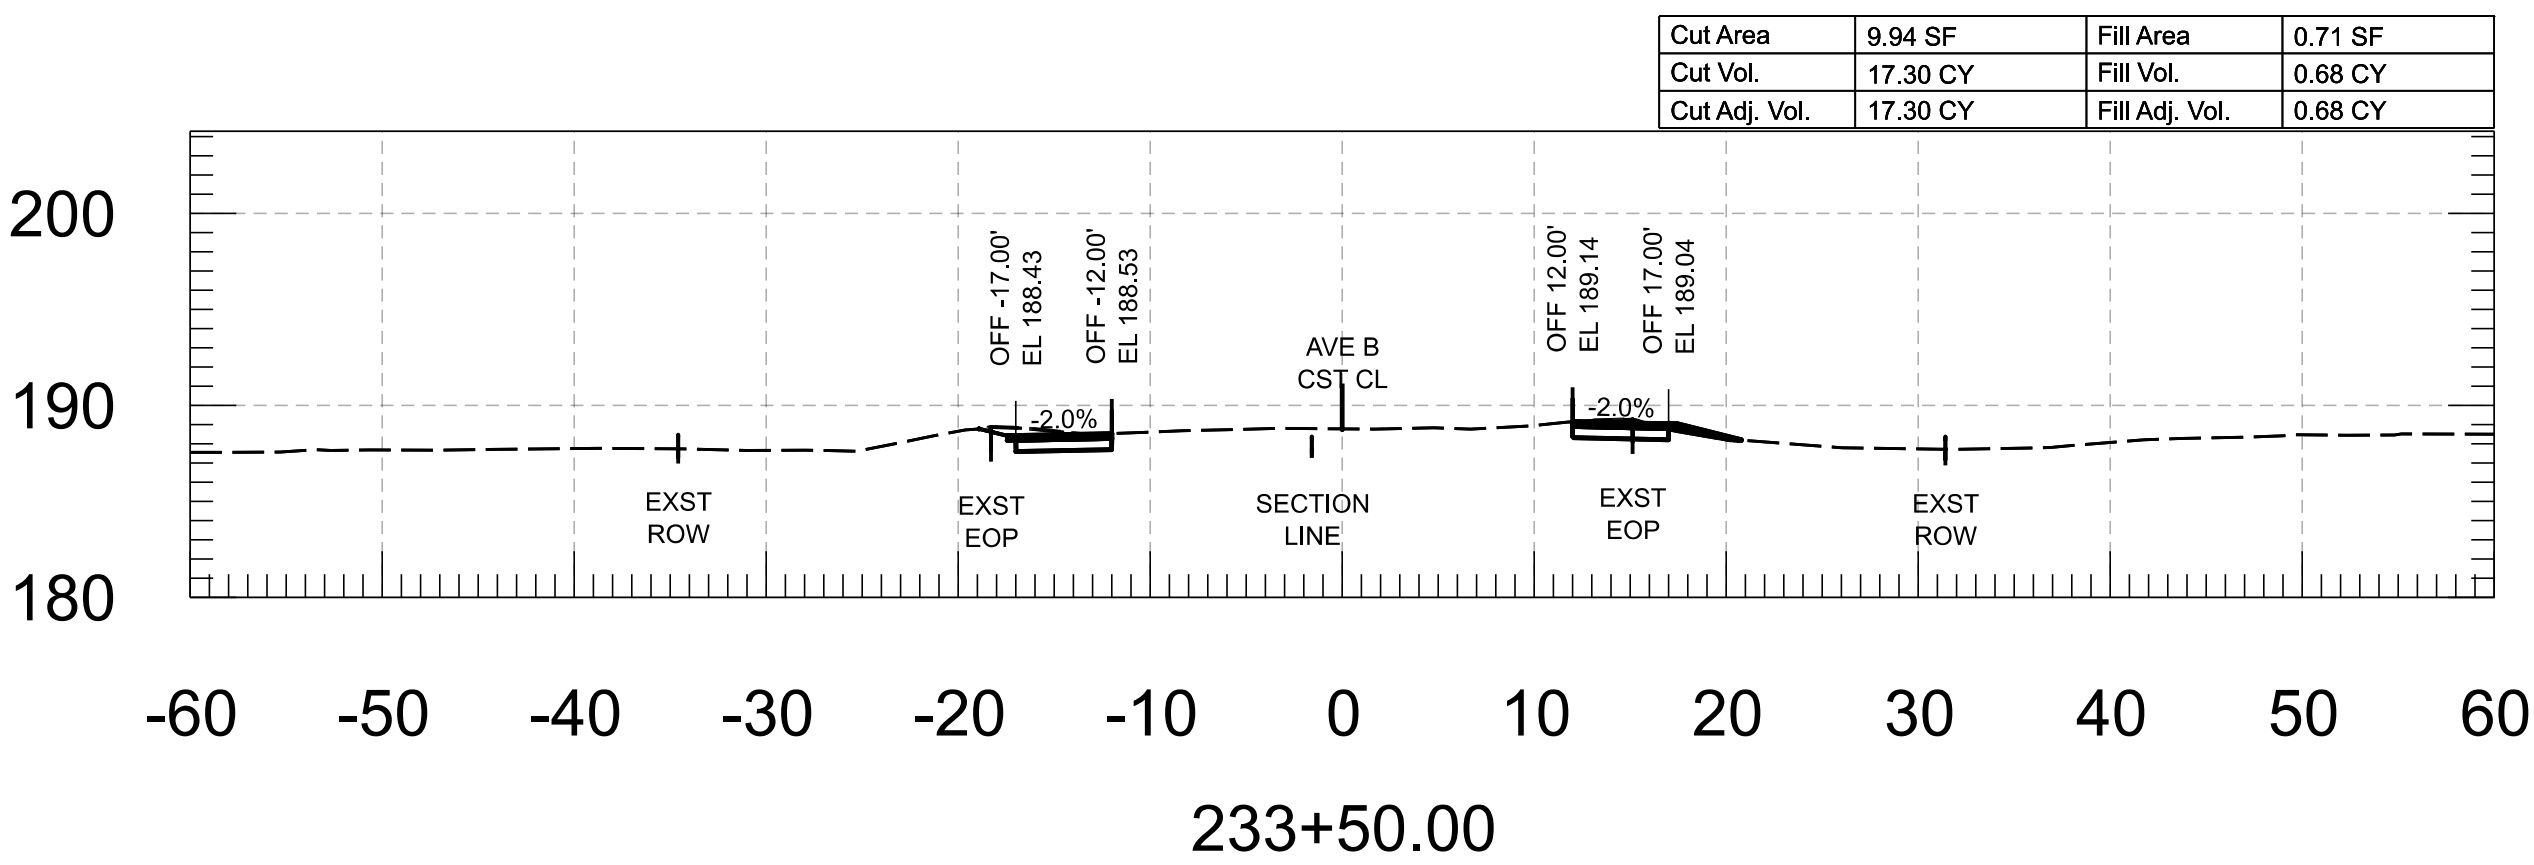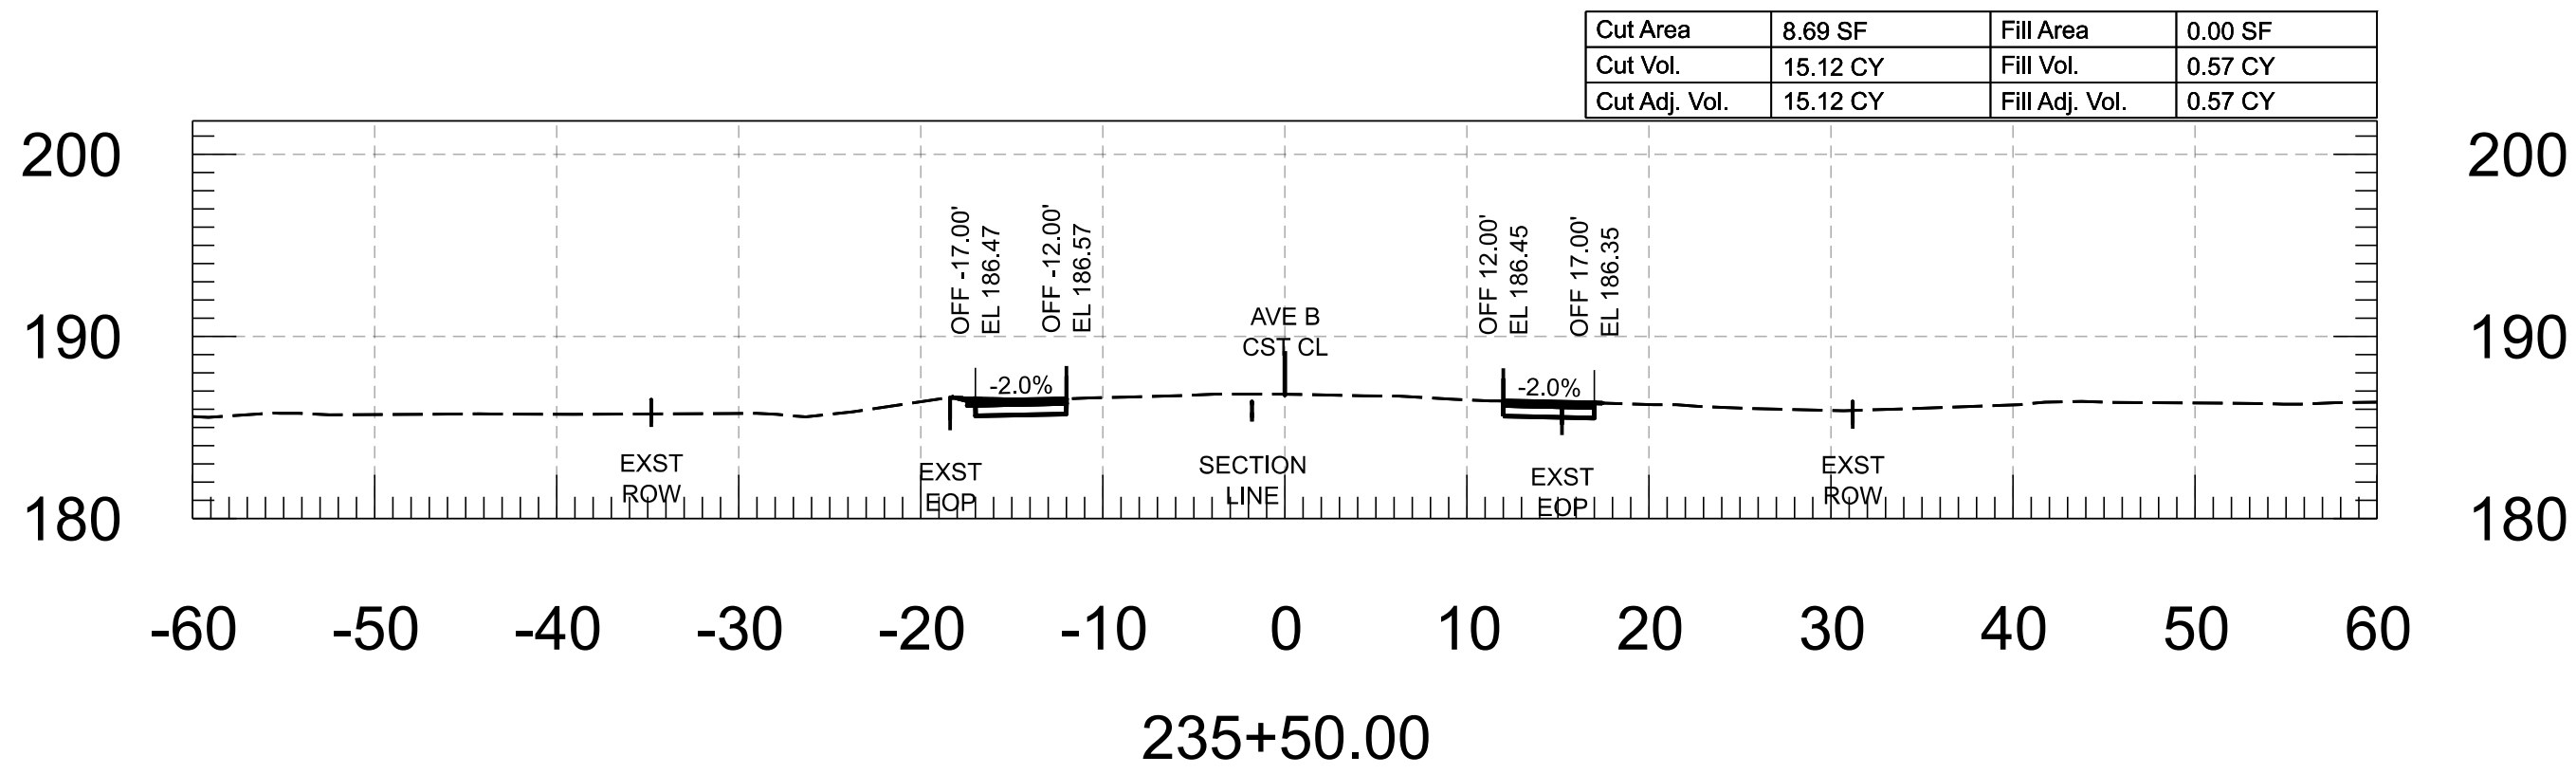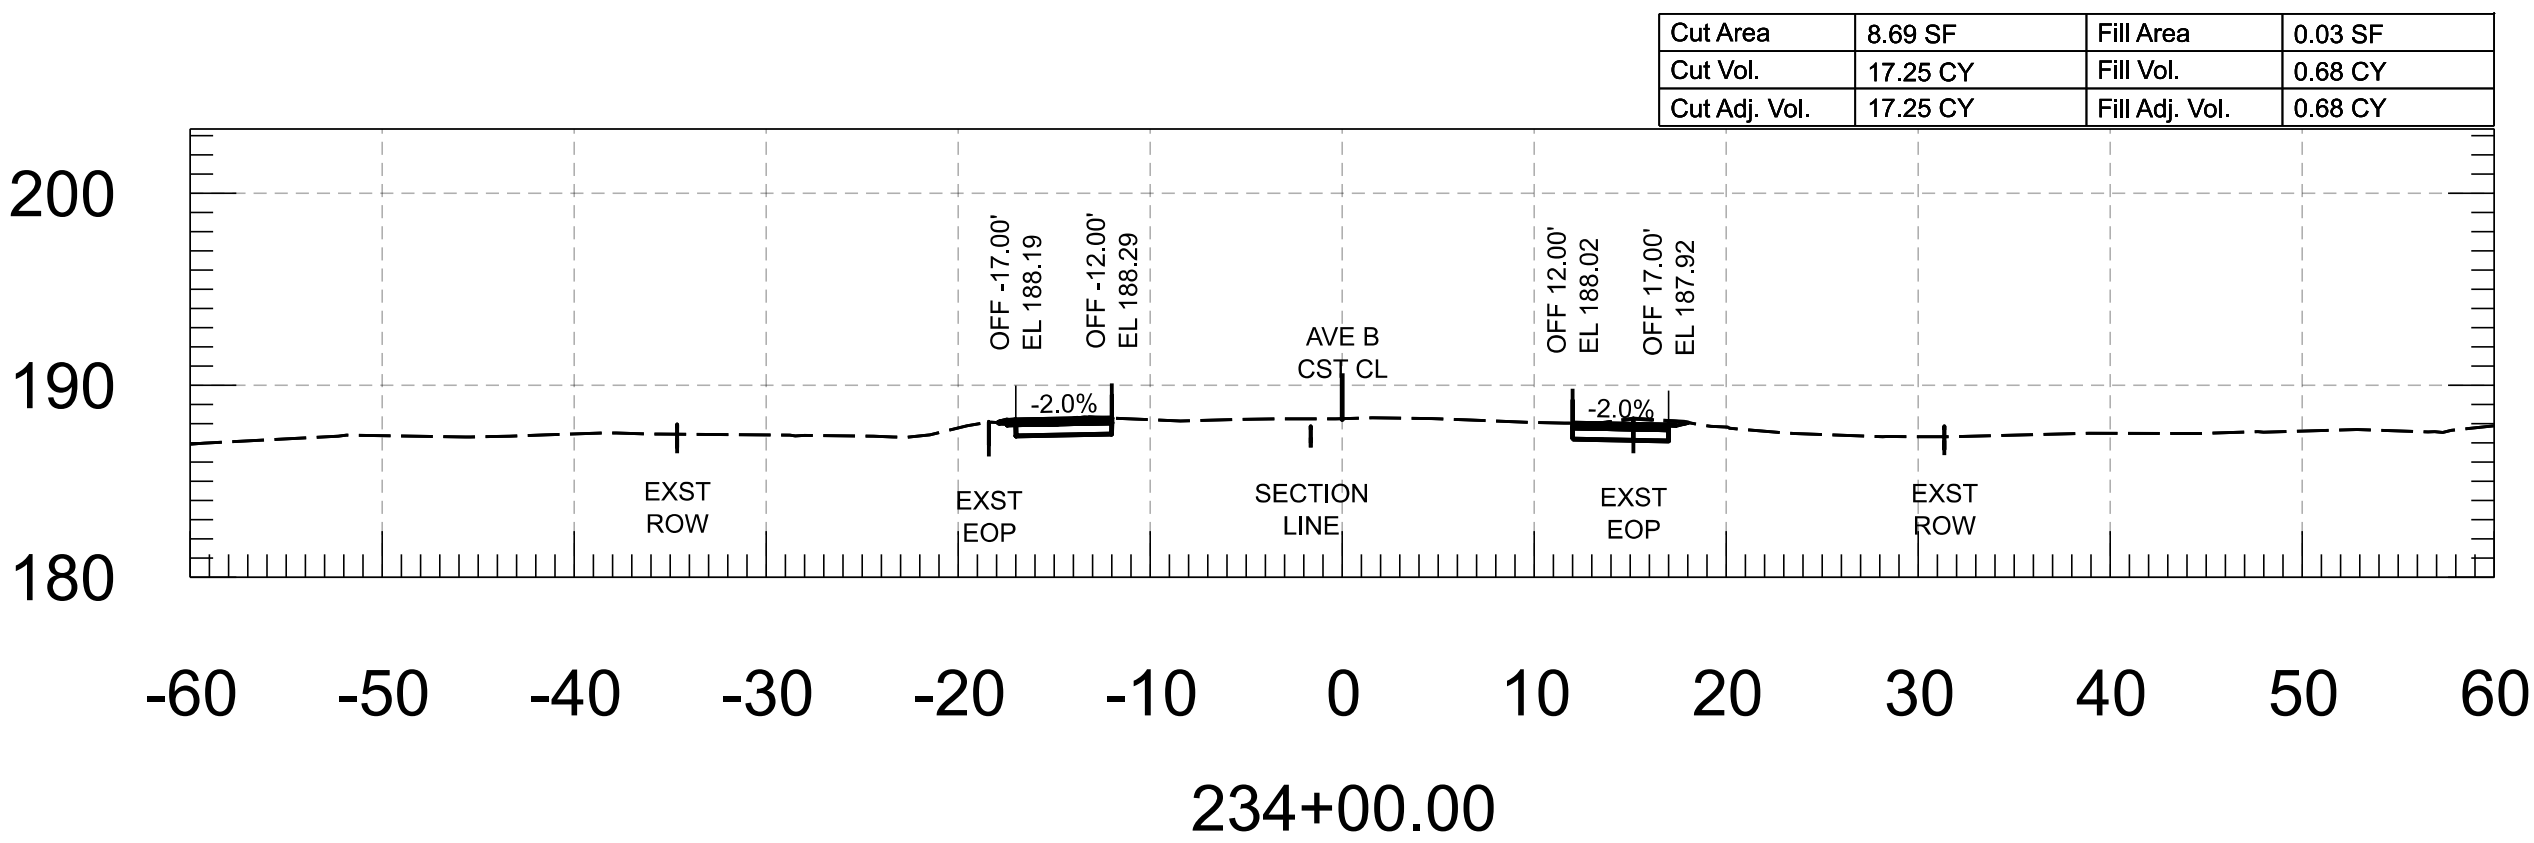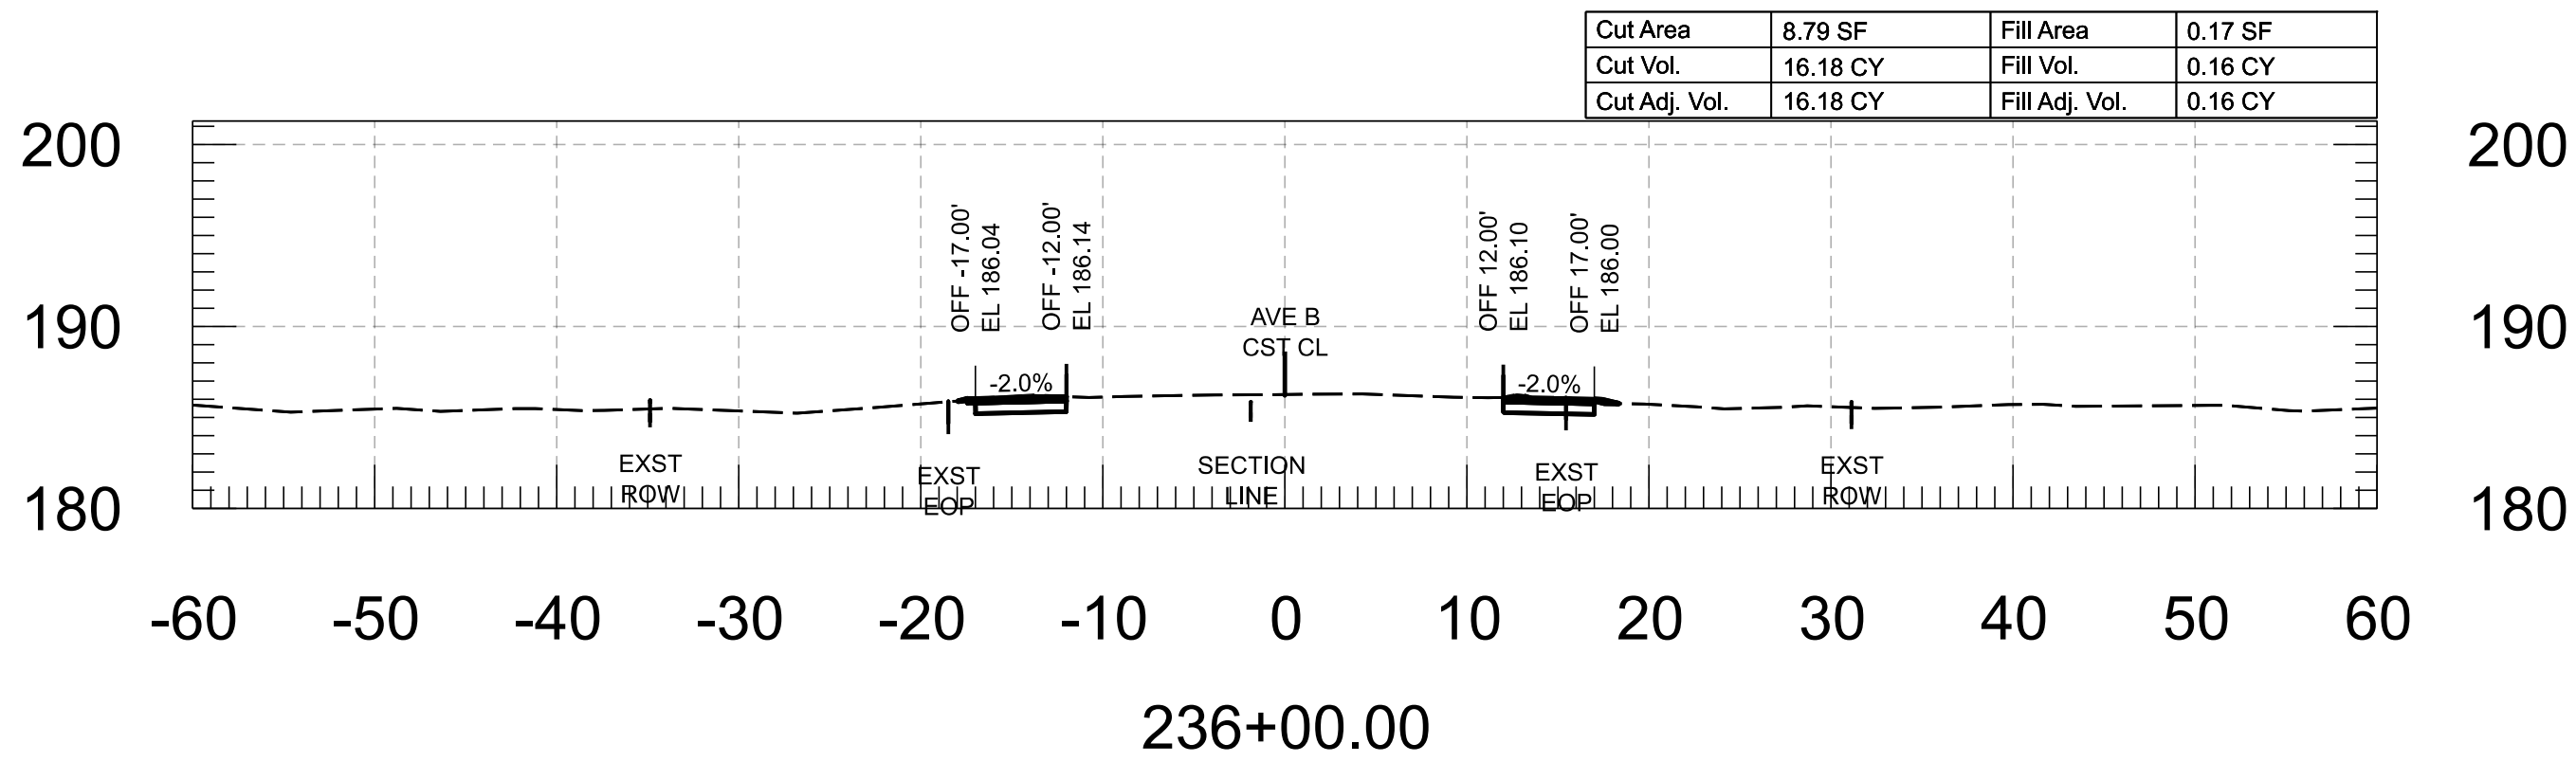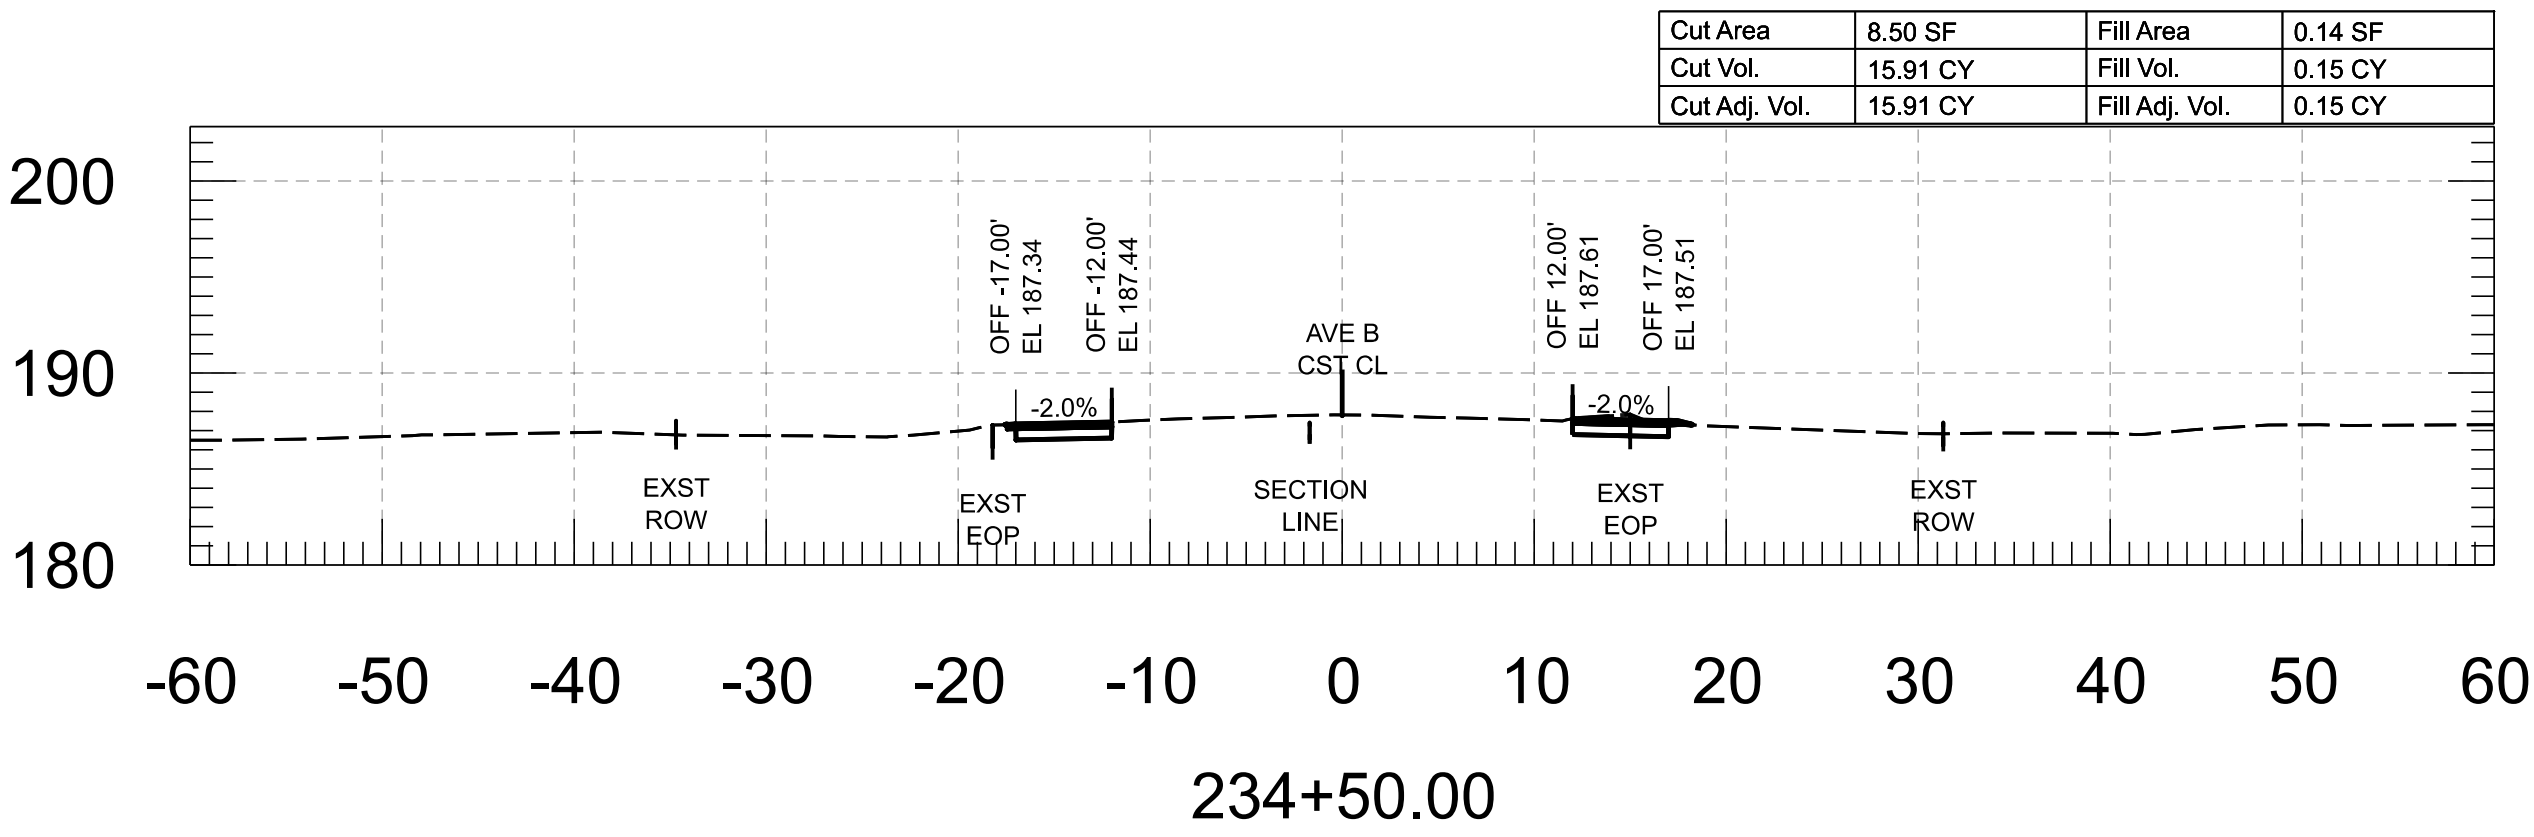


FOR INFORMATION ONLY		NAME	DATE	ARIZONA DEPARTMENT OF TRANSPORTATION PROJECT DELIVERY AND OPERATIONS DIVISION ROADWAY DESIGN SECTION	ROUTE	F.H.W.A. Arizona Division	STATE ARIZ.	PROJECT NO.	FEDERAL ID NO.	SHEET NO.	TOTAL SHEETS	RECORD DRAWING
	DESIGN	M. SCHOEN	07/26		0000 YU YYU			YYU-0(221)T	74	86		
	DRAWN	P. ESCOBAR	07/26									
	CHECKED	H. RIOS	07/26									
	 WSP USA Inc. 1230 West Washington Street, Suite 600 Tempe, AZ 85288	AVE B CROSS SECTIONS			MILEPOST	LOCATION AVENUE B, COUNTY 18TH ST - SR 195						
				STRUCTURE NO.	TRACS NO. T0439 01C							___ OF ___


Cut Area	8.28 SF	Fill Area	0.08 SF
Cut Vol.	15.24 CY	Fill Vol.	0.18 CY
Cut Adj. Vol.	15.24 CY	Fill Adj. Vol.	0.18 CY

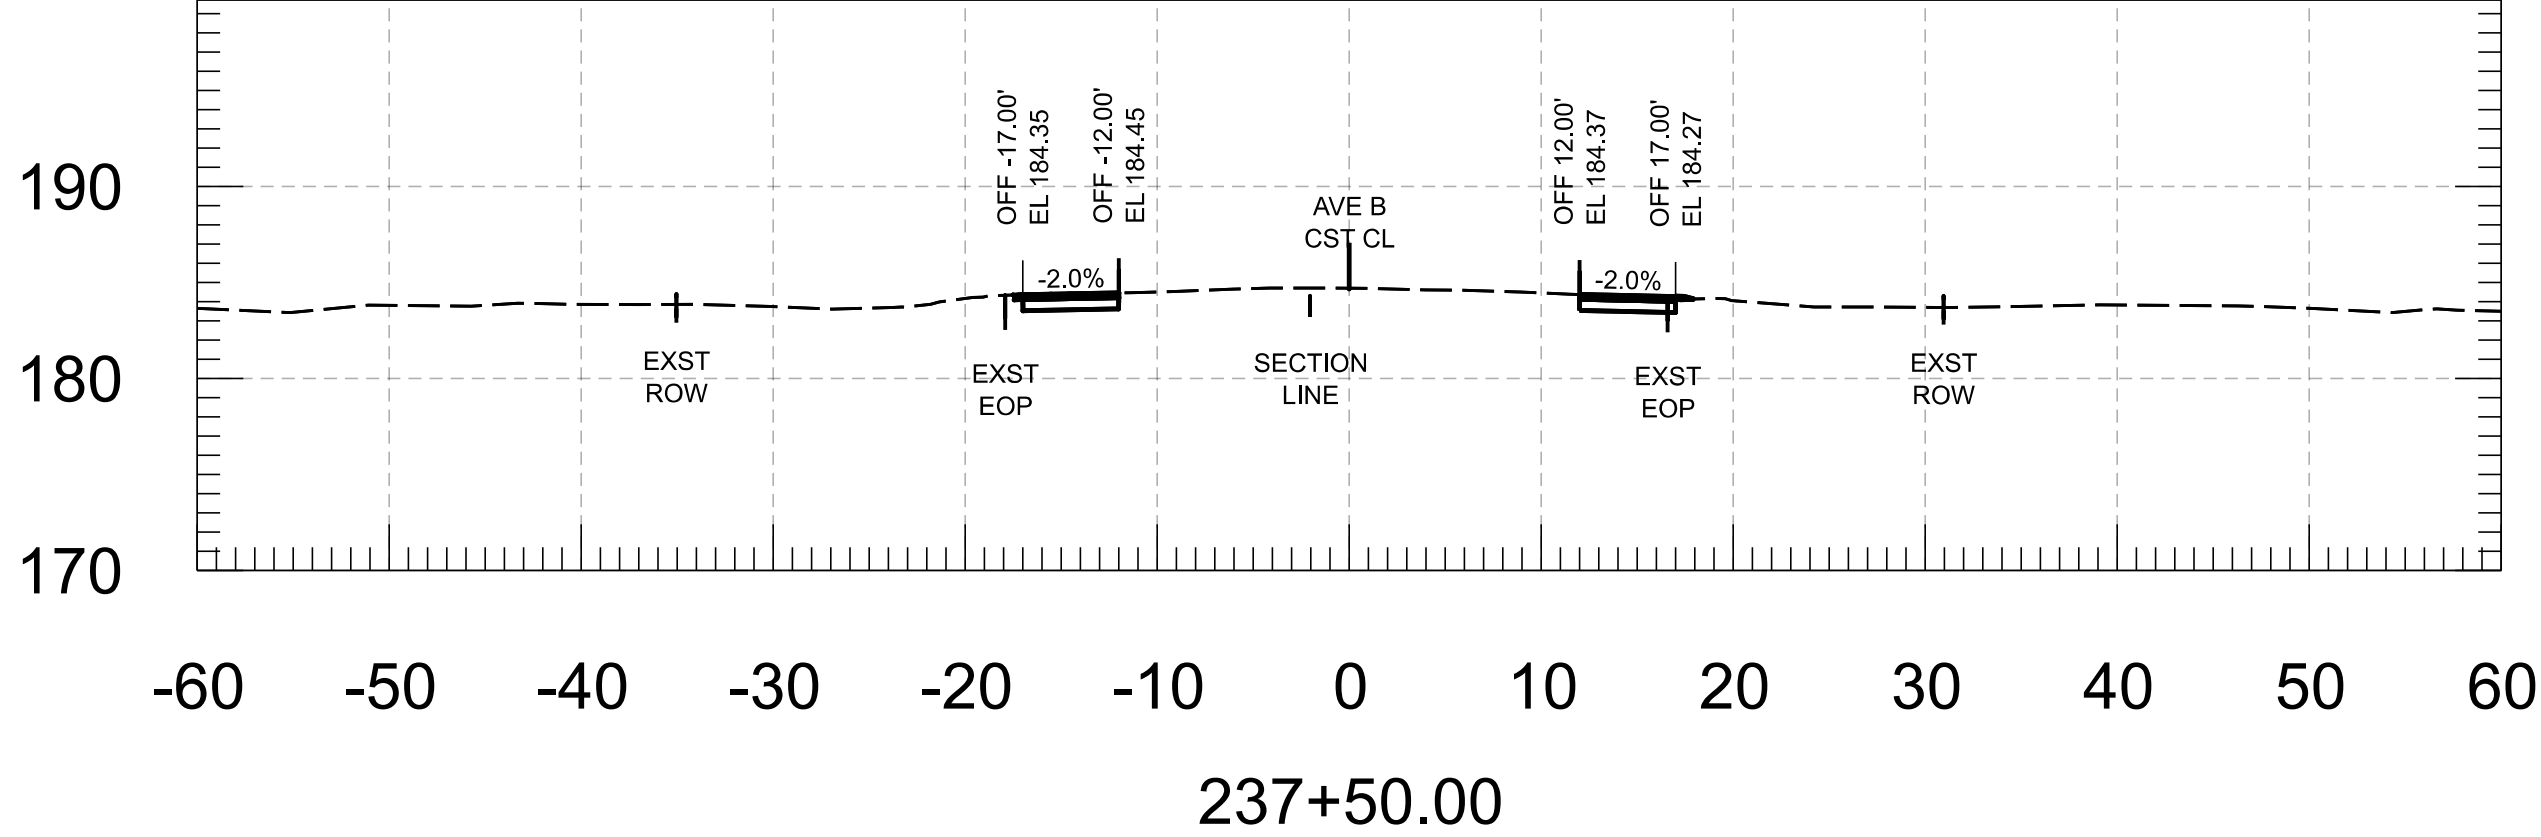


Cut Area	7.93 SF	Fill Area	0.08 SF
Cut Vol.	15.23 CY	Fill Vol.	0.28 CY
Cut Adj. Vol.	15.23 CY	Fill Adj. Vol.	0.28 CY

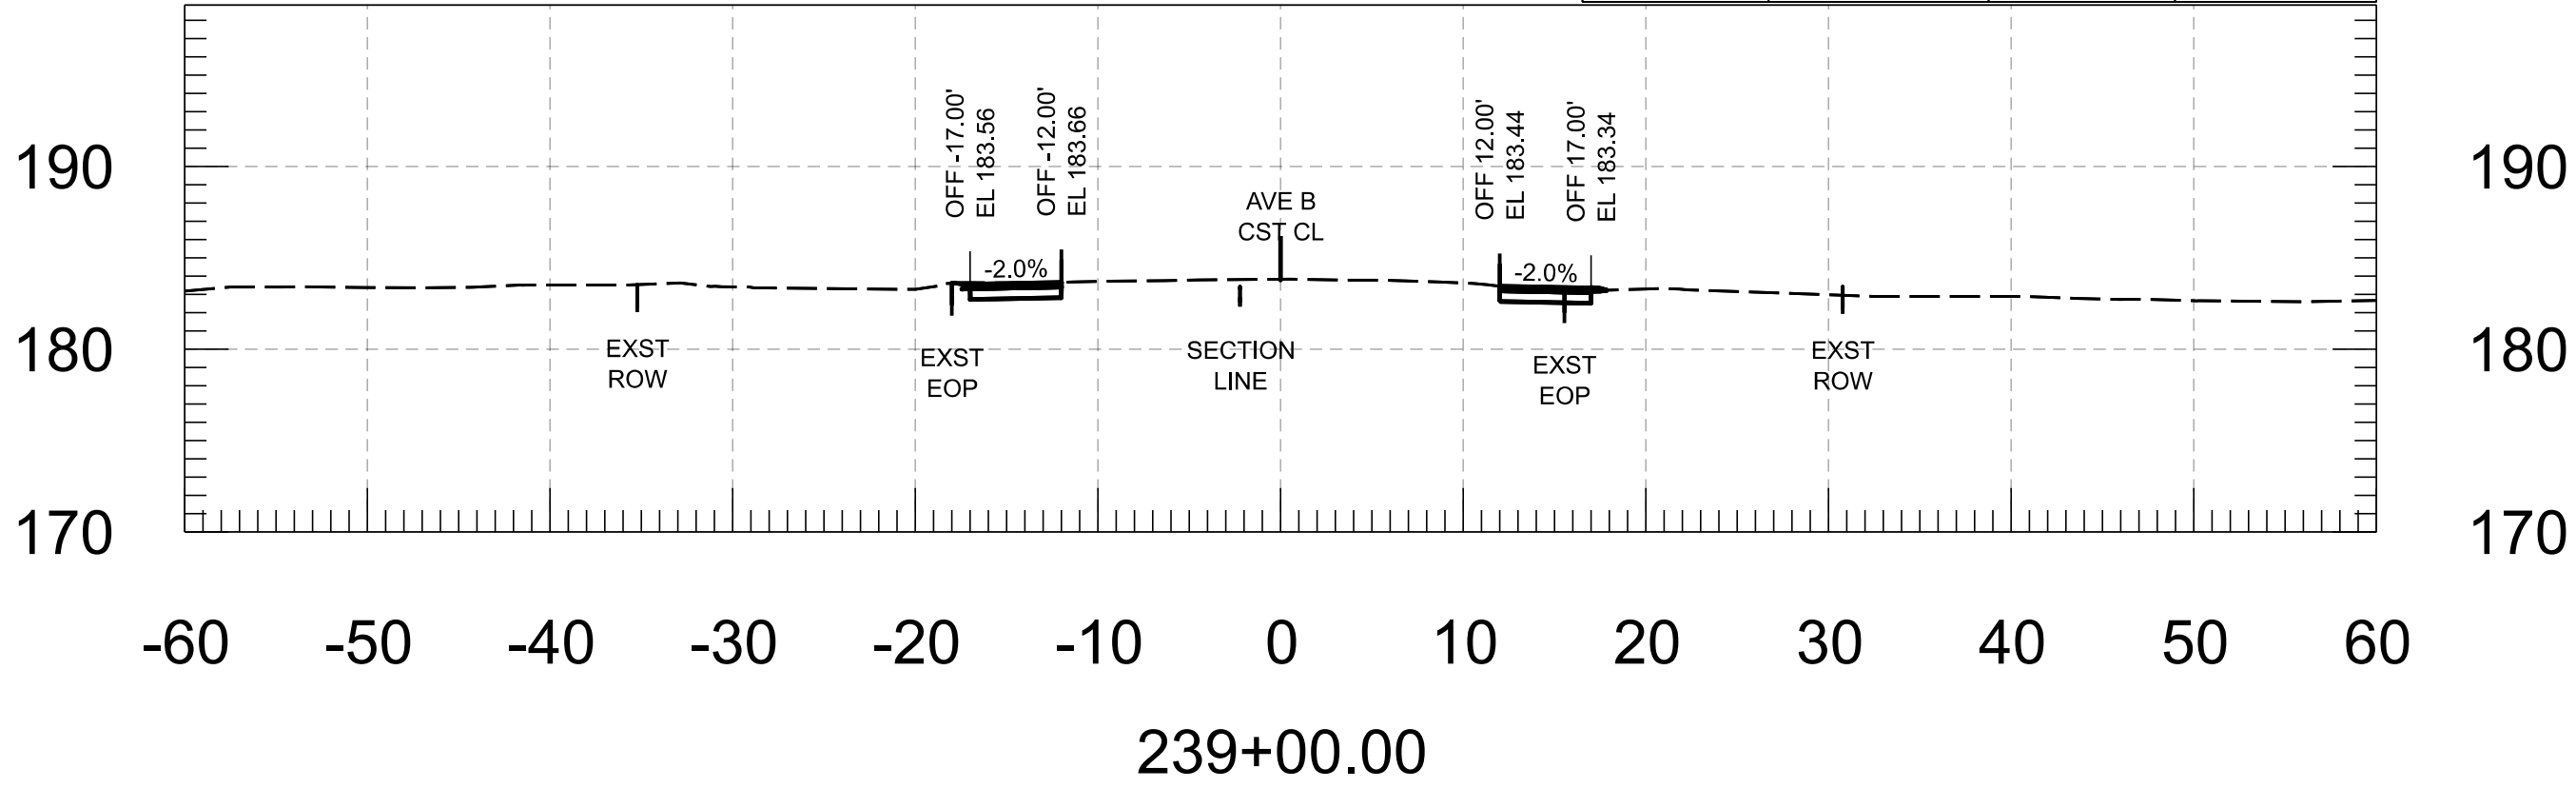


Cut Area	8.18 SF	Fill Area	0.12 SF
Cut Vol.	15.20 CY	Fill Vol.	0.11 CY
Cut Adj. Vol.	15.20 CY	Fill Adj. Vol.	0.11 CY

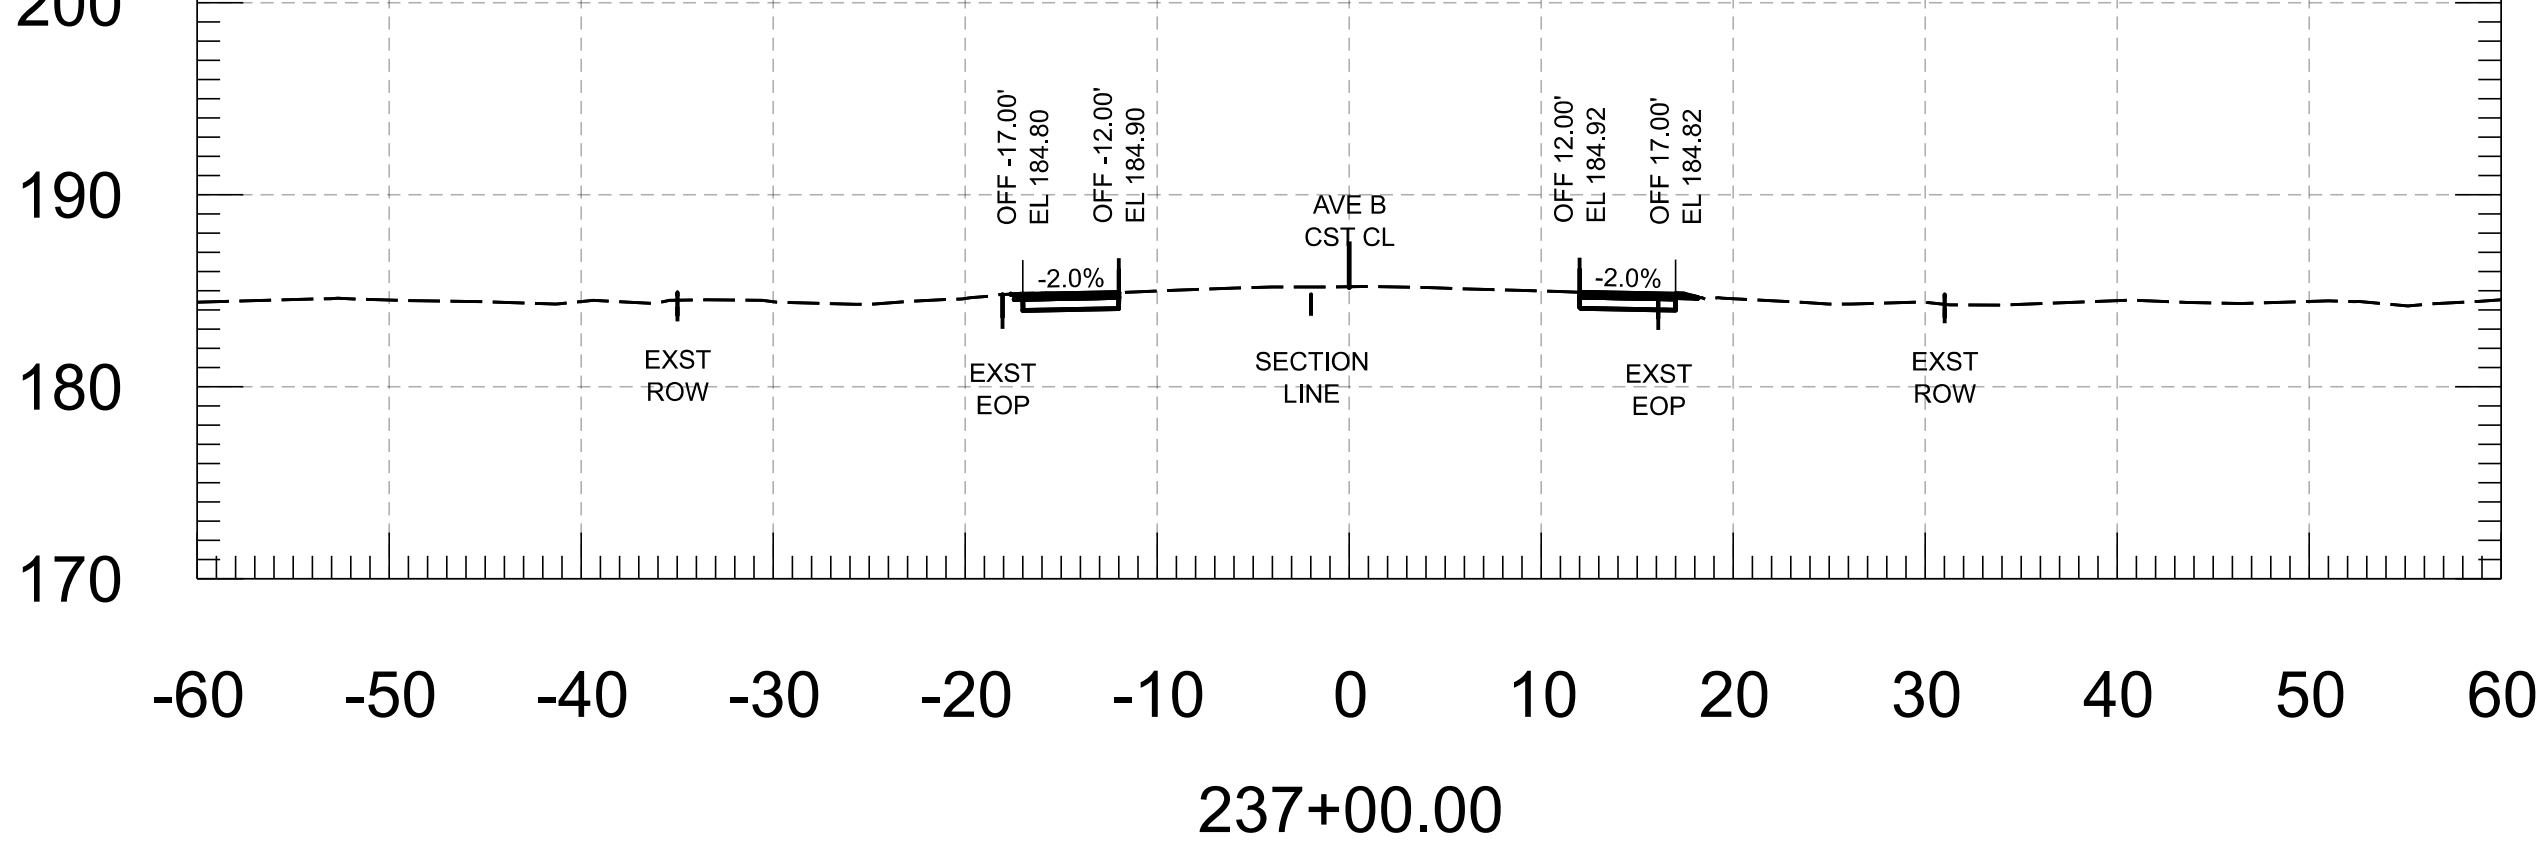


Cut Area	8.52 SF	Fill Area	0.22 SF
Cut Vol.	15.10 CY	Fill Vol.	0.44 CY
Cut Adj. Vol.	15.10 CY	Fill Adj. Vol.	0.44 CY

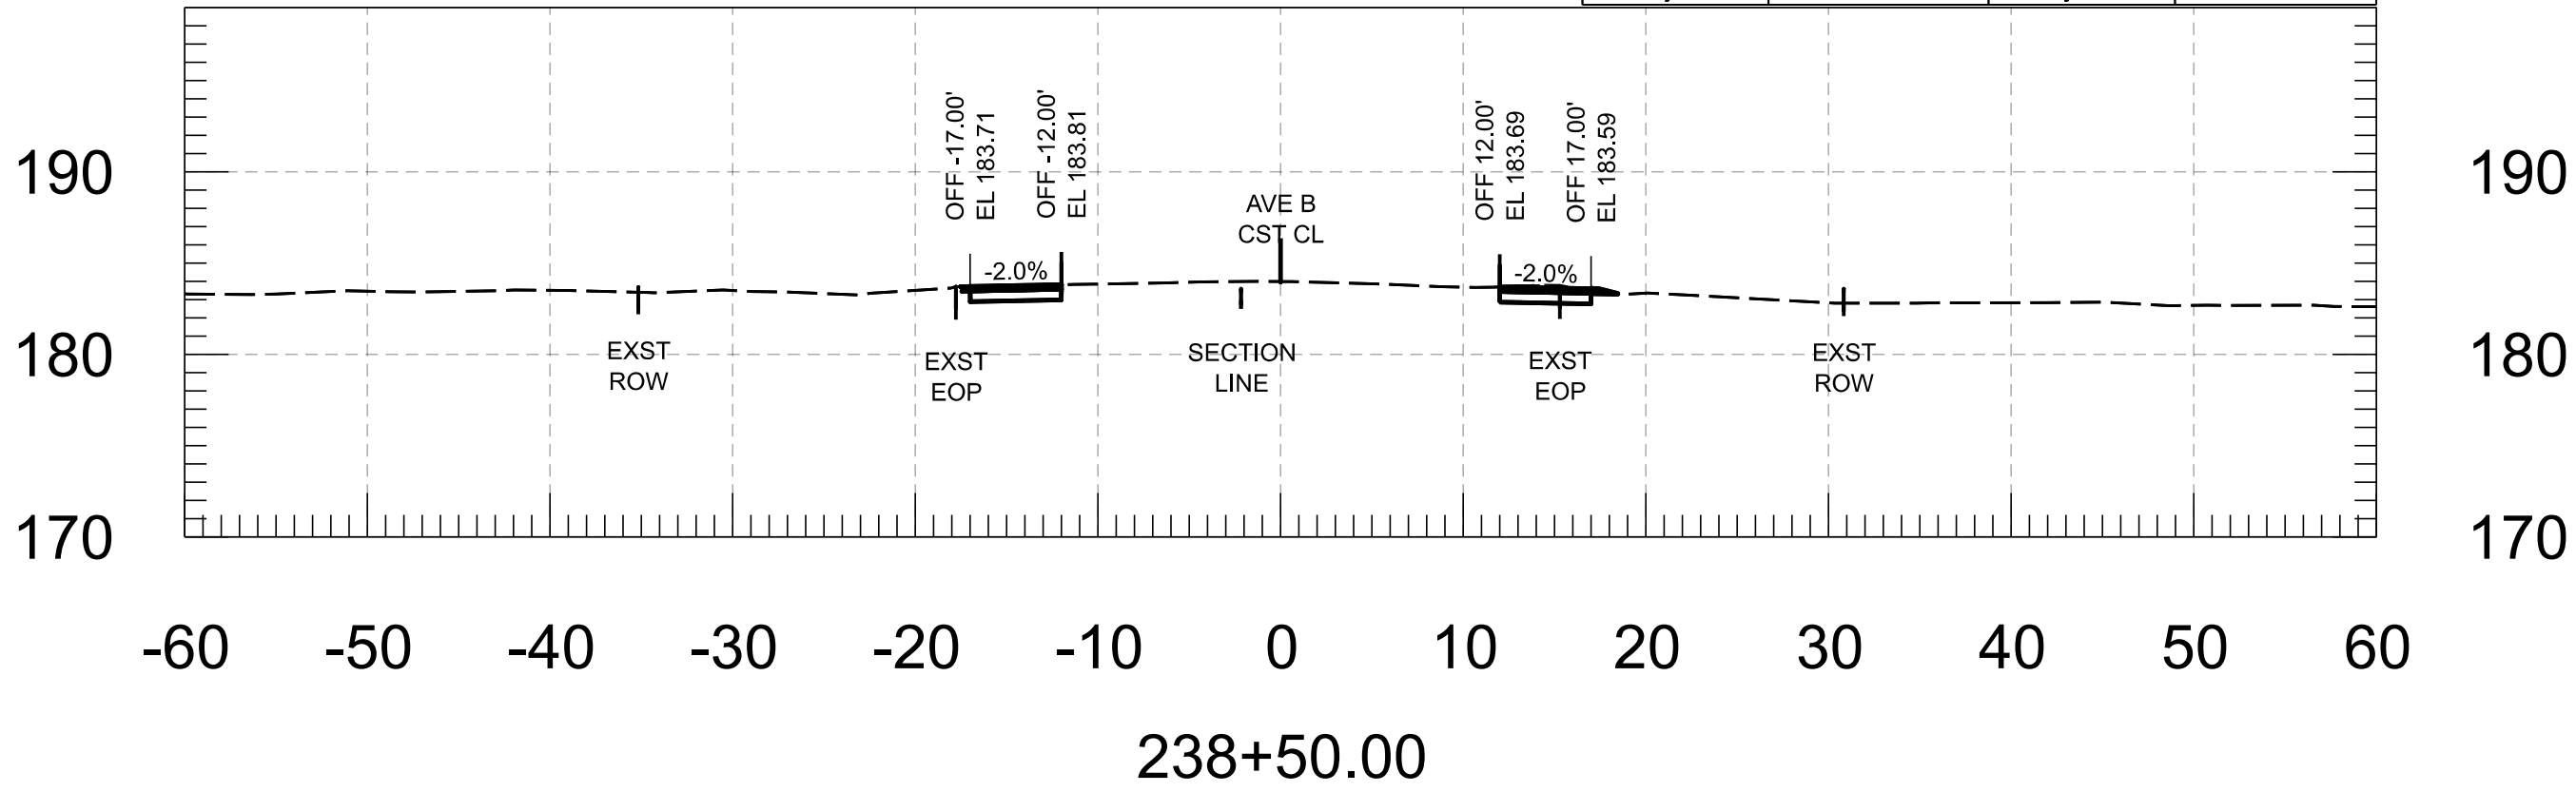

Cut Area	8.23 SF	Fill Area	0.00 SF
Cut Vol.	15.76 CY	Fill Vol.	0.16 CY
Cut Adj. Vol.	15.76 CY	Fill Adj. Vol.	0.16 CY

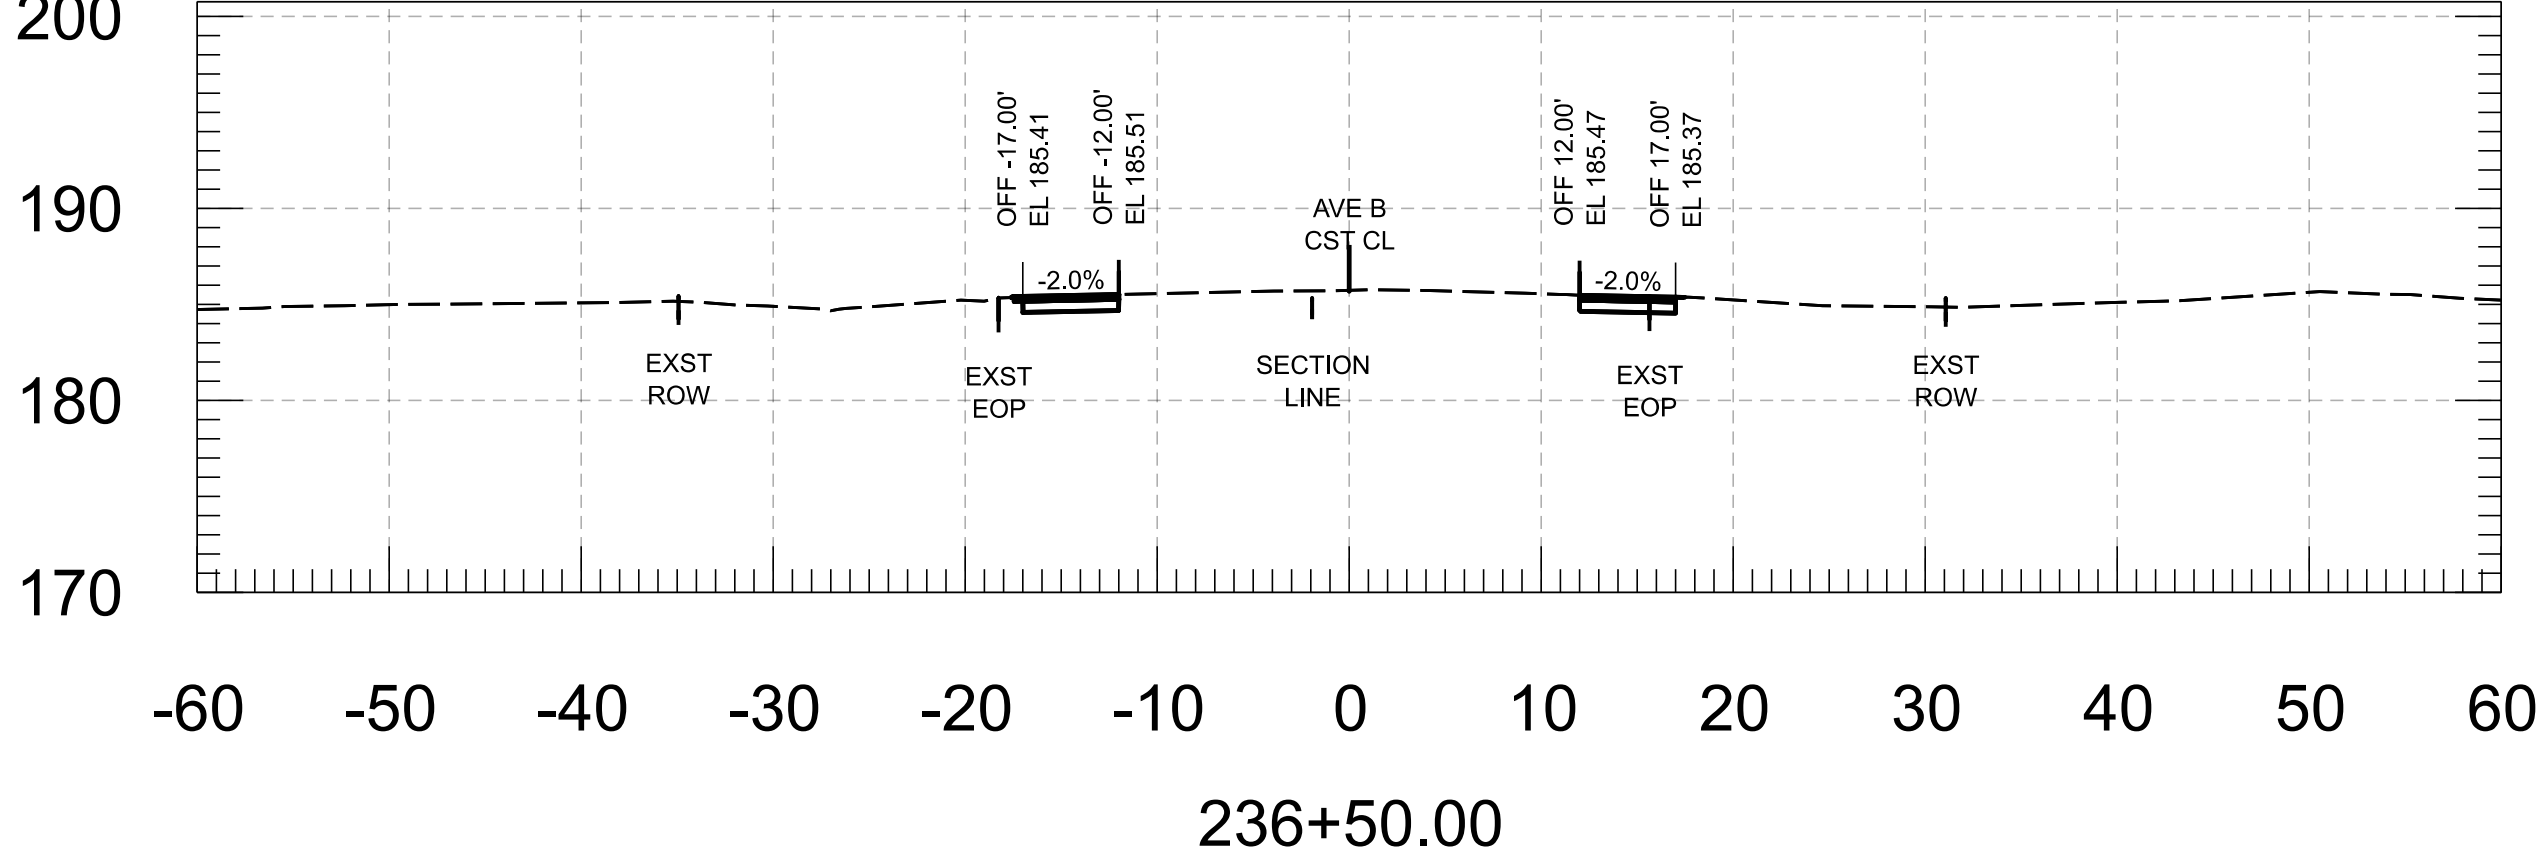

Cut Area	7.79 SF	Fill Area	0.25 SF
Cut Vol.	14.87 CY	Fill Vol.	0.31 CY
Cut Adj. Vol.	14.87 CY	Fill Adj. Vol.	0.31 CY

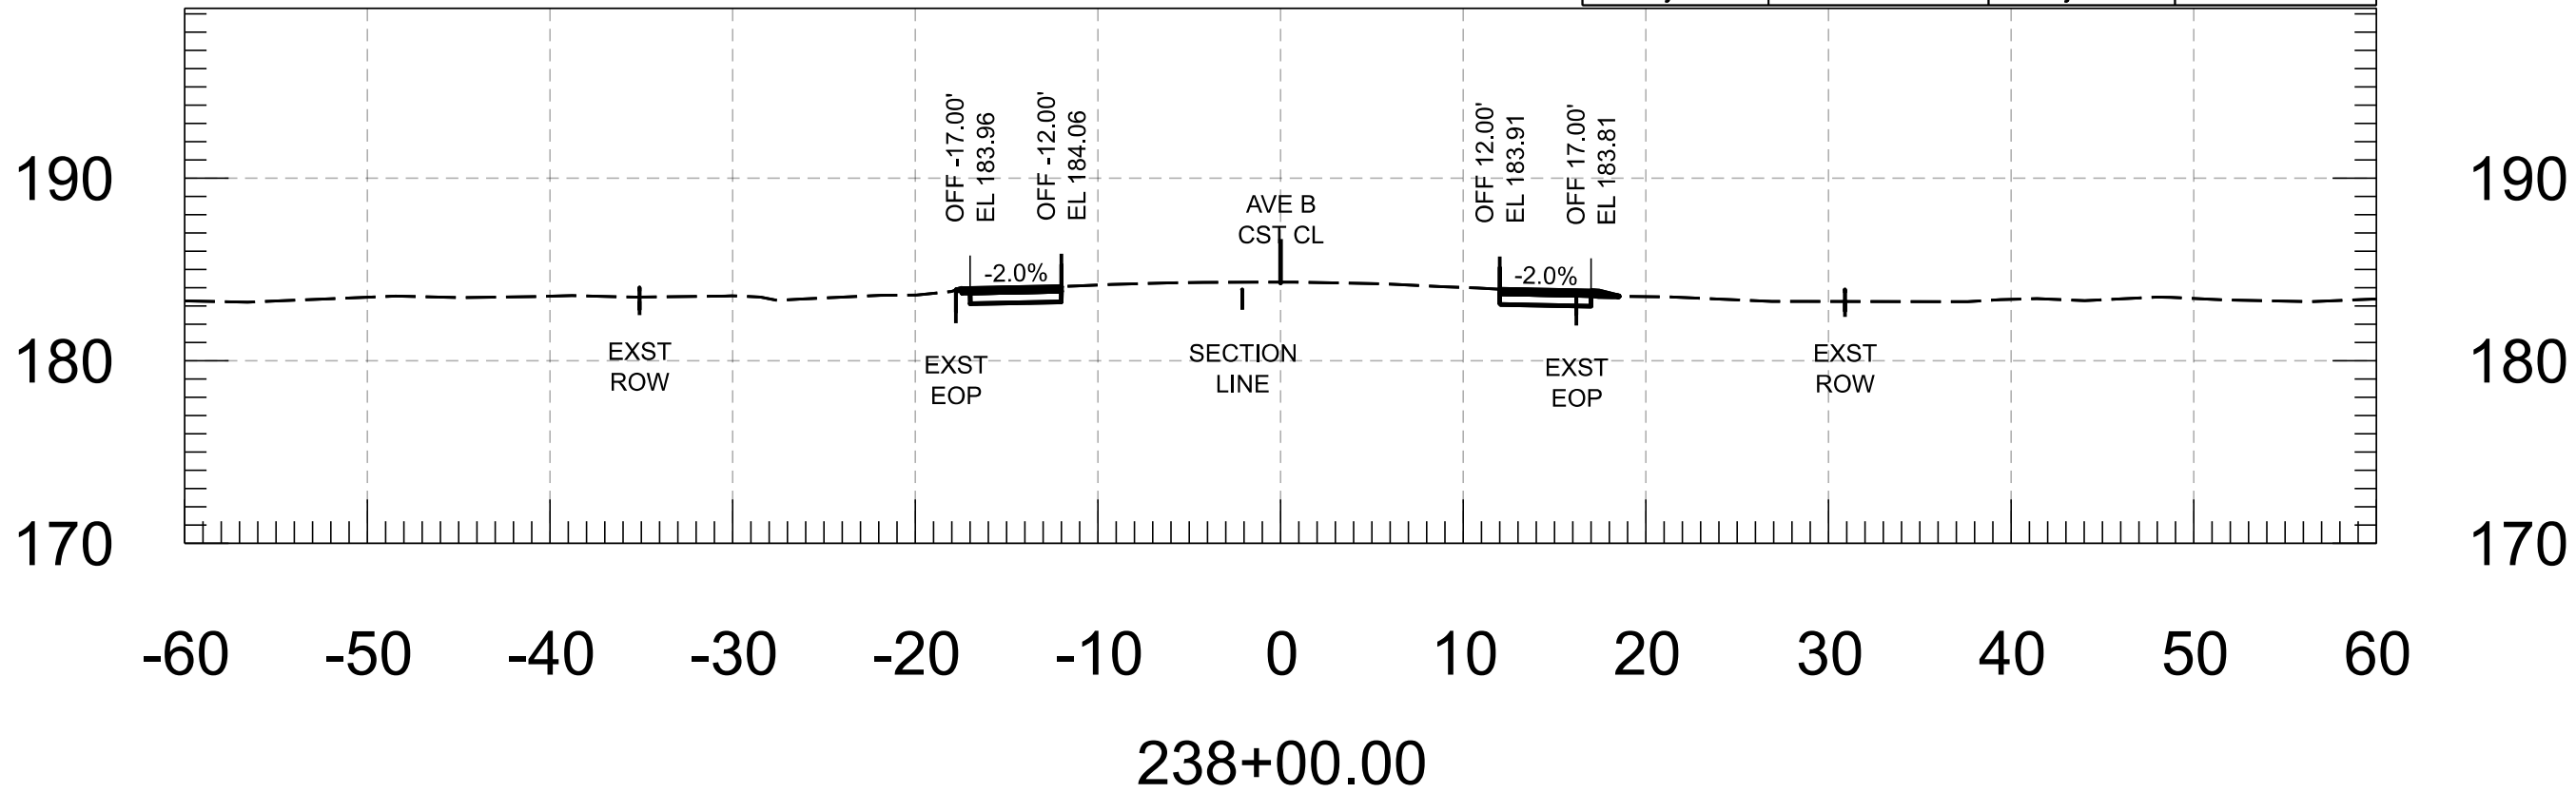

FOR
INFORMATION
ONLY

	NAME	DATE
DESIGN	M. SCHOEN	07/26
DRAWN	P. ESCOBAR	07/26
CHECKED	H. RIOS	07/26


WSP USA Inc.
1230 West Washington Street, Suite 600
Tempe, AZ 85288

ARIZONA DEPARTMENT OF TRANSPORTATION
PROJECT DELIVERY AND OPERATIONS DIVISION
ROADWAY DESIGN SECTION


AVE B CROSS SECTIONS

ROUTE	F.H.W.A. Arizona Division	STATE	ARIZ.	PROJECT NO.	0000 YU YYU	FEDERAL ID NO.	YYU-0(221)T	SHEET NO.	75	TOTAL SHEETS	86	RECORD DRAWING
MILEPOST	LOCATION	AVENUE B, COUNTY 18TH ST - SR 195									DWG	
STRUCTURE NO.	TRACS NO.	T0439 01C									____ OF ____	


Cut Area	9.17 SF	Fill Area	0.00 SF
Cut Vol.	16.87 CY	Fill Vol.	0.14 CY
Cut Adj. Vol.	16.87 CY	Fill Adj. Vol.	0.14 CY

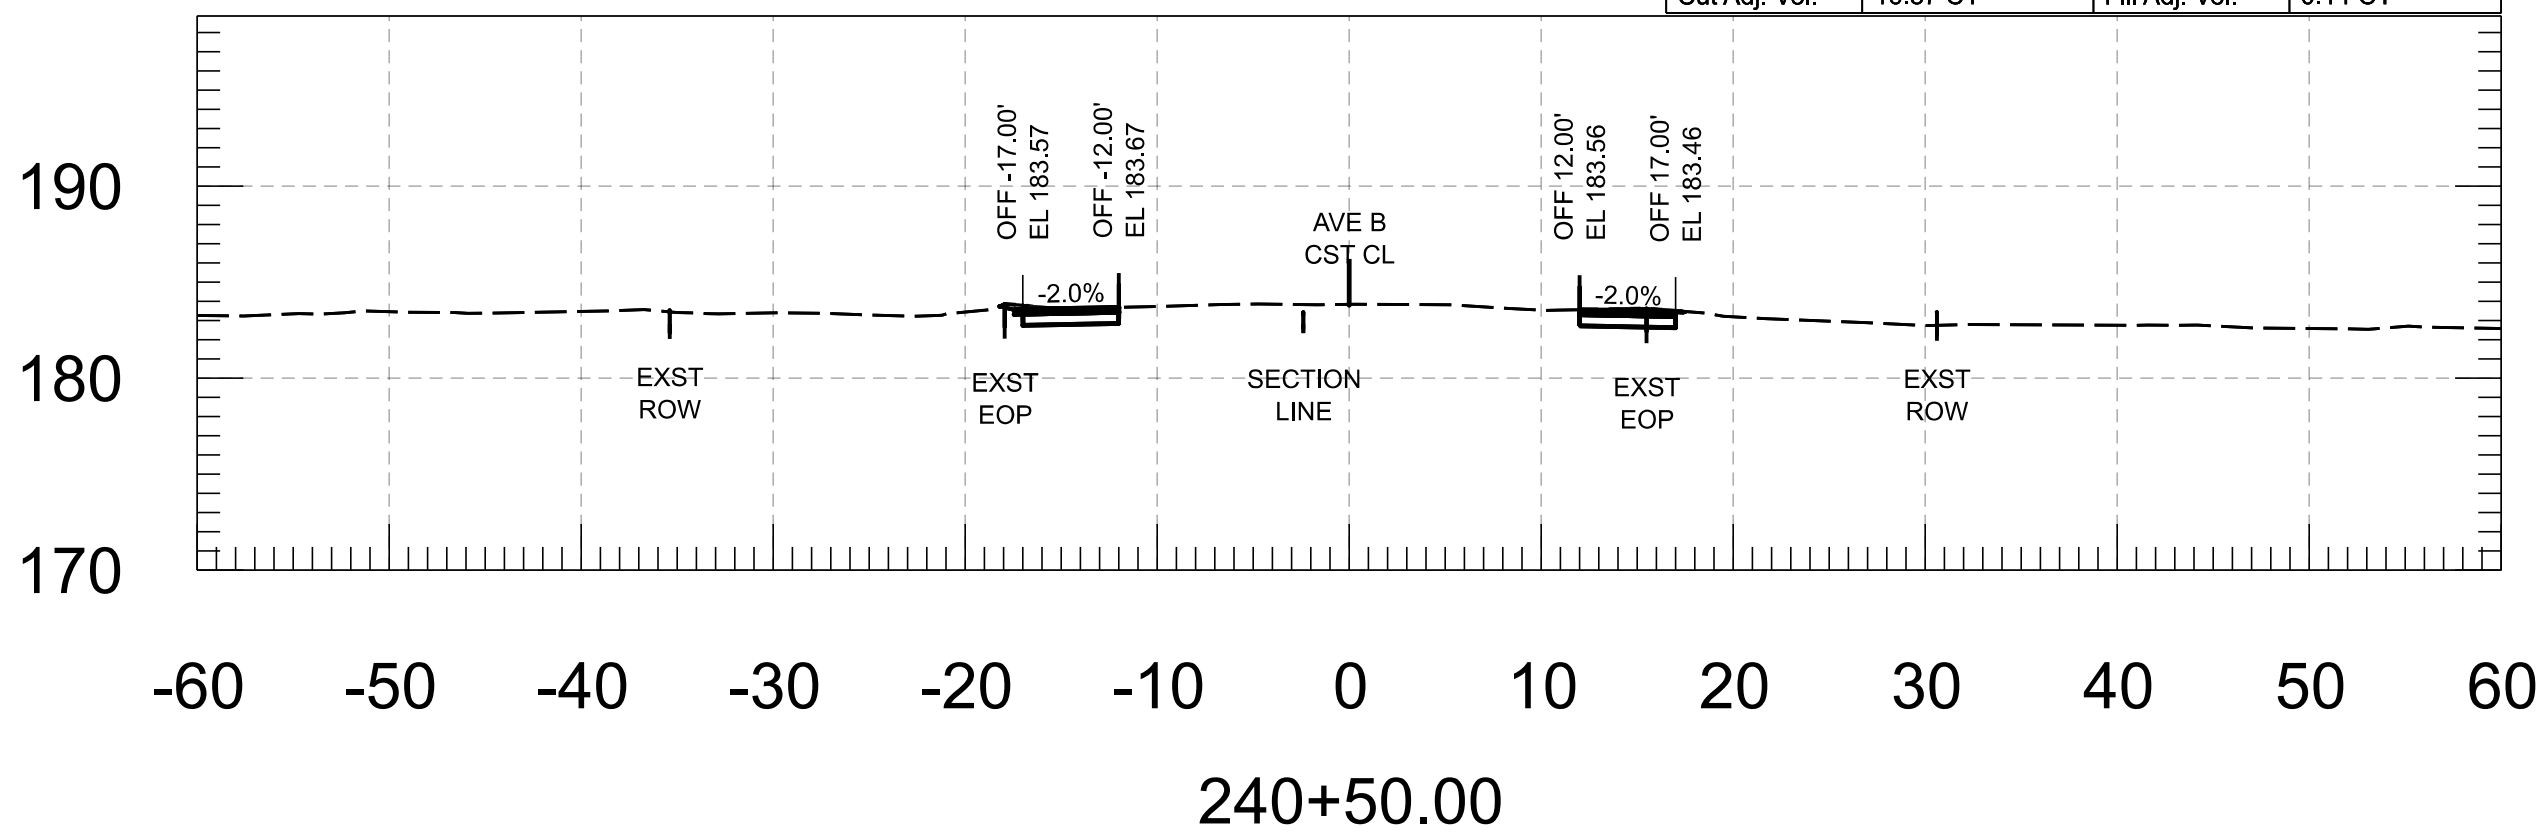


Cut Area	8.45 SF	Fill Area	0.20 SF
Cut Vol.	16.00 CY	Fill Vol.	0.20 CY
Cut Adj. Vol.	16.00 CY	Fill Adj. Vol.	0.20 CY

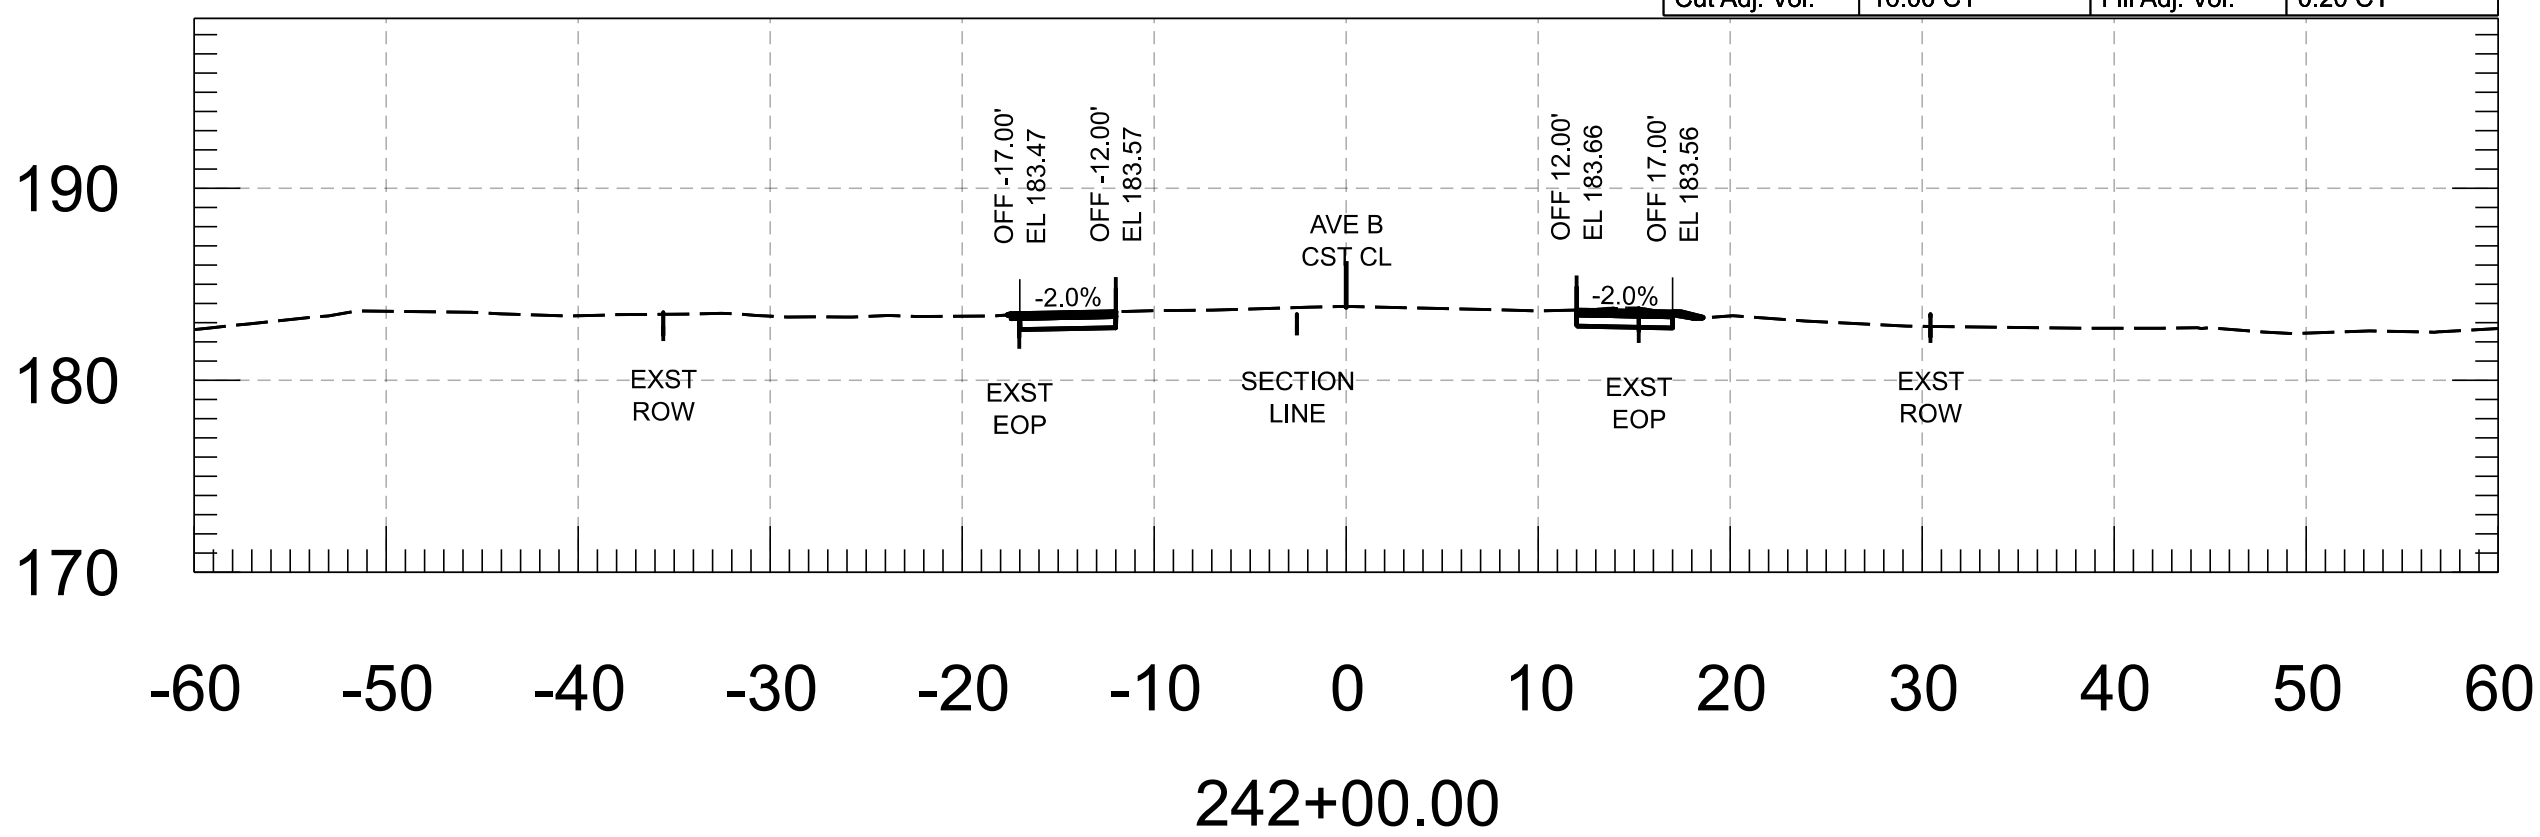


Cut Area	9.05 SF	Fill Area	0.15 SF
Cut Vol.	15.33 CY	Fill Vol.	0.32 CY
Cut Adj. Vol.	15.33 CY	Fill Adj. Vol.	0.32 CY

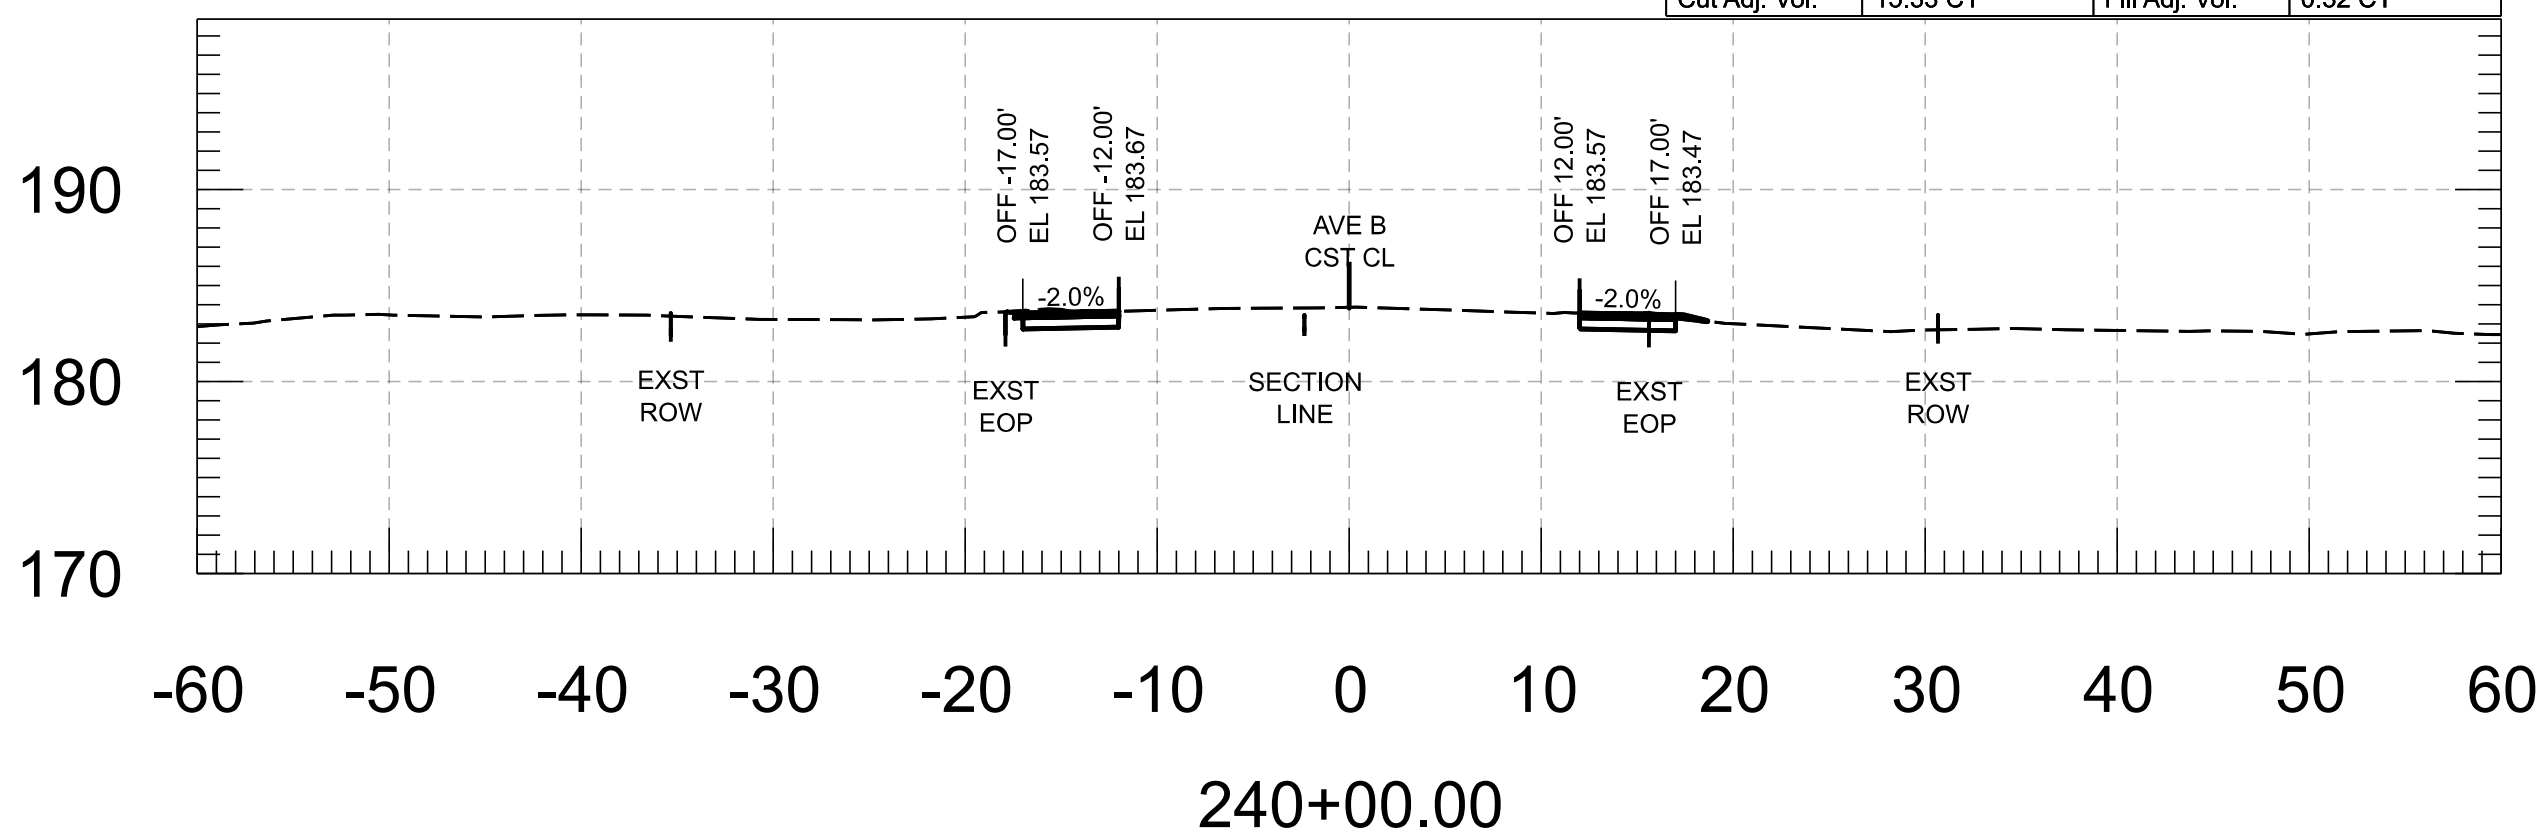


Cut Area	8.83 SF	Fill Area	0.02 SF
Cut Vol.	16.20 CY	Fill Vol.	0.02 CY
Cut Adj. Vol.	16.20 CY	Fill Adj. Vol.	0.02 CY

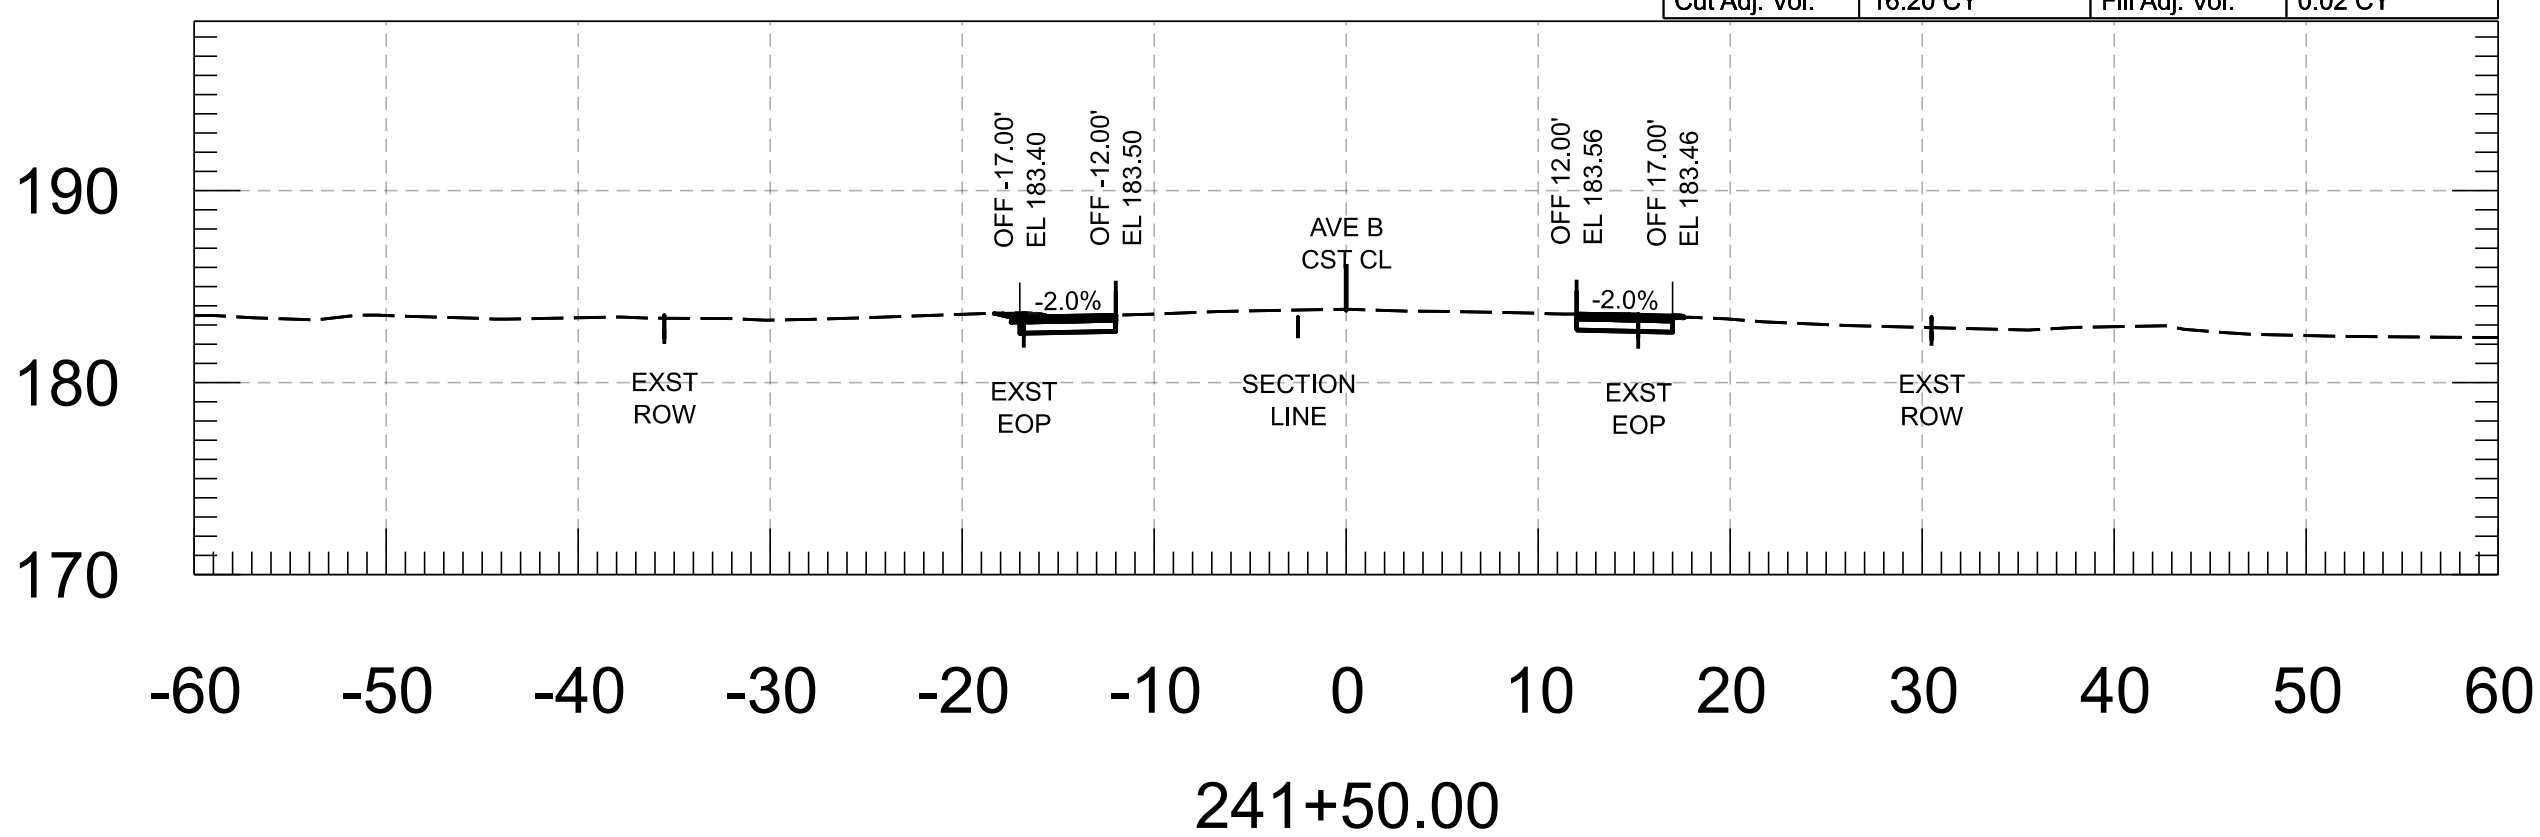

Cut Area	7.51 SF	Fill Area	0.19 SF
Cut Vol.	14.29 CY	Fill Vol.	0.26 CY
Cut Adj. Vol.	14.29 CY	Fill Adj. Vol.	0.26 CY

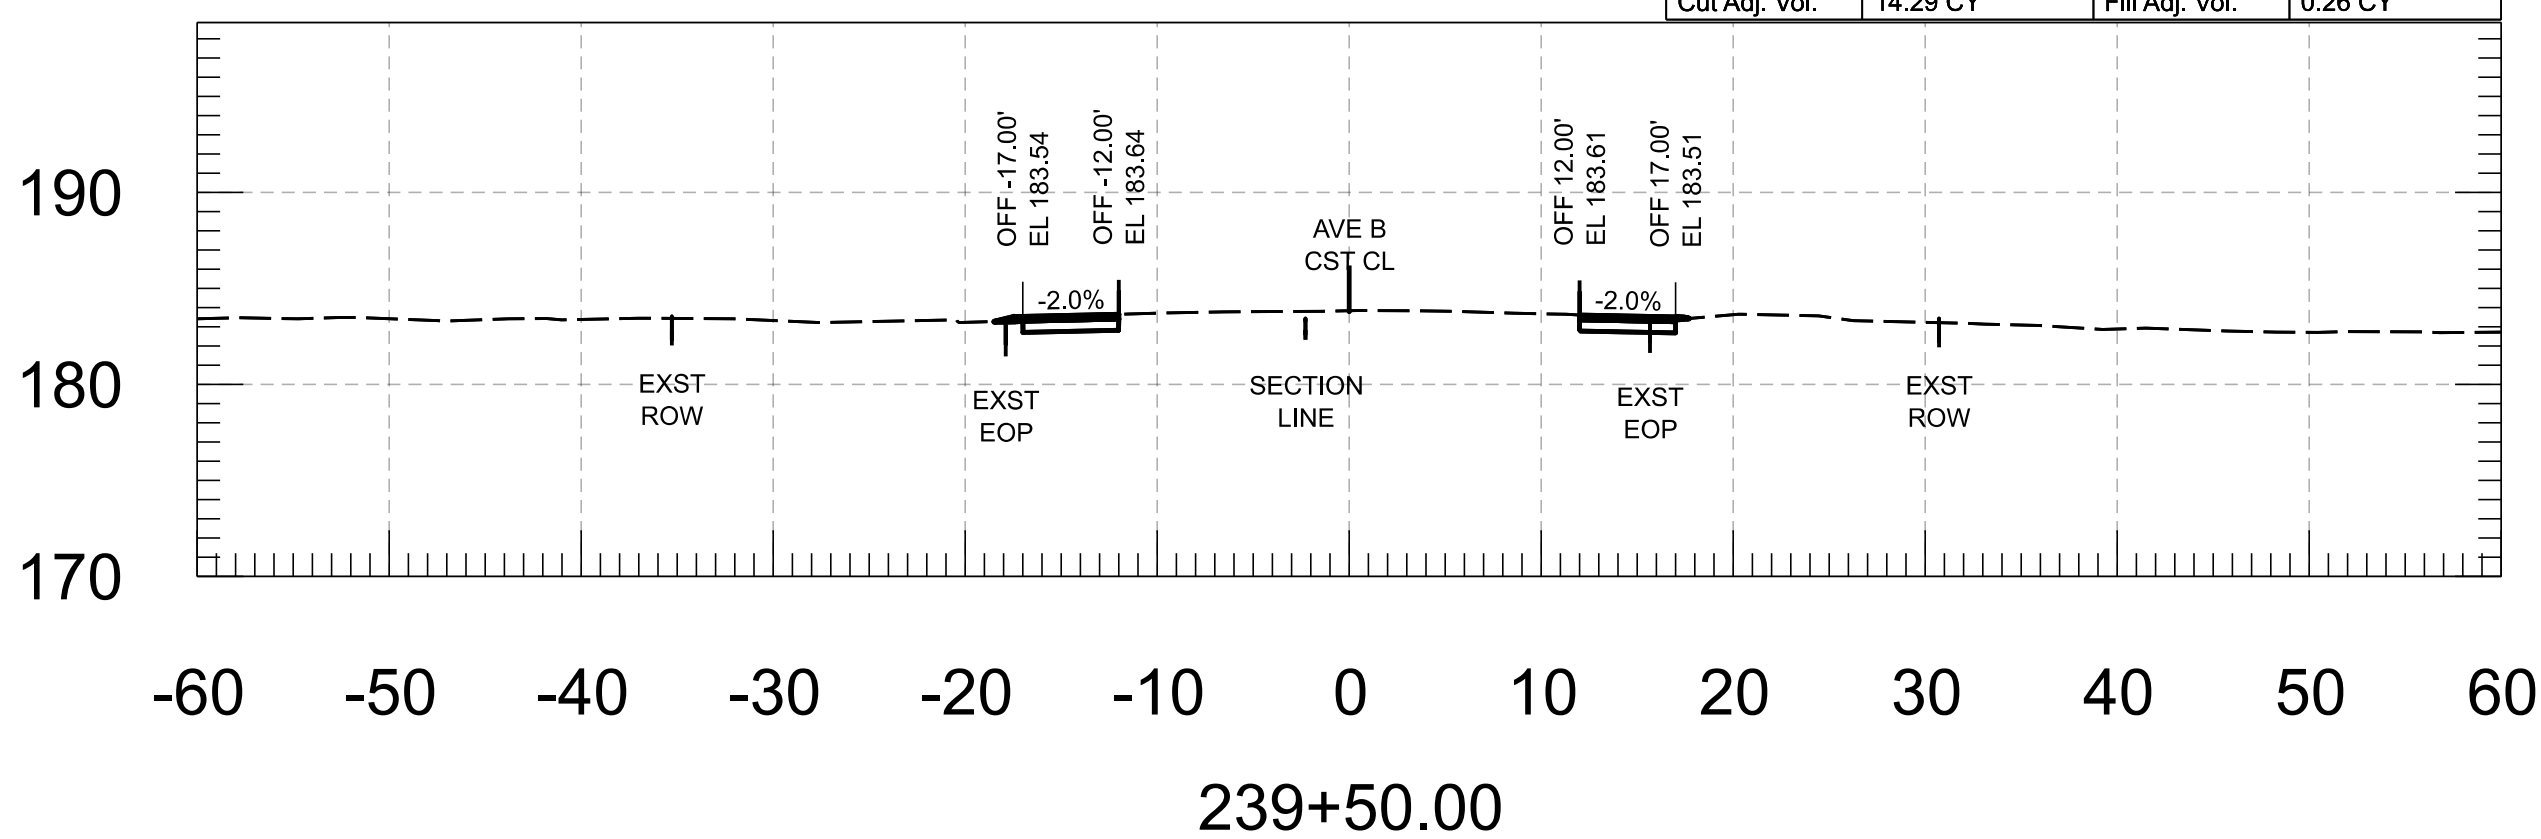

Cut Area	8.67 SF	Fill Area	0.00 SF
Cut Vol.	16.52 CY	Fill Vol.	0.00 CY
Cut Adj. Vol.	16.52 CY	Fill Adj. Vol.	0.00 CY

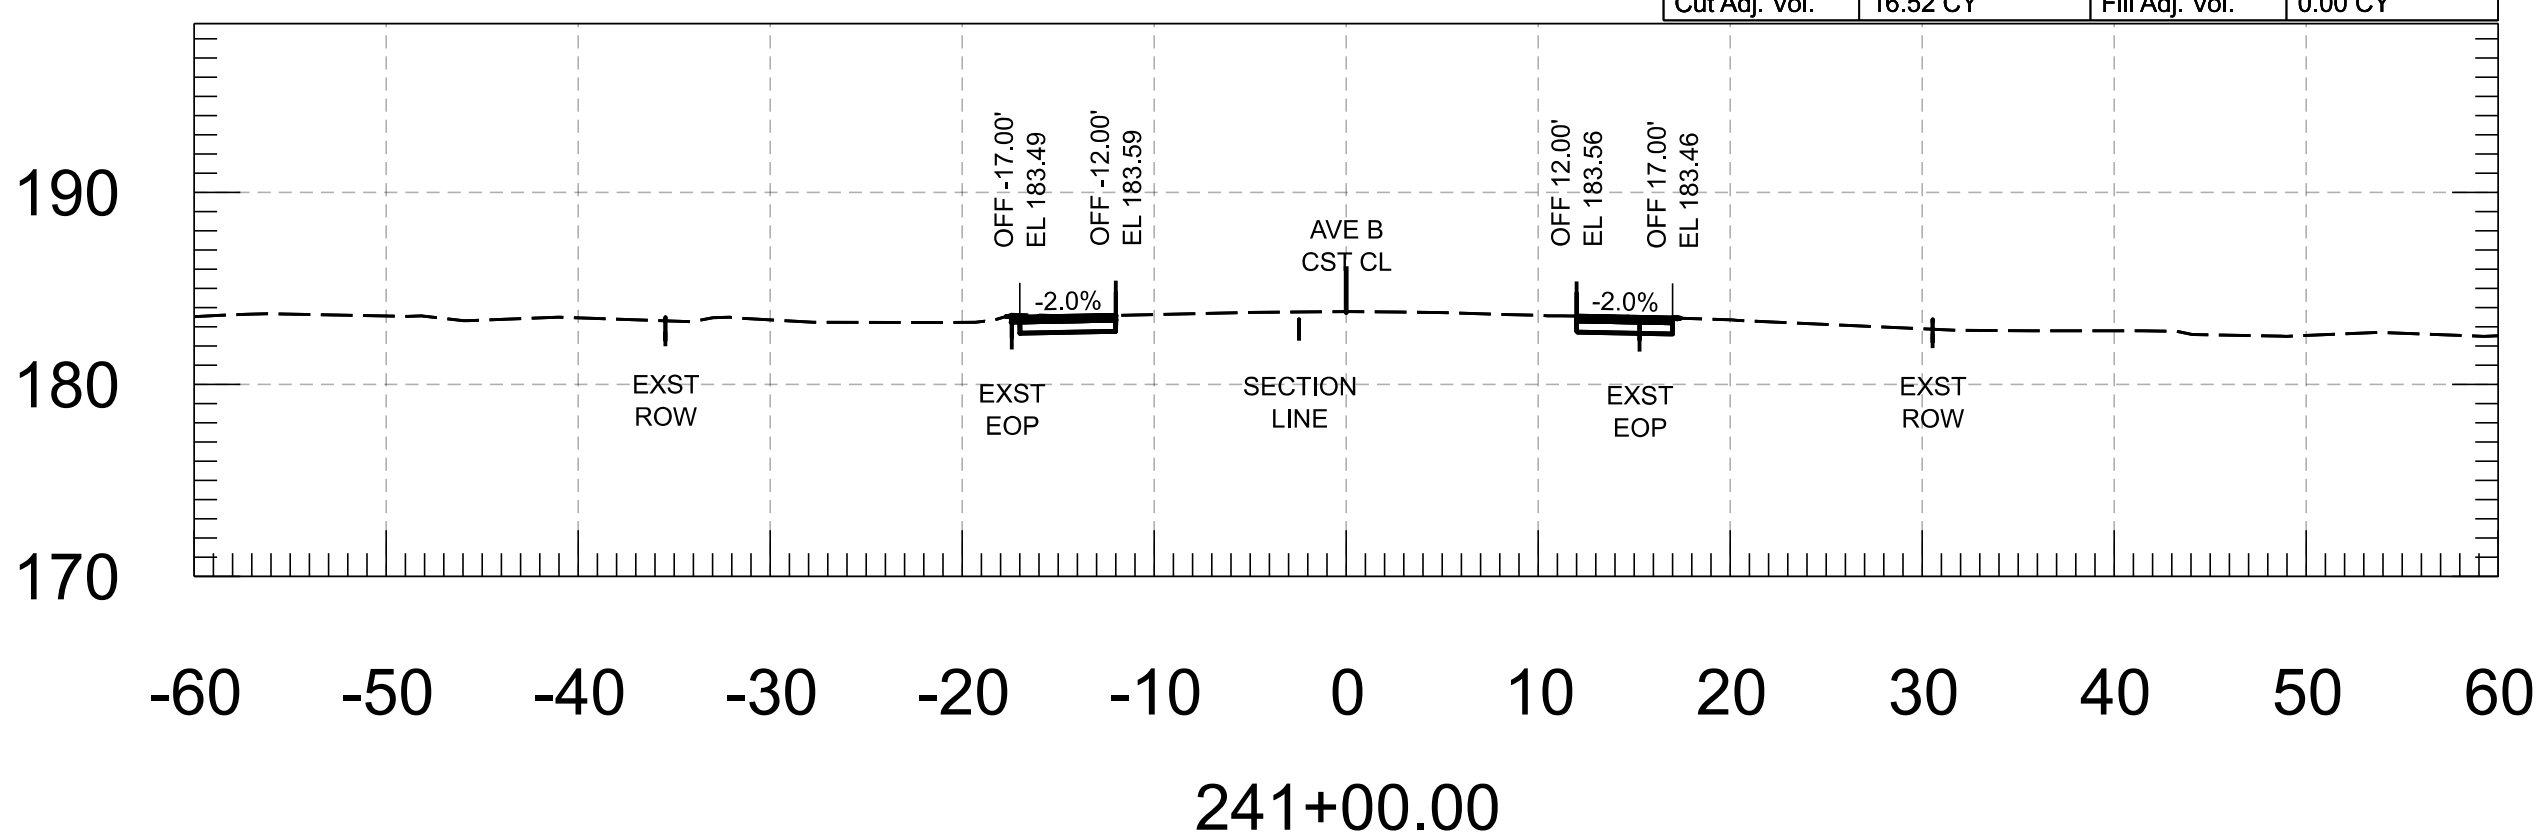

FOR
INFORMATION
ONLY

	NAME	DATE
DESIGN	M. SCHOEN	07/26
DRAWN	P. ESCOBAR	07/26
CHECKED	H. RIOS	07/26



WSP USA Inc.
1200 West Washington Street, Suite 600
Tempe, AZ 85286

ARIZONA DEPARTMENT OF TRANSPORTATION
PROJECT DELIVERY AND OPERATIONS DIVISION
ROADWAY DESIGN SECTION

AVE B CROSS SECTIONS

ROUTE

MILEPOST

STRUCTURE NO.

F.H.W.A. Arizona Division

LOCATION

TRACS NO.

STATE

PROJECT NO.

0000 YU YYU

T0439 01C

ARIZ.

FEDERAL ID NO.

YYU-0(221)T

SHEET NO.

76

TOTAL SHEETS


86

RECORD DRAWING


DWG

____ OF ____


Cut Area	7.87 SF	Fill Area	0.36 SF
Cut Vol.	14.53 CY	Fill Vol.	0.36 CY
Cut Adj. Vol.	14.53 CY	Fill Adj. Vol.	0.36 CY

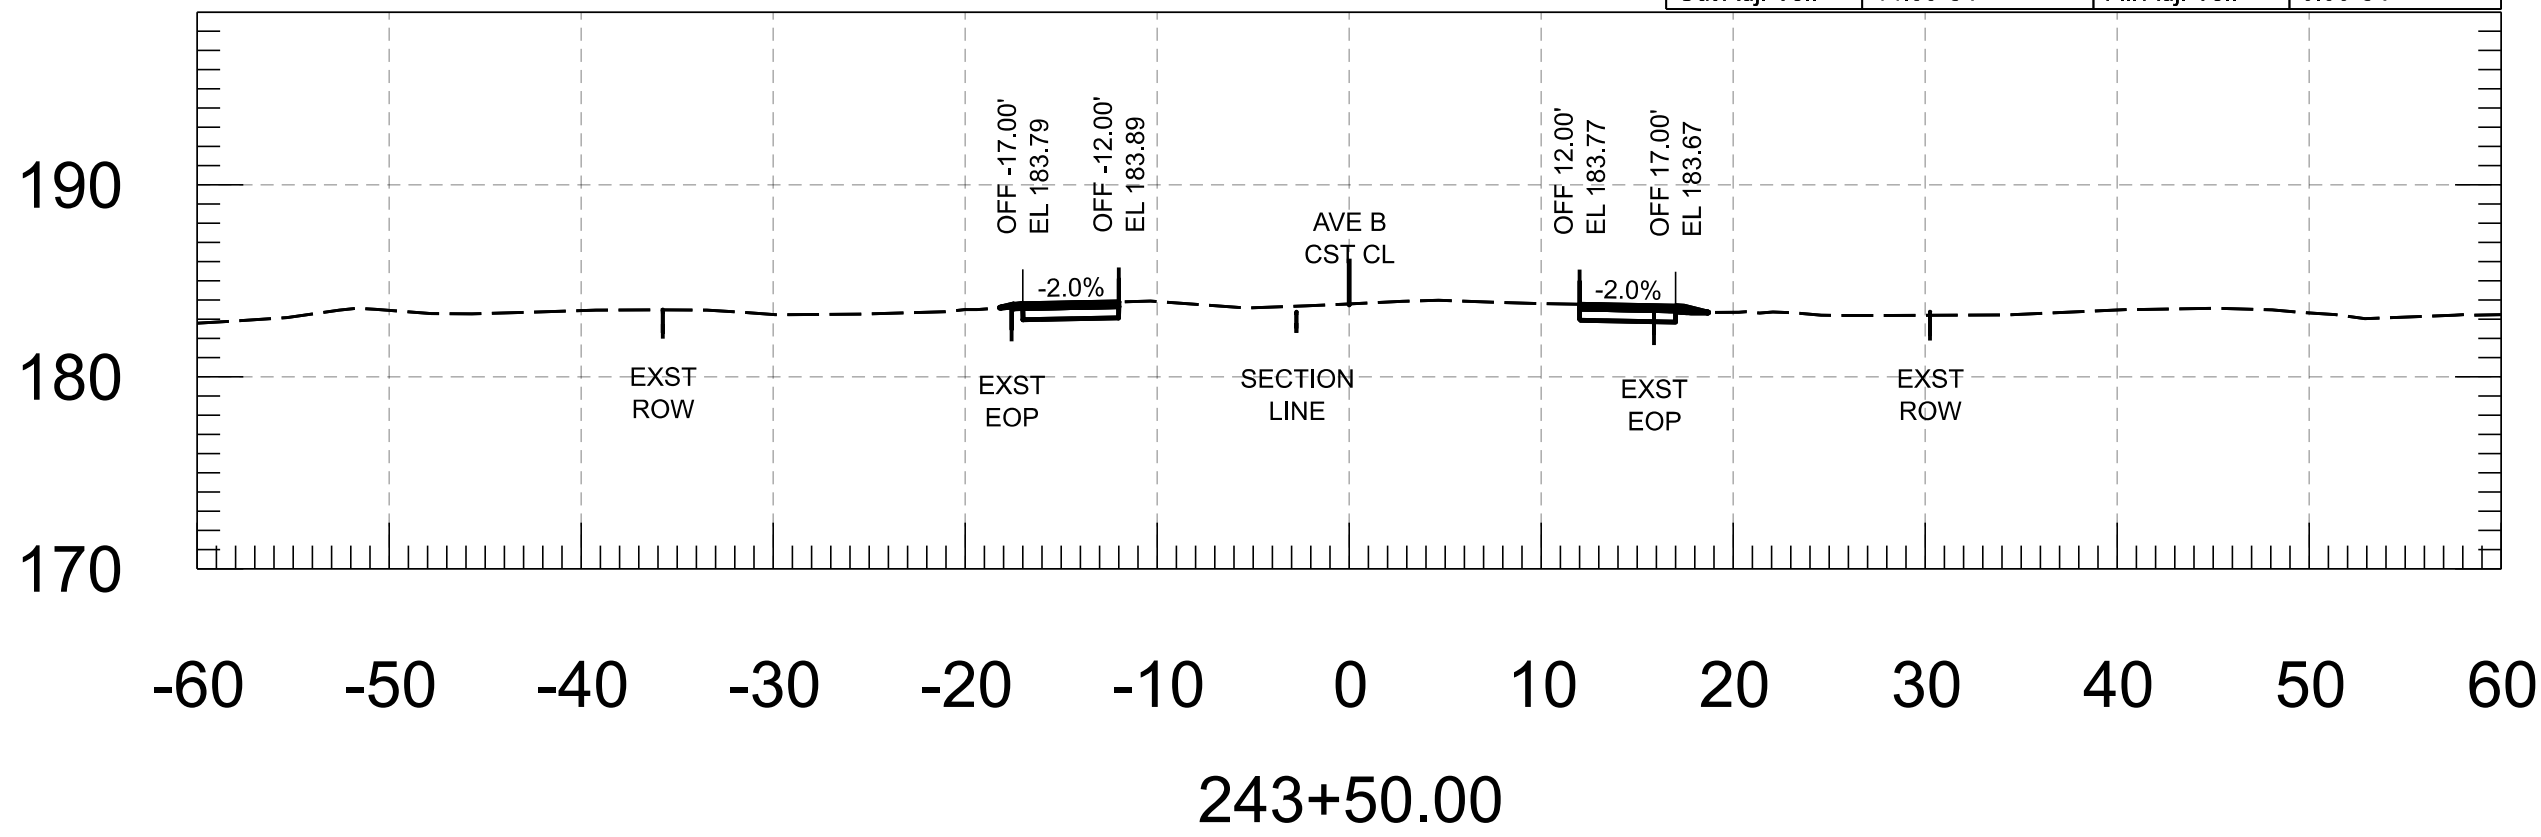


Cut Area	8.52 SF	Fill Area	0.11 SF
Cut Vol.	15.39 CY	Fill Vol.	0.60 CY
Cut Adj. Vol.	15.39 CY	Fill Adj. Vol.	0.60 CY

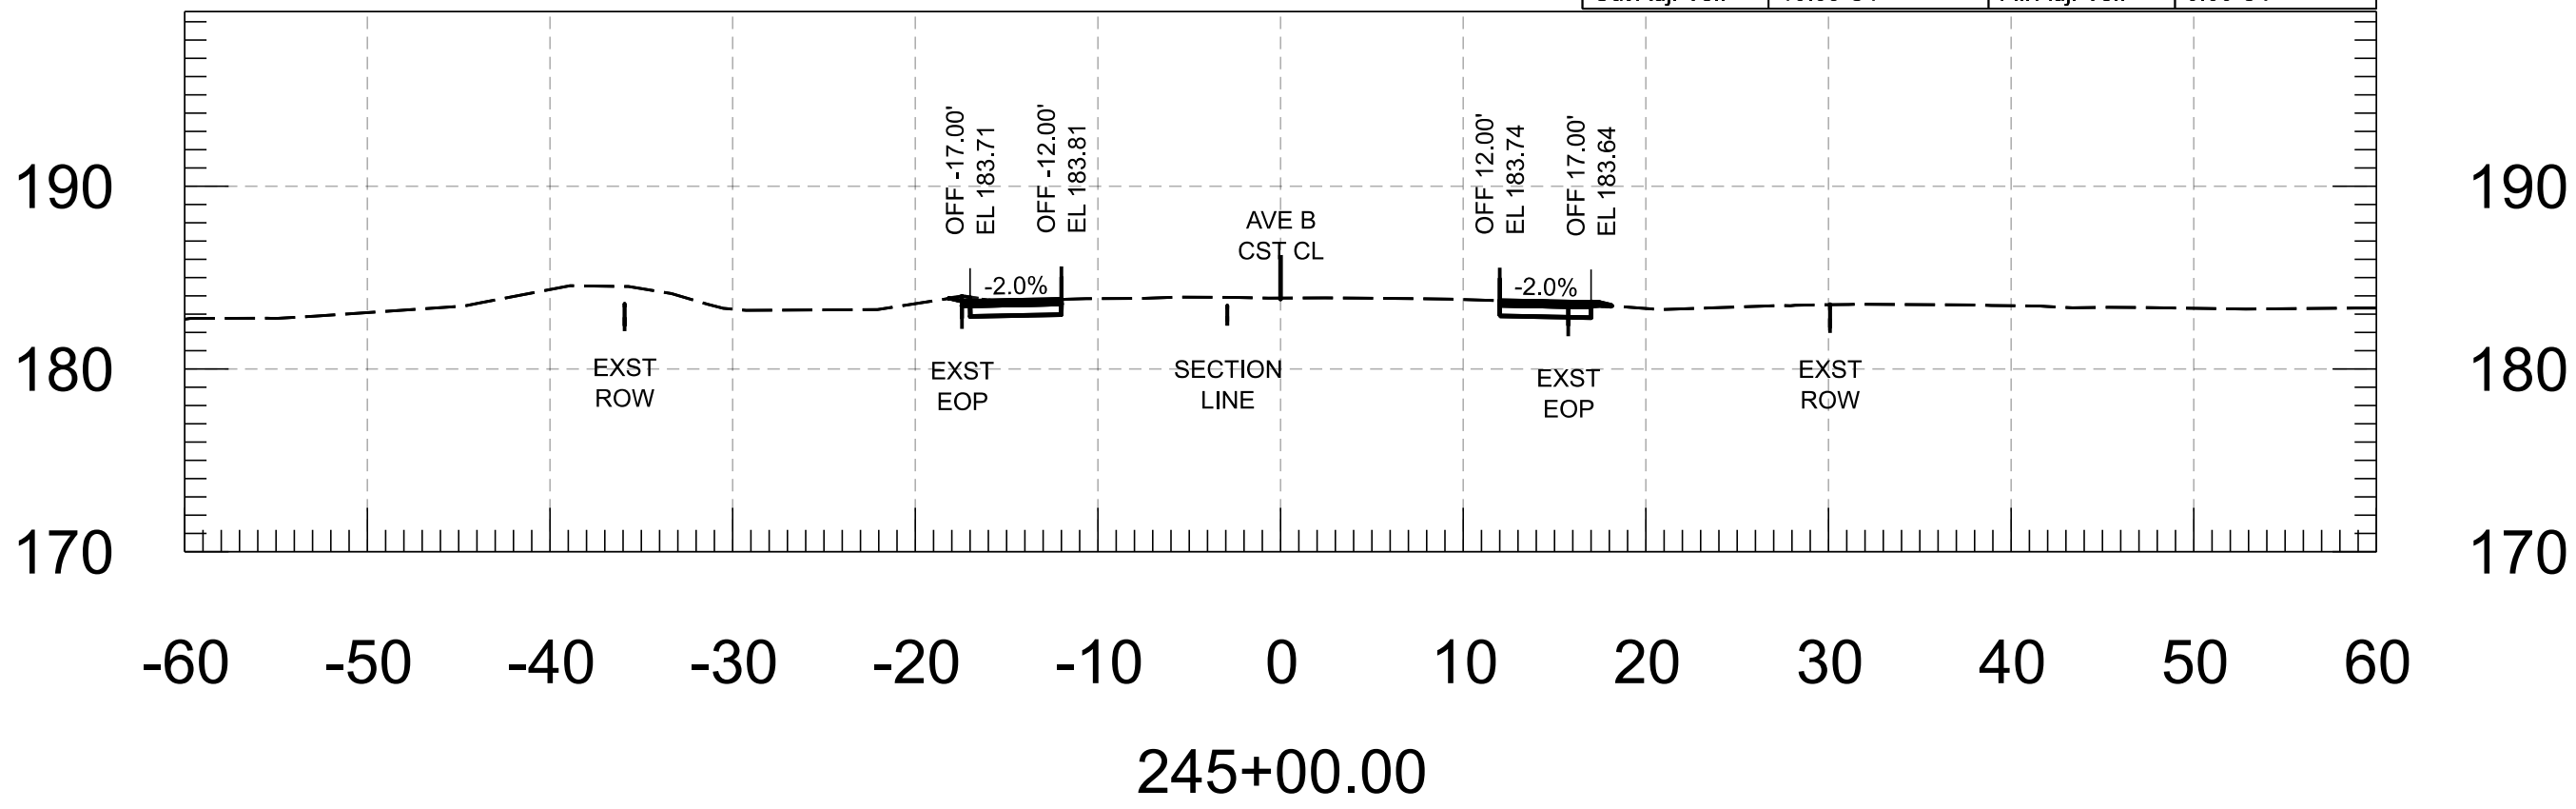


Cut Area	7.83 SF	Fill Area	0.03 SF
Cut Vol.	14.34 CY	Fill Vol.	0.26 CY
Cut Adj. Vol.	14.34 CY	Fill Adj. Vol.	0.26 CY

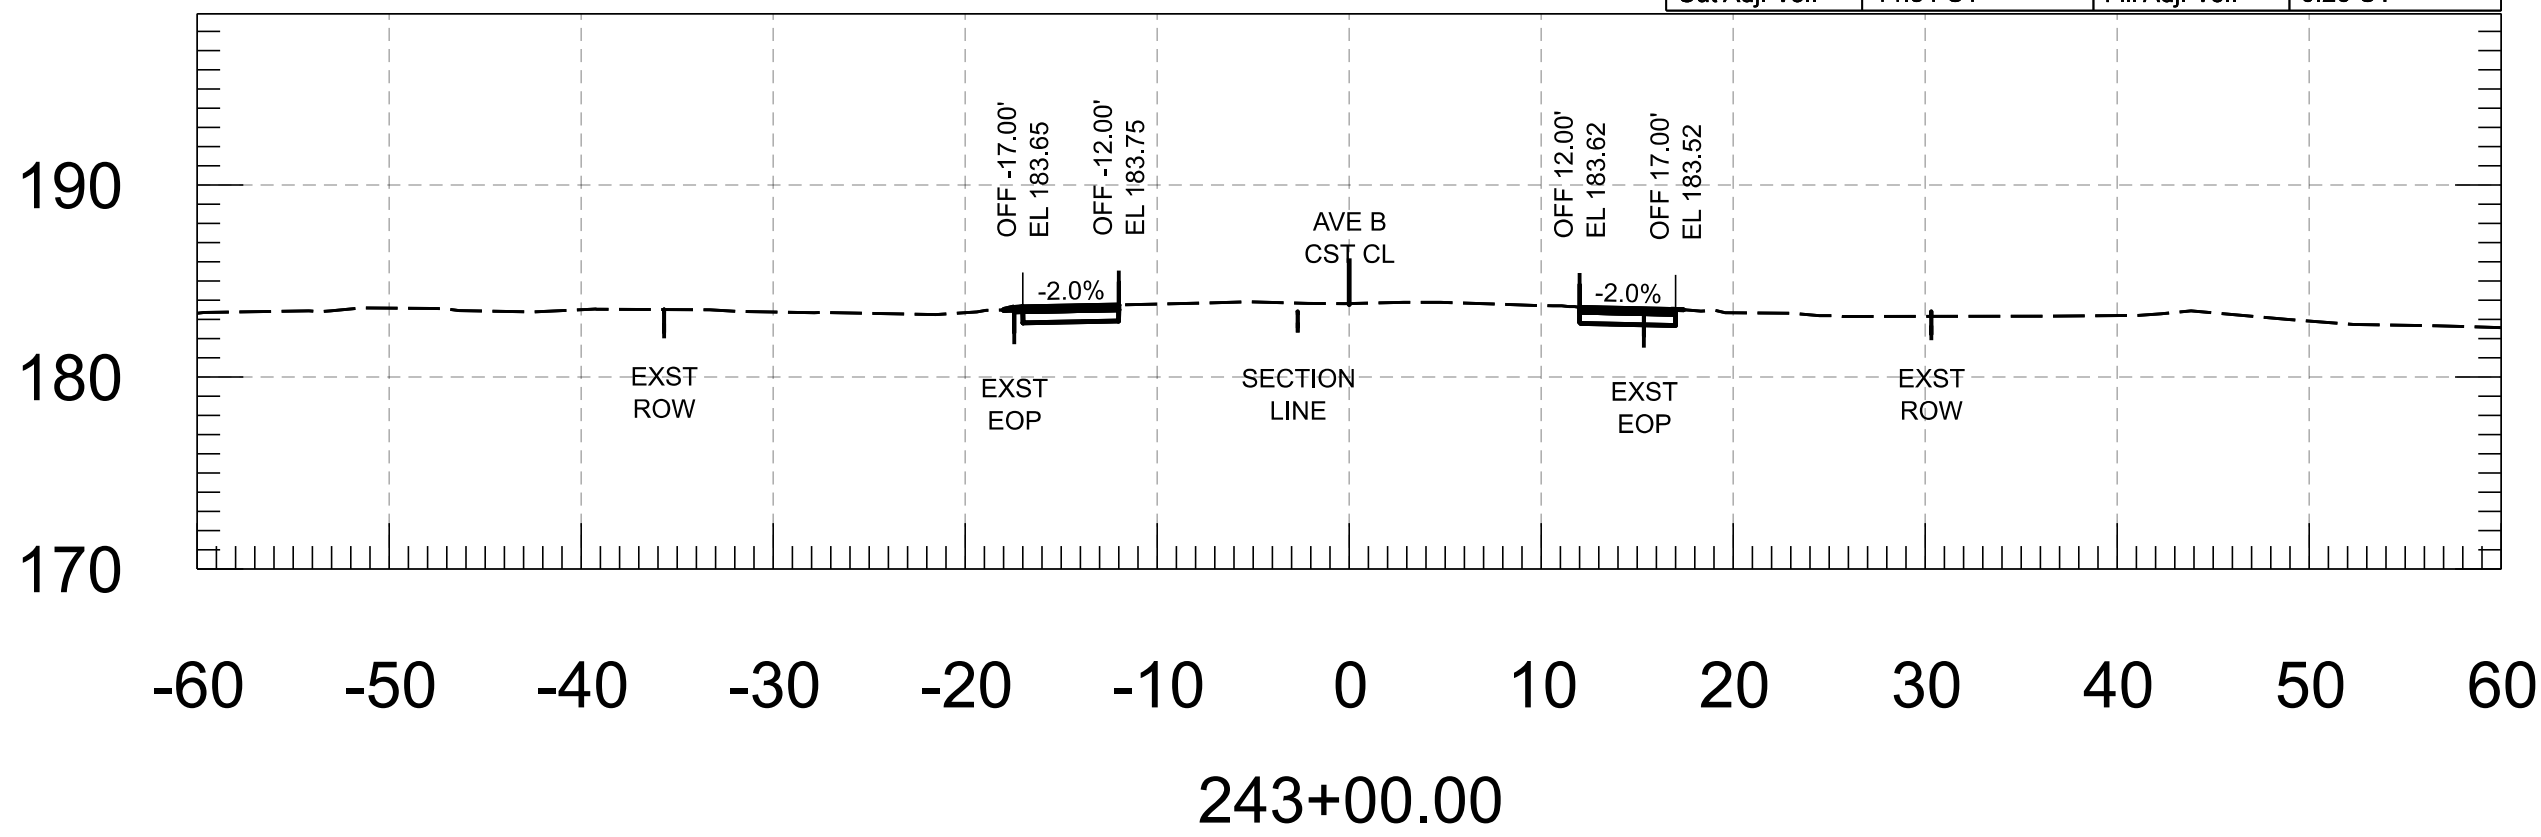


Cut Area	8.09 SF	Fill Area	0.54 SF
Cut Vol.	14.95 CY	Fill Vol.	0.60 CY
Cut Adj. Vol.	14.95 CY	Fill Adj. Vol.	0.60 CY

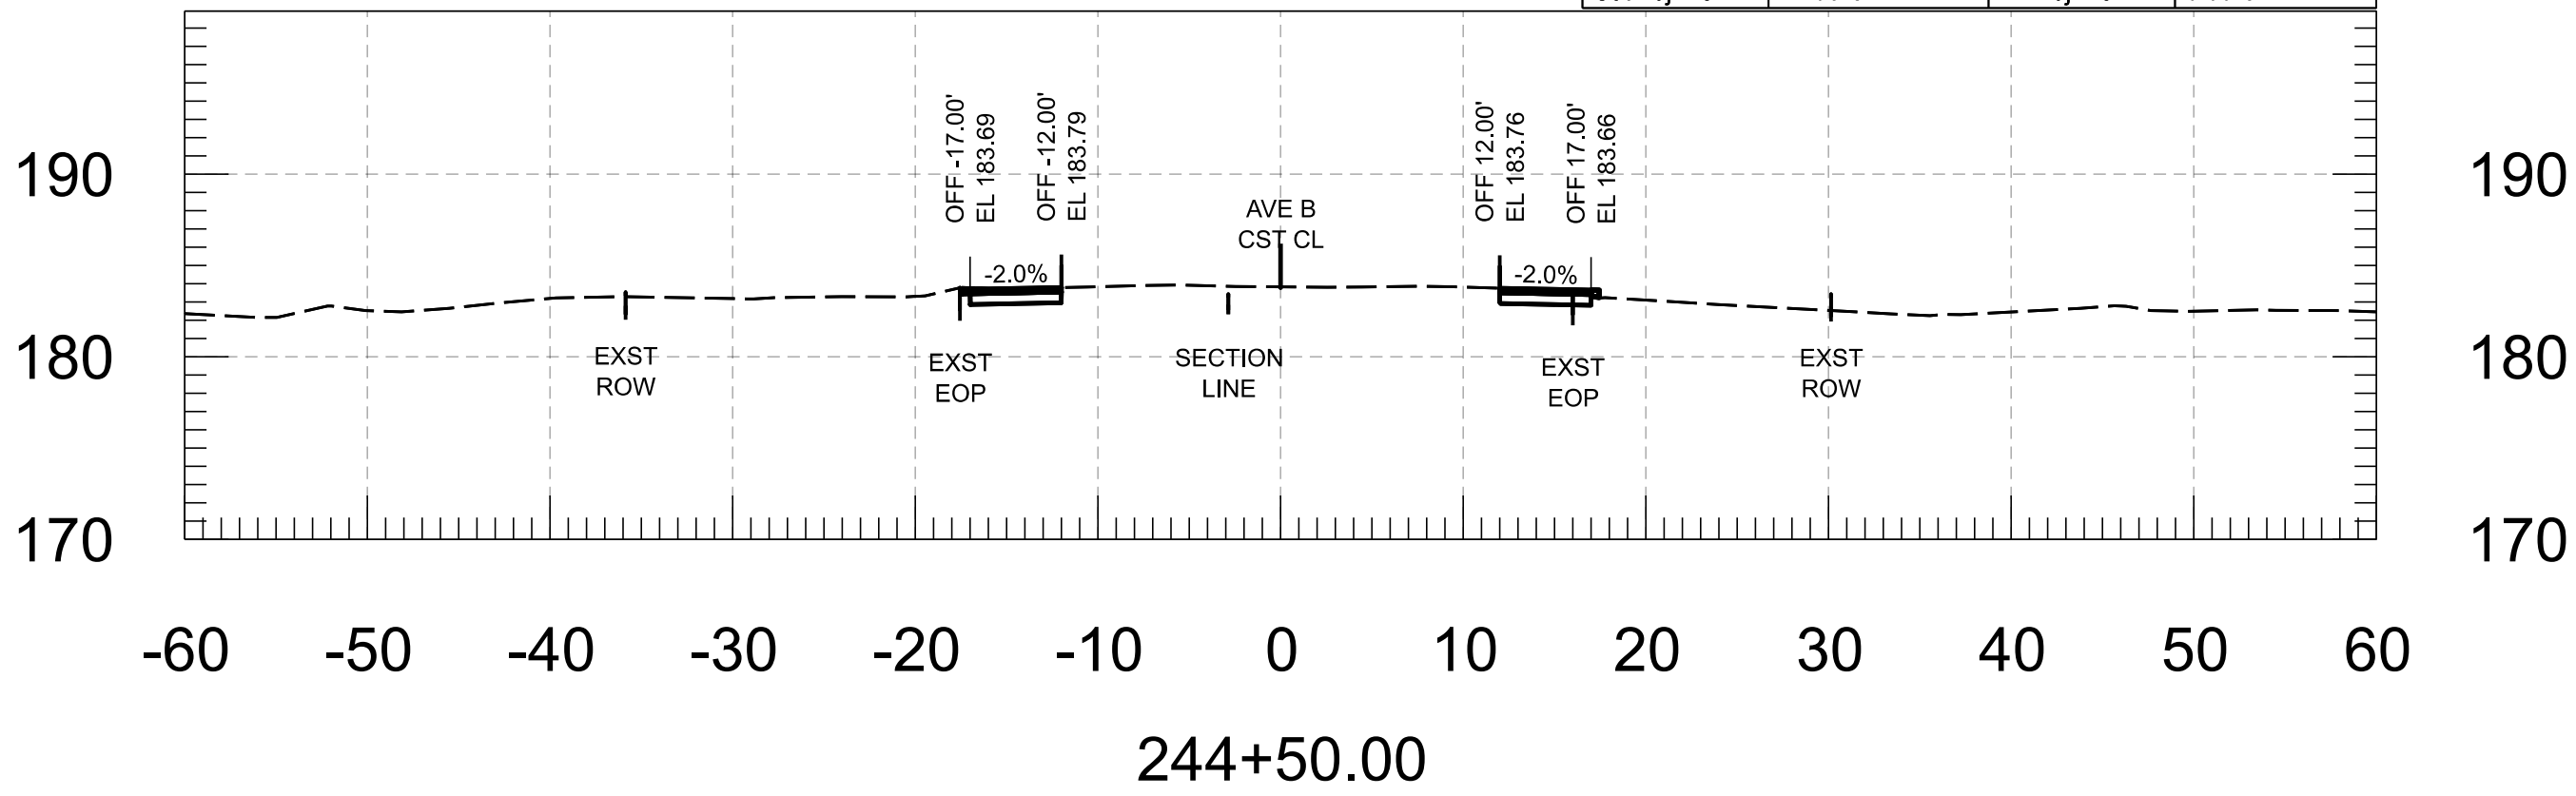







Cut Area	7.66 SF	Fill Area	0.24 SF
Cut Vol.	14.92 CY	Fill Vol.	0.41 CY
Cut Adj. Vol.	14.92 CY	Fill Adj. Vol.	0.41 CY

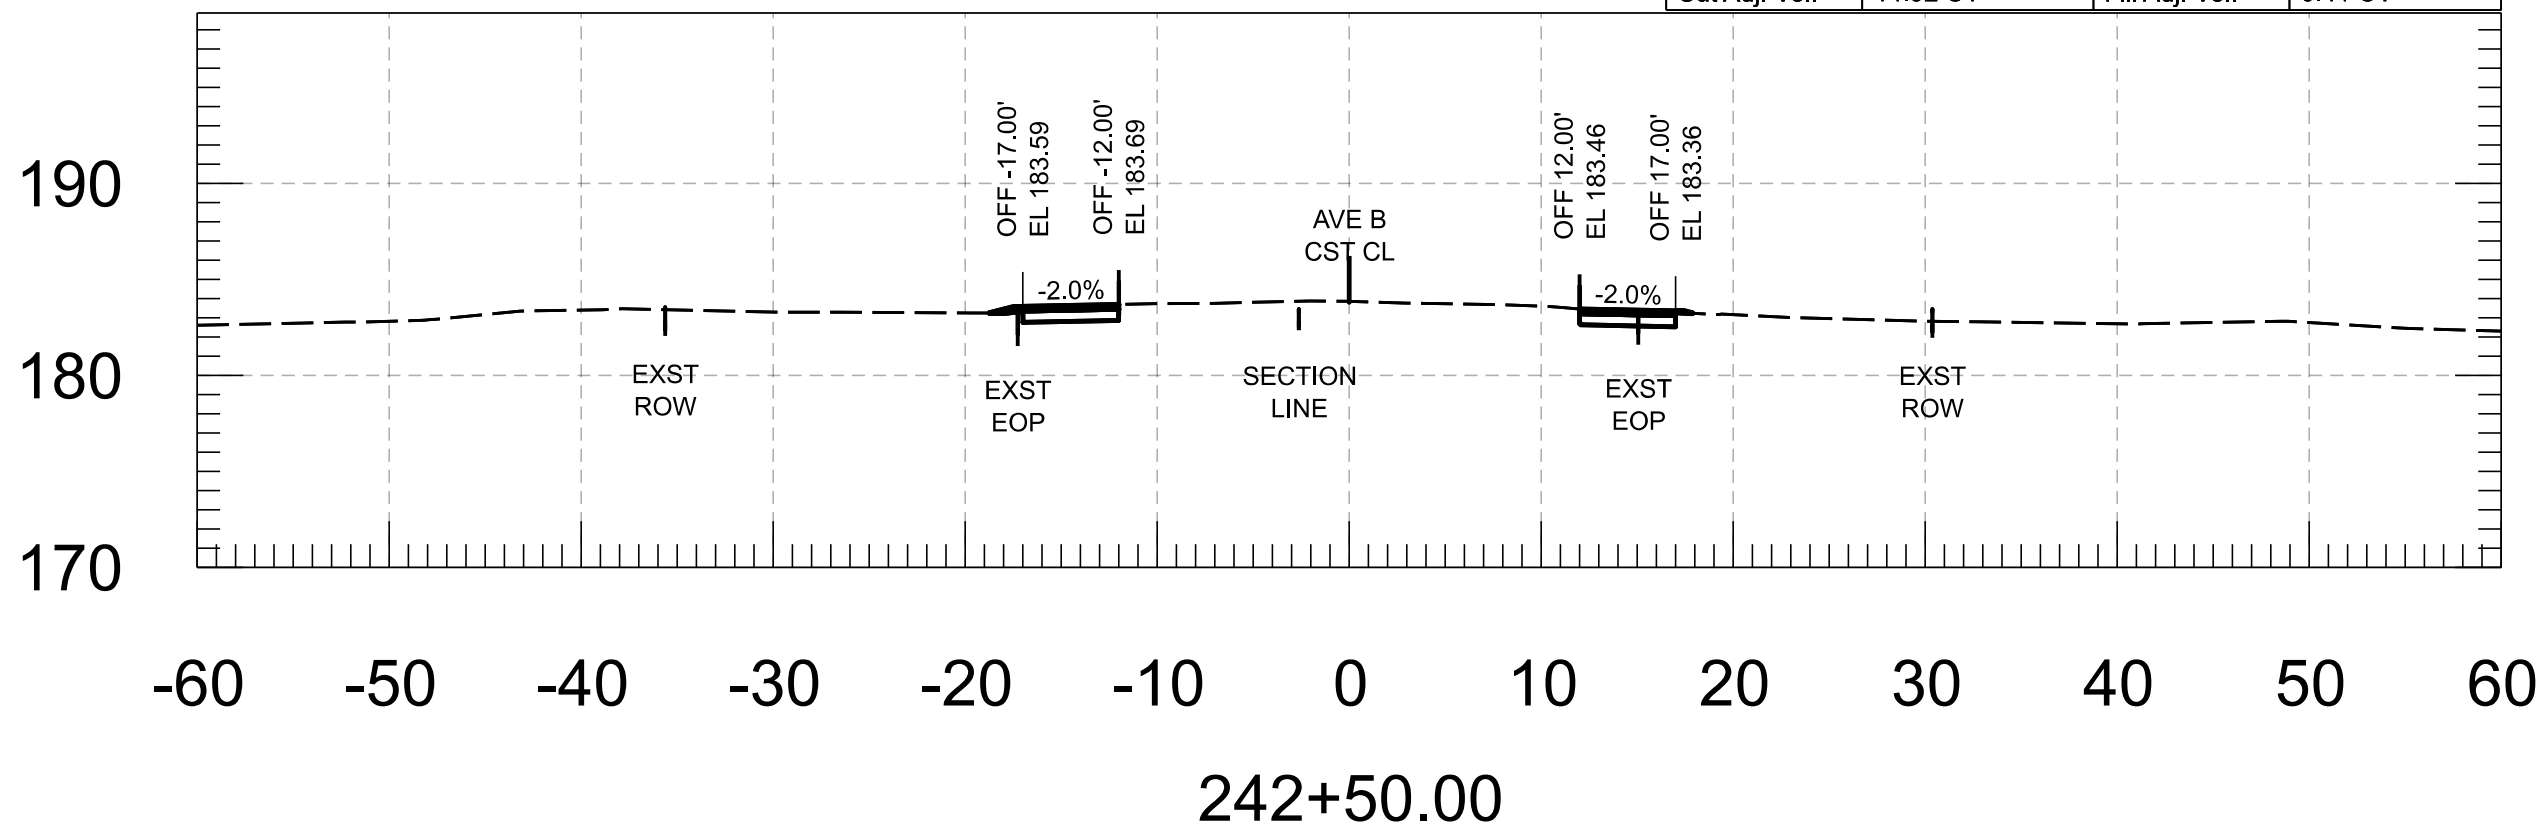

Cut Area	8.05 SF	Fill Area	0.11 SF
Cut Vol.	14.73 CY	Fill Vol.	0.43 CY
Cut Adj. Vol.	14.73 CY	Fill Adj. Vol.	0.43 CY

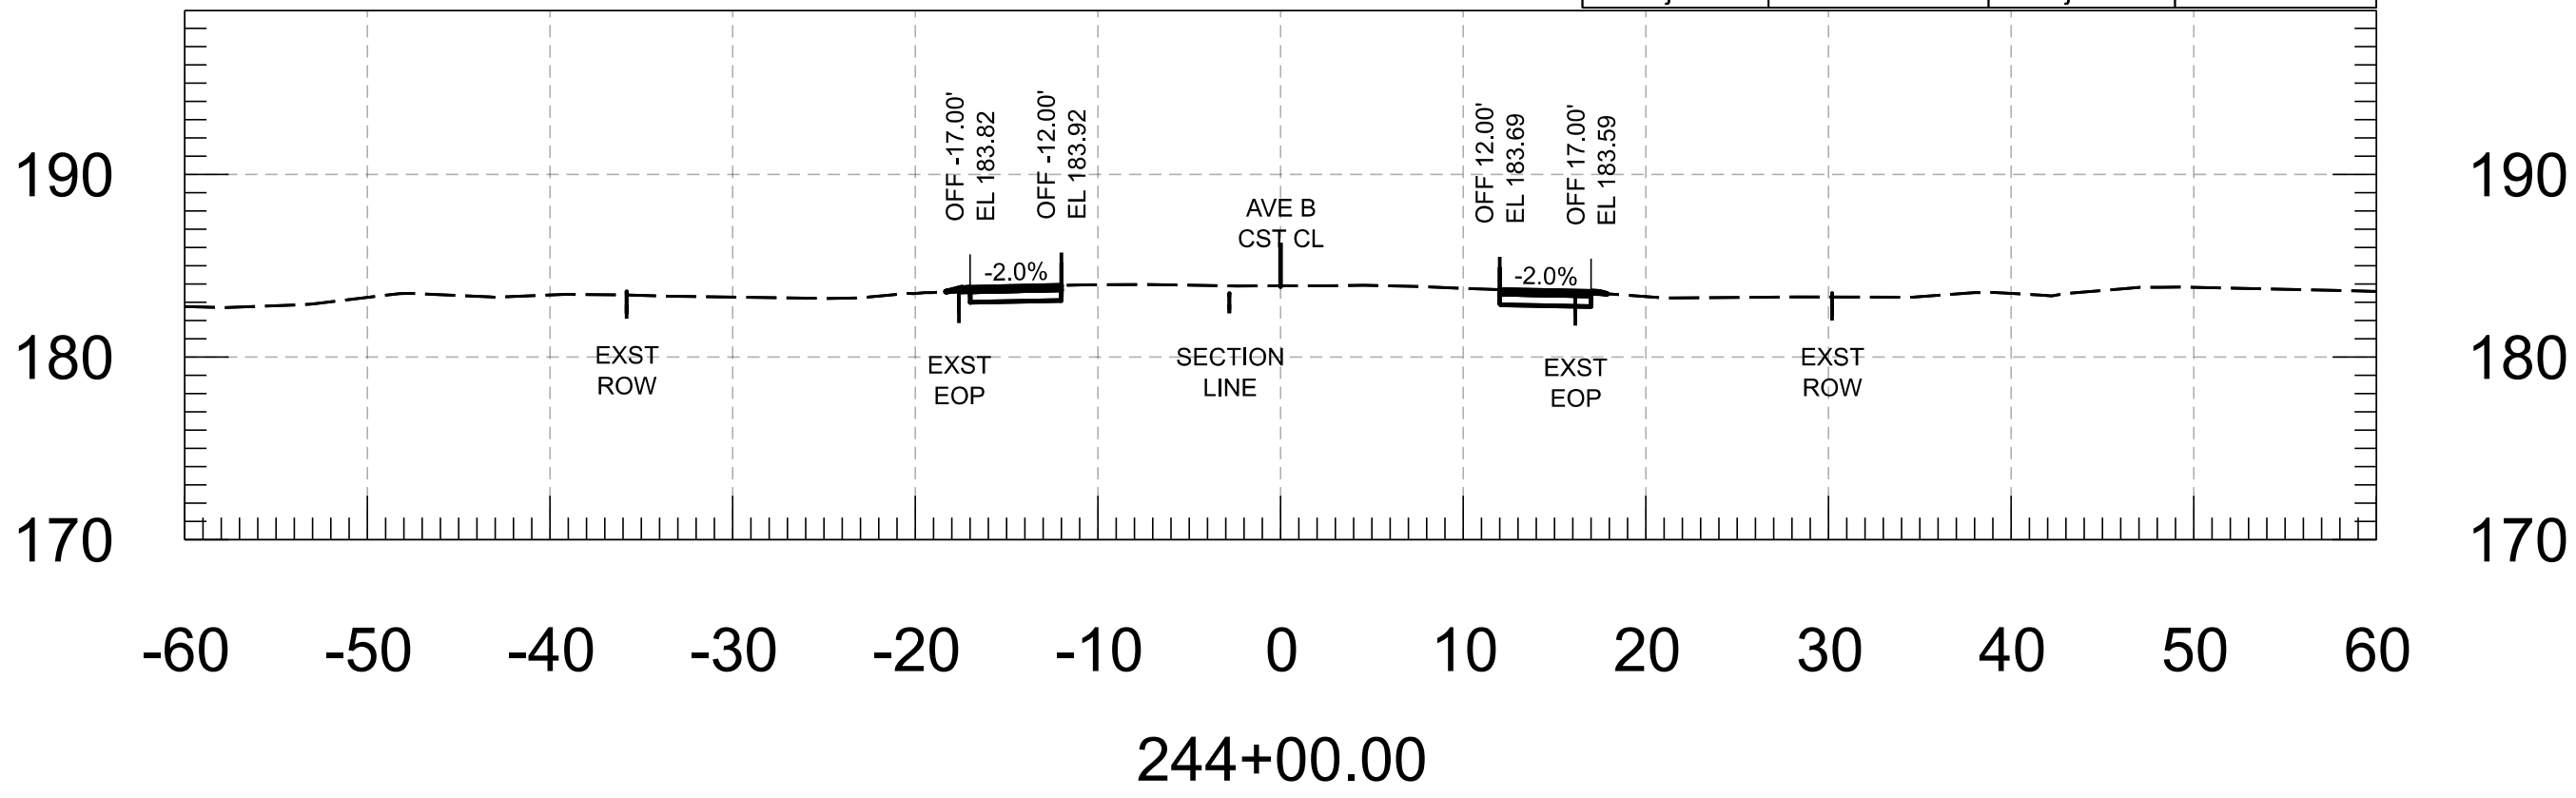


FOR INFORMATION ONLY		NAME	DATE	ARIZONA DEPARTMENT OF TRANSPORTATION PROJECT DELIVERY AND OPERATIONS DIVISION ROADWAY DESIGN SECTION	ROUTE	F.H.W.A. Arizona Division	STATE ARIZ.	PROJECT NO.	FEDERAL ID NO.	SHEET NO.	TOTAL SHEETS	RECORD DRAWING
	DESIGN	M. SCHOEN	07/26					0000 YU YYU	YYU-0(221)T	77	86	
	DRAWN	P. ESCOBAR	07/26									
	CHECKED	H. RIOS	07/26									
	 WSP USA Inc. 1230 West Washington Street, Suite 600 Tempe, AZ 85288	AVE B CROSS SECTIONS			MILEPOST	LOCATION AVENUE B, COUNTY 18TH ST - SR 195						
				STRUCTURE NO.	TRACS NO. T0439 01C							____ OF ____

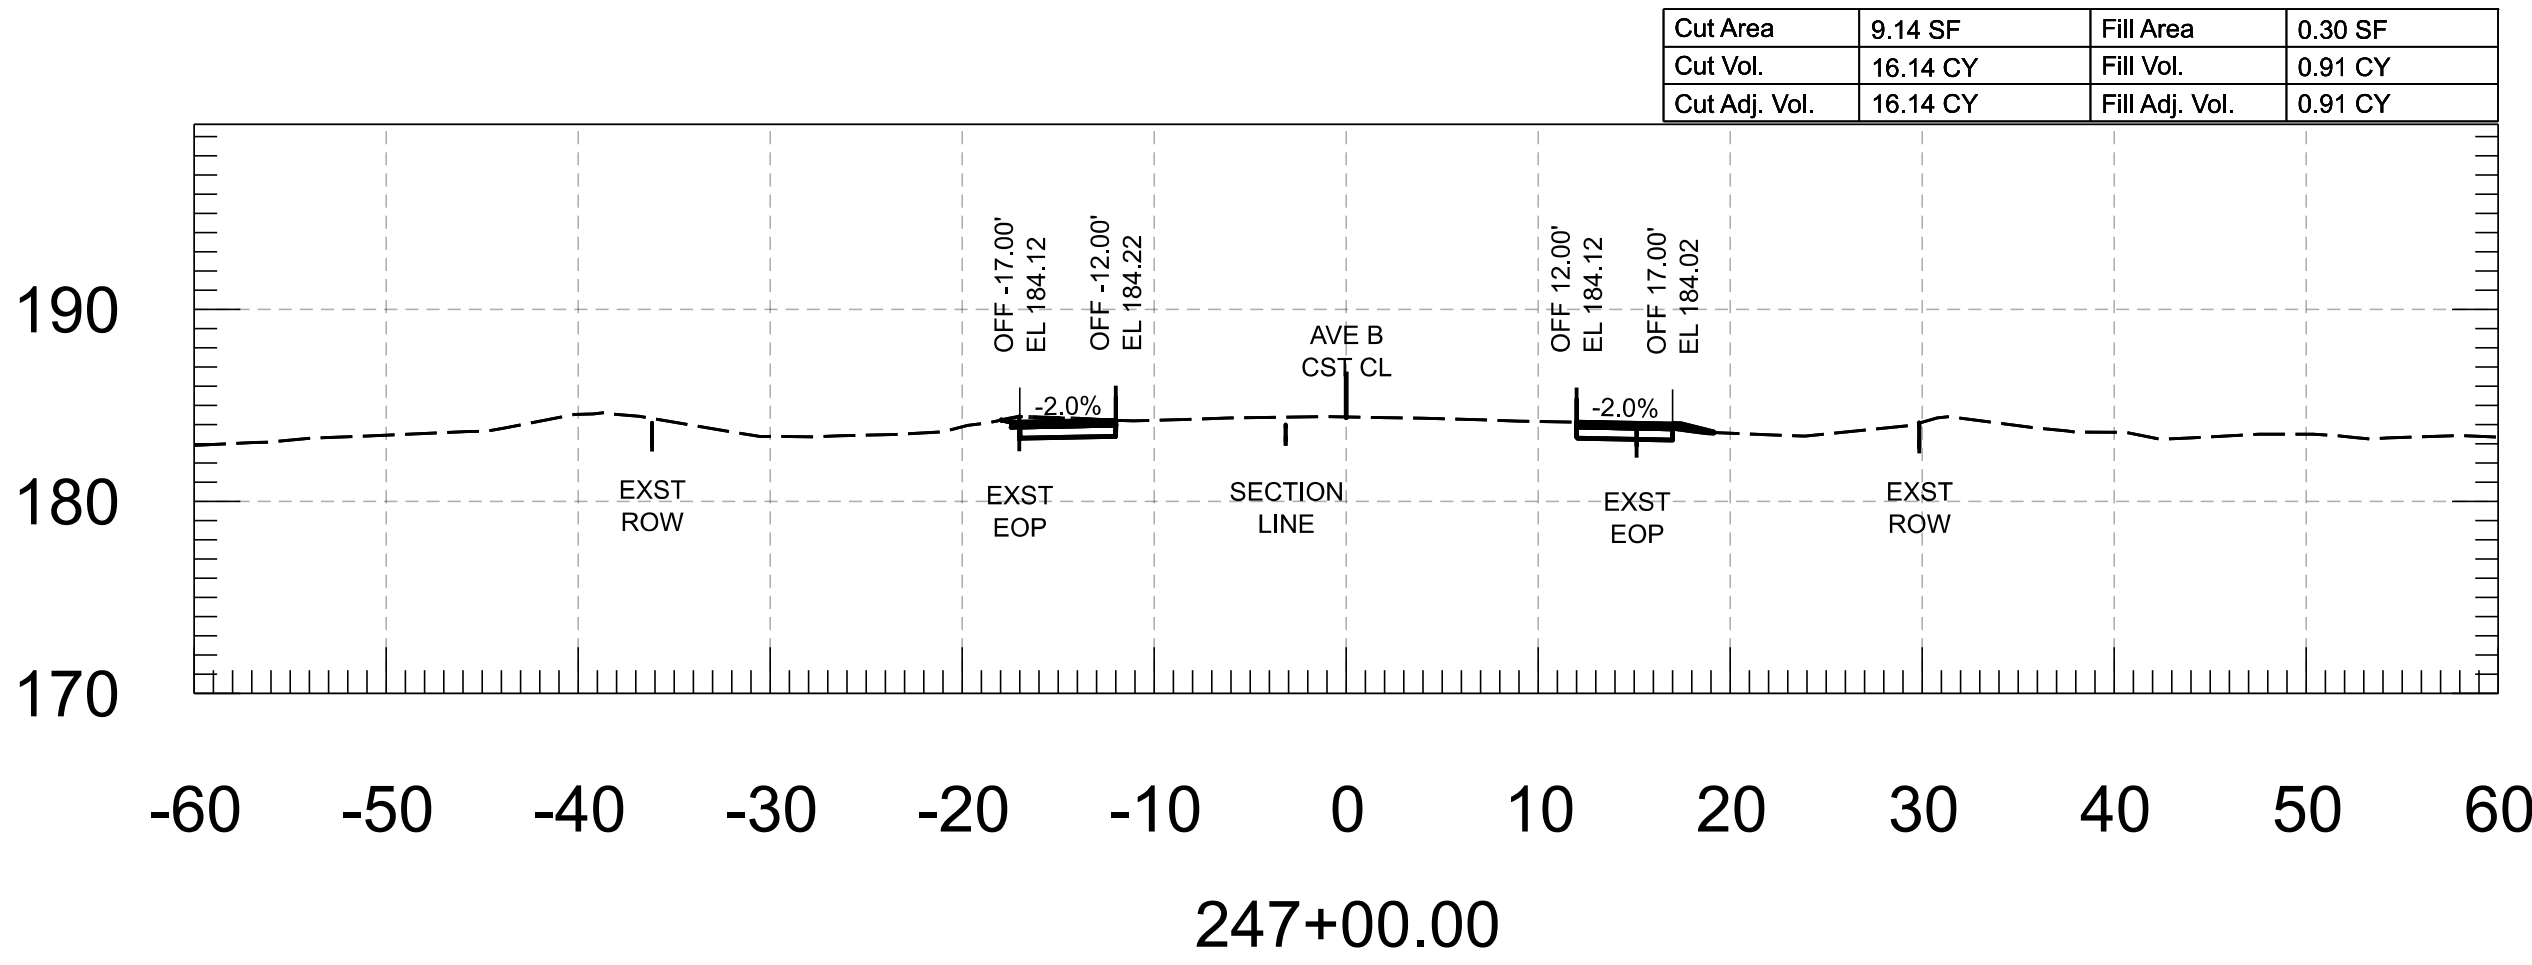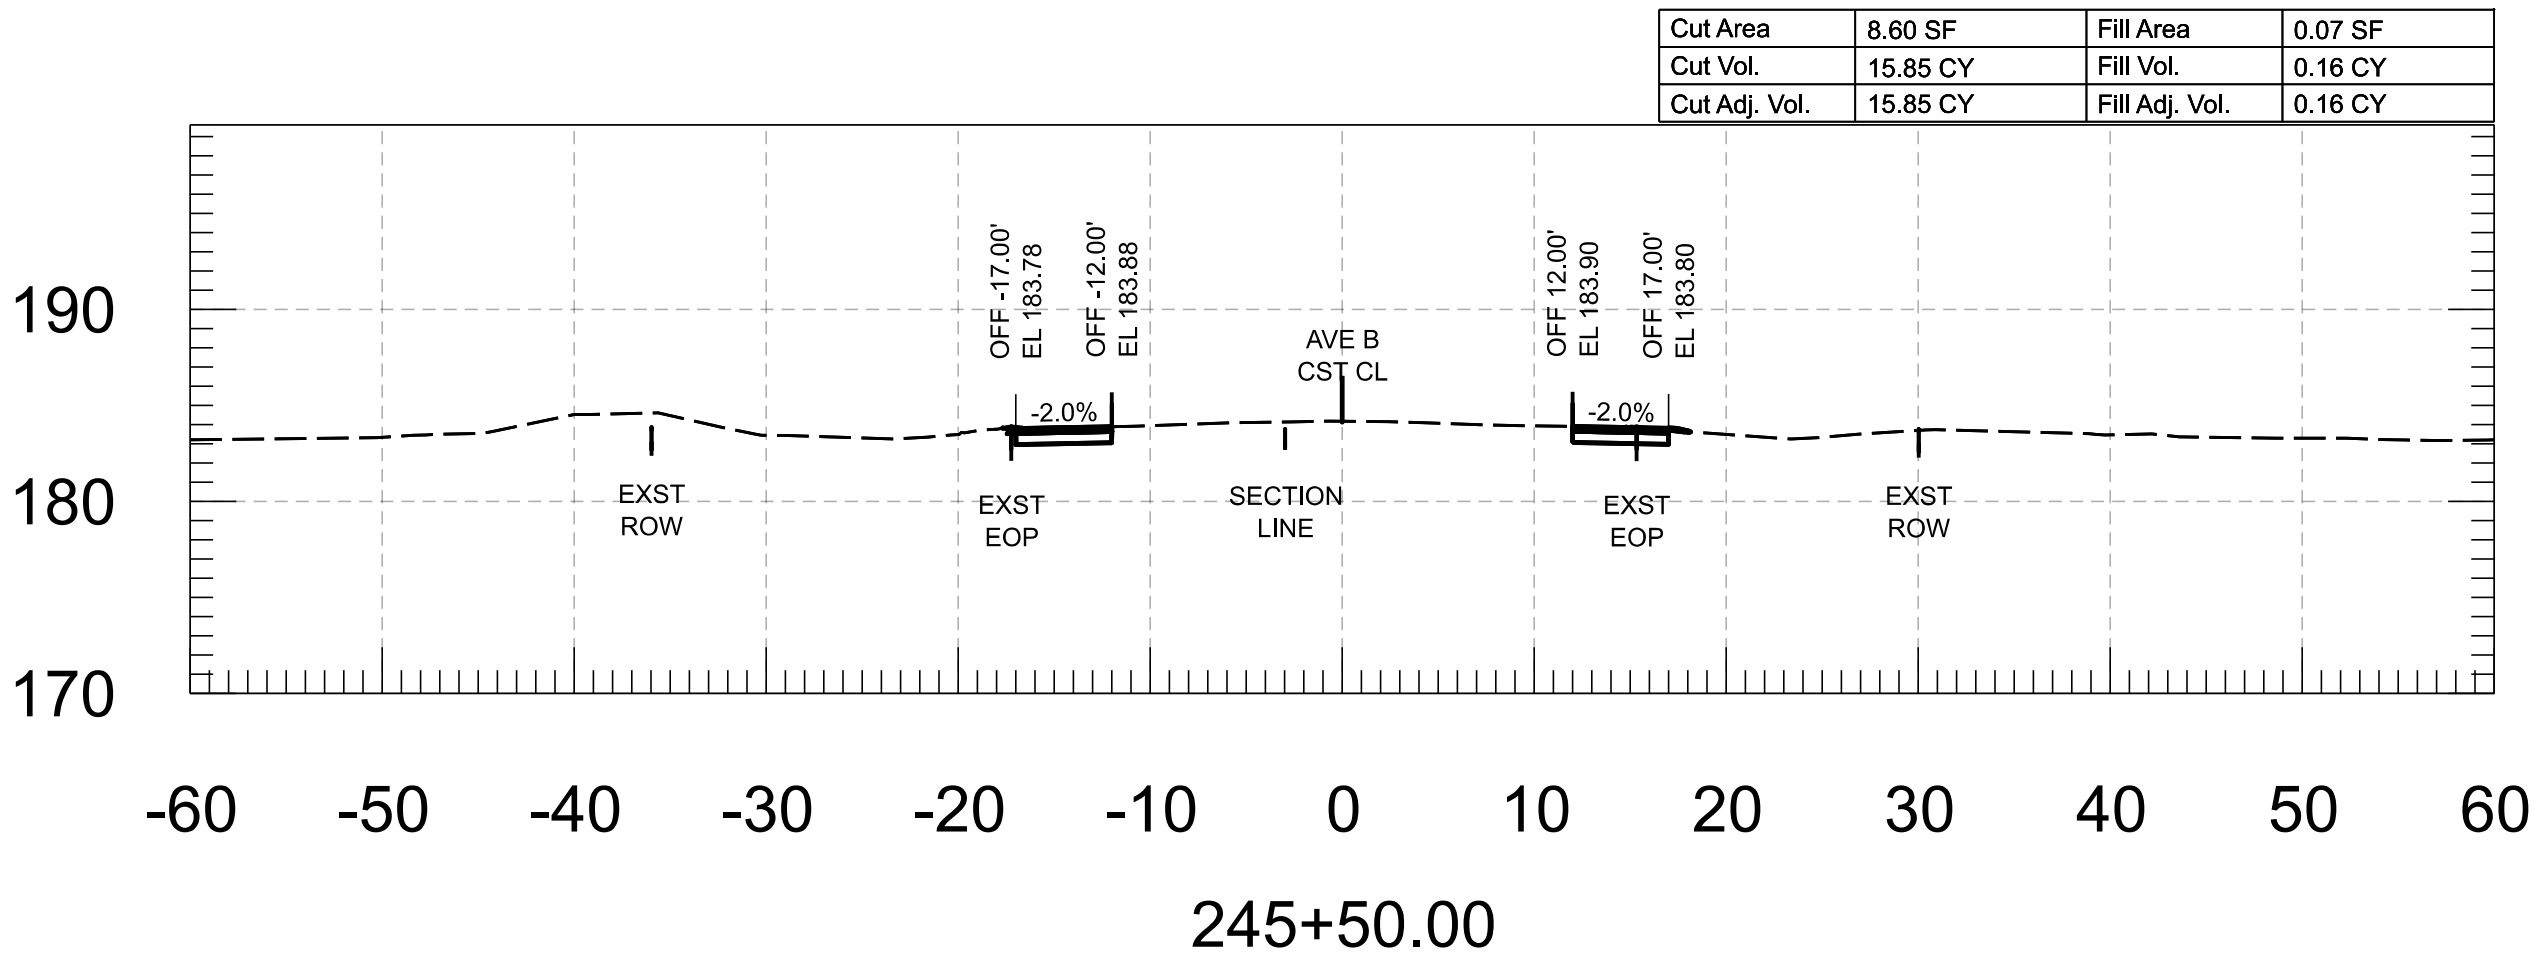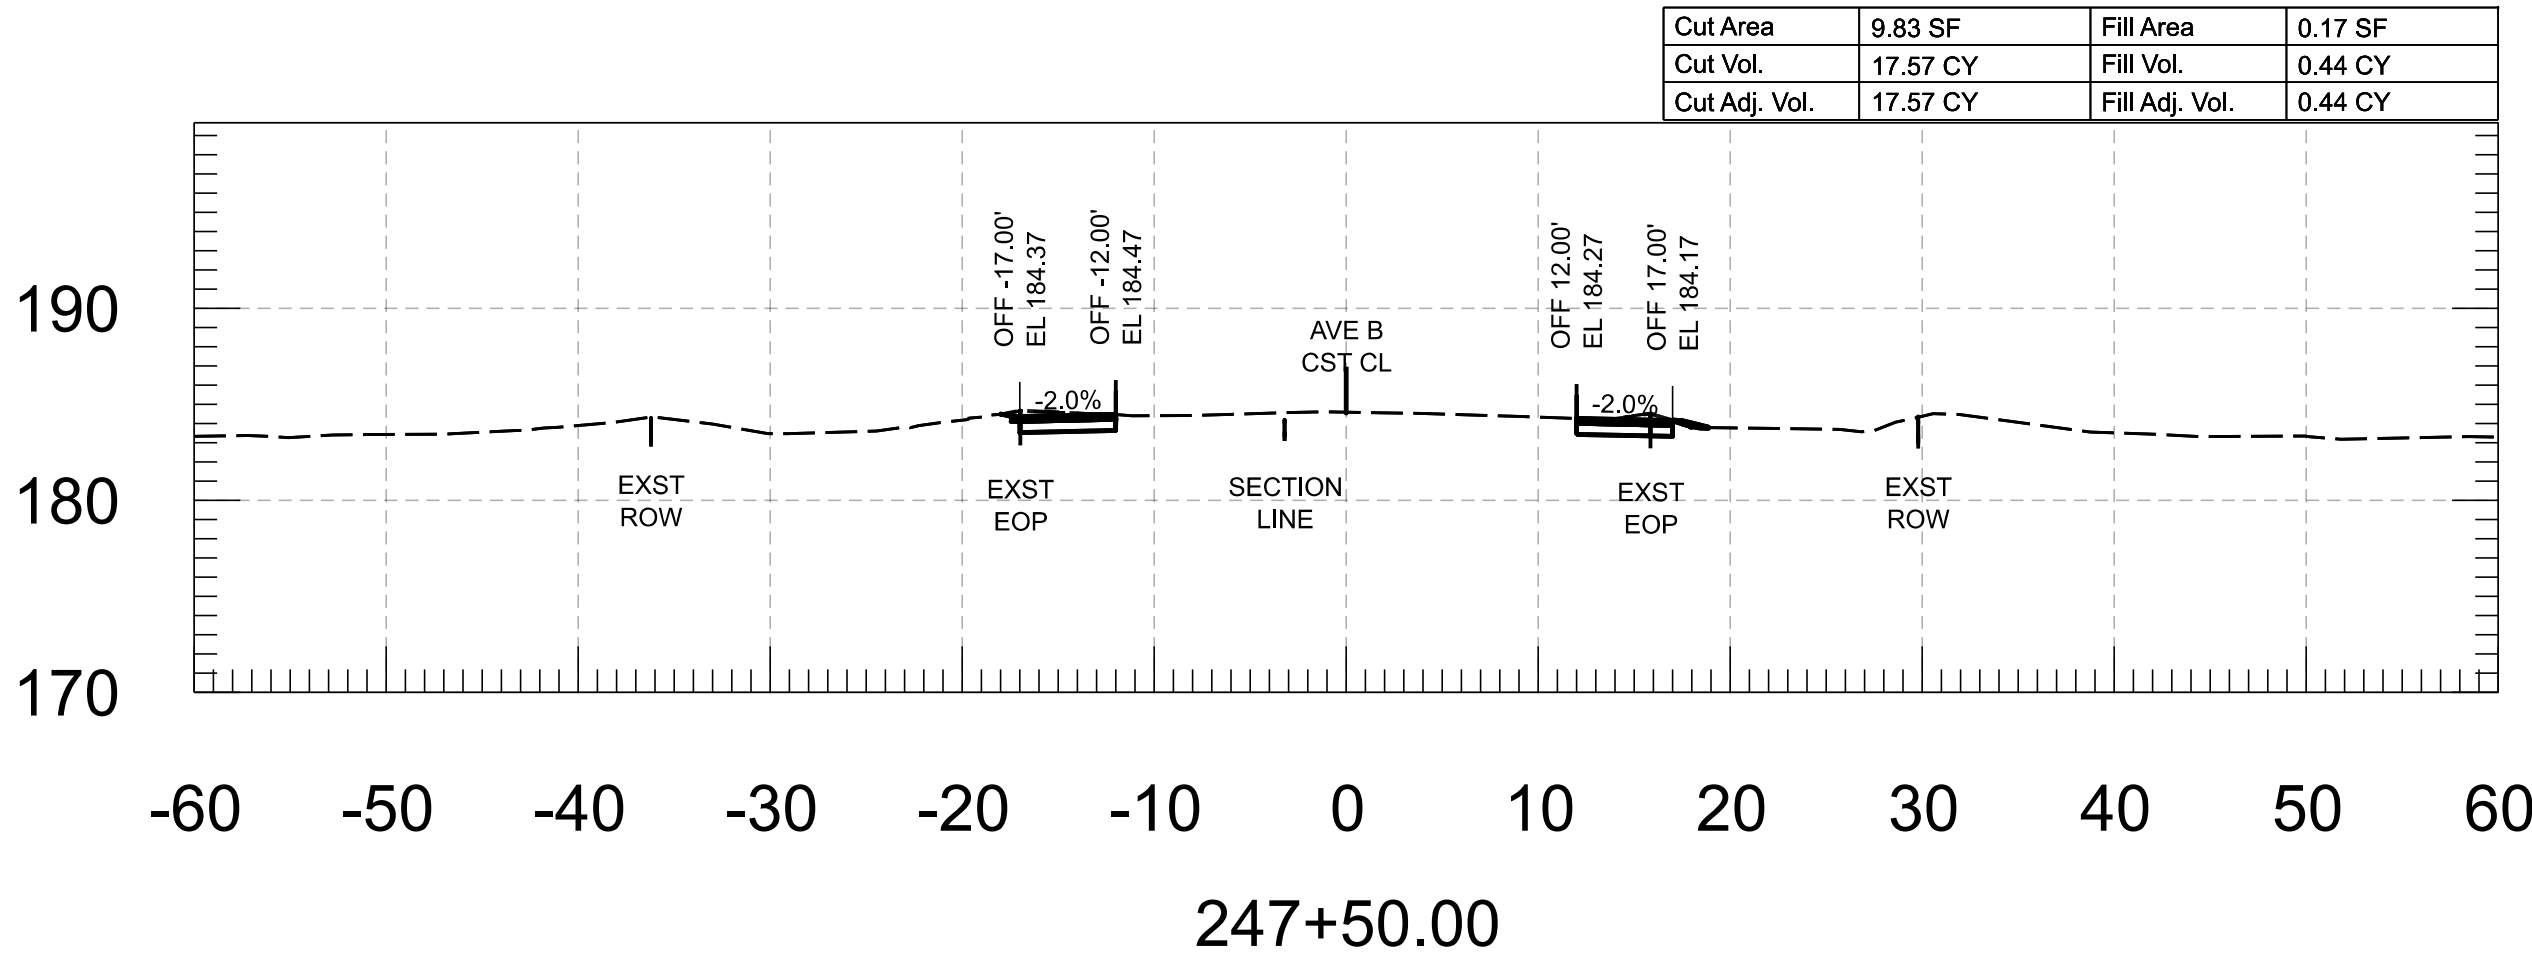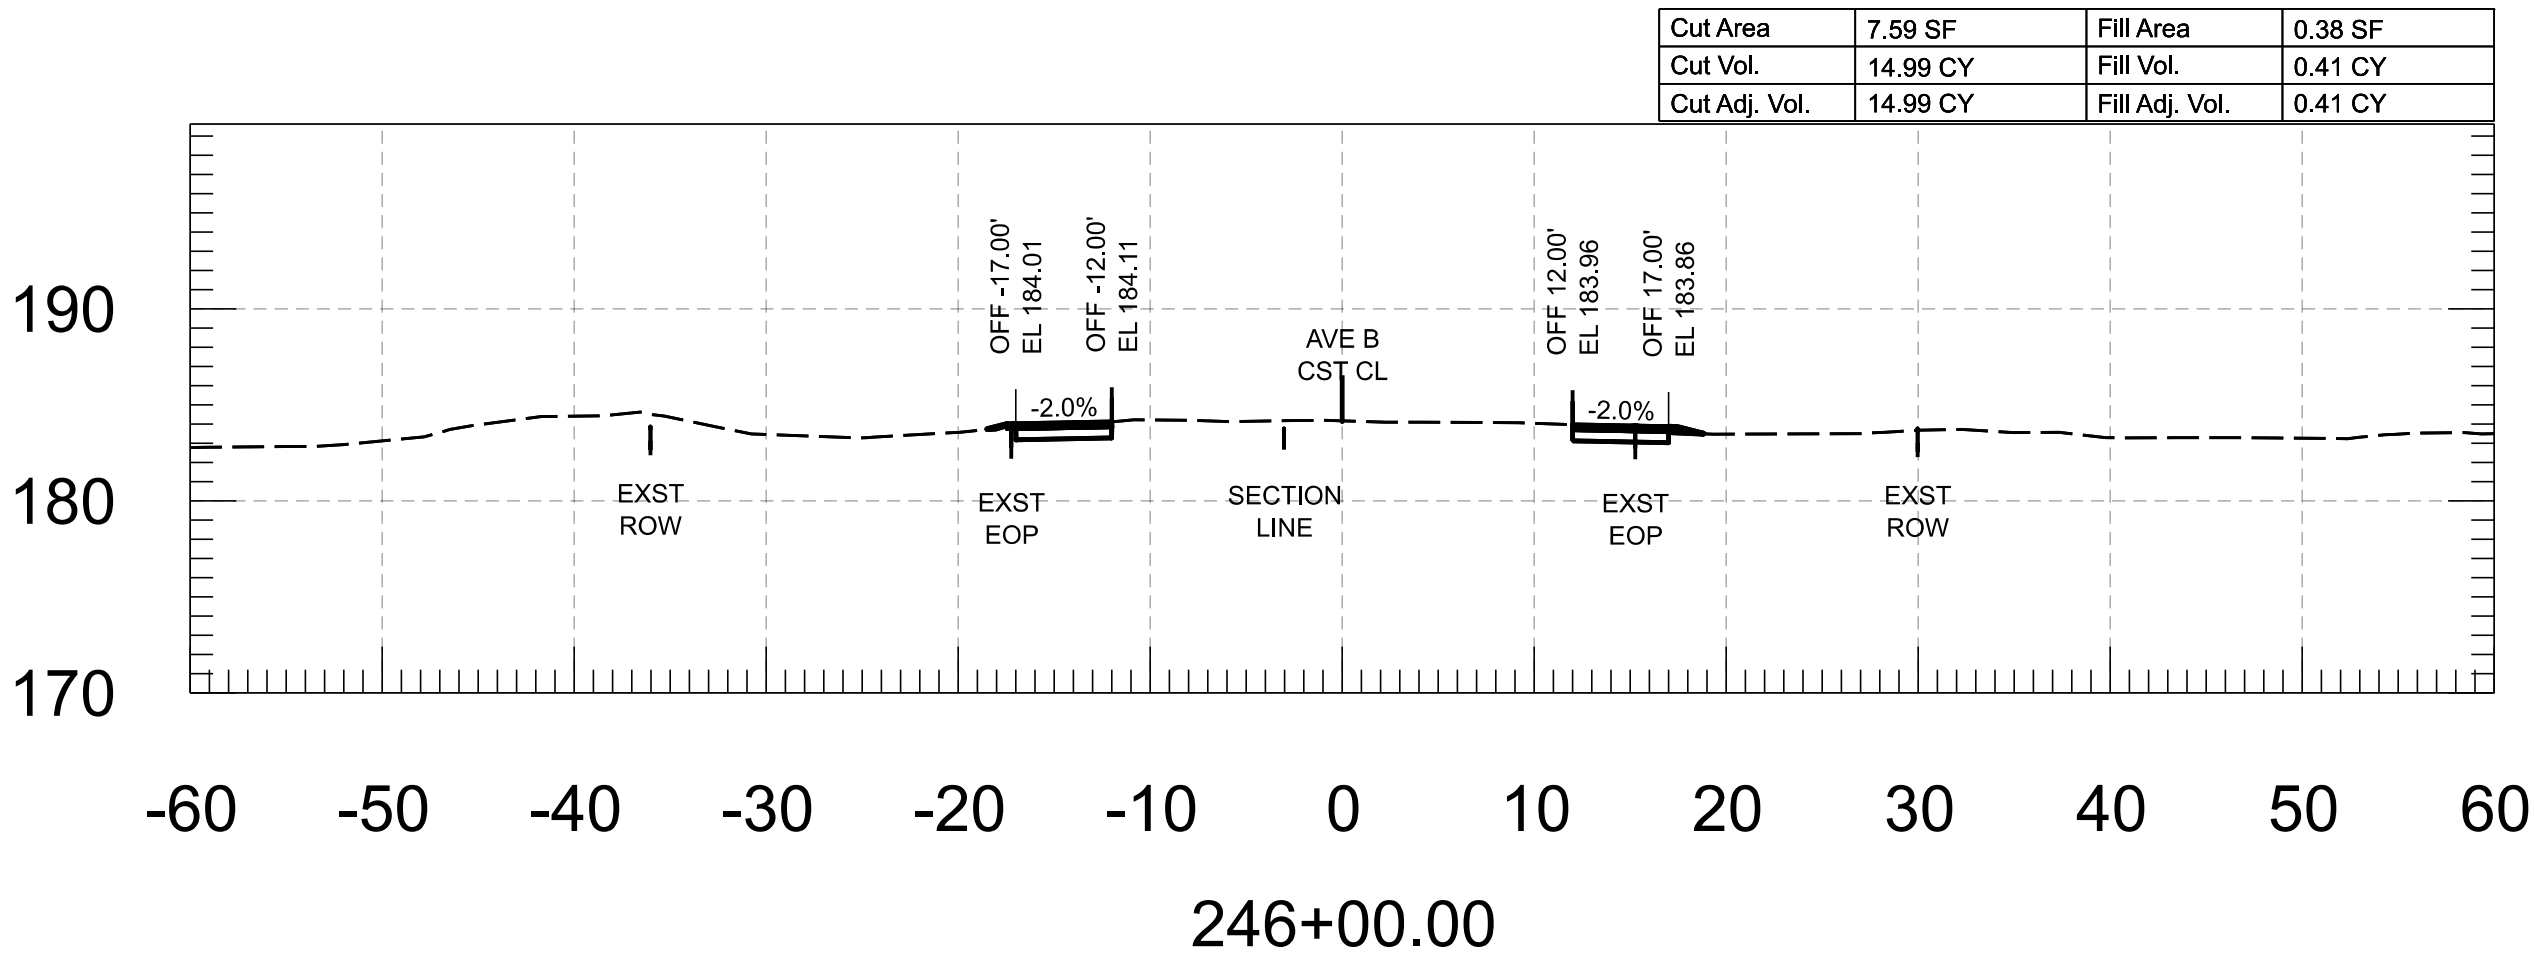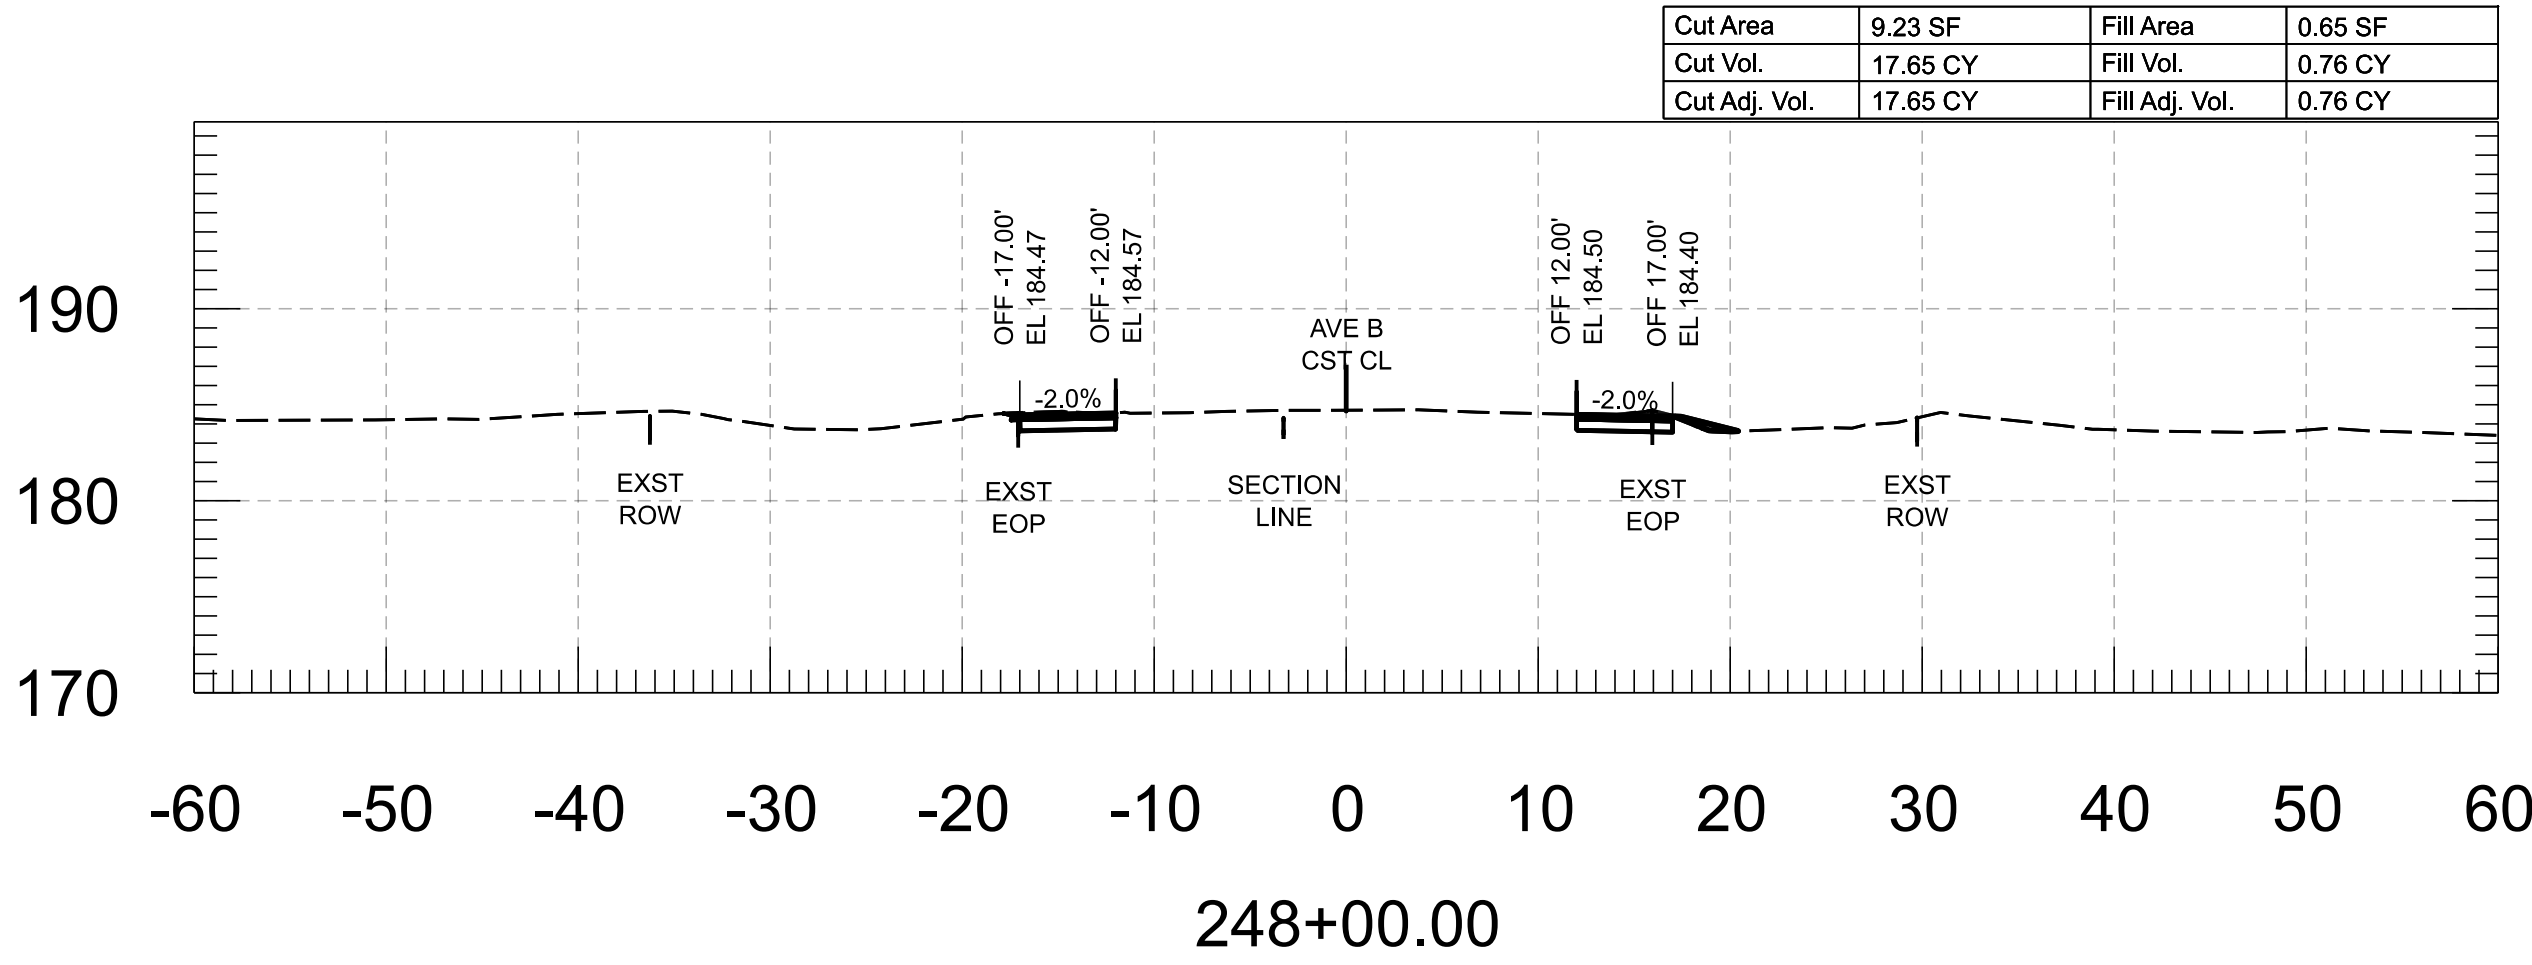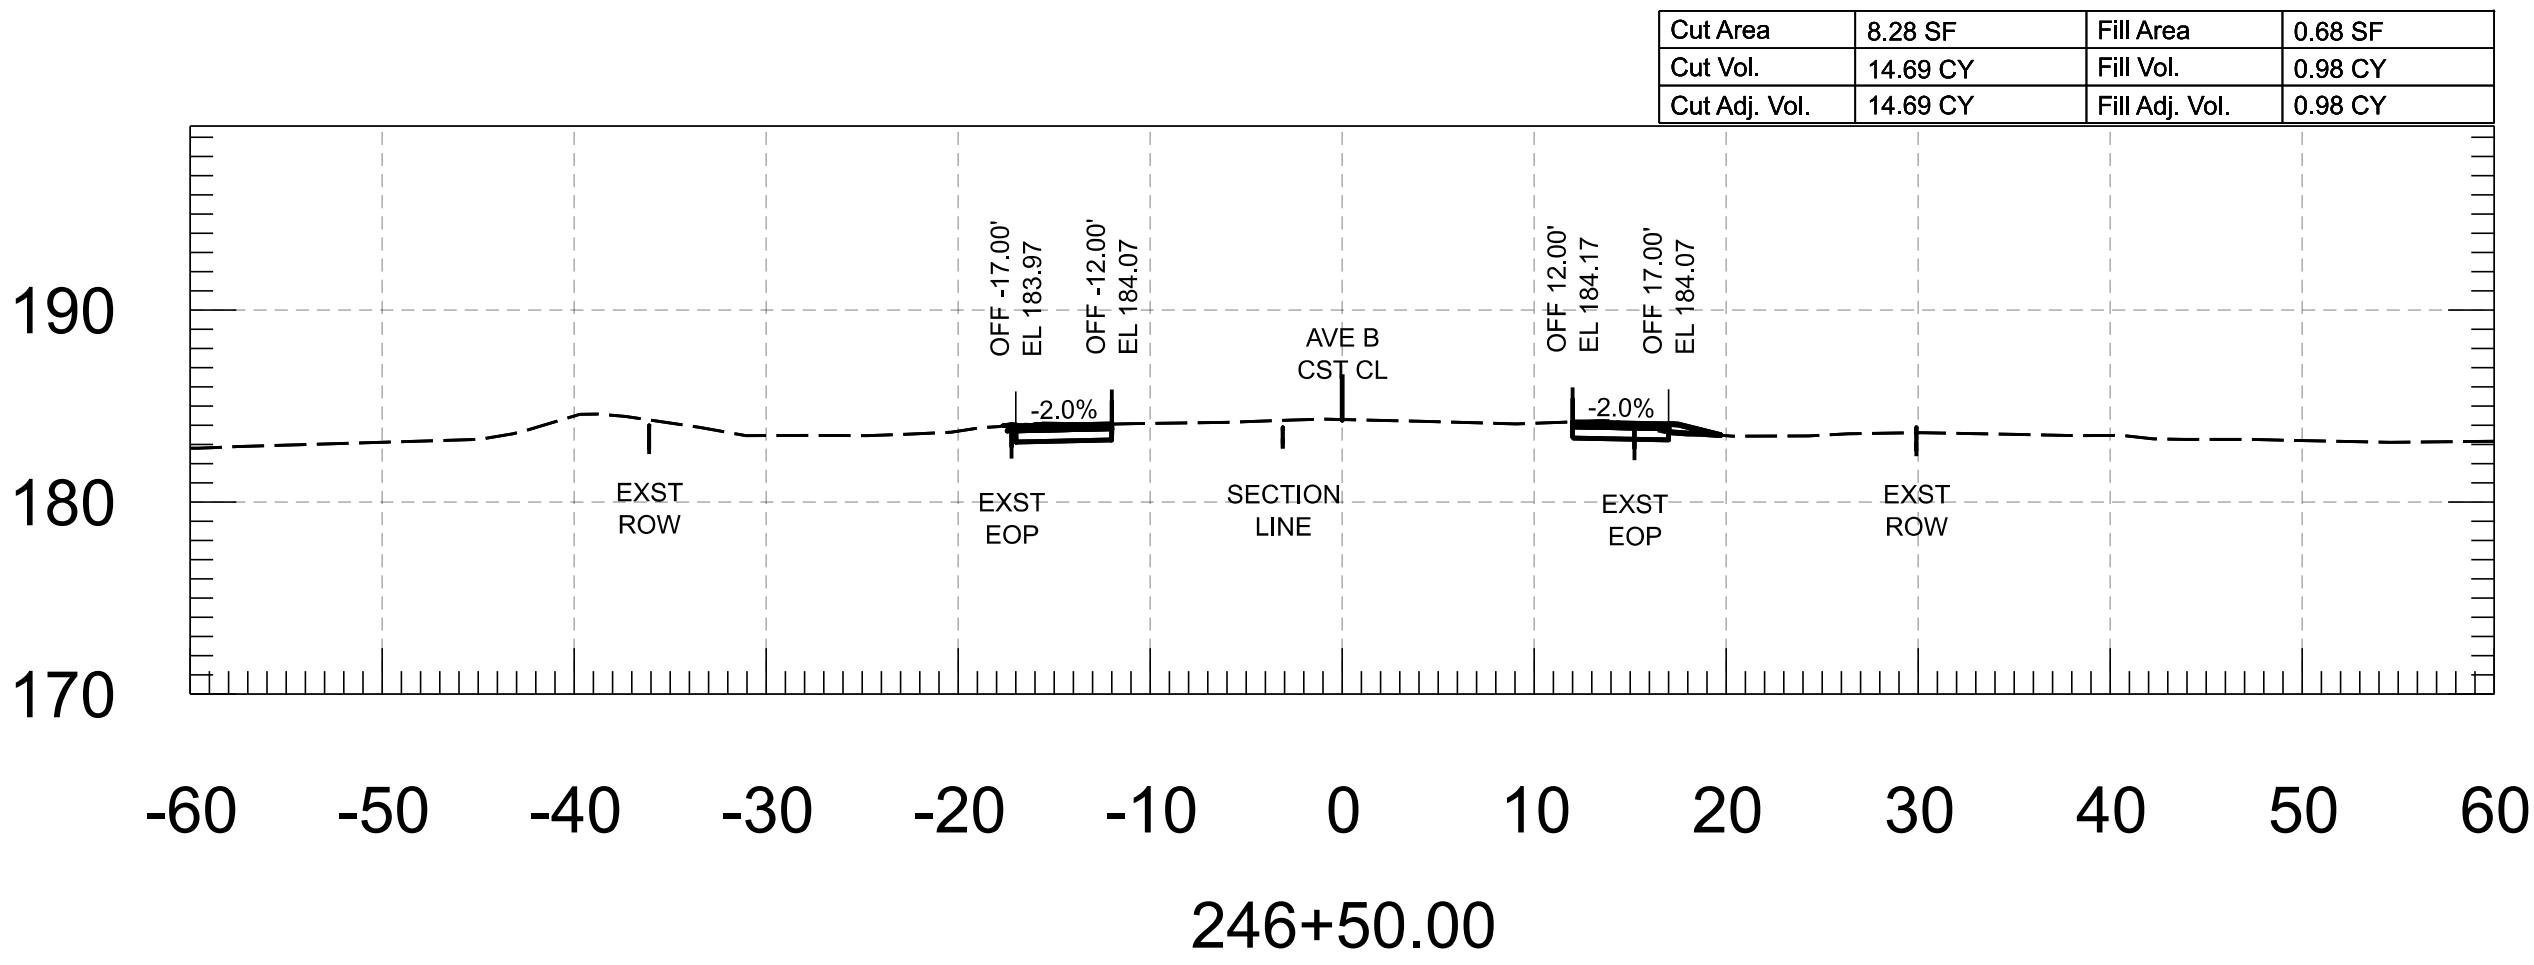


FOR INFORMATION ONLY		NAME	DATE	ARIZONA DEPARTMENT OF TRANSPORTATION PROJECT DELIVERY AND OPERATIONS DIVISION ROADWAY DESIGN SECTION	ROUTE	F.H.W.A. Arizona Division	STATE ARIZ.	PROJECT NO.	FEDERAL ID NO.	SHEET NO.	TOTAL SHEETS	RECORD DRAWING	
	DESIGN	M. SCHOEN	07/26					0000 YU YYU	YYU-0(221)T	78	86		
	DRAWN	P. ESCOBAR	07/26										
	CHECKED	H. RIOS	07/26										
		 WSP USA Inc. 1230 West Washington Street, Suite 600 Tempe, AZ 85288	AVE B CROSS SECTIONS			MILEPOST	LOCATION AVENUE B, COUNTY 18TH ST - SR 195						
					STRUCTURE NO.	TRACS NO. T0439 01C							___ OF ___


Cut Area	6.97 SF	Fill Area	0.43 SF
Cut Vol.	13.04 CY	Fill Vol.	0.81 CY
Cut Adj. Vol.	13.04 CY	Fill Adj. Vol.	0.81 CY

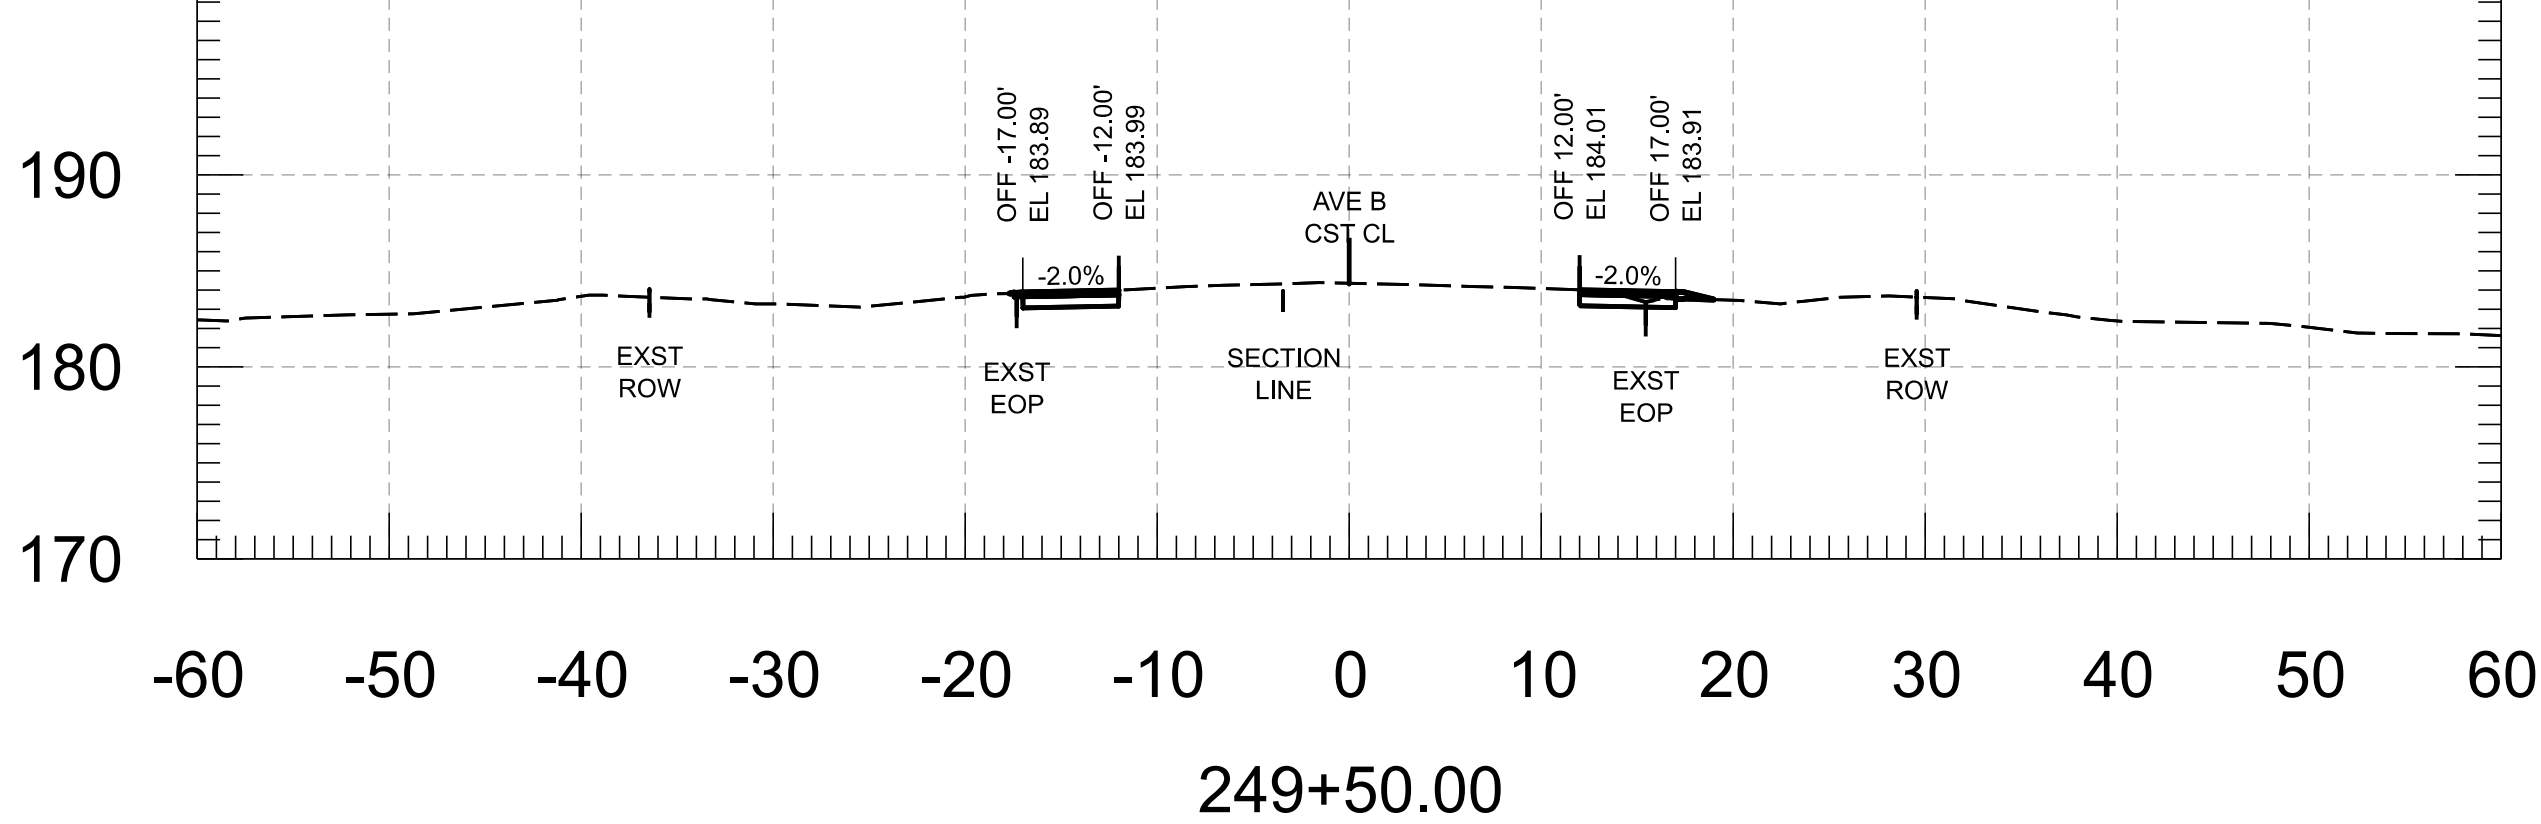


Cut Area	7.92 SF	Fill Area	0.38 SF
Cut Vol.	14.53 CY	Fill Vol.	0.80 CY
Cut Adj. Vol.	14.53 CY	Fill Adj. Vol.	0.80 CY

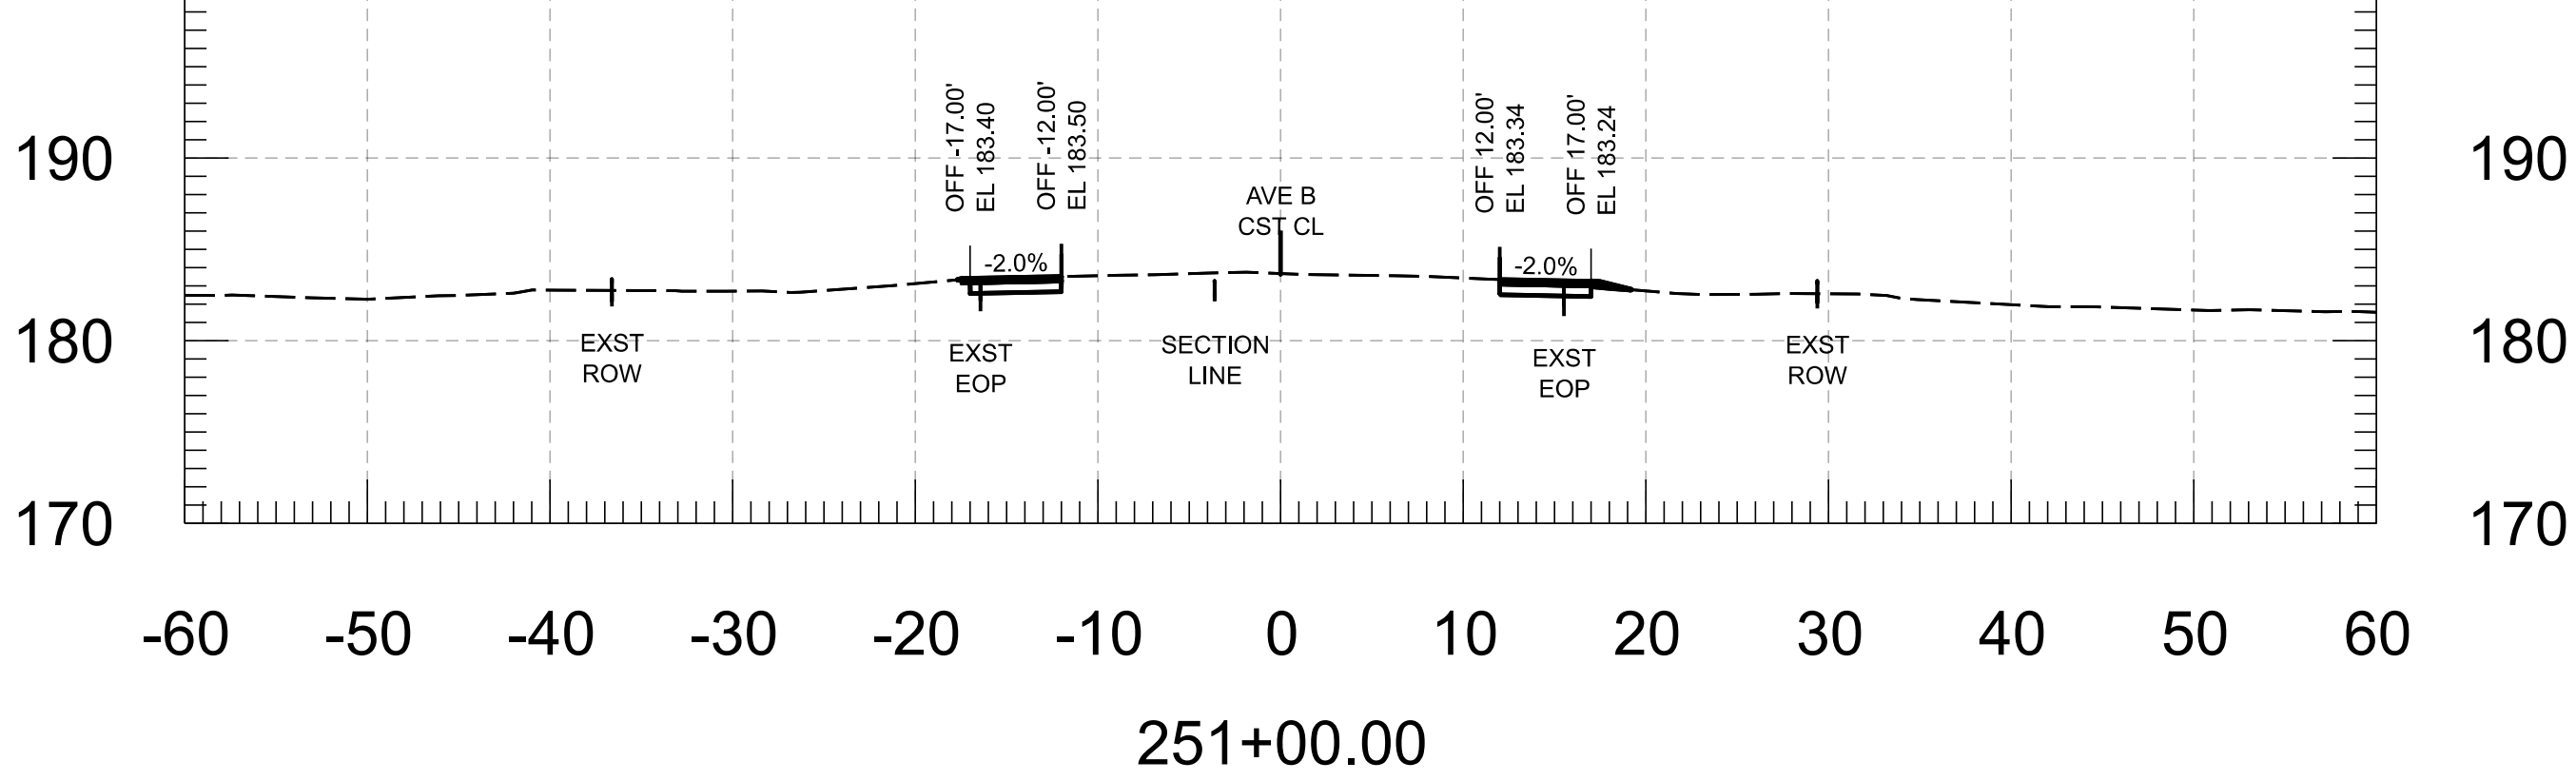


Cut Area	7.11 SF	Fill Area	0.45 SF
Cut Vol.	14.30 CY	Fill Vol.	0.71 CY
Cut Adj. Vol.	14.30 CY	Fill Adj. Vol.	0.71 CY

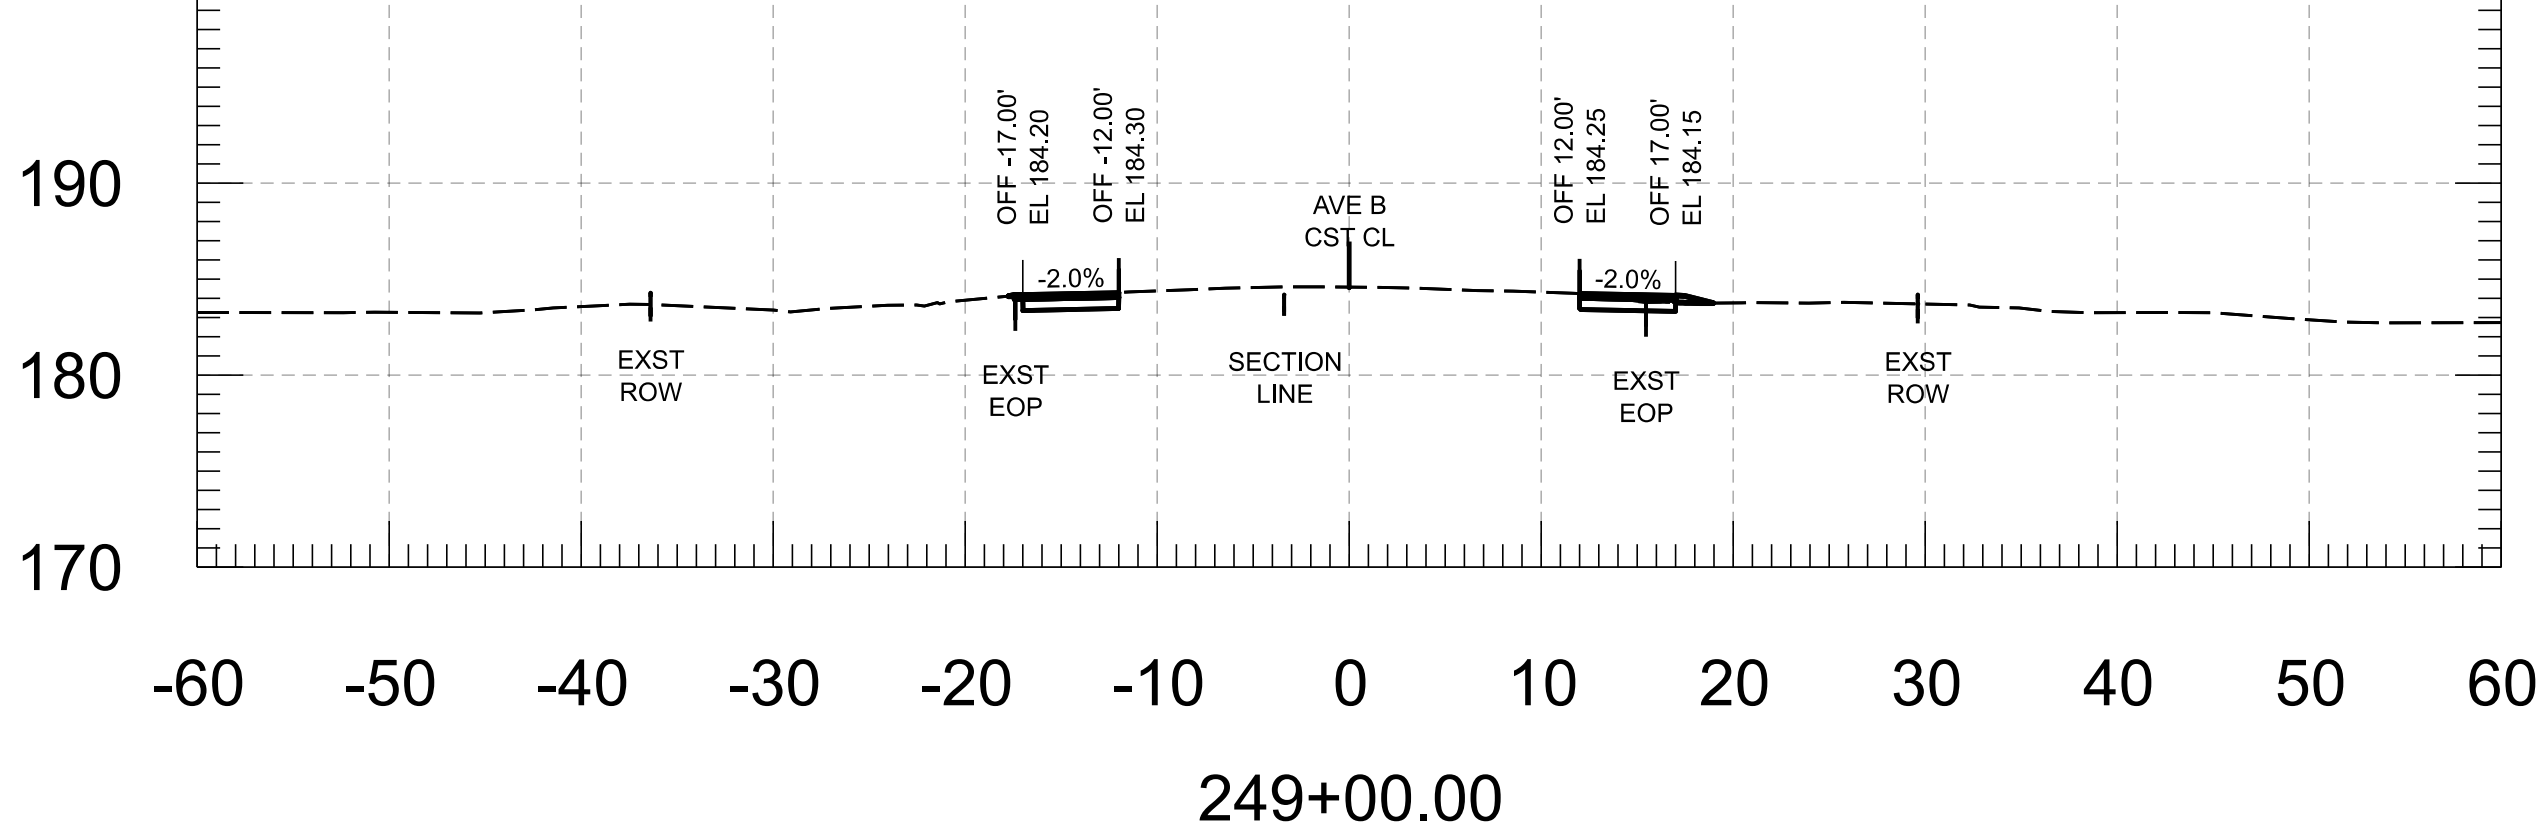


Cut Area	7.78 SF	Fill Area	0.48 SF
Cut Vol.	13.01 CY	Fill Vol.	1.12 CY
Cut Adj. Vol.	13.01 CY	Fill Adj. Vol.	1.12 CY

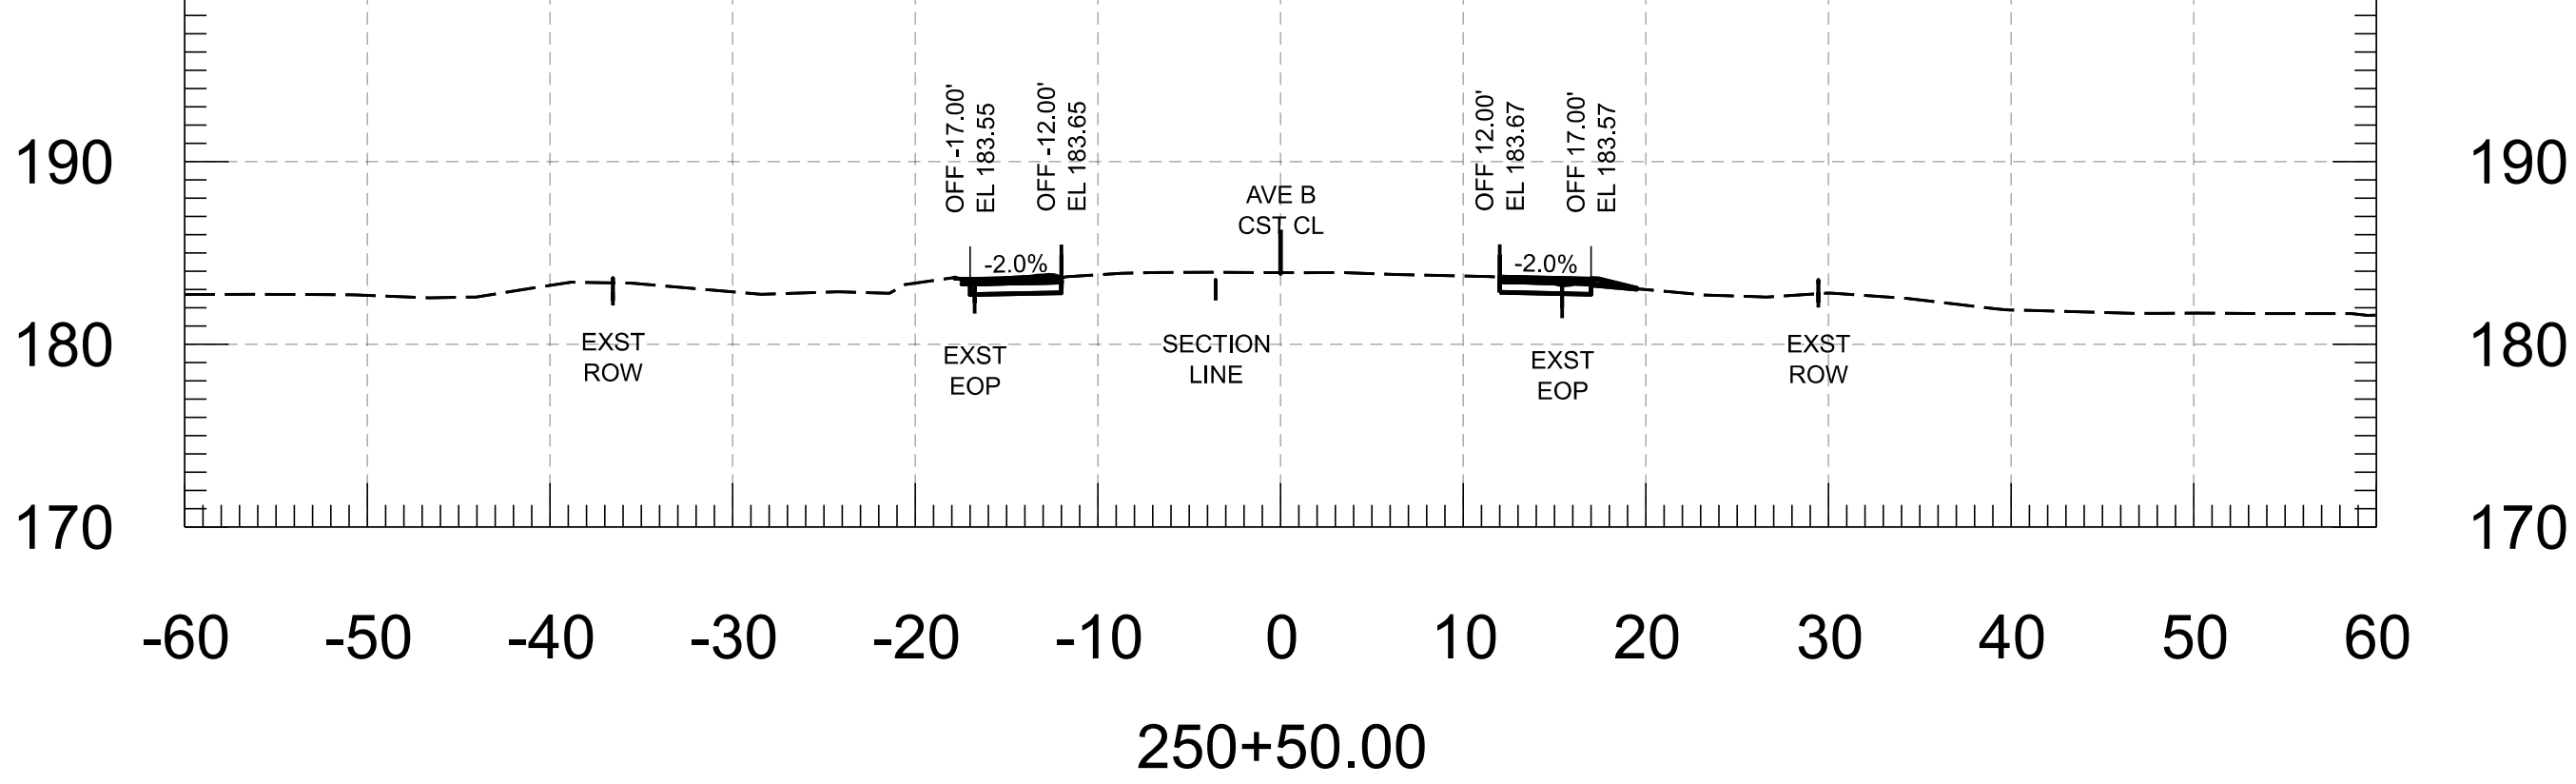


Cut Area	8.33 SF	Fill Area	0.32 SF
Cut Vol.	16.27 CY	Fill Vol.	0.90 CY
Cut Adj. Vol.	16.27 CY	Fill Adj. Vol.	0.90 CY

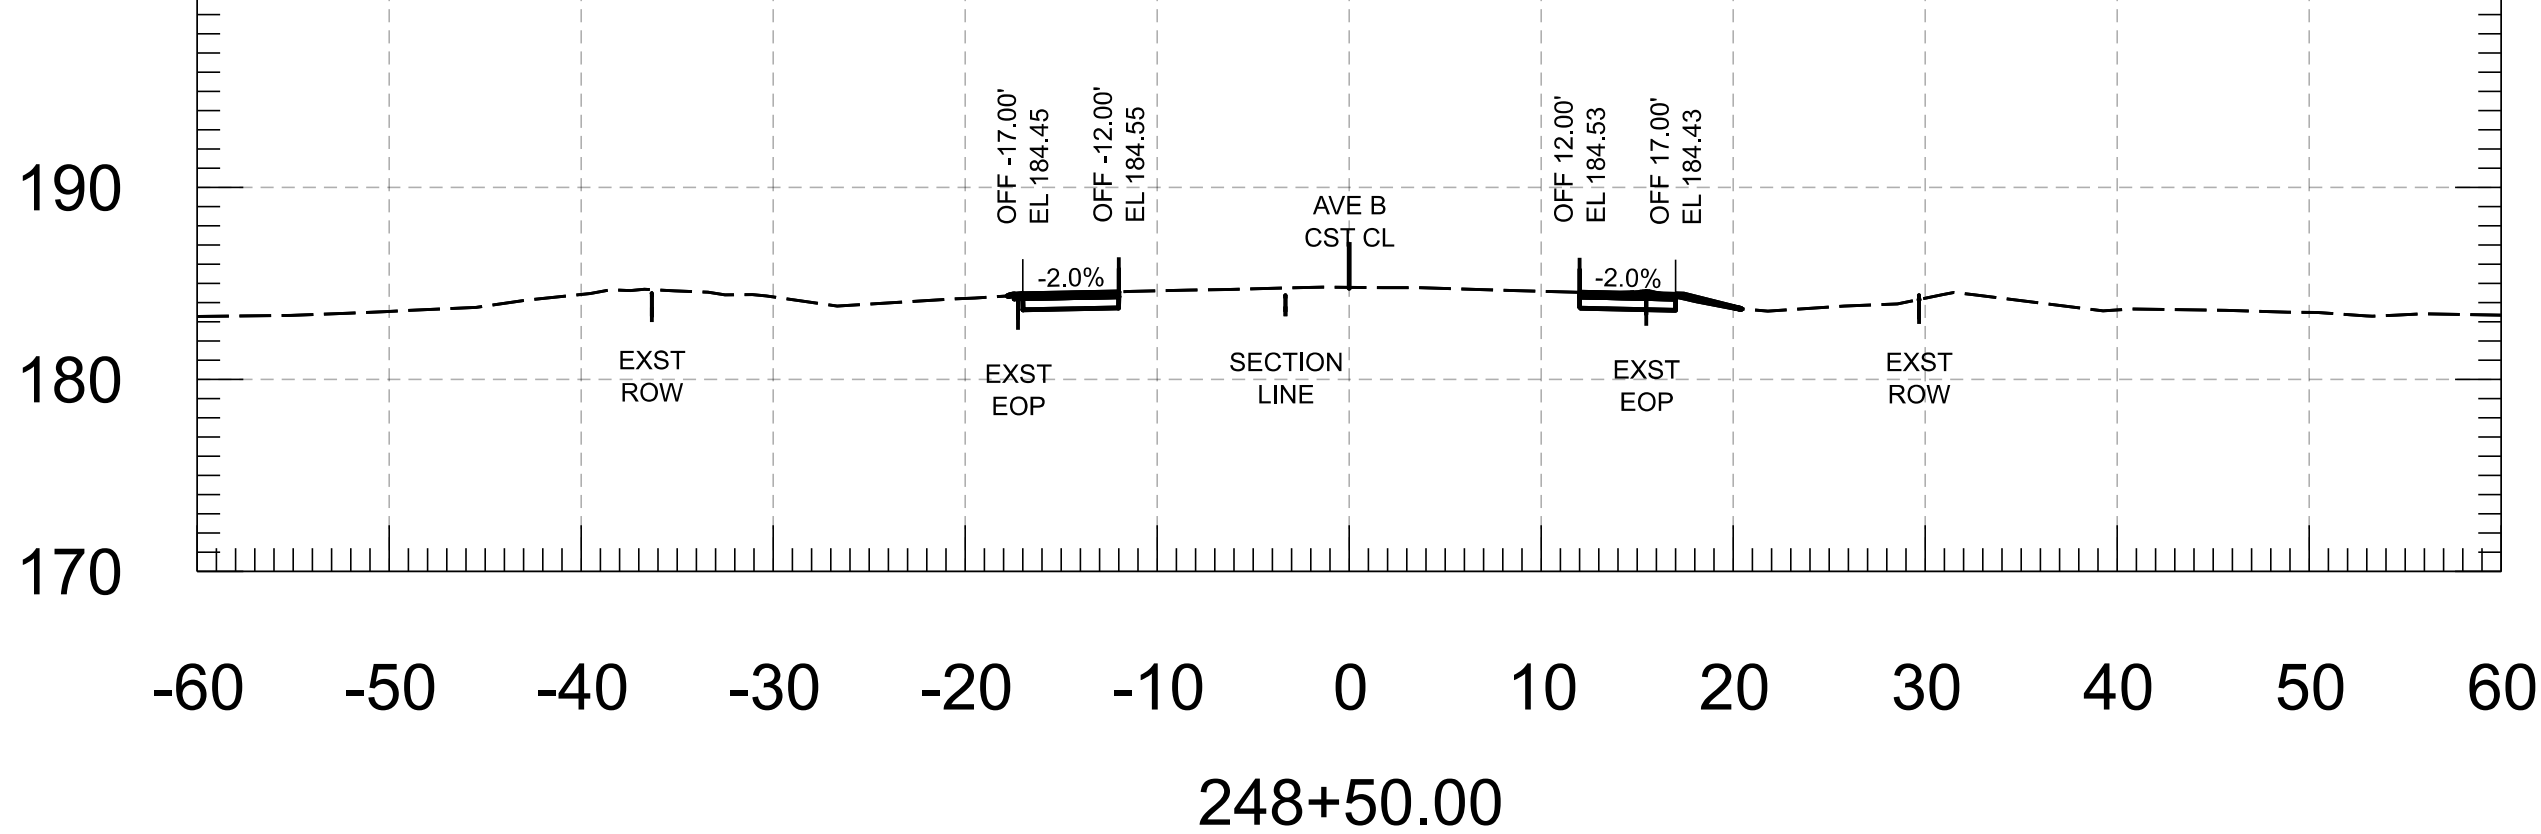


Cut Area	6.28 SF	Fill Area	0.73 SF
Cut Vol.	12.27 CY	Fill Vol.	1.07 CY
Cut Adj. Vol.	12.27 CY	Fill Adj. Vol.	1.07 CY

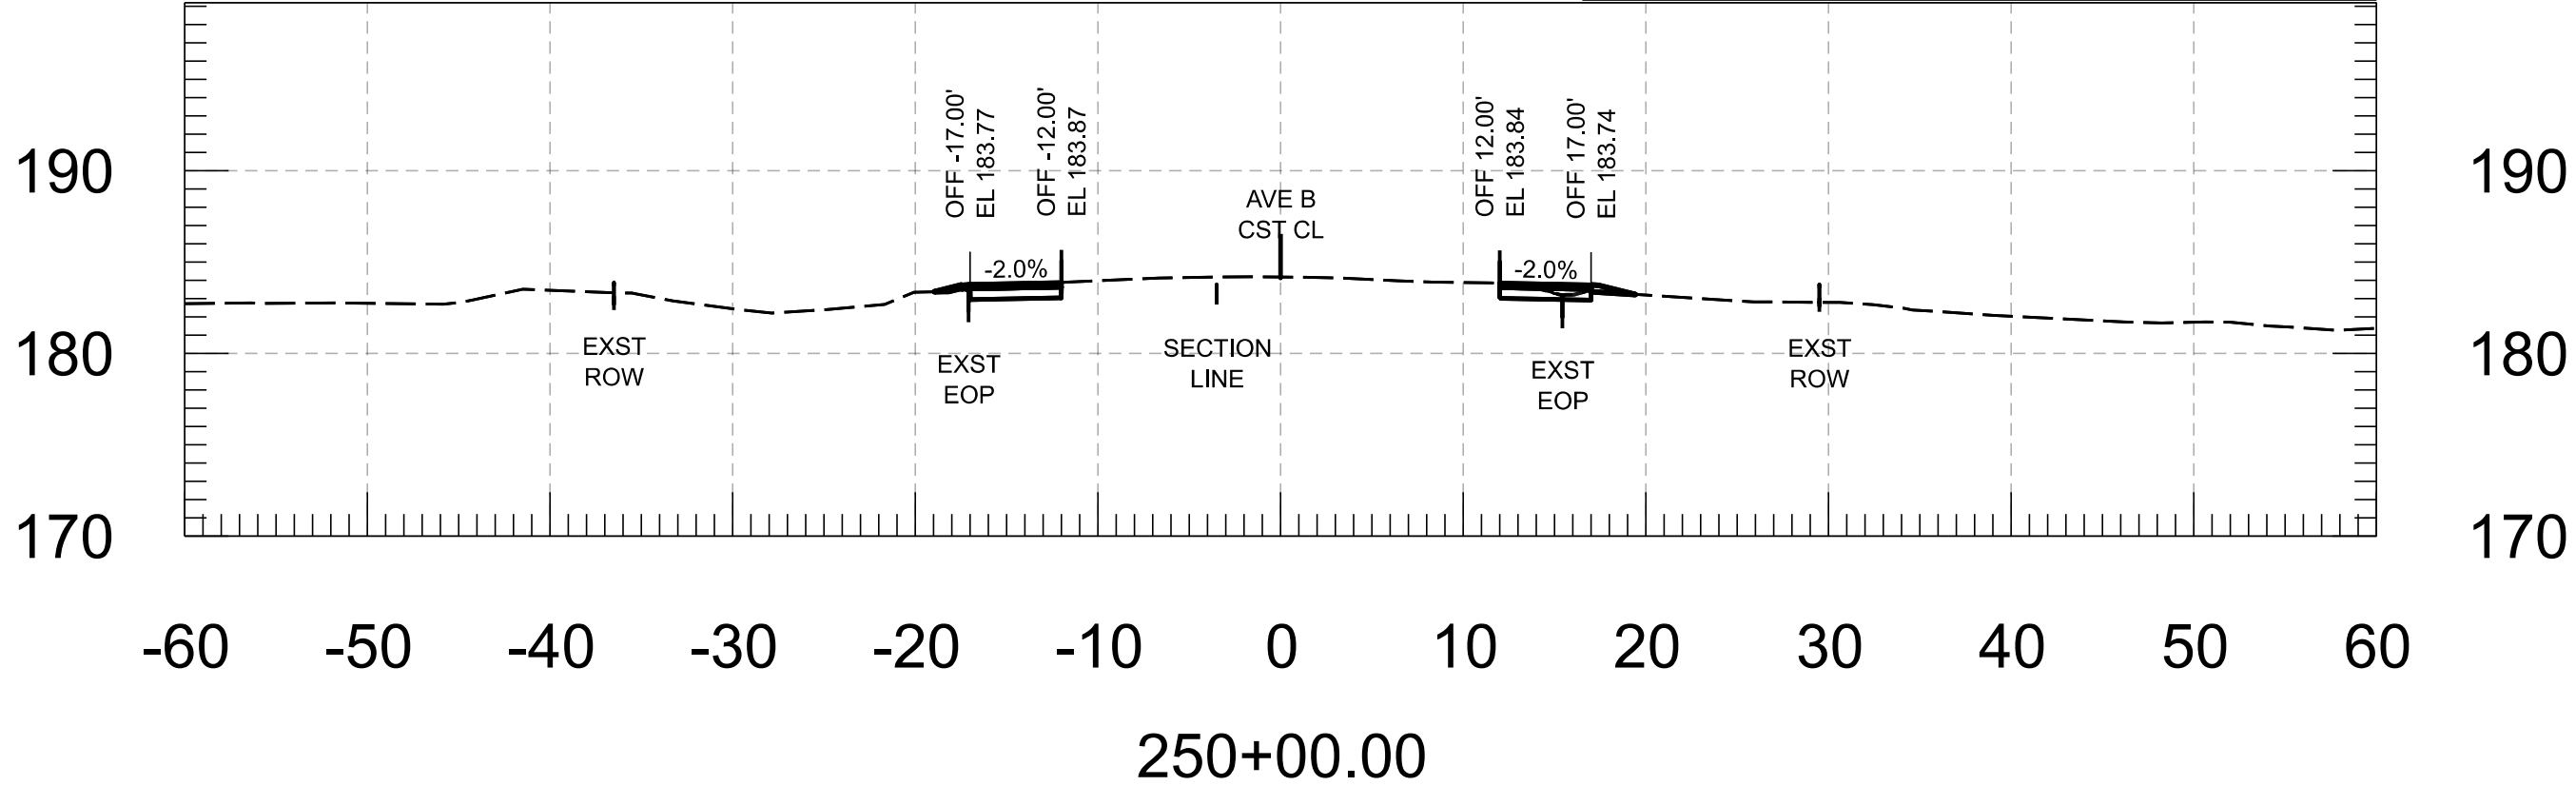


 FOR INFORMATION ONLY		NAME	DATE	ARIZONA DEPARTMENT OF TRANSPORTATION PROJECT DELIVERY AND OPERATIONS DIVISION ROADWAY DESIGN SECTION	ROUTE	F.H.W.A. Arizona Division	STATE ARIZ.	PROJECT NO.	FEDERAL ID NO.	SHEET NO.	TOTAL SHEETS	RECORD DRAWING	
	DESIGN	M. SCHOEN	07/26					0000 YU YYU	YYU-0(221)T	79	86		
	DRAWN	P. ESCOBAR	07/26										
	CHECKED	H. RIOS	07/26										
		 WSP USA Inc. 1230 West Washington Street, Suite 600 Tempe, AZ 85288	AVE B CROSS SECTIONS			MILEPOST	LOCATION AVENUE B, COUNTY 18TH ST - SR 195						
					STRUCTURE NO.	TRACS NO. T0439 01C						___ OF ___	


Cut Area	8.07 SF	Fill Area	0.14 SF
Cut Vol.	13.56 CY	Fill Vol.	0.96 CY
Cut Adj. Vol.	13.56 CY	Fill Adj. Vol.	0.96 CY

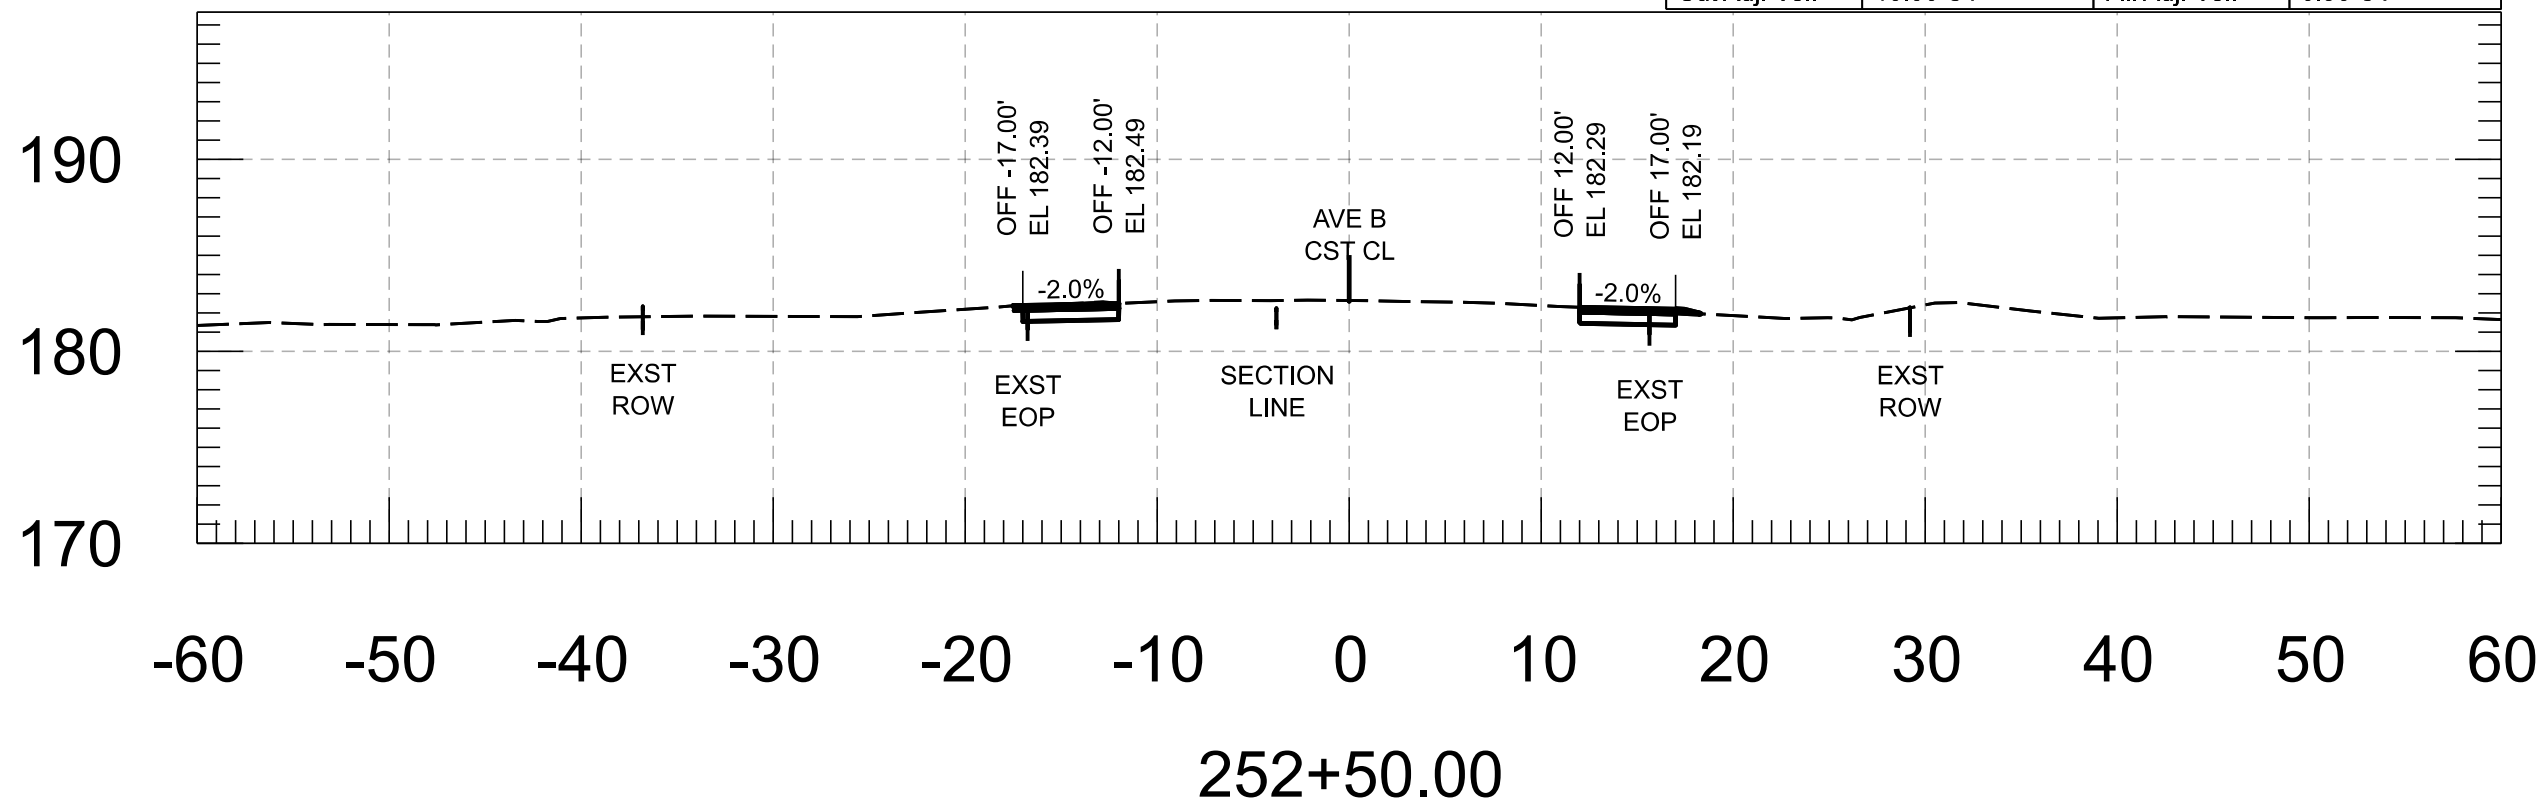


Cut Area	8.84 SF	Fill Area	0.00 SF
Cut Vol.	17.33 CY	Fill Vol.	0.00 CY
Cut Adj. Vol.	17.33 CY	Fill Adj. Vol.	0.00 CY

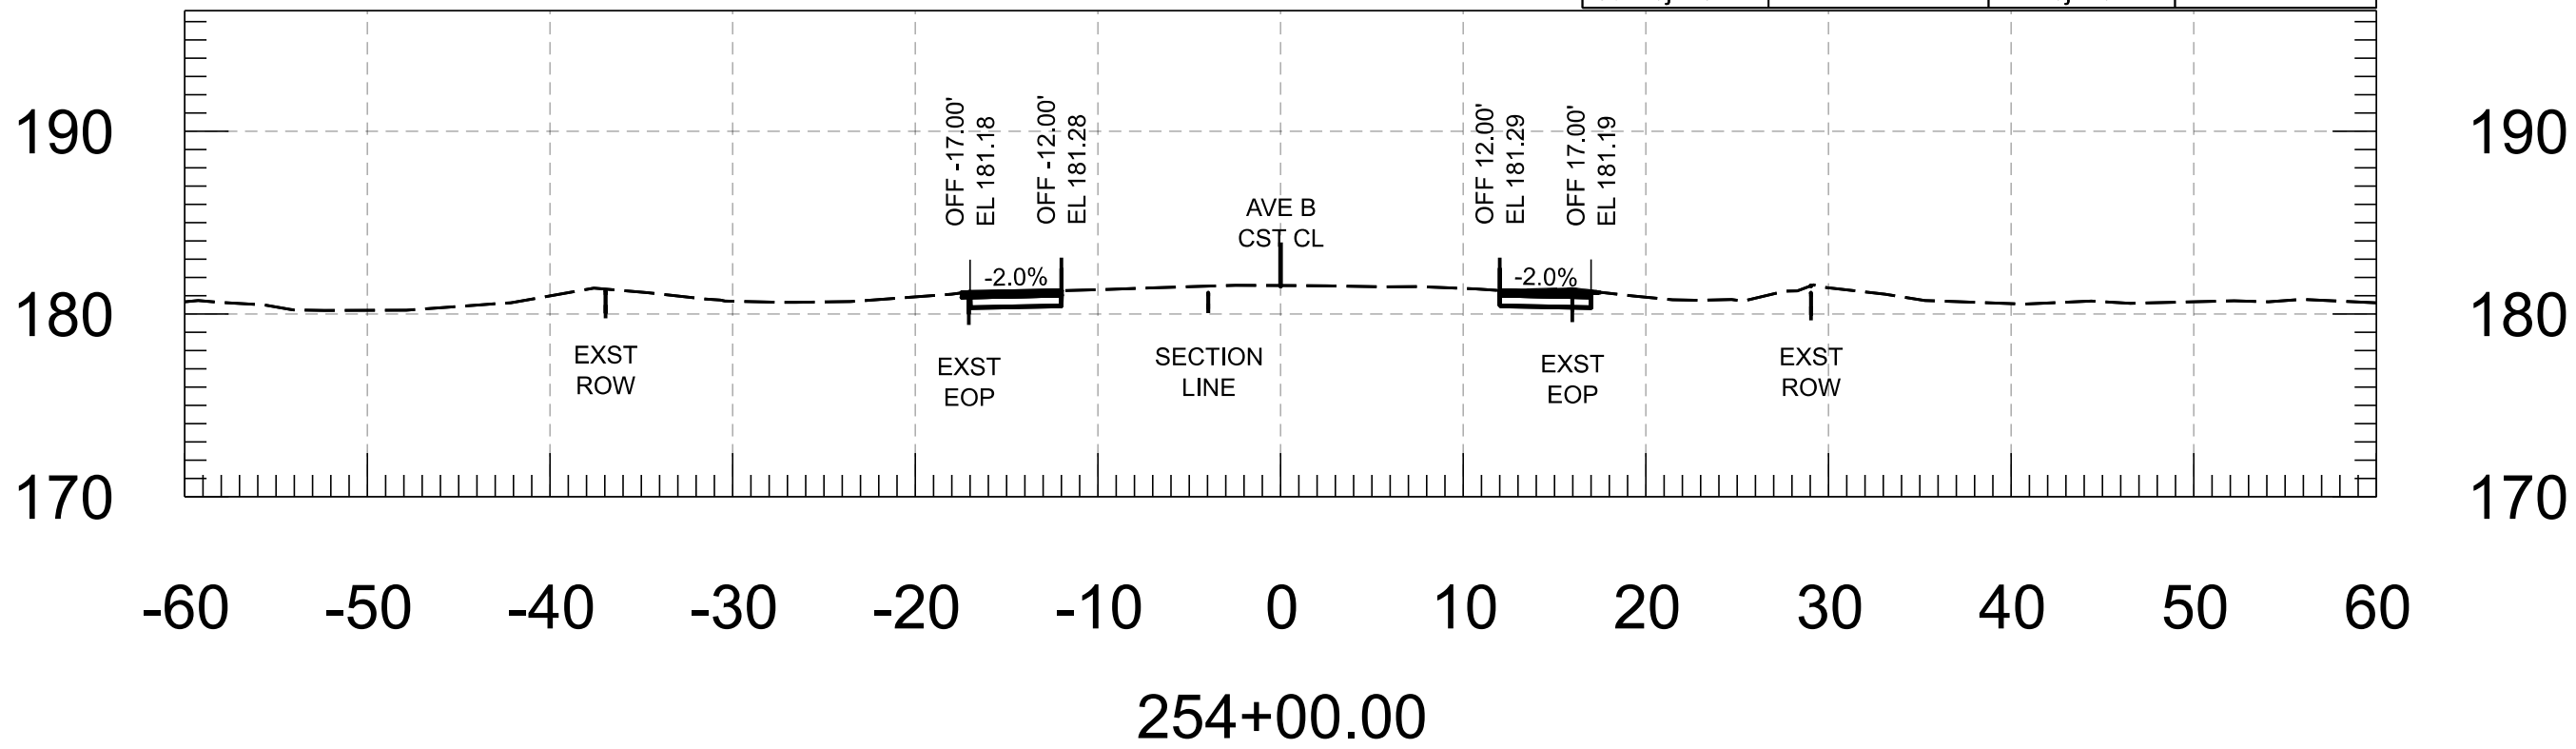


Cut Area	6.57 SF	Fill Area	0.90 SF
Cut Vol.	12.47 CY	Fill Vol.	1.68 CY
Cut Adj. Vol.	12.47 CY	Fill Adj. Vol.	1.68 CY

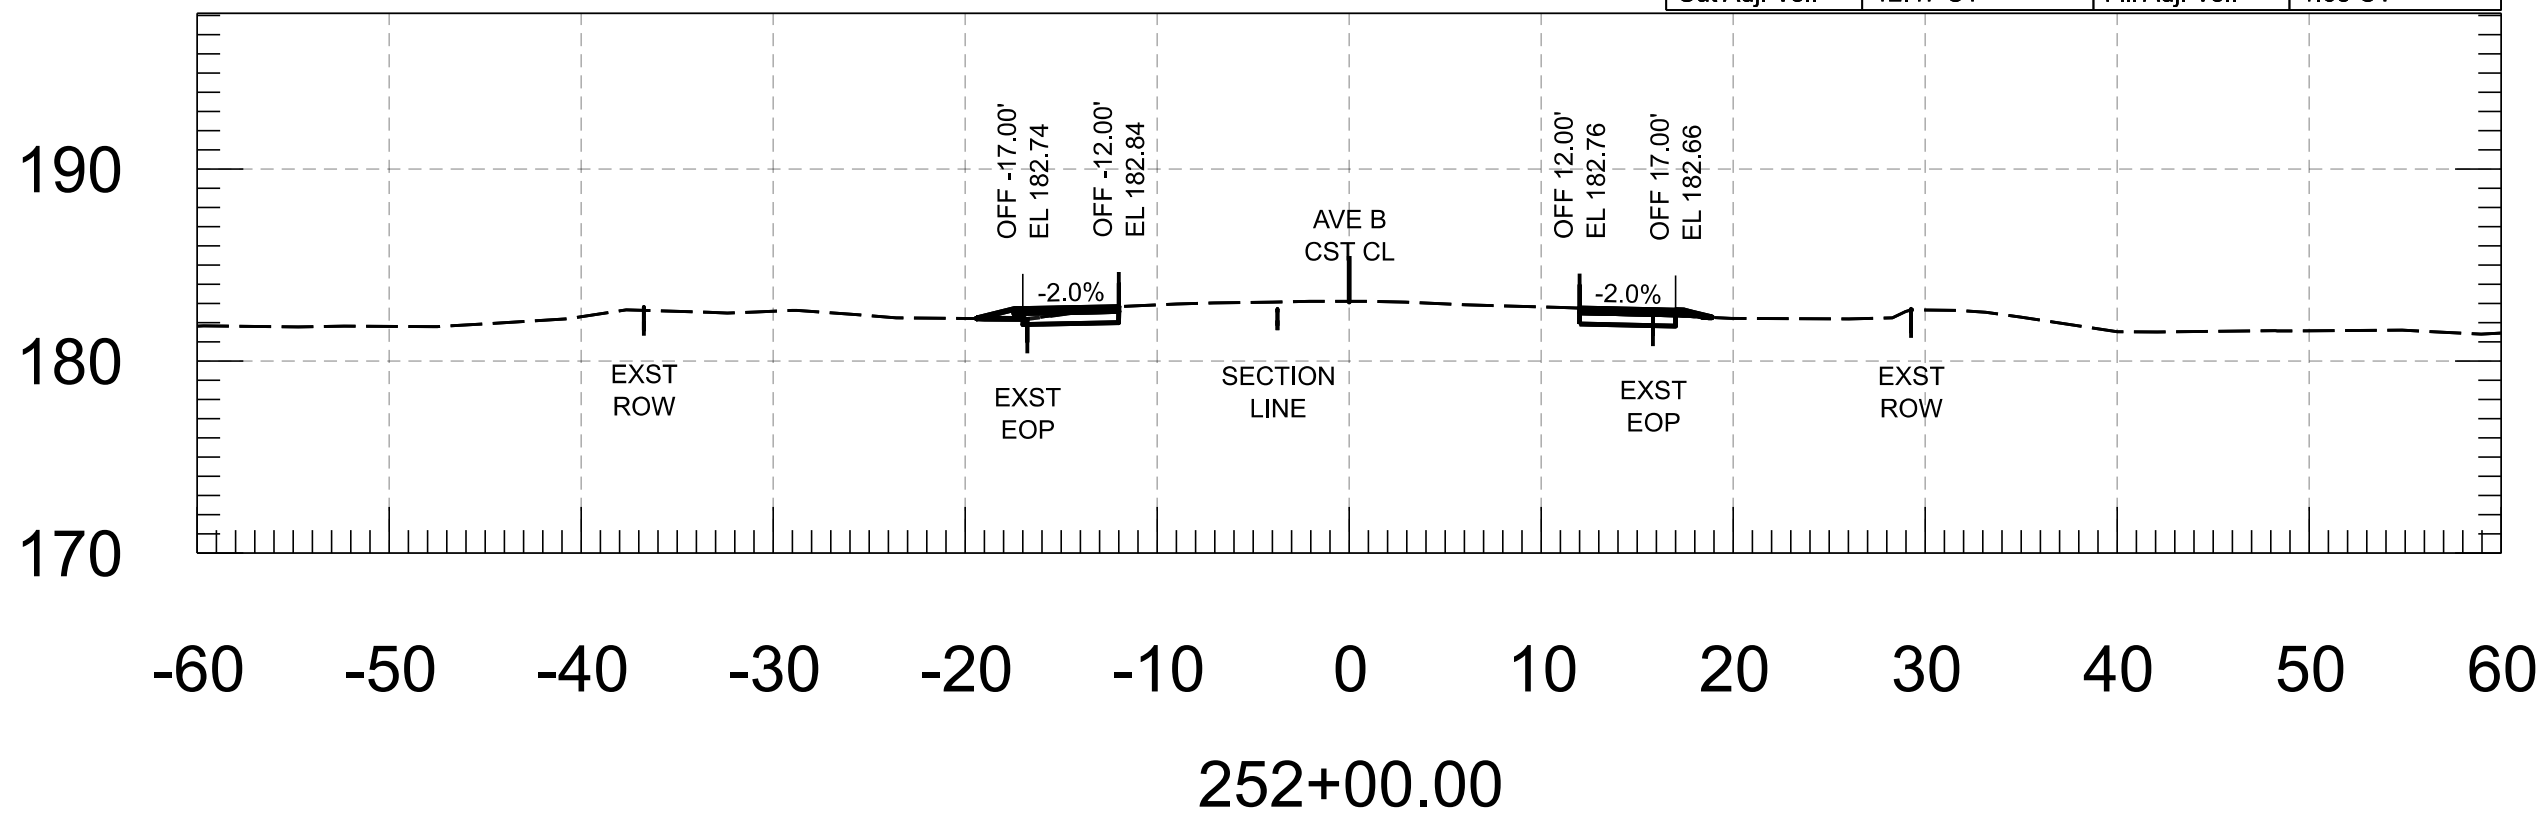


Cut Area	9.88 SF	Fill Area	0.00 SF
Cut Vol.	16.03 CY	Fill Vol.	0.23 CY
Cut Adj. Vol.	16.03 CY	Fill Adj. Vol.	0.23 CY

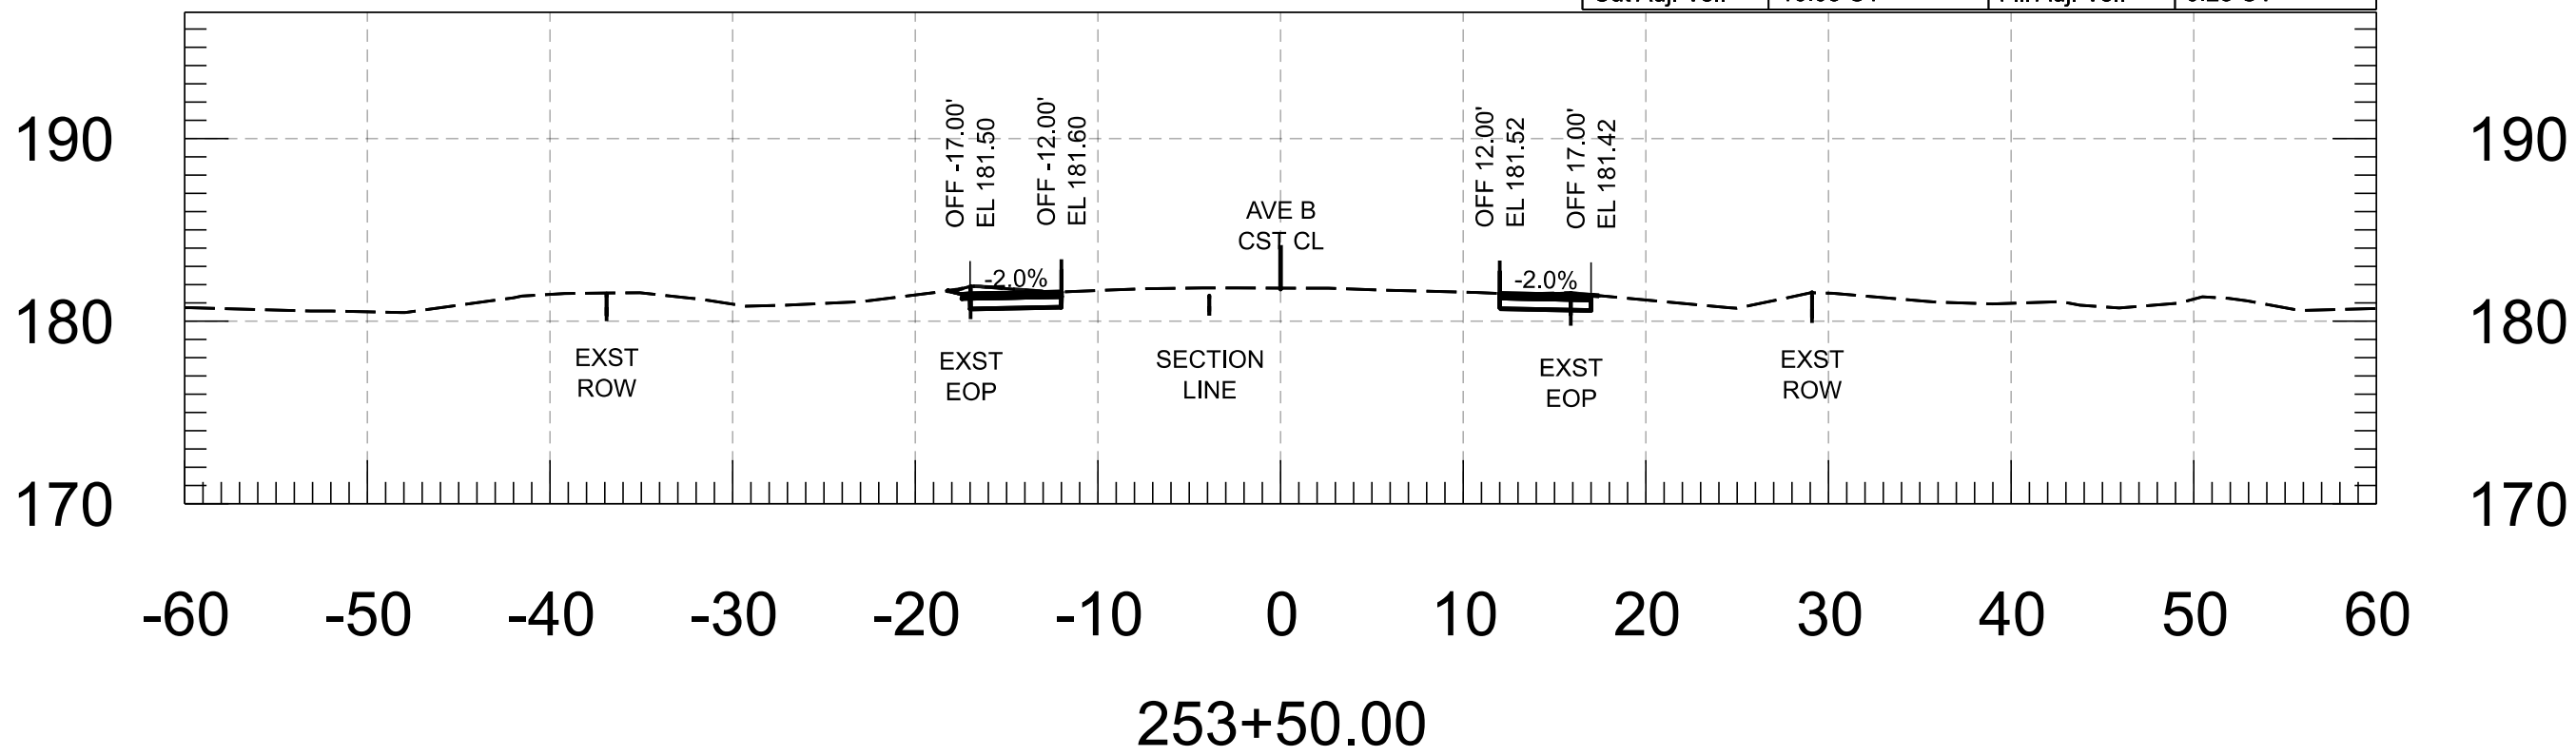


Cut Area	6.89 SF	Fill Area	0.92 SF
Cut Vol.	13.71 CY	Fill Vol.	1.21 CY
Cut Adj. Vol.	13.71 CY	Fill Adj. Vol.	1.21 CY






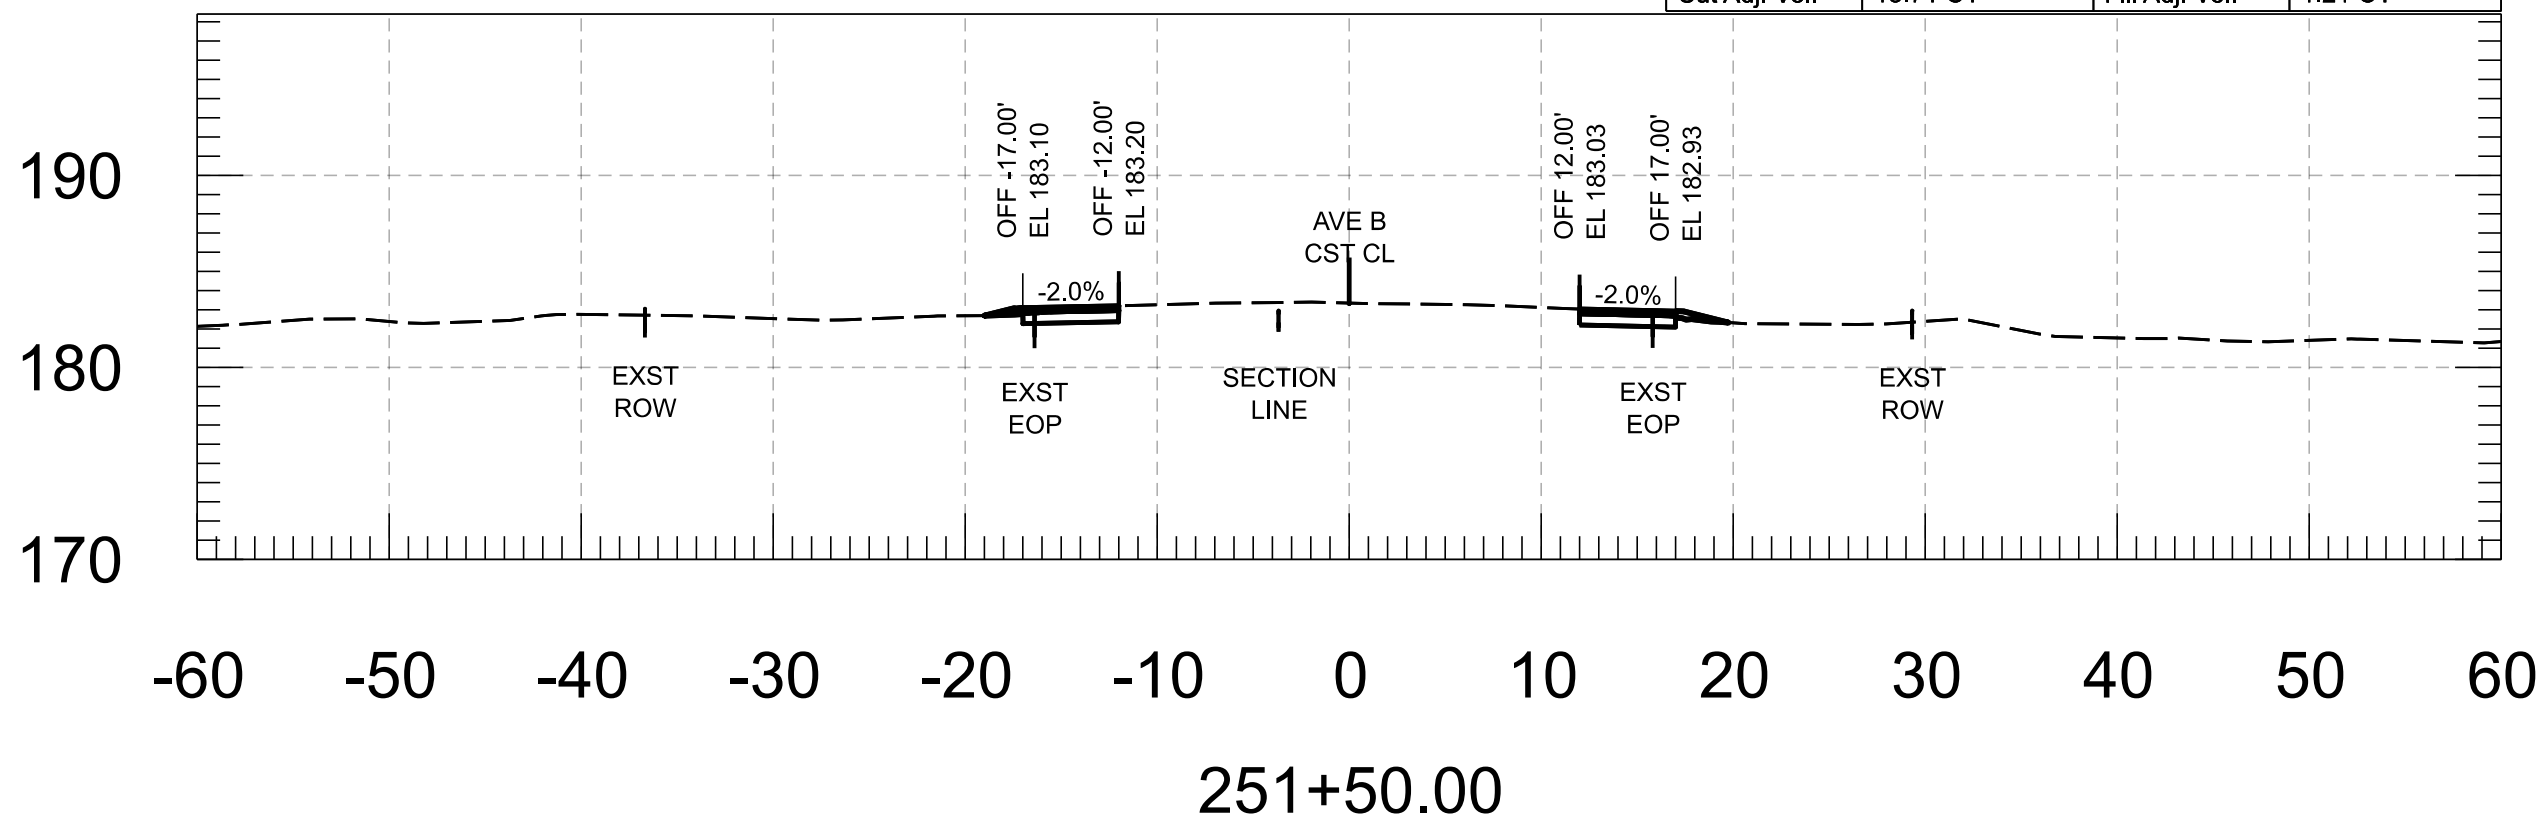


Cut Area	7.44 SF	Fill Area	0.25 SF
Cut Vol.	14.36 CY	Fill Vol.	0.37 CY
Cut Adj. Vol.	14.36 CY	Fill Adj. Vol.	0.37 CY

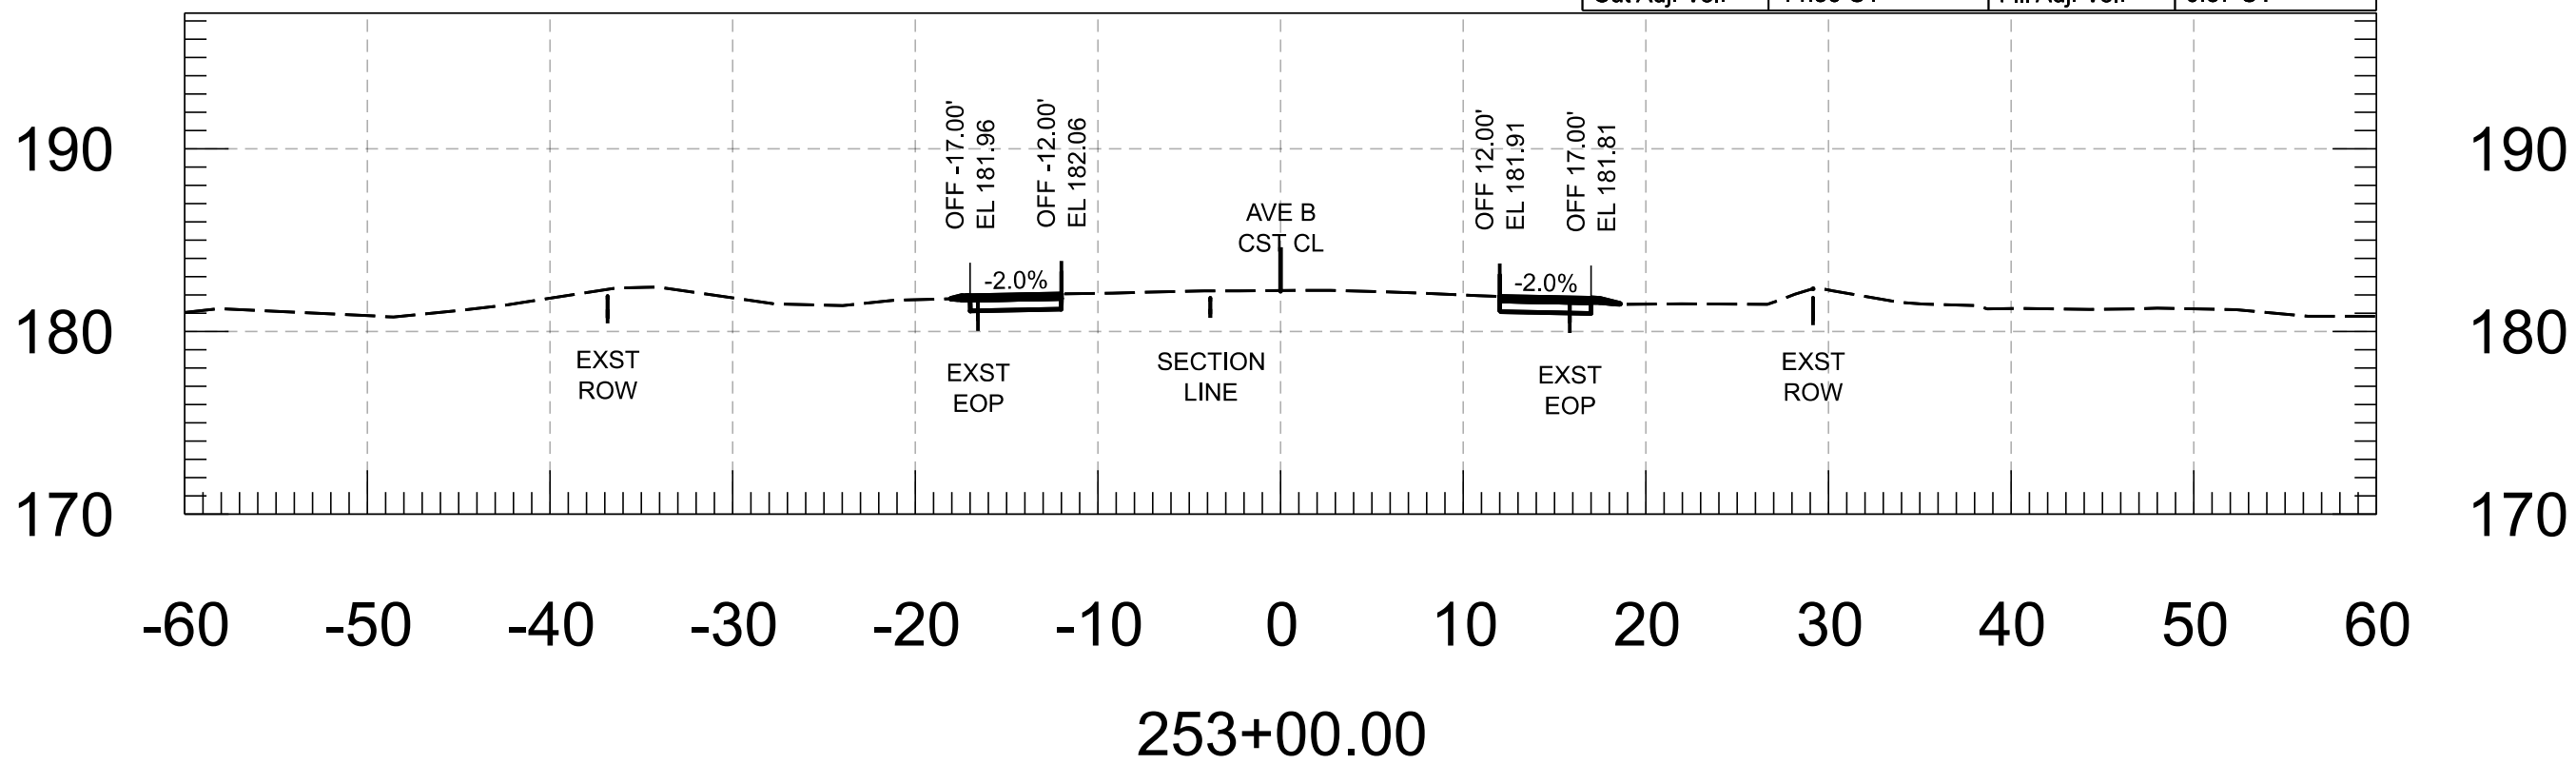


FOR INFORMATION ONLY		NAME	DATE	ARIZONA DEPARTMENT OF TRANSPORTATION PROJECT DELIVERY AND OPERATIONS DIVISION ROADWAY DESIGN SECTION	ROUTE	F.H.W.A. Arizona Division	STATE ARIZ.	PROJECT NO.	FEDERAL ID NO.	SHEET NO.	TOTAL SHEETS	RECORD DRAWING	
	DESIGN	M. SCHOEN	07/26					0000 YU YYU	YYU-0(221)T	80	86		
	DRAWN	P. ESCOBAR	07/26										
	CHECKED	H. RIOS	07/26										
		 WSP USA Inc. 1230 West Washington Street, Suite 600 Tempe, AZ 85288	AVE B CROSS SECTIONS			MILEPOST	LOCATION AVENUE B, COUNTY 18TH ST - SR 195						
					STRUCTURE NO.	TRACS NO. T0439 01C							___ OF ___

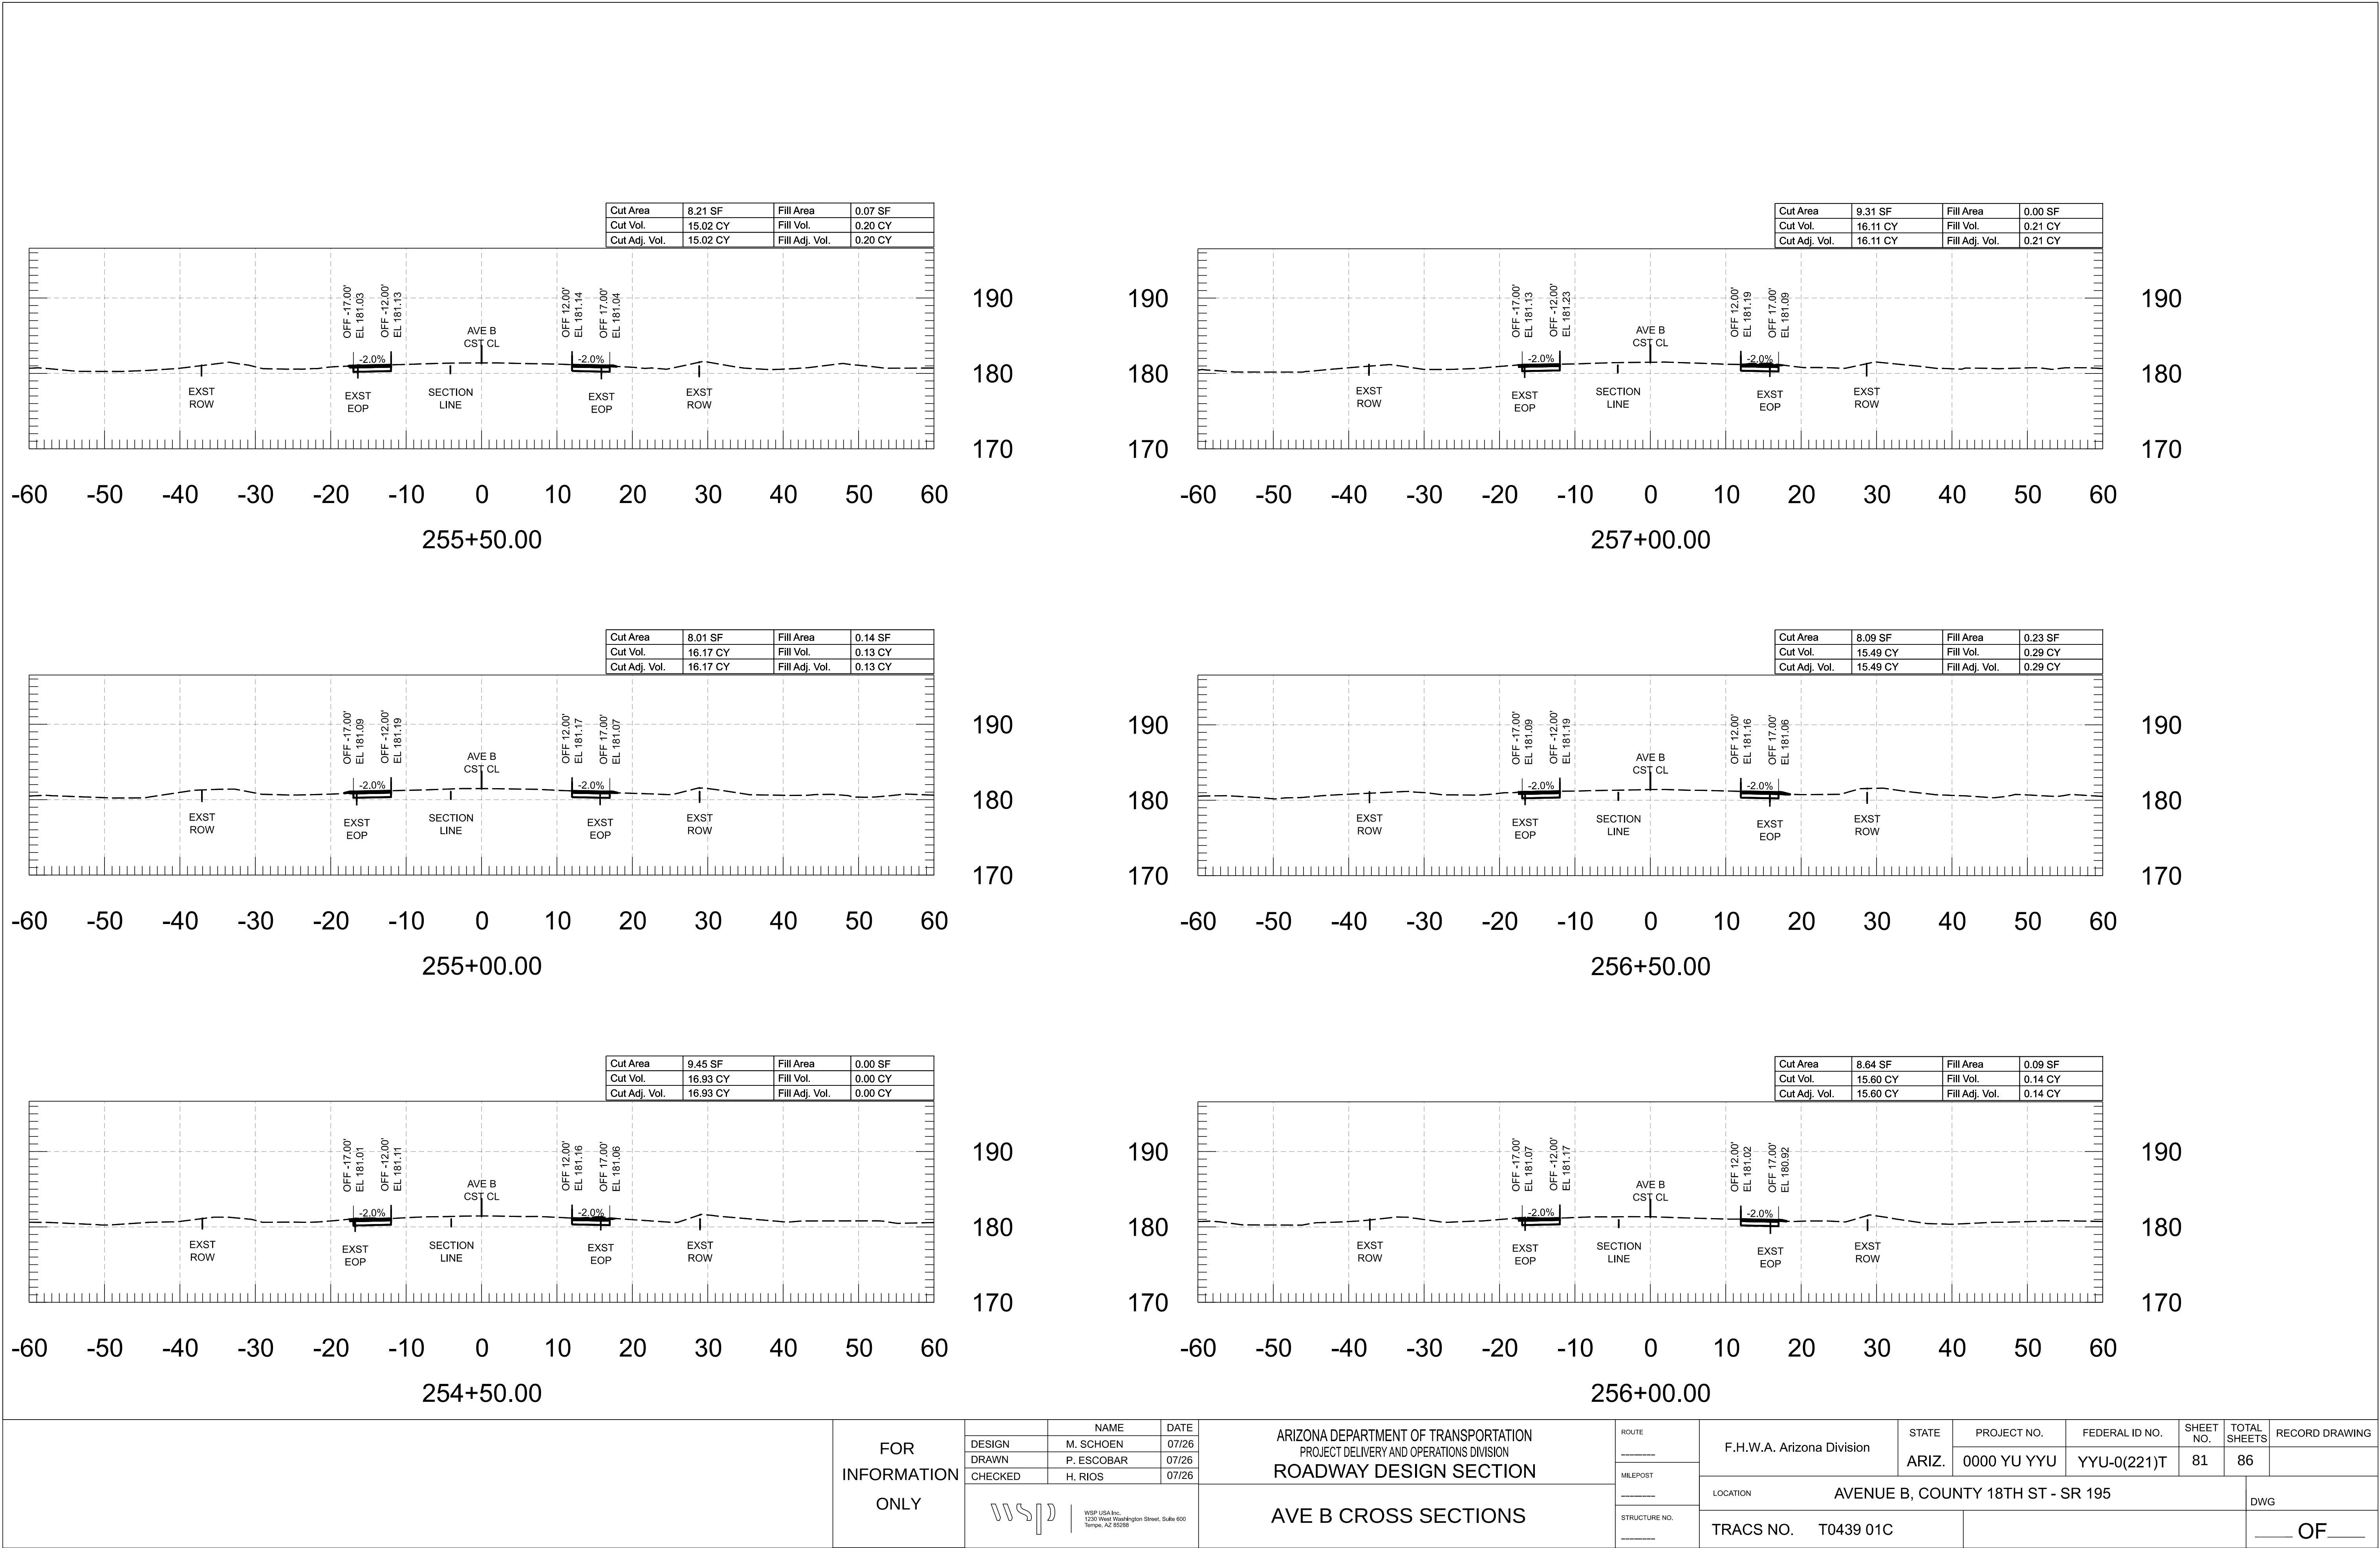

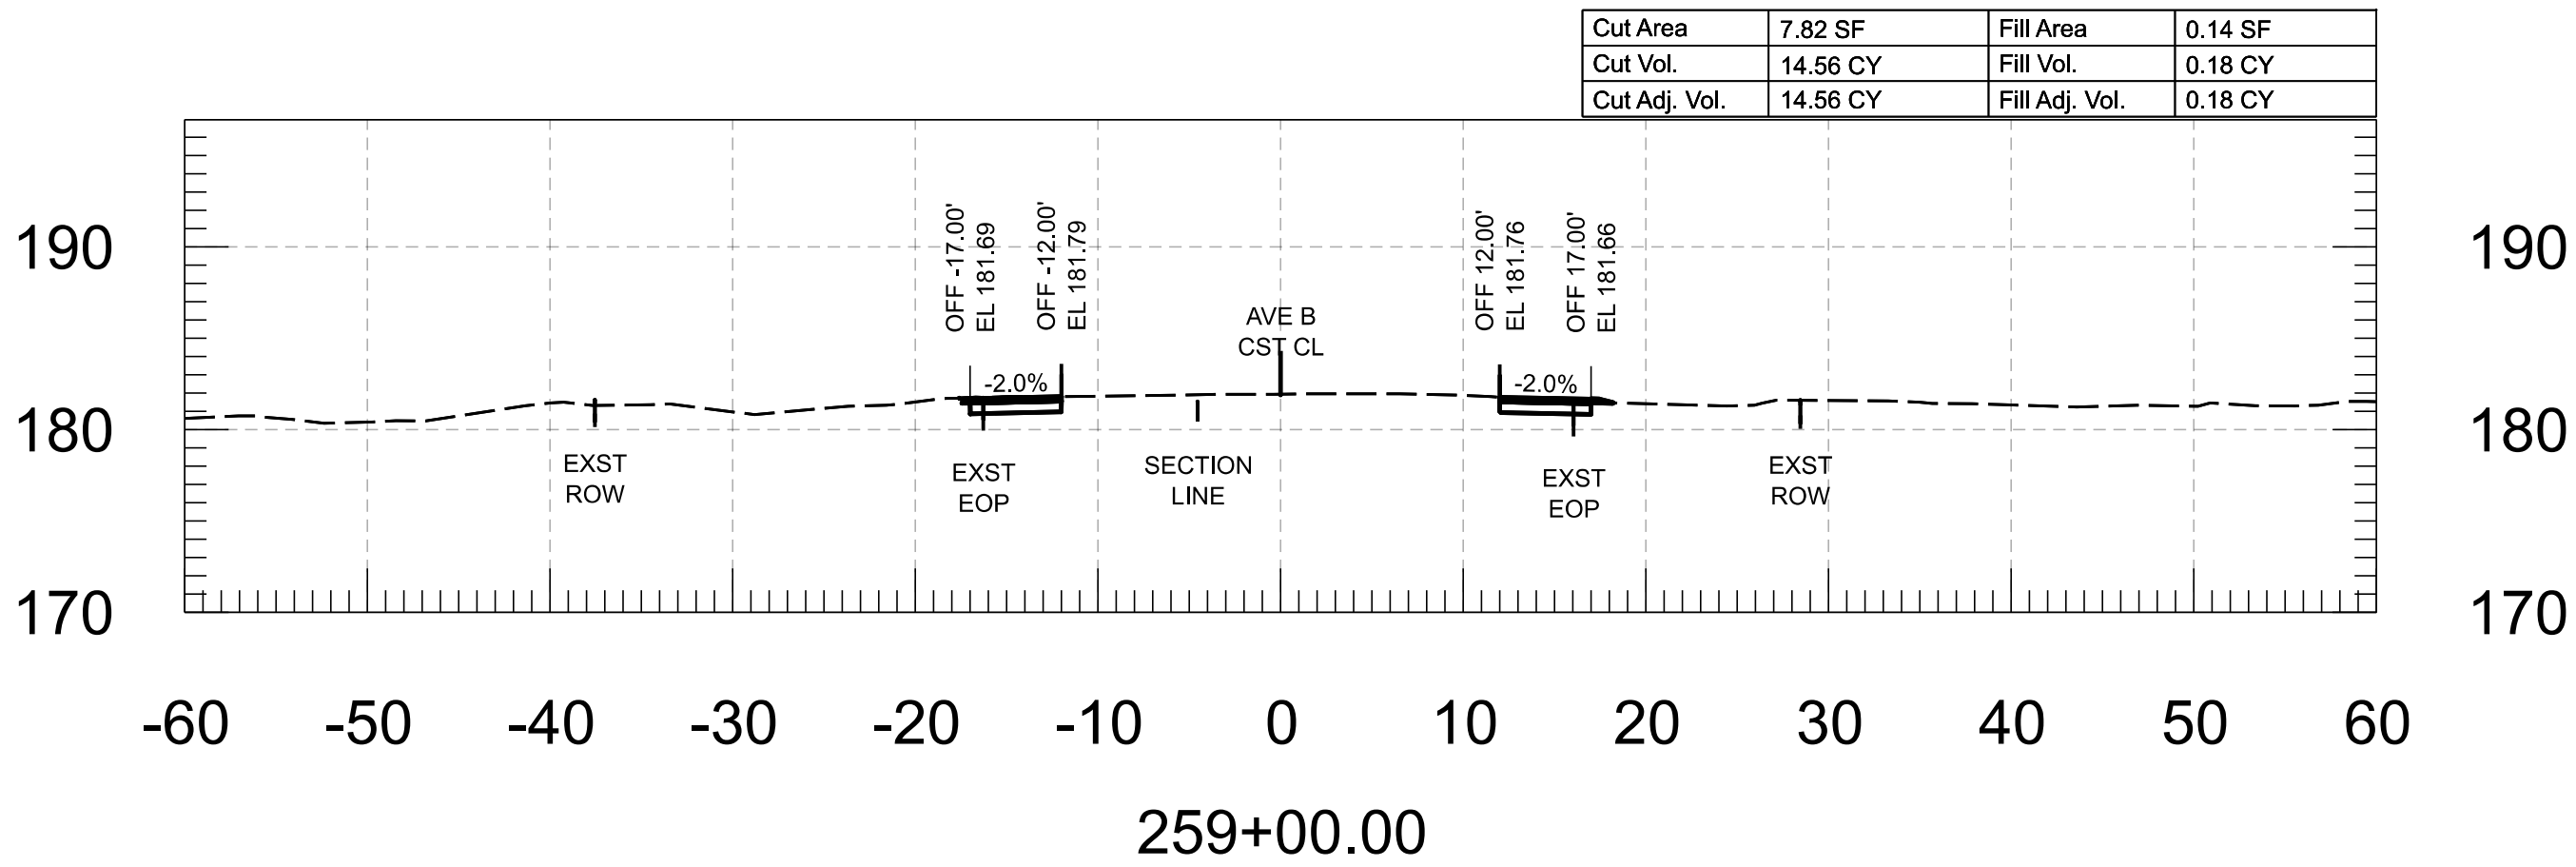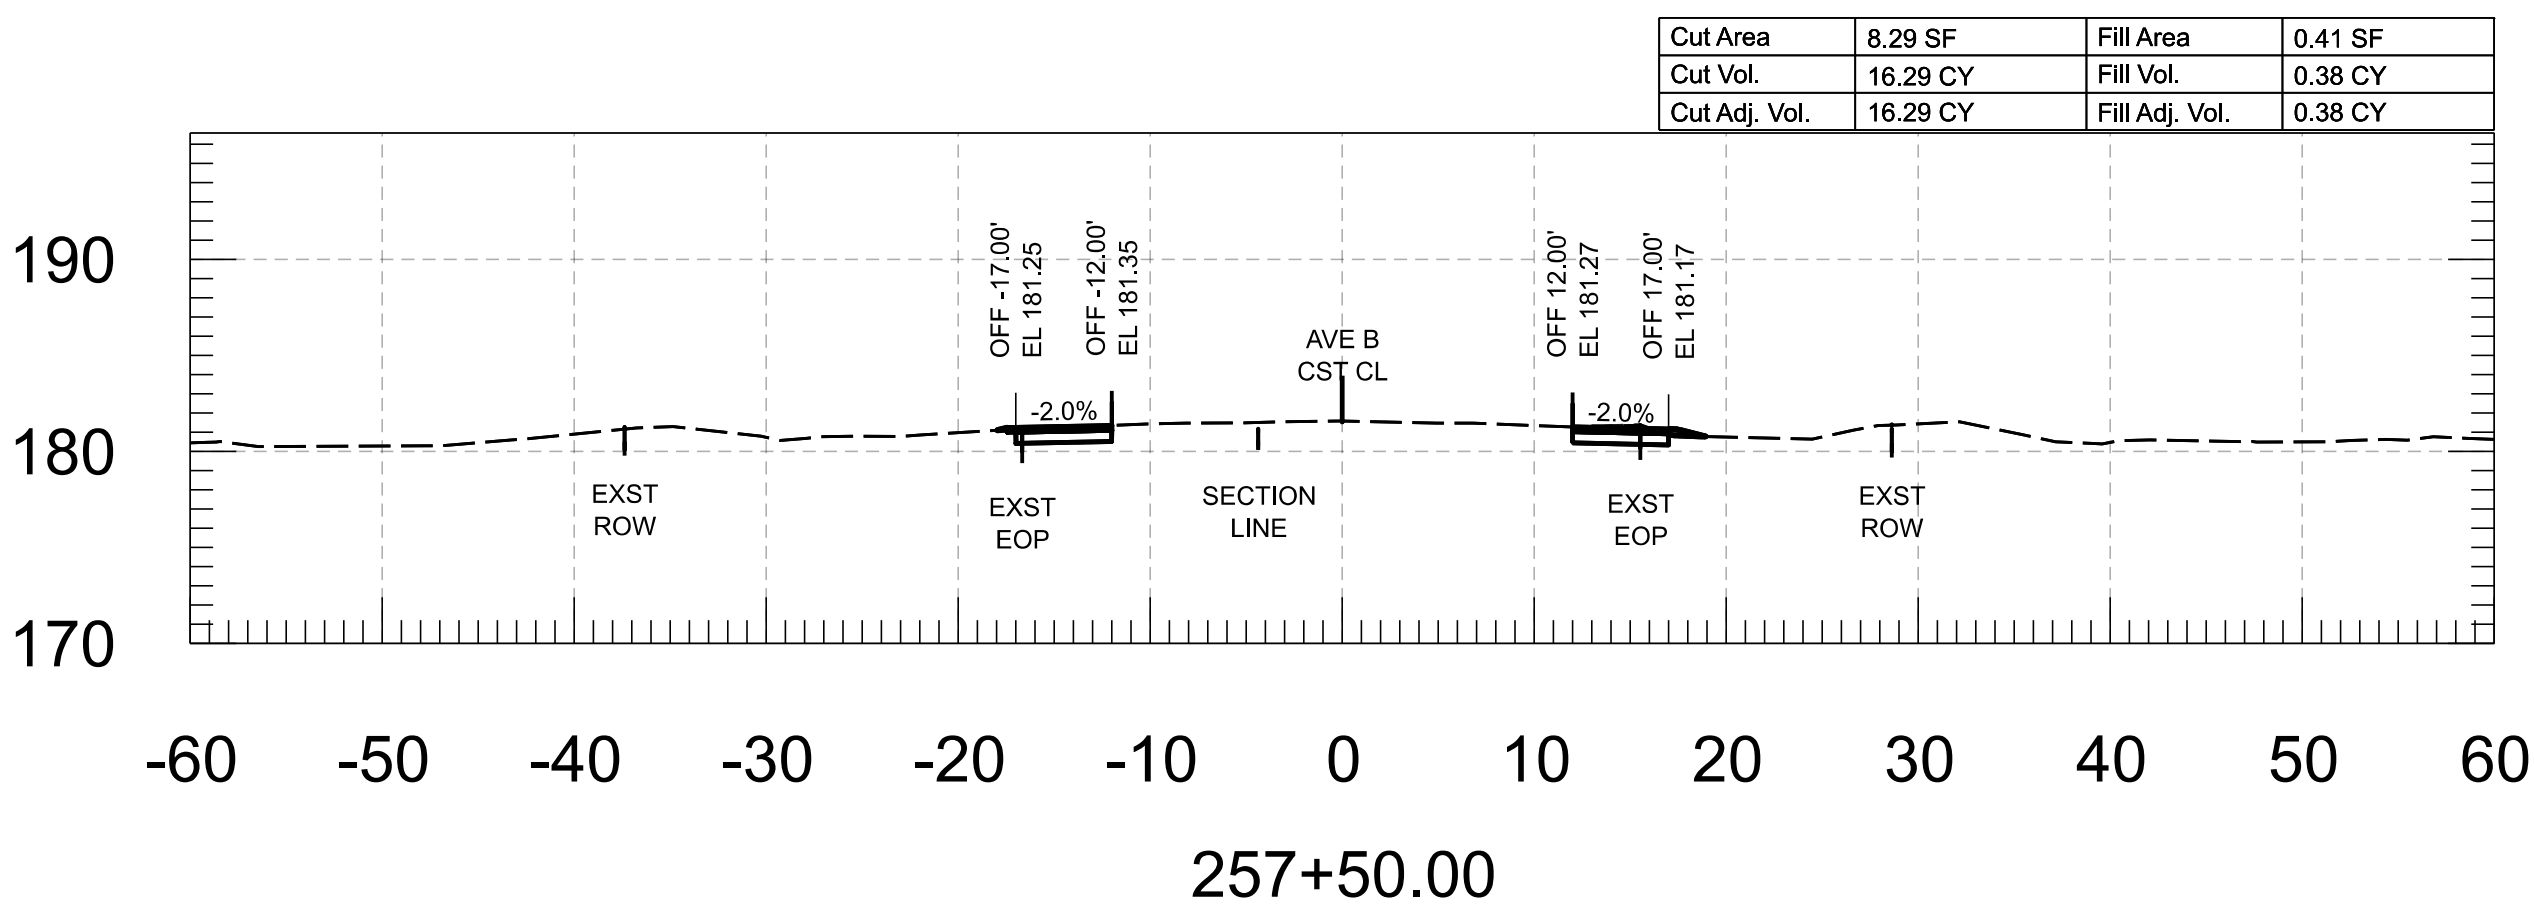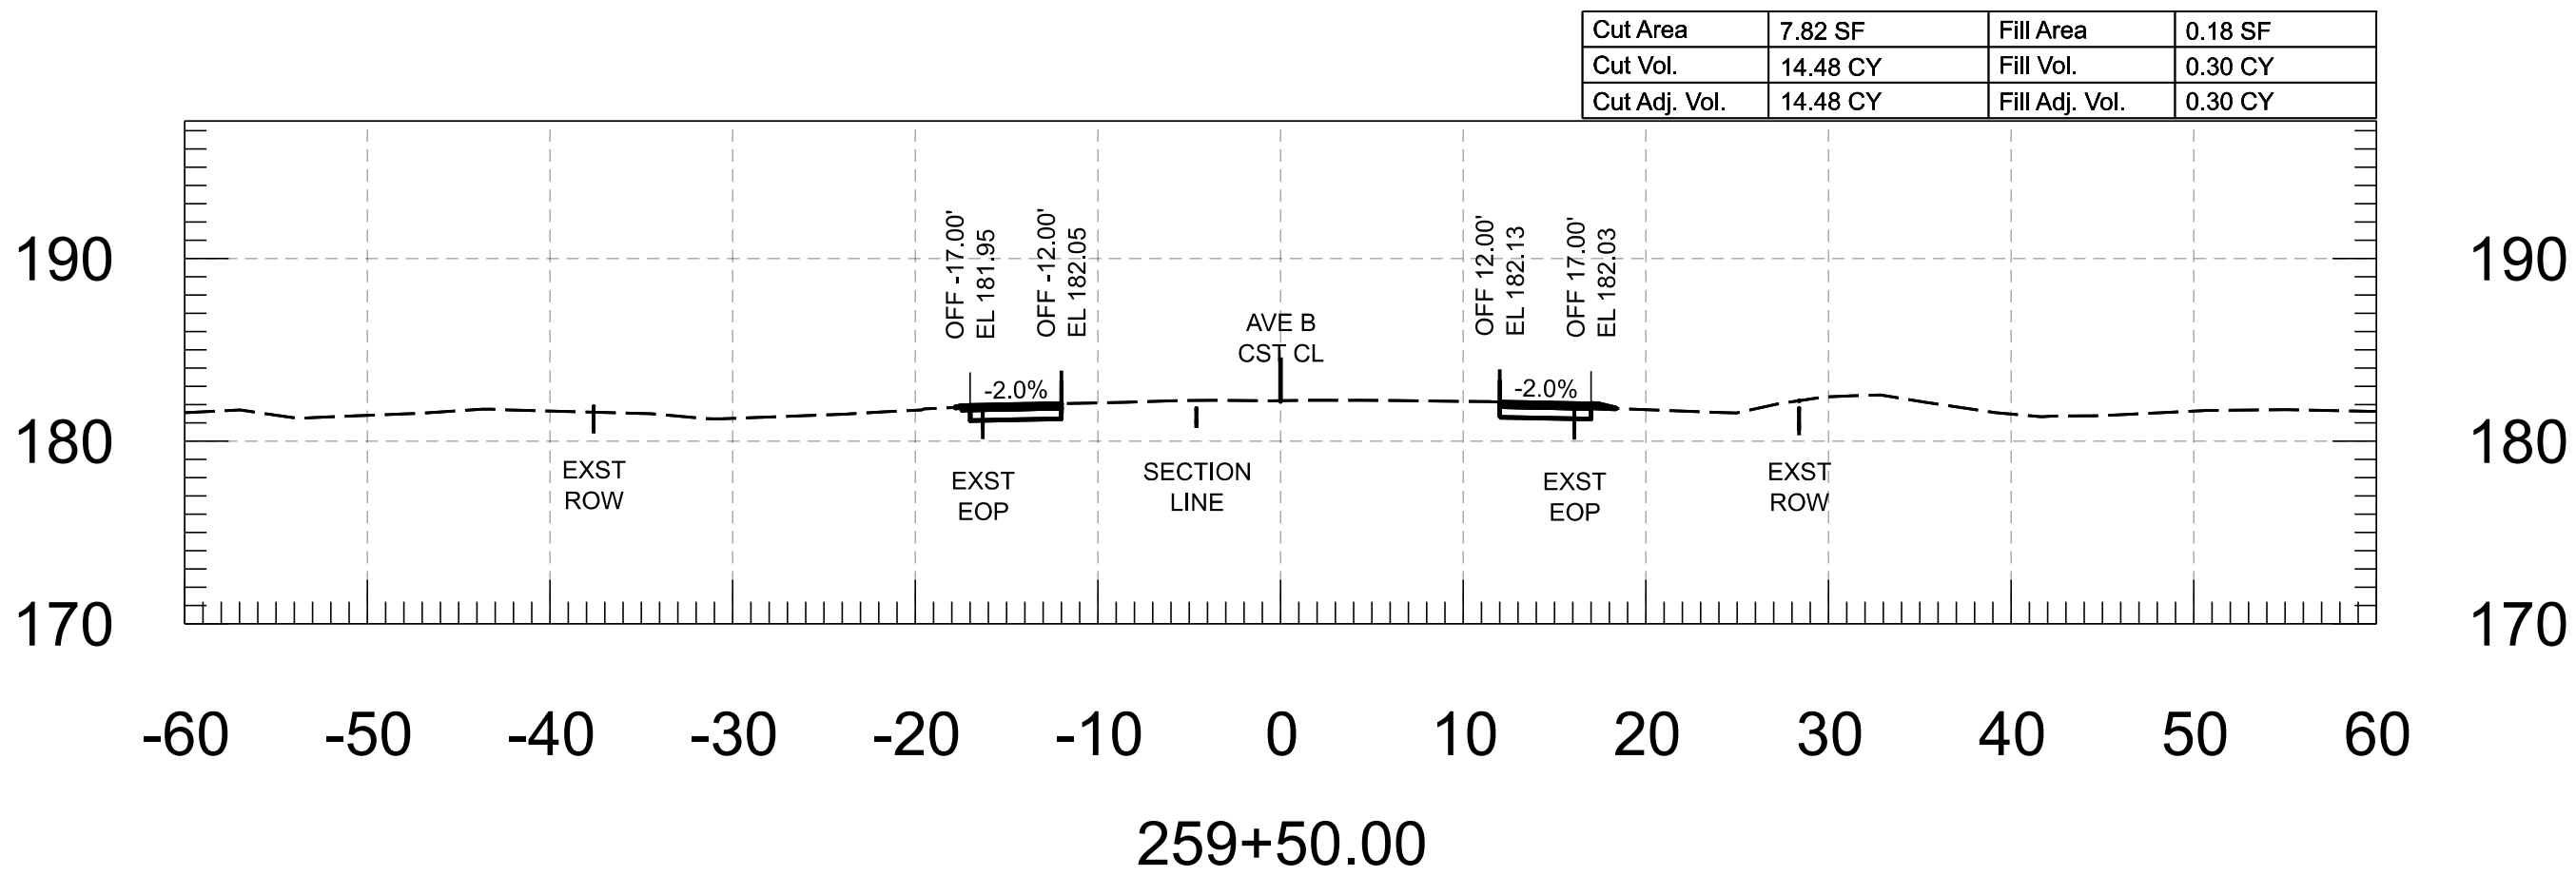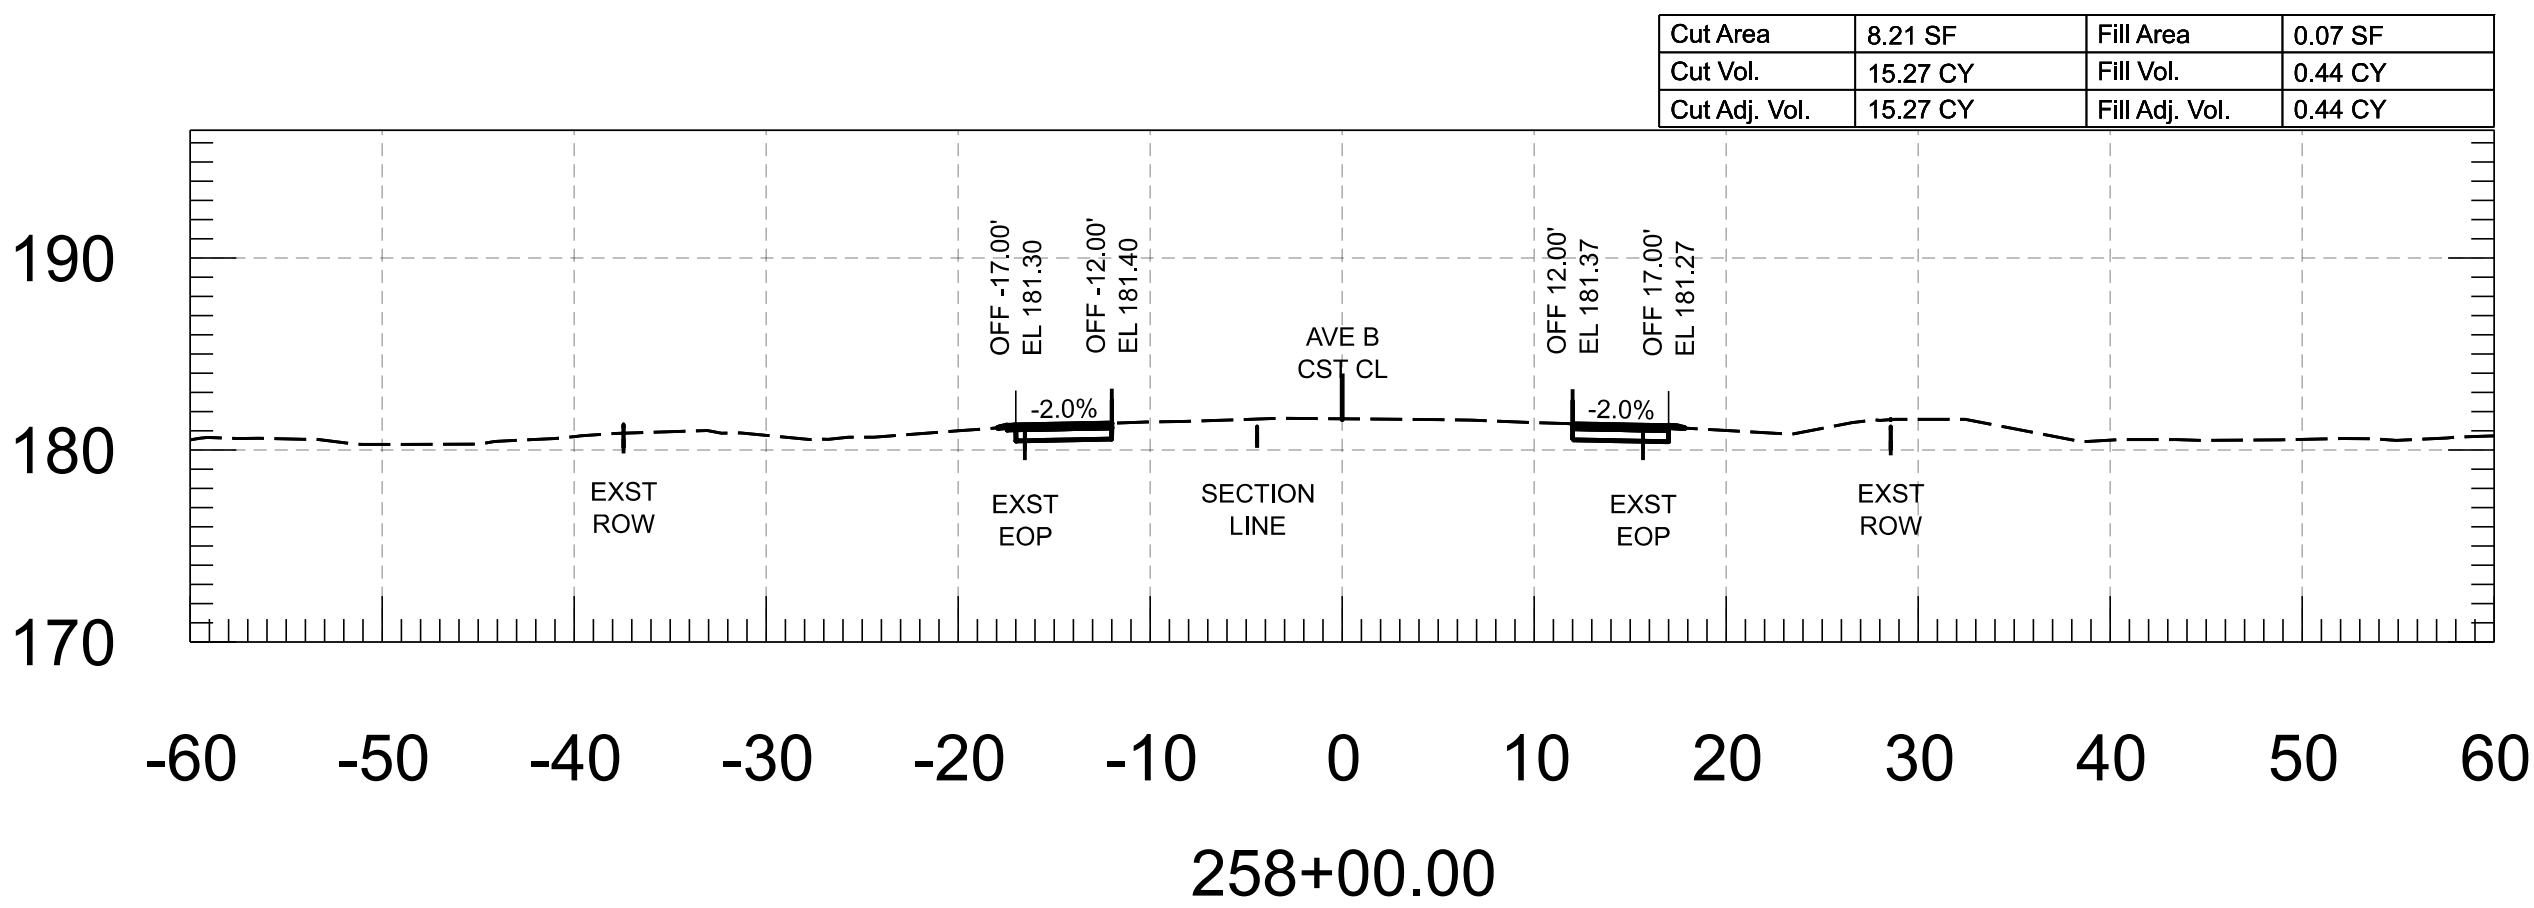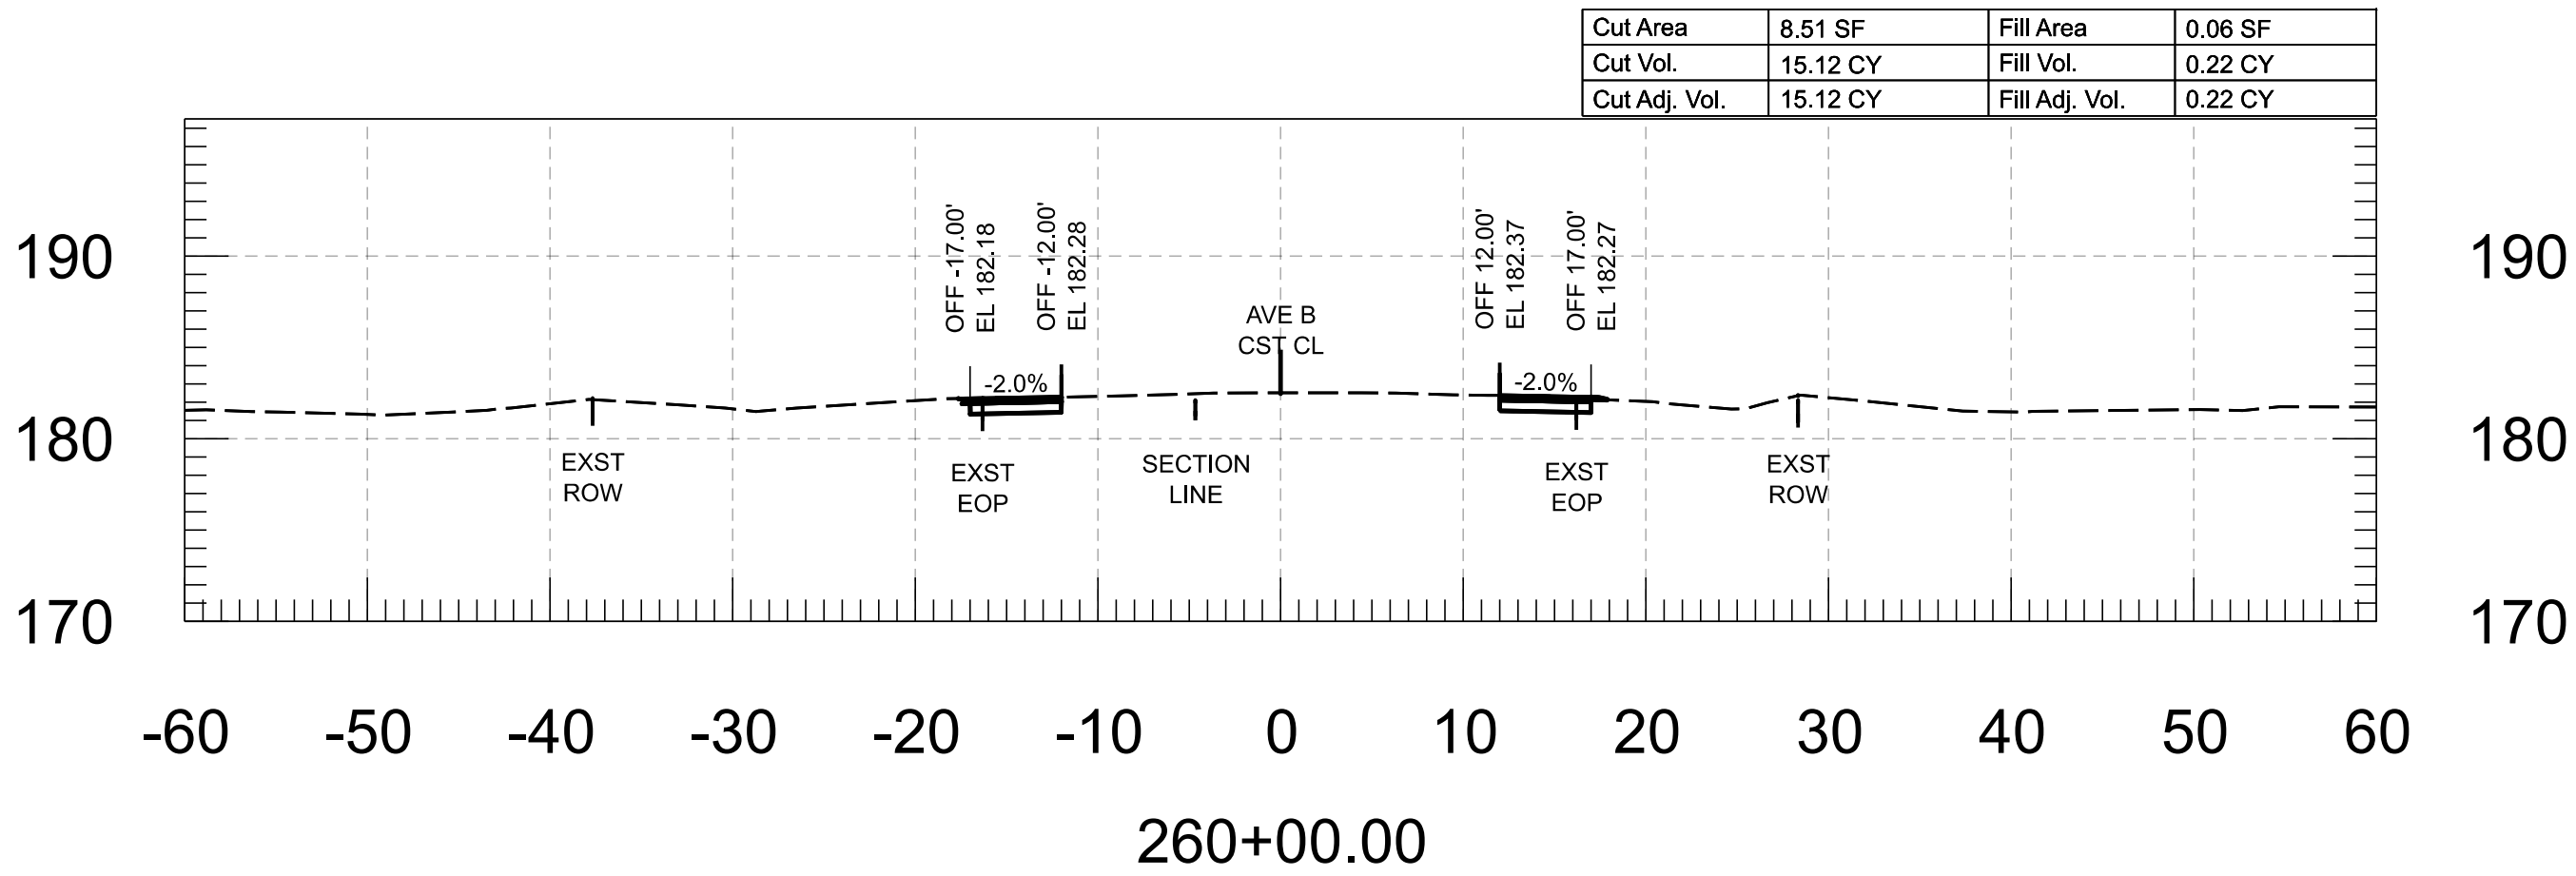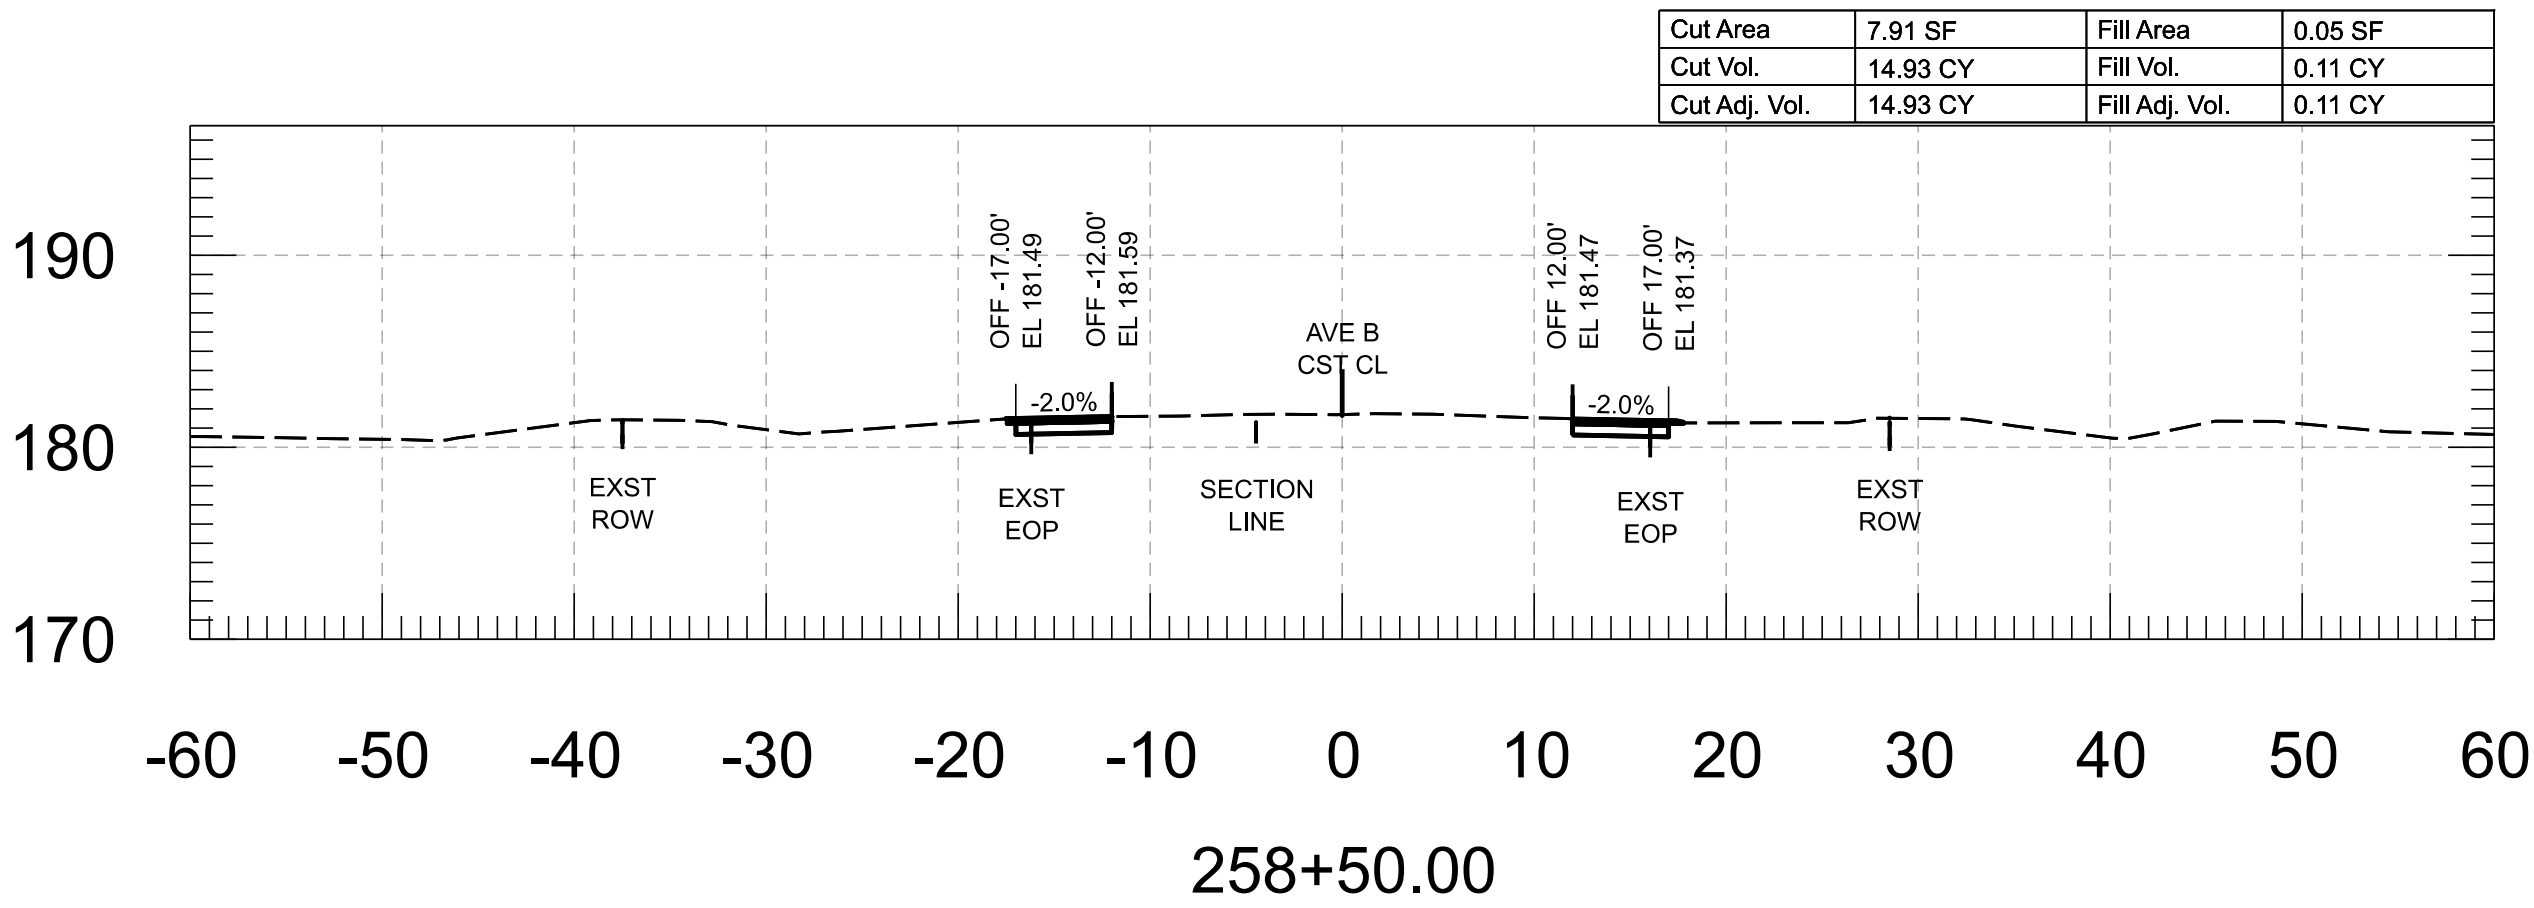


FOR INFORMATION ONLY		NAME	DATE	ARIZONA DEPARTMENT OF TRANSPORTATION PROJECT DELIVERY AND OPERATIONS DIVISION ROADWAY DESIGN SECTION	ROUTE	F.H.W.A. Arizona Division	STATE ARIZ.	PROJECT NO.	FEDERAL ID NO.	SHEET NO.	TOTAL SHEETS	RECORD DRAWING
	DESIGN	M. SCHOEN	07/26					0000 YU YYU	YYU-0(221)T	82	86	
	DRAWN	P. ESCOBAR	07/26		MILEPOST	LOCATION AVENUE B, COUNTY 18TH ST - SR 195 DWG						
	CHECKED	H. RIOS	07/26	STRUCTURE NO.	TRACS NO. T0439 01C						____ OF ____	
				WSP USA Inc. 1230 West Washington Street, Suite 600 Tempe, AZ 85285	AVE B CROSS SECTIONS							


Cut Area	7.26 SF	Fill Area	0.20 SF
Cut Vol.	14.47 CY	Fill Vol.	0.23 CY
Cut Adj. Vol.	14.47 CY	Fill Adj. Vol.	0.23 CY

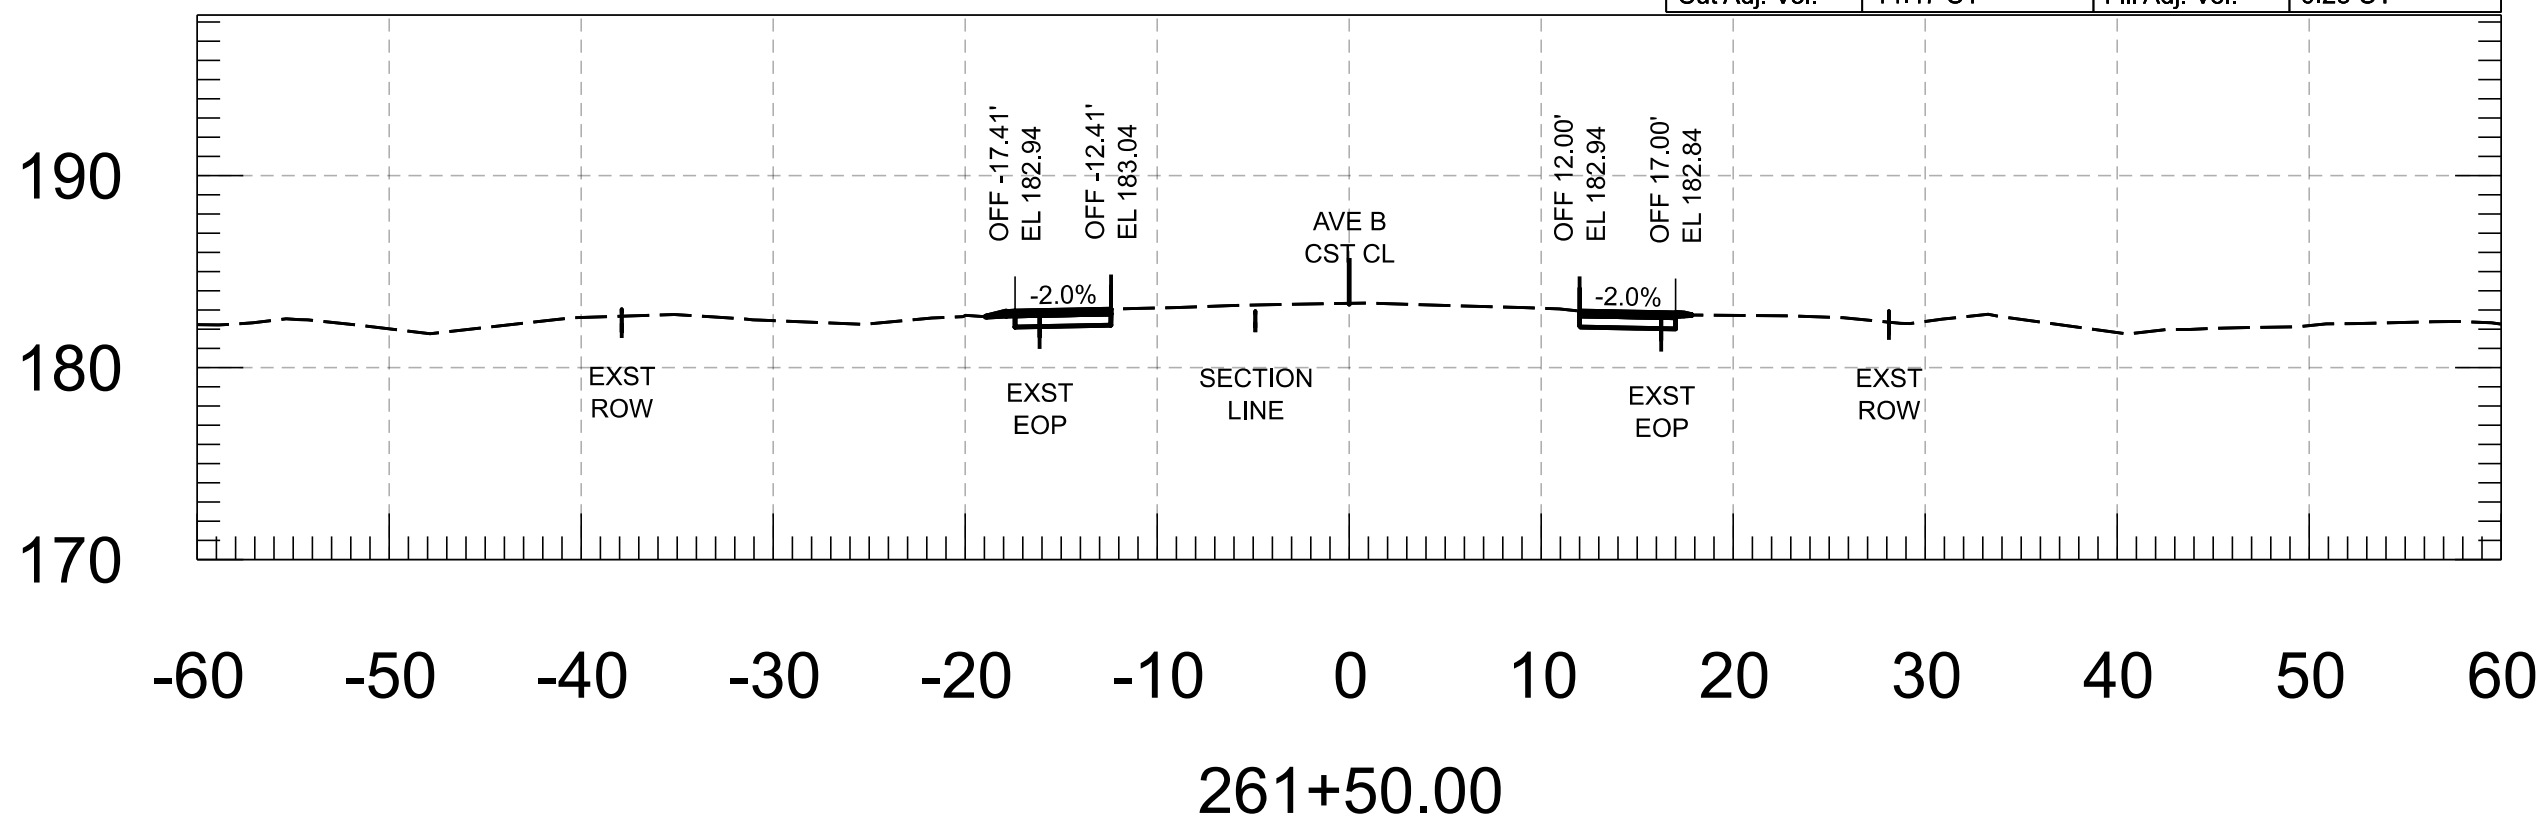


Cut Area	8.37 SF	Fill Area	0.05 SF
Cut Vol.	15.65 CY	Fill Vol.	0.05 CY
Cut Adj. Vol.	15.65 CY	Fill Adj. Vol.	0.05 CY

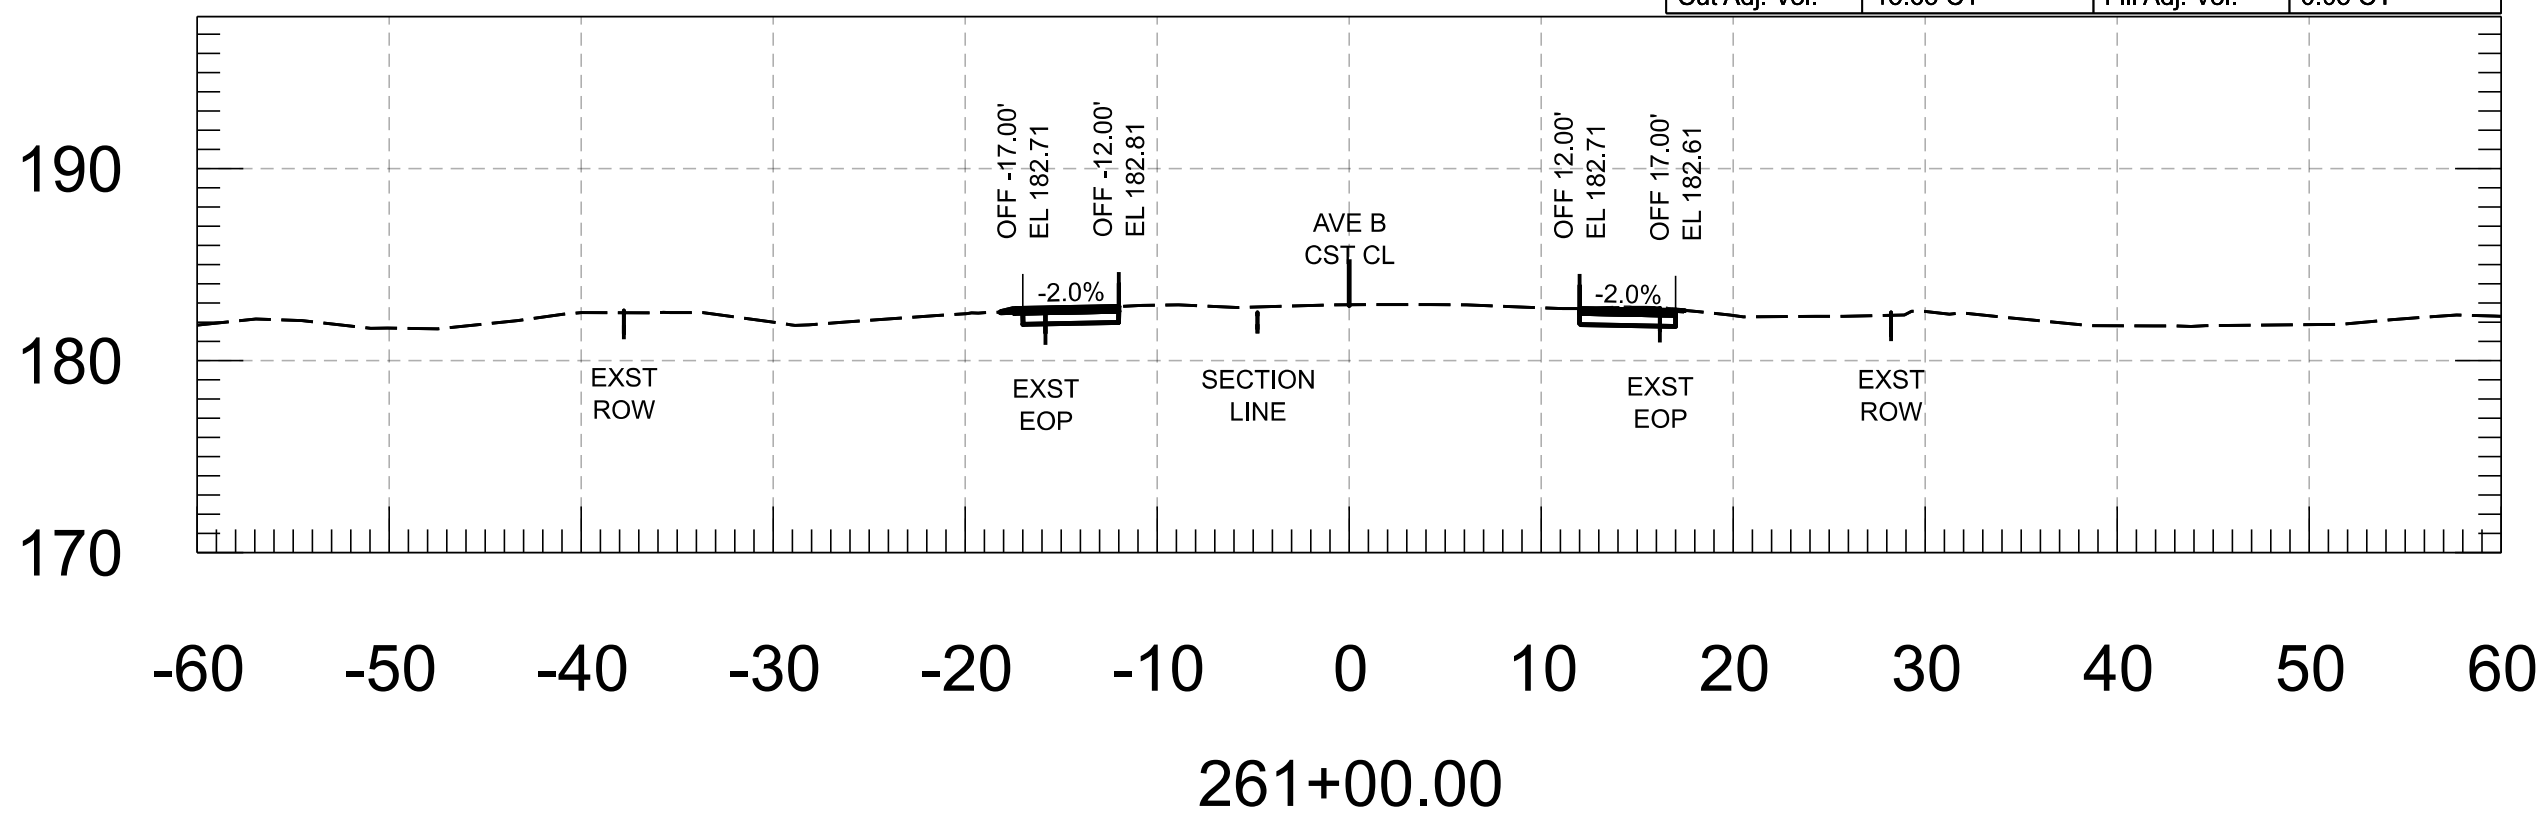


Cut Area	8.54 SF	Fill Area	0.00 SF
Cut Vol.	15.79 CY	Fill Vol.	0.06 CY
Cut Adj. Vol.	15.79 CY	Fill Adj. Vol.	0.06 CY

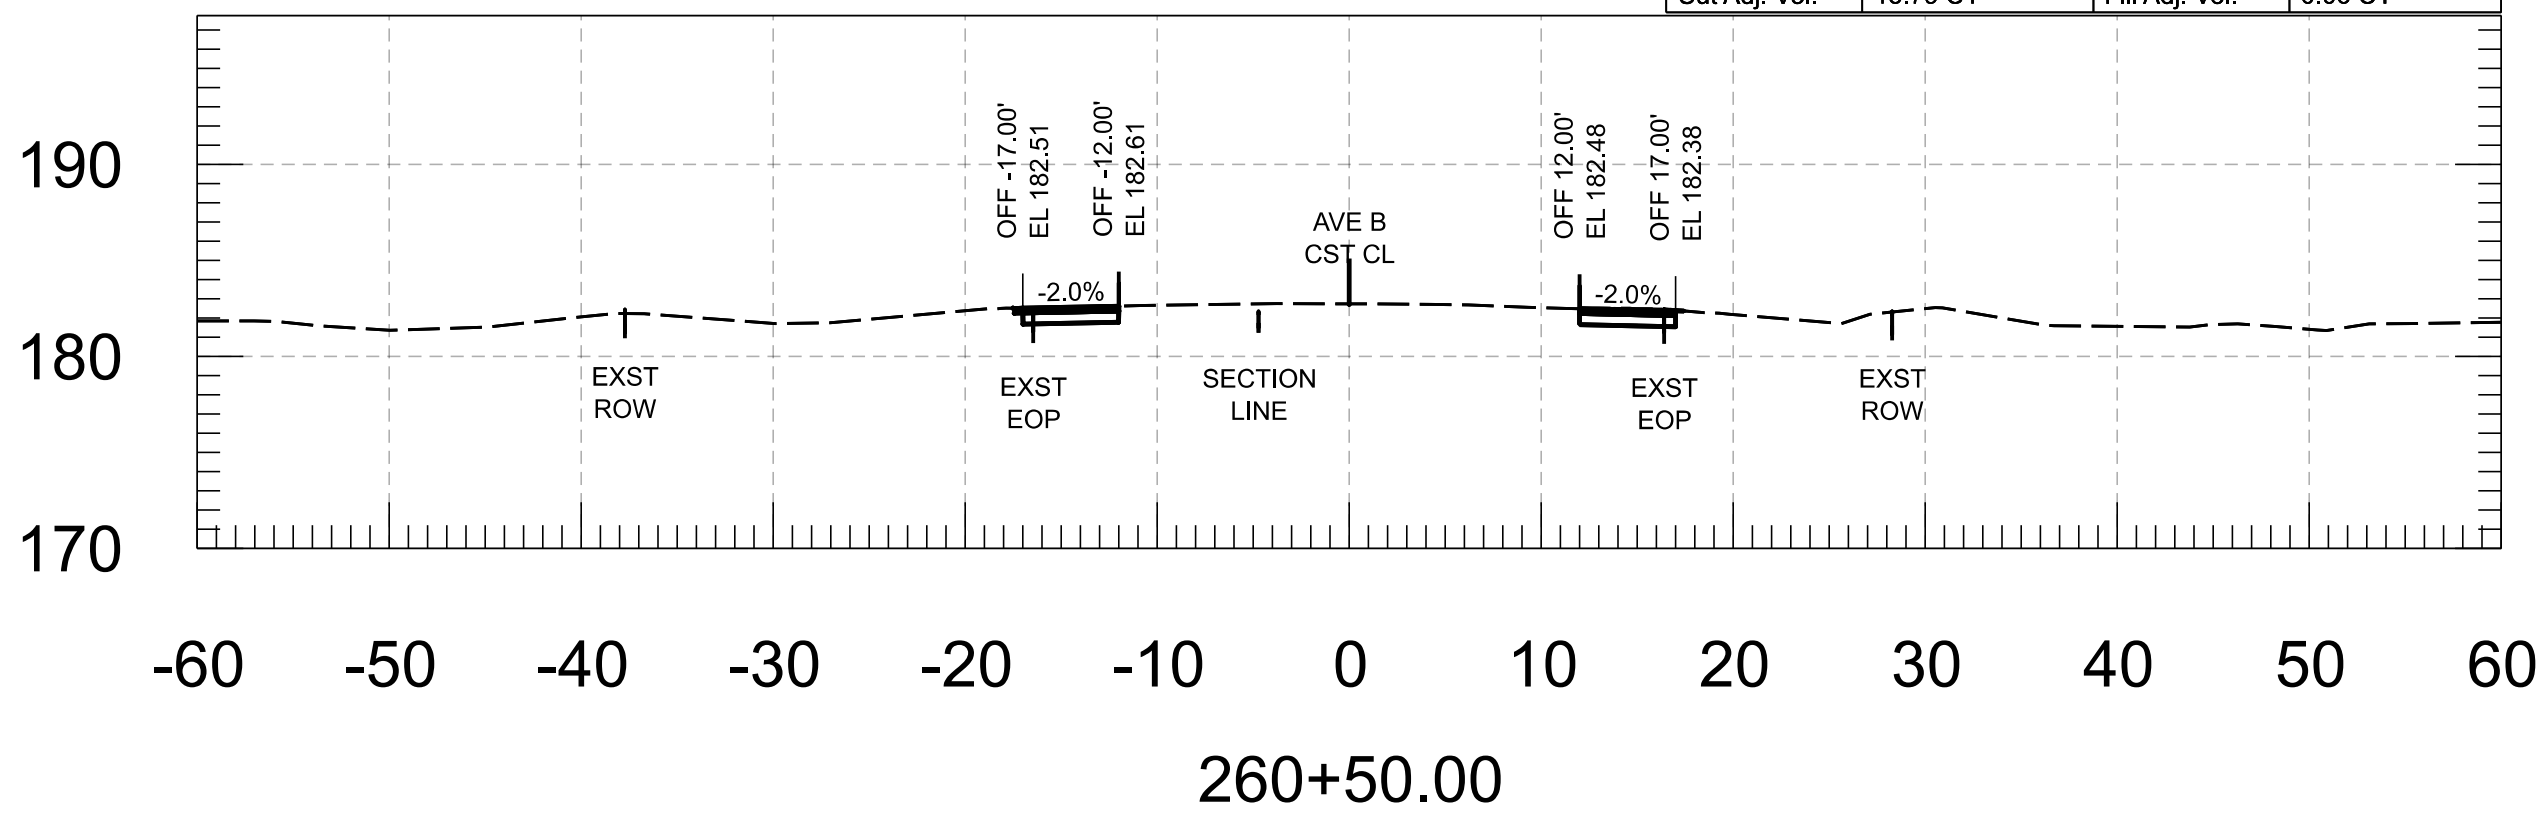


Cut Area	6.97 SF	Fill Area	0.38 SF
Cut Vol.	13.08 CY	Fill Vol.	0.58 CY
Cut Adj. Vol.	13.08 CY	Fill Adj. Vol.	0.58 CY

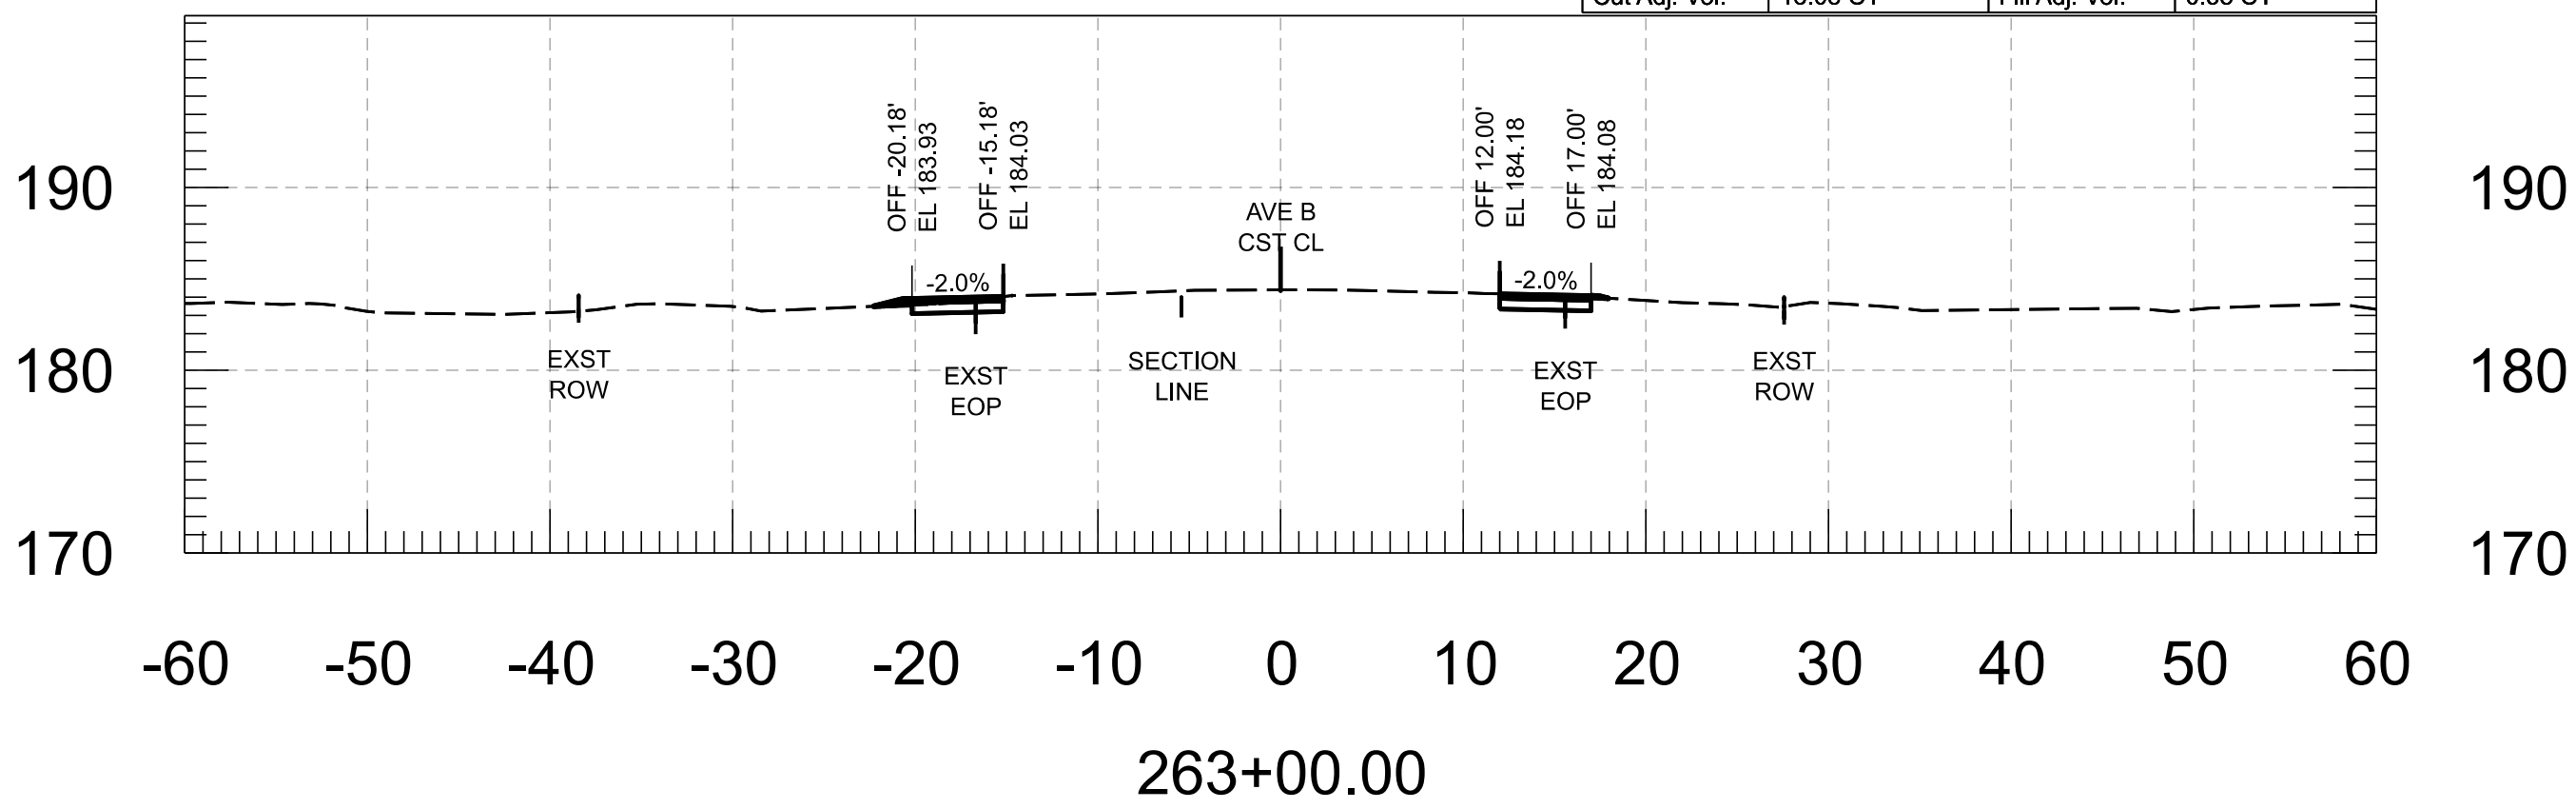

Cut Area	7.15 SF	Fill Area	0.24 SF
Cut Vol.	13.39 CY	Fill Vol.	0.37 CY
Cut Adj. Vol.	13.39 CY	Fill Adj. Vol.	0.37 CY

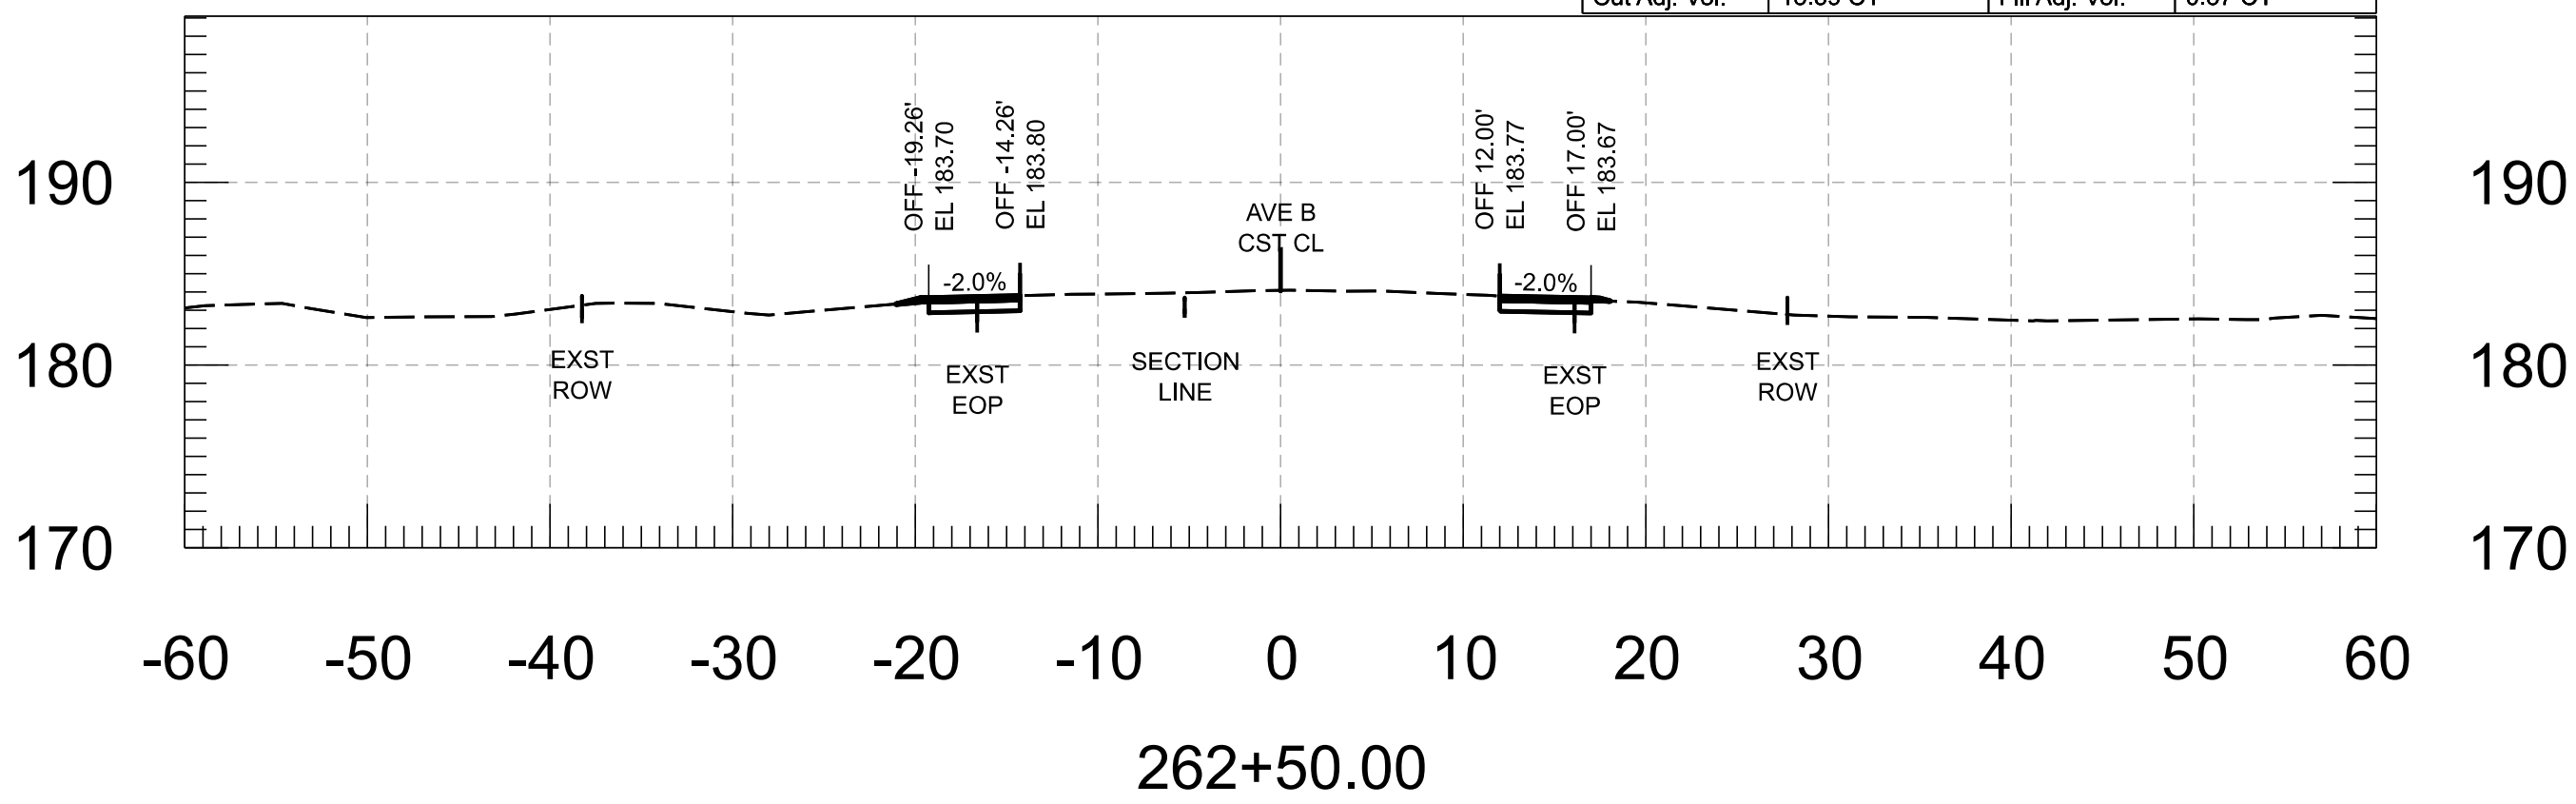

Cut Area	7.31 SF	Fill Area	0.16 SF
Cut Vol.	13.50 CY	Fill Vol.	0.33 CY
Cut Adj. Vol.	13.50 CY	Fill Adj. Vol.	0.33 CY

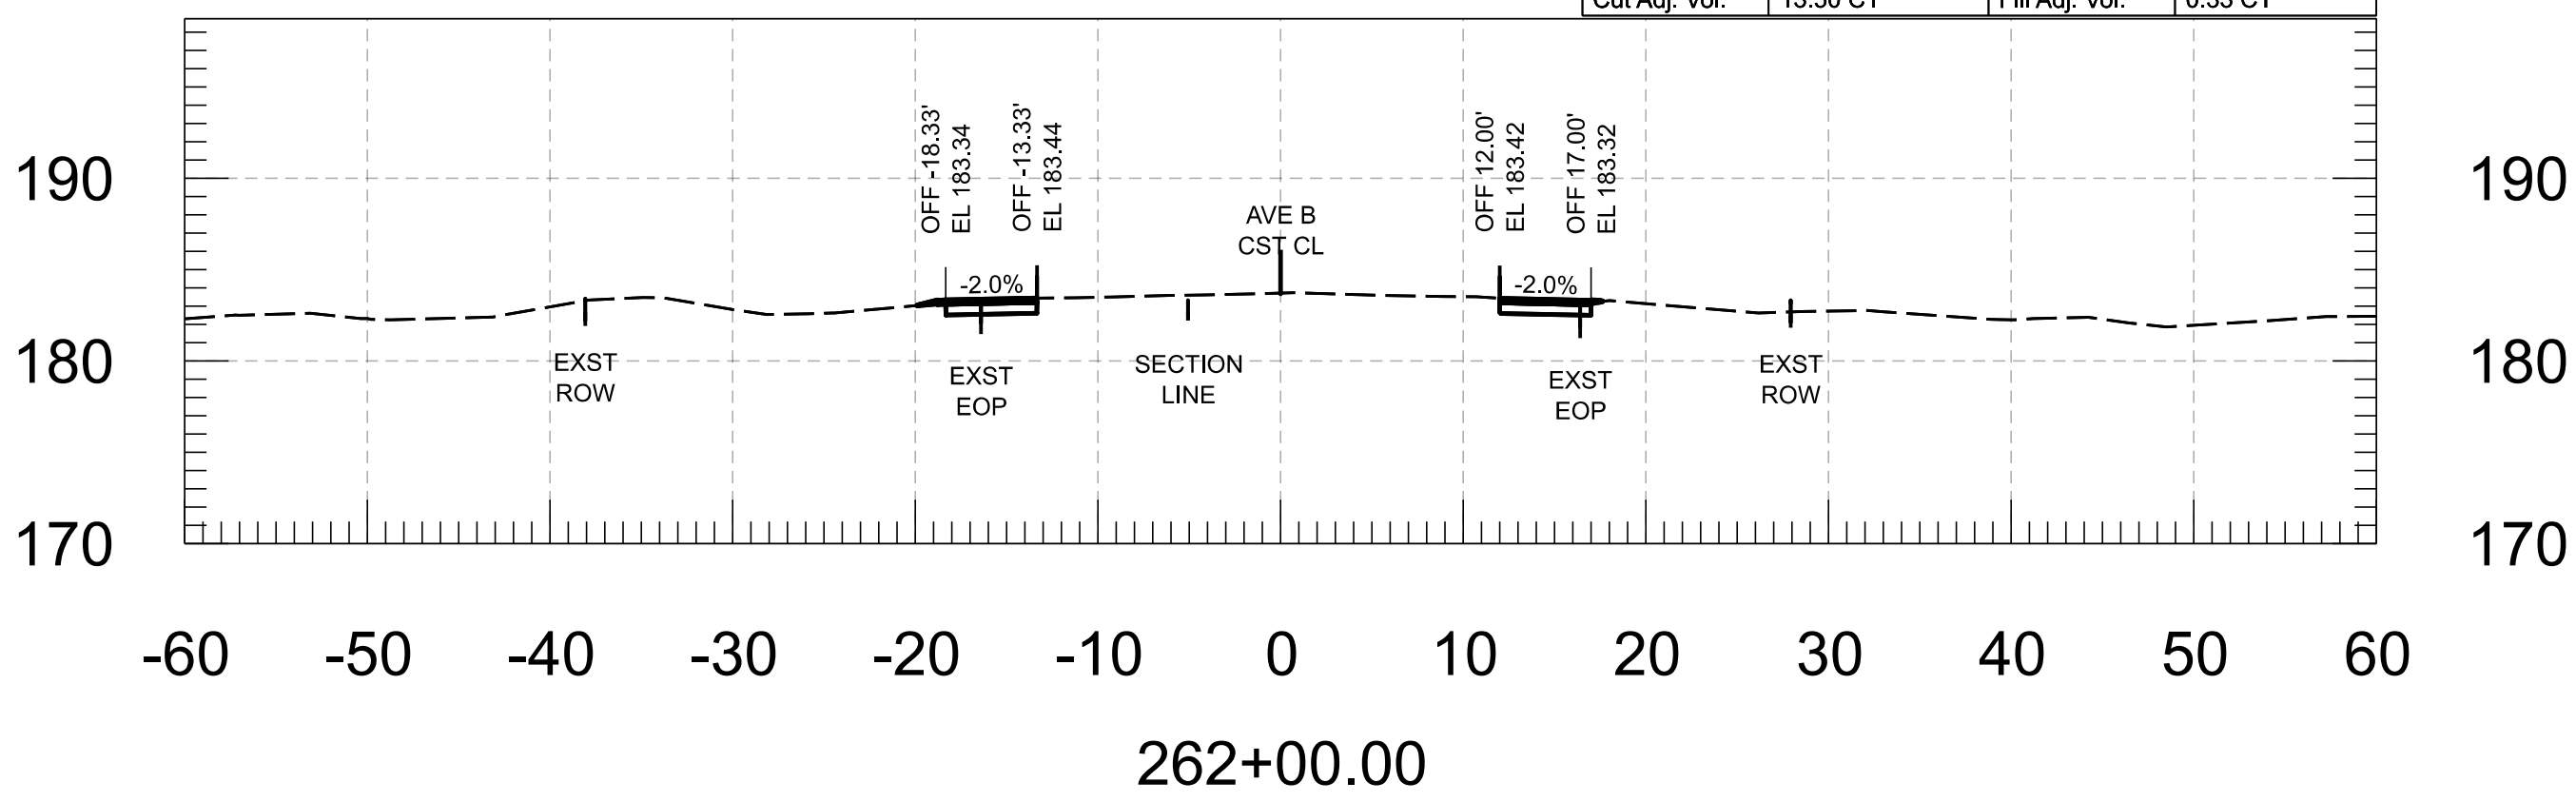

FOR
INFORMATION
ONLY

	NAME	DATE
DESIGN	M. SCHOEN	07/26
DRAWN	P. ESCOBAR	07/26
CHECKED	H. RIOS	07/26










WSP USA Inc.
1230 West Washington Street, Suite 600
Tempe, AZ 85288







ARIZONA DEPARTMENT OF TRANSPORTATION
PROJECT DELIVERY AND OPERATIONS DIVISION
ROADWAY DESIGN SECTION

AVE B CROSS SECTIONS

ROUTE	F.H.W.A. Arizona Division	STATE	ARIZ.	PROJECT NO.	0000 YU YYU	FEDERAL ID NO.	YYU-0(221)T	SHEET NO.	83	TOTAL SHEETS	86	RECORD DRAWING
MILEPOST	LOCATION	AVENUE B, COUNTY 18TH ST - SR 195									DWG	
STRUCTURE NO.	TRACS NO.	T0439 01C									____ OF ____	

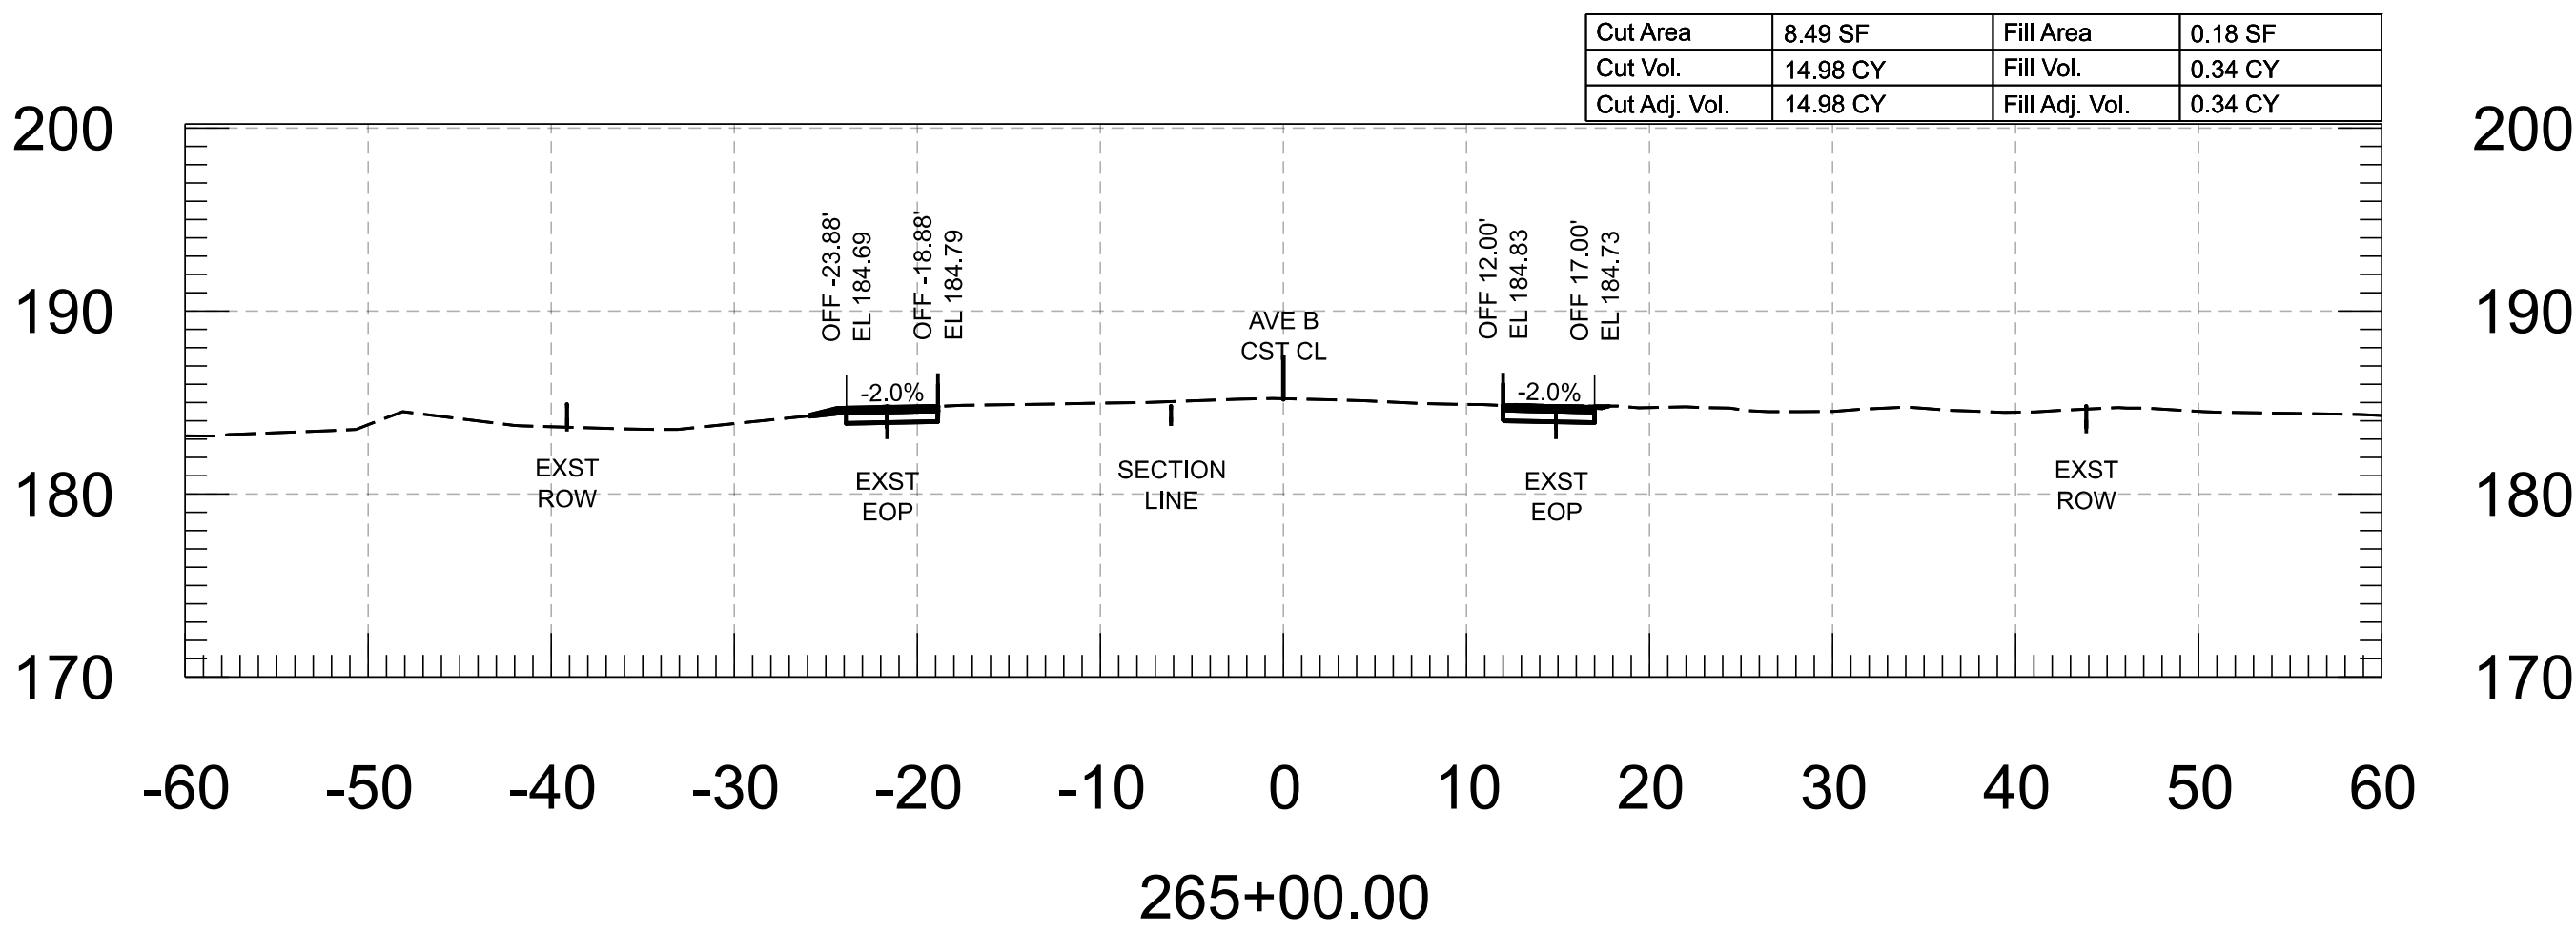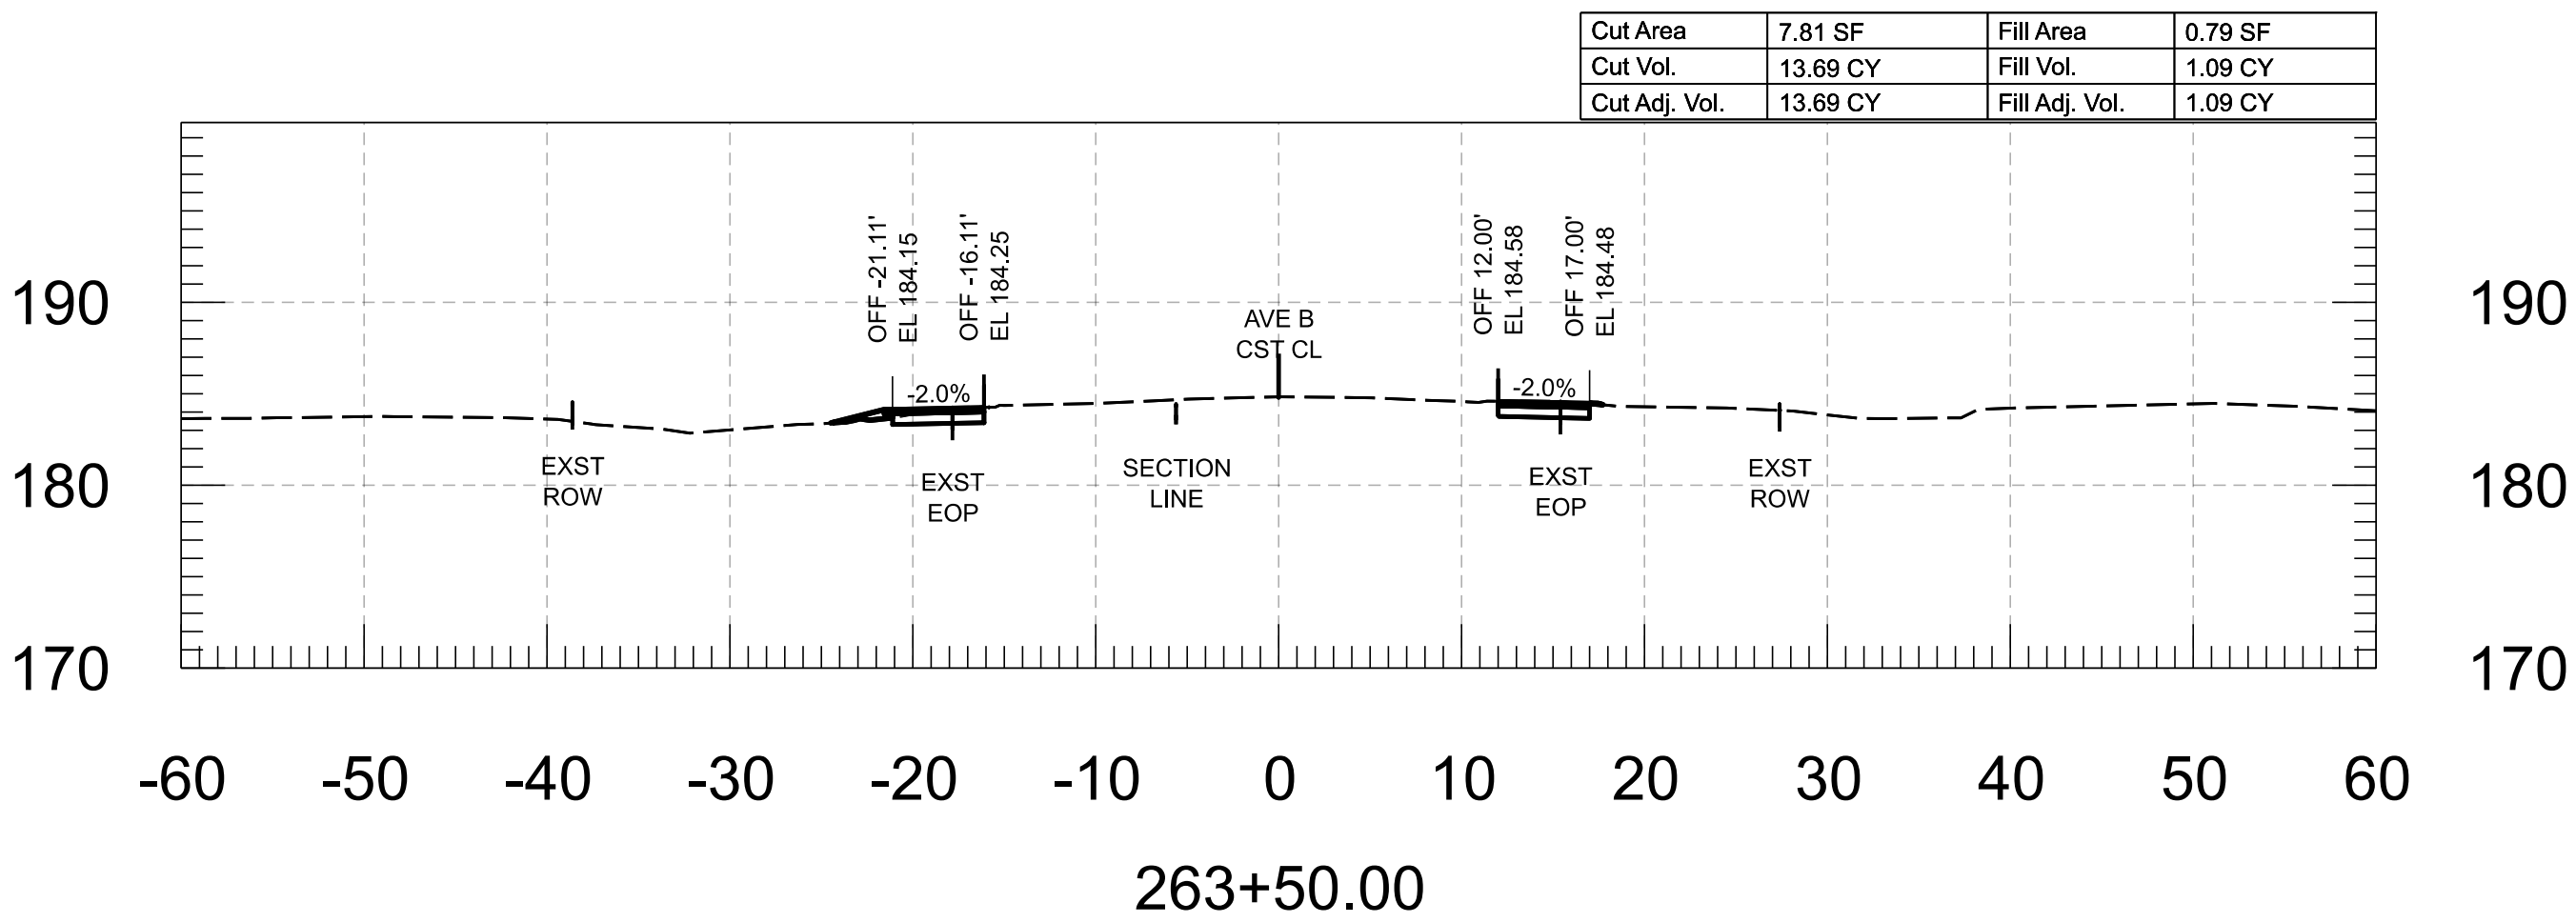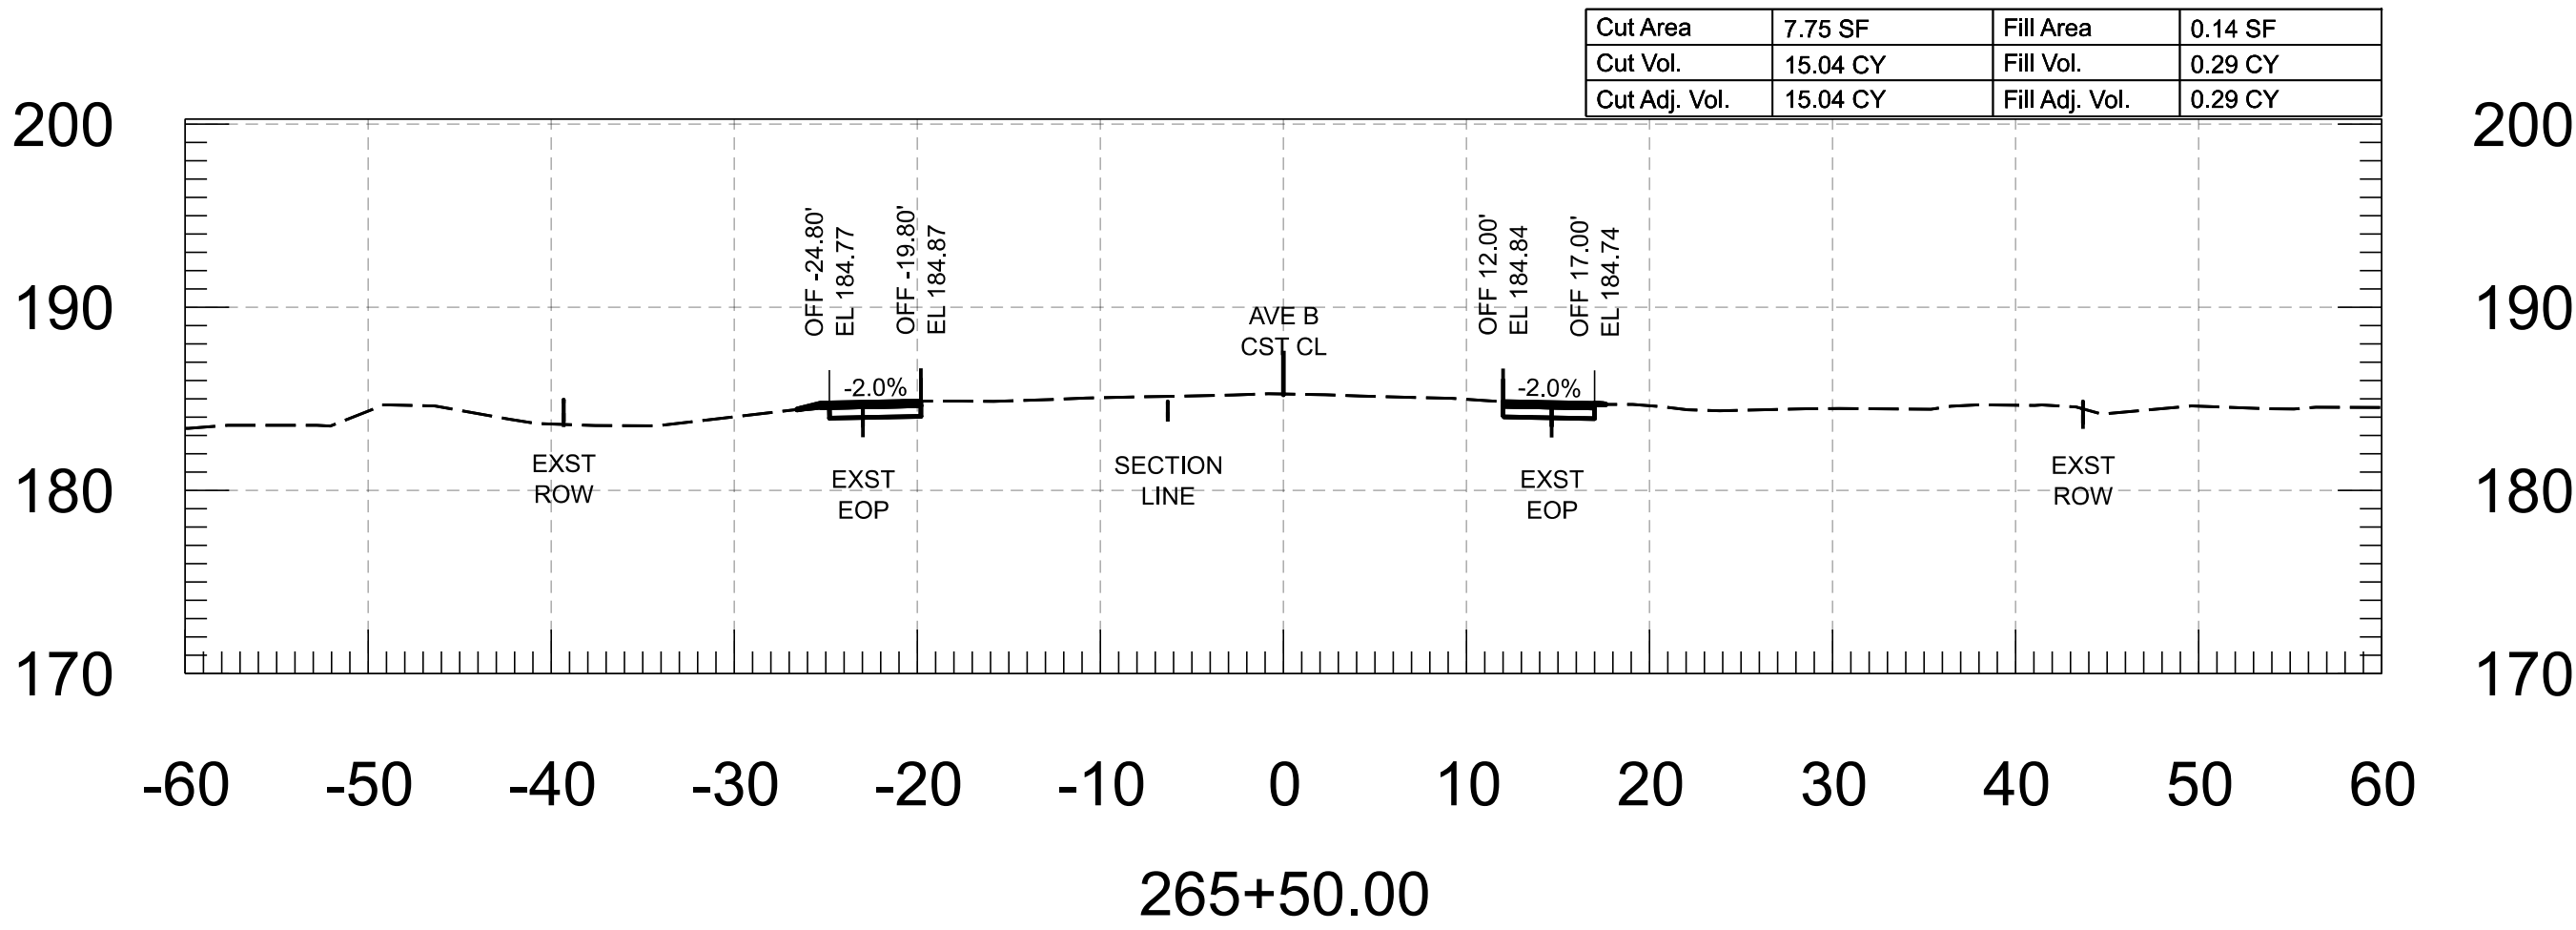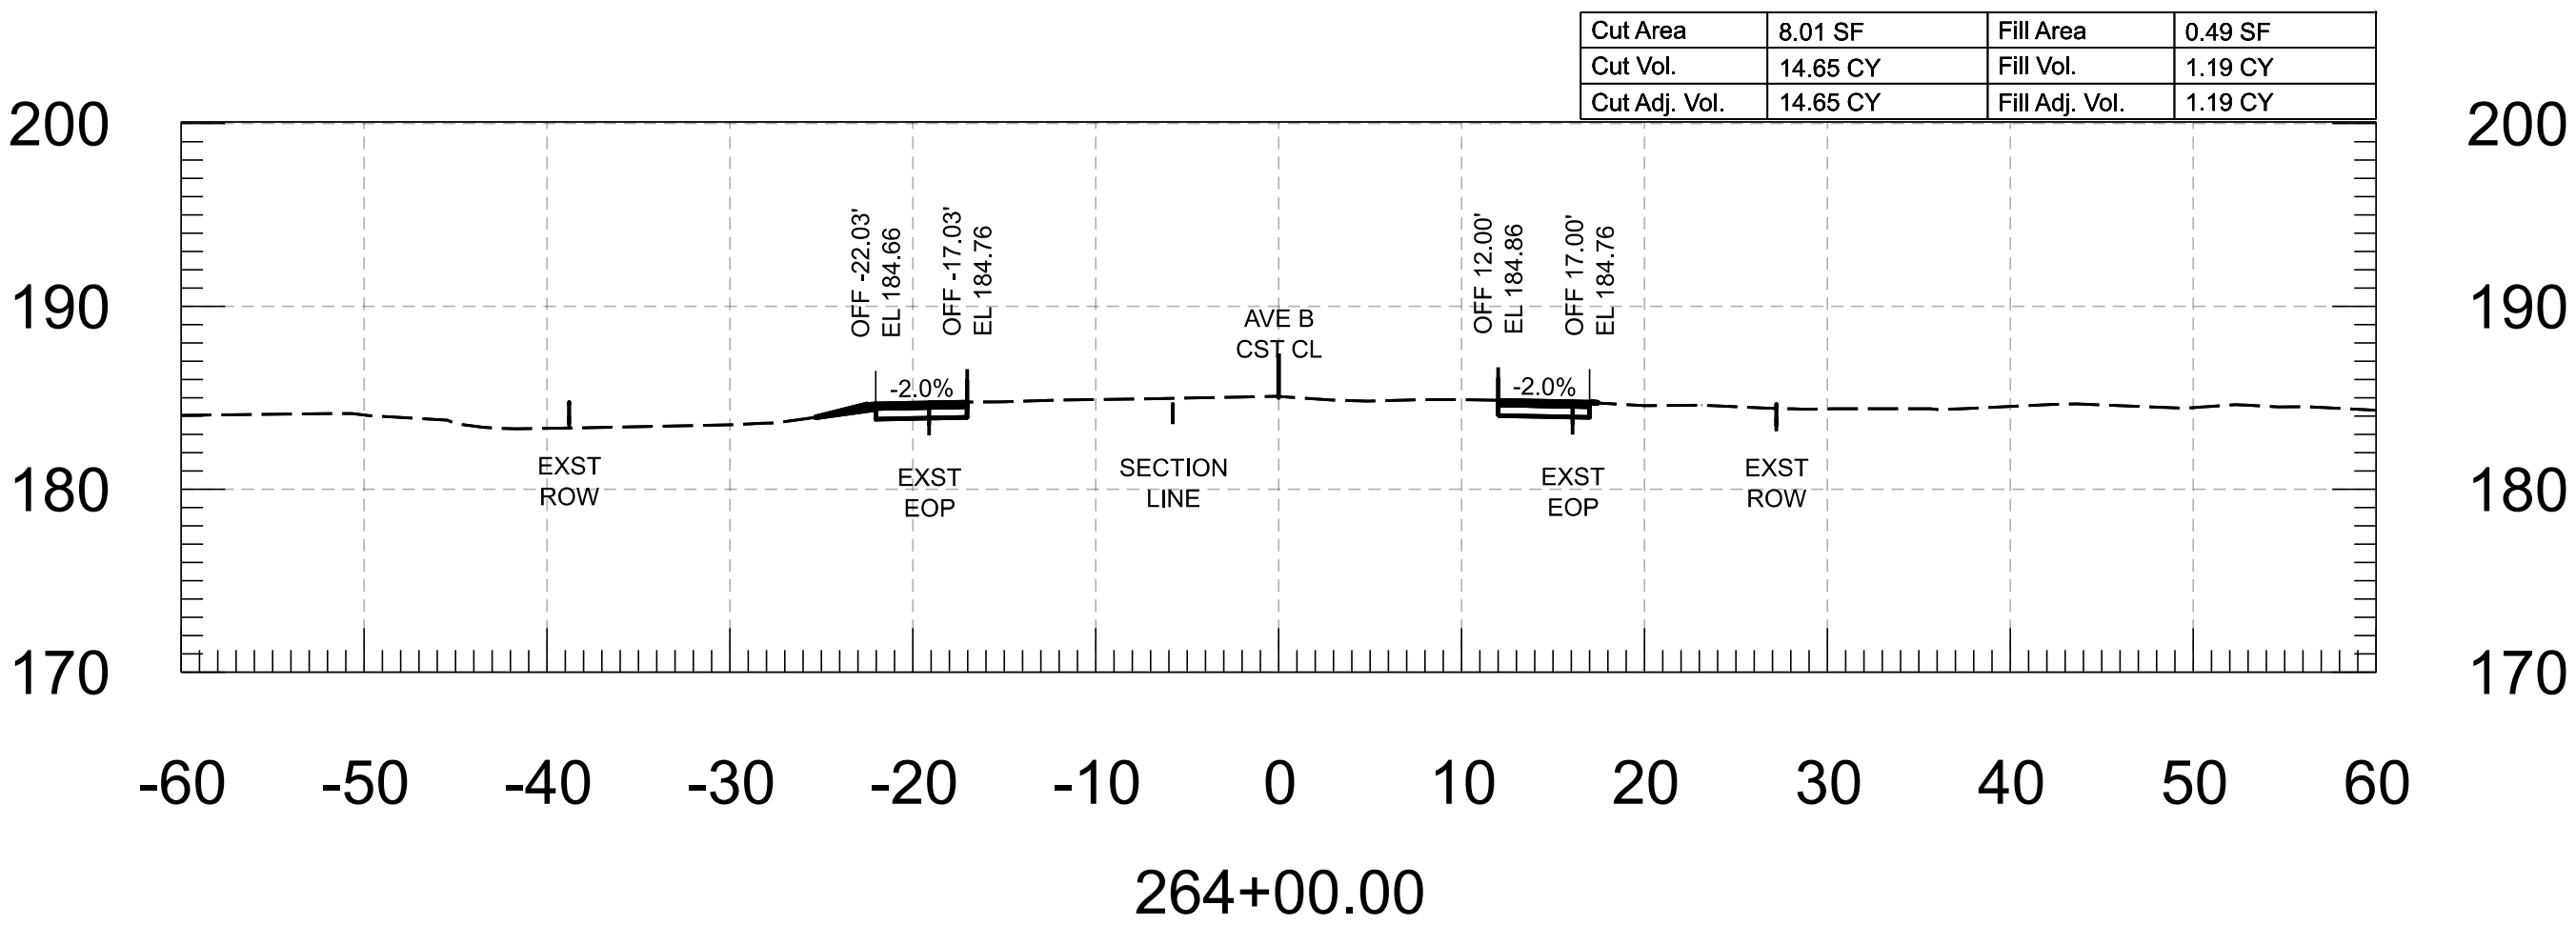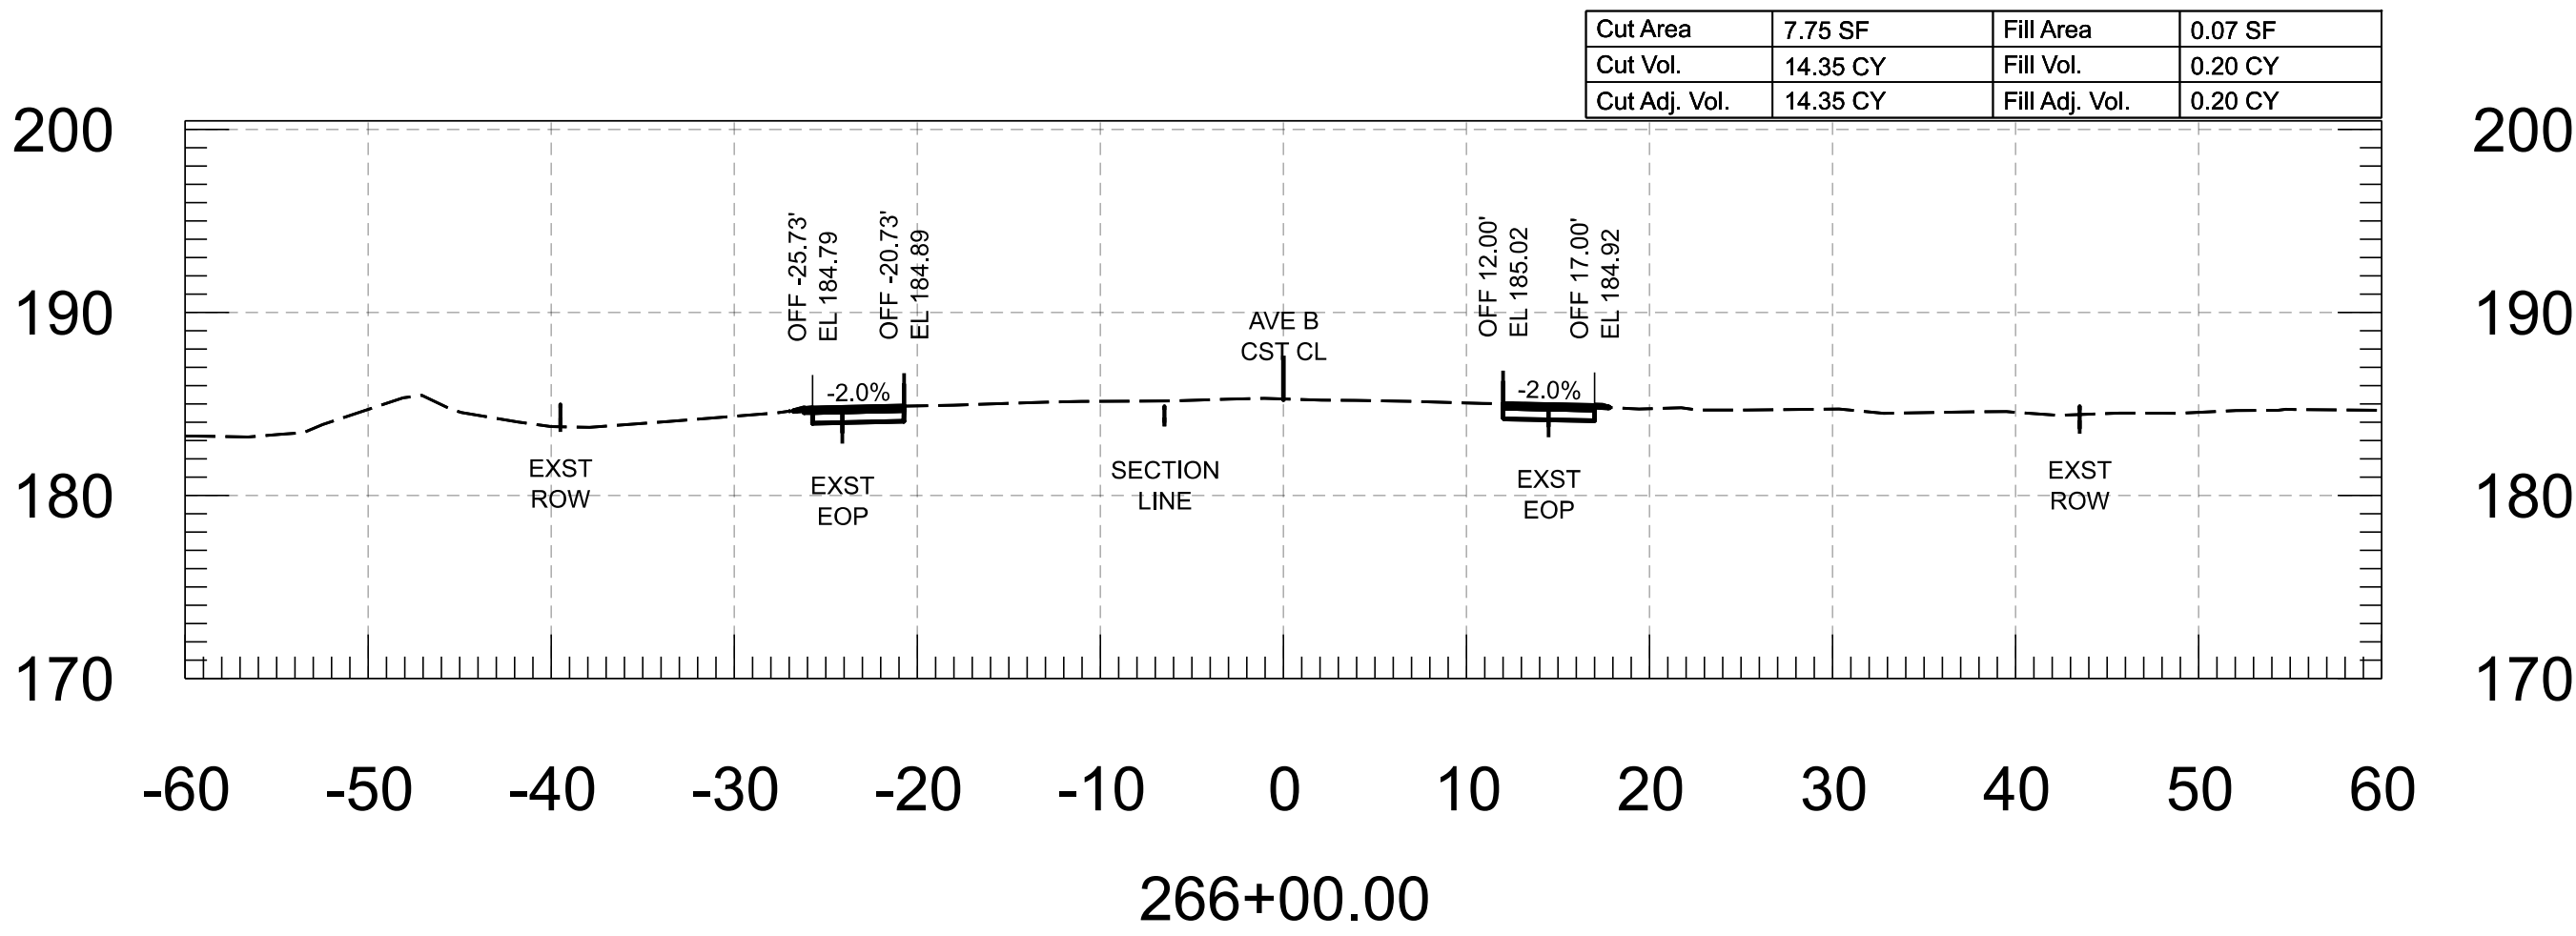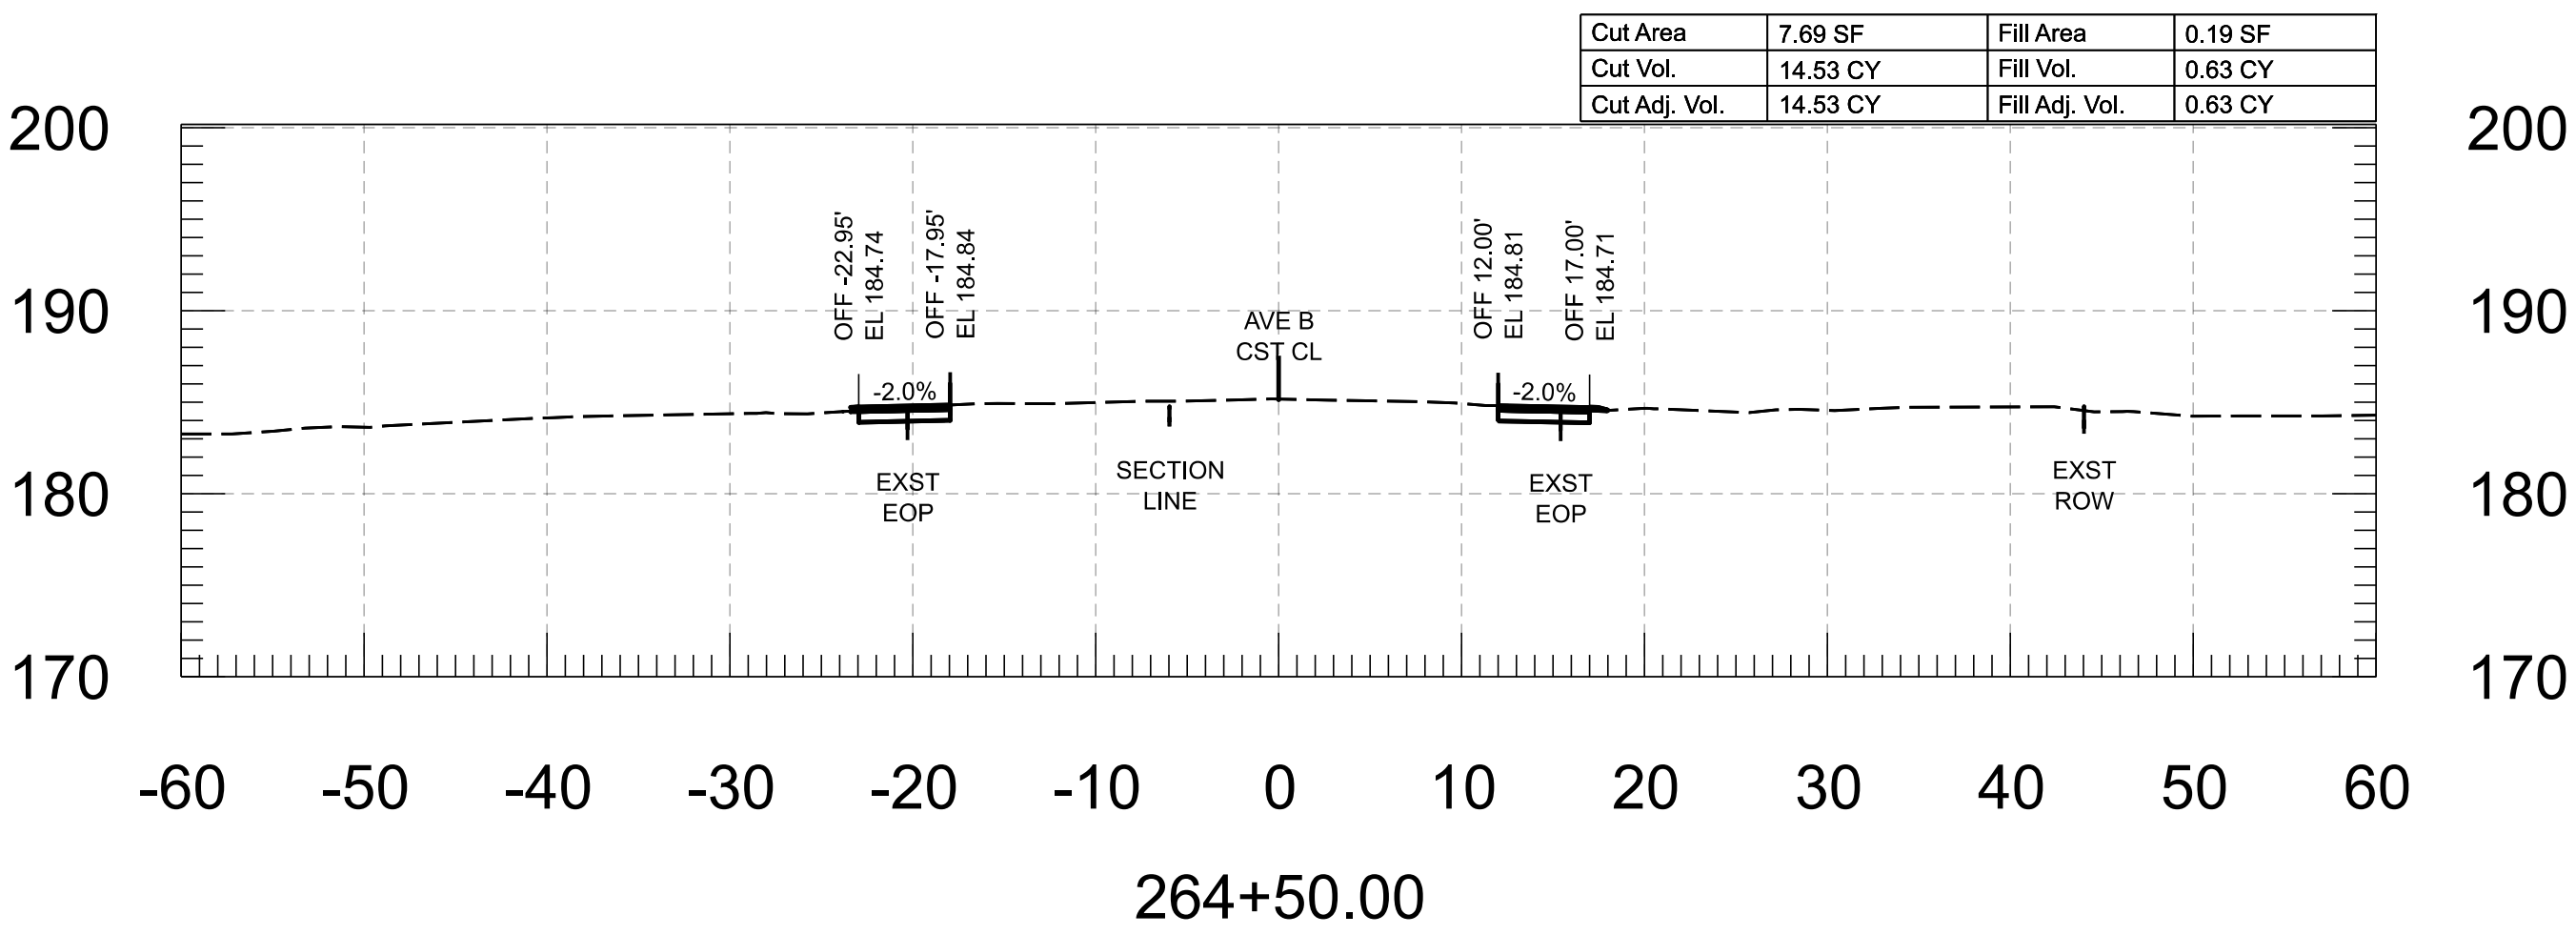

 FOR INFORMATION ONLY		NAME	DATE	ARIZONA DEPARTMENT OF TRANSPORTATION PROJECT DELIVERY AND OPERATIONS DIVISION ROADWAY DESIGN SECTION	ROUTE	F.H.W.A. Arizona Division	STATE ARIZ.	PROJECT NO.	FEDERAL ID NO.	SHEET NO.	TOTAL SHEETS	RECORD DRAWING
	DESIGN	M. SCHOEN	07/26		0000 YU YYU			YYU-0(221)T	84	86		
	DRAWN	P. ESCOBAR	07/26		AVE B CROSS SECTIONS	MILEPOST	LOCATION AVENUE B, COUNTY 18TH ST - SR 195					
	CHECKED	H. RIOS	07/26	STRUCTURE NO.		TRACS NO. T0439 01C						____ OF ____
	 WSP USA Inc. 1230 West Washington Street, Suite 600 Tempe, AZ 85288											

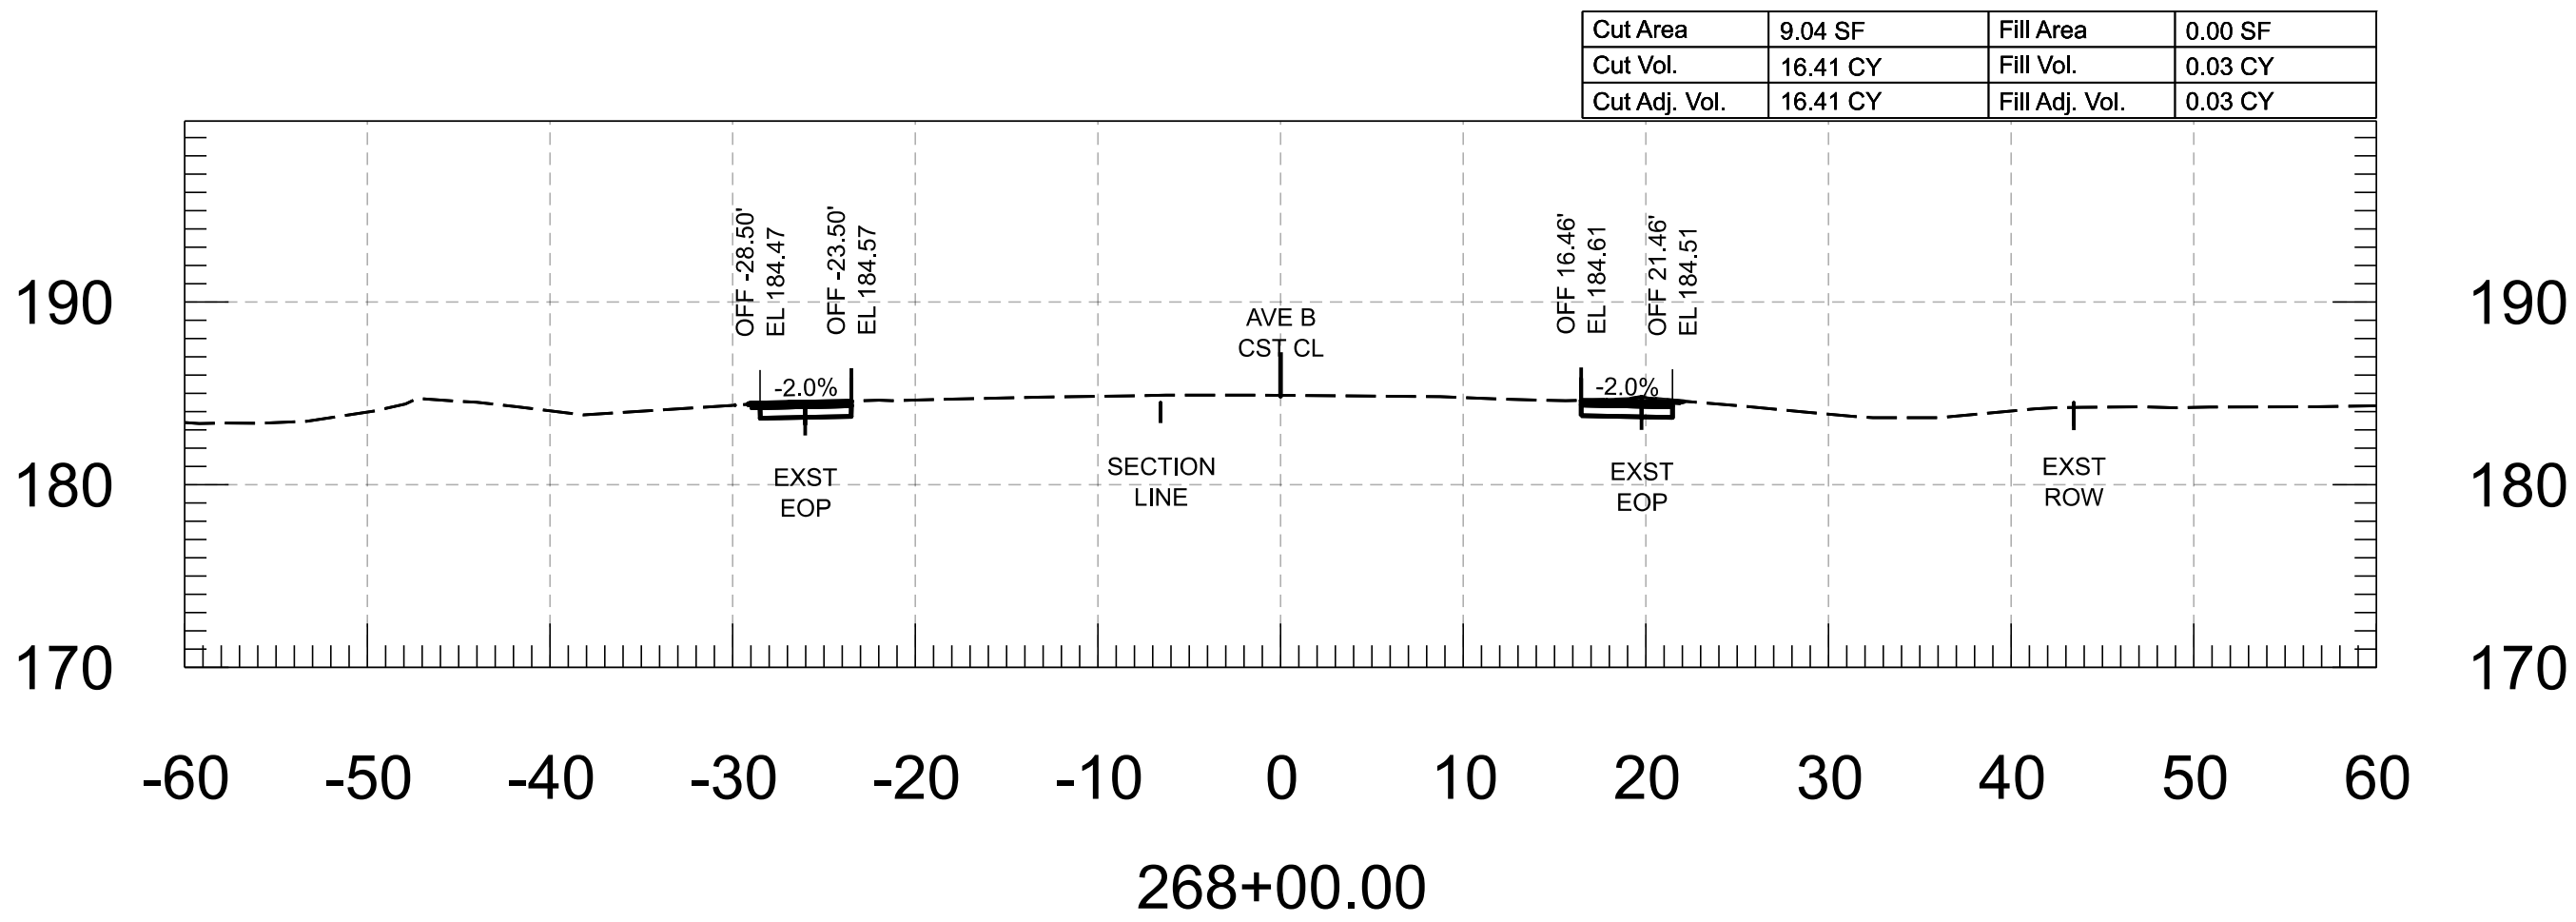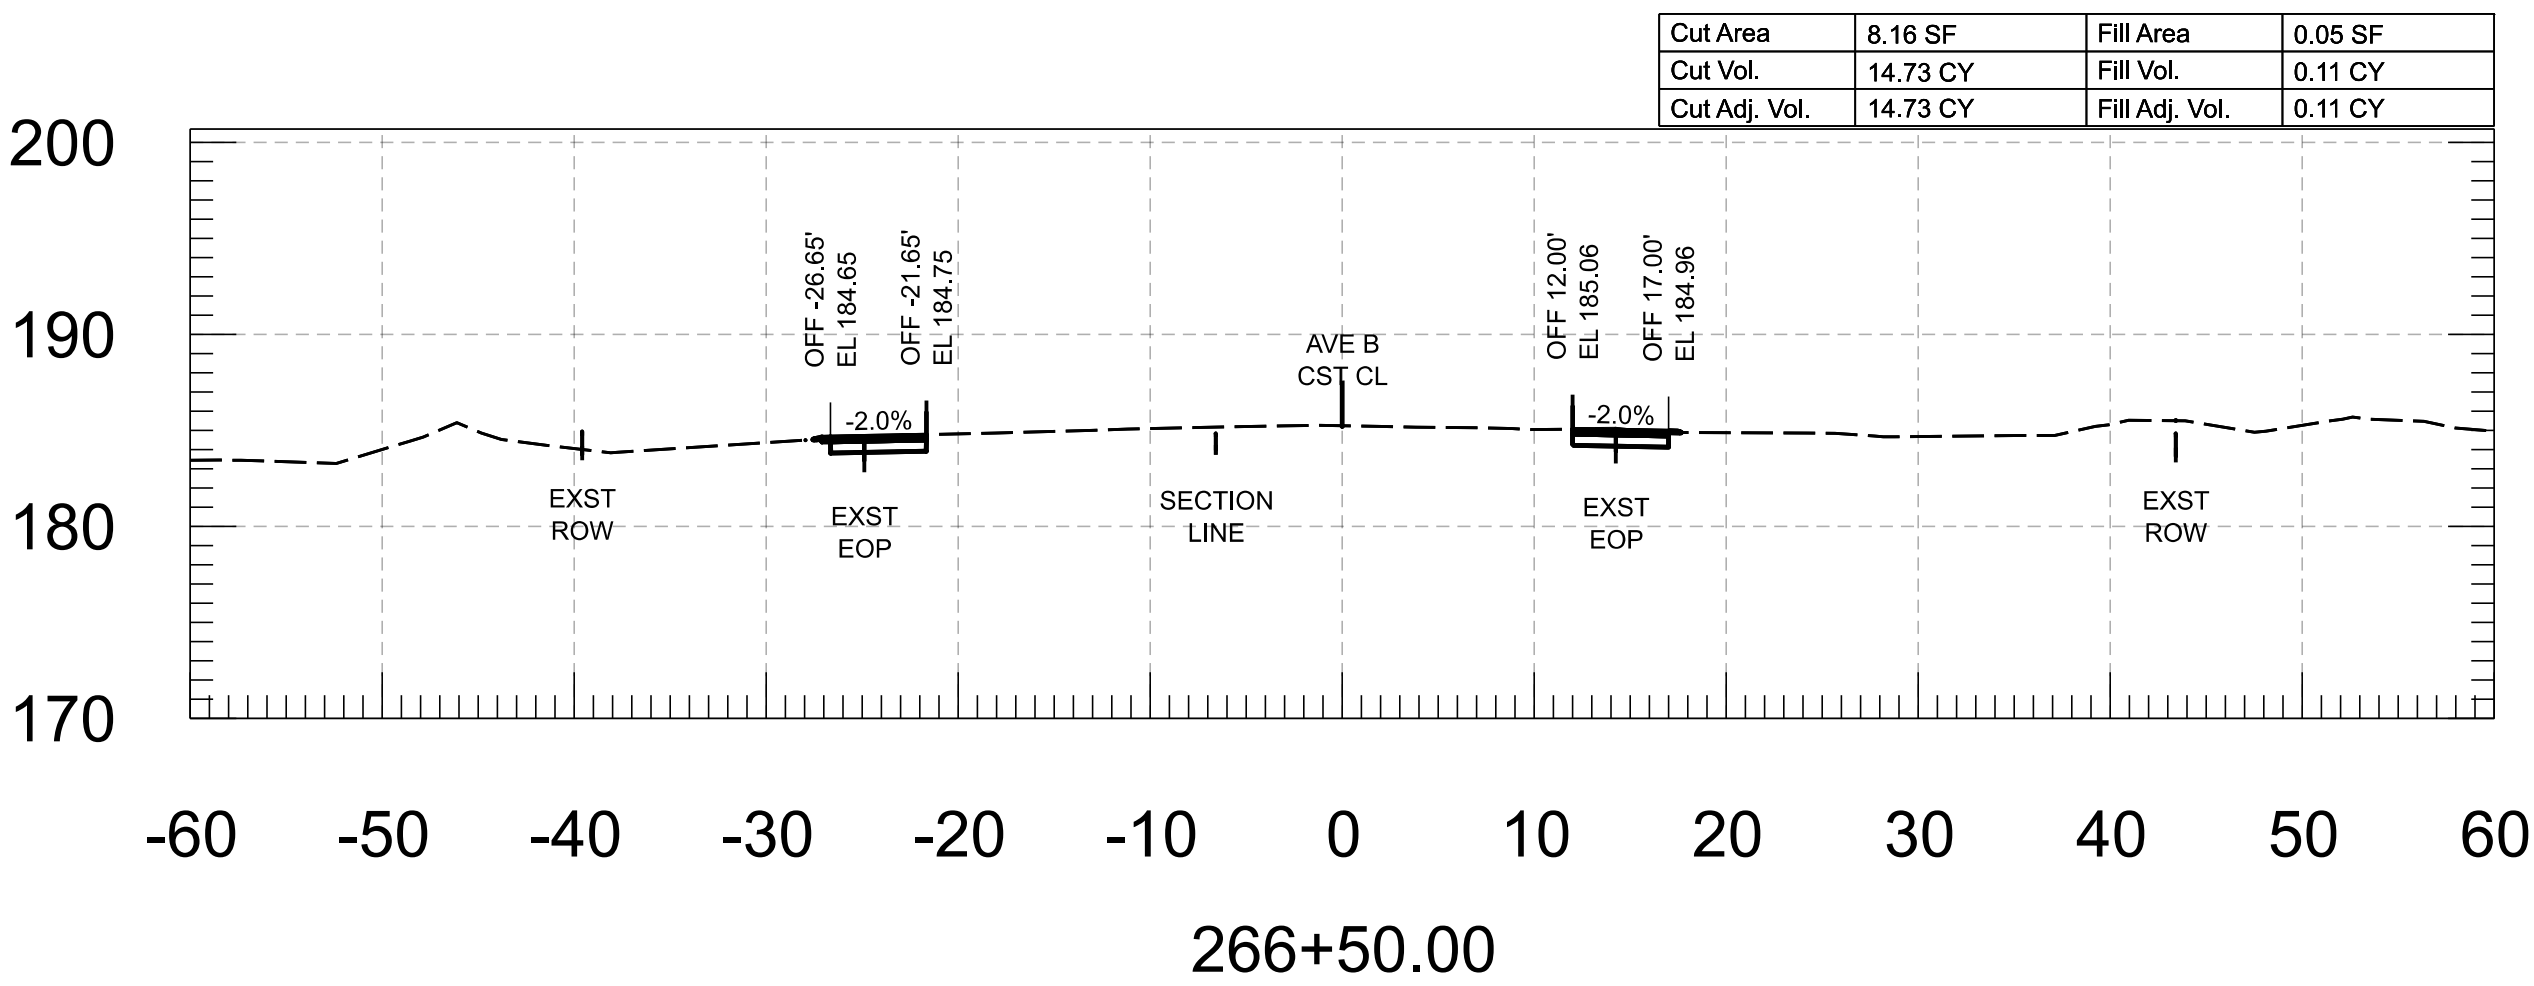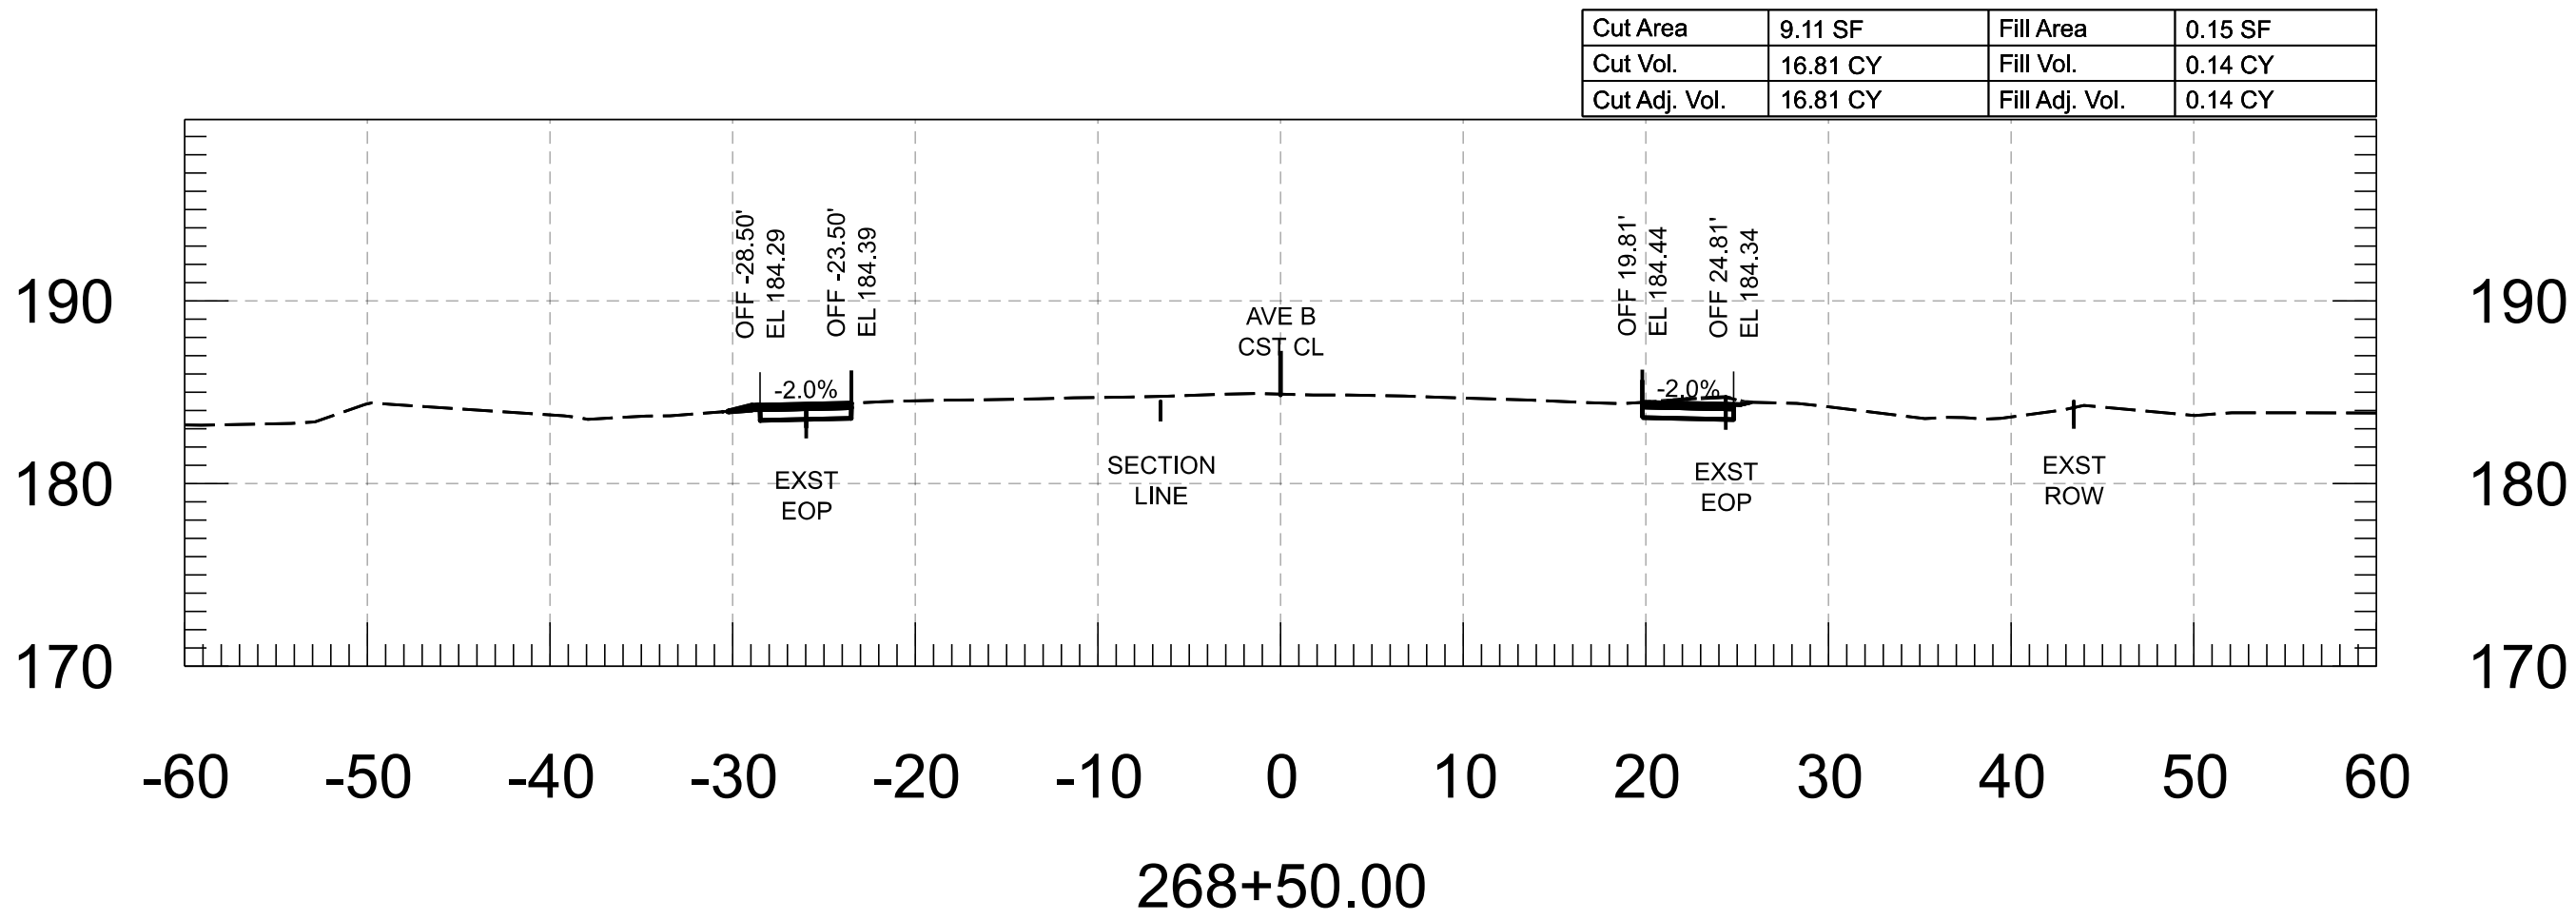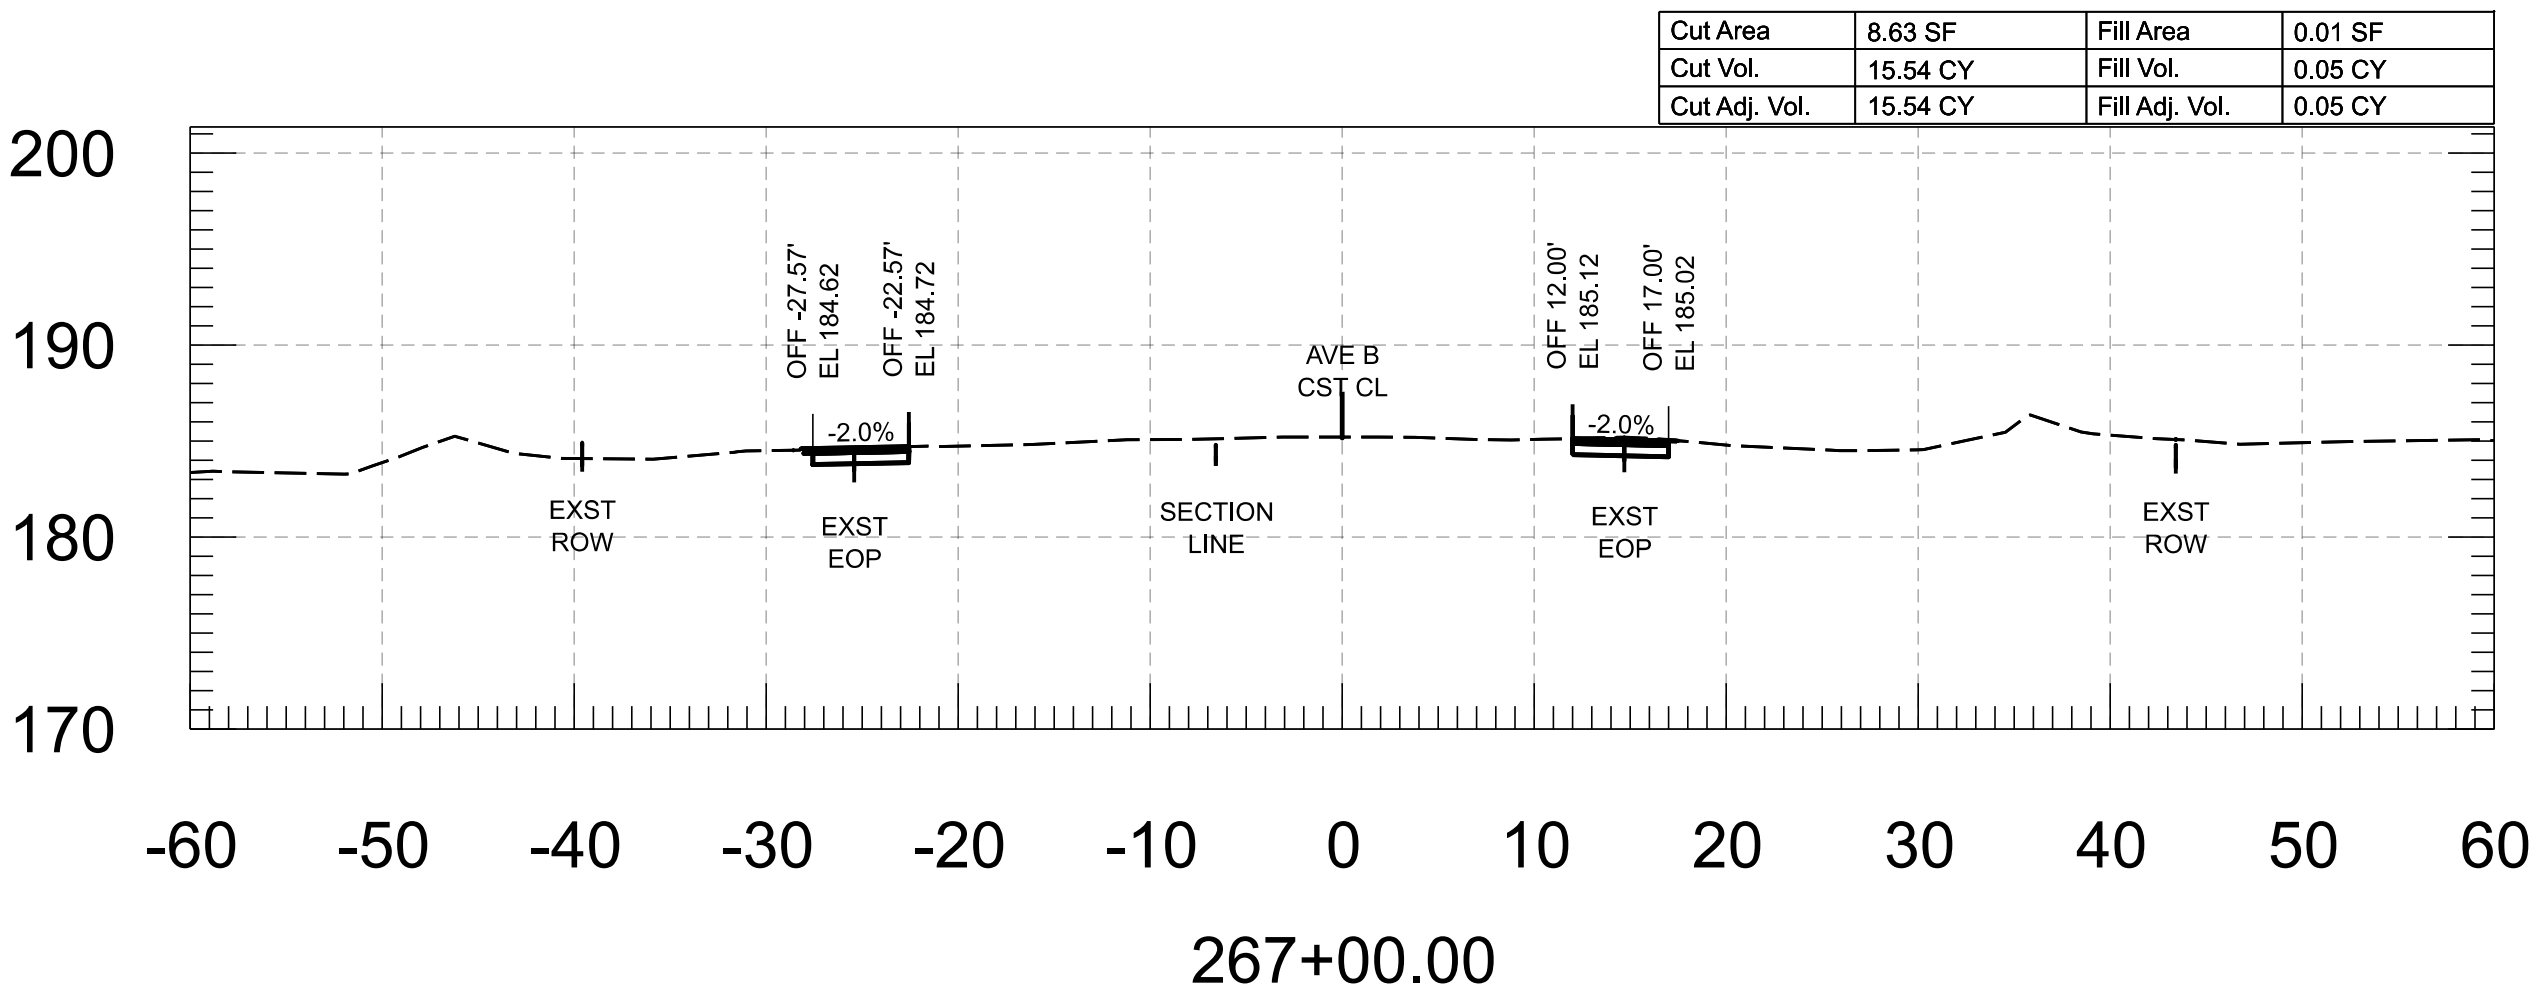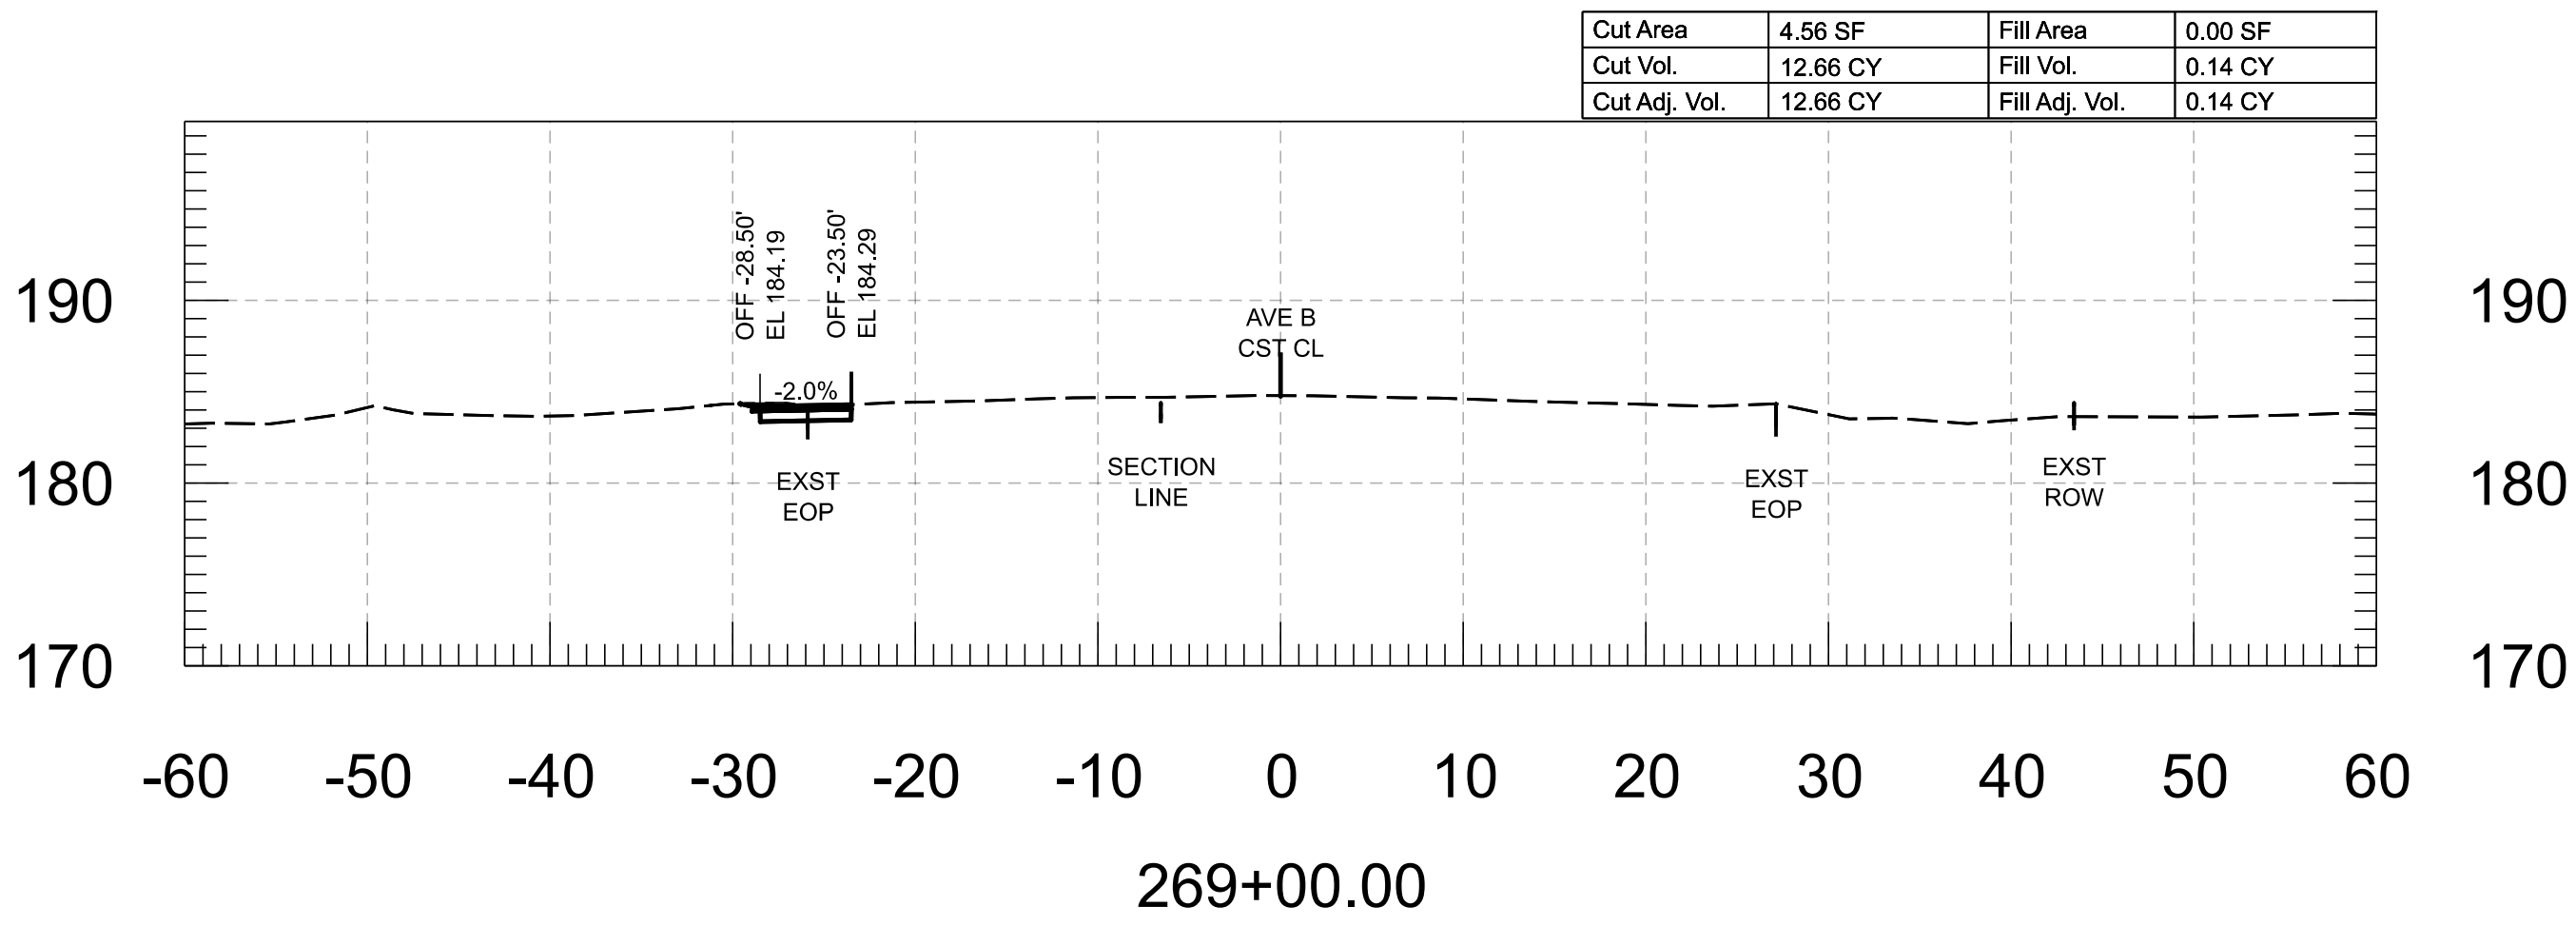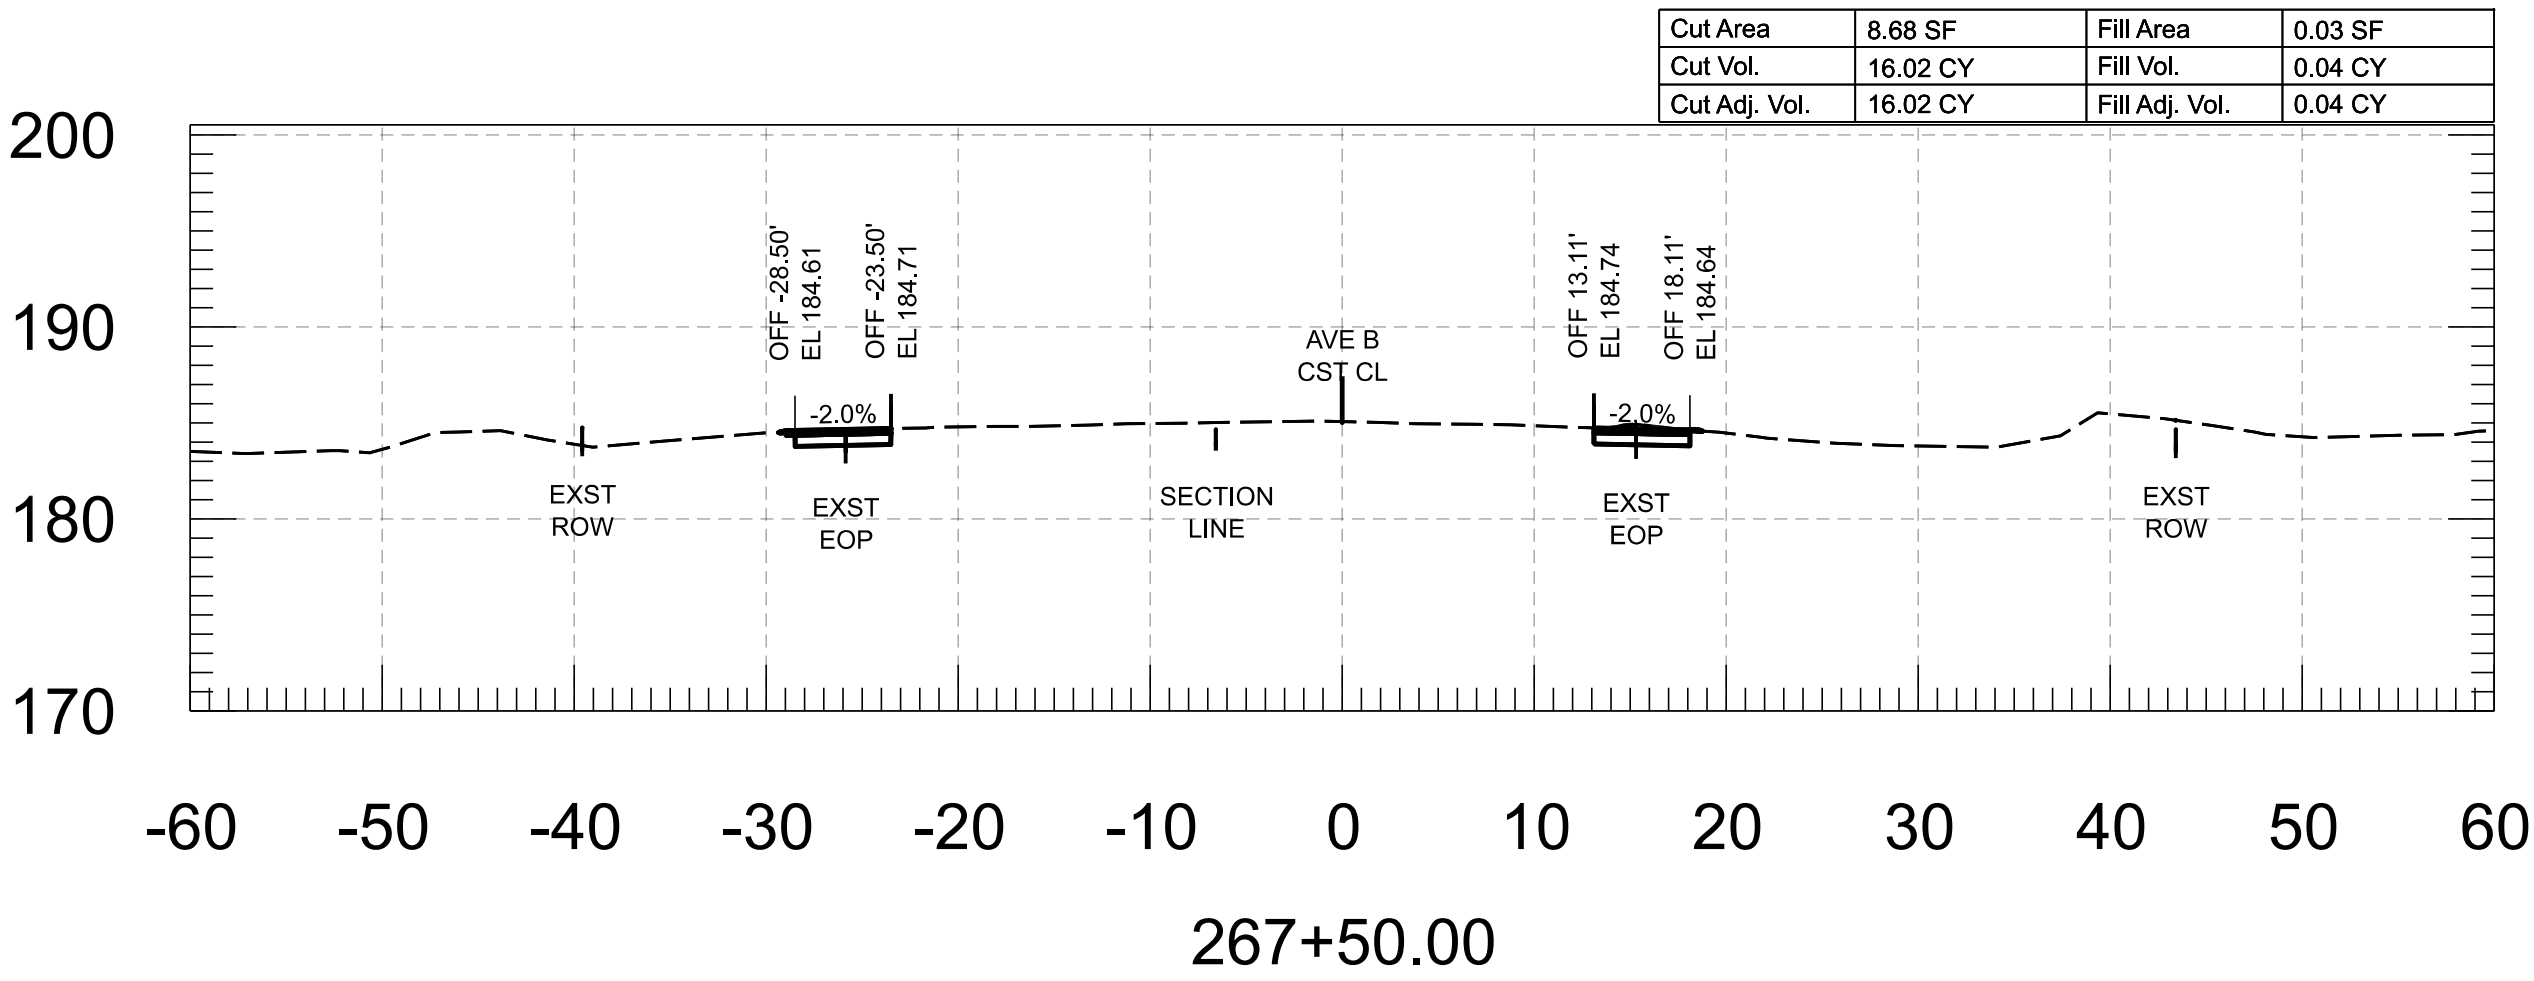

FOR
INFORMATION
ONLY

	NAME	DATE
DESIGN	M. SCHOEN	07/26
DRAWN	P. ESCOBAR	07/26
CHECKED	H. RIOS	07/26



WSP USA Inc.
1230 West Washington Street, Suite 600
Tempe, AZ 85288

ARIZONA DEPARTMENT OF TRANSPORTATION
PROJECT DELIVERY AND OPERATIONS DIVISION
ROADWAY DESIGN SECTION

AVE B CROSS SECTIONS

ROUTE

MILEPOST

STRUCTURE NO.

F.H.W.A. Arizona Division

LOCATION

TRACS NO.

STATE

ARIZ.

PROJECT NO.

0000 YU YYU

FEDERAL ID NO.

YYU-0(221)T

SHEET NO.

85




TOTAL SHEETS

86

RECORD DRAWING

DWG

OF

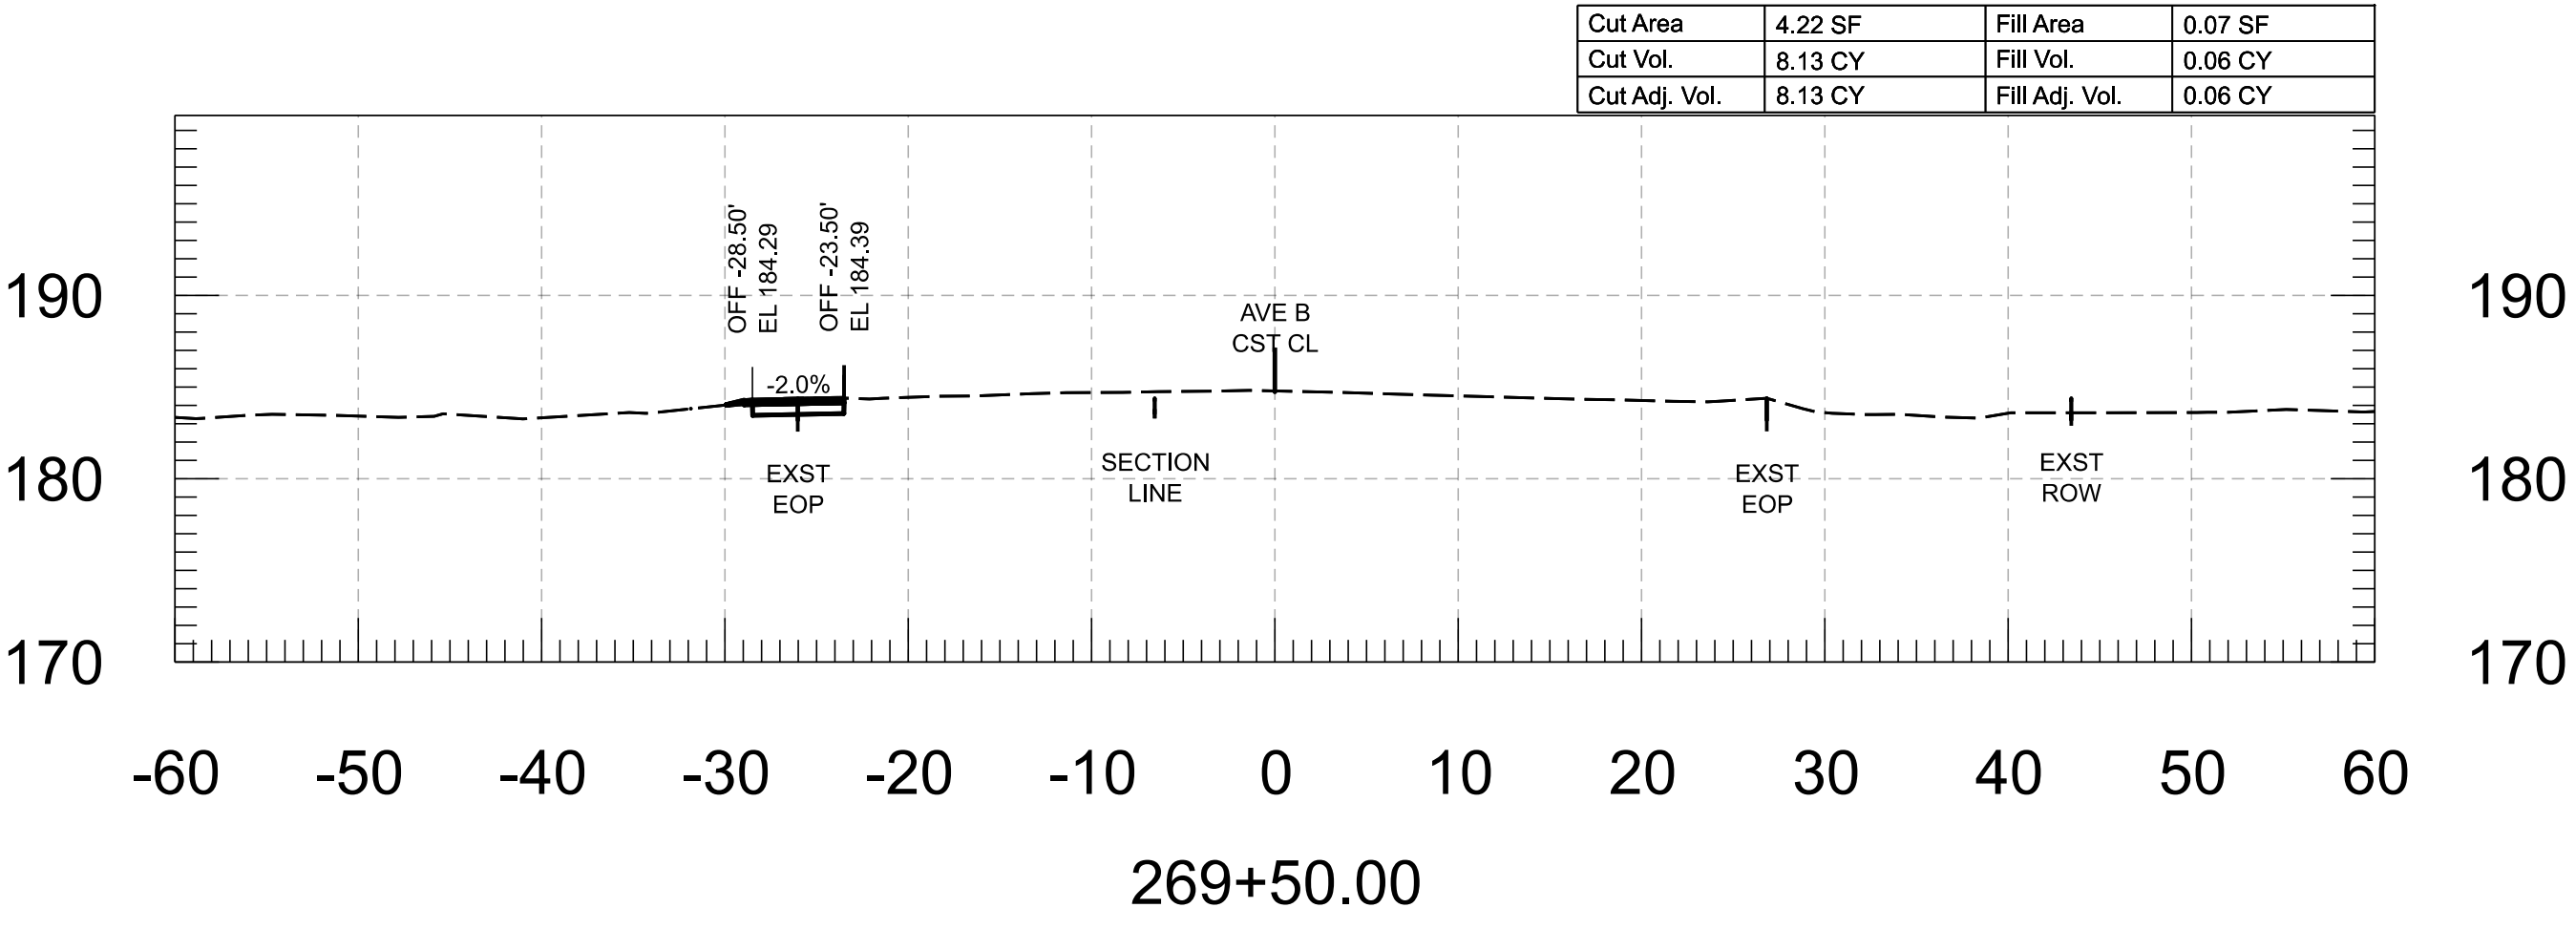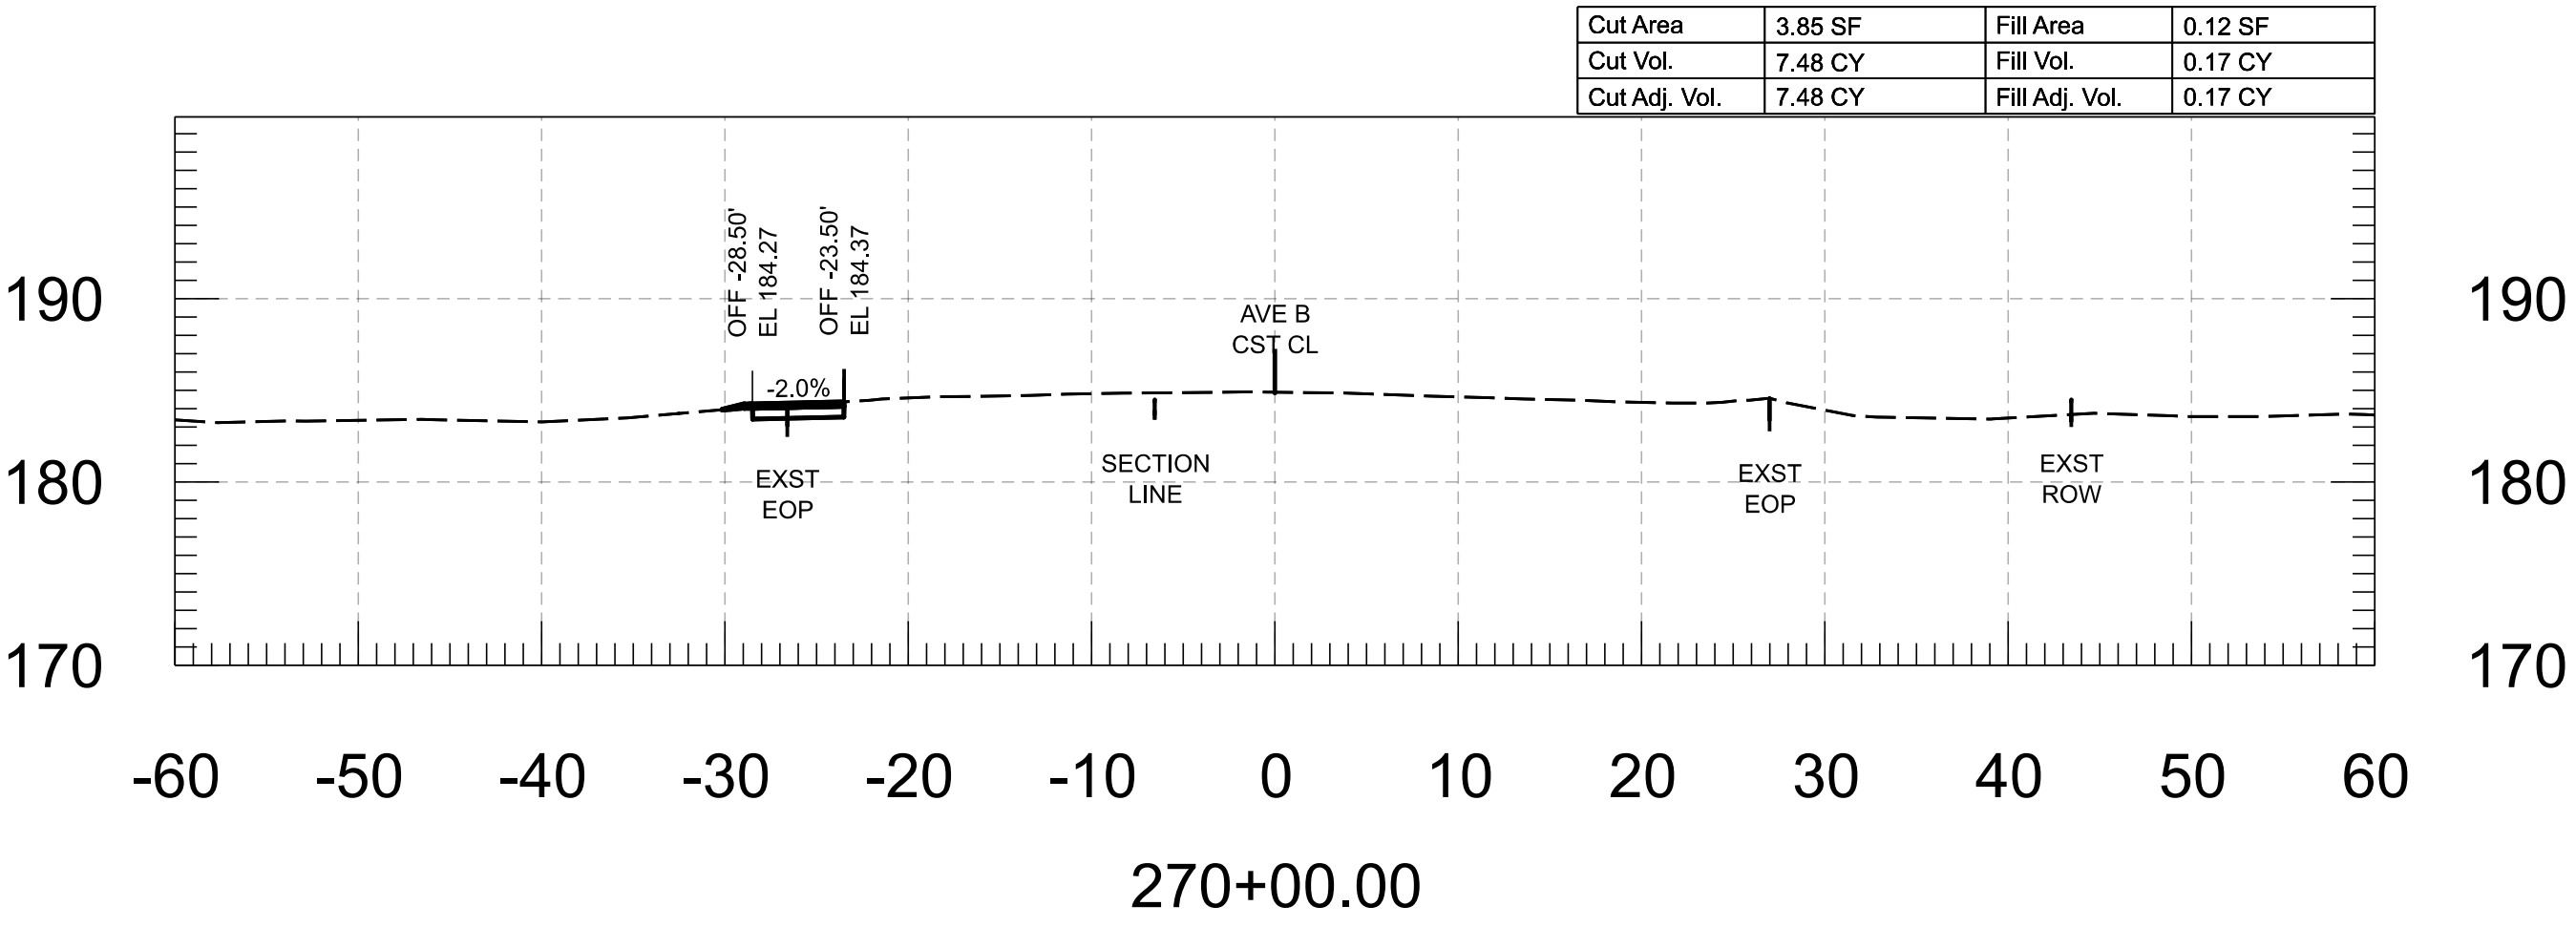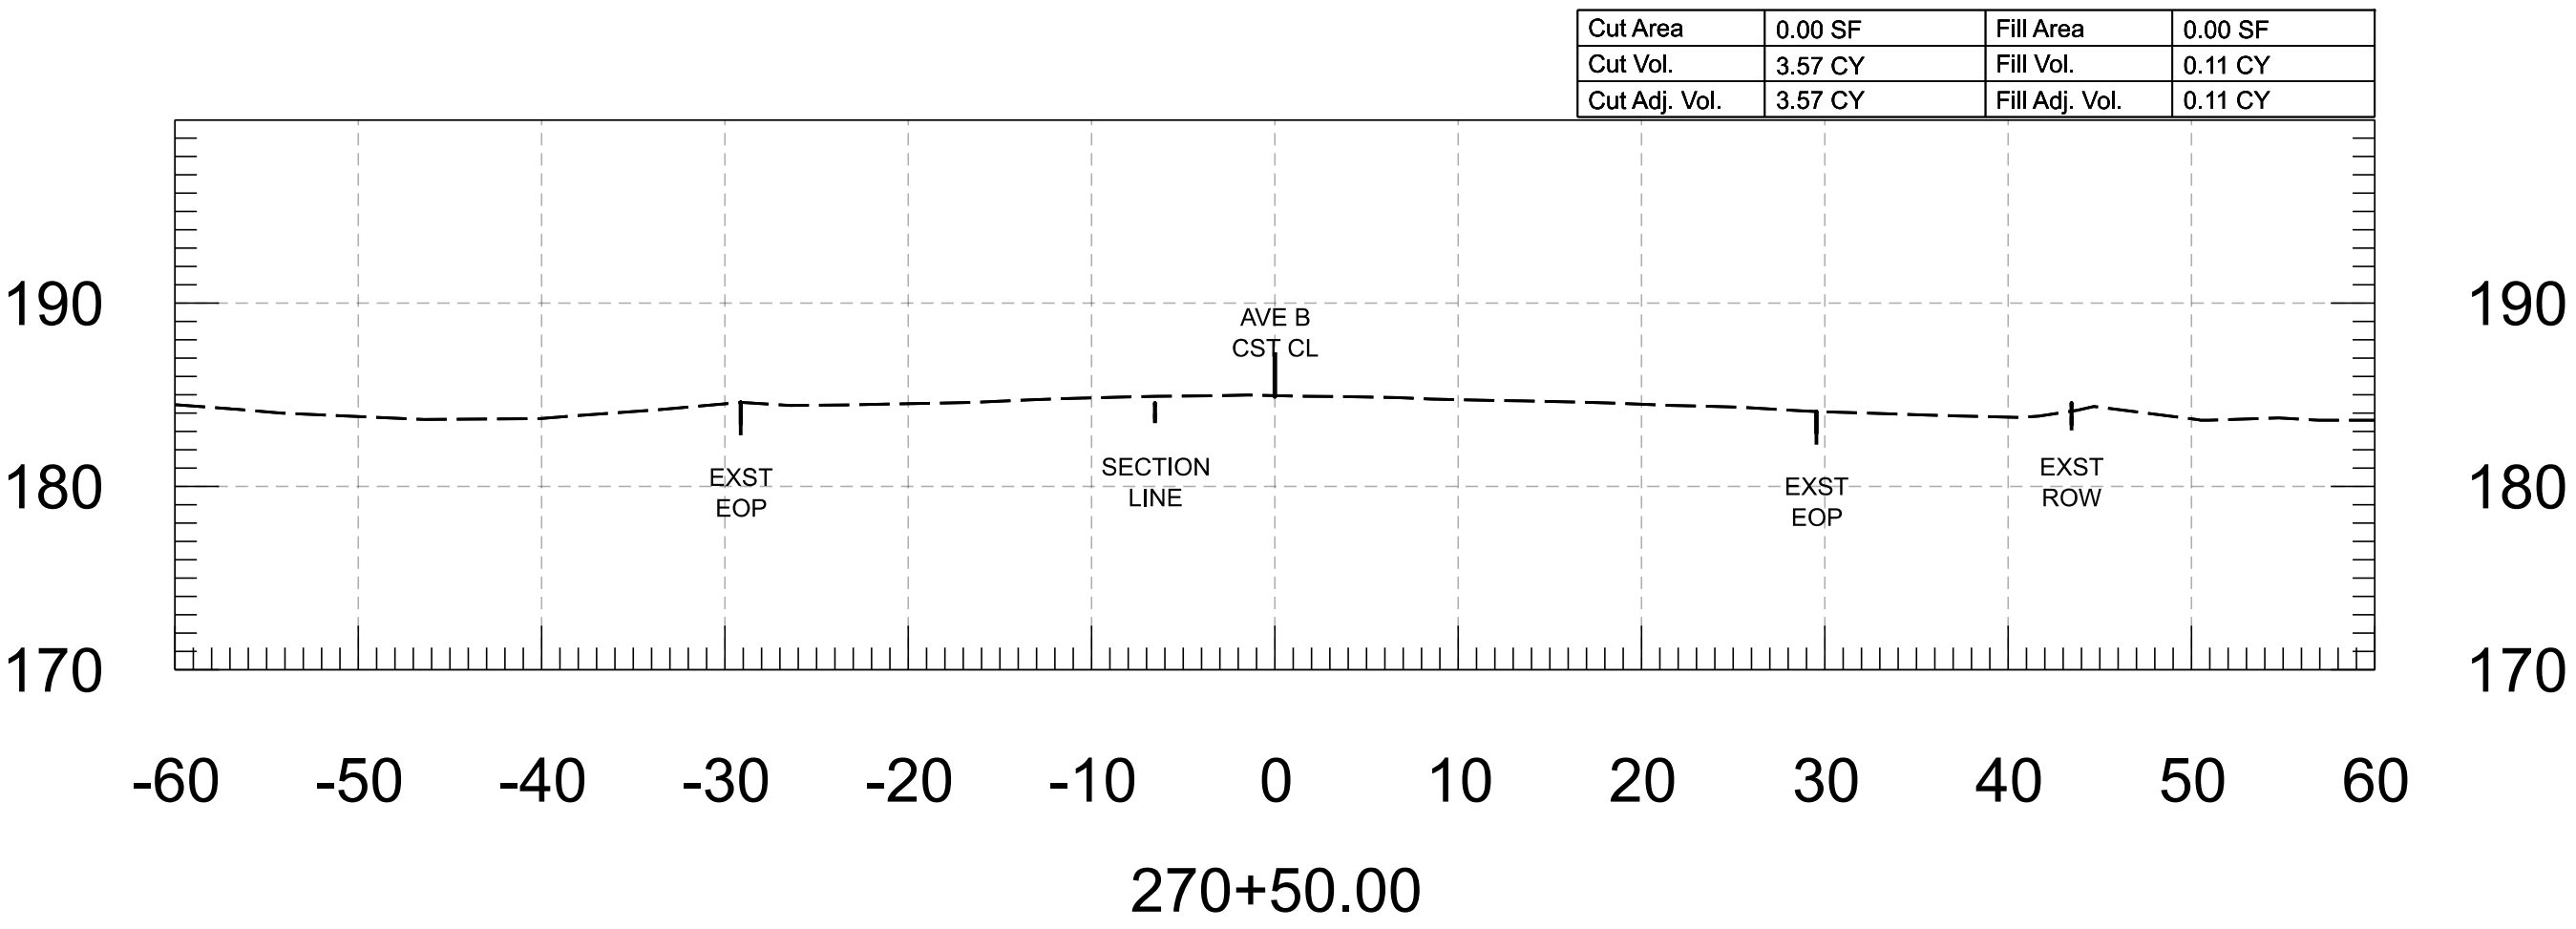

FOR INFORMATION ONLY		NAME	DATE	ARIZONA DEPARTMENT OF TRANSPORTATION PROJECT DELIVERY AND OPERATIONS DIVISION ROADWAY DESIGN SECTION	ROUTE	F.H.W.A. Arizona Division	STATE ARIZ.	PROJECT NO.	FEDERAL ID NO.	SHEET NO.	TOTAL SHEETS	RECORD DRAWING
	DESIGN	M. SCHOEN	07/26		-----			0000 YU YYU	YYU-0(221)T	86	86	
	DRAWN	P. ESCOBAR	07/26		AVE B CROSS SECTIONS	MILEPOST	LOCATION AVENUE B, COUNTY 18TH ST - SR 195					
	CHECKED	H. RIOS	07/26	-----		TRACS NO. T0439 01C						____ OF ____
				WSP USA Inc. 1200 West Washington Street, Suite 600 Tempe, AZ 85288	STRUCTURE NO.							