Saved Friday, July 13, 2018 3:37:50 PM SRYAN Plotted Sunday, July 15, 2018 3:34:14 PM Ryan, Steven \\VHB\PROJ\WAT-LD\12970.01 SUDBURY-HUDSON-SURVEY\CAD\SR\PLANMISC\LIDARCOMPARISON\12970.01-BLSF-REVIEW

SUDBURY

Legend

BLSF — PREVIOUSLY DELINEATED BORDERING LAND SUBJECT TO FLOODING BOUNDARY

BLSF — GROUND SURVEYED BORDERING LAND SUBJECT TO FLOODING BOUNDARY

POINT OF FIELD LOCATION OF BORDERING LAND SUBJECT TO FLOODING

N

NAD 83

BORDERING LAND SUBJECT TO FLOODING (BLSF)
FEMA ZONE AE
ELEVATION 161.0'

S 66°17'04" E
3822.81'

SEE SHEET 7

SEE SHEET 9

396 397 398 399 400 401

BLSF

2387.53'
S 66°17'04" E

BORDERING LAND SUBJECT TO FLOODING (BLSF)
FEMA ZONE AE
ELEVATION 161.0'

BENCHMARK
CHISEL SQUARE
ELEV=166.94

HOP BROOK

Draft
For Review Only
7/15/2018

20 0 20 40
1"=20'

COMMONWEALTH OF MASSACHUSETTS
RUSSELL J. BOUSQUET
NO. 35389
REGISTERED PROFESSIONAL LAND SURVEYOR
7/16/18

STRUCTURES				
NO.	TYPE	HEIGHT	SPAN	GUYS

Prepared By

Vanasse Hangen Brustlin, Inc.
Transportation
Land Development
Environmental Services
101 Walnut Street, P.O. Box9151
Watertown, Massachusetts 02471-9151
617.924.1770 • FAX 617.924.2286

REVISIONS

NO.	COMMENTS	DATE

Issued For

SCALE: 20 FEET TO THE INCH

DRAWING NAME: 12970.01-ANRAD-Sudbury.dwg

FIELD BOOK. NO:

Project Title
Sudbury-Hudson Transmission Reliability Project
Sudbury, Massachusetts

Drawing Title
BLSF Review Plan
For Review Only

DATE: JULY 11, 2018

Saved Friday, July 13, 2018 3:37:50 PM SRYAN Plotted Sunday, July 15, 2018 3:34:33 PM Ryan, Steven \\VHB\PROJ\WAT-LD\12970.01 SUDBURY-HUDSON-SURVEY\CAD\SR\PLANMISC\LIDARCOMPARISON\12970.01-BLSF-REVIEW

SUDBURY

Legend

BLSF — PREVIOUSLY DELINEATED BORDERING LAND SUBJECT TO FLOODING BOUNDARY

BLSF — GROUND SURVEYED BORDERING LAND SUBJECT TO FLOODING BOUNDARY

POINT OF FIELD LOCATION OF BORDERING LAND SUBJECT TO FLOODING

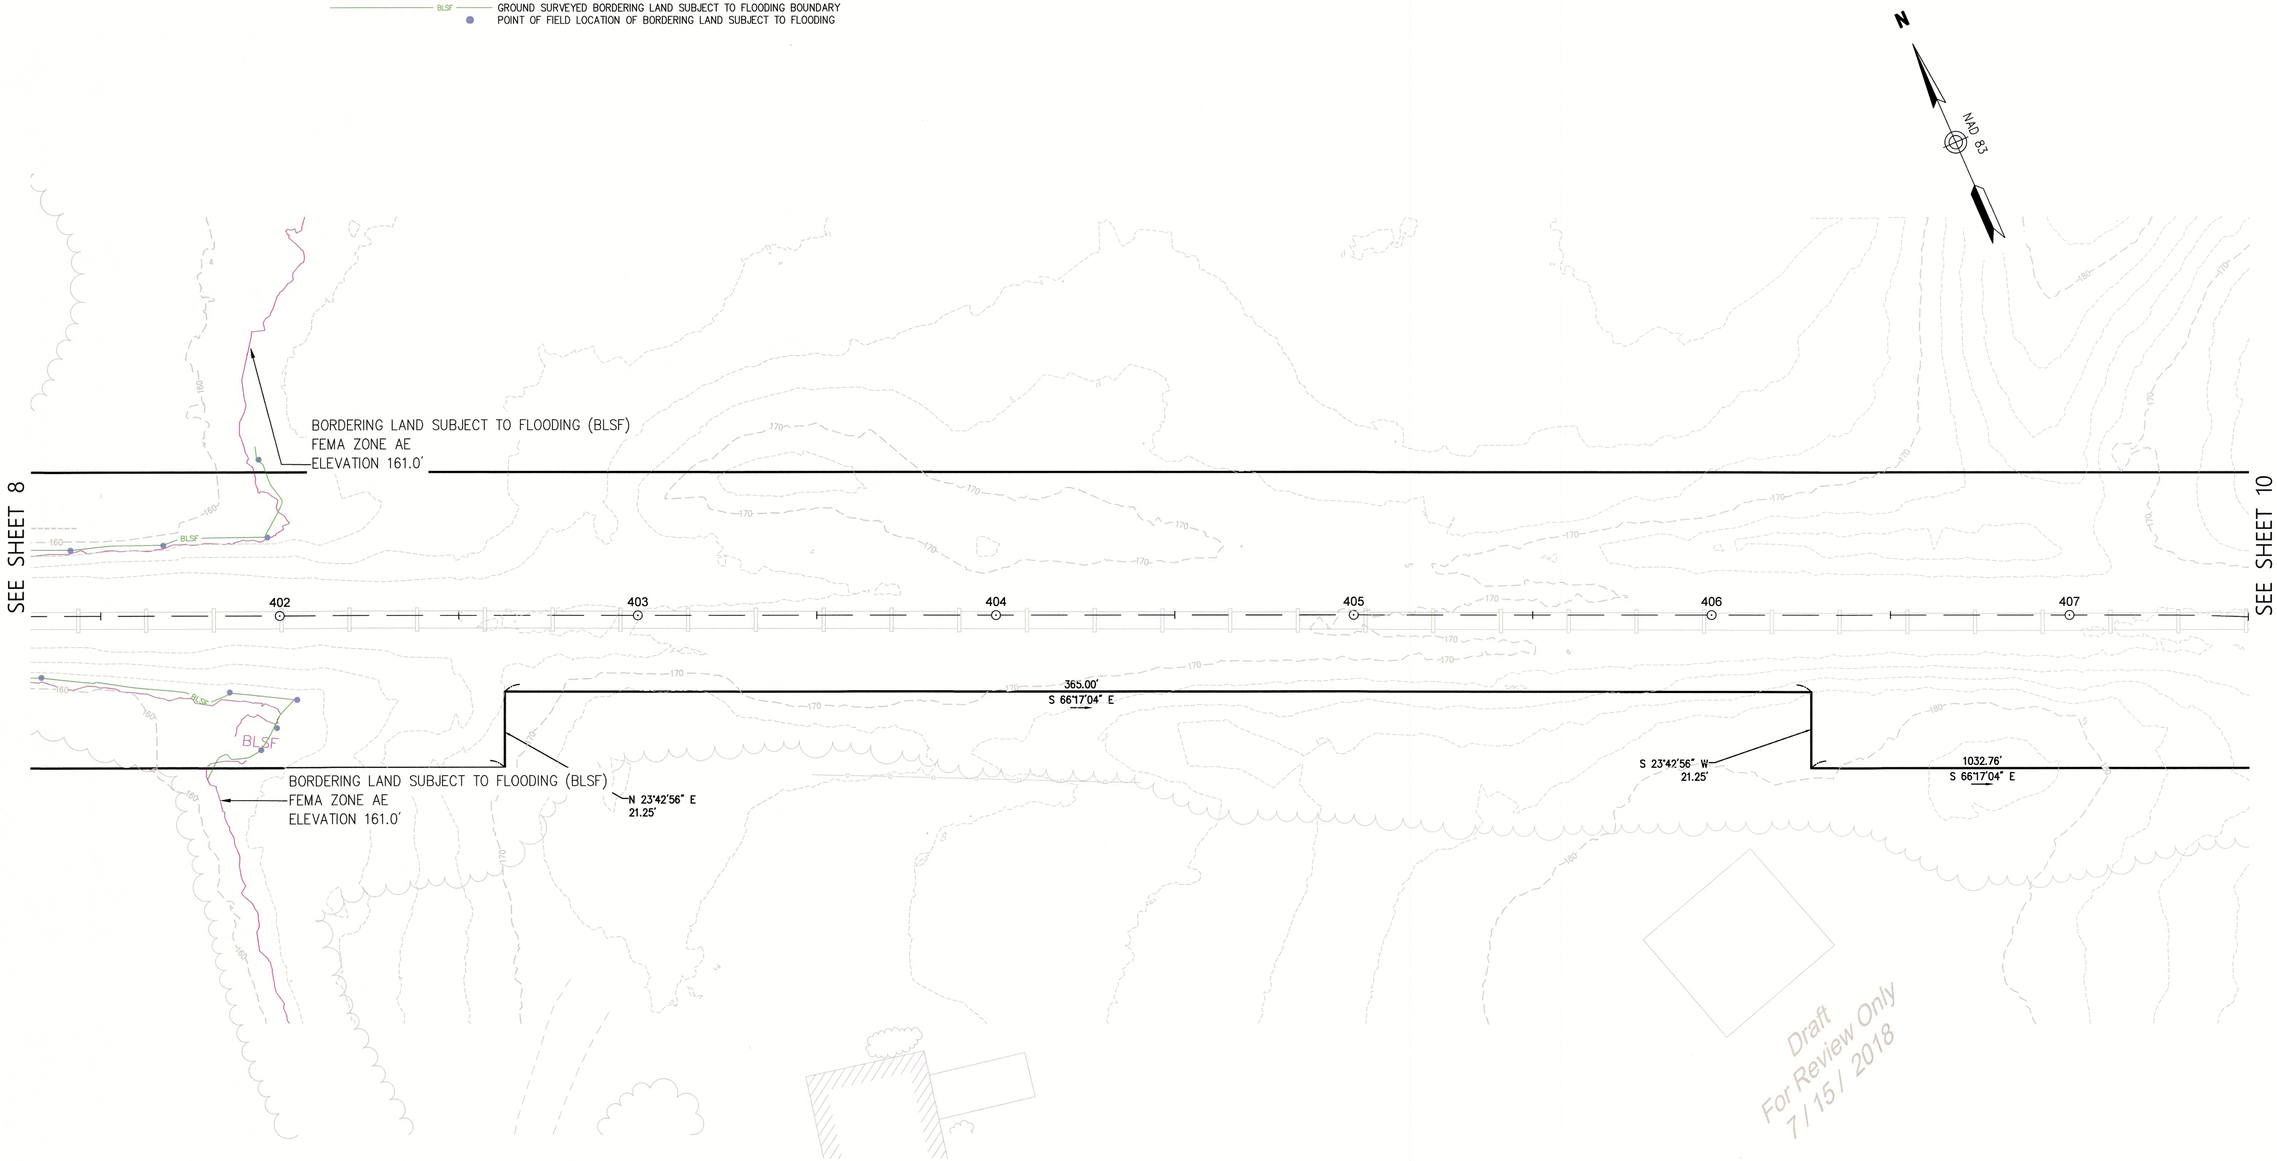

20 0 20 40

1"=20'

COMMONWEALTH OF MASSACHUSETTS
RUSSELL J. BOUSQUET
NO. 38389
REGISTERED PROFESSIONAL LAND SURVEYOR

7/16/18

STRUCTURES				
NO.	TYPE	HEIGHT	SPAN	GUYS

Prepared By

Vanasse Hangen Brustlin, Inc.
Transportation
Land Development
Environmental Services
101 Walnut Street, P.O. Box9151
Watertown, Massachusetts 02471-9151
617.924.1770 • FAX 617.924.2286

REVISIONS

NO.	COMMENTS	DATE

Issued For

SCALE: 20 FEET TO THE INCH

DRAWING NAME: 12970.01-ANRAD-Sudbury.dwg

FIELD BOOK. NO:

Project Title

Sudbury-Hudson Transmission Reliability Project

Sudbury, Massachusetts

Drawing Title

BLSF Review Plan For Review Only

DATE: JULY 11, 2018

Saved Friday, July 13, 2018 3:37:50 PM SRYAN Plotted Sunday, July 15, 2018 3:34:47 PM Ryan, Steven \\VHB\PROJ\WAT-LD\12970.01 SUDBURY-HUDSON-SURVEY\CAD\SR\PLANMISC\LIDARCOMPARISON\12970.01-BLSF-REVIEW

SUDBURY

Legend

BLSF — PREVIOUSLY DELINEATED BORDERING LAND SUBJECT TO FLOODING BOUNDARY

BLSF — GROUND SURVEYED BORDERING LAND SUBJECT TO FLOODING BOUNDARY

POINT OF FIELD LOCATION OF BORDERING LAND SUBJECT TO FLOODING

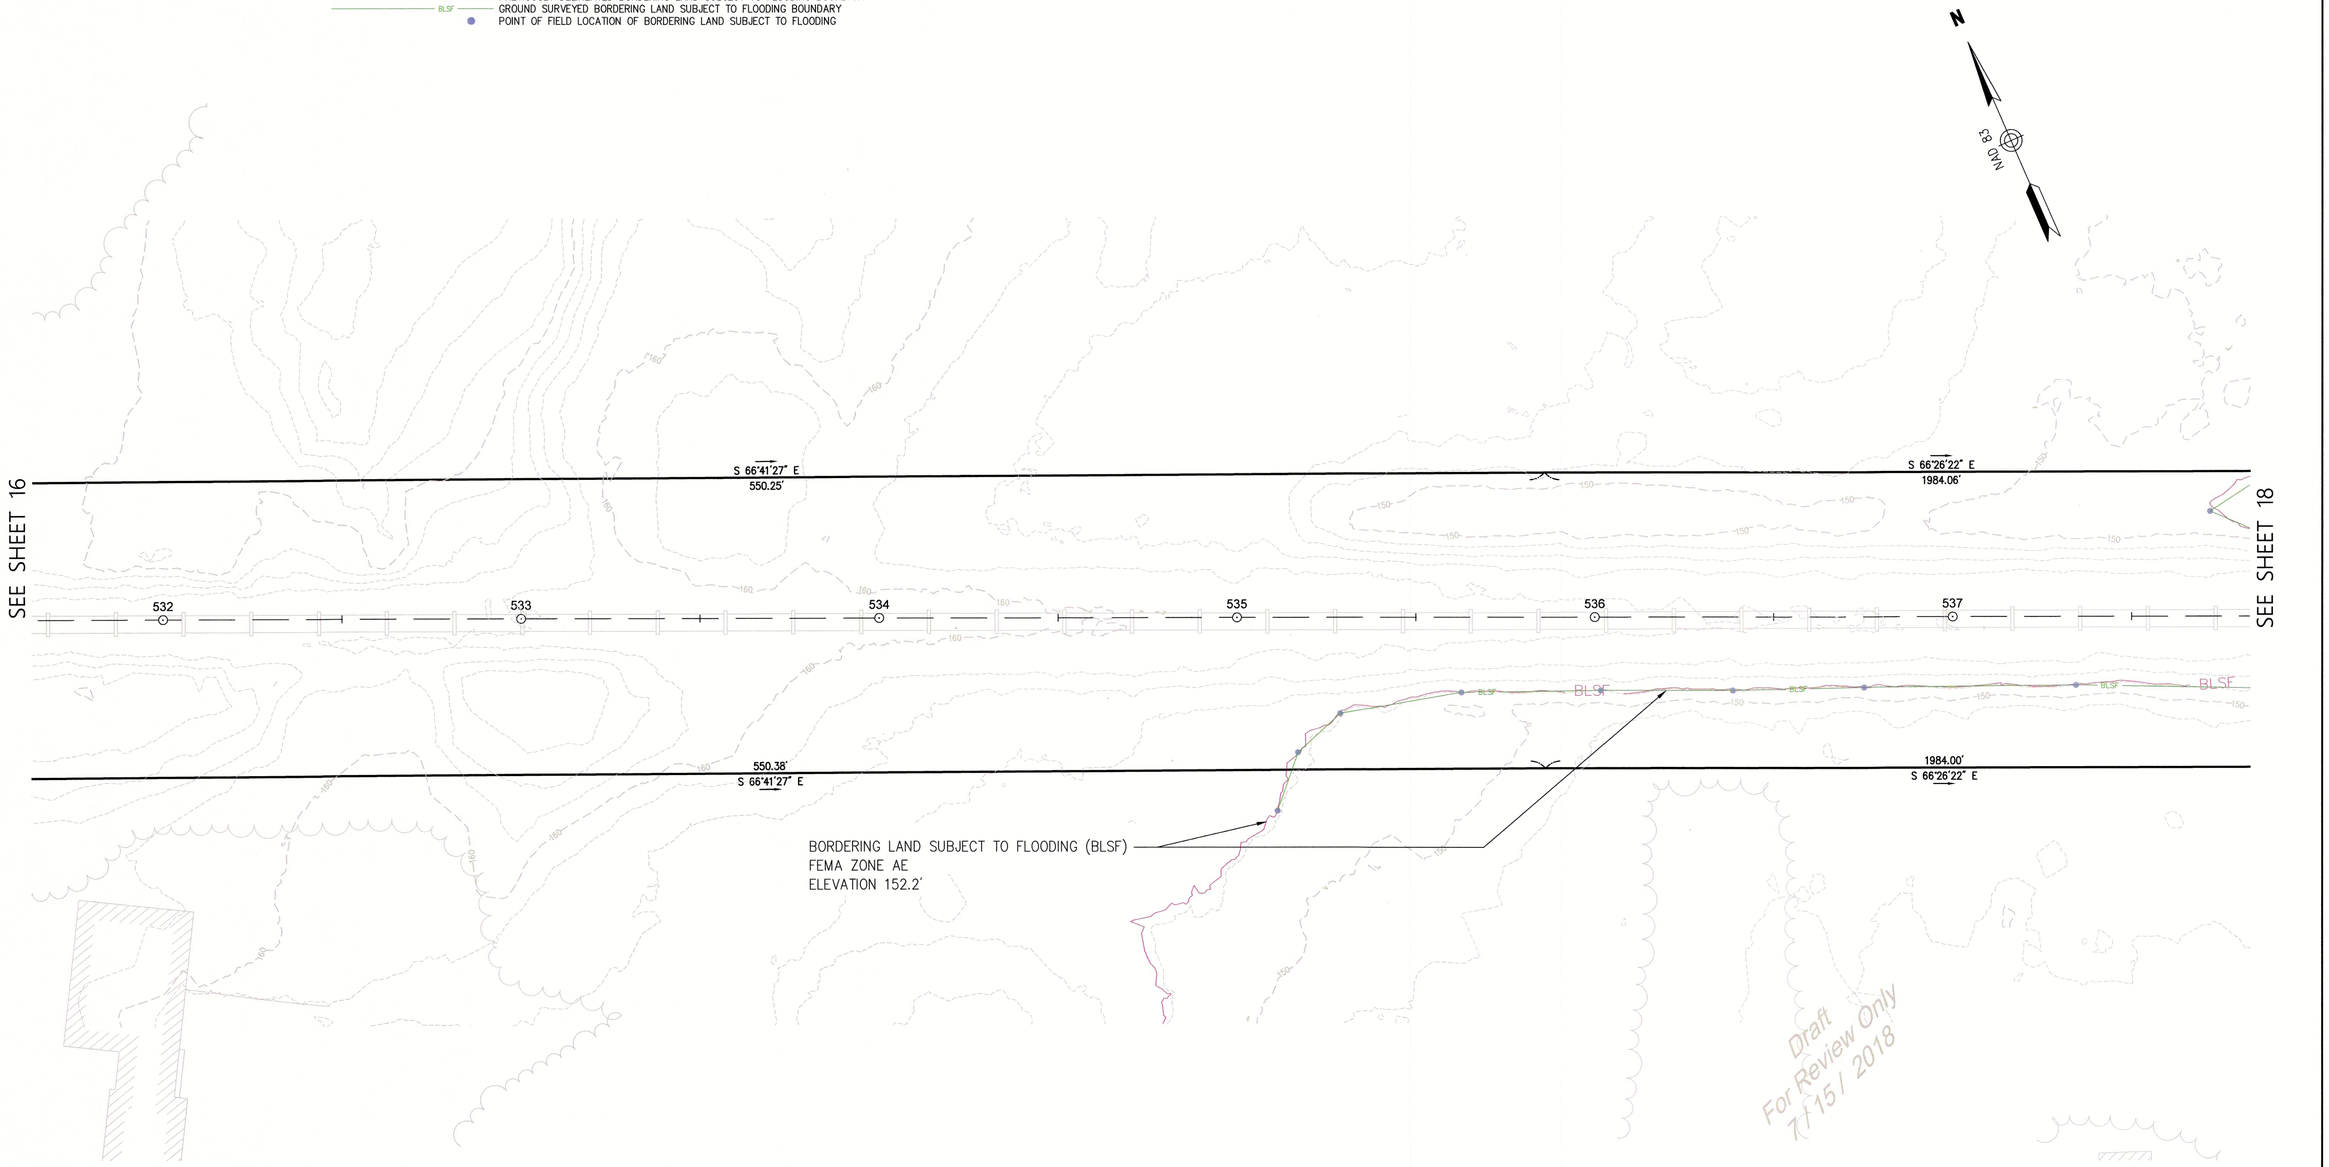

20 0 20 40

1"=20'

COMMONWEALTH OF MASSACHUSETTS
RUSSELL J. BOUSQUET
NO. 35389
REGISTERED
PROFESSIONAL LAND SURVEYOR

7/14/18

STRUCTURES				
NO.	TYPE	HEIGHT	SPAN	GUYS

Prepared By

Vanasse Hangen Brustlin, Inc.
Transportation
Land Development
Environmental Services
101 Walnut Street, P.O. Box9151
Watertown, Massachusetts 02471-9151
617.924.1770 • FAX 617.924.2286

REVISIONS		
NO.	COMMENTS	DATE

Issued For

SCALE: 20 FEET TO THE INCH

DRAWING NAME: 12970.01-ANRAD-Sudbury.dwg

FIELD BOOK NO:

Project Title

Sudbury-Hudson Transmission Reliability Project

Sudbury, Massachusetts

Drawing Title

BLSF Review Plan For Review Only

DATE: JULY 11, 2018

Saved Friday, July 13, 2018 3:37:50 PM SRYAN Plotted Sunday, July 15, 2018 3:35:03 PM Ryan, Steven \\VHB\PROJ\WAT-LD\12970.01 SUDBURY-HUDSON-SURVEY\CAD\SR\PLANMISC\LIDARCOMPARISON\12970.01-BLSF-REVIEW

SUDBURY

Legend

BLSF — PREVIOUSLY DELINEATED BORDERING LAND SUBJECT TO FLOODING BOUNDARY

BLSF — GROUND SURVEYED BORDERING LAND SUBJECT TO FLOODING BOUNDARY

POINT OF FIELD LOCATION OF BORDERING LAND SUBJECT TO FLOODING

N

NAD 83

BORDERING LAND SUBJECT TO FLOODING (BLSF)
FEMA ZONE AE
ELEVATION 148.6'

SEE SHEET 17

S 66°26'22"
1984.06'

538 539 540 541 542 543

SEE SHEET 19

1984.00'
S 66°26'22"

BORDERING LAND SUBJECT TO FLOODING (BLSF)
FEMA ZONE AE
ELEVATION 152.2'

Draft
For Review Only
7 / 15 / 2018

20 0 20 40
1"=20'

COMMONWEALTH OF MASSACHUSETTS
RUSSELL J. BOUSQUET
NO. 35389
REGISTERED PROFESSIONAL LAND SURVEYOR
7/14/18

STRUCTURES				
NO.	TYPE	HEIGHT	SPAN	GUYS

Prepared By

Vanasse Hangen Brustlin, Inc.
Transportation
Land Development
Environmental Services
101 Walnut Street, P.O. Box9151
Watertown, Massachusetts 02471-9151
617.924.1770 • FAX 617.924.2286

REVISIONS

NO.	COMMENTS	DATE

Issued For

SCALE: 20 FEET TO THE INCH

DRAWING NAME: 12970.01-ANRAD-Sudbury.dwg

FIELD BOOK, NO:

Project Title
Sudbury-Hudson Transmission Reliability Project
Sudbury, Massachusetts

Drawing Title
BLSF Review Plan
For Review Only

DATE: JULY 11, 2018

Saved Friday, July 13, 2018 3:37:50 PM SRYAN Plotted Sunday, July 15, 2018 3:35:18 PM Ryan, Steven \\VHB\PRO\WAT-LD\12970.01 SUDBURY-HUDSON-SURVEY\CAD\SR\PLANMISC\LIDARCOMPARISON\12970.01-BLSF-REVIEW

SUDBURY

Legend

BLSF — PREVIOUSLY DELINEATED BORDERING LAND SUBJECT TO FLOODING BOUNDARY
BLSF — GROUND SURVEYED BORDERING LAND SUBJECT TO FLOODING BOUNDARY
POINT OF FIELD LOCATION OF BORDERING LAND SUBJECT TO FLOODING

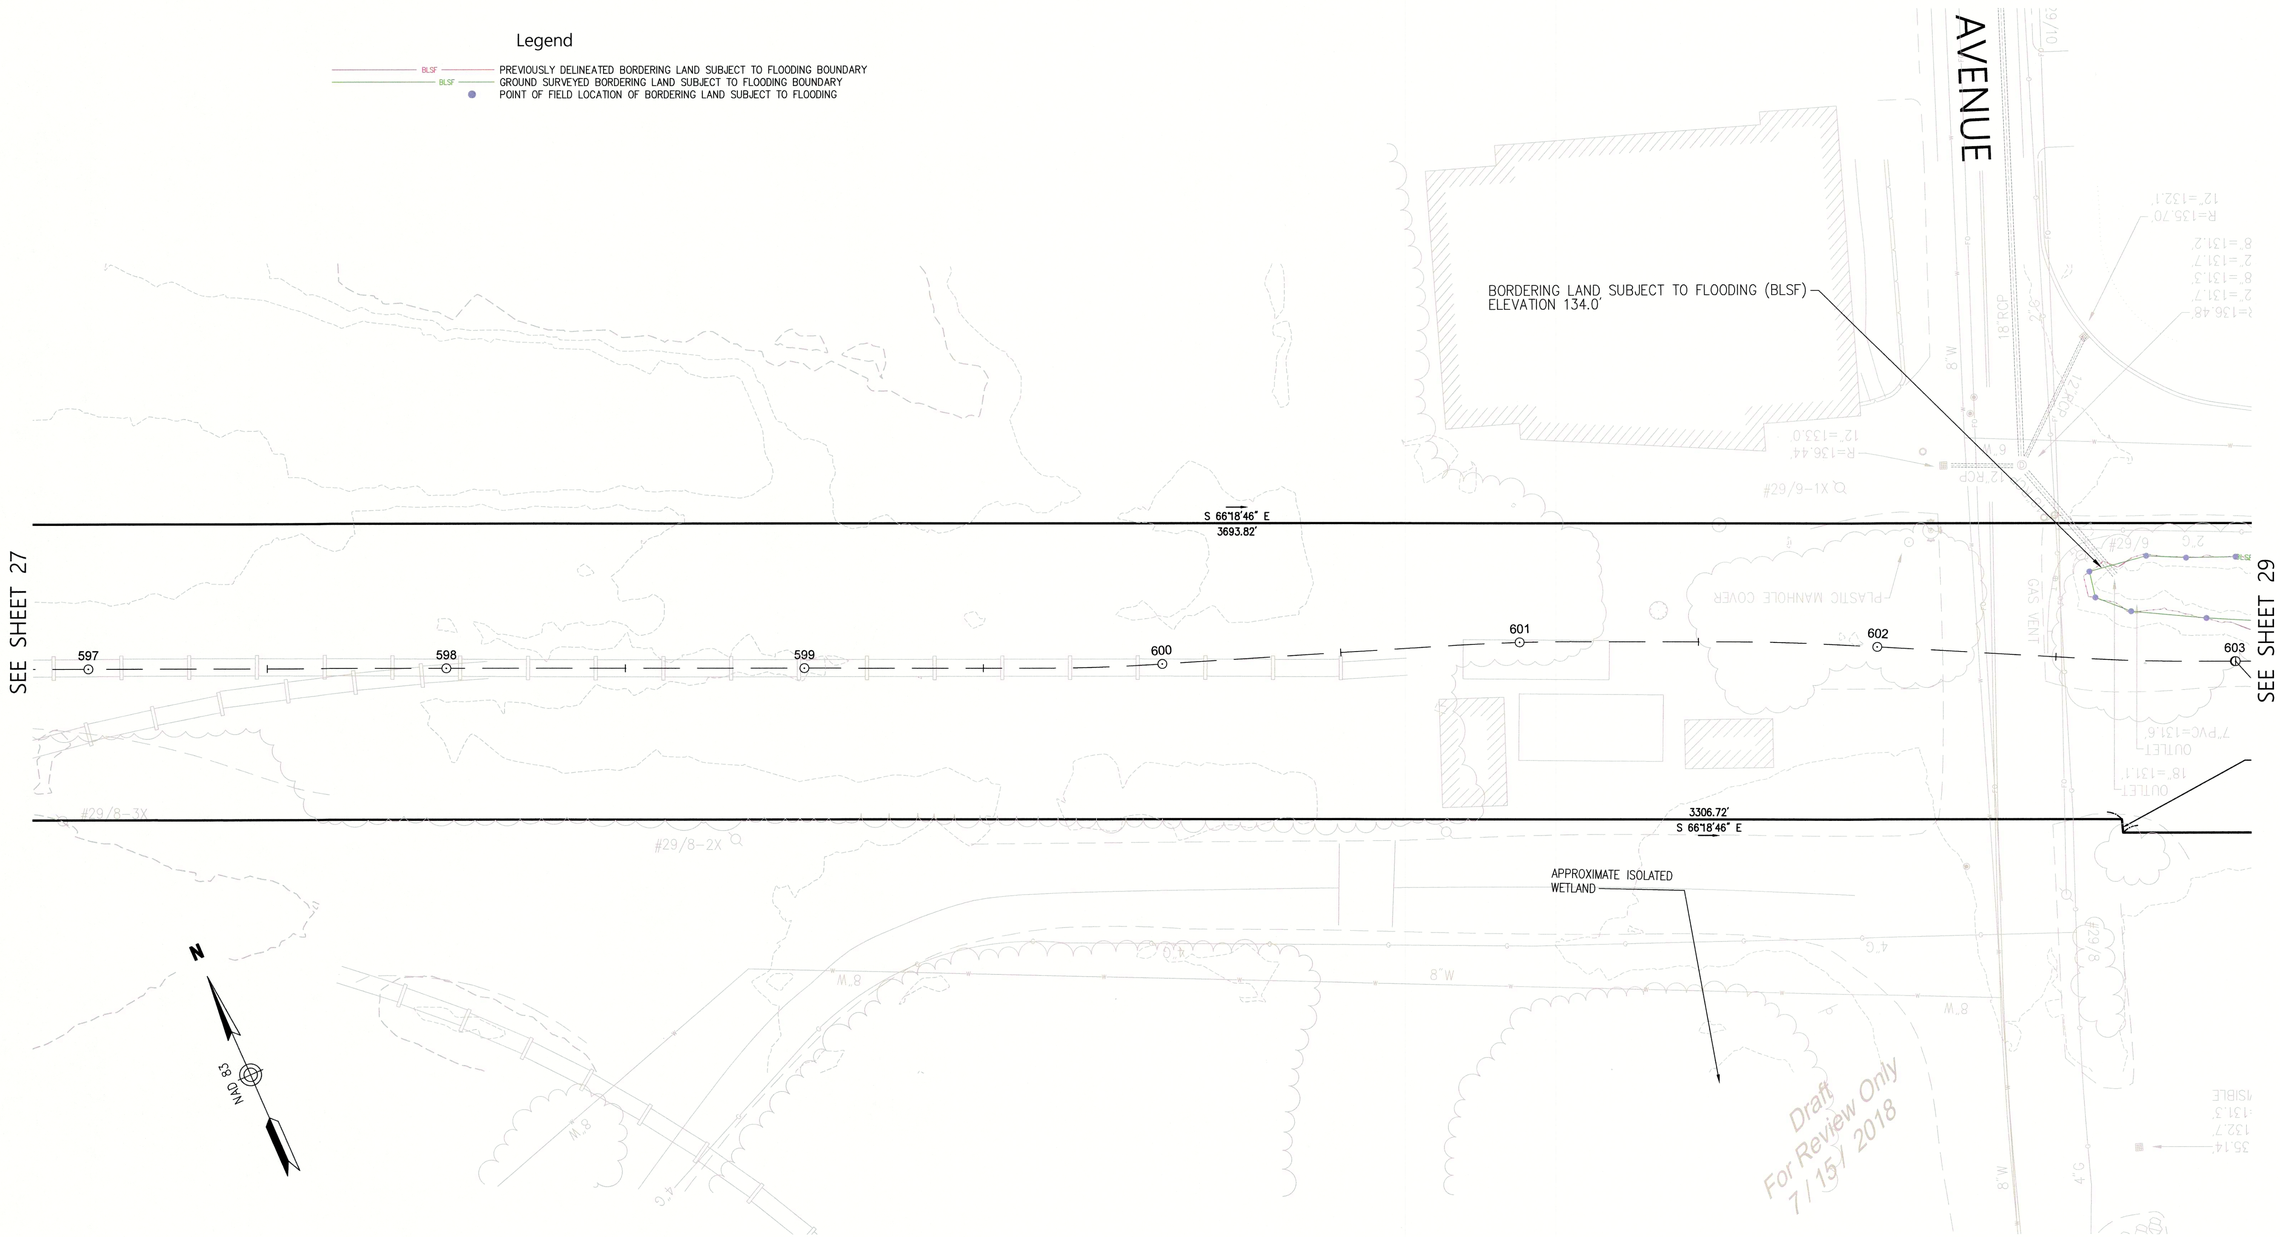

RUSSELL J. BOUSQUET
NO. 35389
COMMONWEALTH OF MASSACHUSETTS
REGISTERED PROFESSIONAL LAND SURVEYOR
7/10/18

20 0 20 40
1"=20'

STRUCTURES				
NO.	TYPE	HEIGHT	SPAN	GUYS

Prepared By
Vanasse Hangen Brustlin, Inc.
Transportation
Land Development
Environmental Services
101 Walnut Street, P.O. Box9151
Watertown, Massachusetts 02471-9151
617.924.1770 • FAX 617.924.2286

REVISIONS

NO.	COMMENTS	DATE

Issued For

SCALE: 20 FEET TO THE INCH

DRAWING NAME: 12970.01-ANRAD-Sudbury.dwg
FIELD BOOK. NO:

Project Title
Sudbury-Hudson Transmission Reliability Project
Sudbury, Massachusetts
Drawing Title
BLSF Review Plan
For Review Only

DATE: JULY 11, 2018

Saved Friday, July 13, 2018 3:37:50 PM SRYAN Plotted Sunday, July 15, 2018 3:35:33 PM Ryan, Steven \\VHB\PROJ\WAT-LD\12970.01 SUDBURY-HUDSON-SURVEY\CAD\SR\PLANMISC\LIDARCOMPARISON\12970.01-BLSF-REVIEW

SUDBURY

Legend

- BLSF — PREVIOUSLY DELINEATED BORDERING LAND SUBJECT TO FLOODING BOUNDARY
- BLSF — GROUND SURVEYED BORDERING LAND SUBJECT TO FLOODING BOUNDARY
- POINT OF FIELD LOCATION OF BORDERING LAND SUBJECT TO FLOODING

N

NAD 83

BORDERING LAND SUBJECT TO FLOODING (BLSF)
FEMA ZONE AE
ELEVATION 134.0'

BORDERING LAND SUBJECT TO FLOODING (BLSF)
ELEVATION 134.0'

STATION ROAD

SEE SHEET 28

SEE SHEET 30

S 66°18'46" E
3693.82'

R=2521.93'
L=463.01'
Δ=10°31'09"

B.F.E. 134.0'

603 701 702 703 704 705

STATION 603+00.24=
STATION 700+00.00

BORDERING LAND SUBJECT TO FLOODING (BLSF)
FEMA ZONE AE
ELEVATION 134.0'

S 17°47'29" W
3.77'

386.68'
S 66°18'46" E

R=2435.68'
L=441.12'
Δ=10°22'36"

Draft
For Review Only
7 / 15 / 2018

RUSSELL J BOUSQUET NO. 35389 COMMONWEALTH OF MASSACHUSETTS REGISTERED PROFESSIONAL LAND SURVEYOR

7/16/18

20 0 20 40
1"=20'

STRUCTURES				
NO.	TYPE	HEIGHT	SPAN	GUYS

Prepared By

Vanasse Hangen Brustlin, Inc.

Transportation
Land Development
Environmental Services

101 Walnut Street, P.O. Box9151
Watertown, Massachusetts 02471-9151
617.924.1770 • FAX 617.924.2286

REVISIONS		
NO.	COMMENTS	DATE

Issued For

SCALE: 20 FEET TO THE INCH

DRAWING NAME: 12970.01-ANRAD-Sudbury.dwg

FIELD BOOK NO:

Project Title

Sudbury-Hudson Transmission Reliability Project

Sudbury, Massachusetts

Drawing Title

BLSF Review Plan
For Review Only

DATE: JULY 11, 2018

SHEET 29 OF 46

Saved Friday, July 13, 2018 3:37:50 PM SRYAN Plotted Sunday, July 15, 2018 3:35:47 PM Ryan, Steven \\VHB\PROJ\WAT-LDI\12970.01 SUDBURY-HUDSON-SURVEY\CAD\SR\PLANMISC\LOADCOMPARISON\12970.01-BLSF-REVIEW

SUDBURY

Legend

BLSF PREVIOUSLY DELINEATED BORDERING LAND SUBJECT TO FLOODING BOUNDARY
BLSF GROUND SURVEYED BORDERING LAND SUBJECT TO FLOODING BOUNDARY
POINT OF FIELD LOCATION OF BORDERING LAND SUBJECT TO FLOODING

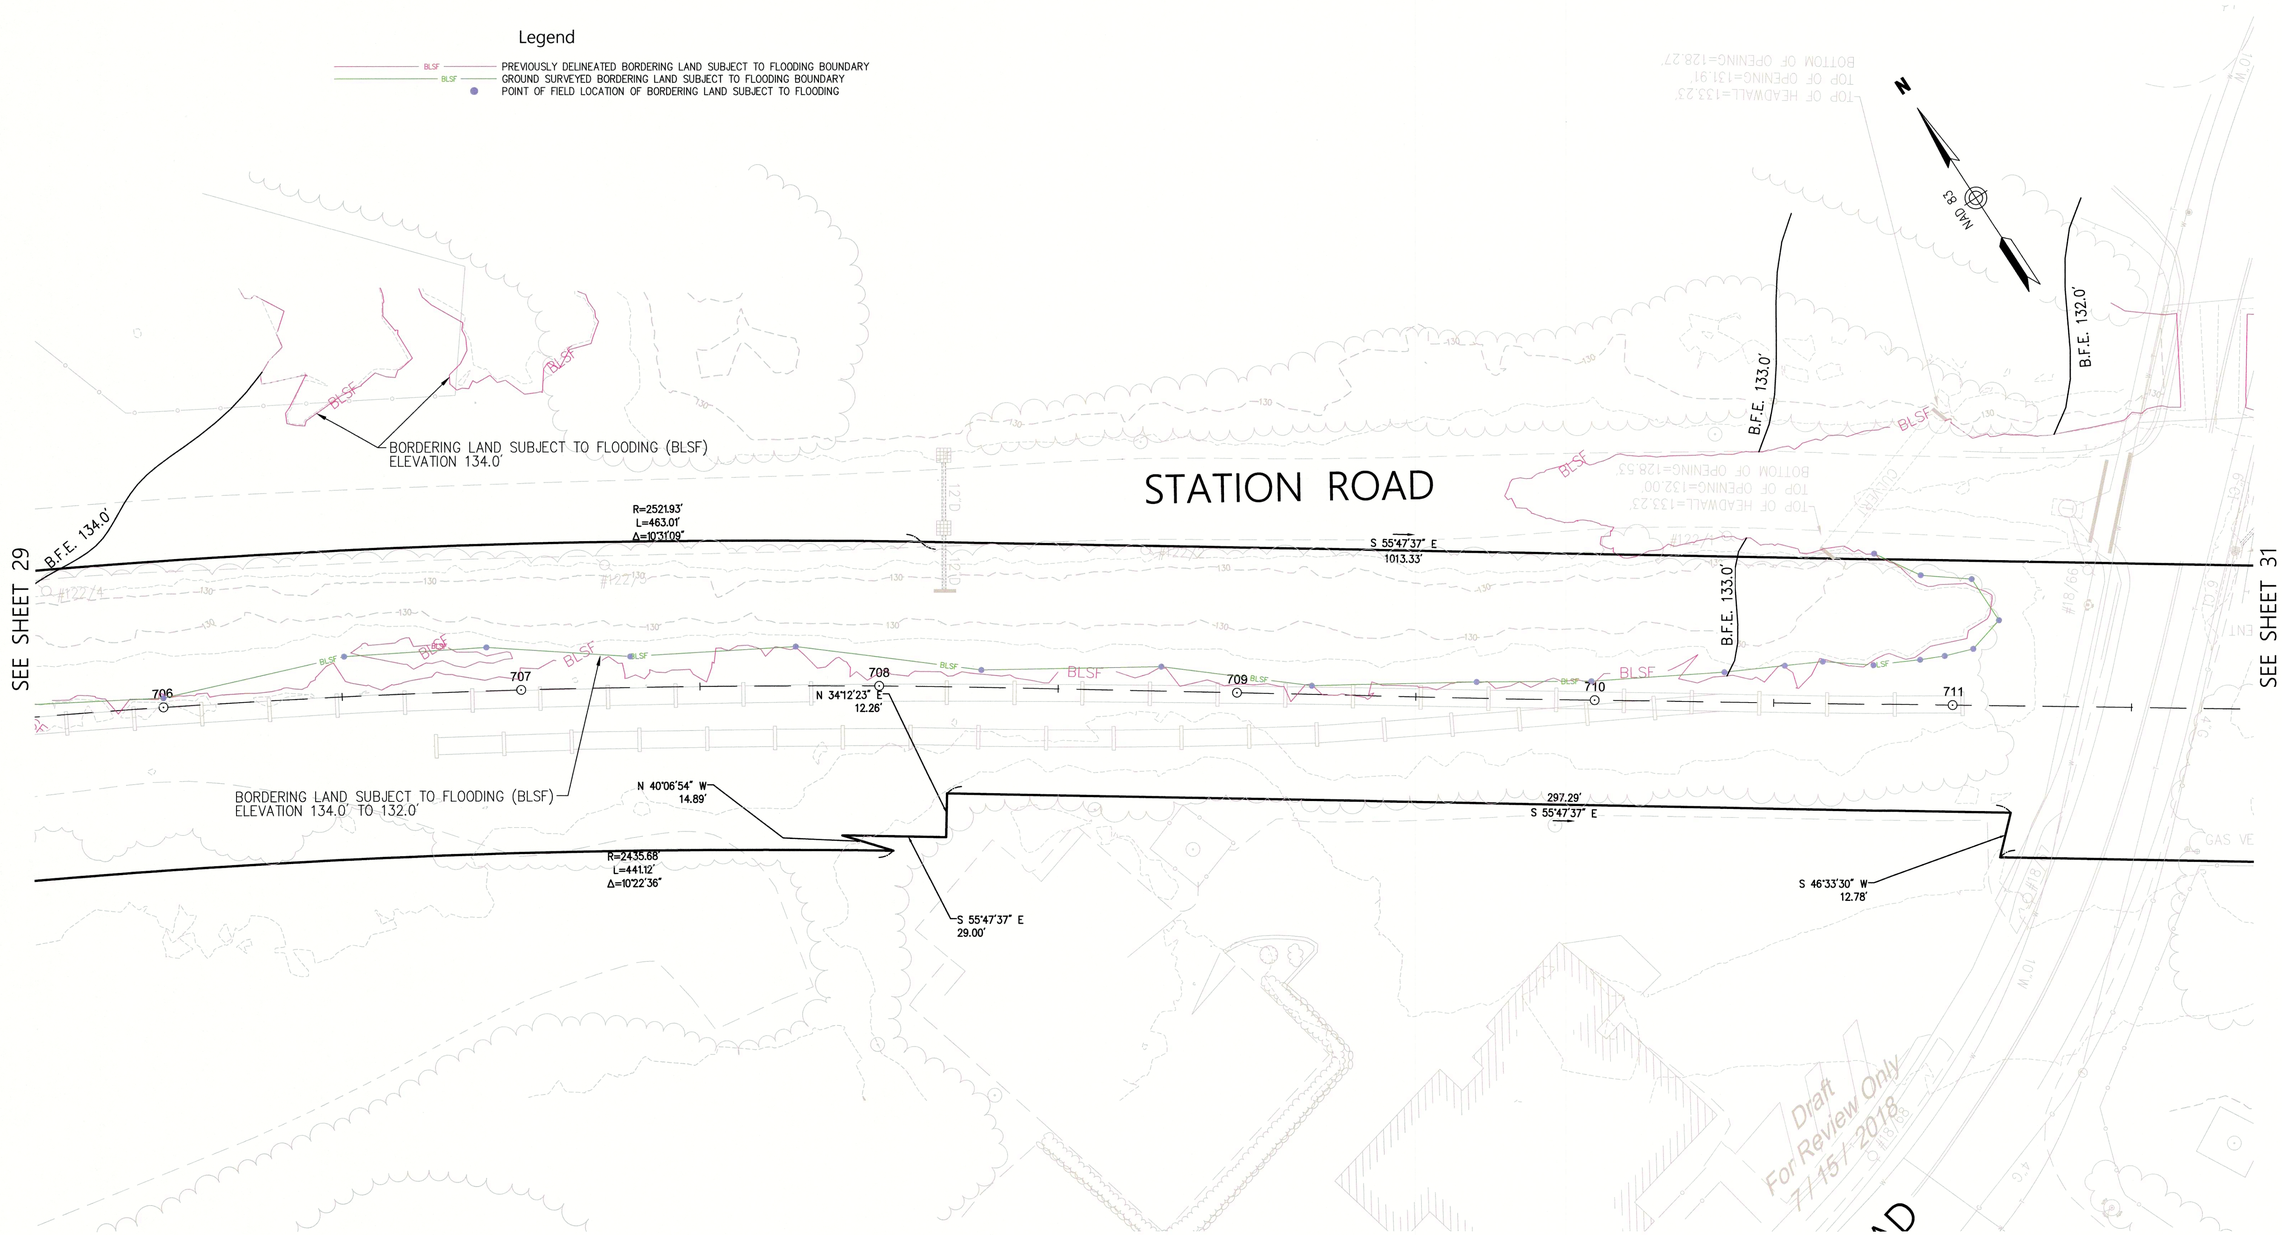

RUSSELL J. BOUSQUET NO. 35389 REGISTERED PROFESSIONAL LAND SURVEYOR COMMONWEALTH OF MASSACHUSETTS
7/13/18

20 0 20 40
1"=20'

STRUCTURES				
NO.	TYPE	HEIGHT	SPAN	GUYS

Prepared By
Vanasse Hangen Brustlin, Inc.
Transportation
Land Development
Environmental Services
101 Walnut Street, P.O. Box9151
Watertown, Massachusetts 02471-9151
617.924.1770 • FAX 617.924.2286

REVISIONS

NO.	COMMENTS	DATE

Issued For

SCALE: 20 FEET TO THE INCH

DRAWING NAME: 12970.01-ANRAD-Sudbury.dwg
FIELD BOOK. NO:

Project Title
Sudbury-Hudson Transmission Reliability Project
Sudbury, Massachusetts

Drawing Title
BLSF Review Plan
For Review Only

DATE: JULY 11, 2018