DO NOT SCALE

(32.800m O/Frame Overhs (4.2 includes Firewall) 16.200m)

THE COPYRIGHT OF THIS DRAWING IS VESTED IN MERRITT HOMES LTD IT CANNOT LEGALLY BE USED, COPIED OR IN ANY FORM REPRODUCED WITHOUT WRITTEN AUTHORITY AND MUST BE RETURNED ON REQUEST

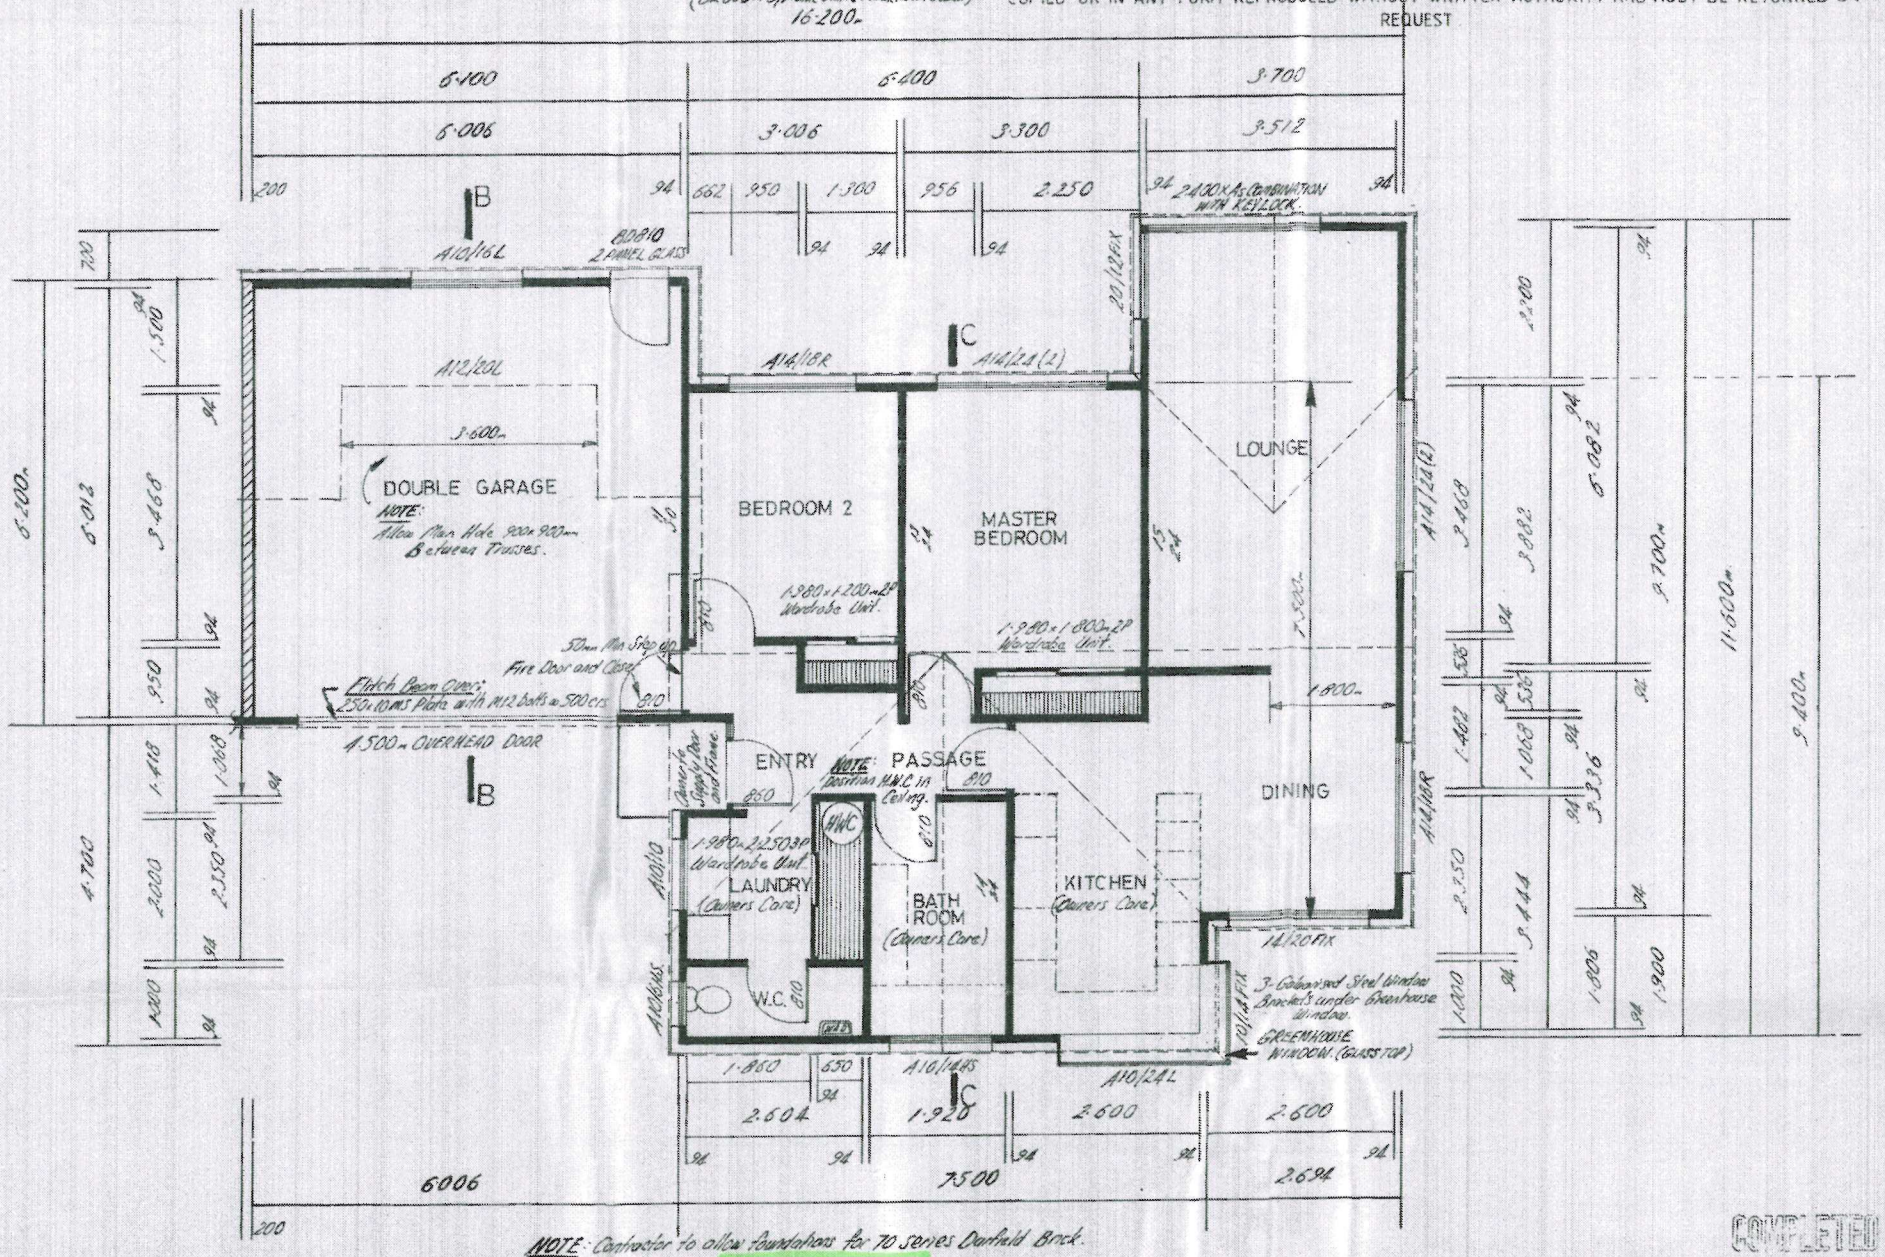

NOTE: Contractor to allow foundations for 70 series Dankfield Brick.

COMPLETED

FLOOR PLAN

merritt homes ltd
134 Victoria Street Christchurch 1

DESIGN: SPECIAL	PROPOSED RESIDENCE FOR: C.T. 176-2 (UNIT 2 GRAY)	AREA OVER BRICK: 141.72m² (1526°)	AMENDMENT: DATE:
AGENT: ALLEN MILLER		AREA OVER FRAME: 136.91m² (1474°)	5479 SHEET 2 OF 4
DRAWN BY: G.L. SMITH.	SITE: LOT 4 • DP 58895 • LANCEWOOD DRIVE • HALSWELL • CH-CH.	SCALE: 1:50 17-7-91 CHECKED:	DATE: 9th July 1991