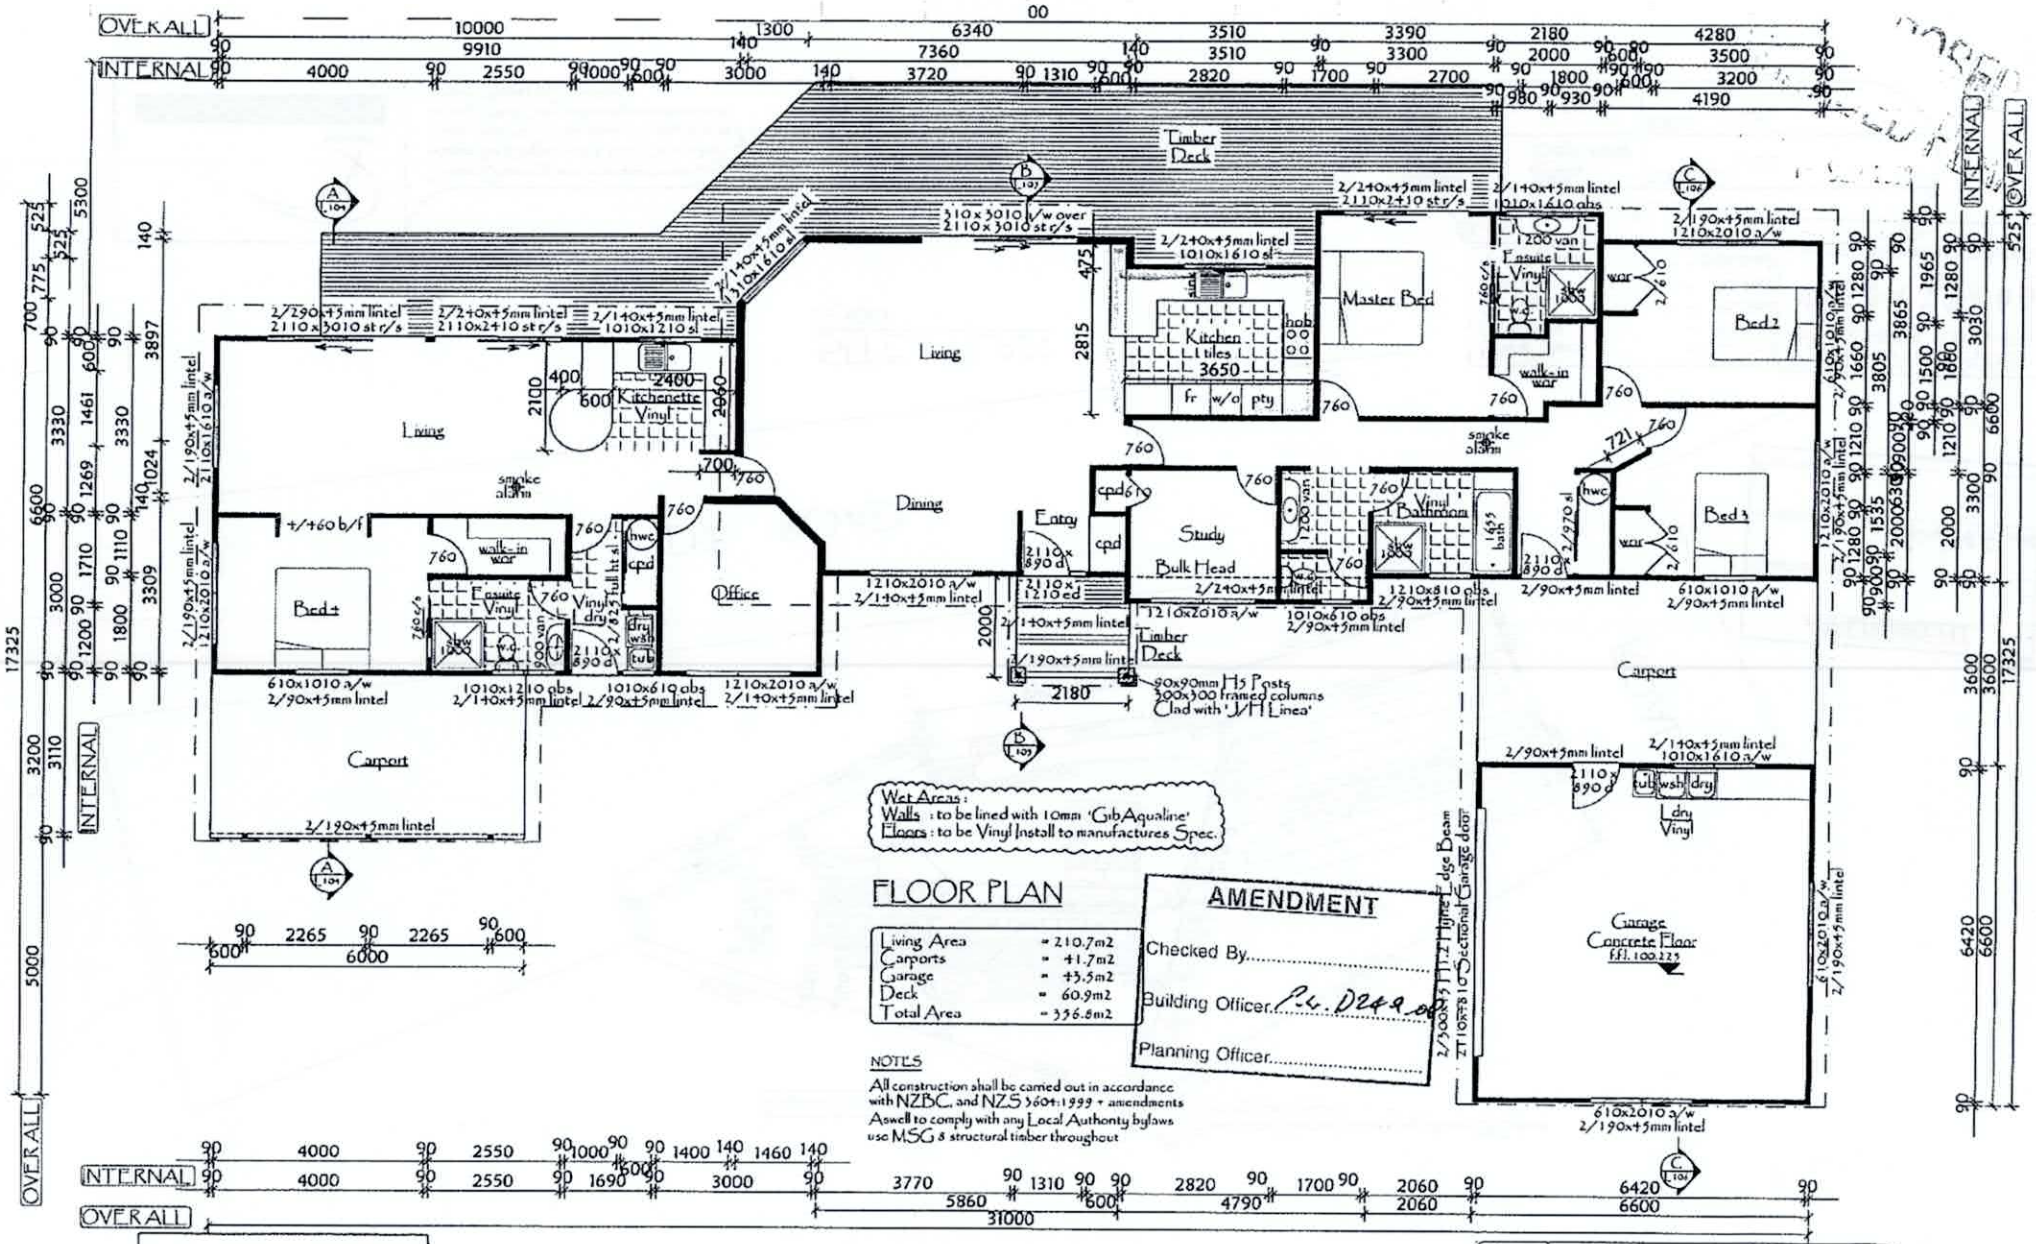

Kitset Homes NZ Limited

These Drawings and documents are Copyright and remain the Property of Kitset Homes NZ Limited. They shall NOT be copied in any form or Passed on to any Third Party without permission from Kitset Homes NZ Limited

Contractor to check all dimensions and conditions on site before commencing work. Work only to figured dimensions. In the event of a discrepancy, consult the designer.

Proposed Dwelling For J.R. and C.A. Family Trust
129a Dip Road
Whangarei

SCALE 1:100	FLOOR PLAN		
DRAWN R.Moselen	DATE Sept 2008	SERIES OF 4/22	
DESIGN Kitset Homes NZ Ltd		SHEET L103	

BUILDING CONSENT NUMBER TODAY 1 MAR
4 0 5 5 4 3 2 4 0 9
WHANGAREI DISTRICT COUNCIL
BCA

036