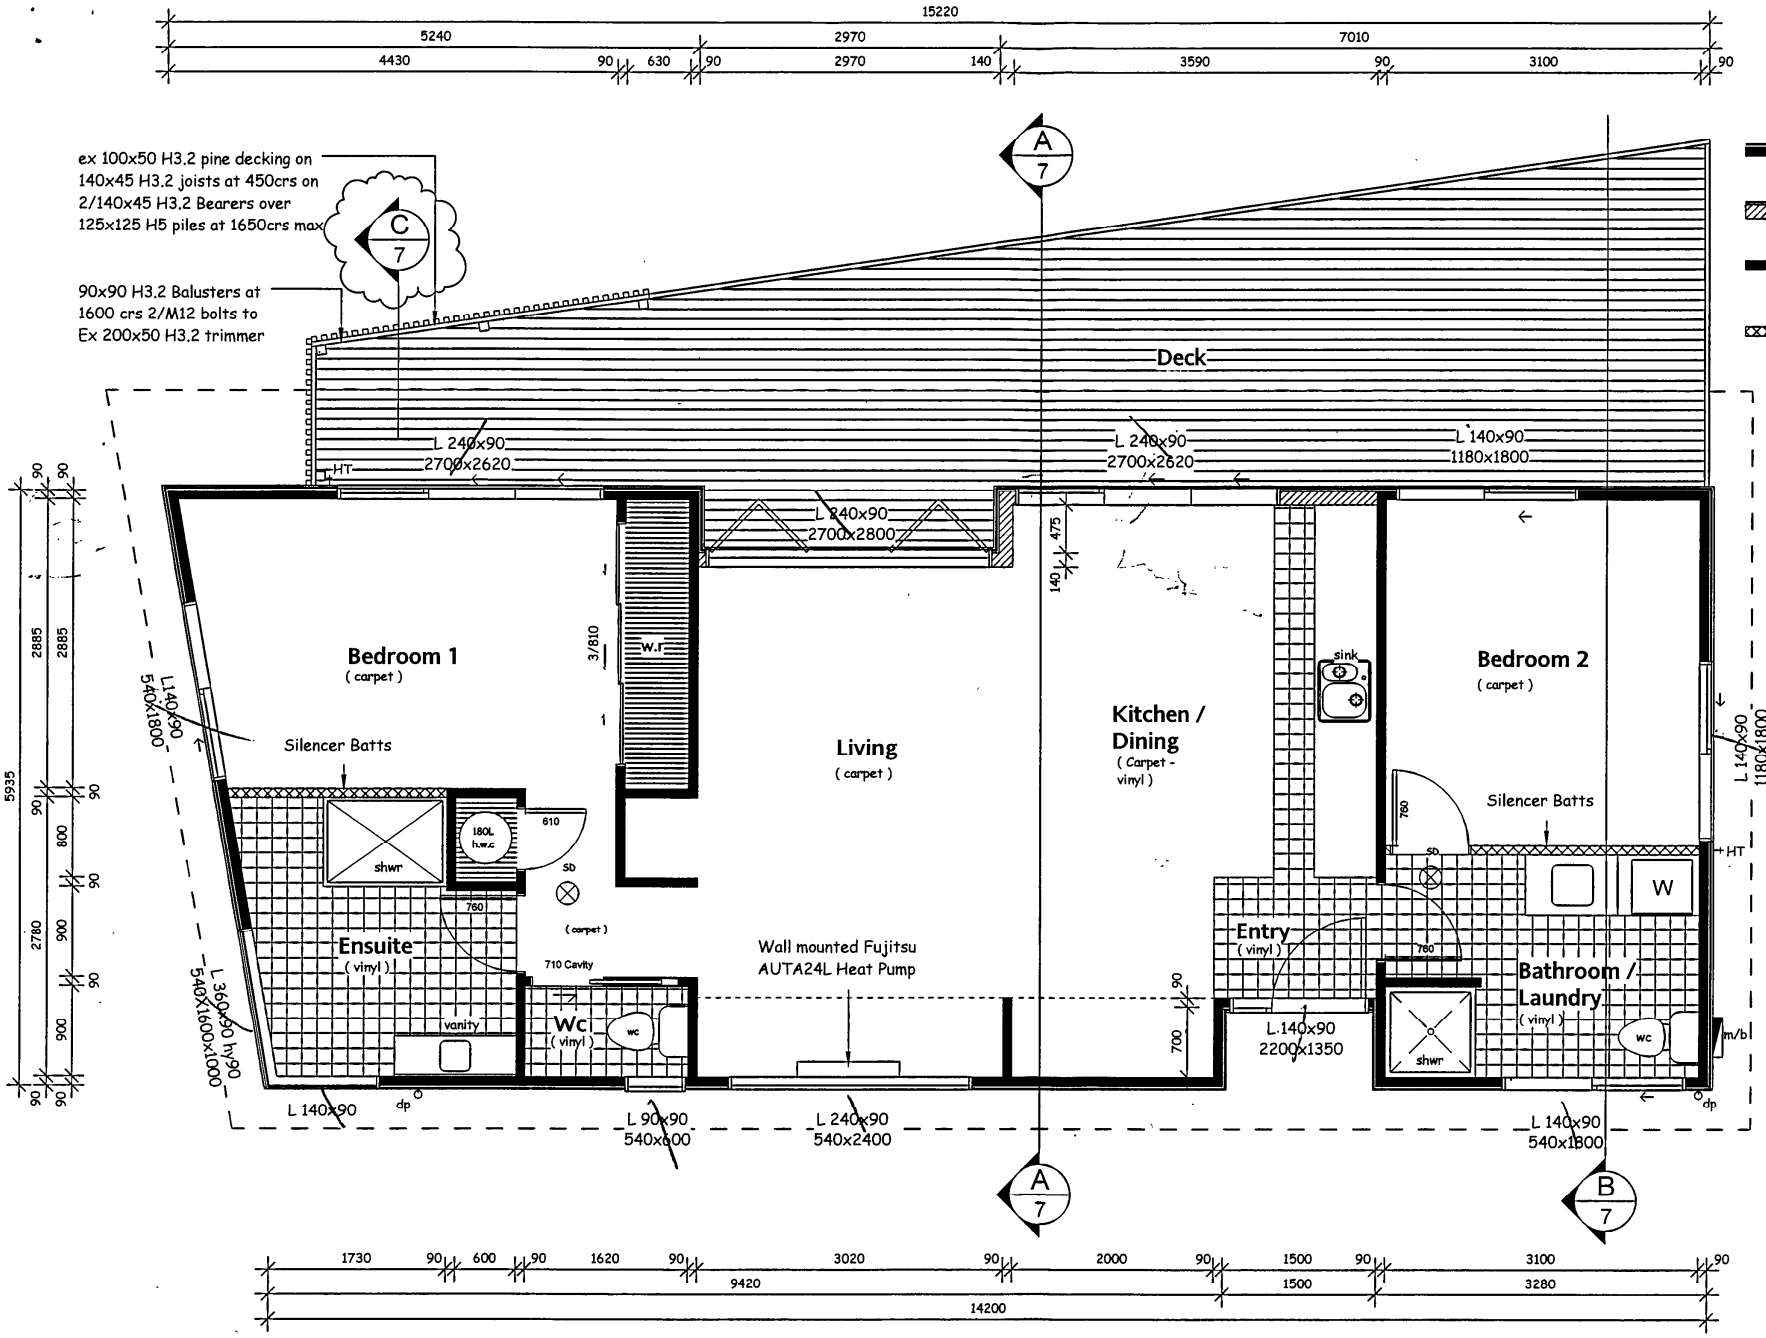

WALL LEGEND

- 90x45 H1.2 framing at 400 crs max (Exterior)
- 140x45 H1.2 framing at 400 crs max
- 90x45 H1.2 framing at 600 crs max (Interior)
- 90x45 H1.2 framing at 600 crs max (Sound Insulated)

DO NOT SCALE IF IN DOUBT ASK
CHECK ALL DIMENSIONS

NPDC Approved
30 JAN 2009

RAD
RIGHT ANGLE DESIGN

project:
NORMAN / WILLIAMS
460a DEVON ST WEST
NEW PLYMOUTH

drawings:
FLOOR PLAN

1 : 50 | 4 | A
scale: | sht: | rev:

FLOOR PLAN

1 : 50 AREA = 84 SQR M

THE COPYRIGHT OF THIS DRAWING REMAIN THE PROPERTY OF G.J. Gardner Homes.

G.J. Gardner. HOMES

G.J Gardner Homes.
PO BOX 8103 - NEW PLYMOUTH
PHONE (06) 769 6512

Revision: A 19-01-09 - Section C added

Document Set ID: 1001937
Version: 1, Version Date: 16/07/2010