Smoke alarm to comply with NZBC clause F7, with Hush & Test facilities

All Lintels MSG8 unless otherwise stated

All downlights to be CA Rated throughout

GIB to all wet wall areas with 2 Coat Enamel

Fyreline GIB behind Hobs

All Mech vents to terminate out soffit as per manufactures specifications

Manrose Classic Heat n Vent 2 Model (35l/s 126m3/hr) to Bath & Ensuite. Manrose Classic XF Fan (23/ls 85m3/hr) to other

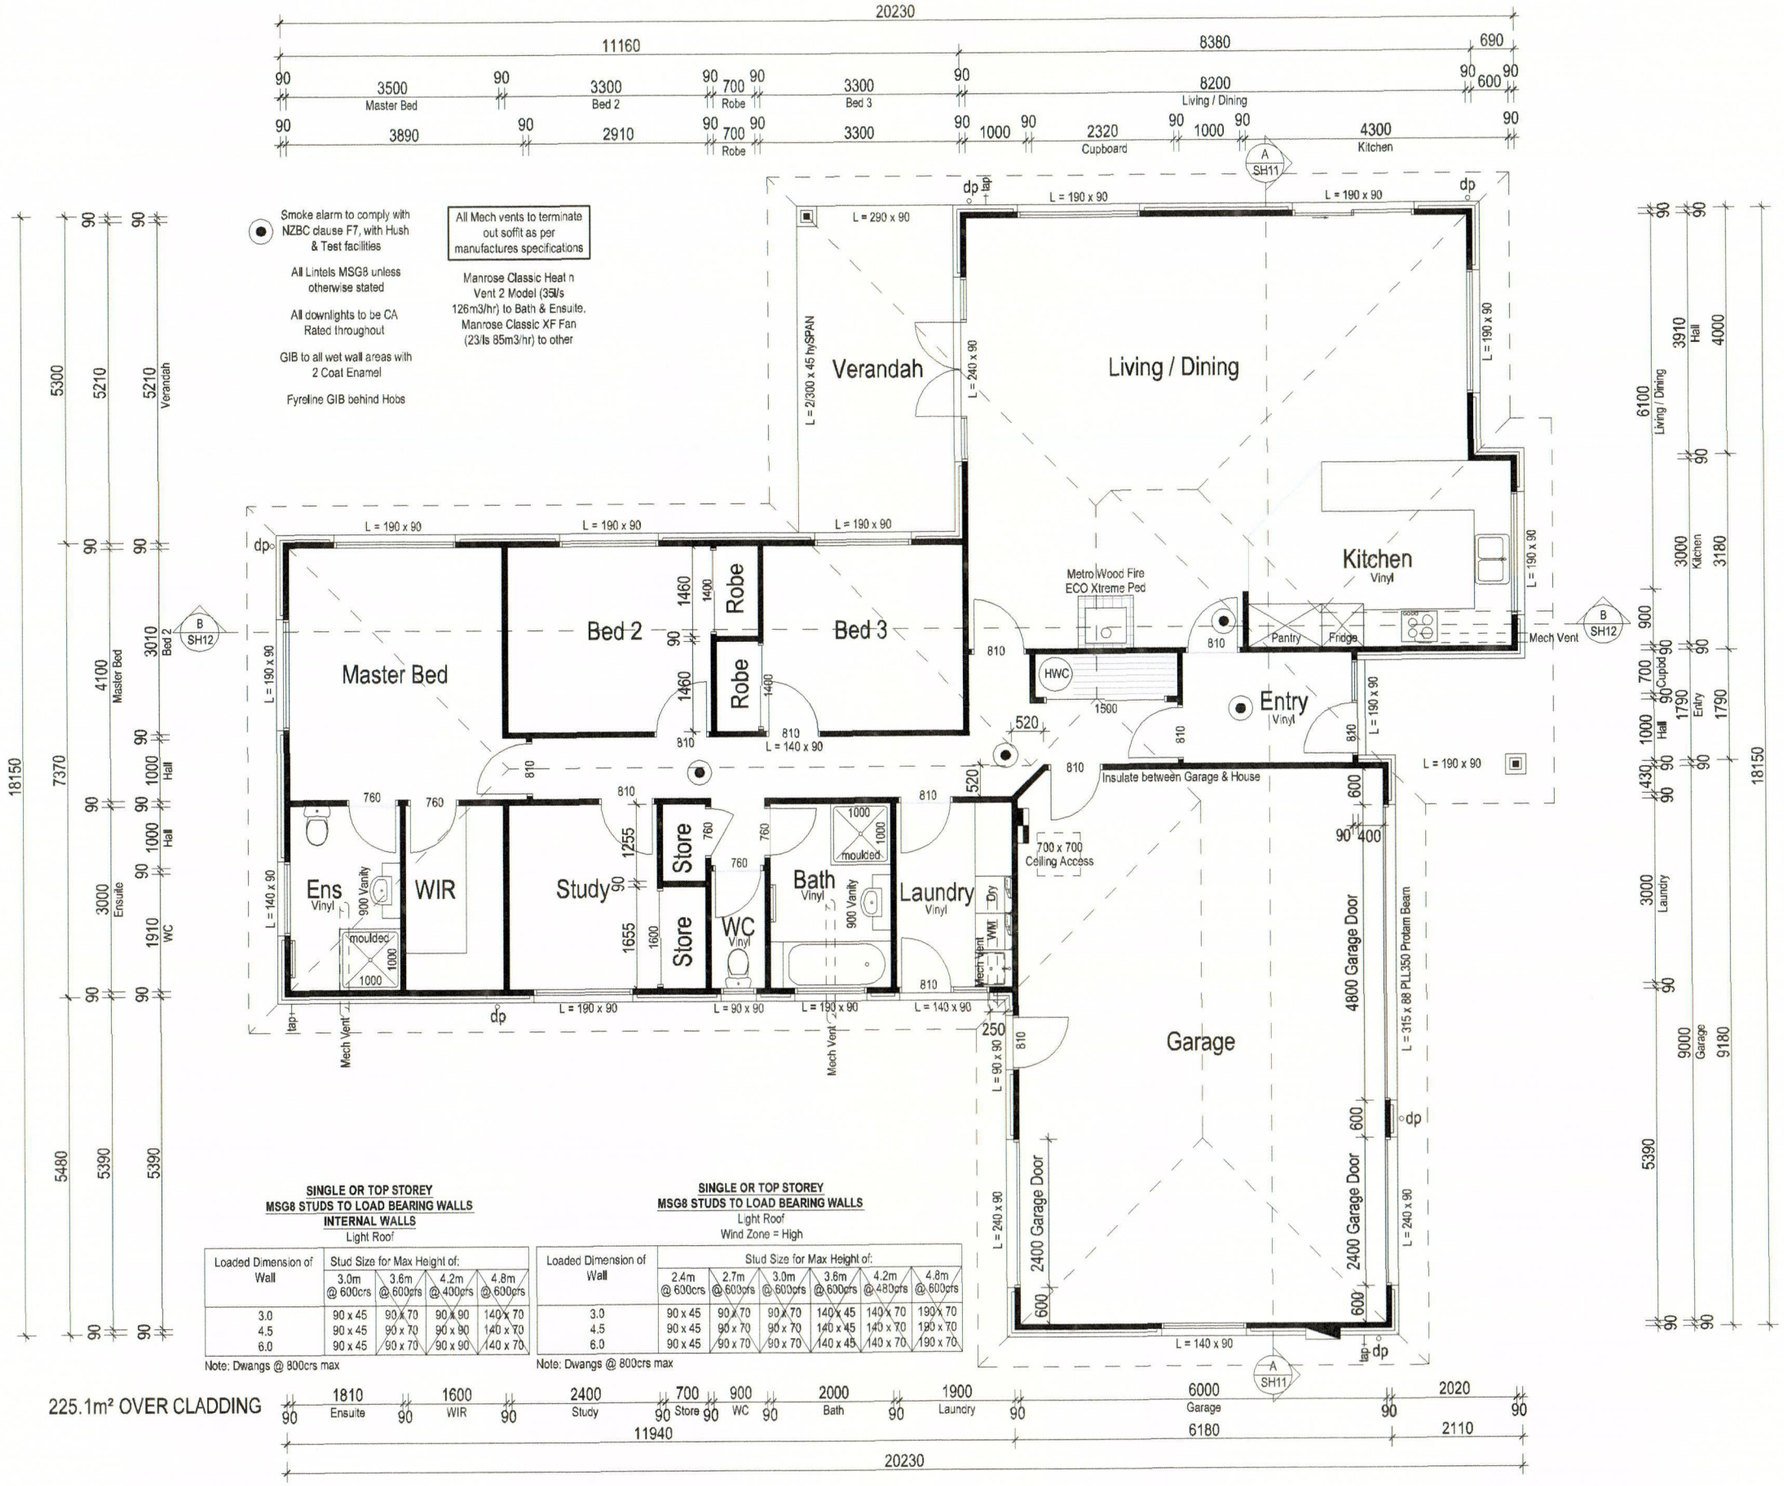

225.1m² OVER CLADDING

SINGLE OR TOP STOREY
MSG8 STUDS TO LOAD BEARING WALLS
INTERNAL WALLS
Light Roof

Loaded Dimension of Wall	Stud Size for Max Height of:			
	3.0m @ 600crs	3.6m @ 600crs	4.2m @ 400crs	4.8m @ 600crs
3.0	90 x 45	90 x 70	90 x 90	140 x 70
4.5	90 x 45	90 x 70	90 x 90	140 x 70
6.0	90 x 45	90 x 70	90 x 90	140 x 70

Note: Dwangs @ 800crs max

SINGLE OR TOP STOREY
MSG8 STUDS TO LOAD BEARING WALLS
Light Roof
Wind Zone = High

Loaded Dimension of Wall	Stud Size for Max Height of:					
	2.4m @ 600crs	2.7m @ 600crs	3.0m @ 600crs	3.6m @ 600crs	4.2m @ 480crs	4.8m @ 600crs
3.0	90 x 45	90 x 70	90 x 70	140 x 45	140 x 70	190 x 70
4.5	90 x 45	90 x 70	90 x 70	140 x 45	140 x 70	190 x 70
6.0	90 x 45	90 x 70	90 x 70	140 x 45	140 x 70	190 x 70

Note: Dwangs @ 800crs max

110747

FILE COPY

Copyright: The copyright of this drawing is the property of HOMES BY PARKLANE. No part of it may be reproduced by photocopying or by any other means and must not be passed on to a third party without prior written consent of the manager of HOMES BY PARKLANE

Homes by PARKLANE	job title:	drawing title:	legal description:		scale:	page:
	MacKIE HOUSE	FLOOR PLAN	Lot 5 55 Manse Road ROLLESTON	WORKING DRAWINGS SUBJECT TO COUNCIL APPROVAL ALL MEASUREMENTS TO BE CONFIRMED ON SITE BY CONTRACTOR PRIOR TO THE COMMENCEMENT OF WORK DO NOT SCALE FROM DRAWINGS UNDER ANY CIRCUMSTANCES	1:100	04 of 20 DATE: 25/06/11