


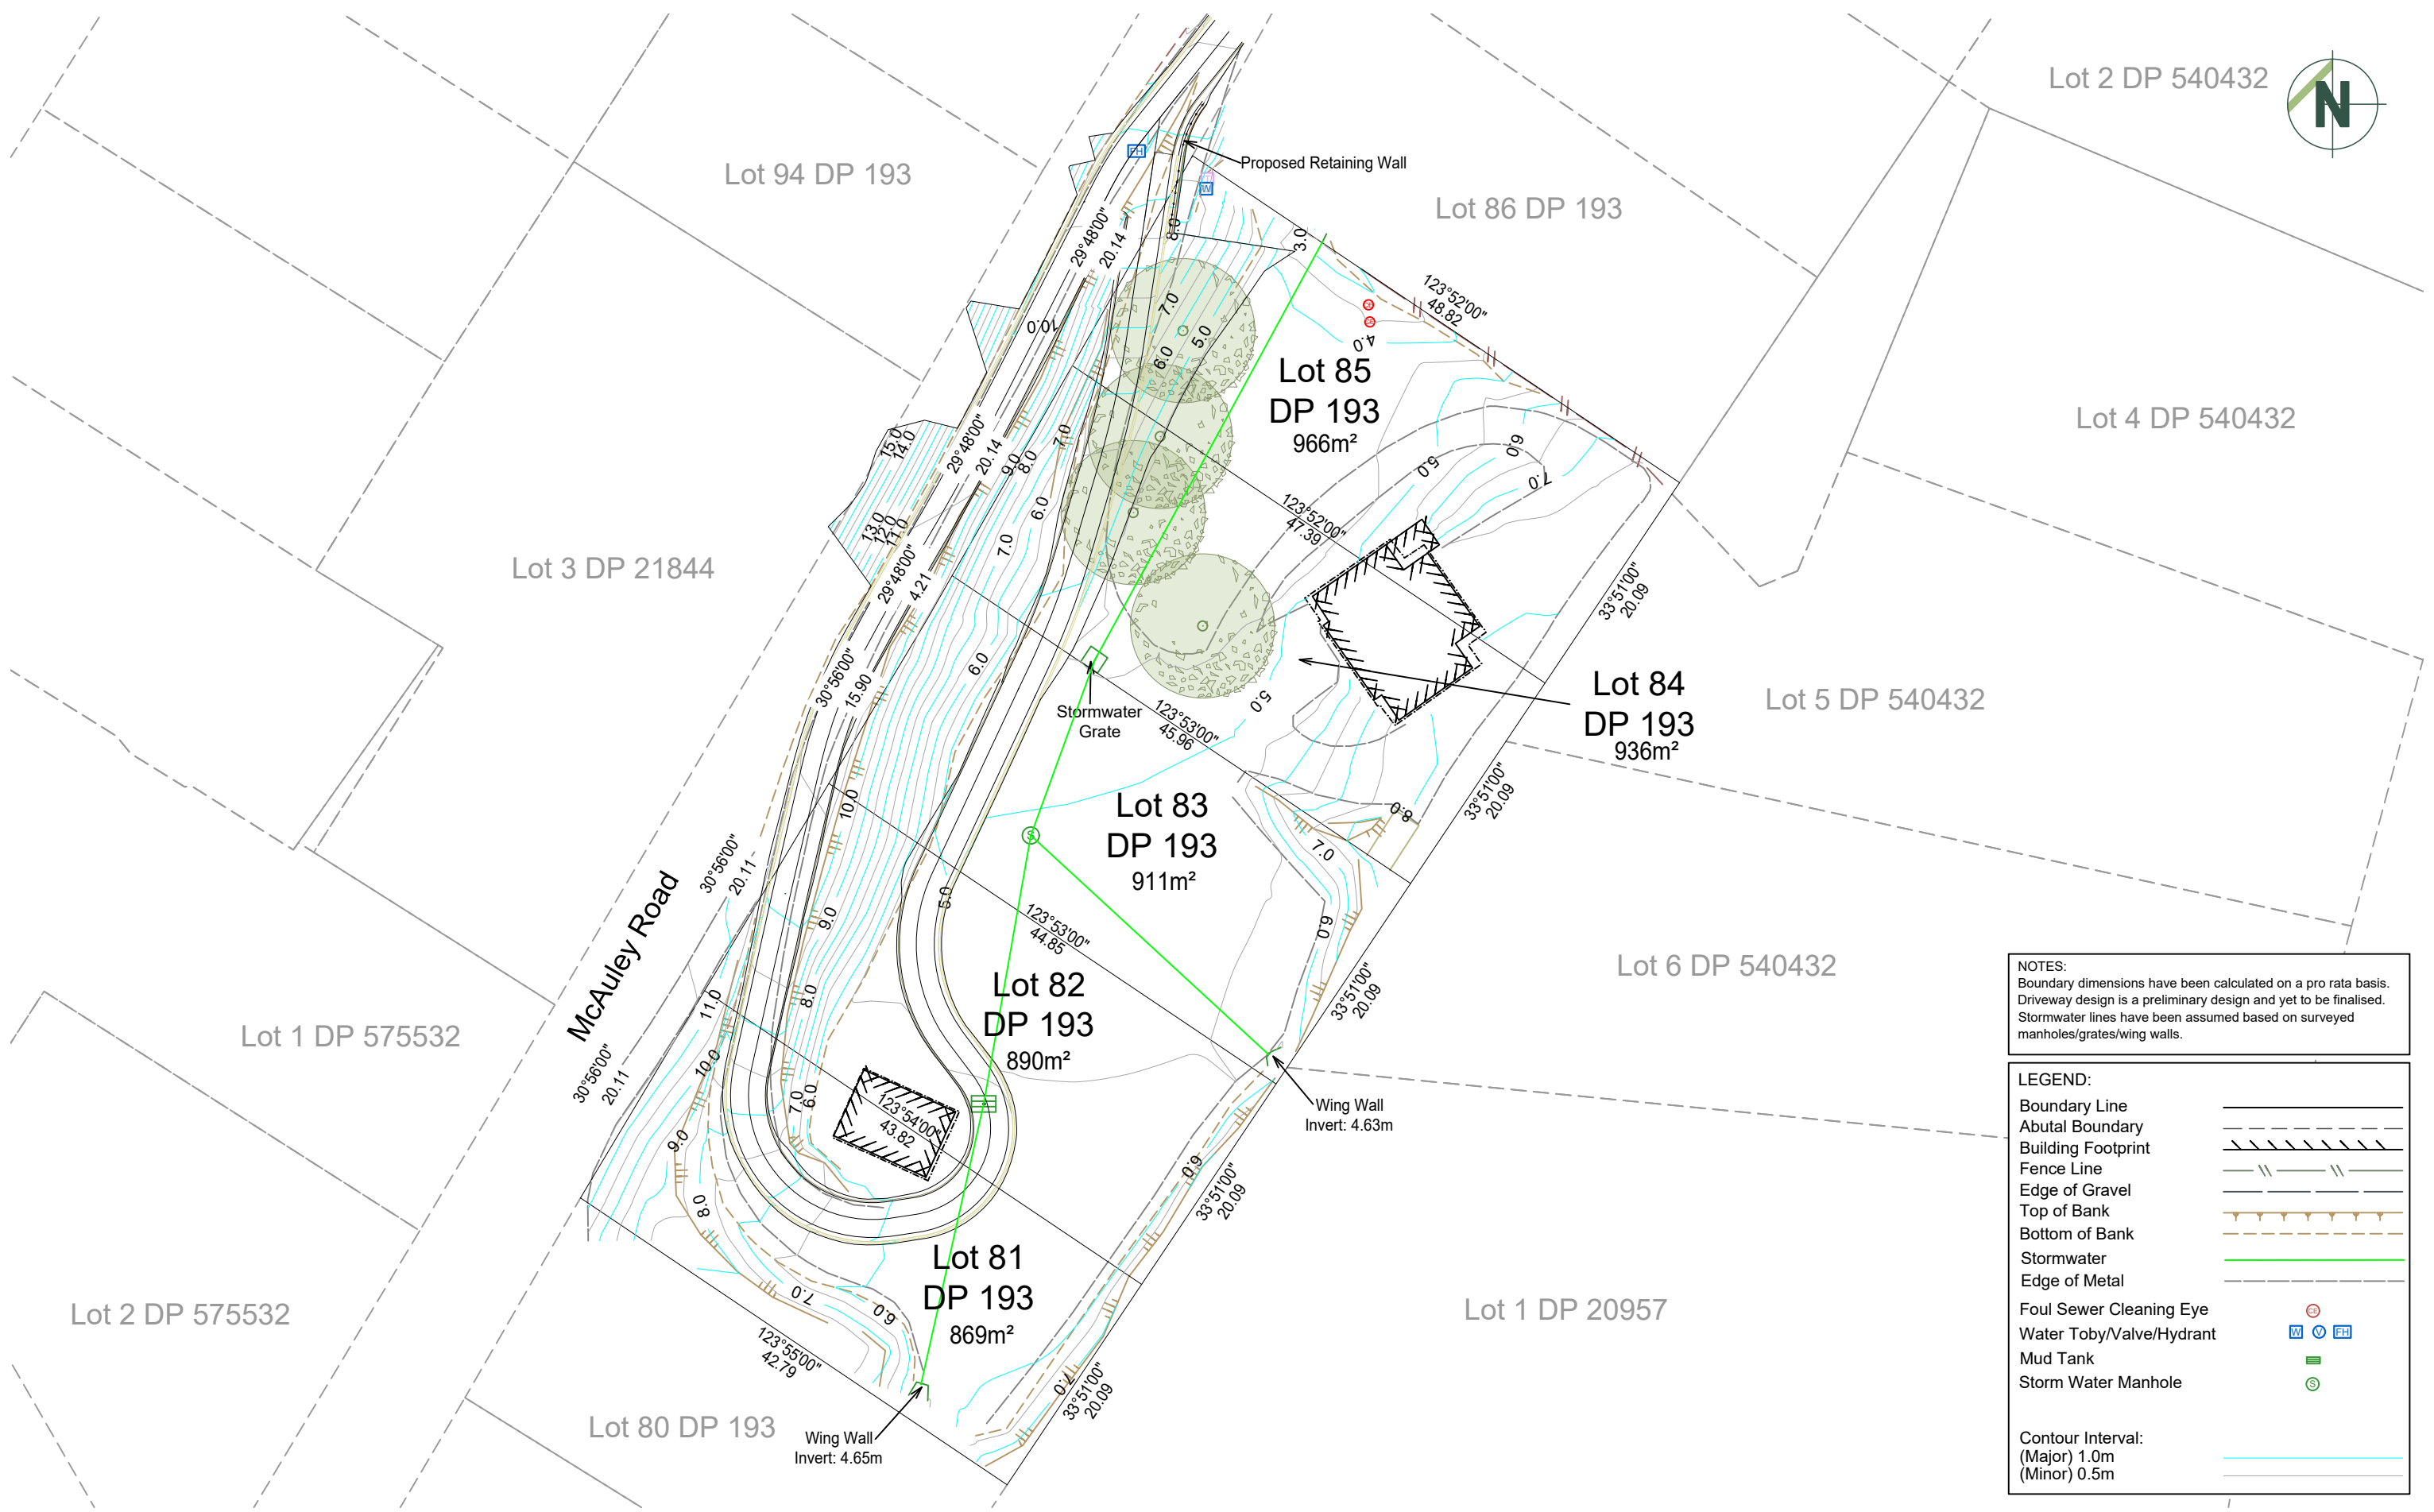

NOTES:
Boundary dimensions have been calculated on a pro rata basis.
Driveway design is a preliminary design and yet to be finalised.
Stormwater lines have been assumed based on surveyed manholes/grates/wing walls.

LEGEND:

Boundary Line	
Abutal Boundary	
Building Footprint	
Fence Line	
Edge of Gravel	
Top of Bank	
Bottom of Bank	
Stormwater	
Edge of Metal	
Foul Sewer Cleaning Eye	
Water Toby/Valve/Hydrant	
Mud Tank	
Storm Water Manhole	

Contour Interval:
(Major) 1.0m
(Minor) 0.5m