Nyburg
60 Olympus Way
Richmond
Lot 54
DP 17247

Site Area = 600m²
House = 163.54m²
Conservatory = 13.6m²
Coverage
Site Coverage 177.14
= 29.5%

Scale 1:200

North

Existing S/W
= X S/W

031152

7/7/03

* Conservatory
Planned site
Height = 2150
Width = 3400
Depth = 4000

Existing Driveway

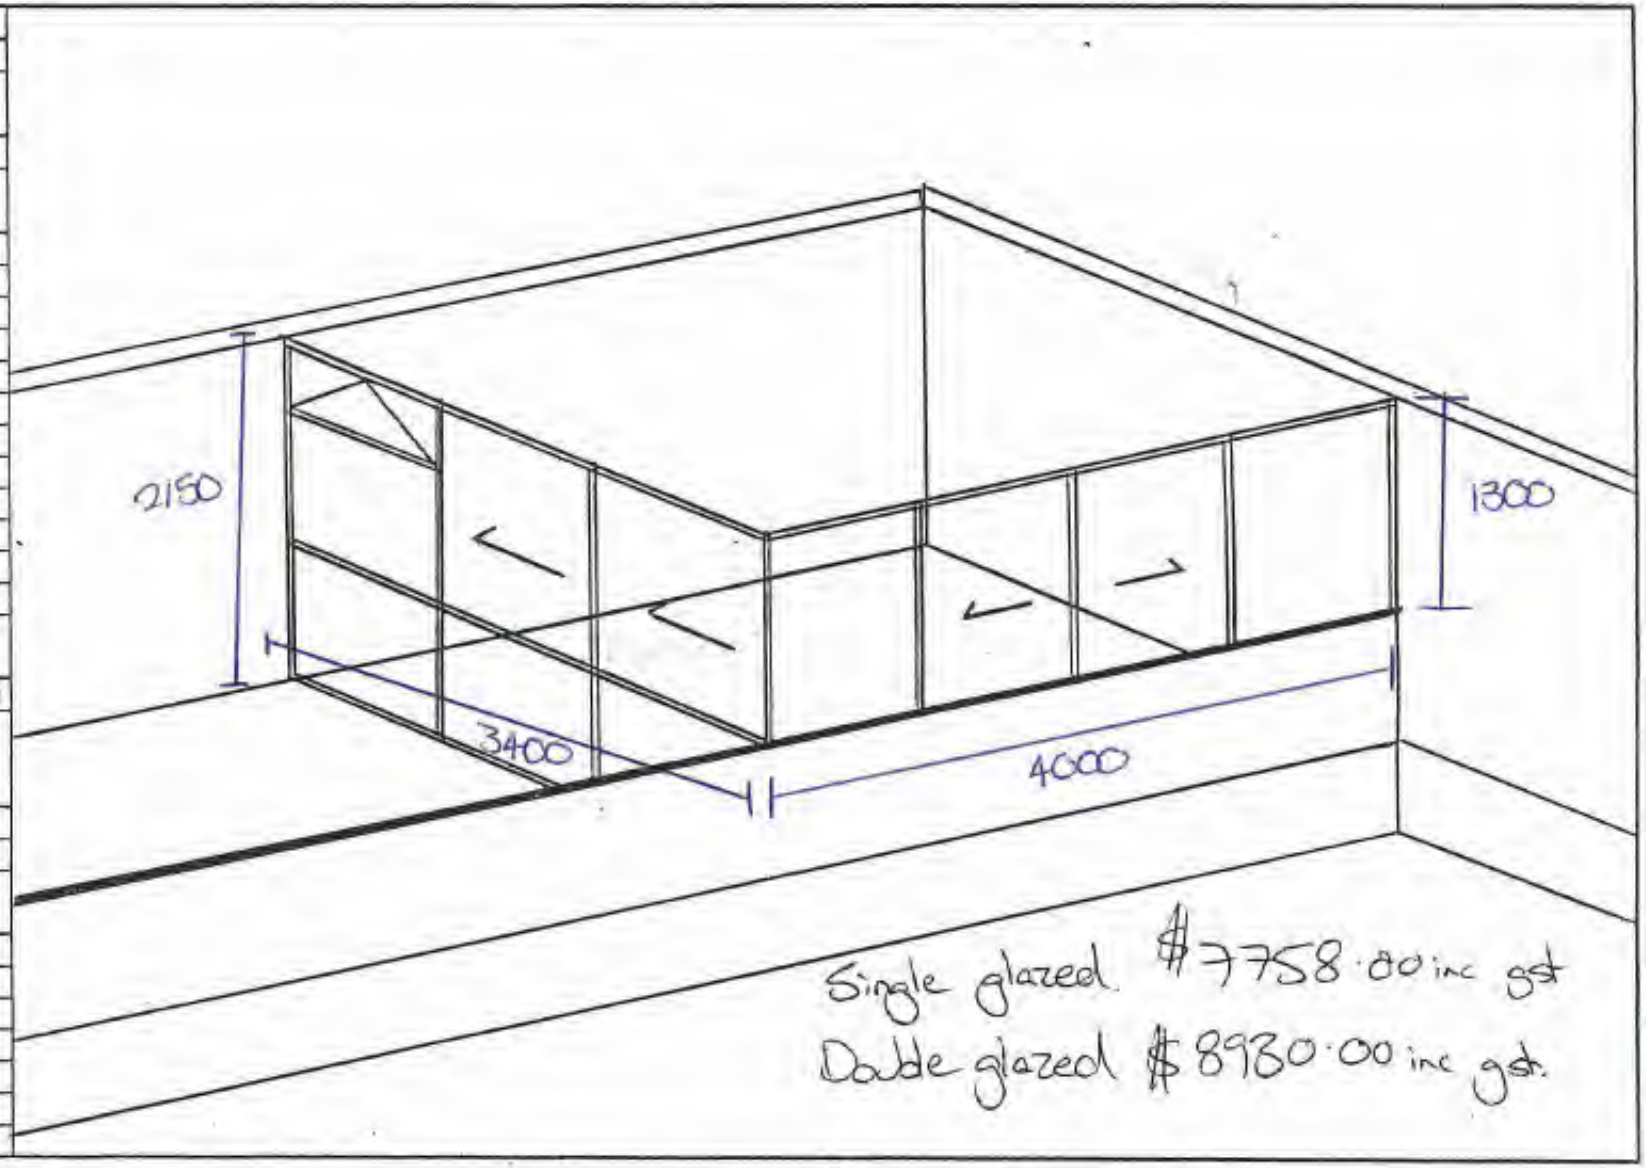


VISION ALUMINIUM NELSON LTD

LEADERS IN CONSERVATORY DESIGN AND INSTALLATION

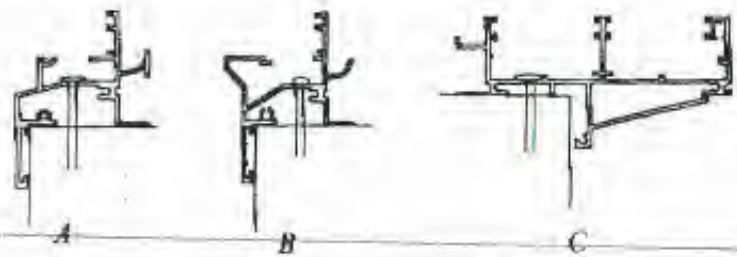
As viewed from outside

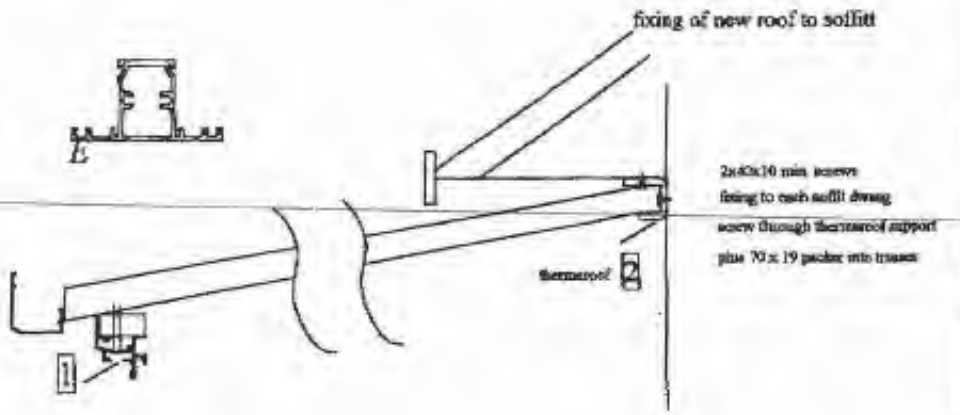
FRAME COLOUR		
BRONZE		
HARDWARE COLOUR		
BLACK		
GLASS		**WALL**
CLEAR		
BRONZE	✓	
GREY		
CLEAR OBS		
BRONZE OBS		
GREY OBS		
D/G CLEAR		
D/G BRONZE	✓	
D/G GREY		
FLASHINGS		
COLOUR CODED INCLUDED		
SKYLIGHTS		
SINGLE GLAZED		
DOUBLE GLAZED		
FOUNDATION		
CONCRETE		
FOOTING		
TOPPER PAD		
DECK		

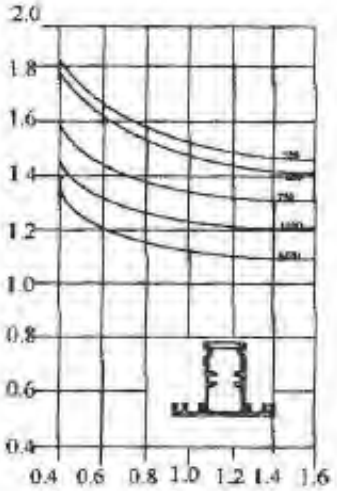


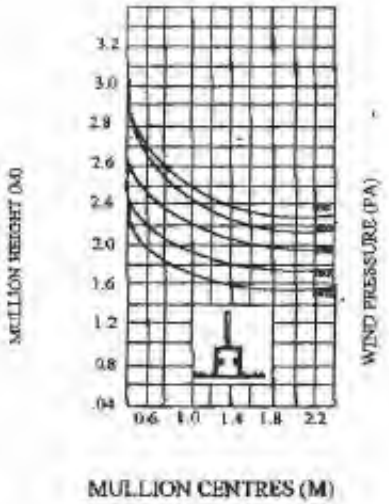
DRAWN FOR Nybrog OF 60 Olympus

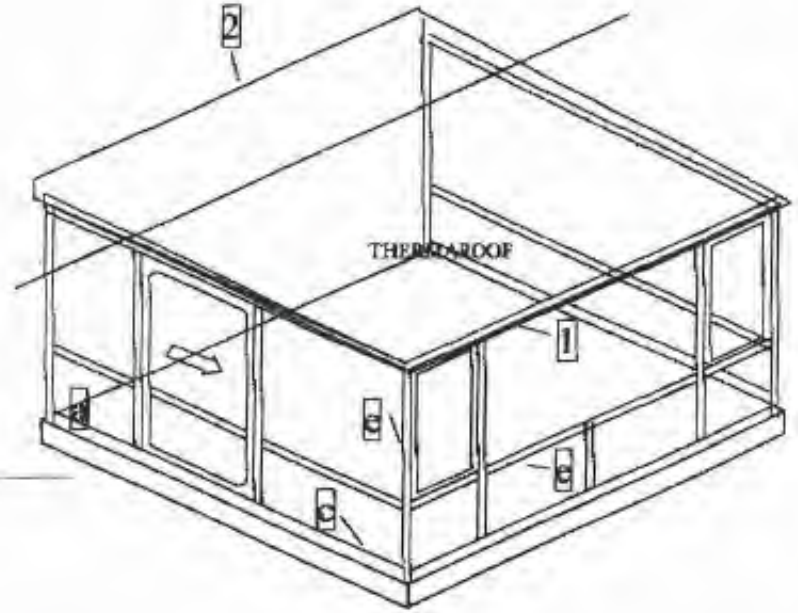
SIGNED BY _____ LOT _____ DP _____


A
B
C
D
E


fixing of new roof to soffitt
2x40x10 min. screws
fixing to each soffit dwang
screw through thermaroof support
plus 70 x 19 packer into trusses
thermaroof
2
1:1


2.0
1.8
1.6
1.4
1.2
1.0
0.8
0.6
0.4
0.4 0.6 0.8 1.0 1.2 1.4 1.6
MULLION CENTRES (M)


MULLION HEIGHT (M)
3.2
3.0
2.8
2.6
2.4
2.0
1.6
1.2
0.8
0.6 1.0 1.4 1.8 2.2
WIND PRESSURE (PA)
MULLION CENTRES (M)


2
THERMAROOF
1
A
B
C

VISION