
Tasman District Council

DRAINLAYING FIRM The DRAIN Man LTD BUILDING CONSENT No.

PROPERTY OWNER Initial Homes LOCATION/STREET LOT 54 Olympus Way.

DATE 26/10/95 TOWNSHIP Richmond.

DRAINAGE PLAN

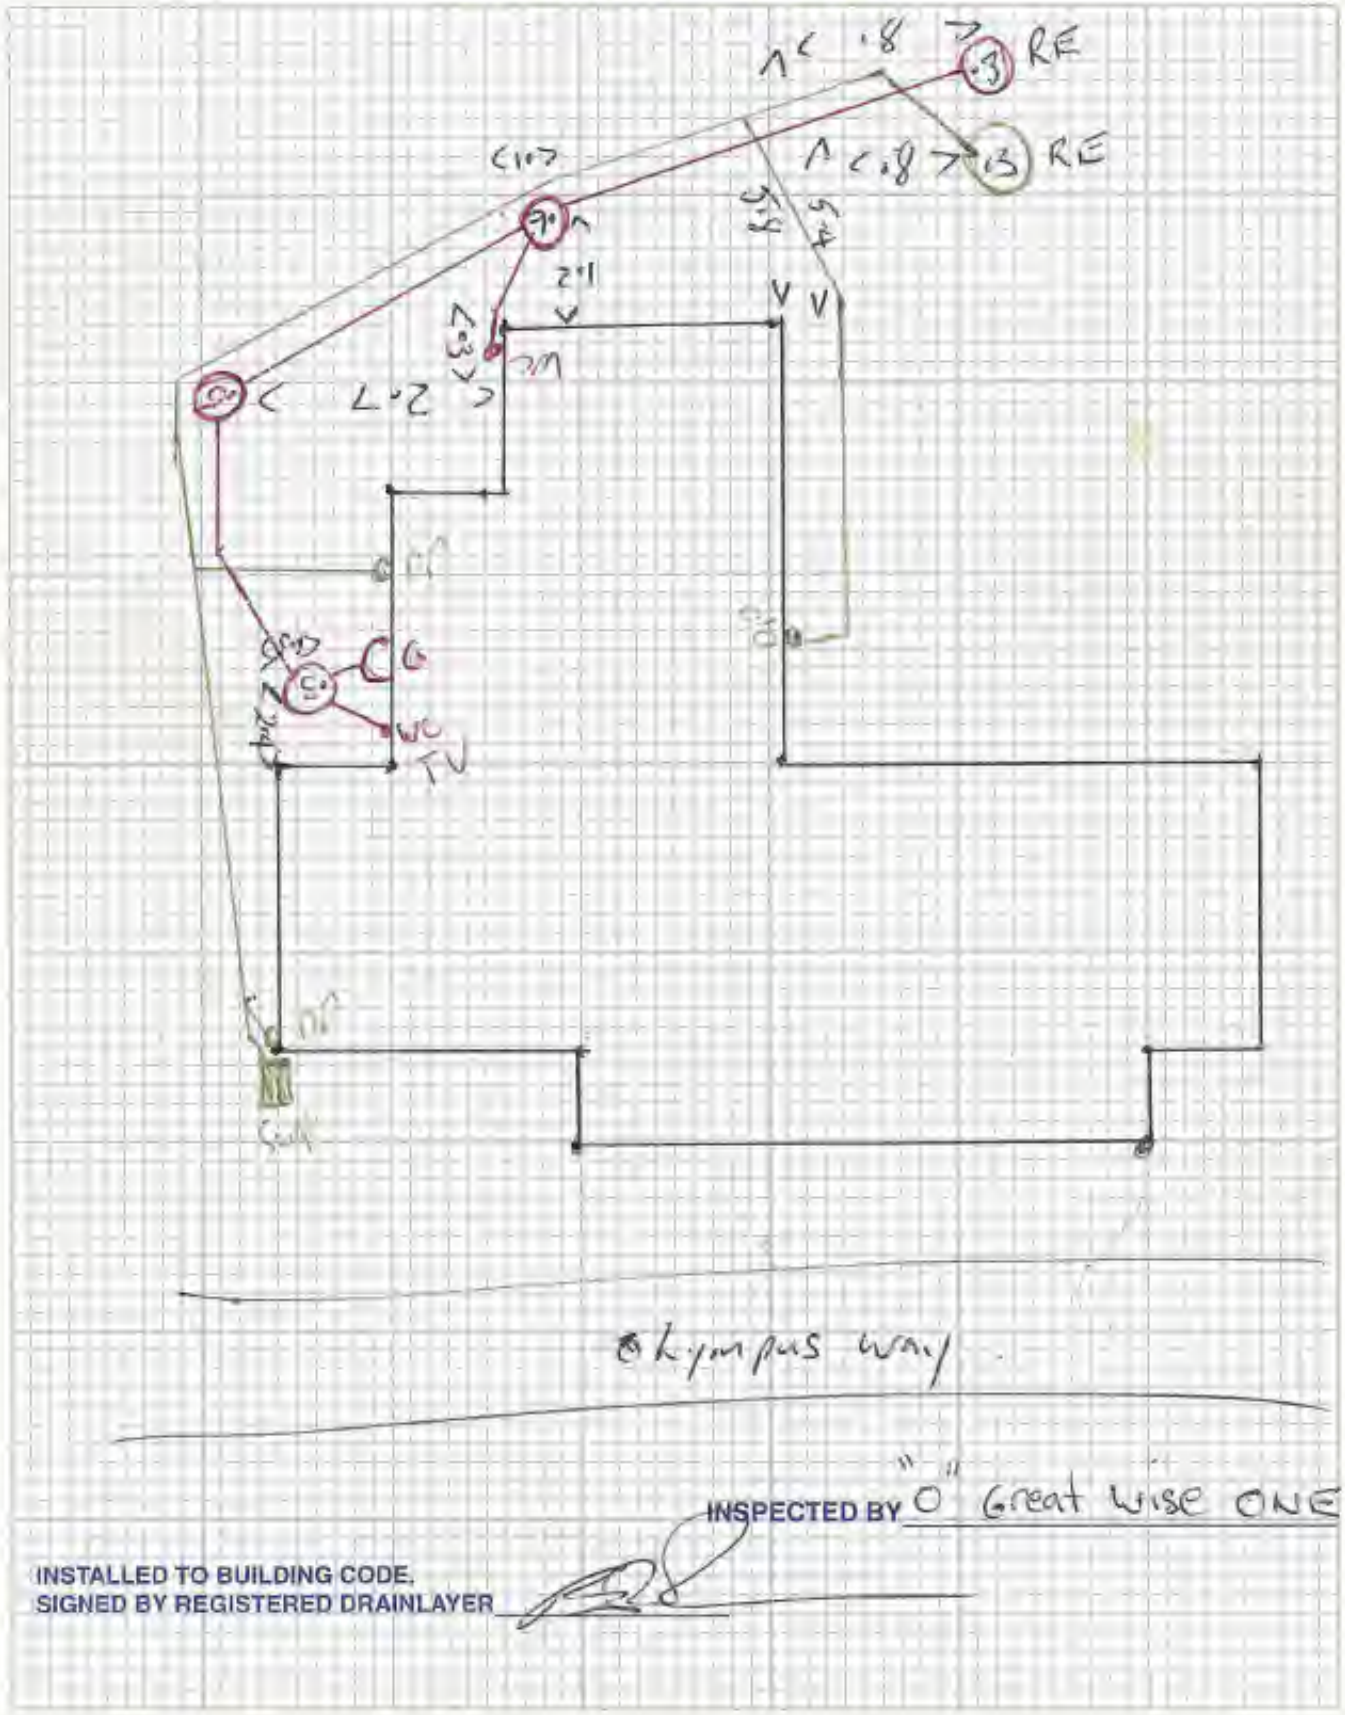

INSPECTED BY " " Great Wise ONE

INSTALLED TO BUILDING CODE.
SIGNED BY REGISTERED DRAINLAYER

RICHMOND INFILTRATION INVESTIGATIONS
801/002224-41-23

PROPERTY INSPECTION SHEET

Address: 60 Olypmus Way

19600 12616

Date Inspected: 31/12/03

Inspected By: **L.W.** Company: **Works Infrastructure**

Owners present during inspection? **Yes**

Stormwater into wastewater gullies? **No**

Any low lying wastewater gullies likely to be flooded? **No**

Where does the water from the roof drain to? **Stormwater** Other:

Where does the water from the drive/garden discharge to: **Sump**

Approximate age of property: **10**

Dye/Smoke testing carried out: **NO**

General Comments: