



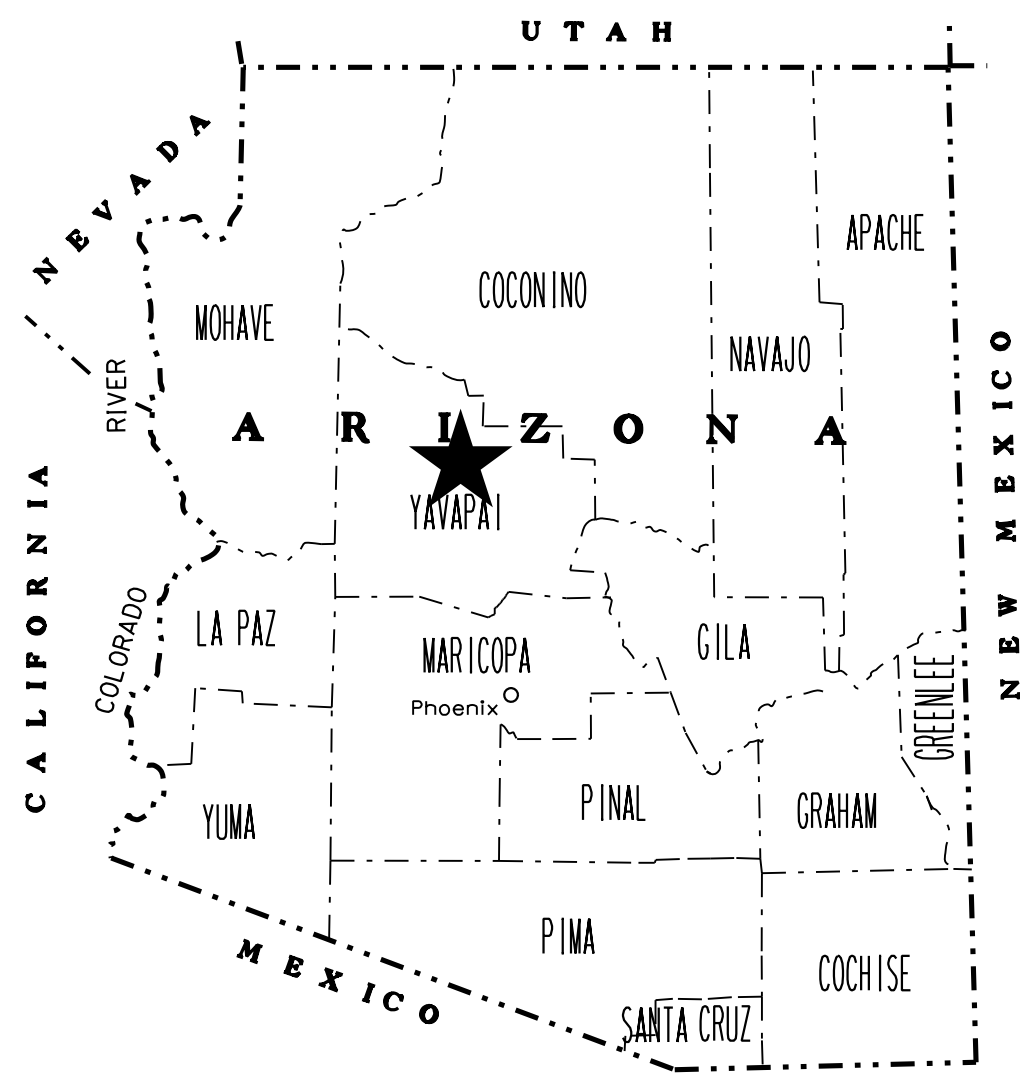

STATE OF ARIZONA  
DEPARTMENT OF TRANSPORTATION  
INFRASTRUCTURE DELIVERY AND OPERATIONS DIVISION  
PROJECT PLANS

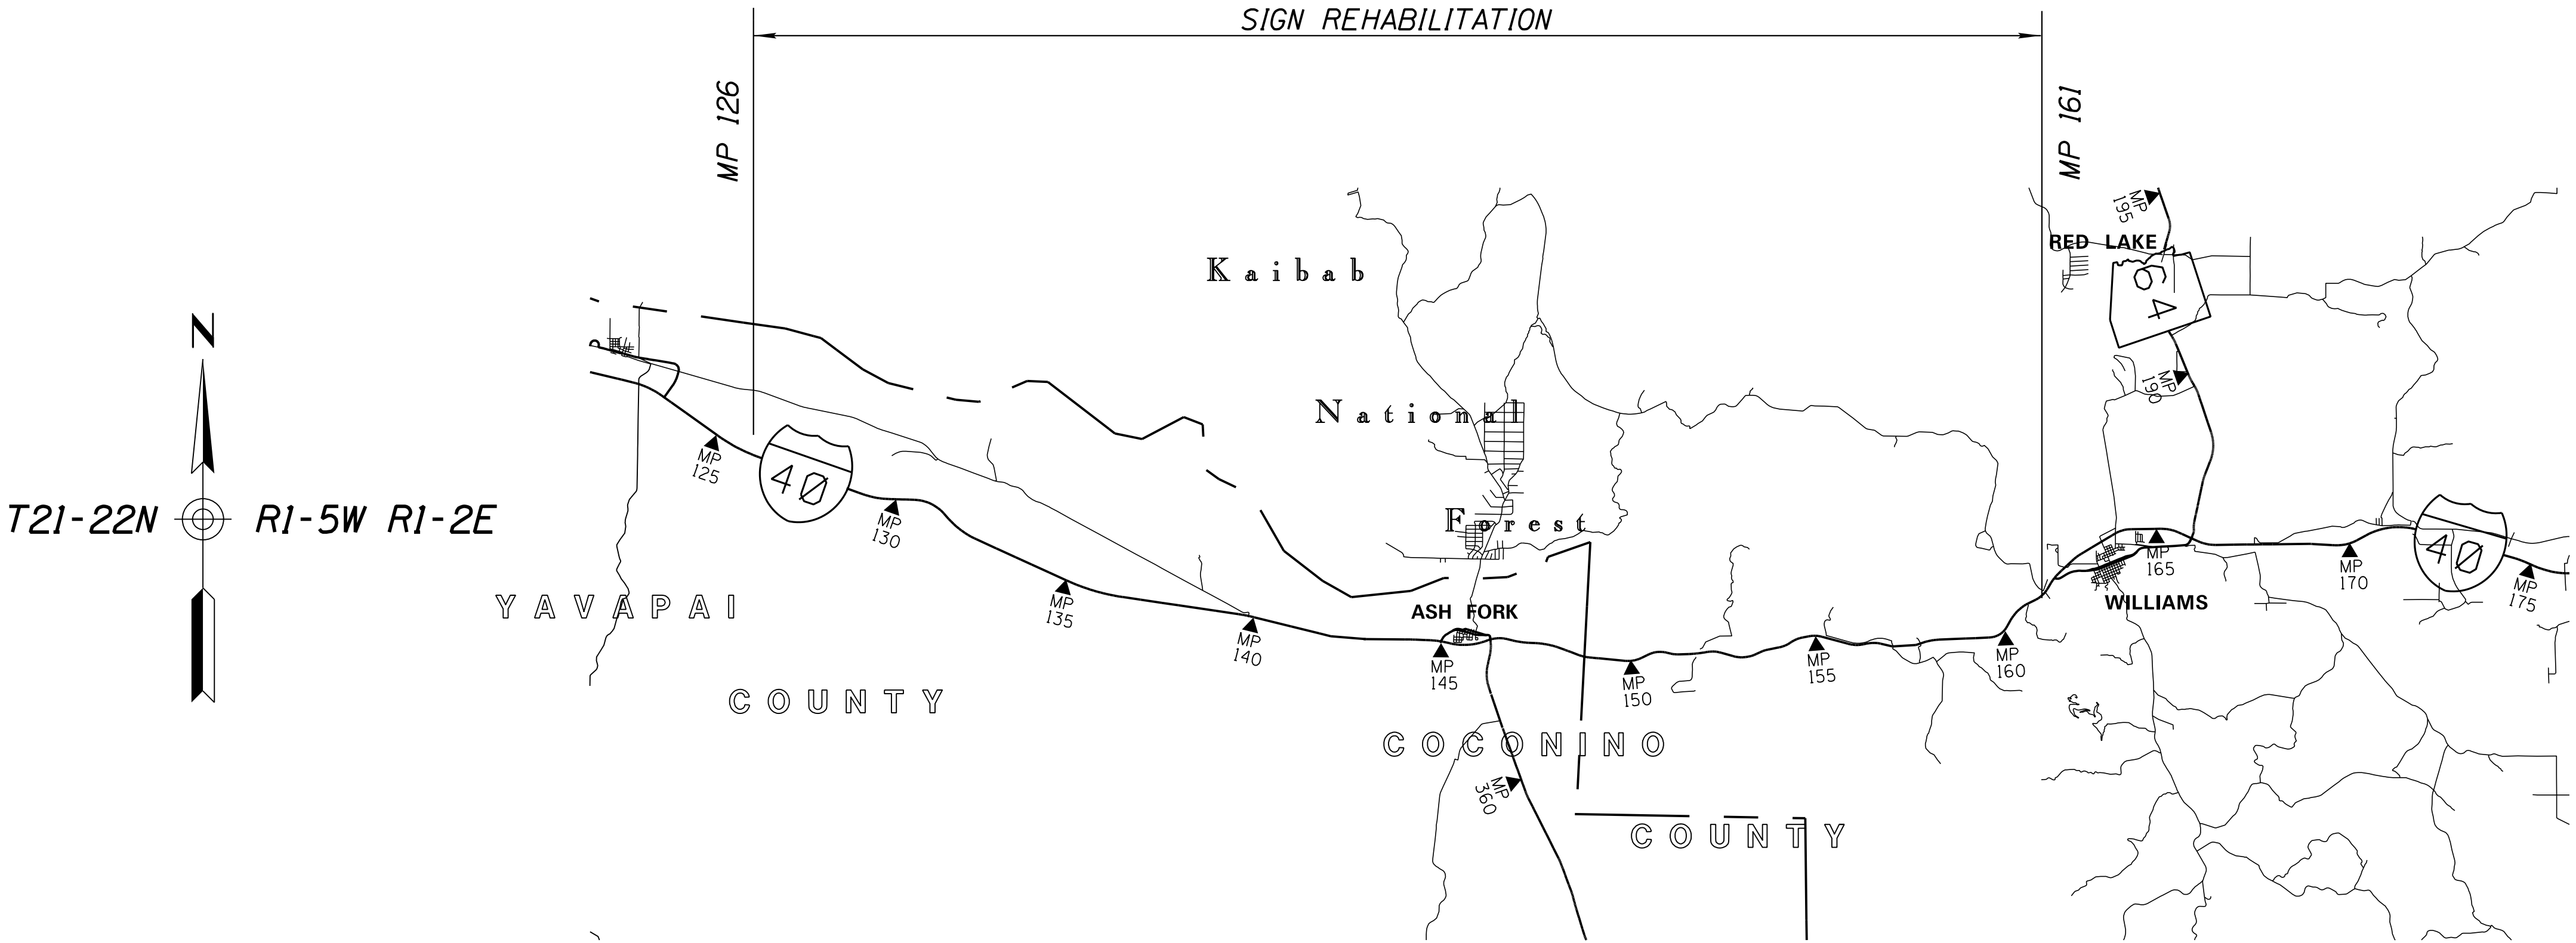

STATE HIGHWAY  
KINGMAN-FLAGSTAFF HIGHWAY  
INTERSTATE 40



Constructed by:

Construction Company \_\_\_\_\_

Completion Date \_\_\_\_\_

Red-Lines by:

Construction Administrator Name & Company \_\_\_\_\_

Completion Date \_\_\_\_\_

Record Drawings by:

Record Drawings Designer Name & Company \_\_\_\_\_

Completion Date \_\_\_\_\_

CROOKTON-HISTORIC 66 (WILLIAMS)  
PROJECT NO. 040 YV 126 H8703 01 C  
FEDERAL AID NO. NHPP-040-A(219)T

ARIZONA DEPARTMENT OF TRANSPORTATION  
INFRASTRUCTURE DELIVERY AND OPERATIONS DIVISION  
DALLAS HAMMIT, P.E., STATE ENGINEER

REV.: 05/12

ADOT STANDARD DRAWINGS  
C STANDARDS

| ISSUE<br>OR<br>REVISION<br>DATE | STANDARD<br>NO. | SUBJECT<br><br>CONSTRUCTION                                              |
|---------------------------------|-----------------|--------------------------------------------------------------------------|
| 5/12                            | C-01.10 SH 1    | SYMBOL LEGEND                                                            |
| 5/12                            | C-01.10 SH 2    | SYMBOL LEGEND                                                            |
| 5/12                            | C-01.10 SH 3    | SYMBOL LEGEND                                                            |
| 5/12                            | C-01.10 SH 4    | SYMBOL LEGEND                                                            |
| 5/12                            | C-01.30 SH 1    | GENERAL ABBREVIATIONS                                                    |
| 5/12                            | C-01.30 SH 2    | GENERAL ABBREVIATIONS                                                    |
| 5/12                            | C-01.30 SH 3    | GENERAL ABBREVIATIONS                                                    |
| 5/12                            | C-02.10         | SLOPES, RURAL DIVIDED HIGHWAYS                                           |
| 5/12                            | C-02.20         | SLOPES, RURAL UNDIVIDED AND FRINGE-URBAN HIGHWAYS                        |
| 5/12                            | C-02.30         | SLOPES, MISCELLANEOUS ROADWAYS                                           |
| 5/12                            | C-03.10 SH 1    | DITCHES, CHANNELS, DIKES AND BERMS, DITCHES AND CHANNELS                 |
| 5/12                            | C-03.10 SH 2    | DITCHES, CHANNELS, DIKES AND BERMS, DIKES                                |
| 5/12                            | C-03.10 SH 3    | DITCHES, CHANNELS, DIKES AND BERMS, DITCH DIKE                           |
| 5/12                            | C-03.10 SH 4    | DITCHES, CHANNELS, DIKES AND BERMS, PIPE BERMS                           |
| 5/12                            | C-03.10 SH 5    | DITCHES, CHANNELS, DIKES AND BERMS, HEADWALL BERMS                       |
| 5/12                            | C-04.10 SH 1    | SPILLWAY, EMBANKMENT SINGLE INLET                                        |
| 5/12                            | C-04.10 SH 2    | SPILLWAY, EMBANKMENT DOUBLE INLET                                        |
| 5/12                            | C-04.20 SH 1    | DOWNDRAIN, EMBANKMENT SINGLE INLET                                       |
| 5/12                            | C-04.20 SH 2    | DOWNDRAIN, EMBANKMENT DOUBLE INLET                                       |
| 5/12                            | C-04.30         | SPILLWAY LENGTH TABLE                                                    |
| 5/12                            | C-04.40         | DOWNDRAIN LENGTH TABLE                                                   |
| 5/12                            | C-04.50         | DOWNDRAIN ENERGY DISSIPATOR                                              |
| 5/12                            | C-05.10         | CURB & GUTTER, CURB, GUTTER                                              |
| 5/12                            | C-05.12 SH 1    | CURB & GUTTER TRANSITIONS                                                |
| 5/12                            | C-05.12 SH 2    | CURB & GUTTER TRANSITIONS                                                |
| 5/12                            | C-05.12 SH 3    | CURB AND GUTTER TRANSITIONS                                              |
| 5/12                            | C-05.20 SH 1    | CONCRETE DRIVEWAYS & SIDEWALKS, DRIVEWAYS                                |
| 5/12                            | C-05.20 SH 2    | CONCRETE DRIVEWAYS & SIDEWALKS, SIDEWALKS                                |
| 5/12                            | C-05.30 SH 1    | SIDEWALK RAMP, TYPE A                                                    |
| 5/12                            | C-05.30 SH 2    | SIDEWALK RAMP, TYPE B                                                    |
| 5/12                            | C-05.30 SH 3    | SIDEWALK RAMP, TYPE C                                                    |
| 5/12                            | C-05.30 SH 4    | SIDEWALK RAMP, TYPE D                                                    |
| 5/12                            | C-05.30 SH 5    | SIDEWALK RAMP, TYPE E                                                    |
| 5/12                            | C-05.30 SH 6    | SIDEWALK RAMP, TYPE F                                                    |
| 5/12                            | C-05.30 SH 7    | SIDEWALK RAMP, DETECTABLE WARNING STRIP                                  |
| 5/12                            | C-05.40         | MEDIAN PAVING AND NOSE TAPER                                             |
| 5/12                            | C-05.50         | CONCRETE BUS BAY                                                         |
| 5/12                            | C-06.10 SH 1    | DRIVEWAY & TURNOUT LAYOUTS                                               |
| 5/12                            | C-06.10 SH 2    | DRIVEWAY & TURNOUT LAYOUTS                                               |
| 5/12                            | C-07.01 SH 1    | PCCP JOINTS                                                              |
| 5/12                            | C-07.01 SH 2    | PCCP JOINTS                                                              |
| 5/12                            | C-07.02         | LOAD TRANSFER DOWEL ASSEMBLY                                             |
| 5/12                            | C-07.03 SH 1    | PCCP JOINT LOCATIONS, MAINLINE SKEWED JOINTS                             |
| 5/12                            | C-07.03 SH 2    | PCCP JOINT LOCATIONS, MAINLINE SKEWED JOINTS                             |
| 5/12                            | C-07.03 SH 3    | PCCP JOINT LOCATIONS, MAINLINE SKEWED JOINTS                             |
| 5/12                            | C-07.03 SH 4    | PCCP JOINT LOCATIONS, MAINLINE SKEWED JOINTS                             |
| 5/12                            | C-07.03 SH 5    | PCCP JOINT LOCATIONS, MAINLINE NON-SKEWED JOINTS                         |
| 5/12                            | C-07.03 SH 6    | PCCP JOINT LOCATIONS, MAINLINE NON-SKEWED JOINTS                         |
| 5/12                            | C-07.03 SH 7    | PCCP JOINT LOCATIONS, MAINLINE NON-SKEWED JOINTS                         |
| 5/12                            | C-07.03 SH 8    | PCCP JOINT LOCATIONS, MAINLINE NON-SKEWED JOINTS                         |
| 5/12                            | C-07.04 SH 1    | PCCP JOINT LOCATIONS, PARALLEL TYPE ENTRANCE RAMP WITH AUXILIARY LANE    |
| 5/12                            | C-07.04 SH 2    | PCCP JOINT LOCATIONS, PARALLEL TYPE EXIT RAMP WITH AUXILIARY LANE        |
| 5/12                            | C-07.04 SH 3    | PCCP JOINT LOCATIONS, TAPER TYPE ENTRANCE RAMP                           |
| 5/12                            | C-07.04 SH 4    | PCCP JOINT LOCATIONS, TAPER TYPE EXIT RAMP                               |
| 5/12                            | C-07.04 SH 5    | PCCP JOINT LOCATIONS, CROSSROAD AND RAMP TERMINI                         |
| 5/12                            | C-07.06         | TRENCH BACKFILL AND PAVEMENT REPLACEMENT                                 |
| 5/12                            | C-08.20         | PAVED GORE AREA                                                          |
| 5/12                            | C-10.00         | GUARDRAIL MEASUREMENT LIMITS                                             |
| 5/12                            | C-10.01         | GUARDRAIL INSTALLATION, TYPE A AND REFLECTOR TAB                         |
| 5/12                            | C-10.02         | GUARDRAIL INSTALLATION, TYPE B AND REFLECTOR TAB                         |
| 5/12                            | C-10.03         | W-BEAM GUARDRAIL, G4(1W) AND G4(2W), BLOCKED-OUT TIMBER POST             |
| 5/12                            | C-10.04         | W-BEAM GUARDRAIL, G4(1S), BLOCKED-OUT STEEL POST                         |
| 5/12                            | C-10.05 SH 1    | W-BEAM GUARDRAIL, G4(MODIFIED) WITH FREEWAY CURB AND GUTTER              |
| 5/12                            | C-10.05 SH 2    | W-BEAM GUARDRAIL, G4(MODIFIED) WITH FREEWAY CURB AND GUTTER              |
| 5/12                            | C-10.06 SH 1    | W-BEAM GUARDRAIL, NESTED, TYPES 1 AND 2                                  |
| 5/12                            | C-10.06 SH 2    | W-BEAM GUARDRAIL, NESTED, TYPE 3                                         |
| 5/12                            | C-10.07 SH 1    | W-BEAM GUARDRAIL, BOLTED ANCHOR                                          |
| 5/12                            | C-10.07 SH 2    | W-BEAM GUARDRAIL, BOLTED ANCHOR                                          |
| 5/12                            | C-10.08         | W-BEAM GUARDRAIL, END ANCHOR                                             |
| 5/12                            | C-10.20         | THRIE-BEAM GUARDRAIL, G9, BLOCKED-OUT STEEL POST                         |
| 5/12                            | C-10.30 SH 1    | GUARDRAIL TRANSITION, THRIE BEAM TO CONCRETE HALF BARRIER, 32" TYPE 'F'  |
| 5/12                            | C-10.30 SH 2    | GUARDRAIL TRANSITION, THRIE BEAM TO CONCRETE HALF BARRIER, 32" TYPE 'F'  |
| 5/12                            | C-10.40         | CONCRETE MEDIAN BARRIER, 32" TYPE 'F', CAST-IN-PLACE                     |
| 5/12                            | C-10.41         | CONCRETE MEDIAN BARRIER, 42" TYPE 'F', CAST-IN-PLACE                     |
| 5/12                            | C-10.42 SH 1    | GLARE SCREEN, CONCRETE MEDIAN BARRIER                                    |
| 5/12                            | C-10.42 SH 2    | GLARE SCREEN, CONCRETE MEDIAN BARRIER                                    |
| 5/12                            | C-10.42 SH 3    | GLARE SCREEN, CONCRETE MEDIAN BARRIER                                    |
| 5/12                            | C-10.50 SH 1    | CONCRETE HALF BARRIER, 32" TYPE 'F', CAST-IN-PLACE                       |
| 5/12                            | C-10.50 SH 2    | CONCRETE HALF BARRIER, 32" TYPE 'F', PRECAST                             |
| 5/12                            | C-10.51         | CONCRETE HALF BARRIER, 32" TYPE 'F' WITH SIDEWALK                        |
| 5/12                            | C-10.52         | CONCRETE HALF BARRIER, 32" TYPE 'F' WITH GUTTER                          |
| 5/12                            | C-10.53         | CONCRETE HALF BARRIER, 42" TYPE 'F' WITH GUTTER                          |
| 5/12                            | C-10.54 SH 1    | CONCRETE HALF BARRIER, 32" TYPE 'F' AT PIERS, CAST-IN-PLACE              |
| 5/12                            | C-10.54 SH 2    | CONCRETE HALF BARRIER, 32" TYPE 'F' AT PIERS, PRECAST                    |
| 5/12                            | C-10.54 SH 3    | CONCRETE HALF BARRIER, 32" TYPE 'F' AT PIERS, LAYOUT                     |
| 5/12                            | C-10.55 SH 1    | CONCRETE HALF BARRIER, 42" TYPE 'F' AT PIERS, CAST-IN-PLACE              |
| 5/12                            | C-10.55 SH 2    | CONCRETE HALF BARRIER, 42" TYPE 'F' AT PIERS, PRECAST                    |
| 5/12                            | C-10.55 SH 3    | CONCRETE HALF BARRIER, 42" TYPE 'F' AT PIERS, LAYOUT                     |
| 5/12                            | C-10.70 SH 1    | CONCRETE HALF-BARRIER TRANSITION TO VERTICAL, 32" TYPE 'F' WITH CAISSONS |
| 5/12                            | C-10.70 SH 2    | CONCRETE HALF-BARRIER TRANSITION TO VERTICAL, 32" TYPE 'F' WITH CAISSONS |
| 5/12                            | C-10.70 SH 3    | CONCRETE HALF-BARRIER TRANSITION TO VERTICAL, 32" TYPE 'F' WITH CAISSONS |

| ISSUE<br>OR<br>REVISION<br>DATE | STANDARD<br>NO. | SUBJECT<br><br>CONSTRUCTION                                                     |
|---------------------------------|-----------------|---------------------------------------------------------------------------------|
| 5/12                            | C-10.71 SH 1    | CONCRETE HALF-BARRIER TRANSITION TO VERTICAL, 32" TYPE 'F' WITH CURB & GUTTER   |
| 5/12                            | C-10.71 SH 2    | CONCRETE HALF-BARRIER TRANSITION TO VERTICAL, 32" TYPE 'F' WITH CURB & GUTTER   |
| 5/12                            | C-10.72 SH 1    | CONCRETE HALF-BARRIER TRANSITION TO VERTICAL, 42" TO 32" TYPE 'F' WITH CAISSONS |
| 5/12                            | C-10.72 SH 2    | CONCRETE HALF-BARRIER TRANSITION TO VERTICAL, 42" TO 32" TYPE 'F' WITH CAISSONS |
| 5/12                            | C-10.72 SH 3    | CONCRETE HALF-BARRIER TRANSITION TO VERTICAL, 42" TO 32" TYPE 'F' WITH CAISSONS |
| 5/12                            | C-10.73 SH 1    | CONCRETE HALF-BARRIER TRANSITION TO VERTICAL, 42" TO 32" TYPE 'F' WITH GUTTER   |
| 5/12                            | C-10.73 SH 2    | CONCRETE HALF-BARRIER TRANSITION TO VERTICAL, 42" TO 32" TYPE 'F' WITH GUTTER   |
| 5/12                            | C-10.74         | CONCRETE HALF-BARRIER TRANSITION, 42" TO 32" TYPE 'F'                           |
| 5/12                            | C-10.75 SH 1    | CONCRETE HALF-BARRIER TRANSITION, TYPE 'F', TANGENT DEPARTURE TYPE 1            |
| 5/12                            | C-10.75 SH 2    | CONCRETE HALF-BARRIER TRANSITION, TYPE 'F', TANGENT DEPARTURE TYPE 2            |
| 5/12                            | C-10.76         | CONCRETE HALF-BARRIER TRANSITION, TYPE 'F' AT RADIUS, 32" TO 0'                 |
| 5/12                            | C-10.77         | CONCRETE HALF-BARRIER TRANSITION, END TERMINAL CURB AND GUTTER                  |
| 5/12                            | C-11.10 SH 1    | ROADWAY CATTLE GUARD                                                            |
| 5/12                            | C-11.10 SH 2    | ROADWAY CATTLE GUARD                                                            |
| 5/12                            | C-11.10 SH 3    | ROADWAY CATTLE GUARD                                                            |
| 5/12                            | C-11.10 SH 4    | ROADWAY CATTLE GUARD                                                            |
| 5/12                            | C-11.20         | CATTLE GUARD, DRAINAGE                                                          |
| 5/12                            | C-12.10 SH 1    | FENCE, WOVEN WIRE                                                               |
| 5/12                            | C-12.10 SH 2    | FENCE, BARBED WIRE                                                              |
| 5/12                            | C-12.10 SH 3    | FENCE, TYPES 1 AND 2 GATES, FLOOD GATE                                          |
| 5/12                            | C-12.10 SH 4    | FENCE, FLOOD GATE INSTALLATION                                                  |
| 5/12                            | C-12.10 SH 5    | FENCE, MISCELLANEOUS DETAILS                                                    |
| 5/12                            | C-12.20 SH 1    | FENCE, CHAIN LINK, TYPE 1                                                       |
| 5/12                            | C-12.20 SH 2    | FENCE, CHAIN LINK, TYPE 2                                                       |
| 5/12                            | C-12.20 SH 3    | FENCE, CHAIN LINK, GATES                                                        |
| 5/12                            | C-12.30 SH 1    | FENCE, CHAIN LINK CABLE BARRIER                                                 |
| 5/12                            | C-12.30 SH 2    | FENCE, CHAIN LINK CABLE BARRIER                                                 |
| 5/12                            | C-12.30 SH 3    | FENCE, CHAIN LINK CABLE BARRIER                                                 |
| 5/12                            | C-13.10 SH 1    | PIPE CULVERT INSTALLATION                                                       |
| 5/12                            | C-13.10 SH 2    | PIPE CULVERT INSTALLATION                                                       |
| 5/12                            | C-13.15         | TYPICAL PIPE INSTALLATION                                                       |
| 5/12                            | C-13.20         | PIPE, REINFORCED CONCRETE END SECTION                                           |
| 5/12                            | C-13.25         | PIPE, CORRUGATED METAL END SECTION                                              |
| 5/12                            | C-13.30         | PIPE AND PIPE ARCH, CORRUGATED METAL, CONCRETE INVERT PAVING                    |
| 5/12                            | C-13.55         | PIPE, CATTLE-VEHICLE PASS, MITERED END TREATMENT                                |
| 5/12                            | C-13.60         | SLOTTED DRAIN DETAILS                                                           |
| 5/12                            | C-13.65         | SLOTTED DRAIN INSTALLATION DETAILS                                              |
| 5/12                            | C-13.70         | STORM DRAIN CONNECTION DETAILS                                                  |
| 5/12                            | C-13.75         | STORM DRAIN OUTLET BARRIER GATE                                                 |
| 5/12                            | C-13.76         | STORM DRAIN OUTLET AND STORM DRAIN PLUG                                         |
| 5/12                            | C-13.80         | PIPE COLLAR DETAILS                                                             |
| 5/12                            | C-15.10         | CATCH BASIN, TYPE 1                                                             |
| 5/12                            | C-15.20 SH 1    | CATCH BASIN, TYPE 3                                                             |
| 5/12                            | C-15.20 SH 2    | CATCH BASIN, TYPE 3                                                             |
| 5/12                            | C-15.20 SH 3    | CATCH BASIN, ACCESS FRAME AND COVER DETAILS                                     |
| 5/12                            | C-15.30         | CATCH BASIN, TYPE 4                                                             |
| 5/12                            | C-15.40 SH 1    | CATCH BASIN, TYPE 5                                                             |
| 5/12                            | C-15.40 SH 2    | CATCH BASIN, TYPE 5                                                             |
| 5/12                            | C-15.50         | CATCH BASIN, FRAME AND GRATE                                                    |
| 5/12                            | C-15.70 SH 1    | CATCH BASIN, MISCELLANEOUS DETAILS                                              |
| 5/12                            | C-15.70 SH 2    | CATCH BASIN, MISCELLANEOUS DETAILS                                              |
| 5/12                            | C-15.75         | CATCH BASIN, DROP INLET                                                         |
| 5/12                            | C-15.80         | CATCH BASIN, FLUSH                                                              |
| 5/12                            | C-15.81         | CATCH BASIN, SIDE SLOPE                                                         |
| 5/12                            | C-15.90         | CATCH BASIN, MEDIAN DIKE, PRECAST                                               |
| 5/12                            | C-15.91 SH 1    | FREEWAY CATCH BASIN DETAILS                                                     |
| 5/12                            | C-15.91 SH 2    | FREEWAY CATCH BASIN DETAILS                                                     |
| 5/12                            | C-15.92 SH 1    | CATCH BASIN WITH TYPE 'F' CONCRETE HALF BARRIER                                 |
| 5/12                            | C-15.92 SH 2    | CATCH BASIN WITH TYPE 'F' CONCRETE HALF BARRIER                                 |
| 5/12                            | C-16.40         | IRRIGATION SLEEVES                                                              |
| 5/12                            | C-17.10         | RAIL BANK PROTECTION FOR DRAINAGEWAYS, TYPES 1, 2 & 3                           |
| 5/12                            | C-17.15         | RAIL BANK PROTECTION AT ABUTMENTS, TYPES 4, 5 & 6                               |
| 5/12                            | C-17.20         | BANK PROTECTION FOR DRAINAGEWAYS, TYPES 7, 8 & 9                                |
| 5/12                            | C-18.10 SH 1    | MANHOLE, RISER DETAILS                                                          |
| 5/12                            | C-18.10 SH 2    | MANHOLE, BASE DETAILS, NORMAL INSTALLATION                                      |
| 5/12                            | C-18.10 SH 3    | MANHOLE, FRAME AND COVER DETAILS                                                |
| 5/12                            | C-19.10 SH 1    | FORD, CONCRETE WALLS                                                            |
| 5/12                            | C-19.10 SH 2    | FORD, TYPES 1 AND 2                                                             |
| 5/12                            | C-21.10         | SURVEY MONUMENT FRAME AND COVER                                                 |
| 5/12                            | C-21.20         | SURVEY MARKER                                                                   |

| ADOT STANDARD DRAWINGS                   |                                |                      |
|------------------------------------------|--------------------------------|----------------------|
| REVISION DATES and STANDARD NO.'s REVIEW |                                |                      |
| CONSTRUCTION Standards                   | NAME<br>VICTOR H. ROKLAN       | DATE<br>12-20-2016   |
| PROJECT NO.<br>040 YV 125 H870301C       | /A OF 143                      |                      |
| RECORD DRAWING<br>DATA                   | FEDERAL AID NO.<br>040-A(219)T | REC. DWG. DATE<br>OF |

ADOT STANDARD DRAWINGS  
TRAFFIC SIGNING & MARKING STANDARDS  
(SHEET 1 OF 2)  
EFFECTIVE MAY 2015

SUBJECT:

SIGNING & MARKING DETAILS

| REVISION | STANDARD |                                                                                               |
|----------|----------|-----------------------------------------------------------------------------------------------|
| 6/14     | M-1      | CURB MARKINGS FOR RAISED MEDIAN AND ISLANDS                                                   |
| 6/14     | M-2      | SHT 1 INTERSECTION STRIPING                                                                   |
| 5/15     | M-2      | SHT 2 INTERSECTION STRIPING (TWO-LANE RURAL)                                                  |
| 6/14     | M-2      | SHT 3 CENTERLINE & REVERSE CURVE DETAILS                                                      |
| 6/14     | M-3      | STRIPING AND DELINEATION FOR FREEWAY TERMINALS                                                |
| 6/14     | M-4      | PASSING LANE STRIPING DETAILS                                                                 |
| 6/14     | M-5      | RAILROAD PAVEMENT MARKINGS                                                                    |
| 6/14     | M-6      | WORD MARKINGS                                                                                 |
| 6/14     | M-7      | PAVEMENT LETTERS                                                                              |
| 6/14     | M-8      | PAVEMENT LETTERS                                                                              |
| 6/14     | M-9      | PAVEMENT NUMBERS                                                                              |
| 6/14     | M-10     | SHT 1 PAVEMENT MARKING SYMBOLS                                                                |
| 6/14     | M-10     | SHT 2 PAVEMENT MARKING SYMBOLS                                                                |
| 6/14     | M-11     | TURN LANE PAVEMENT MARKINGS                                                                   |
| 6/14     | M-12     | WRONG-WAY ARROWS                                                                              |
| 6/14     | M-13     | PREFERENTIAL LANE PAVEMENT MARKINGS                                                           |
| 6/14     | M-14     | STRIPING AND DELINEATION FOR TRUCK ESCAPE RAMPS                                               |
| 6/14     | M-15     | SHT 1 PAVEMENT MARKING FOR FREEWAY ENTRANCE RAMP - TAPERED ACCELERATION LANE                  |
| 6/14     | M-15     | SHT 2 PAVEMENT MARKING FOR FREEWAY ENTRANCE RAMP - PARALLEL ACCELERATION LANE                 |
| 6/14     | M-15     | SHT 3 PAVEMENT MARKING FOR FREEWAY ENTRANCE RAMP - PARALLEL ACCELERATION LANE WITH HOV BYPASS |
| 6/14     | M-15     | SHT 4 PAVEMENT MARKING FOR FREEWAY PARALLEL - ACCELERATION LANE                               |
| 6/14     | M-16     | SHT 1 PAVEMENT MARKING FOR FREEWAY EXIT RAMPS - TAPERED DECELERATION LANE                     |
| 6/14     | M-16     | SHT 2 PAVEMENT MARKING FOR FREEWAY EXIT RAMP - PARALLEL DECELERATION LANE                     |
| 5/15     | M-17     | FREEWAY LANE DROP PAVEMENT MARKINGS                                                           |
| 6/14     | M-18     | RECESSED PAVEMENT MARKER DETAILS                                                              |
| 6/14     | M-19     | SHT 1 RAISED PAVEMENT MARKER PLAN LEGEND                                                      |
| 6/14     | M-19     | SHT 2 NON-REFLECTIVE RAISED PAVEMENT MARKER DETAILS                                           |
| 6/14     | M-19     | SHT 3 RETROREFLECTIVE RAISED PAVEMENT MARKER DETAILS                                          |
| 6/14     | M-19     | SHT 4 RETROREFLECTIVE RAISED PAVEMENT MARKER DETAILS                                          |
| 5/15     | M-19     | SHT 5 PAVEMENT MARKING DETAILS FOR UNDIVIDED HIGHWAYS                                         |
| 6/14     | M-19     | SHT 6 RETROREFLECTIVE RAISED PAVEMENT MARKERS (RPM) FOR UNDIVIDED HIGHWAYS                    |
| 6/14     | M-19     | SHT 7 FREEWAY AND DIVIDED HIGHWAY EDGE LINE AND LANE STRIPING                                 |
| 5/15     | M-19     | SHT 8 LANE DROP MARKING AND RAMP OR INTERSECTION GUIDE STRIPING                               |
| 6/14     | M-19     | SHT 9 PAVEMENT MARKING CROSS-SECTION DETAILS FOR HIGHWAYS AND FREEWAYS                        |

SUBJECT:

SIGNING & MARKING DETAILS

| REVISION | STANDARD |                                                                        |
|----------|----------|------------------------------------------------------------------------|
| 6/14     | M-20     | SHT 1 CHIP SEAL MARKER USAGE FOR TEMPORARY MARKERS                     |
| 6/14     | M-20     | SHT 2 CHIP SEAL MARKER USAGE FOR TEMPORARY MARKERS                     |
| 6/14     | M-21     | TRANSVERSE RUMBLE STRIP DETAILS                                        |
| 6/14     | M-22     | SHT 1 LONGITUDINAL RUMBLE STRIP GROOVE, PATTERN - AND LOCATION DETAILS |
| 6/14     | M-22     | SHT 2 LONGITUDINAL RUMBLE STRIP EXCEPTION DETAILS                      |
| 6/14     | M-22     | SHT 3 CENTERLINE RUMBLE STRIP GROOVE, PATTERN - AND LOCATION DETAILS   |
| 6/14     | M-23     | OBJECT MARKER DETAILS                                                  |
| 6/14     | M-24     | OBJECT MARKER PLACEMENT DETAILS                                        |
| 6/14     | M-26     | SHT 1 DELINEATOR PLACEMENT AND SPACING                                 |
| 6/14     | M-26     | SHT 2 DELINEATOR PLACEMENT AND SPACING                                 |
| 6/14     | M-26     | SHT 3 FLEXIBLE DELINEATOR ASSEMBLIES                                   |
| 6/14     | M-26     | SHT 4 SQUARE STEEL POST DELINEATOR                                     |
| 6/14     | M-26     | SHT 5 DELINEATOR FOUNDATION DETAILS                                    |
| 6/14     | M-27     | DELINEATION DETAILS FOR MEDIAN CROSSTOPS                               |
| 6/14     | M-29     | OFF-MAINLINE REFERENCE MARKER LOCATION DETAIL                          |
| 6/14     | M-30     | OFF-MAINLINE REFERENCE MARKER DETAILS                                  |
| 6/14     | M-32     | BRIDGE AND BARRIER MARKER DETAILS                                      |
| 6/14     | M-33     | BRIDGE & BARRIER MARKER PLACEMENT AND INSTALLATION DETAILS             |
| 6/14     | M-34     | GUARDRAIL END TERMINAL DELINEATION DETAILS                             |
| 6/14     | M-35     | OBJECT MARKER FOR SAND BARREL CRASH CUSHION                            |

|                                          |                                |                          |                    |
|------------------------------------------|--------------------------------|--------------------------|--------------------|
| ADOT STANDARD DRAWINGS                   |                                |                          |                    |
| REVISION DATES and STANDARD NO.'s REVIEW |                                |                          |                    |
| SIGNING & MARKING STANDARDS              |                                | NAME<br>VICTOR H. ROLDAN | DATE<br>12-20-2016 |
| PROJECT NO.<br>040 YV 126 H870301C       |                                | 1B-1                     | OF 143             |
| RECORD DRAWING<br>DATA                   | FEDERAL AID NO.<br>040-A(219)T | REC. DWG. DATE           | OF                 |

ADOT STANDARD DRAWINGS  
TRAFFIC SIGNING & MARKING STANDARDS  
(SHEET 2 OF 2)  
EFFECTIVE MAY 2015

SUBJECT:

SIGNING & MARKING DETAILS

REVISION      STANDARD

|      |      |        |                                                                                     |
|------|------|--------|-------------------------------------------------------------------------------------|
| 6/14 | S-1  | SHT 1  | GENERAL SIGNING NOTES                                                               |
| 6/14 | S-2  | SHT 1  | S & W BREAKAWAY POST SELECTION CHART                                                |
| 6/14 | S-2  | SHT 2  | S & W BREAKAWAY POST INSTALLATION DETAILS                                           |
| 6/14 | S-3  | SHT 1  | FLAT SHEET SIGNS SQUARE TUBE POST GENERAL NOTES                                     |
| 6/14 | S-3  | SHT 2  | SINGLE POST FLAT SHEET RECTANGULAR SIGN ASSEMBLY -<br>12, 18 AND 24 INCH WIDTHS     |
| 6/14 | S-3  | SHT 3  | SINGLE POST FLAT SHEET RECTANGULAR SIGN ASSEMBLY -<br>30, 36, 42 AND 54 INCH WIDTHS |
| 6/14 | S-3  | SHT 4  | TWO POST FLAT SHEET RECTANGULAR SIGN ASSEMBLY -<br>36, 42 AND 48 INCH WIDTHS        |
| 6/14 | S-3  | SHT 5  | TWO POST FLAT SHEET RECTANGULAR SIGN ASSEMBLY -<br>54, 60 AND 72 INCH WIDTHS        |
| 6/14 | S-3  | SHT 6  | TWO POST FLAT SHEET RECTANGULAR SIGN ASSEMBLY -<br>84 - 144 INCH WIDTHS             |
| 6/14 | S-3  | SHT 7  | THREE POST FLAT SHEET RECTANGULAR SIGN ASSEMBLY -<br>48, 60 AND 72 INCH WIDTHS      |
| 6/14 | S-3  | SHT 8  | THREE POST FLAT SHEET RECTANGULAR SIGN ASSEMBLY -<br>84 - 144 INCH WIDTHS           |
| 6/14 | S-3  | SHT 9  | WARNING SIGN ASSEMBLY - SINGLE POST                                                 |
| 6/14 | S-3  | SHT 10 | WARNING SIGN ASSEMBLY - TWO POST                                                    |
| 6/14 | S-3  | SHT 11 | WARNING SIGN ASSEMBLY - THREE POST                                                  |
| 6/14 | S-3  | SHT 12 | MULTIPLE ROUTE MARKER ASSEMBLIES                                                    |
| 6/14 | S-3  | SHT 13 | SPECIAL SIGN ASSEMBLIES                                                             |
| 6/14 | S-3  | SHT 14 | STRINGER DETAILS FOR SQUARE TUBE POSTS                                              |
| 6/14 | S-3  | SHT 15 | SQUARE TUBE SIGN POST FOUNDATION                                                    |
| 6/14 | S-3  | SHT 16 | SQUARE TUBE POST SLIP BASE DETAILS                                                  |
| 6/14 | S-4  |        | W SHAPE BREAKAWAY POST FUSE PLATE AND HINGE DETAILS                                 |
| 6/14 | S-5  |        | W SHAPE BREAKAWAY POST DETAILS                                                      |
| 6/14 | S-6  |        | S4x7.7 BREAKAWAY POST DETAILS                                                       |
| 6/14 | S-7  | SHT 1  | ALUMINUM EXTRUSION SIGN PANEL DETAILS                                               |
| 6/14 | S-7  | SHT 2  | ALUMINUM EXTRUSION AUXILIARY SIGN INSTALLATION DETAILS                              |
| 5/15 | S-7  | SHT 3  | ALUMINUM EXTRUSION EXIT PANEL INSTALLATION DETAIL                                   |
| 6/14 | S-8  | SHT 1  | FLAT SHEET ALUMINUM PANEL ON BREAKAWAY POSTS INSTALLATION DETAIL                    |
| 6/14 | S-8  | SHT 2  | ALUMINUM EXTRUSION SIGN TO PERFORATED POSTS INSTALLATION DETAIL                     |
| 6/14 | S-9  | SHT 1  | SIGN INSTALLATION ON POLE                                                           |
| 6/14 | S-9  | SHT 2  | SIGN INSTALLATION ON SIGNAL POLE                                                    |
| 6/14 | S-9  | SHT 3  | SIGN INSTALLATION ON POLE BAND-TYPE CLAMP                                           |
| 6/14 | S-10 |        | MILEPOST AND REFERENCE LOCATION SIGNS                                               |
| 6/14 | S-11 | SHT 1  | TAPERED TUBE SIGN STRUCTURE CANTILEVER                                              |
| 6/14 | S-11 | SHT 2  | TAPERED TUBE SIGN STRUCTURE CANTILEVER POST AND MAST ARM DETAILS                    |
| 6/14 | S-11 | SHT 3  | TAPERED TUBE SIGN STRUCTURE SINGLE BEAM                                             |
| 6/14 | S-11 | SHT 4  | TAPERED TUBE SIGN STRUCTURE SINGLE BEAM POST AND BEAM DETAILS                       |

SUBJECT:

SIGNING & MARKING DETAILS

REVISION      STANDARD

|      |      |       |                                                                              |
|------|------|-------|------------------------------------------------------------------------------|
| 6/14 | S-12 | SHT 1 | TYPE A, B, AND DOWN ARROWS                                                   |
| 6/14 | S-12 | SHT 2 | TYPE C AND D ARROWS                                                          |
| 6/14 | S-12 | SHT 3 | C2 ARROW DETAIL                                                              |
| 6/14 | S-13 |       | SIGN IDENTIFICATION DETAILS                                                  |
| 6/14 | S-14 | SHT 1 | ROTATING OPEN/CLOSED SIGN                                                    |
| 6/14 | S-14 | SHT 2 | ROTATING OPEN/CLOSED SIGN DETAILS                                            |
| 6/14 | S-14 | SHT 3 | ROTATING OPEN/CLOSED SIGN MOUNTING DETAILS                                   |
| 6/14 | S-15 | SHT 1 | FOLDING RECTANGULAR SIGN ASSEMBLY                                            |
| 6/14 | S-15 | SHT 2 | FOLDING RECTANGULAR SIGN OPERATION                                           |
| 6/14 | S-15 | SHT 3 | FOLDING DIAMOND SIGN ASSEMBLY                                                |
| 6/14 | S-16 | SHT 1 | TEMPORARY WOOD POSTS                                                         |
| 6/14 | S-16 | SHT 2 | TEMPORARY WOOD POSTS SELECTION CHART                                         |
| 6/14 | S-17 |       | END OF ROAD BARRICADE                                                        |
| 6/14 | C-1  |       | SAND BARREL CRASH CUSHION                                                    |
| 6/14 | C-2  |       | SAND BARREL CRASH CUSHION TYPICAL INSTALLATION                               |
| 6/14 | C-3  | SHT 1 | PRECAST CONCRETE BARRIER STRUCTURAL DETAILS                                  |
| 6/14 | C-3  | SHT 2 | PRECAST CONCRETE BARRIER PIN AND LOOP ASSEMBLY                               |
| 6/14 | C-4  | SHT 1 | MEDIAN CROSSOVER                                                             |
| 6/14 | C-4  | SHT 2 | TYPICAL END TREATMENTS FOR DETOURS USING TEMPORARY CONCRETE<br>BARRIER (TCB) |
| 6/14 | C-5  | SHT 1 | APPROACH PLATE AND TRANSITION SECTION FOR TEMPORARY CONCRETE<br>BARRIER      |
| 6/14 | C-5  | SHT 2 | APPROACH PLATE AND TRANSITION SECTION FOR TEMPORARY CONCRETE<br>BARRIER      |

NO.1 DESCRIPTION OF REVISION, REVISED ALL DRAWINGS AND RE-ISSUED, CREATED SHEET 2.  
NO.2 DESCRIPTION OF REVISION, REVISED S-7 SHT, REVISED M-2 SHT,2, W-17, M-18 SHT, S-18 ON P-1, UPDATED BORDER TITLE BLOCK.  
MADE BY: L. LOPEZ  
DATE: 5/15

| ADOT STANDARD DRAWINGS                   |                 |                  |            |
|------------------------------------------|-----------------|------------------|------------|
| REVISION DATES and STANDARD NO.'s REVIEW |                 |                  |            |
| SIGNING & MARKING STANDARDS              |                 | NAME             | DATE       |
| PROJECT NO.                              |                 | VICTOR H. ROLDAN | 12-20-2016 |
| 040 YV 126 H870301C                      |                 | 1B-2             | OF 143     |
| RECORD DRAWING                           | FEDERAL AID NO. | REC. DWG. DATE   |            |
| DATA                                     | 040-A(219)T     |                  | OF         |

ADOT STANDARD DRAWINGS

STRUCTURE DETAIL DRAWINGS

| REVISION DATE | SD NUMBER        | SUBJECT                                              |
|---------------|------------------|------------------------------------------------------|
| RAILINGS      |                  |                                                      |
| 6/12          | SD 1.01          | F-SHAPE BRIDGE CONCRETE BARRIER AND TRANSITION (34") |
| 6/12          | SD 1.02          | F-SHAPE BRIDGE CONCRETE BARRIER AND TRANSITION (44") |
| 6/12          | SD 1.03          | THREE BEAM GUARD RAIL TRANSITION SYSTEM              |
| 3/09          | SD 1.04          | COMBINATION PEDESTRIAN-TRAFFIC BRIDGE RAILING        |
| 3/09          | SD 1.05          | PEDESTRIAN FENCE FOR BRIDGE RAILING SD1.04           |
| 6/09          | SD 1.06 (1 OF 4) | TWO TUBE BRIDGE RAIL                                 |
| 6/09          | SD 1.06 (2 OF 4) | TWO TUBE BRIDGE RAIL                                 |
| 6/09          | SD 1.06 (3 OF 4) | TWO TUBE BRIDGE RAIL                                 |
| 6/09          | SD 1.06 (4 OF 4) | TWO TUBE BRIDGE RAIL                                 |
| 4/10          | SD 1.11          | BARRIER JUNCTION BOX                                 |

APPROACHES

|       |         |                            |
|-------|---------|----------------------------|
| 12/07 | SD 2.01 | APPROACH SLAB DETAILS      |
| 12/07 | SD 2.02 | TYPE 1 ANCHOR SLAB DETAILS |
| 12/07 | SD 2.03 | TYPE 2 ANCHOR SLAB DETAILS |
| 9/09  | SD 2.04 | SLOPE PAVING DETAILS       |

DECK JOINTS

|       |         |                                         |
|-------|---------|-----------------------------------------|
| 6/09  | SD 3.01 | DECK JOINT ASSEMBLY - COMPRESSION SEAL  |
| 12/09 | SD 3.02 | DECK JOINT ASSEMBLY - STRIP SEAL        |
| 12/09 | SD 3.03 | DECK JOINT ASSEMBLY - RAISED STRIP SEAL |

SUBSTRUCTURE

|       |         |                                        |
|-------|---------|----------------------------------------|
| 11/12 | SD 5.01 | STRUCTURAL EXCAVATION - PAYMENT LIMITS |
| 11/12 | SD 5.02 | STRUCTURE BACKFILL - PAYMENT LIMITS    |

DRAINAGE STRUCTURES

|      |                  |                                                                                              |
|------|------------------|----------------------------------------------------------------------------------------------|
| 5/15 | SD 6.01 (1 OF 5) | REINFORCED CONCRETE BOX CULVERTS - MISCELLANEOUS DETAILS                                     |
| 2/12 | SD 6.01 (2 OF 5) | REINFORCED CONCRETE BOX CULVERTS - MISCELLANEOUS DETAILS                                     |
| 2/12 | SD 6.01 (3 OF 5) | REINFORCED CONCRETE BOX CULVERTS - EXTENSION DETAILS                                         |
| 2/12 | SD 6.01 (4 OF 5) | REINFORCED CONCRETE BOX CULVERTS - STRUCTURAL EXCAVATION & STRUCTURE BACKFILL                |
| 5/15 | SD 6.01 (5 OF 5) | REINFORCED CONCRETE BOX CULVERTS - SINGLE BARREL (0'-30' FILLS)                              |
| 5/15 | SD 6.02 (1 OF 2) | REINFORCED CONCRETE BOX CULVERTS - DOUBLE BARREL (0'-15' FILLS)                              |
| 5/15 | SD 6.02 (2 OF 2) | REINFORCED CONCRETE BOX CULVERTS - DOUBLE BARREL (15'-30' FILLS)                             |
| 5/15 | SD 6.03 (1 OF 2) | REINFORCED CONCRETE BOX CULVERTS - TRIPLE BARREL (0'-15' FILLS)                              |
| 5/15 | SD 6.03 (2 OF 2) | REINFORCED CONCRETE BOX CULVERTS - TRIPLE BARREL (15'-30' FILLS)                             |
| 5/15 | SD 6.04 (1 OF 2) | REINFORCED CONCRETE BOX CULVERTS - FOUR BARREL (0'-15' FILLS)                                |
| 5/15 | SD 6.04 (2 OF 2) | REINFORCED CONCRETE BOX CULVERTS - FOUR BARREL (15'-30' FILLS)                               |
| 5/15 | SD 6.05 (1 OF 2) | REINFORCED CONCRETE BOX CULVERTS - FIVE BARREL (0'-15' FILLS)                                |
| 5/15 | SD 6.05 (2 OF 2) | REINFORCED CONCRETE BOX CULVERTS - FIVE BARREL (15'-30' FILLS)                               |
| 5/15 | SD 6.06 (1 OF 2) | REINFORCED CONCRETE BOX CULVERTS - SIX BARREL (0'-15' FILLS)                                 |
| 5/15 | SD 6.06 (2 OF 2) | REINFORCED CONCRETE BOX CULVERTS - SIX BARREL (15'-30' FILLS)                                |
| 2/12 | SD 6.07          | REINFORCED CONCRETE BOX CULVERTS - 16' x 14' EQUIPMENT PASS (0'-20' FILLS)                   |
| 5/15 | SD 6.08 (1 OF 8) | REINFORCED CONCRETE BOX CULVERTS - OUTLET WINGS - SKEW 0° to 20° - CULVERT HEIGHT 3' to 7'   |
| 2/12 | SD 6.08 (2 OF 8) | REINFORCED CONCRETE BOX CULVERTS - OUTLET WINGS - SKEW 0° to 20° - CULVERT HEIGHT 8' to 12'  |
| 5/15 | SD 6.08 (3 OF 8) | REINFORCED CONCRETE BOX CULVERTS - INLET WINGS - SKEW 0° to 20° - CULVERT HEIGHT 3' to 7'    |
| 2/12 | SD 6.08 (4 OF 8) | REINFORCED CONCRETE BOX CULVERTS - INLET WINGS - SKEW 0° to 20° - CULVERT HEIGHT 8' to 12'   |
| 5/15 | SD 6.08 (5 OF 8) | REINFORCED CONCRETE BOX CULVERTS - OUTLET WINGS - SKEW 25° to 45° - CULVERT HEIGHT 3' to 7'  |
| 2/12 | SD 6.08 (6 OF 8) | REINFORCED CONCRETE BOX CULVERTS - OUTLET WINGS - SKEW 25° to 45° - CULVERT HEIGHT 8' to 12' |
| 5/15 | SD 6.08 (7 OF 8) | REINFORCED CONCRETE BOX CULVERTS - INLET WINGS - SKEW 25° to 45° - CULVERT HEIGHT 3' to 7'   |
| 2/12 | SD 6.08 (8 OF 8) | REINFORCED CONCRETE BOX CULVERTS - INLET WINGS - SKEW 25° to 45° - CULVERT HEIGHT 8' to 12'  |
| 5/15 | SD 6.09 (1 OF 3) | REINFORCED CONCRETE BOX CULVERTS - HEADWALL QUANTITIES - 2 : 1 SLOPE                         |
| 5/15 | SD 6.09 (2 OF 3) | REINFORCED CONCRETE BOX CULVERTS - HEADWALL QUANTITIES - 4 : 1 SLOPE                         |
| 5/15 | SD 6.09 (3 OF 3) | REINFORCED CONCRETE BOX CULVERTS - HEADWALL QUANTITIES - 6 : 1 SLOPE                         |
| 5/15 | SD 6.10 (1 OF 2) | REINFORCED CONCRETE BOX CULVERTS - INLET OR OUTLET - LEVEL WINGS - CULVERT HEIGHT 3' to 7'   |
| 2/12 | SD 6.10 (2 OF 2) | REINFORCED CONCRETE BOX CULVERTS - INLET OR OUTLET - LEVEL WINGS - CULVERT HEIGHT 8' to 12'  |
| 2/12 | SD 6.11 (1 OF 4) | REINFORCED CONCRETE BOX CULVERTS - OUTLET APRON DETAILS                                      |
| 5/15 | SD 6.11 (2 OF 4) | REINFORCED CONCRETE BOX CULVERTS - OUTLET APRON - DIMENSIONS & QUANTITIES (2 : 1 SLOPE)      |
| 5/15 | SD 6.11 (3 OF 4) | REINFORCED CONCRETE BOX CULVERTS - OUTLET APRON - DIMENSIONS & QUANTITIES (4 : 1 SLOPE)      |
| 5/15 | SD 6.11 (4 OF 4) | REINFORCED CONCRETE BOX CULVERTS - OUTLET APRON - DIMENSIONS & QUANTITIES (6 : 1 SLOPE)      |

|      |                  |                                                                          |
|------|------------------|--------------------------------------------------------------------------|
| 7/12 | SD 6.30 (1 OF 5) | PIPE CULVERT HEADWALLS - MISCELLANEOUS DETAILS                           |
| 7/12 | SD 6.30 (2 OF 5) | PIPE CULVERT HEADWALLS - INLET AND OUTLET - 18" to 42" PIPES             |
| 7/12 | SD 6.30 (3 OF 5) | PIPE CULVERT HEADWALLS - RIGHT ANGLE INLET AND OUTLET - 48" to 84" PIPES |
| 7/12 | SD 6.30 (4 OF 5) | PIPE CULVERT HEADWALLS - SKEWED INLET AND OUTLET - 48" to 84" PIPES      |
| 7/12 | SD 6.30 (5 OF 5) | PIPE CULVERT HEADWALLS - MULTI-PIPE - 48" to 84" PIPES                   |
| 7/12 | SD 6.31 (1 OF 8) | PIPE CULVERT HEADWALLS - RIGHT ANGLE INLET                               |
| 7/12 | SD 6.31 (2 OF 8) | PIPE CULVERT HEADWALLS - RIGHT ANGLE INLET - 2 : 1 SLOPE                 |
| 7/12 | SD 6.31 (3 OF 8) | PIPE CULVERT HEADWALLS - RIGHT ANGLE INLET - 4 : 1 SLOPE                 |
| 7/12 | SD 6.31 (4 OF 8) | PIPE CULVERT HEADWALLS - RIGHT ANGLE INLET - 6 : 1 SLOPE                 |
| 7/12 | SD 6.31 (5 OF 8) | PIPE CULVERT HEADWALLS - RIGHT ANGLE OUTLET                              |
| 7/12 | SD 6.31 (6 OF 8) | PIPE CULVERT HEADWALLS - RIGHT ANGLE OUTLET - 2 : 1 SLOPE                |
| 7/12 | SD 6.31 (7 OF 8) | PIPE CULVERT HEADWALLS - RIGHT ANGLE OUTLET - 4 : 1 SLOPE                |
| 7/12 | SD 6.31 (8 OF 8) | PIPE CULVERT HEADWALLS - RIGHT ANGLE OUTLET - 6 : 1 SLOPE                |

STRUCTURE DETAIL DRAWINGS

| REVISION DATE                   | SD NUMBER        | SUBJECT                                                        |
|---------------------------------|------------------|----------------------------------------------------------------|
| DRAINAGE STRUCTURES (Continued) |                  |                                                                |
| 7/12                            | SD 6.32 (1 OF 8) | PIPE CULVERT HEADWALLS - 15° SKEW INLET                        |
| 7/12                            | SD 6.32 (2 OF 8) | PIPE CULVERT HEADWALLS - 15° SKEW INLET - 2 : 1 SLOPE          |
| 7/12                            | SD 6.32 (3 OF 8) | PIPE CULVERT HEADWALLS - 15° SKEW INLET - 4 : 1 SLOPE          |
| 7/12                            | SD 6.32 (4 OF 8) | PIPE CULVERT HEADWALLS - 15° SKEW INLET - 6 : 1 SLOPE          |
| 7/12                            | SD 6.32 (5 OF 8) | PIPE CULVERT HEADWALLS - 15° SKEW OUTLET                       |
| 7/12                            | SD 6.32 (6 OF 8) | PIPE CULVERT HEADWALLS - 15° SKEW OUTLET - 2 : 1 SLOPE         |
| 7/12                            | SD 6.32 (7 OF 8) | PIPE CULVERT HEADWALLS - 15° SKEW OUTLET - 4 : 1 SLOPE         |
| 7/12                            | SD 6.32 (8 OF 8) | PIPE CULVERT HEADWALLS - 15° SKEW OUTLET - 6 : 1 SLOPE         |
| 7/12                            | SD 6.33 (1 OF 8) | PIPE CULVERT HEADWALLS - 30° SKEW INLET                        |
| 7/12                            | SD 6.33 (2 OF 8) | PIPE CULVERT HEADWALLS - 30° SKEW INLET - 2 : 1 SLOPE          |
| 7/12                            | SD 6.33 (3 OF 8) | PIPE CULVERT HEADWALLS - 30° SKEW INLET - 4 : 1 SLOPE          |
| 7/12                            | SD 6.33 (4 OF 8) | PIPE CULVERT HEADWALLS - 30° SKEW INLET - 6 : 1 SLOPE          |
| 7/12                            | SD 6.33 (5 OF 8) | PIPE CULVERT HEADWALLS - 30° SKEW OUTLET                       |
| 7/12                            | SD 6.33 (6 OF 8) | PIPE CULVERT HEADWALLS - 30° SKEW OUTLET - 2 : 1 SLOPE         |
| 7/12                            | SD 6.33 (7 OF 8) | PIPE CULVERT HEADWALLS - 30° SKEW OUTLET - 4 : 1 SLOPE         |
| 7/12                            | SD 6.33 (8 OF 8) | PIPE CULVERT HEADWALLS - 30° SKEW OUTLET - 6 : 1 SLOPE         |
| 7/12                            | SD 6.34 (1 OF 8) | PIPE CULVERT HEADWALLS - 45° SKEW INLET                        |
| 7/12                            | SD 6.34 (2 OF 8) | PIPE CULVERT HEADWALLS - 45° SKEW INLET - 2 : 1 SLOPE          |
| 7/12                            | SD 6.34 (3 OF 8) | PIPE CULVERT HEADWALLS - 45° SKEW INLET - 4 : 1 SLOPE          |
| 7/12                            | SD 6.34 (4 OF 8) | PIPE CULVERT HEADWALLS - 45° SKEW INLET - 6 : 1 SLOPE          |
| 7/12                            | SD 6.34 (5 OF 8) | PIPE CULVERT HEADWALLS - 45° SKEW OUTLET                       |
| 7/12                            | SD 6.34 (6 OF 8) | PIPE CULVERT HEADWALLS - 45° SKEW OUTLET - 2 : 1 SLOPE         |
| 7/12                            | SD 6.34 (7 OF 8) | PIPE CULVERT HEADWALLS - 45° SKEW OUTLET - 4 : 1 SLOPE         |
| 7/12                            | SD 6.34 (8 OF 8) | PIPE CULVERT HEADWALLS - 45° SKEW OUTLET - 6 : 1 SLOPE         |
| 7/12                            | SD 6.35 (1 OF 2) | PIPE CULVERT HEADWALLS - MULTI-PIPE WITHOUT APRON              |
| 7/12                            | SD 6.35 (2 OF 2) | PIPE CULVERT HEADWALLS - MULTI-PIPE WITH OUTLET APRON          |
| 7/12                            | SD 6.36 (1 OF 4) | PIPE CULVERT HEADWALLS - OUTLET APRONS                         |
| 7/12                            | SD 6.36 (2 OF 4) | PIPE CULVERT HEADWALLS - OUTLET APRON STEEL LIST - 2 : 1 SLOPE |
| 7/12                            | SD 6.36 (3 OF 4) | PIPE CULVERT HEADWALLS - OUTLET APRON STEEL LIST - 4 : 1 SLOPE |
| 7/12                            | SD 6.36 (4 OF 4) | PIPE CULVERT HEADWALLS - OUTLET APRON STEEL LIST - 6 : 1 SLOPE |

RETAINING WALLS

|      |                  |                                                 |
|------|------------------|-------------------------------------------------|
| 1/15 | SD 7.01 (1 OF 5) | RETAINING WALL (REINFORCED CONCRETE CANTILEVER) |
| 1/15 | SD 7.01 (2 OF 5) | RETAINING WALL (REINFORCED CONCRETE CANTILEVER) |
| 1/15 | SD 7.01 (3 OF 5) | RETAINING WALL (REINFORCED CONCRETE CANTILEVER) |
| 1/15 | SD 7.01 (4 OF 5) | RETAINING WALL (REINFORCED CONCRETE CANTILEVER) |
| 1/15 | SD 7.01 (5 OF 5) | RETAINING WALL (REINFORCED CONCRETE CANTILEVER) |
| 9/10 | SD 7.02 (1 OF 2) | RETAINING WALL (MASONRY CANTILEVER)             |
| 9/10 | SD 7.02 (2 OF 2) | RETAINING WALL (MASONRY CANTILEVER)             |

SOUND BARRIER WALLS

|      |                  |                               |
|------|------------------|-------------------------------|
| 4/10 | SD 8.01          | SOUND BARRIER WALL (CONCRETE) |
| 1/13 | SD 8.02 (1 OF 2) | SOUND BARRIER WALL (MASONRY)  |
| 1/13 | SD 8.02 (2 OF 2) | SOUND BARRIER WALL (MASONRY)  |

TRAFFIC STRUCTURES

|       |                  |                                                                           |
|-------|------------------|---------------------------------------------------------------------------|
| 11/04 | SD 9.01 (1 OF 5) | MEDIAN SIGN STRUCTURE (TWO SIDED) - ELEVATION & NOTES                     |
| 4/00  | SD 9.01 (2 OF 5) | MEDIAN SIGN STRUCTURE (TWO SIDED) - FOUNDATION DETAILS                    |
| 4/00  | SD 9.01 (3 OF 5) | MEDIAN SIGN STRUCTURE (TWO SIDED) - TYPE A SIGN MOUNT ASSEMBLY            |
| 4/00  | SD 9.01 (4 OF 5) | MEDIAN SIGN STRUCTURE (TWO SIDED) - TYPE B SIGN MOUNT ASSEMBLY            |
| 4/00  | SD 9.01 (5 OF 5) | MEDIAN SIGN STRUCTURE (TWO SIDED) - LIGHT SUPPORT AND MISC. DETAILS       |
| 11/04 | SD 9.02 (1 OF 5) | MEDIAN SIGN STRUCTURE (ONE SIDED) - ELEVATION & NOTES                     |
| 5/00  | SD 9.02 (2 OF 5) | MEDIAN SIGN STRUCTURE (ONE SIDED) - FOUNDATION DETAILS                    |
| 5/00  | SD 9.02 (3 OF 5) | MEDIAN SIGN STRUCTURE (ONE SIDED) - TYPE A SIGN MOUNT ASSEMBLY            |
| 5/00  | SD 9.02 (4 OF 5) | MEDIAN SIGN STRUCTURE (ONE SIDED) - TYPE B SIGN MOUNT ASSEMBLY            |
| 5/00  | SD 9.02 (5 OF 5) | MEDIAN SIGN STRUCTURE (ONE SIDED) - LIGHT SUPPORT AND MISC. DETAILS       |
| 3/11  | SD 9.10 (1 OF 5) | TUBULAR SIGN STRUCTURES - TUBULAR CANTILEVER - GENERAL PLAN               |
| 3/11  | SD 9.10 (2 OF 5) | TUBULAR SIGN STRUCTURES - TUBULAR CANTILEVER - FOUNDATION DETAILS         |
| 3/11  | SD 9.10 (3 OF 5) | TUBULAR SIGN STRUCTURES - TUBULAR CANTILEVER - POST AND MAST ARM DETAILS  |
| 3/11  | SD 9.10 (4 OF 5) | TUBULAR SIGN STRUCTURES - TUBULAR CANTILEVER - SIGN SUPPORT DETAILS       |
| 3/11  | SD 9.10 (5 OF 5) | TUBULAR SIGN STRUCTURES - TUBULAR CANTILEVER - LIGHT SUPPORT DETAILS      |
| 3/11  | SD 9.20 (1 OF 5) | TUBULAR SIGN STRUCTURES - TUBULAR FRAME - GENERAL PLAN                    |
| 3/11  | SD 9.20 (2 OF 5) | TUBULAR SIGN STRUCTURES - TUBULAR FRAME - FOUNDATION DETAILS              |
| 3/11  | SD 9.20 (3 OF 5) | TUBULAR SIGN STRUCTURES - TUBULAR FRAME - POST AND MAST ARM DETAILS       |
| 3/11  | SD 9.20 (4 OF 5) | TUBULAR SIGN STRUCTURES - TUBULAR FRAME - SIGN SUPPORT DETAILS            |
| 3/11  | SD 9.20 (5 OF 5) | TUBULAR SIGN STRUCTURES - TUBULAR FRAME - LIGHT SUPPORT AND MISC. DETAILS |

|      |                  |                                                                         |
|------|------------------|-------------------------------------------------------------------------|
| 8/02 | SD 9.50 (1 OF 5) | VARIABLE MESSAGE SIGN - TUBULAR FRAME - PLAN & ELEVATION                |
| 8/02 | SD 9.50 (2 OF 5) | VARIABLE MESSAGE SIGN - TUBULAR FRAME - MOUNTING DETAILS                |
| 8/02 | SD 9.50 (3 OF 5) | VARIABLE MESSAGE SIGN - TUBULAR FRAME - MOUNTING & SIGN BRACKET DETAILS |
| 7/00 | SD 9.50 (4 OF 5) | VARIABLE MESSAGE SIGN - CATWALK - HANDRAIL DETAILS                      |
| 7/00 | SD 9.50 (5 OF 5) | VARIABLE MESSAGE SIGN - CATWALK - MISCELLANEOUS DETAILS                 |
| 8/02 | SD 9.51          | DUAL VARIABLE MESSAGE SIGN - TUBULAR FRAME                              |
| 5/07 | SD 9.52 (1 OF 5) | DYNAMIC MESSAGE SIGN - TUBULAR FRAME - PLAN & ELEVATION                 |
| 5/07 | SD 9.52 (2 OF 5) | DYNAMIC MESSAGE SIGN - TUBULAR FRAME - MOUNTING DETAILS                 |
| 5/07 | SD 9.52 (3 OF 5) | DYNAMIC MESSAGE SIGN - TUBULAR FRAME - MOUNTING DETAILS                 |
| 5/07 | SD 9.52 (4 OF 5) | DYNAMIC MESSAGE SIGN - TUBULAR FRAME - MOUNTING DETAILS                 |
| 5/07 | SD 9.52 (5 OF 5) | DYNAMIC MESSAGE SIGN - CATWALK - HANDRAIL DETAILS                       |
| 1/15 | SD 9.53 (1 OF 5) | DMS (VARIABLE TILT CABINET) - TUBULAR FRAME - PLAN & ELEVATION          |
| 1/15 | SD 9.53 (2 OF 5) | DMS (VARIABLE TILT CABINET) - TUBULAR FRAME - MOUNTING DETAILS          |
| 1/15 | SD 9.53 (3 OF 5) | DMS (VARIABLE TILT CABINET) - TUBULAR FRAME - MOUNTING DETAILS          |
| 1/15 | SD 9.53 (4 OF 5) | DMS (VARIABLE TILT CABINET) - CATWALK - HANDRAIL DETAILS                |
| 1/15 | SD 9.53 (5 OF 5) | DMS (VARIABLE TILT CABINET) - CATWALK - MISCELLANEOUS DETAILS           |

REV.: 5/15

| ADOT STANDARD DRAWINGS                   |                                |                      |
|------------------------------------------|--------------------------------|----------------------|
| REVISION DATES and STANDARD NO.'s REVIEW |                                |                      |
|                                          | NAME                           | DATE                 |
| STRUCTURES Standards                     | VICTOR H. ROLDAN               | 12-20-2016           |
| PROJECT NO.<br>040 YV 126 H8703 01C      | ID of 143                      |                      |
| RECORD DRAWING<br>DATA                   | FEDERAL AID NO.<br>040-A(219)T | REC. DWG. DATE<br>of |

STATE HIGHWAY  
I-40 CROOKTON – HISTORIC 66 (WILLIAMS)  
PROJECT NO. 040 YV 126 H8703 01C

| F.H.W.A.<br>REGION | STATE | PROJECT NO. | SHEET<br>NO. | TOTAL<br>SHEETS | RECORD DRAWING |
|--------------------|-------|-------------|--------------|-----------------|----------------|
| 9                  | ARIZ. | 040-A(219)T | 2            | 143             |                |

040 YV 126

LENGTH OF PROJECT

Begin project at MP126.00  
End project at MP161.00

Total length 35 miles

MIDPOINT OF PROJECT

Nad 27 Datum  
Central Zone (202)

State Plane Coordinates

X=547,768

Y=1,337,702

DESIGN DATA

MP 123.31 - MP 139.85      MP 148.26 - MP 149.15  
2017 AADT = 15,207      2017 AADP = 17,172  
2027 AADT = 18,724      2027 AADP = 20,728

MP 139.85 - MP 144.95      MP 149.15 - MP 151.81  
2017 AADT = 16,665      2017 AADP = 17,733  
2027 AADT = 20,519      2027 AADP = 21,406

MP 144.95 - MP 146.27      MP 151.81 - MP 157.79  
2017 AADT = 14,732      2017 AADP = 16,552  
2027 AADT = 18,138      2027 AADP = 19,980

MP 146.27 - MP 148.26      MP 157.79 - MP 161.97  
2017 AADT = 19,472      2017 AADP 16,397  
2027 AADT = 23,975      2027 AADP 19,794

Design Speed = 75 MPH

INDEX OF SHEETS

SHEET NO      SHEET TYPE

1      Face Sheet  
1A      ADOT Standards Sheet  
1B      ADOT Standards Sheet  
1D      ADOT Standards Sheet  
2      Project Summary - Design Data Sheet  
3-18      Mainline Sign Summary Sheets (Eastbound)  
19-33      Mainline Sign Summary Sheets (Westbound)  
34-37      Crookton Road TI Sign Summary Sheets  
38-41      West Ash Fork Road TI Sign Summary Sheets  
42-46      East Ash Fork Road TI Sign Summary Sheets  
47-50      Countyline Road TI Sign Summary Sheets  
51-55      Monte Carlo Road TI Sign Summary Sheets  
56-59      Welch Road TI Sign Summary Sheets  
60-63      Devil Dog Road TI Sign Summary Sheets  
64-99      Mainline Sign Locations  
100-113      Crossroad Sign Locations  
114-134      Mainline Sign Formats  
135-143      Crossroad Sign Formats

GENERAL NOTES


- The contractor shall be responsible for securing all underground utility locations where foundations are installed. Because of the large number of foundations, special care needs to be taken to insure that all underground utilities are avoided. Utility locations are not shown on the plans.
- Where signs are being removed, as shown on the plans, the foundations may be removed entirely or the foundation may be removed 1 ft below grade, as directed by the Engineer.
- Where existing gore signs are to be removed as indicated on the plans, the foundations are to be removed entirely or to 1 ft below grade. Where the existing gore is flat, the foundation protrusions shall be torch cut at the ground and then ground flush with the paved surface.
- The contractor shall install new milepost markers on new posts and foundations per standard drawing S-10.
- All signs are to be mounted at a minimum of 7 feet above the edge of pavement, except as noted in the plans.
- All metal hardware shall be either stainless steel, galvanized cadmium plated or aluminum to prevent rust.
- All work shall be performed within existing right-of-way.
- New sign brackets are to be provided for aluminum extrusion signs, except where noted otherwise. Brackets to be included in the cost of the sign.
- After fabrication of extruded sign panels, the Contractor shall contact Dudley Heller at 602-206-1133 to make arrangements for ADOT personnel to inspect and approve panels prior to installation.
- All flat sheet sign panels shall have rounded corners, except as noted in the plans.
- All new and relocated signs approximate placement location will be staked by ADOT. contractor shall survey foundation placement and the top of foundations.
- The post lengths are approximate. contractor shall verify actual post lengths with the Engineer prior to constructing the foundations for the sign supports.
- Offsets for all signs shall be measured from the edge of the roadway to the nearest edge of the sign.
- All new folding sign panel assemblies shall conform to signing and marking standard drawing S-15, sheets 1 and 2.
- Item 7030080 object marker (M-23)(Type 3(1)) and item 7030090 reference marker (M-30) shall be installed per Standard Detail S-1. The cost of the foundation and 2" square tube post shall be included in these items. No separate measurement or payment will be made.
- All sign foundations with sign panel removal shall have foundation removed per standard specification 202-3.04. No additional payment will be made for this work.

TRAFFIC INTERCHANGES

Crookton Road TI  
West Ash Fork Road TI  
East Ash Fork Road TI  
Countyline Road TI  
Monte Carlo Road TI  
Welch Road TI  
Devil Dog Road TI

AS-BUILT REFERENCES

017 YV 280  
H3621 01C  
NH-17-2(120)
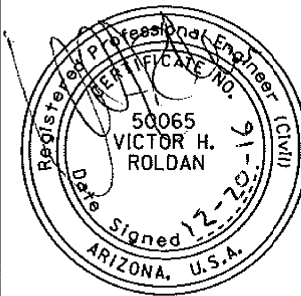
|                     |           |       | ARIZONA DEPARTMENT OF TRANSPORTATION<br>INFRASTRUCTURE DELIVERY AND OPERATIONS DIVISION<br>TRAFFIC DESIGN SECTION |  |
|---------------------|-----------|-------|---|---------------------------------------------------------------------------------------|
| DESIGN              | V. Roldan | 12-16 |   |                                                                                       |
| DRAWN               | O. Z.     | 12-16 |   |                                                                                       |
| CHECKED             |           |       |   |                                                                                       |
| TEAM LEADER         | S. Nodas  | 12-16 |   |                                                                                       |
|                     |           |       | DESIGN DATA SHEET                                                                                                 |                                                                                       |
| LOCATION            |           |       | I-40 CROOKTON - HISTORIC 66 (WILLIAMS)                                                                            | EXPIRES 09/30/2018                                                                    |
| TRACS NO. H8703 01C |           |       | 040-A(219)T   | SHEET 1 OF 1                                                                          |
|                     |           |       |   | ___ OF ___                                                                            |

DATE

MADE BY

NO.2 DESCRIPTION OF REVISION

DATE

MADE BY

NO.1 DESCRIPTION OF REVISION

| Plan<br>Sht<br>No. | Sign<br>Number | Sign<br>Code | Work     |               |                |               |                     |        | Offset (ft) | Mounting Height (ft) | Background Color | Panel                    |             |                |      |                 | Ground Mounted |       |                   |                  |      |                   | F.H.W.A.<br>REGION<br>9 |                   |         | STATE<br>ARIZ. | PROJECT NO.<br>040-A(219)T | SHEET<br>NO.<br>3 | TOTAL<br>SHEETS<br>143 | RECORD DRAWING |  |  |  |
|--------------------|----------------|--------------|----------|---------------|----------------|---------------|---------------------|--------|-------------|----------------------|------------------|--------------------------|-------------|----------------|------|-----------------|----------------|-------|-------------------|------------------|------|-------------------|-------------------------|-------------------|---------|----------------|----------------------------|-------------------|------------------------|----------------|--|--|--|
|                    |                |              | Existing |               |                |               |                     | Legend |             |                      |                  | Width (in)               | Height (in) | Area (sq. ft.) | Type | Bid Item Number | Foundations    | Posts |                   | Stringer         |      | Overhead          |                         |                   |         |                |                            |                   |                        |                |  |  |  |
|                    |                |              | New      | Replace Panel | Relocate Panel | Modify Legend | Remove<br>To Remain |        |             |                      |                  |                          |             |                |      |                 |                | Type  | Total length (ft) | New<br>Slipbases | Type |                   |                         | Total Length (ft) |         |                |                            |                   |                        |                |  |  |  |
|                    |                Structure<br>Type | #of Lights              |                   | Remarks |                |                            |                   |                        |                |  |  |  |
| 64                 | E126.00        | D10-3        | X        |               |                |               | X                   |        | 12          | 4                    | GR               | MILE 126                 | 12          | 48             | 4.0  |                 | 7030095        |       |                   |                  |      |                   |                         |                   |         |                |                            |                   |                        |                |  |  |  |
|                    |                
| 65                 | E126.005R      | W11-20       | X        |               |                |               | X                   |        | 12          | 7                    | YL               | EIk                      | 48          | 48             | 16.0 | RWM             | 6080005        | 2     | 2 1/2T            | 32               | 2    |                   |                         |                   |         |                |                            |                   |                        |                |  |  |  |
|                    | +              | W16-104aP    | X        |               |                |               | X                   |        |             |                      | YL               | NEXT 20 /<br>MILES       | 48          | 24             | 8.0  | RWM             | 6080005        |       |                   |                  |      |                   |                         |                   |         |                |                            |                   |                        |                |  |  |  |
|                    |                
| 65                 | E126.005L      | W11-20       | X        |               |                |               | X                   |        | 12          | 7                    | YL               | EIk                      | 48          | 48             | 16.0 | RWM             | 6080005        | 2     | 2 1/2T            | 32               | 2    |                   |                         |                   |         |                |                            |                   |                        |                |  |  |  |
|                    | +              | W16-104aP    | X        |               |                |               | X                   |        |             |                      | YL               | NEXT 20<br>MILES         | 48          | 24             | 8.0  | RWM             | 6080005        |       |                   |                  |      |                   |                         |                   |         |                |                            |                   |                        |                |  |  |  |
|                    |                |              |          |               |                |               |                     |        |             |                      |                  |                          | 12          | 48             | 4.0  | RWM             | 6080005        |       |                   |                  |      |                   |                         |                   |         |                |                            |                   |                        |                |  |  |  |
| 65                 | E126.54        |              |          |               |                |               |                     | X      |             |                      |                  | TCS                      |             |                
|                    |                
| 65                 | E127.00        | D10-3        | X        |               |                |               | X                   |        | 12          | 4                    | GR               | MILE 127                 | 12          | 48             | 4.0  |                 | 7030095        |       |                   |                  |      |                   |                         |                   |         |                |                            |                   |                        |                |  |  |  |
|                    |                
| 66                 | E127.79        | R3-4         | X        |               |                |               | X                   |        | 12          | 7                    | WH               | No U-Turn Symbol         | 48          | 48             | 16.0 | RWM             | 6080005        | 2     | 2 1/2T            | 30               | 2    |                   |                         |                   |         |                |                            |                   |                        |                |  |  |  |
|                    |                
| 66                 | E128.00        | D10-3        | X        |               |                |               | X                   |        | 12          | 4                    | GR               | MILE 128                 | 12          | 48             | 4.0  |                 | 7030095        |       |                   |                  |      |                   |                         |                   |         |                |                            |                   |                        |                |  |  |  |
|                    |                
| 67                 | E129.00        | D10-3        | X        |               |                |               | X                   |        | 12          | 4                    | GR               | MILE 129                 | 12          | 48             | 4.0  |                 | 7030095        |       |                   |                  |      |                   |                         |                   |         |                |                            |                   |                        |                |  |  |  |
|                    |                
| 68                 | E129.91        | D8-1         |          |               |                |               | X                   |        |             |                      | GR               | WEIGH / STATION / 1 MILE | 96          | 84             | 56.0 |                 | 2020053        |       |                   |                  |      |                   |                         |                   |         |                |                            |                   |                        |                |  |  |  |
|                    |                
| 68                 | E129.92        | R3-4         | X        |               |                |               | X                   |        | 12          | 7                    | WH               | No U-Turn Symbol         | 48          | 48             | 16.0 | RWM             | 6080005        | 2     | 2 1/2T            | 30               | 2    |                   |                         |                   |         |                |                            |                   |                        |                |  |  |  |
|                    |                
| 68                 | E130.00        | D10-3        | X        |               |                |               | X                   |        | 12          | 4                    | GR               | MILE 130                 | 12          | 48             | 4.0  |                 | 7030095        |       |                   |                  |      |                   |                         |                   |         |                |                            |                   |                        |                |  |  |  |
|                    |                
| 69                 | E 130.42       | R13-101      |          |               |                |               | X                   |        |             |                      | BK               | COMMERCIAL<br>VEHICLES   | 120         | 96             | 80.0 |                 | 2020053        |       |                   |                  |      |                   |                         |                   |         |                |                            |                   |                        |                |  |  |  |
|                    | +              |              |          |               |                |               |                     |        |             |                      |                  | MUST STOP<br>1/2 MILE    |             |                
|                    | +              | D5-103       |          |               |                |               | X                   |        |             |                      | OR               | CLOSED                   | 48          | 18             | 6.0  |                 | 2020053        |       |                   |                  |      |                   |                         |                   |         |                |                            |                   |                        |                |  |  |  |
|                    | +              |              |          |               |                |               | X                   |        |             |                      |                  | OPEN                     | 48          | 18             | 6.0  |                 | 2020053        |       |                   |                  |      |                   |                         |                   |         |                |                            |                   |                        |                |  |  |  |
|                    |                
| 69                 | E130.80        | R8-3         |          |               |                |               | X                   |        |             |                      | WH               | No Parking Symbol        |             |                |      |                 | 2020053        |       |                   |                  |      |                   |                         |                   |         |                |                            |                   |                        |                |  |  |  |
|                    |                |              |          |               |                |               | X                   |        |             |                      | WH               | Left Arrow               |             |                |      |                 | 2020053        |       |                   |                  |      |                   |                         |                   |         |                |                            |                   |                        |                |  |  |  |
|                    |                
| 69                 | E130.82        | R8-3         |          |               |                |               | X                   |        |             |                      | WH               | No Parking Symbol        |             |                |      |                 | 2020053        |       |                   |                  |      |                   |                         |                   |         |                |                            |                   |                        |                |  |  |  |
|                    |                |              |          |               |                |               | X                   |        |             |                      | WH               | Two Way Arrow            |             |                |      |                 | 2020053        |       |                   |                  |      |                   |                         |                   |         |                |                            |                   |                        |                |  |  |  |
|                    |                

|                 |       |             |           |              |                |
|-----------------|-------|-------------|-----------|--------------|----------------|
| F.H.W.A. REGION | STATE | PROJECT NO. | SHEET NO. | TOTAL SHEETS | RECORD DRAWING |
| 9               | ARIZ. | 040-A(219)T | 3         | 143          |                |
| 040 YV 126      |       |             |           |              |                |

- NOTES:
- The contractor shall verify post lengths and elevations and cantilever column and mast arm lengths and elevations for Engineer's approval.
  - The engineer may shift a sign in order to achieve a more desirable location.
  - Quantities are approximate and for the contractor's information only.

NOTE: Refer to Section 1007 - Retroreflective Sheeting of the specifications for sheeting type criteria.

PANEL TYPES:  
RWM: Regulatory, Warning or Marker  
F-DA: Flat-sheet aluminum with demountable characters  
Ext: Aluminum extrusions

BACKGROUND COLORS:  
RD = RED  
BK = BLACK  
BL = BLUE  
GR = GREEN  
YL = FLUORESCENT YELLOW  
BR = BROWN  
WH = WHITE  
OR = ORANGE

STRINGER TYPES:  
P: Square-tube post  
T: T-section (WT 3x6)

|                                        |           |      |       |   |  |
|----------------------------------------|-----------|------|-------|---|--|
| DESIGN                                 | V. Roldan | DATE | 12-16 | ARIZONA DEPARTMENT OF TRANSPORTATION<br>INFRASTRUCTURE DELIVERY AND OPERATIONS DIVISION<br>TRAFFIC DESIGN SECTION |  |
| DRAWN                                  | O. Z.     |      | 12-16 |   |  |
| CHECKED                                |           |      |       |   |  |
| TEAM LEADER                            | S. Nides  |      | 12-16 |   |  |
| LOCATION                               |           |      |       | SIGN SUMMARY<br>EASTBOUND MAINLINE                                                                                |  |
| I-40 CROOKTON - HISTORIC 66 (WILLIAMS) |           |      |       | EXP. RES. 09/30/2018                                                                                              |  |
| TRACS NO. H8703 OIC                    |           |      |       | SHEET 1 OF 16   |  |
| 040-A(219)T                            |           |      |       | OF   |  |

DATE

MADE BY

NO.2 DESCRIPTION OF REVISION

DATE

MADE BY

NO.1 DESCRIPTION OF REVISION

| Plan<br>Sht<br>No. | Sign<br>Number | Sign<br>Code   | Work               |        |             |              |                 |                | Offset (ft)    | Mounting Height (ft) | Background Color | Panel             |       |                   |                  |          | Ground Mounted    |  |  |  |  |  | Overhead |  |  | <table><tr><td>F.H.W.A.<br/>REGION</td><td>STATE</td><td>PROJECT NO.</td><td>SHEET<br/>NO.</td><td>TOTAL<br/>SHEETS</td><td>RECORD DRAWING</td></tr><tr><td>9</td><td>ARIZ.</td><td>040-A(219)T</td><td>4</td><td>143</td><td></td></tr><tr><td colspan="6">040 YV 126</td></tr></table> |  |  |  |  |  | F.H.W.A.<br>REGION | STATE | PROJECT NO. | SHEET<br>NO. | TOTAL<br>SHEETS | RECORD DRAWING | 9 | ARIZ. | 040-A(219)T | 4 | 143 |  | 040 YV 126 | |
|---|
|                    |                |                | F.H.W.A.<br>REGION | STATE  | PROJECT NO. | SHEET<br>NO. | TOTAL<br>SHEETS | RECORD DRAWING | |
|                    |                |                | 9                  | ARIZ.  | 040-A(219)T | 4            | 143             | |
|                    |                |                | 040 YV 126         | |
| New                | Existing       |                |                    |        |             | Legend       | Width (in)      | Height (in)    | Area (sq. ft.) | Type                 | Bid Item Number  | Foundations       | Posts |                   | New<br>Slipbases | Stringer | |
|                    | Replace Panel  | Relocate Panel | Modify Legend      | Remove | To Remain   |              |                 |                |                |                      |                  |                   | Type  | Total length (ft) |                  | Type     | Total Length (ft) | |
| |
| Remarks            | |
| 69                 | E130.85        | R8-3           |                    |        |             |              | X               |                |                |                      | WH               | No Parking Symbol |       |                   |                  |          | 2020053           | |</ |

|                 |       |             |           |              |                |
|-----------------|-------|-------------|-----------|--------------|----------------|
| F.H.W.A. REGION | STATE | PROJECT NO. | SHEET NO. | TOTAL SHEETS | RECORD DRAWING |
| 9               | ARIZ. | 040-A(219)T | 4         | 143          |                |

040 YV 126

- NOTES:
- The contractor shall verify post lengths and elevations and cantilever column and mast arm lengths and elevations for Engineer's approval.
  - The engineer may shift a sign in order to achieve a more desirable location.
  - Quantities are approximate and for the contractor's information only.


NOTE: Refer to Section 1007 - Retroreflective Sheeting of the specifications for sheeting type criteria.

PANEL TYPES:  
RWM: Regulatory, Warning or Marker  
F-DA: Flat-sheet aluminum with demountable characters  
Ext: Aluminum extrusions

BACKGROUND COLORS:  
RD = RED  
BK = BLACK  
BL = BLUE  
GR = GREEN  
YL = FLUORESCENT YELLOW  
BR = BROWN  
WH = WHITE  
OR = ORANGE

STRINGER TYPES:  
P: Square-tube post  
T: T-section (WT 3x6)

|                                        |           |       |   |
|----------------------------------------|-----------|-------|---|
|                                        | NAME      | DATE  | ARIZONA DEPARTMENT OF TRANSPORTATION<br>INFRASTRUCTURE DELIVERY AND OPERATIONS DIVISION<br>TRAFFIC DESIGN SECTION |
| DESIGN                                 | V. Roldan | 12-16 |   |
| DRAWN                                  | O. Z.     | 12-16 |   |
| CHECKED                                |           |       |   |
| TEAM LEADER                            | S. Nides  | 12-16 | SIGN SUMMARY<br>EASTBOUND MAINLINE                                                                                |
|                                        |           |       |   |
|                                        |           |       |   |
| LOCATION                               |           |       |   |
| I-40 CROOKTON - HISTORIC 66 (WILLIAMS) |           |       |   |
| TRACS NO. H8703 01C                    |           |       | 040-A(219)T   |

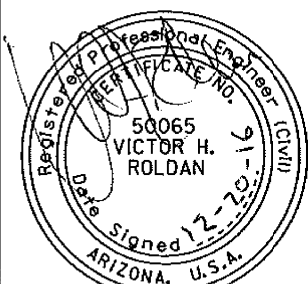

DATE  
MADE BY  
NO.2 DESCRIPTION OF REVISION  
DATE  
MADE BY  
NO.1 DESCRIPTION OF REVISION

| Plan<br>Sht<br>No. | Sign<br>Number | Sign<br>Code   | Work               |        |                 |              |                   |                   | Offset (ft)       | Mounting Height (ft) | Background Color  | Panel                               |     |    |       |      | Ground Mounted |   |        |    |   |    | Overhead |  |  | <table><tr><td>F.H.W.A.<br/>REGION</td><td>STATE</td><td>PROJECT NO.</td><td>SHEET<br/>NO.</td><td>TOTAL<br/>SHEETS</td><td>RECORD DRAWING</td></tr><tr><td>9</td><td>ARIZ.</td><td>040-A(219)T</td><td>5</td><td>143</td><td></td></tr><tr><td colspan="6">040 YV 126</td></tr></table> |  |  |  |  |  | F.H.W.A.<br>REGION | STATE | PROJECT NO. | SHEET<br>NO. | TOTAL<br>SHEETS | RECORD DRAWING | 9 | ARIZ. | 040-A(219)T | 5 | 143 |  | 040 YV 126 |  |  |  |  |  |
|---|
|                    |                |                | F.H.W.A.<br>REGION | STATE  | PROJECT NO.     | SHEET<br>NO. | TOTAL<br>SHEETS   | RECORD DRAWING    | |
|                    |                |                | 9                  | ARIZ.  | 040-A(219)T     | 5            | 143               | |
|                    |                |                | 040 YV 126         | |
| New                | Existing       |                |                    |        |                 | Foundations  | Posts             |                   | New<br>Slipbases  | Stringer             | |
|                    | Replace Panel  | Relocate Panel | Modify Legend      | Remove | To Remain       |              | Type              | Total length (ft) |                   | Type                 | Total Length (ft) |                                     |     
| |
| Legend             | Width (in)     | Height (in)    | Area (sq. ft.)     | Type   | Bid Item Number | Type         | Total length (ft) | Type              | Total Length (ft) | Structure Type       | #of Lights        | Remarks                             |     |    
| 75                 | E137.00        | D10-3          | X                  |        |                 |              | X                 |                   | 4                 |                      | GR                | MILE 137                            | 12  | 48 | 4.0   |      | 7030095        |   |        |    |   |    |          |  |  | Behind guardrail   |  |  
| 76, 114            | E137.74        | E1-5P          | X                  |        |                 |              |                   |                   | 30                | 16                   | GR                | EXIT 139                            | 132 | 36 | 33.0  | Ext  | 6080018        | 3 | W8X18  | 60 | T | 12 |          |  
|                    | +              | GUIDE          | X                  |        |                 |              |                   |                   |                   |                      |                   | Crookton Rd                         | 192 | 84 | 112.0 | Ext  | 6080018        |   |        
|                    | +              |                |                    |        |                 |              |                   |                   |                   |                      |                   | 2 MILES                             |     |    
| 76                 | E138.00        | D10-3          | X                  |        |                 |              | X                 |                   | 12                | 4                    | GR                | MILE 138                            | 12  | 48 | 4.0   |      | 7030095        |   |        
| 77, 114            | E138.74        | E1-5P          | X                  |        |                 |              | X                 |                   | 30                | 16                   | GR                | EXIT 139                            | 132 | 36 | 33.0  | Ext  | 6080018        | 3 | W8X18  | 60 | T | 12 |          |  
|                    | +              | GUIDE          | X                  |        |                 |              | X                 |                   |                   |                      |                   | Crookton Rd                         | 192 | 84 | 112.0 | Ext  | 6080018        |   |        
|                    | +              |                |                    |        |                 |              |                   |                   |                   |                      |                   | 1 MILE                              |     |    
| 77                 | E139.00        | D10-3          | X                  |        |                 |              | X                 |                   | 12                | 4                    | GR                | MILE 139                            | 12  | 48 | 4.0   |      | 7030095        |   |        
| 78, 114            | E139.16        | E1-5P          | X                  |        |                 |              | X                 |                   | 30                | 7                    | BR                | EXIT 139                            | 132 | 36 | 33.0  | Ext  | 6080018        | 2 | W6X12  | 34 | T | 13 |          |  
|                    |                | GUIDE          | X                  |        |                 |              | X                 |                   |                   |                      | BR                | U.S. Historic Route Route 66 Shield | 132 | 60 | 55.0  | Ext  | 6080018        |   |        
| 78, 115            | E139.55        | E1-5P          | X                  |        |                 |              | X                 |                   | 30                | 7                    | GR                | EXIT 139                            | 132 | 36 | 33.0  | Ext  | 6080018        | 3 | W8X18  | 60 | T | 13 |          |  
|                    | +              | GUIDE          | X                  |        |                 |              | X                 |                   |                   |                      | GR                | Crookton                            | 192 | 84 | 112.0 | Ext  | 6080018        |   |        
|                    |                |                |                    |        |                 |              |                   |                   |                   |                      |                   | Rd Arrow                            |     |    
| 78                 | E139.57        | W13-2          | X                  |        |                 |              |                   |                   | 12                | 7                    | YL                | EXIT 45 MPH                         | 48  | 60 | 20.0  | RWM  | 6080005        | 2 | 2 1/2T | 29 | 2 |    |          
| 78                 | E139.70        | D10-103        | X                  |        |                 |              | X                 |                   | 12                | 4                    | GR                | OMRM 139A                           | 6   | 30 | 1.3   |      | 7030090        |   |        
| 78, 134            | E139.72        | E5-1a          | X                  |        |                 |              | X                 |                   |                   | 7                    | GR                | EXIT 139 / Arrow                    | 96  | 60 | 40.0  | Ext  | 6080018        | 2 | S4X7.7 | 28 |   |    |          |  |  | Center behind gore   |  |  
| 78, 133            | E139.84A       | GUIDE          |                    | X      |                 |              |                   |                   |                   |                      | GR                | Crookton Rd                         | 108 | 24 | 18.0  | F-DA | 6080025        |   |        |    | P | 15 |          |  |  | Mount on structure   |  |  
| 78                 | E139.84B       | OM3-aL         |                    |        |                 |              |                   | X                 |                   |                      | YL                | TYPE 3-aL Object Marker             | 24  | 96 | 16.0  |      |                |   |        |    |   |    |          |  |  | Mount on pier   |  |  
| 78                 | E139.93        | W4-1R          | X                  |        |                 |              |                   |                   | 12                | 7                    | YL                | Merge Symbol                        | 48  | 48 | 16.0  | RWM  | 6080005        | 2 | 2 1/2T | 30 | 2 |    |          |  |  | Even offset each side   |  |  
| 78                 | E139.95        | W4-1R          |                    |        |                 |              | X                 |                   |                   |                      |                   | Merge Symbol                        |     |    |       | RWM  | 2020053        |   |        
| 78                 | E140.00        | D10-3          | X                  |        |                 |              | X                 |                   | 12                | 4                    | GR                | MILE 140                            | 12  | 48 | 4.0   |      | 7030095        |   |        
| 79                 | E140.05        | R16-101        |                    |        |                 |              | X                 |                   |                   |                      |                   | BUCKLE UP IT'S THE LAW              |     |    |       | RWM  | 2020053        |   |        
|                    | +              | R9-101         |                    |        |                 |              | X                 |                   | 12                | 7                    | WH                | Bicycle(Symbol)Use Shoulder Only    | 18  | 24 | 3.0   | RWM  | 2020053        |   |        

|                 |       |             |           |              |                |
|-----------------|-------|-------------|-----------|--------------|----------------|
| F.H.W.A. REGION | STATE | PROJECT NO. | SHEET NO. | TOTAL SHEETS | RECORD DRAWING |
| 9               | ARIZ. | 040-A(219)T | 5         | 143          |                |

040 YV 126

- NOTES:
- The contractor shall verify post lengths and elevations and cantilever column and mast arm lengths and elevations for Engineer's approval.
  - The engineer may shift a sign in order to achieve a more desirable location.
  - Quantities are approximate and for the contractor's information only.


NOTE: Refer to Section 1007 - Retroreflective Sheeting of the specifications for sheeting type criteria.

PANEL TYPES:  
RWM: Regulatory, Warning or Marker  
F-DA: Flat-sheet aluminum with demountable characters  
Ext: Aluminum extrusions

BACKGROUND COLORS:  
RD = RED  
BK = BLACK  
BL = BLUE  
GR = GREEN  
YL = FLUORESCENT YELLOW  
BR = BROWN  
WH = WHITE  
OR = ORANGE

STRINGER TYPES:  
P: Square-tube post  
T: T-section (WT 3x6)

|                                        |           |             |       |   |
|----------------------------------------|-----------|-------------|-------|---|
| DESIGN                                 | V. Roldan | DATE        | 12-16 | ARIZONA DEPARTMENT OF TRANSPORTATION<br>INFRASTRUCTURE DELIVERY AND OPERATIONS DIVISION<br>TRAFFIC DESIGN SECTION |
| DRAWN                                  | O. Z.     |             | 12-16 |   |
| CHECKED                                |           |             |       |   |
| TEAM LEADER                            | S. Nides  |             | 12-16 |   |
| LOCATION                               |           |             |       | SIGN SUMMARY<br>EASTBOUND MAINLINE                                                                                |
| I-40 CROOKTON - HISTORIC 66 (WILLIAMS) |           |             |       |   |
| TRACS NO. H8703 01C                    |           | 040-A(219)T |       |   |

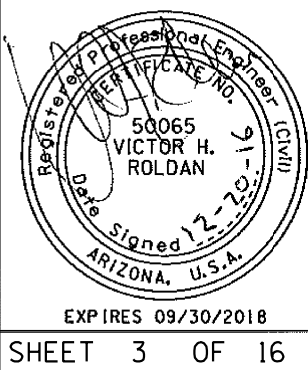

EXPIRES 09/30/2018  
SHEET 3 OF 16

OF

DATE


MADE BY

NO.2 DESCRIPTION OF REVISION

DATE

MADE BY

NO.1 DESCRIPTION OF REVISION
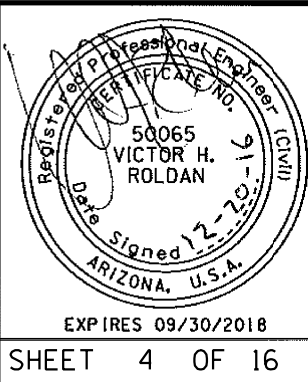
| Plan<br>Sht<br>No.   | Sign<br>Number | Sign<br>Code | Work |               |                |               |        |           | Offset (ft) | Mounting Height (ft) | Background Color | Panel   |            |             |                |      | Ground Mounted  |             |        |                   |               |   |                   |                | F.H.W.A. REGION<br>9 ARIZ. PROJECT NO. 040-A(219)T SHEET NO. 6 TOTAL SHEETS 143 RECORD DRAWING |         |  |  |  |  |  |   |  |  |  |  |  |  |                                                                                       |  |  |
|---|
|   |                |              | New  | Existing      |                |               |        |           |             |                      |                  | Legend   | Width (in) | Height (in) | Area (sq. ft.) | Type | Bid Item Number | Foundations | Posts  |                   | New Slipbases | Stringer   |                   | Overhead       |                                                                                                | Remarks |  |  |  |  |  |   |  |  |  |  |  |  |                                                                                       |  |  |
|   |                |              |      | Replace Panel | Relocate Panel | Modify Legend | Remove | To Remain |             |                      |                  |   |            |             |                |      |                 |             | Type   | Total length (ft) |               | Type   | Total Length (ft) | Structure Type | # of Lights                                                                                    |         |  |  |  |  |  |   |  |  |  |  |  |  |                                                                                       |  |  |
| |
| 79   | E140.20        | R9-101       | X    |               |                |               |        |           | 12          | 7                    | WH               | Bicycle(Symbol)Use Shoulder Only                                                                                               | 18         | 24          | 3.0            | RWM  | 6080005         | 1           | 2S     | 12                |               |   
| 79   | E140.30        | M3-2         |      |               |                |               | X      |           |             |                      |                  | EAST   |            |             |                |      | 2020053         |             |        
|   | +              | M1-1A(40)    |      |               |                |               | X      |           |             |                      |                  | INTERSTATE 40   |            |             |                |      | 2020053         |             |        
| 79   | E140.40        | M3-2         | X    |               |                |               |        |           | 12          | 7                    | BL               | EAST   | 36         | 18          | 4.5            | RWM  | 6080005         | 1           | 2 1/2T | 15                | 1             |   |                   
|   | +              | M1-1A(40)    | X    |               |                |               |        |           |             |                      | BL               | INTERSTATE 40   | 36         | 36          | 9.0            | RWM  | 6080005         |             |        
| 79   | E140.54        | R2-1(75)     | X    |               |                |               | X      |           | 12          | 7                    | WH               | SPEED LIMIT 75   | 48         | 60          | 20.0           | RWM  | 6080005         | 2           | 2 1/2T | 29                | 2             |   |                   
| 79, 115   | E140.79        | GUIDE        | X    |               |                |               | X      |           | 30          | 7                    | GR               | Ash Fork 5   | 180        | 96          | 120.0          | Ext  | 6080018         | 2           | W8X18  | 26                |               |   
|   |                |              |      |               |                |               |        |           |             |                      |                  | JCT SR 89 Shield 6   |            |             
|   |                |              |      |               |                |               |        |           |             |                      |                  | Flagstaff 55   |            |             
| 79   | E141.00        | D10-3        | X    |               |                |               | X      |           | 12          | 4                    | GR               | MILE 141   | 12         | 48          | 4.0            |      | 7030095         |             |        
| 80, 115   | E141.58        | GUIDE        | X    |               |                |               | X      |           | 30          | 7                    | BR               | Grand Canyon   | 240        | 60          | 100.0          | Ext  | 6080018         | 3           | W6X12  | 45                |               |   
|   |                |              |      |               |                |               |        |           |             |                      |                  | National Park 80   |            |             
| 80   | E142.00        | D10-3        | X    |               |                |               | X      |           | 12          |                      | GR               | MILE 142   | 12         | 48          | 4.0            |      | 7030095         |             |        
| 81   | E142.13L       | W1-2         | X    |               |                |               | X      |           |             | 7                    | YL               | Left Curve Symbol   | 48         | 48          | 16.0           | RWM  | 6080005         | 2           | 2 1/2T | 28                | 2             | P   | 2.7               |                |                                                                                                |         |  |  |  |  |  |   |  |  |  |  |  |  |                                                                                       |  |  |
|   | +              | W13-1P(65)   |      |               |                |               | X      |           | 12          |                      | YL               | 65 M.P.H.   | 30         | 30          | 6.3            | RWM  | 6080005         |             |        
| 81   | E142.13R       | W1-2         | X    |               |                |               | X      |           | 12          | 7                    | YL               | Left Curve Symbol   | 48         | 48          | 16.0           | RWM  | 6080005         | 2           | 2 1/2T | 28                | 2             | P   | 2.7               |                |                                                                                                |         |  |  |  |  |  |   |  |  |  |  |  |  |                                                                                       |  |  |
|   | +              | W13-1P(65)   |      |               |                |               | X      |           |             |                      | YL               | 65 M.P.H.   | 30         | 30          | 6.3            | RWM  | 6080005         |             |        
| 81, 115   | E142.20        | M1-2         | X    |               |                |               |        |           | 30          | 7                    | GR               | BUSINESS 40 LOOP Shield   | 120        | 36          | 30.0           | Ext  | 6080018         | 2           | W8X18  | 36                |               | T   | 13                |                |                                                                                                |         |  |  |  |  |  |   |  |  |  |  |  |  |                                                                                       |  |  |
|   | +              | D9-7,-8,-9   | X    |               |                |               |        |           |             |                      | BL               | Gas Symbol-Food Symbol-Lodging Symbol                                                                                          | 120        | 72          | 60.0           | Ext  | 6080018         |             |        
|   | +              | D9-3         |      |               |                |               |        |           |             |                      |                  | Camping Symbol   |            |             
|   | +              | GUIDE        | X    |               |                |               |        |           |             |                      | BL               | NEXT 2 EXITS   | 120        | 36          | 30.0           | Ext  | 6080018         |             |        
| 81   | E142.27        | W1-8L        | X    |               |                |               | X      |           | 12          | 5                    | YL               | Left Chevron   | 36         | 48          | 12.0           | RWM  | 6080005         | 1           | 2 1/2T | 14                | 1             |   |                   
| 81   | E142.32        | W1-8L        | X    |               |                |               | X      |           | 12          | 5                    |                  | Left Chevron   | 36         | 48          | 12.0           | RWM  | 6080005         | 1           | 2 1/2T | 14                | 1             |   |                   
| 81   | E142.37        | W1-8L        | X    |               |                |               | X      |           | 12          | 5                    | YL               | Left Chevron   | 36         | 48          | 12.0           | RWM  | 6080005         | 1           | 2 1/2T | 14                | 1             |   |                   
| 81   | E142.43        | W1-8L        | X    |               |                |               | X      |           | 12          | 5                    | YL               | Left Chevron   | 36         | 48          | 12.0           | RWM  | 6080005         | 1           | 2 1/2T | 14                | 1             |   |                   
| NOTES: 1. The contractor shall verify post lengths and elevations and cantilever column and mast arm lengths and elevations for Engineer's approval. 2. The engineer may shift a sign in order to achieve a more desirable location. 3. Quantities are approximate and for the contractor's information only. | |
| NOTE: Refer to Section 1007 - Retroreflective Sheeting of the specifications for sheeting type criteria.   |                |              |      |               |                |               |        |           |             |                      |                  | PANEL TYPES; RWM: Regulatory, Warning or Marker F-DA: Flat-sheet aluminum with demountable characters Ext: Aluminum extrusions |            |             |                |      |                 |             |        |                   |               | BACKGROUND COLORS: RD = RED BK = BLACK BL = BLUE GR = GREEN YL = FLUORESCENT YELLOW BR = BROWN WH = WHITE OR = ORANGE                           |                   |                |                                                                                                |         |  |  |  |  |  | STRINGER TYPES: P: Square-tube post T: T-section (WT 3x6)   |  |  |  |  |  |  |                                                                                       |  |  |
|   |                DESIGN V. Roldan 12-16 DRAWN O. Z. 12-16 CHECKED TEAM LEADER S. Nides 12-16 LOCATION I-40 CROOKTON - HISTORIC 66 (WILLIAMS) TRACS NO. H8703 OIC |                   |                |                                                                                                |         |  |  |  |  |  | ARIZONA DEPARTMENT OF TRANSPORTATION INFRASTRUCTURE DELIVERY AND OPERATIONS DIVISION TRAFFIC DESIGN SECTION SIGN SUMMARY EASTBOUND MAINLINE EXP IRES 09/30/2018 SHEET 4 OF 16 040-A(219)T |  |  |  |  |  |  |  |  |  |
|   |                OF   |  |  |  |  |  |  |                                                                                       |  |  |

| NO.1 |  | DESCRIPTION OF REVISION |  | NO.2 |  | DESCRIPTION OF REVISION |  | MADE BY |  | DATE |  |
|------|--|-------------------------|--|------|--|-------------------------|--|---------|--|------|--|
|      |  |                         |  |      |  |                         |  |         |  |      |  |

| Plan<br>Sht<br>No. | Sign<br>Number | Sign<br>Code | Work |               |                |               |        | Offset (ft) | Mounting Height (ft) | Background Color | Panel      |             |                |      |                 | Ground Mounted |           |      |               |                   |      |                   | F.H.W.A. REGION |         |            |  |  |  | STATE |  | PROJECT NO. |  | SHEET NO. | TOTAL SHEETS | RECORD DRAWING | |
|---|
|                    |                |              | New  | Existing      |                |               |        |             |                      |                  | Width (in) | Height (in) | Area (sq. ft.) | Type | Bid Item Number | Foundations    | Posts     |      | New Slipbases | Stringer          |      | Overhead          |                 | Remarks | |
|                    |                |              |      | Replace Panel | Relocate Panel | Modify Legend | Remove |             |                      |                  |            |             |                |      |                 |                | To Remain | Type |               | Total length (ft) | Type | Total Length (ft) | Structure Type  |         | #of Lights | |
| |
| |
| 81, 116            | E142.71        | E1-5P        | X    |               |                |               | X      |             | 30                   | 7                | GR         | EXIT 144    | 132            | 36   | 33.0            | Ext            | 6080018   | 2    | W8X18         | 46                |      | T                 | 13              | |</ |

NOTES:

1. The contractor shall verify post lengths and elevations and cantilever column and mast arm lengths and elevations for Engineer's approval.
2. The engineer may shift a sign in order to achieve a more desirable location.
3. Quantities are approximate and for the contractor's information only.

NOTE: Refer to Section 1007 - Retroreflective  
Sheeting of the specifications for  
sheeting type criteria.

PANEL TYPES;

RWM: Regulatory, Warning or Marker

F-DA: Flat-sheet aluminum with demountable characters

Ext: Aluminum extrusions

BACKGROUND COLORS: STRINGER TYPES:

RD = RED

BK = BLACK

BL = BLUE

GR = GREEN

YL = FLUORESCENT YELLOW  
BB = BROWN

BR = BROW  
WH = WHITE

WH = WHITE  
OR = ORANGE

OR = ORANGE

## STRINGER TYPES:

P: Square-tube  
post  
T: T-section

T: T-section  
(WT 3x6)

|                                        |           |       |       |   |                                                                                       |
|----------------------------------------|-----------|-------|-------|---|---------------------------------------------------------------------------------------|
|                                        |           | NAME  | DATE  | ARIZONA DEPARTMENT OF TRANSPORTATION<br>INFRASTRUCTURE DELIVERY AND OPERATIONS DIVISION<br>TRAFFIC DESIGN SECTION<br><br>SIGN SUMMARY<br>EASTBOUND MAINLINE |  |
| DESIGN                                 | V. Roldan |       | 12-16 |   |                                                                                       |
| DRAWN                                  | O. Z.     |       | 12-16 |   |                                                                                       |
| CHECKED                                |           |       |       |   |                                                                                       |
| TEAM LEADER                            | S. Nodas  | 12-16 |       |   |                                                                                       |
|                                        |           |       |       |   |                                                                                       |
| LOCATION                               |           |       |       |   |                                                                                       |
| I-40 CROOKTON - HISTORIC 66 (WILLIAMS) |           |       |       |   |                                                                                       |
| TRACS NO. H8703 OIC                    |           |       |       | 040-A(219)T   | EXPIRES 09/30/2018<br>SHEET 5 OF 16<br>____ <i>OF</i> ____                            |

DATE  
MADE BY  
NO.1 DESCRIPTION OF REVISION  
DATE  
MADE BY  
NO.2 DESCRIPTION OF REVISION  
DATE  
MADE BY  
NO.3 DESCRIPTION OF REVISION

| Plan<br>Sht<br>No. | Sign<br>Number | Sign<br>Code | Work |               |                |               |                  | Offset (ft) | Mounting Height (ft) | Background Color | Panel                                 |            |             |                |      | Ground Mounted  |             |        |                   |               | Overhead |                   |                | Remarks |                  |                                    |
|--------------------|----------------|--------------|------|---------------|----------------|---------------|------------------|-------------|----------------------|------------------|---------------------------------------|------------|-------------|----------------|------|-----------------|-------------|--------|-------------------|---------------|----------|-------------------|----------------|---------|------------------|------------------------------------|
|                    |                |              | New  | Existing      |                |               |                  |             |                      |                  | Legend                                | Width (in) | Height (in) | Area (sq. ft.) | Type | Bid Item Number | Foundations | Posts  |                   | New Slipbases | Stringer |                   | Structure Type |         | #of Lights       |                                    |
|                    |                |              |      | Replace Panel | Relocate Panel | Modify Legend | Remove To Remain |             |                      |                  |                                       |            |             |                |      |                 |             | Type   | Total length (ft) |               | Type     | Total Length (ft) |                |         |                  |                                    |
|                    |                
| 83, 117            | E144.51        | E1-5P(144)   | X    |               |                | X             |                  | 6           | 7                    | GR               | EXIT 144                              | 132        | 36          | 33.0           | Ext  | 6080018         | 2           | W8X18  | 40                |               | T        | 13                |                |         | Behind guardrail |                                    |
|                    | +              | GUIDE        | X    |               |                | X             |                  |             |                      | GR               | BUSINESS 40 LOOP Shield               | 180        | 96          | 120.0          | Ext  | 6080018         |             |        |                   |               |          |                   |                |         |                  |                                    |
|                    |                |              |      |               |                |               |                  |             |                      |                  | Ash Fork                              |            |             |                |      |                 |             |        |                   |               |          |                   |                |         |                  |                                    |
|                    |                
| 83                 | E144.56        | W13-2        | X    |               |                |               |                  | 12          | 7                    | YL               | EXIT 50 MPH                           | 48         | 60          | 20.0           | RWM  | 6080005         | 2           | 2 1/2T | 29                | 2             |          |                   |                |         |                  |                                    |
| 83                 | E144.57        | SPECIAL      |      |               |                |               |                  |             |                      |                  | TCS                                   |            |             |                |      |                 |             |        |                   |               |          |                   |                |         |                  |                                    |
| 83                 | E144.67        | D10-103      | X    |               |                | X             |                  | 4           |                      | GR               | OMRM 144A                             | 6          | 30          | 1.3            |      | 7030090         |             |        |                   |               |          |                   |                |         |                  |                                    |
| 83, 134            | E144.71        | E5-1a        | X    |               |                | X             |                  |             | 7                    | GR               | EXIT 144 ARROW                        | 96         | 60          | 40.0           | Ext  | 6080018         | 2           | S4X7.7 | 26                |               |          |                   |                |         |                  | Center behind gore                 |
| 83, 133            | E144.91L       | GUIDE        | X    |               |                | X             |                  | 6           | 7                    | GR               | BUSINESS 40                           | 96         | 24          | 16.0           | F-DA | 6080025         | 2           | 2 1/2T | 24                |               | P        | 15                |                |         |                  | Behind guardrail                   |
| 83                 | E145.00        | D10-3        | X    |               |                | X             |                  | 12          |                      | GR               | MILE 145                              | 12         | 48          | 4.0            |      | 7030095         |             |        |                   |               |          |                   |                |         |                  |                                    |
| 83, 118            | E145.04        | E1-5P        | X    |               |                | X             |                  | 30          | 7                    | GR               | EXIT 146                              | 132        | 36          | 33.0           | Ext  | 6080018         | 2           | W8X18  | 48                |               | T        | 13                |                |         |                  |                                    |
|                    | +              | GUIDE        | X    |               |                | X             | X                |             |                      | GR               | SR 89 Shield SOUTH                    | 168        | 120         | 140.0          | Ext  | 6080018         |             |        |                   |               |          |                   |                |         |                  |                                    |
|                    |                |              |      |               |                |               |                  |             |                      |                  | Prescott                              |            |             |                |      |                 |             |        |                   |               |          |                   |                |         |                  |                                    |
|                    |                |              |      |               |                |               |                  |             |                      |                  | 1 MILE                                |            |             |                |      |                 |             |        |                   |               |          |                   |                |         |                  |                                    |
| 84                 | E145.11        | W4-1R        | X    |               |                |               |                  | 12          | 7                    | YL               | Merge Symbol                          | 48         | 48          | 16.0           | RWM  | 6080005         | 2           | 2 1/2T | 30                | 2             |          |                   |                |         |                  | Even offset each side              |
| 84                 | E145.13        | W4-1R        |      |               |                | X             |                  |             |                      |                  | Merge Symbol                          |            |             |                | RWM  | 2020053         |             |        |                   |               |          |                   |                |         |                  |                                    |
| 84                 | E145.22        | R16-101      | X    |               |                |               |                  | 12          | 7                    | BL               | BUCKLE UP IT'S THE LAW                | 48         | 60          | 20.0           | RWM  | 6080005         | 2           | 2 1/2T | 30                | 2             |          |                   |                |         |                  |                                    |
| 84                 | E145.29L       | W20-2        | X    |               |                | X             |                  | 12          | 7                    | OR               | Folding Sign (DETOUR AHEAD)           | 48         | 48          | 16.0           | F-DA | 6080010         | 2           | 2 1/2T | 29                | 2             |          |                   |                |         |                  | Black lettering on orange sheeting |
| 84                 | E145.29R       | W20-2        | X    |               |                | X             |                  | 12          | 7                    | OR               | Folding Sign (DETOUR AHEAD)           | 48         | 48          | 16.0           | F-DA | 6080010         | 2           | 2 1/2T | 29                | 2             |          |                   |                |         |                  | Black lettering on orange sheeting |
| 84                 | E145.34        | R9-101       | X    |               |                |               |                  |             | 7                    | WH               | Bicycle(Symbol)Use Shoulder Only      | 18         | 24          | 3.0            | RWM  | 6080005         |             |        |                   |               |          |                   |                |         |                  | on luminaire                       |
| 84                 | E145.36        | E1-5P(146)   |      |               |                | X             |                  | 6           | 7                    | BL               | EXIT 146                              | 132        | 36          | 33.0           | Ext  | 2020053         | 2           | W6X12  | 38                |               | T        | 13                |                |         |                  | Behind guardrail                   |
|                    | +              | D9-7,-8,-9   |      |               |                | X             |                  | 6           | 7                    | BL               | Gas Symbol-Food Symbol-Lodging Symbol | 120        | 72          | 60.0           | Ext  | 2020053         |             |        |                   |               |          |                   |                |         |                  |                                    |
|                    | +              | D9-3         |      |               |                |               |                  |             |                      |                  | Camping Symbol                        |            |             |                |      |                 |             |        |                   |               |          |                   |                |         |                  |                                    |
| 84                 | E145.42        | M3-2         | X    |               |                | X             |                  | 6           | 7                    | BL               | EAST                                  | 36         | 18          | 4.5            | RWM  | 6080005         | 1           | 2 1/2T | 15                |               |          |                   |                |         |                  | Behind guardrail                   |
|                    | +              | M1-1A(40)    | X    |               |                | X             |                  |             |                      | BL               | INTERSTATE 40                         | 36         | 36          | 9.0            | RWM  | 6080005         |             |        |                   |               |          |                   |                |         |                  |                                    |
|                    |                

F.H.W.A.  
REGION

9

STATE

ARIZ.

PROJECT NO.

040-A(219)T

SHEET NO.

8

TOTAL SHEETS

143

RECORD DRAWING

040 YV 126

NOTES:  
1. The contractor shall verify post lengths and elevations and cantilever column and mast arm lengths and elevations for Engineer's approval.  
2. The engineer may shift a sign in order to achieve a more desirable location.  
3. Quantities are approximate and for the contractor's information only.

NOTE: Refer to Section 1007 - Retroreflective Sheeting of the specifications for sheeting type criteria.  
  
PANEL TYPES:  
RWM: Regulatory, Warning or Marker  
F-DA: Flat-sheet aluminum with demountable characters  
Ext: Aluminum extrusions

BACKGROUND COLORS:  
RD = RED  
BK = BLACK  
BL = BLUE  
GR = GREEN  
YL = FLUORESCENT YELLOW  
BR = BROWN  
WH = WHITE  
OR = ORANGE

STRINGER TYPES:  
P: Square-tube post  
T: T-section (WT 3x6)

|             |                                        |      |             |
|-------------|----------------------------------------|------|-------------|
| DESIGN      | V. Roldan                              | DATE | 12-16       |
| DRAWN       | O. Z.                                  |      | 12-16       |
| CHECKED     |                                        |      |             |
| TEAM LEADER | S. Nides                               |      | 12-16       |
| LOCATION    | I-40 CROOKTON - HISTORIC 66 (WILLIAMS) |      |             |
| TRACS NO.   | H8703 OIC                              |      | 040-A(219)T |

ARIZONA DEPARTMENT OF TRANSPORTATION  
INFRASTRUCTURE DELIVERY AND OPERATIONS DIVISION  
TRAFFIC DESIGN SECTION  
  
SIGN SUMMARY  
EASTBOUND MAINLINE  
  
EXP. IRES. 09/30/2018  
SHEET 6 OF 16  
OF

DATE  
MADE BY  
NO.2 DESCRIPTION OF REVISION  
DATE  
MADE BY  
NO.1 DESCRIPTION OF REVISION

| Plan<br>Sht<br>No. | Sign<br>Number | Sign<br>Code | Work |               |                |               |        | Offset (ft) | Mounting Height (ft) | Background Color | Panel              |                                        |             |                |      | Ground Mounted  |             |                   |        |               | Overhead          |    |    | Remarks                         |                                    |
|--------------------|----------------|--------------|------|---------------|----------------|---------------|--------|-------------|----------------------|------------------|--------------------|----------------------------------------|-------------|----------------|------|-----------------|-------------|-------------------|--------|---------------|-------------------|----|----|---------------------------------|------------------------------------|
|                    |                |              | New  | Existing      |                |               |        |             |                      |                  | Legend             | Width (in)                             | Height (in) | Area (sq. ft.) | Type | Bid Item Number | Foundations | Posts             |        | New Slipbases |                   |    |    |                                 | Stringer                           |
|                    |                |              |      | Replace Panel | Relocate Panel | Modify Legend | Remove |             |                      |                  |                    |                                        |             |                |      |                 |             | Total length (ft) | Type   |               | Total Length (ft) |    |    |                                 |                                    |
|                    |                |              |      | To Remain     |                |               
| 84, 118            | E145.55        | E1-5P(146)   | X    |               |                | X             |        | 6           | 7                    | GR               | EXIT 146           | 132                                    | 36          | 33.0           | Ext  | 6080018         | 2           | W8X18             | 48     |               | T                 | 13 |    | Behind guardrail                |                                    |
|                    | +              | GUIDE        | X    |               |                | X             | X      |             |                      | GR               | SR 89 Shield SOUTH | 168                                    | 120         | 140.0          | Ext  | 6080018         |             |                   |        |               |                   |    |    |                                 |                                    |
|                    |                |              |      |               |                |               |        |             |                      |                  | Prescott           |                                        |             |                |      |                 |             |                   |        |               |                   |    |    |                                 |                                    |
|                    |                |              |      |               |                |               |        |             |                      |                  | 1/2 MILE           |                                        |             |                |      |                 |             |                   |        |               |                   |    |    |                                 |                                    |
| 84                 | E145.59        | SPECIAL      |      |               |                |               |        |             |                      |                  | TCS                |                                        |             |                |      |                 |             |                   |        |               |                   |    |    |                                 |                                    |
| 84                 | E145.64R       | W20-5        | X    |               |                |               | X      |             | 12                   | 7                | OR                 | Folding Sign (LEFT LANE CLOSED AHEAD)  | 48          | 48             | 16.0 | F-DA            | 6080010     | 2                 | 2 1/2T | 29            | 2                 |    |    |                                 | Black lettering on orange sheeting |
| 84                 | E145.64L       | W20-5        | X    |               |                |               | X      |             | 12                   | 7                | YL                 | Folding Sign (LEFT LANE CLOSED AHEAD)  | 48          | 48             | 16.0 | F-DA            | 6080010     | 2                 | 2 1/2T | 29            | 2                 |    |    |                                 | Black lettering on orange sheeting |
| 84                 | E145.70        | R2-1(75)     | X    |               |                |               | X      |             | 12                   | 7                | WH                 | SPEED LIMIT 75                         | 48          | 60             | 20.0 | RWM             | 6080005     | 2                 | 2 1/2T | 29            | 2                 |    |    |                                 | Black lettering on orange sheeting |
| 84                 | E145.76R       | W4-2L        | X    |               |                |               | X      |             | 12                   | 7                | OR                 | Folding Sign (Left Lane Closed Symbol) | 48          | 48             | 16.0 | F-DA            | 6080010     | 2                 | 2 1/2T | 29            | 2                 |    |    |                                 | Black lettering on orange sheeting |
| 84                 | E145.76L       | W4-2L        | X    |               |                |               | X      |             | 12                   | 7                | OR                 | Folding Sign (Left Lane Closed Symbol) | 48          | 48             | 16.0 | F-DA            | 6080010     | 2                 | 2 1/2T | 29            | 2                 |    |    |                                 | Black lettering on orange sheeting |
| 84, 119            | E145.89        | E1-5P        |      | X             |                |               |        |             |                      | GR               | EXIT 146           | 132                                    | 36          | 33.0           | Ext  | 6080018         |             |                   |        |               | T                 | 13 |    | On tubular structure. No lights |                                    |
|                    | +              | GUIDE        |      | X             |                | X             |        |             |                      | GR               | SR 89 Shield SOUTH | 216                                    | 108         | 162.0          | Ext  | 6080018         |             |                   |        |               |                   |    |    |                                 |                                    |
|                    |                |              |      |               |                |               |        |             |                      |                  | Prescott Arrow     |                                        |             |                |      |                 |             |                   |        |               |                   |    |    |                                 |                                    |
| 84                 | E146.00        | D10-3        | X    |               |                |               | X      |             | 12                   | 4                | GR                 | MILE 146                               | 12          | 48             | 4.0  |                 | 7030095     |                   |        |               |                   |    |    |                                 |                                    |
| 84                 | E146.01        | D10-103      | X    |               |                |               | X      |             | 4                    | 4                | GR                 | OMRM 146A                              | 6           | 30             | 1.3  |                 | 7030090     |                   |        |               |                   |    |    |                                 |                                    |
| 84                 | E146.03        | W13-2        |      | X             |                | X             |        |             |                      | YL               | EXIT 45 MPH        | 48                                     | 60          | 20.0           | RWM  | 6080005         |             |                   |        |               |                   |    |    |                                 | on luminaire                       |
| 85, 134            | E146.05        | E5-1a        | X    |               |                |               | X      |             |                      | 7                | GR                 | EXIT 146 Arrow                         | 96          | 60             | 40.0 | Ext             | 6080018     | 2                 | S4X7.7 | 26            |                   |    |    |                                 | Center behind gore                 |
| 85, 133            | E146.11R       | GUIDE        | X    |               |                |               | X      |             | 6                    | 7                | GR                 | Ash Creek                              | 84          | 24             | 14.0 | F-DA            | 6080025     | 2                 | 2 1/2S | 24            |                   | P  | 12 |                                 | Behind guardrail                   |
| 85, 133            | E146.11L       | GUIDE        | X    |               |                |               |        |             | 6                    | 7                | GR                 | Ash Creek                              | 84          | 24             | 14.0 | F-DA            | 6080025     | 2                 | 2 1/2S | 24            |                   | P  | 12 |                                 | Behind guardrail                   |
| 85, 133            | E146.24L       | GUIDE        | X    |               |                |               | X      |             | 6                    | 7                | GR                 | State Route 89                         | 120         | 24             | 20.0 | F-DA            | 6080025     | 2                 | 2 1/2T | 24            |                   | P  | 16 |                                 | Behind guardrail                   |
| 85                 | E146.29        | D14-101      |      |               |                |               |        | X           |                      |                  | BK                 | ADOPT A HIGHWAY SPONSORED BY           |             |                |      |                 |             |                   |        |               |                   |    |    |                                 |                                    |
| 85                 | E146.46        | W4-1R        | X    |               |                |               |        |             | 12                   | 7                | YL                 | Merge Symbol                           | 48          | 48             | 16.0 | RWM             | 6080005     | 2                 | 2 1/2T | 30            | 2                 |    |    |                                 | Even offset each side              |
| 85                 | E146.55        | W4-1R        |      |               |                |               | X      |             |                      |                  | YL                 | Merge Symbol                           | 48          | 48             | 16.0 | RWM             | 2020053     |                   |        |               |                   |    |    |                                 |                                    |

F.H.W.A.  
REGION

9

STATE

ARIZ.

PROJECT NO.

040-A(219)T

SHEET NO.

9

TOTAL SHEETS

143

RECORD DRAWING

040 YV 126


- NOTES:
- The contractor shall verify post lengths and elevations and cantilever column and mast arm lengths and elevations for Engineer's approval.
  - The engineer may shift a sign in order to achieve a more desirable location.
  - Quantities are approximate and for the contractor's information only.

NOTE: Refer to Section 1007 - Retroreflective Sheeting of the specifications for sheeting type criteria.

PANEL TYPES:  
RWM: Regulatory, Warning or Marker  
F-DA: Flat-sheet aluminum with demountable characters  
Ext: Aluminum extrusions

BACKGROUND COLORS: RD = RED  
BK = BLACK  
BL = BLUE  
GR = GREEN  
YL = FLUORESCENT YELLOW  
BR = BROWN  
WH = WHITE  
OR = ORANGE

STRINGER TYPES:  
P: Square-tube post  
T: T-section (WT 3x6)
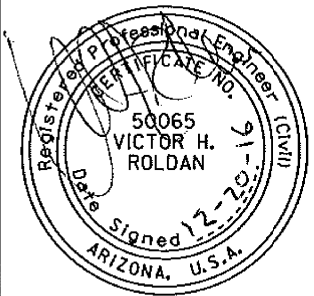
|                     |           |             |       |   |                                                                                       |  |
|---------------------|-----------|-------------|-------|---|---------------------------------------------------------------------------------------|--|
| DESIGN              | V. Roldan | DATE        | 12-16 | ARIZONA DEPARTMENT OF TRANSPORTATION<br>INFRASTRUCTURE DELIVERY AND OPERATIONS DIVISION<br><b>TRAFFIC DESIGN SECTION</b> |  |  |
| DRAWN               | O. Z.     |             | 12-16 |   |                                                                                       |  |
| CHECKED             |           |             |       |   |                                                                                       |  |
| TEAM LEADER         | S. Nides  |             | 12-16 |   |                                                                                       |  |
| LOCATION            |           |             |       | I-40 CROOKTON - HISTORIC 66 (WILLIAMS)                                                                                   |                                                                                       |  |
| TRACS NO. H8703 01C |           | 040-A(219)T |       | SHEET 7 OF 16   |                                                                                       |  |
|                     |           |             |       | OF   |                                                                                       |  |

DATE

MADE BY

NO.1 DESCRIPTION OF REVISION

DATE

MADE BY

NO.2 DESCRIPTION OF REVISION

DATE

MADE BY

NO.3 DESCRIPTION OF REVISION

| Plan<br>Sht<br>No. | Sign<br>Number | Sign<br>Code    | Work |               |                |               |        |           | Offset (ft) | Mounting Height (ft) | Background Color | Panel                                               |             |                |       |                 | Ground Mounted |       |                   |               |          |                   | Overhead |  |                        | Remarks |
|--------------------|----------------|-----------------|------|---------------|----------------|---------------|--------|-----------|-------------|----------------------|------------------|-----------------------------------------------------|-------------|----------------|-------|-----------------|----------------|-------|-------------------|---------------|----------|-------------------|----------|--|------------------------|---------|
|                    |                |                 | New  | Existing      |                |               |        |           |             |                      |                  | Width (in)                                          | Height (in) | Area (sq. ft.) | Type  | Bid Item Number | Foundations    | Posts |                   | New Slipbases | Stringer |                   |          |  |                        |         |
|                    |                |                 |      | Replace Panel | Relocate Panel | Modify Legend | Remove | To Remain |             |                      |                  |                                                     |             |                |       |                 |                | Type  | Total length (ft) |               | Type     | Total Length (ft) |          |  |                        |         |
|                    |                
| 85                 | E146.78        | SPECIAL         |      |               |                |               |        | X         |             |                      | WH               | TCS                                                 |             |                |       |                 |                |       |                   |               |          |                   |          |  |                        |         |
| 85                 | E146.79        | R9-101          |      | X             |                |               |        |           |             |                      | WH               | Bicycle(Symbol) Use Shoulder Only                   | 18          | 24             | 3.0   | RWM             | 6080005        |       |                   |               |          |                   |          |  | on luminaire           |         |
| 85                 | E146.92        | M3-2            | X    |               |                |               | X      |           | 6           | 7                    | BL               | EAST                                                | 36          | 18             | 4.5   | RWM             | 6080005        | 1     | 2 1/2T            | 15            |          |                   |          |  | Behind guardrail       |         |
|                    | +              | M1-1A(40)       | X    |               |                |               | X      |           |             |                      | BL               | INTERSTATE 40                                       | 36          | 36             | 9.0   | RWM             | 6080005        |       |                   |               |          |                   |          |  |                        |         |
| 85                 | E147.00        | D10-3AZ         | X    |               |                |               | X      |           | 12          | 4                    | GR               | MILE 147                                            | 12          | 48             | 4.0   |                 | 7030095        |       |                   |               |          |                   |          |  |                        |         |
| 86                 | E147.02        | I3-108(Freeway) | X    |               |                |               | X      |           | 12          | 5                    | BR               | Entering / KAIBAB<br>National Forest                | 72          | 48             | 24.0  | F-DA            | 6080025        | 2     | 2 1/2T            | 27            | 2        | P                 | 10       |  |                        |         |
| 86                 | E147.07        | R2-1(75)        | X    |               |                |               | X      |           | 12          | 7                    | WH               | SPEED LIMIT 75                                      | 48          | 60             | 20.0  | RWM             | 6080005        | 2     | 2 1/2T            | 29            | 2        |                   |          |  |                        |         |
| 86                 | E147.17        | R16-101         | X    |               |                |               | X      |           | 12          | 7                    | BK               | Symbol Buckle Up It's The Law                       | 36          | 48             | 12.0  | RWM             | 6080005        | 1     | 2 1/2T            | 13            | 1        |                   |          |  |                        |         |
| 86, 119            | E147.31        | E1-5C           | X    |               |                |               | X      |           | 12          | 7                    | GR               | EXIT 148                                            | 132         | 36             | 33.0  | Ext             | 6080018        | 3     | W8X18             | 36            |          | T                 | 13       |  |                        |         |
|                    | +              | D2-1            | X    |               |                |               | X      |           |             |                      | GR               | County Line Rd / 1 MILE                             | 240         | 84             | 140.0 | Ext             | 6080018        |       |                   |               |          |                   |          |  |                        |         |
| 86                 | E147.45R       | W11-3           | X    |               |                |               | X      |           |             |                      | YL               | Deer Crossing Symbol                                | 48          | 48             | 16.0  | RWM             | 6080005        | 2     | 2 1/2T            | 29            | 2        |                   |          |  |                        |         |
|                    | +              | W16-104aP       | X    |               |                |               | X      |           | 12          | 7                    | YL               | NEXT 70 MILES                                       | 48          | 24             | 8.0   | RWM             | 6080005        |       |                   |               |          |                   |          |  |                        |         |
| 86                 | E147.45L       | W11-3           | X    |               |                |               | X      |           | 12          | 7                    | YL               | Deer Crossing Symbol                                | 48          | 48             | 16.0  | RWM             | 6080005        | 2     | 2 1/2T            | 29            | 2        |                   |          |  |                        |         |
|                    | +              | W16-104aP       | X    |               |                |               | X      |           |             |                      | YL               | NEXT 70 MILES                                       | 48          | 12             | 4.0   | RWM             | 6080005        |       |                   |               |          |                   |          |  |                        |         |
| 86, 119            | E147.60        | D2-3            | X    |               |                |               | X      |           | 12          | 7                    | GR               | Williams 17<br>Grand Canyon Jct. 19<br>Flagstaff 49 | 264         | 96             | 176.0 | Ext             | 6080018        | 3     | W8X18             | 36            |          |                   |          |  |                        |         |
| 86                 | E148.00        | D10-3           | X    |               |                |               | X      |           | 12          | 4                    | GR               | MILE 148                                            | 12          | 48             | 4.0   |                 | 7030095        |       |                   |               |          |                   |          |  |                        |         |
| 87                 | E148.08        | I3-102          | X    |               |                |               | X      |           | 12          | 7                    | GR               | ENTERING / Coconino County                          | 72          | 48             | 24.0  | F-DA            | 6080025        | 2     | 2 1/2T            | 27            | 2        | P                 | 10       |  |                        |         |
| 87, 120            | E148.22        | E1-5C           | X    |               |                |               | X      |           |             |                      | GR               | EXIT 148                                            | 132         | 36             | 33.0  | Ext             | 6080018        | 3     | W8X18             | 36            |          | T                 | 13       |  | Behind guardrail       |         |
|                    | +              | D1-1            | X    |               |                | X             | X      |           | 5           | 7                    | GR               | County Line Rd Arrow                                | 240         | 84             | 140.0 | Ext             | 6080018        |       |                   |               |          |                   |          |  |                        |         |
| 87                 | E148.25        | W13-6a          | X    |               |                | X             | X      |           | 12          | 7                    | YL               | EXIT / 180 Deg Arrow / 25 MPH                       | 48          | 84             | 28.0  | RWM             | 6080005        | 2     | 2 1/2T            | 28            |          |                   |          |  | Behind guardrail       |         |
| 87, 133            | E148.26        | D3-1            |      | X             |                |               |        |           |             |                      | GR               | County Line Rd                                      | 120         | 24             | 20.0  | F-DA            | 6080025        |       |                   |               |          | P                 | 16       |  | Mount on bridge Fascia |         |

|                    |       |             |              |                 |                |
|--------------------|-------|-------------|--------------|-----------------|----------------|
| F.H.W.A.<br>REGION | STATE | PROJECT NO. | SHEET<br>NO. | TOTAL<br>SHEETS | RECORD DRAWING |
| 9                  | ARIZ. | 040-A(219)T | 10           | 143             |                |

040 YV 126

- NOTES:
- The contractor shall verify post lengths and elevations and cantilever column and mast arm lengths and elevations for Engineer's approval.
  - The engineer may shift a sign in order to achieve a more desirable location.
  - Quantities are approximate and for the contractor's information only.


NOTE: Refer to Section 1007 - Retroreflective Sheeting of the specifications for sheeting type criteria.

PANEL TYPES:  
RWM: Regulatory, Warning or Marker  
F-DA: Flat-sheet aluminum with demountable characters  
Ext: Aluminum extrusions

BACKGROUND COLORS:  
RD = RED  
BK = BLACK  
BL = BLUE  
GR = GREEN  
YL = FLUORESCENT YELLOW  
BR = BROWN  
WH = WHITE  
OR = ORANGE

STRINGER TYPES:  
P: Square-tube post  
T: T-section (WT 3x6)

|                                        |           |             |   |
|----------------------------------------|-----------|-------------|---|
|                                        | NAME      | DATE        | ARIZONA DEPARTMENT OF TRANSPORTATION<br>INFRASTRUCTURE DELIVERY AND OPERATIONS DIVISION<br>TRAFFIC DESIGN SECTION |
| DESIGN                                 | V. Roldan | 12-16       |   |
| DRAWN                                  | O. Z.     | 12-16       |   |
| CHECKED                                |           |             |   |
| TEAM LEADER                            | S. Nolas  | 12-16       |   |
|                                        |           |             | SIGN SUMMARY<br>EASTBOUND MAINLINE                                                                                |
|                                        |           |             |   |
| LOCATION                               |           |             |   |
| I-40 CROOKTON - HISTORIC 66 (WILLIAMS) |           |             |   |
| TRACS NO. H8703 OIC                    |           | O40-A(219)T |   |

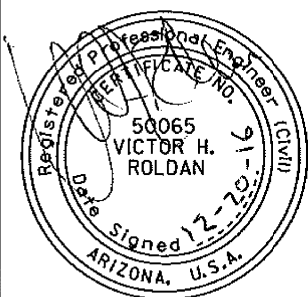

EXPIRES 09/30/2018  
SHEET 8 OF 16

OF

DATE

MADE BY

NO.1 DESCRIPTION OF REVISION

DATE

MADE BY

NO.2 DESCRIPTION OF REVISION

DATE

MADE BY

NO.3 DESCRIPTION OF REVISION

| Plan<br>Sht<br>No.   | Sign<br>Number | Sign<br>Code | Work  |               |                |               |                  | Offset (ft) | Mounting Height (ft) | Background Color | Panel                   |                                    |             |                |       | Ground Mounted  |             |        |                   |               |          |                   |                | Overhead    |                        |                        | Remarks |        |           
|---|
|   |                |              | New   | Existing      |                |               |                  |             |                      |                  | Legend                  | Width (in)                         | Height (in) | Area (sq. ft.) | Type  | Bid Item Number | Foundations | Posts  |                   | New Slipbases | Stringer |                   | Structure Type | # of Lights |                        |                        
|   |                |              |       | Replace Panel | Relocate Panel | Modify Legend | Remove To Remain |             |                      |                  |                         |                                    |             |                |       |                 |             | Type   | Total length (ft) |               | Type     | Total Length (ft) |                |             
| |
| 87   | E148.26A       | OM3-aL       |       |               |                |               | X                |             |                      | YL               | TYPE 3-aL Object Marker | 24                                 | 96          | 16.0           |       |                 |             |        |                   |               |          |                   |                |             | Mount on structure     |                        |         
| 87, 133   | E148.34        | E5-1A        | X     |               |                | X             | X                |             | 12                   | 7                | GR                      | EXIT 148 / Arrow<br>25 MPH         | 96          | 84             | 56.0  | Ext             | 6080018     | 2      | W6X12             | 24            |          |                   |                |             |                        | Locate to back of gore |         |        
| 87   | E148.35        | W4-1R        | X     |               |                |               |                  |             | 12                   | 7                | YL                      | Merge Symbol                       | 48          | 48             | 16.0  | RWM             | 6080005     | 2      | 2 1/2T            | 30            | 2        |                   |                |             | Even offset each side  |                        |         
| 87   | E148.37        | W4-1R        |       |               |                |               | X                |             |                      | YL               | Merge Symbol            |                                    |             |                | RWM   | 2020053         | |
| 87   | E148.44        | R9-101       | X     |               |                |               | X                |             | 12                   | 7                | WH                      | (Bicycle Symbol) Use Shoulder Only | 18          | 24             | 3.0   | RWM             | 6080005     | 1      | 2S                | 11            |          |                   
| 87, 120   | E148.53        | E1-5C        | X     |               |                |               | X                |             |                      | GR               | EXIT 149                | 132                                | 36          | 33.0           | Ext   | 6080018         | 3           | W8X18  | 36                | T             | 13       |                   |                
|   | +              | D2-1         | X     |               |                |               | X                |             | 30                   | 7                | GR                      | Monte Carlo Rd 1/2 MILE            | 240         | 84             | 140.0 | Ext             | 6080018     |        |                   
| 87   | E148.63        | M3-2         | X     |               |                |               | X                |             |                      | BL               | EAST                    | 36                                 | 18          | 4.5            | RWM   | 6080005         | 1           | 2 1/2T | 12                | 1             |          |                   
|   | +              | M1-1A(40)    | X     |               |                |               | X                |             | 12                   | 7                | BL                      | INTERSTATE 40                      | 36          | 36             | 9.0   | RWM             | 6080005     |        |                   
| 87   | E148.69        |              |       |               |                |               | X                |             |                      | WH               | TCS                     | |
| 87   | E148.83        | R2-1(75)     | X     |               |                |               | X                |             | 12                   | 7                | WH                      | SPEED LIMIT 75                     | 48          | 60             | 20.0  | RWM             | 6080005     | 2      | 2 1/2T            | 29            | 2        |                   |                
| 87, 121   | E148.92        | E1-5C        | X     |               |                |               | X                |             | 6                    | 7                | GR                      | EXIT 149                           | 132         | 36             | 33.0  | Ext             | 6080018     | 3      | W8X18             | 36            | T        | 13                |                |             | Behind guardrail       |                        |         
|   | +              | D1-1         | X     |               |                |               | X                |             | 5                    | 7                | GR                      | Monte Carlo Rd Arrow               | 240         | 84             | 140.0 | Ext             | 6080018     |        |                   
| 87   | E148.96        | W13-2        | X     |               |                |               |                  |             | 12                   | 7                | YL                      | EXIT 35 MPH                        | 48          | 60             | 20.0  | RWM             | 6080005     | 2      | 2 1/2T            | 29            | 2        |                   |                
| 87   | E148.98        | W13-2        |       |               |                |               | X                |             | 12                   | 7                | YL                      | EXIT 35 MPH                        | 48          | 60             | 20.0  | RWM             | 2020053     |        |                   
| 87   | E149.00        | D10-3        | X     |               |                |               | X                |             | 12                   | 4                | GR                      | MILE 149                           | 12          | 48             | 4.0   |                 | 7030095     |        |                   
| 87, 133   | E149.03        | E5-1A        | X     |               |                |               | X                |             | 12                   | 7                | GR                      | EXIT 149 / Arrow                   | 96          | 60             | 40.0  | Ext             | 6080018     | 2      | W6X12             | 24            |          |                   |                |             | Locate to back of gore |                        |         
| 88   | E149.08        | W4-1         | X     |               |                |               | X                |             | 12                   | 7                | YL                      | Merge Symbol                       | 48          | 48             | 16.0  | RWM             | 6080005     | 2      | 2 1/2T            | 30            | 2        |                   |                
| 88   | E149.12        | R9-101       | X     |               |                |               |                  |             | 5                    | 7                | WH                      | (Bicycle Symbol) Use Shoulder Only | 18          | 24             | 3.0   | RWM             | 6080005     | 1      | 2S                | 11            |          |                   |                |             | Behind guardrail       |                        |         
| 88, 133   | E149.125       | D3-1         | X     |               |                |               | X                |             | 5                    | 7                | GR                      | Monte Carlo Rd                     | 120         | 24             | 20.0  | F-DA            | 6080025     | 2      | 2 1/2T            | 24            | 2        | P                 | 16             |             |                        
| 88   | E149.13        | R9-101       |       |               |                |               | X                |             | 5                    | 7                | WH                      | (Bicycle Symbol) Use Shoulder Only | 18          | 24             | 3.0   | RWM             | 2020053     |        |                   |               |          |                   |                |             | Behind guardrail       |                        |         
| <div>NOTES:</div> <div>1. The contractor shall verify post lengths and elevations and cantilever column and mast arm lengths and elevations for Engineer's approval.</div> <div>2. The engineer may shift a sign in order to achieve a more desirable location.</div> <div>3. Quantities are approximate and for the contractor's information only.</div> <div>NOTE: Refer to Section 1007 - Retroreflective Sheeting of the specifications for sheeting type criteria.</div> <div>PANEL TYPES:<br/>RWM: Regulatory, Warning or Marker<br/>F-DA: Flat-sheet aluminum with demountable characters<br/>Ext: Aluminum extrusions</div> <div>BACKGROUND COLORS:<br/>RD = RED<br/>BK = BLACK<br/>BL = BLUE<br/>GR = GREEN<br/>YL = FLUORESCENT YELLOW<br/>BR = BROWN<br/>WH = WHITE<br/>OR = ORANGE</div> <div>STRINGER TYPES:<br/>P: Square-tube post<br/>T: T-section (WT 3x6)</div> <div><table><tr><td>DESIGN</td><td>V. Roldan</td><td>DATE</td><td>12-16</td></tr><tr><td>DRAWN</td><td>O. Z.</td><td>DATE</td><td>12-16</td></tr><tr><td>CHECKED</td><td></td><td></td><td></td></tr><tr><td>TEAM LEADER</td><td>S. Nides</td><td>DATE</td><td>12-16</td></tr><tr><td colspan="4">LOCATION</td></tr><tr><td colspan="4">I-40 CROOKTON - HISTORIC 66 (WILLIAMS)</td></tr><tr><td colspan="2">TRACS NO. H8703 OIC</td><td colspan="2">040-A(219)T</td></tr></table><div>ARIZONA DEPARTMENT OF TRANSPORTATION<br/>INFRASTRUCTURE DELIVERY AND OPERATIONS DIVISION<br/>TRAFFIC DESIGN SECTION<br/>SIGN SUMMARY<br/>EASTBOUND MAINLINE<br/>20065<br/>VICTOR H. ROLDAN<br/>Arizona, U.S.A.<br/>EXPIRES 09/30/2018<br/>SHEET 9 OF 16</div></div> |                |              DESIGN | V. Roldan | DATE | 12-16 | DRAWN | O. Z. | DATE | 12-16 | CHECKED |  |  |  | TEAM LEADER | S. Nides | DATE | 12-16 | LOCATION |  |  |  | I-40 CROOKTON - HISTORIC 66 (WILLIAMS) |  |  |  | TRACS NO. H8703 OIC |  | 040-A(219)T |  |
| DESIGN   | V. Roldan      | DATE         | 12-16 | |
| DRAWN   | O. Z.          | DATE         | 12-16 | |
| CHECKED   | |
| TEAM LEADER   | S. Nides       | DATE         | 12-16 | |
| LOCATION   | |
| I-40 CROOKTON - HISTORIC 66 (WILLIAMS)   | |
| TRACS NO. H8703 OIC   |                | 040-A(219)T  | |

DATE

MADE BY

NO.2 DESCRIPTION OF REVISION

DATE

MADE BY

NO.1 DESCRIPTION OF REVISION

| Plan<br>Sht<br>No. | Sign<br>Number | Sign<br>Code | Work |               |                |               |                  | Offset (ft) | Mounting Height (ft) | Background Color | Panel                                     |            |             |                |      | Ground Mounted  |             |       |                   |               |                   |   | Overhead       |            |  | Remarks |  |                  |  |
|--------------------|----------------|--------------|------|---------------|----------------|---------------|------------------|-------------|----------------------|------------------|-------------------------------------------|------------|-------------|----------------|------|-----------------|-------------|-------|-------------------|---------------|-------------------|---|----------------|------------|--|---------|--|------------------|--|
|                    |                |              | New  | Existing      |                |               |                  |             |                      |                  | Legend                                    | Width (in) | Height (in) | Area (sq. ft.) | Type | Bid Item Number | Foundations | Posts |                   | New Slipbases | Stringer          |   | Structure Type | #of Lights |  |         |  |                  |  |
|                    |                |              |      | Replace Panel | Relocate Panel | Modify Legend | Remove To Remain |             |                      |                  |                                           |            |             |                |      |                 |             | Type  | Total length (ft) |               | Total Length (ft) |   |                |            |  |         |  |                  |  |
|                    |                
| 88                 | E149.27        | M3-2         | X    |               |                | X             |                  |             |                      | BL               | EAST                                      | 36         | 18          | 4.5            | RWM  | 6080005         | 1           | 2     | 1/2T              | 12            | 1                 |   |                |            |  |         |  |                  |  |
|                    | +              | M1-1A(40)    | X    |               |                | X             |                  | 12          | 7                    | BL               | INTERSTATE 40                             | 36         | 36          | 9.0            | RWM  | 6080005         |             |       |                   |               |                   |   |                |            |  |         |  |                  |  |
|                    |                
| 88                 | E149.31        | W8-109       | X    |               |                | X             |                  | 12          | 7                    | YL               | CHAINS OR<br>4 WHEEL DRIVE<br>RECOMMENDED | 96         | 48          | 32.0           | F-DA | 6080010         | 3           | 2     | 1/2T              | 40            | 3                 | P | 20             |            |  |         |  | Folding signing  |  |
|                    |                
|                    |                
| 88                 | E149.40L       | W23-1AZ      | X    |               |                | X             |                  |             |                      | YL               | SLOW TRAFFIC AHEAD                        | 48         | 48          | 16.0           | RWM  | 6080005         | 2           | 2     | 1/2T              | 29            | 2                 |   |                |            |  |         |  |                  |  |
|                    | +              | W16-104P     | X    |               |                | X             |                  | 12          | 7                    | YL               | NEXT 18 MILES                             | 48         | 24          | 8.0            | RWM  | 6080005         |             |       |                   |               |                   |   |                |            |  |         |  |                  |  |
|                    |                
| 88                 | E149.40R       | W23-1AZ      | X    |               |                | X             |                  |             |                      | YL               | SLOW TRAFFIC AHEAD                        | 48         | 48          | 16.0           | RWM  | 6080005         |             |       |                   |               |                   |   |                |            |  |         |  |                  |  |
|                    | +              | W16-104P     | X    |               |                | X             |                  | 12          | 7                    | YL               | NEXT 18 MILES                             | 48         | 24          | 8.0            | RWM  | 6080005         | 2           |       | P2                | 28            |                   |   |                |            |  |         |  |                  |  |
|                    |                
| 88                 | E149.44        | R4-103       | X    |               |                | X             |                  | 12          | 7                    | WH               | MOVE OVER OR                              | 192        | 84          | 112.0          | Ext  | 6060018         | 3           |       | W6X12             | 36            |                   | T | 7              |            |  |         |  |                  |  |
|                    | +              |              |      |               |                |               |                  |             |                      |                  | SLOW DOWN FOR                             |            |             |                |      |                 |             |       |                   |               |                   |   |                |            |  |         |  |                  |  |
|                    | +              |              |      |               |                |               |                  |             |                      |                  | STOPPED VEHICLES                          |            |             |                |      |                 |             |       |                   |               |                   |   |                |            |  |         |  |                  |  |
|                    | +              |              |      |               |                |               |                  |             |                      |                  | WITH FLASHING LIGHTS                      |            |             |                |      |                 |             |       |                   |               |                   |   |                |            |  |         |  |                  |  |
|                    |                
| 88                 | E149.65        | R2-1(75)     | X    |               |                | X             |                  | 12          | 7                    | WH               | SPEED LIMIT 75                            | 48         | 60          | 20.0           | RWM  | 6080005         | 2           | 2     | 1/2T              | 29            |                   |   |                |            |  |         |  | Behind guardrail |  |
|                    |                
| 88                 | E149.78        | R4-3         | X    |               |                | X             |                  | 12          | 7                    | WH               | SLOWER TRAFFIC KEEP RIGHT                 | 48         | 60          | 20.0           | RWM  | 6080005         | 2           | 2     | 1/2T              | 29            | 2                 |   |                |            |  |         |  |                  |  |
|                    |                
| 88, 121            | E149.84        | D2-3         | X    |               |                | X             |                  | 30          | 7                    | GR               | Williams 15                               | 264        | 96          | 176.0          | Ext  | 6080018         | 3           |       | W8X18             | 36            |                   | T | 9              |            |  |         |  |                  |  |
|                    | +              |              |      |               |                |               |                  |             |                      |                  | Grand Canyon Jct 17                       |            |             |                |      |                 |             |       |                   |               |                   |   |                |            |  |         |  |                  |  |
|                    | +              |              |      |               |                |               |                  |             |                      |                  | Flagstaff 47                              |            |             |                |      |                 |             |       |                   |               |                   |   |                |            |  |         |  |                  |  |
|                    |                
| 88                 | E149.88        | W4-101       | X    |               |                | X             |                  | 12          | 7                    |                  | REGIONAL ALERT                            | 84         | 48          | 28.0           | F-DA | 6080010         | 2           | 2     | 1/2T              | 22            | 2                 |   |                |            |  |         |  | Folding signing  |  |
|                    | +              |              |      |               |                |               |                  |             |                      |                  | ICE                                       |            |             |                |      |                 |             |       |                   |               |                   |   |                |            |  |         |  |                  |  |
|                    | +              |              |      |               |                |               |                  |             |                      |                  | MAY BE PRESENT                            |            |             |                |      |                 |             |       |                   |               |                   |   |                |            |  |         |  |                  |  |
|                    | +              |              |      |               |                |               |                  |             |                      |                  | ON ROADWAY                                |            |             |                |      |                 |             |       |                   |               |                   |   |                |            |  |         |  |                  |  |
|                    |                
| 88                 | E150.00        | D10-3        | X    |               |                | X             |                  | 12          | 4                    | GR               | MILE 150                                  | 12         | 48          | 4.0            |      | 7030095         |             |       |                   |               |                   |   |                |            |  |         |  |                  |  |
|                    |                
| 89                 | E150.36        | LOGO         |      |               |                |               | X                |             |                      | GR               | INTERSTATE 40                             |            |             |                |      |                 |             |       |                   |               |                   |   |                |            |  |         |  |                  |  |
|                    | +              |              |      |               |                |               |                  |             |                      |                  | Purple Heart Trail                        |            |             |                |      |                 |             |       |                   |               |                   |   |                |            |  |         |  |                  |  |
|                    | +              |              |      |               |                |               |                  |             |                      |                  | Shield                                    |            |             |                |      |                 |             |       |                   |               |                   |   |                |            |  |         |  |                  |  |
|                    |                
| 89                 | E150.49        |              |      |               |                |               | X                |             |                      | WH               | TCS                                       |            |             |                |      |                 |             |       |                   |               |                   |   |                |            |  |         |  |                  |  |
|                    |                
|                    |                

NOTES:  
1. The contractor shall verify post lengths and elevations and cantilever column and mast arm lengths and elevations for Engineer's approval.  
2. The engineer may shift a sign in order to achieve a more desirable location.  
3. Quantities are approximate and for the contractor's information only.

NOTE: Refer to Section 1007 - Retroreflective Sheeting of the specifications for sheeting type criteria.

PANEL TYPES:  
RWM: Regulatory, Warning or Marker  
F-DA: Flat-sheet aluminum with demountable characters  
Ext: Aluminum extrusions

BACKGROUND COLORS:  
RD = RED  
BK = BLACK  
BL = BLUE  
GR = GREEN  
YL = FLUORESCENT YELLOW  
BR = BROWN  
WH = WHITE  
OR = ORANGE

STRINGER TYPES:  
P: Square-tube post  
T: T-section (WT 3x6)

|                                                    |           |             |       |
|----------------------------------------------------|-----------|-------------|-------|
| DESIGN                                             | V. Roldan | DATE        | 12-16 |
| DRAWN                                              | O. Z.     |             | 12-16 |
| CHECKED                                            |           |             |       |
| TEAM LEADER                                        | S. Nides  |             | 12-16 |
| LOCATION<br>I-40 CROOKTON - HISTORIC 66 (WILLIAMS) |           |             |       |
| TRACS NO. H8703 01C                                |           | 040-A(219)T |       |

ARIZONA DEPARTMENT OF TRANSPORTATION  
INFRASTRUCTURE DELIVERY AND OPERATIONS DIVISION  
TRAFFIC DESIGN SECTION

SIGN SUMMARY  
EASTBOUND MAINLINE

EXPIRES 09/30/2018  
SHEET 10 OF 16

20065  
VICTOR H. ROLDAN  
Arizona, U.S.A.  
Signed 12-16-16

OF

12:19:46 PM

12/22/2016

V:\Traffic\Projects\Team4\040 YV 126 H8703 01C Sign Rehab\T8703SSSI0.dgn

| NO.1 | DESCRIPTION OF REVISION | MADE BY | DATE | NO.2 | DESCRIPTION OF REVISION | MADE BY | DATE |
|------|-------------------------|---------|------|------|-------------------------|---------|------|
|------|-------------------------|---------|------|------|-------------------------|---------|------|

[illegible]

NOTES:

1. The contractor shall verify post lengths and elevations and cantilever column and mast arm lengths and elevations for Engineer's approval.
2. The engineer may shift a sign in order to achieve a more desirable location.
3. Quantities are approximate and for the contractor's information only.

NOTE: Refer to Section 1007 - Retroreflective  
Sheeting of the specifications for  
sheeting type criteria.

PANEL TYPES;

RWM: Regulatory, Warning or Marker  
F-DA: Flat-sheet aluminum with demountable characters  
Ext: Aluminum extrusions

BACKGROUND COLORS: STRINGER TYPES:  
RD = RED P: Square-tube  
BK = BLACK post  
BL = BLUE T: T-section  
GR = GREEN (WT 3x6)

YL = FLUORESCENT YELLOW  
BR = BROWN  
WH = WHITE  
OR = ORANGE

|                     |           |       |   |                                                                                       |
|---------------------|-----------|-------|---|---------------------------------------------------------------------------------------|
|                     | NAME      | DATE  | ARIZONA DEPARTMENT OF TRANSPORTATION<br>INFRASTRUCTURE DELIVERY AND OPERATIONS DIVISION<br><b>TRAFFIC DESIGN SECTION</b><br><br><b>SIGN SUMMARY</b><br><b>EASTBOUND MAINLINE</b> |  |
| DESIGN              | V. Roldan | 12-16 |   |                                                                                       |
| DRAWN               | O. Z.     | 12-16 |   |                                                                                       |
| CHECKED             |           |       |   |                                                                                       |
| TEAM LEADER         | S. Nodas  | 12-16 |   |                                                                                       |
|                     |           |       |   |                                                                                       |
| LOCATION            |           |       | I-40 CROOKTON - HISTORIC 66 (WILLIAMS)   |                                                                                       |
| TRACS NO. H8703 OIC |           |       | O40-A(219)T   |                                                                                       |
|                     |           |       | EXPIRES 09/30/2018<br>SHEET 11 OF 16<br>___ <i>OF</i> ___   |                                                                                       |

DATE

MADE BY

NO.2 DESCRIPTION OF REVISION

DATE

MADE BY

NO.1 DESCRIPTION OF REVISION

| Plan<br>Sht<br>No. | Sign<br>Number | Sign<br>Code | Work |               |                |               |        |           | Offset (ft) | Mounting Height (ft) | Background Color | Panel    |            |             |                |      | Ground Mounted  |             |       |                   |               |          | Overhead          |            |  | F.H.W.A. REGION |            |   |  |  |  | STATE |  | PROJECT NO. |  | SHEET NO.   |  | TOTAL SHEETS |  | RECORD DRAWING | |
|---|
|                    |                |              | New  | Existing      |                |               |        |           |             |                      |                  | Legend   | Width (in) | Height (in) | Area (sq. ft.) | Type | Bid Item Number | Foundations | Posts |                   | New Slipbases | Stringer |                   |            |  | Structure Type  | #of Lights | 9 |  |  |  |       |  | ARIZ.       |  | 040-A(219)T |  | 14           |  | 143            | |
|                    |                |              |      | Replace Panel | Relocate Panel | Modify Legend | Remove | To Remain |             |                      |                  |          |            |             |                |      |                 |             | Type  | Total length (ft) |               | Type     | Total Length (ft) | 040 YV 126 | |
|                    |                Remarks           | |
| 91                 | E153.00        | D10-3        | X    |               |                |               | X      |           | 12          | 4                    | GR               | MILE 153 | 12         | 48          | 4.0            |      | 7030095         | |

|                 |       |             |           |              |                |
|-----------------|-------|-------------|-----------|--------------|----------------|
| F.H.W.A. REGION | STATE | PROJECT NO. | SHEET NO. | TOTAL SHEETS | RECORD DRAWING |
| 9               | ARIZ. | 040-A(219)T | 14        | 143          |                |

040 YV 126

- NOTES:
- The contractor shall verify post lengths and elevations and cantilever column and mast arm lengths and elevations for Engineer's approval.
  - The engineer may shift a sign in order to achieve a more desirable location.
  - Quantities are approximate and for the contractor's information only.


NOTE: Refer to Section 1007 - Retroreflective Sheeting of the specifications for sheeting type criteria.

PANEL TYPES;  
RWM: Regulatory, Warning or Marker  
F-DA: Flat-sheet aluminum with demountable characters  
Ext: Aluminum extrusions

BACKGROUND COLORS:  
RD = RED  
BK = BLACK  
BL = BLUE  
GR = GREEN  
YL = FLUORESCENT YELLOW  
BR = BROWN  
WH = WHITE  
OR = ORANGE

STRINGER TYPES:  
P: Square-tube post  
T: T-section (WT 3x6)

|                                        |           |             |   |
|----------------------------------------|-----------|-------------|---|
|                                        | NAME      | DATE        | ARIZONA DEPARTMENT OF TRANSPORTATION<br>INFRASTRUCTURE DELIVERY AND OPERATIONS DIVISION<br>TRAFFIC DESIGN SECTION |
| DESIGN                                 | V. Roldan | 12-16       |   |
| DRAWN                                  | O. Z.     | 12-16       |   |
| CHECKED                                |           |             |   |
| TEAM LEADER                            | S. Nodas  | 12-16       | SIGN SUMMARY<br>EASTBOUND MAINLINE                                                                                |
|                                        |           |             |   |
|                                        |           |             |   |
| LOCATION                               |           |             |   |
| I-40 CROOKTON - HISTORIC 66 (WILLIAMS) |           |             |   |
| TRACS NO. H8703 OIC                    |           | 040-A(219)T |   |

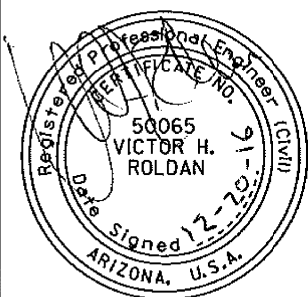

EXPIRES 09/30/2018

SHEET 12 OF 16

OF

DATE

MADE BY

NO.1 DESCRIPTION OF REVISION

DATE

MADE BY

NO.1 DESCRIPTION OF REVISION

| Plan<br>Sht<br>No. | Sign<br>Number | Sign<br>Code   | Work               |        |             |              |                 |                | Offset (ft)    | Mounting Height (ft) | Background Color | Panel                              |       |                   |               |          | Ground Mounted    |   |        |    |   |  | Overhead |  |  | <table><tr><td>F.H.W.A.<br/>REGION</td><td>STATE</td><td>PROJECT NO.</td><td>SHEET<br/>NO.</td><td>TOTAL<br/>SHEETS</td><td>RECORD DRAWING</td></tr><tr><td>9</td><td>ARIZ.</td><td>040-A(219)T</td><td>15</td><td>143</td><td></td></tr><tr><td colspan="6">040 YV 126</td></tr></table> |  |  |  |  |  | F.H.W.A.<br>REGION | STATE            | PROJECT NO. | SHEET<br>NO. | TOTAL<br>SHEETS | RECORD DRAWING | 9 | ARIZ. | 040-A(219)T | 15 | 143 |  | 040 YV 126 |  |  |  |  |  |
|---|
|                    |                |                | F.H.W.A.<br>REGION | STATE  | PROJECT NO. | SHEET<br>NO. | TOTAL<br>SHEETS | RECORD DRAWING | |
|                    |                |                | 9                  | ARIZ.  | 040-A(219)T | 15           | 143             | |
|                    |                |                | 040 YV 126         | |
| New                | Existing       |                |                    |        |             | Legend       | Width (in)      | Height (in)    | Area (sq. ft.) | Type                 | Bid Item Number  | Foundations                        | Posts |                   | New Slipbases | Stringer |                   |   
|                    | Replace Panel  | Relocate Panel | Modify Legend      | Remove | To Remain   |              |                 |                |                |                      |                  |                                    | Type  | Total length (ft) |               | Type     | Total Length (ft) |   |        
| |
| Remarks            | |
| 93                 | E154.12L       | R4-106a        | X                  |        |             |              | X               |                | 12             | 7                    | WH               | TRUCKS<br>RIGHT<br>2 LANES<br>ONLY | 48    | 60                | 20.0          | RWM      | 6080005           | 2 | 2 1/2T | 28 | 2 |  |          
| |
| |
|                    |                | R101-4P        | X                  |        |             |              | X               |                |                |                      | WH               | NEXT 2 MILES                       | 48    | 24                | 8.0           | RWM      | 6080005           |   |        
| |
| 93                 | E154.12R       | R4-106a        | X                  |        |             |              | X               |                | 12             | 7                    | WH               | TRUCKS<br>RIGHT<br>2 LANES<br>ONLY | 48    | 60                | 20.0          | RWM      | 6080005           | 2 | 2 1/2T | 28 | 2 |  |          
| |
| |
|                    |                | R101-4P        | X                  |        |             |              | X               |                |                |                      | WH               | NEXT 2 MILES                       | 48    | 24                | 8.0           | RWM      | 6080005           |   |        
| |
| 93                 | E154.18        | R8-3           | X                  |        |             |              | X               |                | 12             | 7                    | WH               | NO PARKING                         | 48    | 48                | 16.0          | RWM      | 6080005           | 2 | 2 1/2T | 30 | 2 |  |          
| |
| 93                 | E154.24        | R8-3           | X                  |        |             |              | X               |                | 12             | 7                    | WH               | NO PARKING                         | 48    | 48                | 16.0          | RWM      | 6080005           | 2 | 2 1/2T | 30 | 2 |  |          
| |
| 93                 | E154.61L       | R4-3L          | X                  |        |             |              | X               |                | 12             | 7                    | WH               | SLOWER<br>TRAFFIC<br>KEEP<br>RIGHT | 48    | 60                | 20.0          | RWM      | 6080005           | 2 | 2 1/2T | 29 |   |  |          |  |  |   |  |  |  |  |  |                    | Behind guardrail |             |              |                 |                |   |       |             |    |     |  |            |  |  |  |  |  |
| |
| |
| |
| 93                 | E154.61R       | R4-3R          | X                  |        |             |              | X               |                | 12             | 7                    | WH               | SLOWER<br>TRAFFIC<br>KEEP<br>RIGHT | 48    | 60                | 20.0          | RWM      | 6080005           | 2 | 2 1/2T | 29 |   |  |          |  |  |   |  |  |  |  |  |                    | Behind guardrail |             |              |                 |                |   |       |             |    |     |  |            |  |  |  |  |  |
| |
| |
| |
| 93                 | E154.72        | R8-3           | X                  |        |             |              | X               |                | 12             | 7                    | WH               | NO PARKING                         | 48    | 48                | 16.0          | RWM      | 6080005           | 2 | 2 1/2T | 30 | 2 |  |          
| |
| 93                 | E154.80        | R8-3           | X                  |        |             |              | X               |                | 12             | 7                    | WH               | NO PARKING                         | 48    | 48                | 16.0          | RWM      | 6080005           | 2 | 2 1/2T | 30 | 2 |  |          
| |
| 93                 | E154.89        | R8-3           | X                  |        |             |              | X               |                | 12             | 7                    | WH               | NO PARKING                         | 48    | 48                | 16.0          | RWM      | 6080005           | 2 | 2 1/2T | 30 | 2 |  |          
| |
| 93                 | E154.99        | R8-3           | X                  |        |             |              | X               |                | 12             | 7                    | WH               | NO PARKING                         | 48    | 48                | 16.0          | RWM      | 6080005           | 2 | 2 1/2T | 30 | 2 |  |          
| |
| 93                 | E155.00        | D10-3          | X                  |        |             |              | X               |                | 12             | 4                    | GR               | MILE 155                           | 12    | 48                | 4.0           |          | 7030095           |   |        
| |
| 94                 | E155.08        | R8-3           | X                  |        |             |              | X               |                | 12             | 7                    | WH               | NO PARKING                         | 48    | 48                | 16.0          | RWM      | 6080005           | 2 | 2 1/2T | 30 | 2 |  |          
| |
| |

|                 |       |             |           |              |                |
|-----------------|-------|-------------|-----------|--------------|----------------|
| F.H.W.A. REGION | STATE | PROJECT NO. | SHEET NO. | TOTAL SHEETS | RECORD DRAWING |
| 9               | ARIZ. | 040-A(219)T | 15        | 143          |                |

040 YV 126

- NOTES:
- The contractor shall verify post lengths and elevations and cantilever column and mast arm lengths and elevations for Engineer's approval.
  - The engineer may shift a sign in order to achieve a more desirable location.
  - Quantities are approximate and for the contractor's information only.


NOTE: Refer to Section 1007 - Retroreflective Sheeting of the specifications for sheeting type criteria.

PANEL TYPES:  
RWM: Regulatory, Warning or Marker  
F-DA: Flat-sheet aluminum with demountable characters  
Ext: Aluminum extrusions

BACKGROUND COLORS:  
RD = RED  
BK = BLACK  
BL = BLUE  
GR = GREEN  
YL = FLUORESCENT YELLOW  
BR = BROWN  
WH = WHITE  
OR = ORANGE

STRINGER TYPES:  
P: Square-tube post  
T: T-section (WT 3x6)

|                                        |           |       |   |
|----------------------------------------|-----------|-------|---|
|                                        | NAME      | DATE  | ARIZONA DEPARTMENT OF TRANSPORTATION<br>INFRASTRUCTURE DELIVERY AND OPERATIONS DIVISION<br>TRAFFIC DESIGN SECTION |
| DESIGN                                 | V. Roldan | 12-16 |   |
| DRAWN                                  | O. Z.     | 12-16 |   |
| CHECKED                                |           |       |   |
| TEAM LEADER                            | S. Nides  | 12-16 | SIGN SUMMARY<br>EASTBOUND MAINLINE                                                                                |
|                                        |           |       |   |
| LOCATION                               |           |       |   |
| I-40 CROOKTON - HISTORIC 66 (WILLIAMS) |           |       |   |
| TRACS NO. H8703 01C                    |           |       | 040-A(219)T   |

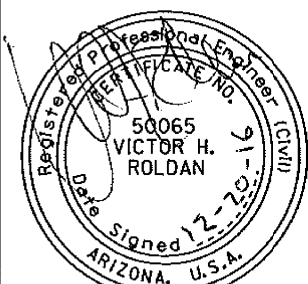

DATE

MADE BY

NO.2 DESCRIPTION OF REVISION

DATE

MADE BY

NO.1 DESCRIPTION OF REVISION

| Plan<br>Sht<br>No. | Sign<br>Number | Sign<br>Code | Work |               |                |               |        | Offset (ft) | Mounting Height (ft) | Background Color | Panel  |            |             |                |      | Ground Mounted  |             |           |      |               | Overhead          |      |                   | F.H.W.A. REGION |  |                |            |   |  | STATE |  | PROJECT NO. |  | SHEET NO. |  | TOTAL SHEETS |  | RECORD DRAWING | |
|---|
|                    |                |              | New  | Existing      |                |               |        |             |                      |                  | Legend | Width (in) | Height (in) | Area (sq. ft.) | Type | Bid Item Number | Foundations | Posts     |      | New Slipbases |                   |      |                   | Stringer        |  | Structure Type | #of Lights | 9 |  |       |  |             |  | ARIZ.     |  | 040-A(219)T  |  | 16             |  | 143 | |
|                    |                |              |      | Replace Panel | Relocate Panel | Modify Legend | Remove |             |                      |                  |        |            |             |                |      |                 |             | To Remain | Type |               | Total length (ft) | Type | Total Length (ft) | 040 YV 126      | |
| |

|                 |       |             |           |              |                |
|-----------------|-------|-------------|-----------|--------------|----------------|
| F.H.W.A. REGION | STATE | PROJECT NO. | SHEET NO. | TOTAL SHEETS | RECORD DRAWING |
| 9               | ARIZ. | 040-A(219)T | 16        | 143          |                |

040 YV 126

- NOTES:
- The contractor shall verify post lengths and elevations and cantilever column and mast arm lengths and elevations for Engineer's approval.
  - The engineer may shift a sign in order to achieve a more desirable location.
  - Quantities are approximate and for the contractor's information only.


NOTE: Refer to Section 1007 - Retroreflective Sheeting of the specifications for sheeting type criteria.

PANEL TYPES:  
RWM: Regulatory, Warning or Marker  
F-DA: Flat-sheet aluminum with demountable characters  
Ext: Aluminum extrusions

BACKGROUND COLORS:  
RD = RED  
BK = BLACK  
BL = BLUE  
GR = GREEN  
YL = FLUORESCENT YELLOW  
BR = BROWN  
WH = WHITE  
OR = ORANGE

STRINGER TYPES:  
P: Square-tube post  
T: T-section (WT 3x6)

|                                        |           |       |   |
|----------------------------------------|-----------|-------|---|
|                                        | NAME      | DATE  | ARIZONA DEPARTMENT OF TRANSPORTATION<br>INFRASTRUCTURE DELIVERY AND OPERATIONS DIVISION<br>TRAFFIC DESIGN SECTION |
| DESIGN                                 | V. Roldan | 12-16 |   |
| DRAWN                                  | O. Z.     | 12-16 |   |
| CHECKED                                |           |       |   |
| TEAM LEADER                            | S. Nodas  | 12-16 | SIGN SUMMARY<br>EASTBOUND MAINLINE                                                                                |
|                                        |           |       |   |
|                                        |           |       |   |
| LOCATION                               |           |       |   |
| I-40 CROOKTON - HISTORIC 66 (WILLIAMS) |           |       |   |
| TRACS NO. H8703 01C                    |           |       | 040-A(219)T   |

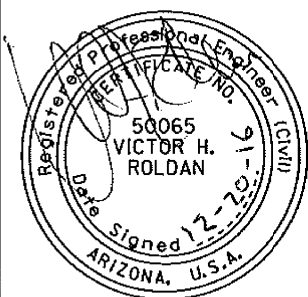

EXPIRES 09/30/2018

SHEET 14 OF 16

OF

MADE BY

DATE

NO.1 DESCRIPTION OF REVISION

MADE BY

DATE

NO.2 DESCRIPTION OF REVISION

MADE BY

DATE

NO.3 DESCRIPTION OF REVISION

| Plan<br>Sht<br>No. | Sign<br>Number | Sign<br>Code   | Work               |        |             |              |                 |                | Offset (ft)    | Mounting Height (ft) | Background Color | Panel       |       |                   |               |          | Ground Mounted    |  |  |  |  |  | Overhead |  |  | <table><tr><td>F.H.W.A.<br/>REGION</td><td>STATE</td><td>PROJECT NO.</td><td>SHEET<br/>NO.</td><td>TOTAL<br/>SHEETS</td><td>RECORD DRAWING</td></tr><tr><td>9</td><td>ARIZ.</td><td>040-A(219)T</td><td>17</td><td>143</td><td></td></tr><tr><td colspan="6">040 YV 126</td></tr></table> |  |  |  |  |  | F.H.W.A.<br>REGION | STATE | PROJECT NO. | SHEET<br>NO. | TOTAL<br>SHEETS | RECORD DRAWING | 9 | ARIZ. | 040-A(219)T | 17 | 143 |  | 040 YV 126 |  |  |  |  |  |
|---|
|                    |                |                | F.H.W.A.<br>REGION | STATE  | PROJECT NO. | SHEET<br>NO. | TOTAL<br>SHEETS | RECORD DRAWING | |
|                    |                |                | 9                  | ARIZ.  | 040-A(219)T | 17           | 143             | |
|                    |                |                | 040 YV 126         | |
| New                | Existing       |                |                    |        |             | Legend       | Width (in)      | Height (in)    | Area (sq. ft.) | Type                 | Bid Item Number  | Foundations | Posts |                   | New Slipbases | Stringer |                   |  
|                    | Replace Panel  | Relocate Panel | Modify Legend      | Remove | To Remain   |              |                 |                |                |                      |                  |             | Type  | Total length (ft) |               | Type     | Total Length (ft) |  |  
| |
| Remarks            | |

|         |          
|---------|----------|-----------|---|--|--|---|---|--|----|---|----|--------------------------------------------------|-----|----|-------|------|---------|---|--------|----|---|---|----|--|--|-------------------------------|------------------------|------------------|
| 95      | E157.00  | D10-3     | X |  |  |   | X |  | 12 | 4 | GR | MILE 157                                         | 12  | 48 | 4.0   |      | 7030095 |   |        |    |   |   |    |  |  |                               |                        | Behind guardrail |
| 96, 123 | E157.57  | E1-5C     | X |  |  |   | X |  | 5  | 7 | GR | EXIT 157                                         | 132 | 36 | 33.0  | Ext  | 6080018 | 3 | W8X18  | 36 |   | T | 14 |  |  |                               | Behind guardrail       |                  |
|         | *        | D1-1      | X |  |  |   | X |  |    |   | GR | Devil Dog Rd Arrow                               | 204 | 84 | 119.0 | Ext  | 6080018 |   |        |    |   |   |    |  |  |                               |                        |                  |
| 96      | E157.64  | W13-2     | X |  |  | X | X |  | 12 | 7 | YL | EXIT 30 MPH                                      | 48  | 60 | 20.0  | RWM  | 6080005 | 2 | 2 1/2T | 29 |   |   |    |  |  |                               | Behind guardrail       |                  |
| 96,134  | E157.66  | E5-1A     | X |  |  |   | X |  | 12 | 7 | GR | EXIT 157/ Arrow                                  | 96  | 60 | 40.0  | Ext  | 6080018 | 2 | W6X12  | 24 |   |   |    |  |  |                               | Locate to back of gore |                  |
| 96      | E157.69  | W4-1R     | X |  |  |   |   |  | 12 | 7 | YL | Merge Symbol                                     | 48  | 48 | 16.0  | RWM  | 6080005 | 2 | 2 1/2T | 30 | 2 |   |    |  |  |                               |                        |                  |
| 96      | E157.71  | W4-1R     |   |  |  |   | X |  |    |   |    | Merge Symbol                                     | 48  | 48 | 16.0  | RWM  | 2020053 |   |        |    |   |   |    |  |  |                               |                        |                  |
| 96, 133 | E157.83  | D3-1      | X |  |  |   | X |  | 6  | 7 | GR | Devil Dog Rd                                     | 96  | 24 | 16.0  | F-DA | 6080025 | 2 | 2 1/2T | 25 |   | P | 14 |  |  | Behind guardrail              |                        |                  |
| 96      | E157.88  | W8-109    | X |  |  |   | X |  | 12 | 7 | YL | CHAINS OR<br>4 WHEEL DRIVE<br>RECOMMENDED        | 96  | 48 | 32.0  | F-DA | 6080010 | 3 | 2 1/2T | 40 | 3 | P | 20 |  |  | Folding sign behind guardrail |                        |                  |
| 96      | E158.00  | D10-3     | X |  |  |   | X |  | 12 | 4 | GR | MILE 158                                         | 12  | 48 | 4.0   |      | 7030095 |   |        |    |   |   |    |  |  |                               |                        |                  |
| 96      | E158.02  | M3-2      | X |  |  |   | X |  |    |   | BL | EAST                                             | 36  | 18 | 4.5   | RWM  | 6080005 | 1 | 2 1/2T | 12 | 1 |   |    |  |  |                               |                        |                  |
|         | *        | M1-1A(40) | X |  |  |   | X |  | 12 | 7 | BL | INTERSTATE 40                                    | 36  | 36 | 9.0   | RWM  | 6080005 |   |        |    |   |   |    |  |  |                               |                        |                  |
| 97      | E158.23  | R2-1(75)  | X |  |  |   | X |  | 12 | 7 | WH | SPEED LIMIT 75                                   | 48  | 60 | 20.0  | RWM  | 6080005 | 2 | 2 1/2T | 29 | 2 |   |    |  |  |                               |                        |                  |
| 97      | E158.39  | R3-4      | X |  |  |   | X |  | 12 | 7 | WH | No U-Turn Symbol                                 | 48  | 48 | 16.0  | RWM  | 6080005 | 2 | 2 1/2T | 30 | 2 |   |    |  |  |                               |                        |                  |
| 97, 123 | E158.40  | D2-3      | X |  |  |   | X |  | 12 | 7 | GR | Williams 5<br>Grand Canyon Jct 7<br>Flagstaff 37 | 276 | 96 | 184.0 | Ext  | 6080018 | 3 | W8X18  | 36 |   |   |    |  |  |                               |                        |                  |
| 97      | E158.53L | W11-20    | X |  |  |   | X |  | 12 | 7 | YL | ELK (Symbol)                                     | 48  | 48 | 16.0  | RWM  | 6080005 | 2 | 2 1/2T | 35 | 2 |   |    |  |  |                               |                        |                  |
|         | *        | W16-104aP | X |  |  |   | X |  |    |   | YL | BE ALERT                                         |     |    |       |      |         |   |        |    |   |   |    |  |  |                               |                        |                  |
|         |          |           |   |  |  |   | X |  |    |   | YL | NEXT 65/ MILES                                   | 48  | 24 | 8.0   | RWM  | 6080005 |   |        |    |   |   |    |  |  |                               |                        |                  |
| 97      | E158.53R | W11-20    | X |  |  |   | X |  | 6  | 7 | YL | ELK (Symbol)                                     | 48  | 48 | 16.0  | RWM  | 6080005 | 2 | 2 1/2T | 35 |   |   |    |  |  | Behind guardrail              |                        |                  |
|         | *        | W16-104aP | X |  |  |   | X |  |    |   | YL | BE ALERT                                         |     |    |       |      |         |   |        |    |   |   |    |  |  |                               |                        |                  |
|         |          |           |   |  |  |   | X |  |    |   | YL | NEXT 65/ MILES                                   | 48  | 24 | 8.0   | RWM  | 6080005 |   |        |    |   |   |    |  |  |                               |                        |                  |

|                 |       |             |           |              |                |
|-----------------|-------|-------------|-----------|--------------|----------------|
| F.H.W.A. REGION | STATE | PROJECT NO. | SHEET NO. | TOTAL SHEETS | RECORD DRAWING |
| 9               | ARIZ. | 040-A(219)T | 17        | 143          |                |

040 YV 126

- NOTES:
- The contractor shall verify post lengths and elevations and cantilever column and mast arm lengths and elevations for Engineer's approval.
  - The engineer may shift a sign in order to achieve a more desirable location.
  - Quantities are approximate and for the contractor's information only.


NOTE: Refer to Section 1007 - Retroreflective Sheeting of the specifications for sheeting type criteria.

PANEL TYPES:  
RWM: Regulatory, Warning or Marker  
F-DA: Flat-sheet aluminum with demountable characters  
Ext: Aluminum extrusions

BACKGROUND COLORS:  
RD = RED  
BK = BLACK  
BL = BLUE  
GR = GREEN  
YL = FLUORESCENT YELLOW  
BR = BROWN  
WH = WHITE  
OR = ORANGE

STRINGER TYPES:  
P: Square-tube post  
T: T-section (WT 3x6)

|                     |           |             |       |   |
|---------------------|-----------|-------------|-------|---|
| DESIGN              | V. Roldan | DATE        | 12-16 | ARIZONA DEPARTMENT OF TRANSPORTATION<br>INFRASTRUCTURE DELIVERY AND OPERATIONS DIVISION<br><b>TRAFFIC DESIGN SECTION</b> |
| DRAWN               | O. Z.     |             | 12-16 |   |
| CHECKED             |           |             |       |   |
| TEAM LEADER         | S. Nides  | DATE        | 12-16 | SIGN SUMMARY<br>EASTBOUND MAINLINE                                                                                       |
| LOCATION            |           |             |       | I-40 CROOKTON - HISTORIC 66 (WILLIAMS)                                                                                   |
| TRACS NO. H8703 01C |           | 040-A(219)T |       |   |

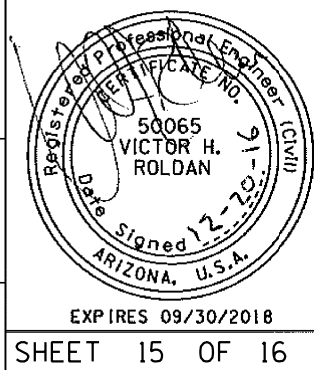

EXPIRES 09/30/2018

SHEET 15 OF 16

OF

DATE

MADE BY

NO.2 DESCRIPTION OF REVISION

DATE

MADE BY

NO.1 DESCRIPTION OF REVISION

| Plan<br>Sht<br>No. | Sign<br>Number | Sign<br>Code | Work |               |                |               |        | Offset (ft) | Mounting Height (ft) | Background Color | Panel                                                        |            |             |                |            | Ground Mounted     |             |            |      |               | Overhead          |      |                   | F.H.W.A. REGION |       |             |  |             |     |           |  |                  |                  |                |  |  |
|--------------------|----------------|--------------|------|---------------|----------------|---------------|--------|-------------|----------------------|------------------|--------------------------------------------------------------|------------|-------------|----------------|------------|--------------------|-------------|------------|------|---------------|-------------------|------|-------------------|-----------------|-------|-------------|--|-------------|-----|-----------|--|------------------|------------------|----------------|--|--|
|                    |                |              | New  | Existing      |                |               |        |             |                      |                  | Legend                                                       | Width (in) | Height (in) | Area (sq. ft.) | Type       | Bid Item Number    | Foundations | Posts      |      | New Slipbases |                   |      |                   | Stringer        |       | STATE       |  | PROJECT NO. |     | SHEET NO. |  | TOTAL SHEETS     |                  | RECORD DRAWING |  |  |
|                    |                |              |      | Replace Panel | Relocate Panel | Modify Legend | Remove |             |                      |                  |                                                              |            |             |                |            |                    |             | To Remain  | Type |               | Total length (ft) | Type | Total Length (ft) | 9               | ARIZ. | 040-A(219)T |  | 18          | 143 |           |  |                  |                  |                |  |  |
|                    |                |              |      |               |                |               |        |             |                      |                  |                                                              |            |             |                |            |                    |             | 040 YV 126 |      |               |                   |      |                   |                 |       |             |  |             |     |           |  |                  |                  |                |  |  |
| Remarks            |                |              
| 97                 | E159.00        | D10-3        | X    |               |                | X             |        | 12          | 4                    | GR               | MILES 159                                                    | 12         | 48          | 4.0            |            | 7030095            |             |            
| 98, 124            | E159.68        | D2-1         | X    |               |                | X             |        | 5           | 7                    | BR               | Grand Canyon / National Park 62                              | 216        | 60          | 90.0           | Ext        | 6080018            | 2           | W6X12      | 28   |               |                   |      |                   |                 |       |             |  |             |     |           |  | Behind guardrail |                  |                |  |  |
| 98, 124            | E159.86        | GUIDE        | X    |               |                | X             |        | 30          | 7                    | BR               | Grand Canyon<br>NEXT 3 EXITS                                 | 180        | 60          | 75.0           | Ext        | 6080018            | 2           | W6X12      | 28   |               |                   |      |                   |                 |       |             |  |             |     |           |  |                  |                  |                |  |  |
| 98                 | E160.00        | D10-3        | X    |               |                | X             |        | 12          | 4                    | GR               | MILE 160                                                     | 12         | 48          | 4.0            |            | 7030095            |             |            
| 99, 124            | E160.02        | GUIDE        | X    |               |                | X             |        |             |                      | GR               | Williams<br>NEXT 3 EXITS                                     | 144        | 60          | 60.0           | Ext        | 6080018            | 2           | W8X18      | 24   |               |                   |      |                   |                 |       |             |  |             |     |           |  |                  |                  |                |  |  |
|                    | +              | D9-7, 8, 9   | X    |               |                | X             |        | 5           | 7                    | BL               | Gas Symbol-Food Symbol-Lodging Symbol                        | 120        | 72          | 60.0           | Ext        | 6080018            |             |            
|                    | +              | D9-3         |      |               |                |               |        |             |                      |                  | Camping Symbol                                               |            |             
| 99, 125            | E160.10        | GUIDE        | X    |               |                | X             |        | 5           | 7                    | BR               | EXIT 161<br>ROUTE 66 SHIELD<br>Williams<br>Historic District | 132<br>192 | 36<br>120   | 33.0<br>160.0  | Ext<br>Ext | 6080018<br>6080018 | 3           | W8X18      | 42   | T             | 13                |      |                   |                 |       |             |  |             |     |           |  |                  |                  |                |  |  |
| 99                 | E160.19        | R8-4         | X    |               |                | X             |        | 12          | 7                    | WH               | EMERGENCY PARKING ONLY                                       | 48         | 36          | 12.0           | RWM        | 6080005            | 2           | 2 1/2S     | 25   | 2             |                   |      |                   |                 |       |             |  |             |     |           |  |                  |                  |                |  |  |
| 99                 | E160.22        | LOGO         |      |               |                |               | X      |             |                      | BL               | LODGING                                                      |            |             
| 99                 | E160.37        | LOGO         |      |               |                |               | X      |             |                      | BL               | FOOD                                                         |            |             
| 99, 125            | E160.50        | E1-5C        | X    |               |                | X             |        |             |                      | GR               | EXIT 161                                                     | 132        | 36          | 33.0           | Ext        | 6080018            | 3           | W10X22     | 36   | T             | 13                |      |                   |                 |       |             |  |             |     |           |  |                  | Behind guardrail |                |  |  |
|                    |                | D2-2         | X    |               |                | X             |        | 5           | 7                    | GR               | B-40 / Williams / Grand Canyon / 1 MILE                      | 216        | 144         | 216.0          | Ext        | 6080018            |             |            
| 99                 | E160.76        | LOGO         |      |               |                |               | X      |             |                      | BL               | GAS                                                          |            |             
| 99                 | E161.00        | D10-3        | X    |               |                | X             |        | 12          | 4                    | GR               | MILE 161                                                     | 12         | 48          | 4.0            |            | 7030095            |             |            
|                    |                
|                    |                |              |      |               |                |               |        |             |                      |                  |                                                              |            |             |                | </         |                    |             

|                 |       |             |           |              |                |
|-----------------|-------|-------------|-----------|--------------|----------------|
| F.H.W.A. REGION | STATE | PROJECT NO. | SHEET NO. | TOTAL SHEETS | RECORD DRAWING |
| 9               | ARIZ. | 040-A(219)T | 18        | 143          |                |

040 YV 126

- NOTES:
- The contractor shall verify post lengths and elevations and cantilever column and mast arm lengths and elevations for Engineer's approval.
  - The engineer may shift a sign in order to achieve a more desirable location.
  - Quantities are approximate and for the contractor's information only.


NOTE: Refer to Section 1007 - Retroreflective Sheeting of the specifications for sheeting type criteria.

PANEL TYPES:  
RWM: Regulatory, Warning or Marker  
F-DA: Flat-sheet aluminum with demountable characters  
Ext: Aluminum extrusions

BACKGROUND COLORS:  
RD = RED  
BK = BLACK  
BL = BLUE  
GR = GREEN  
YL = FLUORESCENT YELLOW  
BR = BROWN  
WH = WHITE  
OR = ORANGE

STRINGER TYPES:  
P: Square-tube post  
T: T-section (WT 3x6)

|                                        |           |       |   |
|----------------------------------------|-----------|-------|---|
| DESIGN                                 | V. Roldan | 12-16 | ARIZONA DEPARTMENT OF TRANSPORTATION<br>INFRASTRUCTURE DELIVERY AND OPERATIONS DIVISION<br>TRAFFIC DESIGN SECTION |
| DRAWN                                  | O. Z.     | 12-16 |   |
| CHECKED                                |           |       |   |
| TEAM LEADER                            | S. Nides  | 12-16 |   |
| LOCATION                               |           |       | SIGN SUMMARY<br>EASTBOUND MAINLINE                                                                                |
| I-40 CROOKTON - HISTORIC 66 (WILLIAMS) |           |       |   |
| TRACS NO. H8703 01C                    |           |       | 040-A(219)T   |

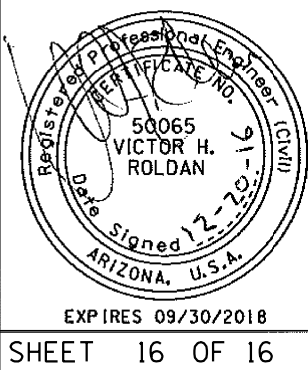

EXPIRES 09/30/2018  
SHEET 16 OF 16

OF

DATE

MADE BY

NO.2 DESCRIPTION OF REVISION

DATE

MADE BY

NO.1 DESCRIPTION OF REVISION

| Plan<br>Sht<br>No. | Sign<br>Number | Sign<br>Code   | Work               |                     |                 |              |                   | Offset (ft)      | Mounting Height (ft) | Background Color  | Panel                                   |         |    |       |      | Ground Mounted |   |        |    |   |   | Overhead |  |  | <table><tr><td>F.H.W.A.<br/>REGION</td><td>STATE</td><td>PROJECT NO.</td><td>SHEET<br/>NO.</td><td>TOTAL<br/>SHEETS</td><td>RECORD DRAWING</td></tr><tr><td>9</td><td>ARIZ.</td><td>040-A(219)T</td><td>19</td><td>143</td><td></td></tr><tr><td colspan="6">040 YV 126</td></tr></table> |  |                  |  |  |  | F.H.W.A.<br>REGION | STATE | PROJECT NO. | SHEET<br>NO. | TOTAL<br>SHEETS | RECORD DRAWING | 9 | ARIZ. | 040-A(219)T | 19 | 143 |  | 040 YV 126 |  |  |  |  |  |
|---|
|                    |                |                | F.H.W.A.<br>REGION | STATE               | PROJECT NO.     | SHEET<br>NO. | TOTAL<br>SHEETS   |                  |                      |                   | RECORD DRAWING                          |         |    
|                    |                |                | 9                  | ARIZ.               | 040-A(219)T     | 19           | 143               | |
|                    |                |                | 040 YV 126         | |
| New                | Existing       |                |                    |                     | Foundations     | Posts        |                   | New<br>Slipbases | Stringer             | |
|                    | Replace Panel  | Relocate Panel | Modify Legend      | Remove<br>To Remain |                 | Type         | Total length (ft) |                  | Type                 | Total Length (ft) |                                         |         
| |
| Legend             | Width (in)     | Height (in)    | Area (sq. ft.)     | Type                | Bid Item Number | Type         | Total length (ft) | Type             | Total Length (ft)    | Structure<br>Type | #of Lights                              | Remarks |    |       
| 99                 | W161.00        | D10-3AZ        | X                  |                     |                 | X            |                   | 12               | 4                    | GR                | MILE 161                                | 12      | 48 | 4.0   |      | 7030095        |   |        
| 99                 | W160.93        | R4-3           | X                  |                     |                 | X            |                   | 12               | 7                    | WH                | SLOWER TRAFFIC KEEP RIGHT               | 48      | 60 | 20.0  | RWM  | 6080005        | 2 | 2 1/2T | 29 | 2 |   |          
| 99, 126            | W160.92        | D2-3           | X                  |                     |                 | X            |                   | 12               | 7                    | GR                | Ash Fork 15/Seligman 39/Los Angeles 428 | 228     | 96 | 152.0 | Ext  | 6080018        | 3 | W8X18  | 36 |   |   
| 99                 | W160.82        | R2-1(75)       | X                  |                     |                 | X            |                   | 12               | 7                    | WH                | SPEED LIMIT 75                          | 48      | 60 | 20.0  | RWM  | 6080005        | 2 | 2 1/2T | 29 | 2 |   |          
| 99                 | W160.33R       | W1-2           | X                  |                     |                 | X            |                   | 12               | 7                    | YL                | Curve (Right)                           | 48      | 48 | 16.0  | RWM  | 6080005        | 2 | 2 1/2T | 30 | 2 |   |          
|                    |                | W13-1P         |                    |                     |                 | X            |                   |                  |                      | YL                | Advisory Speed 65                       | 30      | 30 | 6.3   | RWM  |                |   
| 99                 | W160.33L       | W1-2           | X                  |                     |                 | X            |                   | 12               | 7                    | YL                | Curve (Right)                           | 48      | 48 | 16.0  | RWM  | 6080005        | 2 | 2 1/2T | 30 | 2 |   |          
|                    |                | W13-1P         |                    |                     |                 | X            |                   |                  |                      | YL                | Advisory Speed 65                       | 30      | 30 | 6.3   | RWM  |                |   
| 99                 | W160.15        | W1-8           | X                  |                     |                 | X            |                   | 12               | 5                    | YL                | Right Chevron                           | 36      | 48 | 12.0  | RWM  | 6080005        | 1 | 2 1/2T | 13 | 1 |   |          
| 99                 | W160.08        | W1-8           | X                  |                     |                 | X            |                   | 12               | 5                    | YL                | Right Chevron                           | 36      | 48 | 12.0  | RWM  | 6080005        | 1 | 2 1/2T | 13 | 1 |   |          
| 98                 | W160.01        | W1-8           | X                  |                     |                 | X            |                   | 12               | 5                    | YL                | Right Chevron                           | 36      | 48 | 12.0  | RWM  | 6080005        | 1 | 2 1/2T | 13 | 1 |   |          
| 98                 | W160.00        | D10-3AZ        | X                  |                     |                 | X            |                   | 12               | 4                    | GR                | MILE 160                                | 12      | 48 | 4.0   |      | 7030095        |   |        
| 98                 | W159.94        | W1-8           | X                  |                     |                 | X            |                   | 12               | 5                    | YL                | Right Chevron                           | 36      | 48 | 12.0  | RWM  | 6080005        | 1 | 2 1/2T | 13 | 1 |   |          
| 97                 | W159.00        | D10-3AZ        | X                  |                     |                 | X            |                   | 12               |                      | GR                | MILE 159                                | 12      | 48 | 4.0   |      | 7030095        |   |        
| 97, 123            | W158.79        | E1-5C          | X                  |                     |                 | X            |                   | 30               | 7                    | GR                | EXIT 157                                | 132     | 36 | 33.0  | Ext  | 6080018        | 3 | W8X18  | 36 |   | T | 14       |  |  
|                    | +              | D3-1           | X                  |                     |                 | X            |                   |                  |                      | GR                | Devil Dog Rd / 1 MILE                   | 204     | 84 | 119.0 | Ext  | 6080018        |   |        
|                    |                | R5-2           | X                  |                     |                 | X            |                   |                  |                      |                   | No Trucks (Symbol)                      | 48      | 48 | 16.0  | RWM  | 6080005        |   |        
| 97                 | W158.58R       | W8-14AZ        | X                  |                     |                 | X            |                   | 12               | 7                    | YL                | WATCH FOR ICE                           | 48      | 48 | 16.0  | F-DA | 6080010        | 2 | 2 1/2T | 30 | 2 |   |          |  |  |   |  | Folding sign     |  |  
| 97                 | W158.58L       | W8-14AZ        | X                  |                     |                 | X            |                   | 12               | 7                    | YL                | WATCH FOR ICE                           | 48      | 48 | 16.0  | F-DA | 6080010        | 2 | 2 1/2T | 30 | 2 |   |          |  |  |   |  | Folding sign     |  |  
| 97                 | W158.38        | R3-4           | X                  |                     |                 | X            |                   | 12               | 7                    | WH                | No U-Turn Symbol                        | 48      | 48 | 16.0  | RWM  | 6080005        | 2 | 2 1/2T | 11 | 2 |   |          
| 97                 | W158.24R       | W1-2           | X                  |                     |                 | X            |                   | 12               | 7                    | YL                | Left Curve Symbol /                     | 48      | 48 | 16.0  | RWM  | 6080005        | 2 | 2 1/2T | 29 |   |   |          |  |  |   |  | Behind guardrail |  |  
|                    | +              | W13-1P         |                    |                     |                 | X            |                   |                  |                      | YL                | 65 M.P.H.                               |         |    |       | RWM  |                |   
| |

|                 |       |             |           |              |                |
|-----------------|-------|-------------|-----------|--------------|----------------|
| F.H.W.A. REGION | STATE | PROJECT NO. | SHEET NO. | TOTAL SHEETS | RECORD DRAWING |
| 9               | ARIZ. | 040-A(219)T | 19        | 143          |                |

040 YV 126

- NOTES:
- The contractor shall verify post lengths and elevations and cantilever column and mast arm lengths and elevations for Engineer's approval.
  - The engineer may shift a sign in order to achieve a more desirable location.
  - Quantities are approximate and for the contractor's information only.


NOTE: Refer to Section 1007 - Retroreflective Sheeting of the specifications for sheeting type criteria.

PANEL TYPES:  
RWM: Regulatory, Warning or Marker  
F-DA: Flat-sheet aluminum with demountable characters  
Ext: Aluminum extrusions

BACKGROUND COLORS:  
RD = RED  
BK = BLACK  
BL = BLUE  
GR = GREEN  
YL = FLUORESCENT YELLOW  
BR = BROWN  
WH = WHITE  
OR = ORANGE

STRINGER TYPES:  
P: Square-tube post  
T: T-section (WT 3x6)

|                                        |           |             |   |
|----------------------------------------|-----------|-------------|---|
|                                        | NAME      | DATE        | ARIZONA DEPARTMENT OF TRANSPORTATION<br>INFRASTRUCTURE DELIVERY AND OPERATIONS DIVISION<br>TRAFFIC DESIGN SECTION |
| DESIGN                                 | V. Roldan | 12-16       |   |
| DRAWN                                  | O. Z.     | 12-16       |   |
| CHECKED                                |           |             |   |
| TEAM LEADER                            | S. Nodas  | 12-16       |   |
|                                        |           |             | SIGN SUMMARY<br>WESTBOUND MAINLINE                                                                                |
|                                        |           |             |   |
| LOCATION                               |           |             |   |
| I-40 CROOKTON - HISTORIC 66 (WILLIAMS) |           |             |   |
| TRACS NO. H8703 OIC                    |           | 040-A(219)T |   |

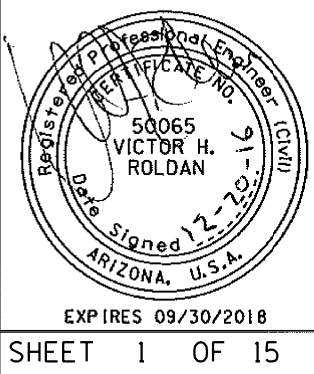

EXPIRES 09/30/2018

SHEET 1 OF 15

OF

DATE

MADE BY

NO.2 DESCRIPTION OF REVISION

DATE

MADE BY

NO.1 DESCRIPTION OF REVISION

| Plan<br>Sht<br>No. | Sign<br>Number | Sign<br>Code   | Work               |        |             |              |                 | Offset (ft)    | Mounting Height (ft) | Background Color | Panel                                     |           |      |               |                   | Ground Mounted |                   |        |    |   | Overhead |    |  | <table><tr><td>F.H.W.A.<br/>REGION</td><td>STATE</td><td>PROJECT NO.</td><td>SHEET<br/>NO.</td><td>TOTAL<br/>SHEETS</td><td>RECORD DRAWING</td></tr><tr><td>9</td><td>ARIZ.</td><td>040-A(219)T</td><td>20</td><td>143</td><td></td></tr><tr><td colspan="6">040 YV 126</td></tr></table> |  |                               |  |  |  | F.H.W.A.<br>REGION | STATE | PROJECT NO. | SHEET<br>NO. | TOTAL<br>SHEETS | RECORD DRAWING | 9 | ARIZ. | 040-A(219)T | 20 | 143 |  | 040 YV 126 |  |  |  |  |  |
|---|
|                    |                |                | F.H.W.A.<br>REGION | STATE  | PROJECT NO. | SHEET<br>NO. | TOTAL<br>SHEETS |                |                      |                  | RECORD DRAWING                            |           |      
|                    |                |                | 9                  | ARIZ.  | 040-A(219)T | 20           | 143             | |
|                    |                |                | 040 YV 126         | |
| New                | Existing       |                |                    |        | Legend      | Width (in)   | Height (in)     | Area (sq. ft.) | Type                 | Bid Item Number  | Foundations                               | Posts     |      | New Slipbases | Stringer          |                |                   
|                    | Replace Panel  | Relocate Panel | Modify Legend      | Remove |             |              |                 |                |                      |                  |                                           | To Remain | Type |               | Total length (ft) | Type           | Total Length (ft) |        |    
| |
| Remarks            | |
| 97                 | W158.24L       | W1-2           | X                  |        |             | X            |                 | 6              | 7                    | YL               | Left Curve Symbol /                       | 48        | 48   | 16.0          | RWM               | 6080005        | 2                 | 2 1/2T | 29 |   |          |    |  |   |  | Behind guardrail              |  |  
|                    | +              | W13-1P         |                    |        |             | X            |                 |                |                      | YL               | 65 M.P.H.                                 |           |      |               | RWM               |                |                   
| 97                 | W158.10        | W1-8           | X                  |        |             | X            |                 | 6              | 5                    | YL               | Left Chevron                              | 36        | 48   | 12.0          | RWM               | 6080005        | 1                 | 2 1/2T | 13 |   |          |    |  |   |  | Behind guardrail              |  |  
| 96                 | W158.05        | W1-8           | X                  |        |             | X            |                 | 6              | 5                    | YL               | Left Chevron                              | 36        | 48   | 12.0          | RWM               | 6080005        | 1                 | 2 1/2T | 13 |   |          |    |  |   |  | Behind guardrail              |  |  
| 96                 | W158.01        | W1-8           | X                  |        |             | X            |                 | 6              | 5                    | YL               | Left Chevron                              | 36        | 48   | 12.0          | RWM               | 6080005        | 1                 | 2 1/2T | 13 |   |          |    |  |   |  | Behind guardrail              |  |  
| 96                 | W158.00        | D10-3AZ        | X                  |        |             | X            |                 | 12             |                      | GR               | MILE 158                                  | 12        | 48   | 4.0           |                   | 7030095        |                   |        
| 96                 | W157.95        | W1-8           | X                  |        |             | X            |                 | 12             | 5                    | YL               | Left Chevron                              | 36        | 48   | 12.0          | RWM               | 6080005        | 1                 | 2 1/2T | 13 | 1 |          |    
| 96                 | W157.90        | W1-8           | X                  |        |             | X            |                 | 12             | 5                    | YL               | Left Chevron                              | 36        | 48   | 12.0          | RWM               | 6080005        | 1                 | 2 1/2T | 13 | 1 |          |    
| 96, 126            | W157.86        | E1-5C          | X                  |        | X           | X            |                 | 6              | 7                    | GR               | EXIT 157                                  | 132       | 36   | 33.0          | Ext               | 6080018        | 3                 | W8X18  | 36 |   | T        | 14 |  |   |  | Behind guardrail              |  |  
|                    | +              | D1-1           |                    |        |             |              |                 |                |                      | GR               | Devil Dog Rd Rt Angled Arrow              | 204       | 84   | 119.0         | Ext               | 6080018        |                   |        
|                    | +              | R5-2           |                    |        |             |              |                 |                |                      |                  | No Trucks (Symbol)                        | 48        | 48   | 16.0          | RWM               | 6080005        |                   |        
| 96                 | W157.81        | W13-1          |                    |        |             | X            |                 | 6              | 7                    | YL               | EXIT 25 M.P.H.                            | 48        | 60   | 20.0          | RWM               | 2020053        |                   |        |    |   |          |    |  |   |  | Behind guardrail              |  |  
| 96                 | W157.79        | W11-1R         | X                  |        |             |              |                 | 6              | 7                    | YL               | 180 Degree (Hairpin) Curve R              | 48        | 84   | 28.0          | RWM               | 6080005        | 2                 | 2 1/2T | 29 |   |          |    |  |   |  | Behind guardrail              |  |  
|                    | +              | W13-1P         |                    |        |             |              |                 |                |                      |                  | 25 MPH                                    | 18        | 18   | 2.3           | RWM               | 6080005        |                   |        |    |   |          |    |  |   |  | Relocate back of gore         |  |  
| 96, 134            | W157.75        | E5-1C          | X                  |        |             | X            |                 | 12             | 5                    | GR               | EXIT 157 Arrow                            | 96        | 60   | 40.0          | Ext               | 6080018        | 2                 | W6X12  | 24 |   |          |    |  |   |  | Relocate back of gore         |  |  
| 96                 | W157.76        | W4-1R          | X                  |        |             |              |                 | 12             | 7                    | YL               | Merge Symbol                              | 48        | 48   | 16.0          | RWM               | 6080005        | 2                 | 2 1/2T | 30 | 2 |          |    |  |   |  | 12' offset each side          |  |  
| 96                 | W157.72        | W4-1R          |                    |        |             | X            |                 |                |                      |                  | Merge Symbol                              |           |      |               | RWM               | 2020053        |                   |        
| 96                 | W157.59        | W8-109         | X                  |        |             | X            |                 | 12             | 7                    | YL               | CHAINS OR<br>4 WHEEL DRIVE<br>RECOMMENDED | 96        | 48   | 32.0          | F-DA              | 6080010        | 3                 | 2 1/2T | 40 | 3 | P        | 20 |  |   |  | Folding sign behind guardrail |  |  
| 96                 | W157.56        | R9-101         | X                  |        |             | X            |                 | 6              | 7                    | WH               | (Bicycle Symbol) Use Shoulder Only        | 18        | 24   | 3.0           | RWM               | 6080005        | 1                 | 2S     | 11 |   |          |    |  |   |  | Behind guardrail              |  |  
| 96                 | W157.50        | M3-4           | X                  |        |             | X            |                 | 6              | 7                    | BL               | WEST                                      | 36        | 18   | 4.5           | RWM               | 6080005        | 1                 | 2 1/2T | 12 |   |          |    |  |   |  | Behind guardrail              |  |  
|                    | +              | M1-1A          | X                  |        |             | X            |                 |                |                      | BL               | INTERSTATE 40                             | 36        | 36   | 9.0           | RWM               | 6080005        |                   |        
| |

|                 |       |             |           |              |                |
|-----------------|-------|-------------|-----------|--------------|----------------|
| F.H.W.A. REGION | STATE | PROJECT NO. | SHEET NO. | TOTAL SHEETS | RECORD DRAWING |
| 9               | ARIZ. | 040-A(219)T | 20        | 143          |                |

040 YV 126

- NOTES:
- The contractor shall verify post lengths and elevations and cantilever column and mast arm lengths and elevations for Engineer's approval.
  - The engineer may shift a sign in order to achieve a more desirable location.
  - Quantities are approximate and for the contractor's information only.


NOTE: Refer to Section 1007 - Retroreflective Sheeting of the specifications for sheeting type criteria.

PANEL TYPES:  
RWM: Regulatory, Warning or Marker  
F-DA: Flat-sheet aluminum with demountable characters  
Ext: Aluminum extrusions

BACKGROUND COLORS:  
RD = RED  
BK = BLACK  
BL = BLUE  
GR = GREEN  
YL = FLUORESCENT YELLOW  
BR = BROWN  
WH = WHITE  
OR = ORANGE

STRINGER TYPES:  
P: Square-tube post  
T: T-section (WT 3x6)

|                                        |           |       |   |
|----------------------------------------|-----------|-------|---|
|                                        | NAME      | DATE  | ARIZONA DEPARTMENT OF TRANSPORTATION<br>INFRASTRUCTURE DELIVERY AND OPERATIONS DIVISION<br>TRAFFIC DESIGN SECTION |
| DESIGN                                 | V. Roldan | 12-16 |   |
| DRAWN                                  | O. Z.     | 12-16 |   |
| CHECKED                                |           |       |   |
| TEAM LEADER                            | S. Nodas  | 12-16 |   |
|                                        |           |       | SIGN SUMMARY<br>WESTBOUND MAINLINE                                                                                |
| LOCATION                               |           |       |   |
| I-40 CROOKTON - HISTORIC 66 (WILLIAMS) |           |       |   |
| TRACS NO. H8703 01C                    |           |       | 040-A(219)T   |

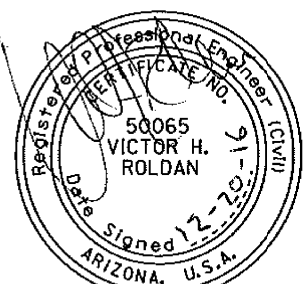

DATE

MADE BY

NO.2 DESCRIPTION OF REVISION

DATE

MADE BY

NO.1 DESCRIPTION OF REVISION

| Plan<br>Sht<br>No. | Sign<br>Number | Sign<br>Code | Work |               |                |               |                  | Offset (ft) | Mounting Height (ft) | Background Color | Panel                         |            |             |                |      | Ground Mounted  |             |        |                   |               | Overhead |                   |                | F.H.W.A. REGION<br>9 ARIZ. 040-A(219)T 21 143 040 YV 126 |  |  |                  |  |  | Remarks |
|--------------------|----------------|--------------|------|---------------|----------------|---------------|------------------|-------------|----------------------|------------------|-------------------------------|------------|-------------|----------------|------|-----------------|-------------|--------|-------------------|---------------|----------|-------------------|----------------|----------------------------------------------------------|--|--|------------------|--|--|---------|
|                    |                |              | New  | Existing      |                |               |                  |             |                      |                  | Legend                        | Width (in) | Height (in) | Area (sq. ft.) | Type | Bid Item Number | Foundations | Posts  |                   | New Slipbases |          |                   |                | Stringer                                                 |  |  |                  |  |  |         |
|                    |                |              |      | Replace Panel | Relocate Panel | Modify Legend | Remove To Remain |             |                      |                  |                               |            |             |                |      |                 |             | Type   | Total length (ft) |               | Type     | Total Length (ft) |                |                                                          |  |  |                  |  |  |         |
|                    |                Structure Type | #of Lights                                               |  |  |                  |  |  |         |
| 96                 | W157.14L       | W1-2         | X    |               |                | X             |                  | 6           | 7                    | YL               | Left Curve Symbol /           | 48         | 48          | 16.0           | RWM  | 6080005         | 2           | 2 1/2T | 29                |               |          |                   |                |                                                          |  |  | Behind guardrail |  |  |         |
|                    | +              | W13-1        |      |               |                | X             |                  |             |                      | YL               | 65 M.P.H.                     | 30         | 30          | 6.3            | RWM  | 6080005         |             |        |                   |               |          |                   |                |                                                          |  |  |                  |  |  |         |
| 96                 | W157.14R       | W1-2         | X    |               |                | X             |                  | 6           | 7                    | YL               | Left Curve Symbol /           | 48         | 48          | 16.0           | RWM  | 6080005         | 2           | 2 1/2T | 29                |               |          |                   |                |                                                          |  |  | Behind guardrail |  |  |         |
|                    | +              | W13-1        |      |               |                | X             |                  |             |                      | YL               | 65 M.P.H.                     | 30         | 30          | 6.3            | RWM  | 6080005         |             |        |                   |               |          |                   |                |                                                          |  |  |                  |  |  |         |
| 95, 127            | W157.05        | D2-3         | X    |               |                | X             |                  | 6           | 5                    | GR               | Ash Fork 11                   | 228        | 96          | 152.0          | Ext  | 6080018         | 3           | W8X18  | 36                |               |          |                   |                |                                                          |  |  | Behind guardrail |  |  |         |
|                    |                |              |      |               |                |               |                  |             |                      |                  | Seligman 35                   |            |             |                |      |                 |             |        |                   |               |          |                   |                |                                                          |  |  |                  |  |  |         |
|                    |                |              |      |               |                |               |                  |             |                      |                  | Los Angeles 424               |            |             |                |      |                 |             |        |                   |               |          |                   |                |                                                          |  |  |                  |  |  |         |
| 95                 | W157.00        | D10-3AZ      | X    |               |                | X             |                  | 6           |                      | GR               | MILE 157                      | 12         | 48          | 4.0            |      | 7030095         |             |        |                   |               |          |                   |                |                                                          |  |  | Behind guardrail |  |  |         |
| 95                 | W156.95        | W1-8         | X    |               |                | X             |                  | 6           | 5                    | YL               | Left Chevron                  | 36         | 48          | 12.0           | RWM  | 6080005         | 1           | 2 1/2T | 13                |               |          |                   |                |                                                          |  |  | Behind guardrail |  |  |         |
| 95                 | W156.89        | W1-8         | X    |               |                | X             |                  | 6           | 5                    | YL               | Left Chevron                  | 36         | 48          | 12.0           | RWM  | 6080005         | 1           | 2 1/2T | 13                |               |          |                   |                |                                                          |  |  | Behind guardrail |  |  |         |
| 95                 | W156.84        | W1-8         | X    |               |                | X             |                  | 12          | 5                    | YL               | Left Chevron                  | 36         | 48          | 12.0           | RWM  | 6080005         | 1           | 2 1/2T | 13                | 1             |          |                   |                |                                                          |  |  |                  |  |  |         |
| 95                 | W156.78        | W1-8         | X    |               |                | X             |                  | 12          | 5                    | YL               | Left Chevron                  | 36         | 48          | 12.0           | RWM  | 6080005         | 1           | 2 1/2T | 13                | 1             |          |                   |                |                                                          |  |  |                  |  |  |         |
| 95                 | W156.73        | D5-13        | X    |               | X              | X             |                  | 12          | 7                    | BL               | BRAKE CHECK / AREA / 1 MILE   | 132        | 72          | 66.0           | Ext  | 6080018         | 2           | W6X12  | 28                |               |          |                   |                |                                                          |  |  |                  |  |  |         |
| 95                 | W156.68        | W1-8         | X    |               |                | X             |                  | 12          | 5                    | YL               | Left Chevron                  | 36         | 48          | 12.0           | RWM  | 6080005         | 1           | 2 1/2T | 13                | 1             |          |                   |                |                                                          |  |  |                  |  |  |         |
| 95                 | W156.62        | W1-8         | X    |               |                | X             |                  | 12          | 5                    | YL               | Left Chevron                  | 36         | 48          | 12.0           | RWM  | 6080005         | 1           | 2 1/2T | 13                | 1             |          |                   |                |                                                          |  |  |                  |  |  |         |
| 95                 | W156.51        | W1-8         | X    |               |                | X             |                  | 12          | 5                    | YL               | Left Chevron                  | 36         | 48          | 12.0           | RWM  | 6080005         | 1           | 2 1/2T | 13                | 1             |          |                   |                |                                                          |  |  |                  |  |  |         |
| 95                 | W156.36R       | W7-1A        | X    |               |                | X             |                  | 12          | 7                    | YL               | Hill Symbol 6%                | 48         | 48          | 16.0           | RWM  | 6080005         | 2           | 2 1/2T | 29                | 2             |          |                   |                |                                                          |  |  |                  |  |  |         |
|                    | +              | W16-102P     | X    |               |                | X             |                  |             |                      | YL               | 3/4 MILE / AHEAD              | 48         | 24          | 8.0            | RWM  | 6080005         |             |        |                   |               |          |                   |                |                                                          |  |  |                  |  |  |         |
| 95                 | W156.36L       | W7-1A        | X    |               |                | X             |                  | 6           | 7                    | YL               | Hill Symbol 6%                | 48         | 48          | 16.0           | RWM  | 6080005         | 2           | 2 1/2T | 29                |               |          |                   |                |                                                          |  |  | Behind guardrail |  |  |         |
|                    | +              | W16-102P     | X    |               |                | X             |                  |             |                      | YL               | 3/4 MILE / AHEAD              | 48         | 24          | 8.0            | RWM  | 6080005         |             |        |                   |               |          |                   |                |                                                          |  |  |                  |  |  |         |
| 95                 | W156.31        | R2-1(75)     | X    |               |                | X             |                  |             |                      | WH               | SPEED LIMIT 75                | 48         | 60          | 20.0           | RWM  | 6080005         | 2           | 2 1/2T | 29                | 2             |          |                   |                |                                                          |  |  |                  |  |  |         |
| 95                 | W156.24        | D5-13        | X    |               | X              | X             |                  | 12          | 7                    | BL               | BRAKE CHECK / AREA / 1/2 MILE | 132        | 72          | 66.0           | Ext  | 6080018         | 2           | W6X12  | 28                |               |          |                   |                |                                                          |  |  |                  |  |  |         |
| 94                 | W156.00        | D10-3AZ      | X    |               |                | X             |                  | 6           |                      | GR               | MILE 156                      | 12         | 48          | 4.0            |      | 7030095         |             |        |                   |               |          |                   |                |                                                          |  |  | Behind guardrail |  |  |         |
|                    |                

|                 |       |             |           |              |                |
|-----------------|-------|-------------|-----------|--------------|----------------|
| F.H.W.A. REGION | STATE | PROJECT NO. | SHEET NO. | TOTAL SHEETS | RECORD DRAWING |
| 9               | ARIZ. | 040-A(219)T | 21        | 143          |                |

040 YV 126

- NOTES:
- The contractor shall verify post lengths and elevations and cantilever column and mast arm lengths and elevations for Engineer's approval.
  - The engineer may shift a sign in order to achieve a more desirable location.
  - Quantities are approximate and for the contractor's information only.


NOTE: Refer to Section 1007 - Retroreflective Sheeting of the specifications for sheeting type criteria.

PANEL TYPES:  
RWM: Regulatory, Warning or Marker  
F-DA: Flat-sheet aluminum with demountable characters  
Ext: Aluminum extrusions

BACKGROUND COLORS:  
RD = RED  
BK = BLACK  
BL = BLUE  
GR = GREEN  
YL = FLUORESCENT YELLOW  
BR = BROWN  
WH = WHITE  
OR = ORANGE

STRINGER TYPES:  
P: Square-tube post  
T: T-section (WT 3x6)

|                                        |           |       |   |
|----------------------------------------|-----------|-------|---|
|                                        | NAME      | DATE  | ARIZONA DEPARTMENT OF TRANSPORTATION<br>INFRASTRUCTURE DELIVERY AND OPERATIONS DIVISION<br>TRAFFIC DESIGN SECTION |
| DESIGN                                 | V. Roldan | 12-16 |   |
| DRAWN                                  | O. Z.     | 12-16 |   |
| CHECKED                                |           |       |   |
| TEAM LEADER                            | S. Nides  | 12-16 |   |
|                                        |           |       | SIGN SUMMARY<br>WESTBOUND MAINLINE                                                                                |
|                                        |           |       |   |
|                                        |           |       |   |
| LOCATION                               |           |       |   |
| I-40 CROOKTON - HISTORIC 66 (WILLIAMS) |           |       |   |
| TRACS NO. H8703 OIC                    |           |       | O40-A(219)T   |

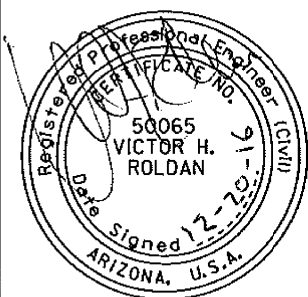

DATE

MADE BY

NO.2 DESCRIPTION OF REVISION

DATE

MADE BY

NO.1 DESCRIPTION OF REVISION

| Plan<br>Sht<br>No. | Sign<br>Number | Sign<br>Code   | Work               |        |             |              |                 | Offset (ft)    | Mounting Height (ft) | Background Color | Panel          |                                    |                   |               |          | Ground Mounted    |         |   |        |    | Overhead |  |  | <table><tr><td>F.H.W.A.<br/>REGION</td><td>STATE</td><td>PROJECT NO.</td><td>SHEET<br/>NO.</td><td>TOTAL<br/>SHEETS</td><td>RECORD DRAWING</td></tr><tr><td>9</td><td>ARIZ.</td><td>040-A(219)T</td><td>22</td><td>143</td><td></td></tr><tr><td colspan="6">040 YV 126</td></tr></table> |  |              |                  |  |  | F.H.W.A.<br>REGION | STATE | PROJECT NO. | SHEET<br>NO. | TOTAL<br>SHEETS | RECORD DRAWING | 9 | ARIZ. | 040-A(219)T | 22 | 143 |  | 040 YV 126 |  |  |  |  |  |
|---|
|                    |                |                | F.H.W.A.<br>REGION | STATE  | PROJECT NO. | SHEET<br>NO. | TOTAL<br>SHEETS |                |                      |                  | RECORD DRAWING |                                    |                   
|                    |                |                | 9                  | ARIZ.  | 040-A(219)T | 22           | 143             | |
|                    |                |                | 040 YV 126         | |
| New                | Existing       |                |                    |        |             | Width (in)   | Height (in)     | Area (sq. ft.) | Type                 | Bid Item Number  | Foundations    | Posts                              |                   | New Slipbases | Stringer |                   |         
|                    | Replace Panel  | Relocate Panel | Modify Legend      | Remove | To Remain   |              |                 |                |                      |                  |                | Type                               | Total length (ft) |               | Type     | Total Length (ft) |         |   
| |
| Legend             |                |                |                    |        |             |              |                 |                |                      |                  |                | Remarks                            |                   |               
| 94                 | W155.87L       | W7-102         | X                  |        |             | X            | X               |                | 6                    | 7                | YL             | TRUCKS                             | 228               | 84            | 133.0    | RWM               | 6080005 | 3 | W8X18  | 36 |          |  |  |   |  |              | Behind guardrail |  |  
|                    |                |                |                    |        |             |              |                 |                |                      |                  |                | VEHICLES WITH TRAILERS             |                   |               
|                    |                |                |                    |        |             |              |                 |                |                      |                  |                | USE BRAKE CHECK AREA               |                   |               
|                    |                |                |                    |        |             |              |                 |                |                      |                  |                | 1/4 MILE                           |                   |               
| 94                 | W155.87R       | W7-102         | X                  |        |             | X            | X               |                | 12                   | 7                | YL             | TRUCKS                             | 228               | 84            | 133.0    | RWM               | 6080005 | 3 | W8X18  | 36 |          |  
|                    |                |                |                    |        |             |              |                 |                |                      |                  |                | VEHICLES WITH TRAILERS             |                   |               
|                    |                |                |                    |        |             |              |                 |                |                      |                  |                | USE BRAKE CHECK AREA               |                   |               
|                    |                |                |                    |        |             |              |                 |                |                      |                  |                | 1/4 MILE                           |                   |               
| 94                 | W155.59        | D5-14          | X                  |        |             | X            | X               |                | 12                   | 7                | BL             | BRAKE / CHECK / AREA / Right Arrow | 96                | 72            | 48.0     | Ext               | 6080018 | 2 | W6X12  | 24 |          |  
| 94                 | W155.48        | R3-4           | X                  |        |             |              | X               |                | 12                   | 7                | WH             | No U-Turn Symbol                   | 48                | 48            | 16.0     | RWM               | 6080005 | 2 | 2 1/2T | 30 | 2        |  |  |   |  | Back to back |                  |  
|                    | +              | R3-4           | X                  |        |             |              | X               |                |                      |                  | WH             | No U-Turn Symbol                   | 48                | 48            | 16.0     | RWM               | 6080005 |   |        
| 94                 | W155.39R       | W7-101         | X                  |        |             | X            | X               |                | 12                   | 7                | YL             | TRUCKS - VEHICLES                  | 120               | 48            | 40.0     | Ext               | 6080018 | 2 | W6X12  | 28 |          |  
|                    |                |                |                    |        |             |              |                 |                |                      |                  |                | WITH TRAILERS                      |                   |               
|                    |                |                |                    |        |             |              |                 |                |                      |                  |                | USE LOWER GEARS                    |                   |               
|                    | +              | W16-104P       |                    |        |             |              |                 |                |                      |                  |                | NEXT 6 MILES                       | 48                | 24            | 8.0      |                   |         
| 94                 | W155.39L       | W7-101         | X                  |        |             | X            | X               |                | 12                   | 7                | YL             | TRUCKS - VEHICLES                  | 120               | 48            | 40.0     | Ext               | 6080018 | 2 | W6X12  | 28 |          |  
|                    |                |                |                    |        |             |              |                 |                |                      |                  |                | WITH TRAILERS                      |                   |               
|                    |                |                |                    |        |             |              |                 |                |                      |                  |                | USE LOWER GEARS                    |                   |               
|                    |                | W16-104P       |                    |        |             |              |                 |                |                      |                  |                | NEXT 6 MILES                       | 48                | 24            | 8.0      |                   |         
| 94                 | W155.31R       | W7-1A          | X                  |        |             |              | X               |                | 12                   | 7                | YL             | Hill Symbol 6%                     | 48                | 48            | 16.0     | RWM               | 6080005 | 2 | 2 1/2T | 35 | 2        |  |  
|                    | +              | W16-104P       | X                  |        |             |              | X               |                |                      |                  | YL             | NEXT 6 MILES                       | 48                | 24            | 8.0      | RWM               | 6080005 |   |        
| 94                 | W155.31L       | W7-1A          | X                  |        |             |              | X               |                | 12                   | 7                | YL             | Hill Symbol 6%                     | 48                | 48            | 16.0     | RWM               | 6080005 | 2 | 2 1/2T | 35 | 2        |  |  
|                    | +              | W16-104P       | X                  |        |             |              | X               |                |                      |                  | YL             | NEXT 6 MILES                       | 48                | 24            | 8.0      | RWM               | 6080005 |   |        
| 94                 | W155.30        | R3-4           | X                  |        |             |              | X               |                | 12                   | 7                | WH             | No U-Turn Symbol                   | 48                | 48            | 16.0     | RWM               | 6080005 | 2 | 2 1/2T | 30 | 2        |  |  |   |  | Back to back |                  |  
|                    | +              | R3-4           | X                  |        |             |              | X               |                |                      |                  | WH             | No U-Turn Symbol                   | 48                | 48            | 16.0     | RWM               | 6080005 |   |        
| 94                 | W155.15R       | W7-1A          | X                  |        |             |              | X               |                | 12                   | 7                | YL             | Hill Symbol 6%                     | 48                | 48            | 16.0     | RWM               | 6080005 | 2 | 2 1/2T | 30 | 2        |  |  
| 94                 | W155.15L       | W7-1A          | X                  |        |             |              | X               |                | 12                   | 7                | YL             | Hill Symbol 6%                     | 48                | 48            | 16.0     | RWM               | 6080005 | 2 | 2 1/2T | 30 | 2        |  |  
| 94                 | W155.09        | W8-14AZ        | X                  |        |             |              | X               |                | 12                   | 7                | YL             | WATCH FOR ROCKS                    | 48                | 48            | 16.0     | RWM               | 6080005 | 2 | 2 1/2T | 30 | 2        |  |  

|                    |       |             |              |                 |                |
|--------------------|-------|-------------|--------------|-----------------|----------------|
| F.H.W.A.<br>REGION | STATE | PROJECT NO. | SHEET<br>NO. | TOTAL<br>SHEETS | RECORD DRAWING |
| 9                  | ARIZ. | 040-A(219)T | 22           | 143             |                |

040 YV 126

- NOTES:
- The contractor shall verify post lengths and elevations and cantilever column and mast arm lengths and elevations for Engineer's approval.
  - The engineer may shift a sign in order to achieve a more desirable location.
  - Quantities are approximate and for the contractor's information only.


NOTE: Refer to Section 1007 - Retroreflective Sheeting of the specifications for sheeting type criteria.

PANEL TYPES:  
RWM: Regulatory, Warning or Marker  
F-DA: Flat-sheet aluminum with demountable characters  
Ext: Aluminum extrusions

BACKGROUND COLORS:  
RD = RED  
BK = BLACK  
BL = BLUE  
GR = GREEN  
YL = FLUORESCENT YELLOW  
BR = BROWN  
WH = WHITE  
OR = ORANGE

STRINGER TYPES:  
P: Square-tube post  
T: T-section (WT 3x6)

|   |           |             |       |
|---|-----------|-------------|-------|
| DESIGN   | V. Roldan | DATE        | 12-16 |
| DRAWN   | O. Z.     |             | 12-16 |
| CHECKED   |           |             |       |
| TEAM LEADER   | S. Nides  |             | 12-16 |
| ARIZONA DEPARTMENT OF TRANSPORTATION<br>INFRASTRUCTURE DELIVERY AND OPERATIONS DIVISION<br>TRAFFIC DESIGN SECTION |           |             |       |
| SIGN SUMMARY<br>WESTBOUND MAINLINE                                                                                |           |             |       |
| LOCATION<br>I-40 CROOKTON - HISTORIC 66 (WILLIAMS)                                                                |           |             |       |
| TRACS NO. H8703 01C                                                                                               |           | 040-A(219)T |       |

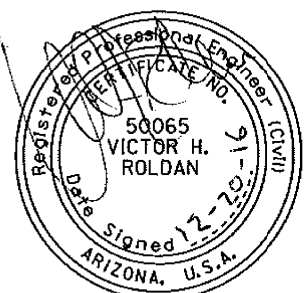

EXPIRES 09/30/2018

SHEET 4 OF 15

OF

DATE  
MADE BY  
NO.2 DESCRIPTION OF REVISION  
DATE  
MADE BY  
NO.1 DESCRIPTION OF REVISION

| Plan<br>Sht<br>No. | Sign<br>Number | Sign<br>Code   | Work               |        |             |              |                 | Offset (ft)    | Mounting Height (ft) | Background Color | Panel          |           |      |               |                   | Ground Mounted |                   |  |  |  |  | Overhead |  |  | <table><tr><td>F.H.W.A.<br/>REGION</td><td>STATE</td><td>PROJECT NO.</td><td>SHEET<br/>NO.</td><td>TOTAL<br/>SHEETS</td><td>RECORD DRAWING</td></tr><tr><td>9</td><td>ARIZ.</td><td>040-A(219)T</td><td>23</td><td>143</td><td></td></tr><tr><td colspan="6">040 YV 126</td></tr></table> |  |  |  |  |  | F.H.W.A.<br>REGION | STATE | PROJECT NO. | SHEET<br>NO. | TOTAL<br>SHEETS | RECORD DRAWING | 9 | ARIZ. | 040-A(219)T | 23 | 143 |  | 040 YV 126 | |
|---|
|                    |                |                | F.H.W.A.<br>REGION | STATE  | PROJECT NO. | SHEET<br>NO. | TOTAL<br>SHEETS |                |                      |                  | RECORD DRAWING | |
|                    |                |                | 9                  | ARIZ.  | 040-A(219)T | 23           | 143             | |
|                    |                |                | 040 YV 126         | |
| New                | Existing       |                |                    |        | Legend      | Width (in)   | Height (in)     | Area (sq. ft.) | Type                 | Bid Item Number  | Foundations    | Posts     |      | New Slipbases | Stringer          | |
|                    | Replace Panel  | Relocate Panel | Modify Legend      | Remove |             |              |                 |                |                      |                  |                | To Remain | Type |               | Total length (ft) | Type           | Total Length (ft) | |
| |
| Remarks            | |
| 93                 | W155.00        | D10-3AZ        | X                  |        |             |              | X               |                | 12                   |                  | GR             | MILE 155  | 12   | 48            | 4.0               |                | 7030095           | |</ |

NOTES:  
1. The contractor shall verify post lengths and elevations and cantilever column and mast arm lengths and elevations for Engineer's approval.  
2. The engineer may shift a sign in order to achieve a more desirable location.  
3. Quantities are approximate and for the contractor's information only.

NOTE: Refer to Section 1007 - Retroreflective Sheeting of the specifications for sheeting type criteria.  
  
PANEL TYPES:  
RWM: Regulatory, Warning or Marker  
F-DA: Flat-sheet aluminum with demountable characters  
Ext: Aluminum extrusions

BACKGROUND COLORS:  
RD = RED  
BK = BLACK  
BL = BLUE  
GR = GREEN  
YL = FLUORESCENT YELLOW  
BR = BROWN  
WH = WHITE  
OR = ORANGE

STRINGER TYPES:  
P: Square-tube post  
T: T-section (WT 3x6)

|             |                                        |             |
|-------------|----------------------------------------|-------------|
| DESIGN      | V. Roldan                              | 12-16       |
| DRAWN       | O. Z.                                  | 12-16       |
| CHECKED     |                                        |             |
| TEAM LEADER | S. Nides                               | 12-16       |
| LOCATION    | I-40 CROOKTON - HISTORIC 66 (WILLIAMS) |             |
| TRACS NO.   | H8703 01C                              | 040-A(219)T |

ARIZONA DEPARTMENT OF TRANSPORTATION  
INFRASTRUCTURE DELIVERY AND OPERATIONS DIVISION  
TRAFFIC DESIGN SECTION  
  
SIGN SUMMARY  
WESTBOUND MAINLINE  
  
EXPIRES 09/30/2018  
SHEET 5 OF 15  
OF

DATE

MADE BY

NO.2 DESCRIPTION OF REVISION

DATE


MADE BY

NO.1 DESCRIPTION OF REVISION

| Plan Sht No.   | Sign Number | Sign Code | Work |               |                |               |                  | Offset (ft) | Mounting Height (ft) | Background Color | Panel                                  |   |             |                |      | Ground Mounted  |             |       |                   |               |          |                   | Overhead       |   |  | Remarks                 |  |  
|---|
|   |             |           | New  | Existing      |                |               |                  |             |                      |                  | Legend                                 | Width (in)   | Height (in) | Area (sq. ft.) | Type | Bid Item Number | Foundations | Posts |                   | New Slipbases | Stringer |                   | Structure Type | # of Lights   |  |                         
|   |             |           |      | Replace Panel | Relocate Panel | Modify Legend | Remove To Remain |             |                      |                  |                                        |   |             |                |      |                 |             | Type  | Total length (ft) |               | Type     | Total Length (ft) |                |   
| |
| 90   | W151.62     | M3-4      | X    |               |                | X             |                  | 6           | 7                    | BL               | WEST                                   | 36   | 18          | 4.5            | RWM  | 6080005         | 1           | 2     | 1/2T              | 12            |          |                   |                |   |  | Behind guardrail        |  |  
|   | +           | M1-1A     | X    |               |                | X             |                  |             |                      | BL               | INTERSTATE 40                          | 36   | 36          | 9.0            | RWM  | 6080005         |             |       
| 90   | W151.44     | R2-1(75)  | X    |               |                | X             |                  | 6           | 7                    | WH               | SPEED LIMIT 75                         | 48   | 60          | 20.0           | RWM  | 6080005         | 2           | 2     | 1/2T              | 29            |          |                   |                |   |  | Behind guardrail        |  |  
| 89, 127   | W151.02     | D2-3      | X    |               |                | X             |                  | 6           | 7                    | GR               | JCT SR 89 4/Ash Fork 5/Los Angeles 418 | 228   | 96          | 152.0          | Ext  | 6080018         | 3           | W8X18 | 36                |               |          |                   |                |   |  | Behind guardrail        |  |  
| 89   | W151.00     | D10-3AZ   | X    |               |                | X             |                  | 12          | 4                    | GR               | MILE 151                               | 12   | 48          | 4.0            |      | 7030095         |             |       
| 89, 127   | W150.24     | E1-5C     | X    |               |                | X             |                  | 30          | 7                    | GR               | EXIT 149                               | 132   | 36          | 33.0           | Ext  | 6080018         | 3           | W8X18 | 36                |               | T        | 14                |                |   
|   | +           | D2-1      | X    |               |                | X             |                  |             |                      | GR               | Monte Carlo Rd / 1 MILE                | 240   | 84          | 140.0          | Ext  | 6080018         |             |       
| 88   | W150.00     | D10-3AZ   | X    |               |                | X             |                  | 12          |                      | GR               | MILE 150                               | 12   | 48          | 4.0            |      | 7030095         |             |       
| 88, 128   | W149.67     | D2-3      | X    |               |                |               |                  | 12          | 7                    | GR               | Monte Carlo 1/2                        | 228   | 96          | 152.0          | Ext  | 6080018         | 3           | W8X18 | 36                |               |          
|   |             |           |      |               |                |               |                  |             |                      |                  | County Line Rd 1 1/2                   |   |             
|   |             |           |      |               |                |               |                  |             |                      |                  | JCT SR 89 3 1/2                        |   |             
| 88, 121   | W149.51     | E1-5C     | X    |               |                | X             |                  | 30          | 5                    | GR               | EXIT 149                               | 132   | 36          | 33.0           | Ext  | 6080018         | 3           | W8X18 | 36                |               | T        | 14                |                |   
|   | +           | D1-1      | X    |               |                | X             |                  |             |                      | GR               | Monte Carlo Rd Arrow                   | 240   | 84          | 140.0          | Ext  | 6080018         |             |       
| 88   | W149.42     | W13-2     | X    |               |                | X             |                  | 12          | 7                    | YL               | EXIT 35 MPH                            | 48   | 60          | 20.0           | RWM  | 6080005         | 2           | 2     | 1/2T              | 29            | 2        |                   |                
| 88, 134   | W149.34     | E5-1C     | X    |               |                | X             |                  | 12          | 7                    | GR               | EXIT 149 / Arrow                       | 96   | 60          | 40.0           | Ext  | 6080018         | 2           | W6X12 | 24                |               |          |                   |                |   |  | Located to back of gore |  |  
| 88   | W149.29     | W4-1R     | X    |               |                |               |                  | 12          | 7                    | YL               | Merge Symbol                           | 48   | 48          | 16.0           | RWM  | 6080005         | 2           | 2     | 1/2T              | 30            | 2        |                   |                |   |  | 12' offset each side    |  |  
| 88   | W149.19     | W4-1R     |      |               |                | X             |                  |             |                      |                  | Merge Symbol                           |   |             |                | RWM  | 2020053         |             |       
| 88, 133   | W149.17     | D3-1B     | X    |               |                | X             |                  | 6           | 7                    | GR               | Monte Carlo Rd                         | 120   | 24          | 20.0           | F-DA | 6080025         | 2           | 2     | 1/2T              | 24            |          | P                 | 16             |   |  | Behind guardrail        |  |  
| 88   | W149.14     | M3-4      | X    |               |                | X             |                  | 12          | 7                    | BL               | WEST                                   | 36   | 18          | 4.5            | RWM  | 6080005         | 1           | 2     | 1/2T              | 12            | 1        |                   |                
|   | +           | M1-1A     | X    |               |                | X             |                  |             |                      | BL               | INTERSTATE 40                          | 36   | 36          | 9.0            | RWM  | 6080005         |             |       
| 87   | W149.08R    | W8-5      | X    |               |                | X             |                  | 12          | 7                    | YL               | Slippery When Wet Symbol               | 48   | 48          | 16.0           | RWM  | 6080005         | 2           | 2     | 1/2T              | 30            | 2        |                   |                
| 87   | W149.08L    | W8-5      | X    |               |                | X             |                  | 12          | 7                    | YL               | Slippery When Wet Symbol               | 48   | 48          | 16.0           | RWM  | 6080005         | 2           | 2     | 1/2T              | 30            | 2        |                   |                
| 87   | W149.04     | W4-101    | X    |               |                | X             |                  |             |                      | YL               | REGIONAL ALERT                         | 84   | 48          | 28.0           | F-DA | 6080010         | 2           | 2     | 1/2T              | 22            | 2        |                   |                |   |  | Folding sign            |  |  
|   |             |           |      |               |                |               |                  |             |                      |                  | ICE/MAY BE PRESENT/ON ROADWAY          |   |             
| NOTES:   |             |           |      |               |                |               |                  |             |                      |                  |                                        | NOTE: Refer to Section 1007 - Retroreflective Sheeting of the specifications for sheeting type criteria.                       |             |                |      |                 |             |       |                   |               |          |                   |                | BACKGROUND COLORS: RD = RED BK = BLACK BL = BLUE GR = GREEN YL = FLUORESCENT YELLOW BR = BROWN WH = WHITE OR = ORANGE |  |                         |  |  |  |  |  |  |  |  |  | STRINGER TYPES: P: Square-tube post T: T-section (WT 3x6) |  |  |  |  |  |  |  |  |  |  |  |
| 1. The contractor shall verify post lengths and elevations and cantilever column and mast arm lengths and elevations for Engineer's approval. |             |           |      |               |                |               |                  |             |                      |                  |                                        | PANEL TYPES; RWM: Regulatory, Warning or Marker F-DA: Flat-sheet aluminum with demountable characters Ext: Aluminum extrusions |             |                
| 2. The engineer may shift a sign in order to achieve a more desirable location.                                                               | |
| 3. Quantities are approximate and for the contractor's information only.                                                                      | |
| |
| |
|                 |       |             |           |              |                |
|-----------------|-------|-------------|-----------|--------------|----------------|
| F.H.W.A. REGION | STATE | PROJECT NO. | SHEET NO. | TOTAL SHEETS | RECORD DRAWING |
| 9               | ARIZ. | 040-A(219)T | 24        | 143          |                |

040 YV 126

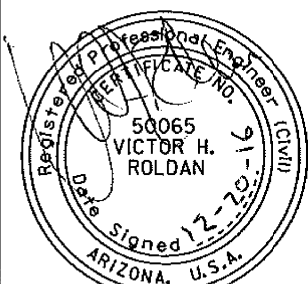

DATE  
MADE BY  
NO.2 DESCRIPTION OF REVISION  
DATE  
MADE BY  
NO.1 DESCRIPTION OF REVISION

| Plan<br>Sht<br>No. | Sign<br>Number | Sign<br>Code   | Work               |        |                 |              |                   |                   | Offset (ft)      | Mounting Height (ft) | Background Color  | Panel                                 |         |    |       |      | Ground Mounted |   |        |    |   |    | Overhead |  |  | <table><tr><td>F.H.W.A.<br/>REGION</td><td>STATE</td><td>PROJECT NO.</td><td>SHEET<br/>NO.</td><td>TOTAL<br/>SHEETS</td><td>RECORD DRAWING</td></tr><tr><td>9</td><td>ARIZ.</td><td>040-A(219)T</td><td>25</td><td>143</td><td></td></tr><tr><td colspan="6">040 YV 126</td></tr></table> |  |  |  |  |  | F.H.W.A.<br>REGION | STATE | PROJECT NO. | SHEET<br>NO. | TOTAL<br>SHEETS | RECORD DRAWING | 9 | ARIZ. | 040-A(219)T | 25 | 143 |  | 040 YV 126 |  |  |  |  |  |
|---|
|                    |                |                | F.H.W.A.<br>REGION | STATE  | PROJECT NO.     | SHEET<br>NO. | TOTAL<br>SHEETS   | RECORD DRAWING    | |
|                    |                |                | 9                  | ARIZ.  | 040-A(219)T     | 25           | 143               | |
|                    |                |                | 040 YV 126         | |
| New                | Existing       |                |                    |        |                 | Foundations  | Posts             |                   | New<br>Slipbases | Stringer             | |
|                    | Replace Panel  | Relocate Panel | Modify Legend      | Remove | To Remain       |              | Type              | Total length (ft) |                  | Type                 | Total Length (ft) |                                       |         
| |
| Legend             | Width (in)     | Height (in)    | Area (sq. ft.)     | Type   | Bid Item Number | Type         | Total length (ft) | New               | Type             | Total Length (ft)    | Structure<br>Type | #of Lights                            | Remarks |    |       
| 87                 | W149.00        | D10-3AZ        | X                  |        |                 |              | X                 |                   | 6                |                      | GR                | MILE 149                              | 12      | 48 | 4.0   |      | 7030095        |   |        |    |   |    |          |  |  | Behind guardrail   |  |  
| 87                 | W148.95        | R9-101         | X                  |        |                 |              |                   |                   | 12               | 7                    | WH                | Bicycle (Symbol) Use Shoulder Only    | 18      | 24 | 3.0   | RWM  | 6080005        | 1 | 2S     | 11 |   |    |          |  |  | Behind guardrail   |  |  
| 87, 128            | W148.93        | E1-5C          | X                  |        |                 |              | X                 |                   | 12               | 7                    | GR                | EXIT 148                              | 132     | 36 | 33.0  | Ext  | 6080018        | 3 | W8X18  | 36 | T | 14 |          |  
|                    | +              | D2-1           | X                  |        |                 |              | X                 |                   |                  |                      | GR                | County Line Rd / 1/2 MILE             | 240     | 84 | 140.0 | Ext  | 6080018        |   |        
| 87, 120            | W148.52        | E1-5C          | X                  |        |                 |              | X                 |                   | 12               | 5                    | GR                | EXIT 148                              | 132     | 36 | 33.0  | Ext  | 6080018        | 3 | W8X18  | 36 | T | 14 |          |  
|                    | +              | GUIDE          | X                  |        |                 | X            | X                 |                   |                  |                      | GR                | County Line Rd Arrow                  | 240     | 84 | 140.0 | Ext  | 6080018        |   |        
| 87                 | W148.43        | W13-2          | X                  |        |                 |              | X                 |                   | 12               | 7                    | YL                | EXIT 30 MPH                           | 48      | 60 | 20.0  | RWM  | 6080005        | 2 | 2 1/2T | 29 | 2 |    |          
| 87, 134            | W148.40        | E5-1C          | X                  |        |                 |              | X                 |                   | 12               | 7                    | GR                | EXIT 148 / Arrow                      | 96      | 60 | 40.0  | Ext  | 6080018        | 2 | W6X12  | 24 |   |    |          |  |  | Located to back of gore   |  |  
| 87                 | W148.36        | W4-1R          | X                  |        |                 |              |                   |                   | 12               | 7                    | YL                | Merge Symbol                          | 48      | 48 | 16.0  | RWM  | 6080005        | 2 | 2 1/2T | 30 | 2 |    |          
| 87                 | W148.32        | W4-1R          |                    |        |                 |              | X                 |                   |                  |                      |                   | Merge Symbol                          |         |    |       | RWM  | 2020053        |   |        
| 87                 | W148.28        | R1-2           | X                  |        |                 |              | X                 |                   | 12               | 7                    | RD                | YIELD                                 | 36      | 36 | 9.0   | RWM  | 6080005        | 1 | 2 1/2T | 12 |   |    |          |  |  | Behind guardrail   |  |  
| 87, 133            | W148.27A       | GUIDE          |                    | X      |                 |              |                   |                   | 12               |                      | GR                | County Line Rd                        | 120     | 24 | 20.0  | F-DA | 6080025        |   |        |    | P | 16 |          |  |  | On bridge   |  |  
| 87                 | W148.27B       | OM3-aL         |                    |        |                 |              |                   | X                 |                  |                      | YL                | Object Marker (Left)                  | 24      | 96 | 16.0  |      |                |   |        |    |   |    |          |  |  | On the pier   |  |  
| 87                 | W148.18        | M3-4           | X                  |        |                 |              | X                 |                   | 12               | 7                    | BL                | WEST                                  | 36      | 18 | 4.5   | RWM  | 6080005        | 1 | 2 1/2T | 12 | 1 |    |          
|                    | +              | M1-1A          | X                  |        |                 |              | X                 |                   |                  |                      | BL                | INTERSTATE 40                         | 36      | 36 | 9.0   | RWM  | 6080005        |   |        
| 87                 | W148.08        | I3-102         | X                  |        |                 |              | X                 |                   | 12               | 7                    | GR                | ENTERING / Yavapai County             | 72      | 48 | 24.0  | F-DA | 6080025        | 2 | 2 1/2T | 25 | 2 | P  | 14       |  |  
| 87                 | W148.04        | R2-1(75)       | X                  |        |                 |              | X                 |                   | 12               | 7                    | WH                | SPEED LIMIT 75                        | 48      | 60 | 20.0  | RWM  | 6080005        | 2 | 2 1/2T | 29 | 2 |    |          
| 86                 | W148.01        | M1-2           | X                  |        |                 |              |                   |                   | 30               | 7                    | GR                | BUSINESS 40 LOOP Shield               | 120     | 36 | 30.0  | Ext  | 6080018        | 2 | W8X18  | 36 | T | 13 |          |  
|                    | +              | D9-7, -8, -9   | X                  |        |                 |              |                   |                   |                  |                      | BL                | Gas Symbol-Food Symbol-Lodging Symbol | 120     | 72 | 60.0  | Ext  | 6080018        |   |        
|                    | +              | D9-3           |                    |        |                 |              |                   |                   |                  |                      |                   | Camping Symbol                        |         |    
|                    | +              | GUIDE          | X                  |        |                 |              |                   |                   |                  |                      | BL                | NEXT 2 EXITS                          | 120     | 36 | 30.0  | Ext  | 6080018        |   |        
| 86                 | W148.00        | D10-3AZ        | X                  |        |                 |              | X                 |                   | 12               | 4                    | GR                | MILE 148                              | 12      | 48 | 4.0   |      | 7030095        |   |        
| 86                 | W148.00A       | D14-101        |                    |        |                 |              |                   | X                 |                  |                      | WH                | Adopt A Highway                       |         |    

|                 |       |             |           |              |                |
|-----------------|-------|-------------|-----------|--------------|----------------|
| F.H.W.A. REGION | STATE | PROJECT NO. | SHEET NO. | TOTAL SHEETS | RECORD DRAWING |
| 9               | ARIZ. | 040-A(219)T | 25        | 143          |                |

040 YV 126

- NOTES:
- The contractor shall verify post lengths and elevations and cantilever column and mast arm lengths and elevations for Engineer's approval.
  - The engineer may shift a sign in order to achieve a more desirable location.
  - Quantities are approximate and for the contractor's information only.

NOTE: Refer to Section 1007 - Retroreflective Sheeting of the specifications for sheeting type criteria.

PANEL TYPES:  
RWM: Regulatory, Warning or Marker  
F-DA: Flat-sheet aluminum with demountable characters  
Ext: Aluminum extrusions

BACKGROUND COLORS:  
RD = RED  
BK = BLACK  
BL = BLUE  
GR = GREEN  
YL = FLUORESCENT YELLOW  
BR = BROWN  
WH = WHITE  
OR = ORANGE

STRINGER TYPES:  
P: Square-tube post  
T: T-section (WT 3x6)

|                                        |           |       |   |                                                                                       |
|----------------------------------------|-----------|-------|---|---------------------------------------------------------------------------------------|
|                                        | NAME      | DATE  | ARIZONA DEPARTMENT OF TRANSPORTATION<br>INFRASTRUCTURE DELIVERY AND OPERATIONS DIVISION<br>TRAFFIC DESIGN SECTION |  |
| DESIGN                                 | V. Roldan | 12-16 |   |                                                                                       |
| DRAWN                                  | O. Z.     | 12-16 |   |                                                                                       |
| CHECKED                                |           |       |   |                                                                                       |
| TEAM LEADER                            | S. Nodas  | 12-16 |   |                                                                                       |
|                                        |           |       | SIGN SUMMARY<br>WESTBOUND MAINLINE                                                                                |                                                                                       |
| LOCATION                               |           |       |   |                                                                                       |
| I-40 CROOKTON - HISTORIC 66 (WILLIAMS) |           |       |   |                                                                                       |
| TRACS NO. H8703 01C                    |           |       | 040-A(219)T   |                                                                                       |

DATE  
MADE BY  
NO.2 DESCRIPTION OF REVISION  
DATE  
MADE BY  
NO.1 DESCRIPTION OF REVISION

| Plan<br>Sht<br>No. | Sign<br>Number | Sign<br>Code   | Work               |        |             |              |                 |                | Offset (ft)    | Mounting Height (ft) | Background Color | Panel       |       |                   |                  |          | Ground Mounted    |  |  |  |  |  | Overhead |  |  | <table><tr><td>F.H.W.A.<br/>REGION</td><td>STATE</td><td>PROJECT NO.</td><td>SHEET<br/>NO.</td><td>TOTAL<br/>SHEETS</td><td>RECORD DRAWING</td></tr><tr><td>9</td><td>ARIZ.</td><td>040-A(219)T</td><td>26</td><td>143</td><td></td></tr><tr><td colspan="6">040 YV 126</td></tr></table> |  |  |  |  |  | F.H.W.A.<br>REGION | STATE | PROJECT NO. | SHEET<br>NO. | TOTAL<br>SHEETS | RECORD DRAWING | 9 | ARIZ. | 040-A(219)T | 26 | 143 |  | 040 YV 126 |  |  |  |  |  |
|---|
|                    |                |                | F.H.W.A.<br>REGION | STATE  | PROJECT NO. | SHEET<br>NO. | TOTAL<br>SHEETS | RECORD DRAWING | |
|                    |                |                | 9                  | ARIZ.  | 040-A(219)T | 26           | 143             | |
|                    |                |                | 040 YV 126         | |
| New                | Existing       |                |                    |        |             | Legend       | Width (in)      | Height (in)    | Area (sq. ft.) | Type                 | Bid Item Number  | Foundations | Posts |                   | New<br>Slipbases | Stringer |                   |  
|                    | Replace Panel  | Relocate Panel | Modify Legend      | Remove | To Remain   |              |                 |                |                |                      |                  |             | Type  | Total length (ft) |                  | Type     | Total Length (ft) |  |  
| |
| Remarks            | |

|         |           
|---------|-----------|------------------|---|---|--|--|--|---|----|---|----|-------------------------------------|-----|-----|-------|------|---------|---|--------|----|---|---|----|--|--|--------------------------------------------------|--|
| 86      | W147.88   | LOGO             |   |   |  |  |  | X |    |   | BL | LOGO                                |     |     |       |      |         |   |        |    |   |   |    |  |  |                                                  |  |
| 86, 129 | W147.75   | E1-5C            | X |   |  |  |  | X | 12 | 5 | GR | EXIT 146                            | 132 | 36  | 33.0  | Ext  | 6080018 | 3 | W10X22 | 36 |   | T | 14 |  |  |                                                  |  |
|         | +         | D2-1             | X |   |  |  |  | X |    |   | GR | BUSINESS 40 LOOP - SR 89 - SOUTH    | 216 | 156 | 234.0 | Ext  | 6080018 | 2 |        |    |   |   |    |  |  |                                                  |  |
|         |           |                  |   |   |  |  |  |   |    |   | GR | Ash Fork / Prescott / 1 MILE        |     |     |       |      |         |   |        |    |   |   |    |  |  |                                                  |  |
| 86      | W147.40   | LOGO             |   |   |  |  |  |   |    |   | BL | LOGO                                |     |     |       |      |         |   |        |    |   |   |    |  |  |                                                  |  |
| 86, 129 | W147.22   | E1-5C            | X |   |  |  |  | X | 12 | 5 | GR | EXIT 146                            | 132 | 36  | 33.0  | Ext  | 6080018 | 3 | W10X22 | 36 |   | T | 14 |  |  |                                                  |  |
|         | +         | D2-1             | X |   |  |  |  | X |    |   | GR | BUSINESS 40 - SR 89 - SOUTH         | 216 | 156 | 234.0 | Ext  | 6080018 |   |        |    |   |   |    |  |  |                                                  |  |
|         |           |                  |   |   |  |  |  |   |    |   | GR | Ash Fork / Prescott / 1/2 MILE      |     |     |       |      |         |   |        |    |   |   |    |  |  |                                                  |  |
| 86, 130 | W147.11   | E1-5C            | X |   |  |  |  | X | 12 | 7 | BR | EXIT 146                            | 132 | 36  | 33.0  | Ext  | 6080018 | 2 | W6X12  | 36 |   | T | 14 |  |  |                                                  |  |
|         | +         | M1-4I            | X |   |  |  |  | X |    |   | BR | Historical Route 66 Shield          | 132 | 60  | 55.0  | Ext  | 6080018 |   |        |    |   |   |    |  |  |                                                  |  |
| 86      | W147.01   | I3-108a(Freeway) | X |   |  |  |  | X | 12 | 7 | BR | Leaving / KAIBAB / National Forest  | 72  | 48  | 24.0  | F-DA | 6080025 | 2 | 2 1/2T | 27 | 2 | P | 10 |  |  |                                                  |  |
| 85      | W147.00   | D10-3            | X |   |  |  |  | X | 12 | 4 | GR | MILE 147                            | 12  | 48  | 4.0   |      | 7030095 |   |        |    |   |   |    |  |  |                                                  |  |
| 85, 130 | W146.86   | E1-5P            |   | X |  |  |  |   |    |   | GR | EXIT 146                            | 132 | 36  | 33.0  | Ext  | 6080018 |   |        |    |   | T | 14 |  |  | Behind guardrail-on tubular cantiliver-no lights |  |
|         | +         | GUIDE            |   | X |  |  |  |   |    |   | GR | B-40 LOOP Shield SR 89 Shield SOUTH | 216 | 132 | 198.0 | Ext  | 6080018 |   |        |    |   |   |    |  |  | OverHead                                         |  |
|         |           |                  |   |   |  |  |  |   |    |   |    | Ash Fork                            |     |     |       |      |         |   |        |    |   |   |    |  |  |                                                  |  |
|         |           |                  |   |   |  |  |  |   |    |   |    | Prescott Arrow                      |     |     |       |      |         |   |        |    |   |   |    |  |  |                                                  |  |
|         |           | W13-2            | X |   |  |  |  |   |    | 7 | YL | EXIT 45 MPH                         | 48  | 60  | 20.0  | RWM  | 6080005 |   |        |    |   |   |    |  |  |                                                  |  |
| 85      | W146.84   | R3-4             | X |   |  |  |  | X |    | 7 | WH | No U-Turn Symbol                    | 48  | 48  | 16.0  | RWM  | 6080005 | 2 | 2 1/2T | 30 | 2 |   |    |  |  | Center in the median                             |  |
|         | +         | R3-4             | X |   |  |  |  | X |    | 7 | WH | No U-Turn Symbol                    | 48  | 48  | 16.0  | RWM  | 6080005 |   |        |    |   |   |    |  |  | Back to back                                     |  |
| 85      | W146.77   | D10-103          | X |   |  |  |  | X | 4  |   |    | OMRM 146C                           | 6   | 30  | 1.3   |      | 7030090 |   |        |    |   |   |    |  |  | Behind guardrail                                 |  |
| 85, 134 | W146.73   | E5-1a            | X |   |  |  |  | X |    | 7 | GR | EXIT 146 / Arrow                    | 96  | 60  | 40.0  | Ext  | 6080018 | 2 | S4X7.7 | 28 |   |   |    |  |  | Center behind gore                               |  |
| 85, 131 | W146.30R  | E1-5P            | X |   |  |  |  | X | 5  | 7 | GR | EXIT 144                            | 132 | 36  | 33.0  | Ext  | 6080018 | 2 | W8X18  | 50 |   | T | 12 |  |  | Behind guardrail                                 |  |
|         | +         | GUIDE            | X |   |  |  |  | X |    |   |    | BUSINESS 40 LOOP SHIELD             | 156 | 120 | 130.0 | Ext  | 6080018 |   |        |    |   |   |    |  |  |                                                  |  |
|         | +         |                  |   |   |  |  |  |   |    |   |    | Ash Fork / 1 MILE                   |     |     |       |      |         |   |        |    |   |   |    |  |  |                                                  |  |
| 85, 133 | W146.29L  | GUIDE            | X |   |  |  |  | X | 5  | 7 | GR | State Route 89                      | 120 | 24  | 20.0  | F-DA | 6080025 | 2 | 2 1/2T | 26 |   | P | 17 |  |  | Behind guardrail                                 |  |
| 85, 133 | W 146.21L | GUIDE            | X |   |  |  |  |   | 6  | 7 | GR | Ash Creek                           | 84  | 24  | 14.0  | F-DA | 6080025 | 2 | 2 1/2S | 26 |   | P | 12 |  |  | Behind guardrail                                 |  |

NOTES:

1. The contractor shall verify post lengths and elevations and cantilever column and mast arm lengths and elevations for Engineer's approval.

2. The engineer may shift a sign in order to achieve a more desirable location.

3. Quantities are approximate and for the contractor's information only.

NOTE: Refer to Section 1007 - Retroreflective Sheeting of the specifications for sheeting type criteria.

PANEL TYPES:

RWM: Regulatory, Warning or Marker

F-DA: Flat-sheet aluminum with demountable characters

Ext: Aluminum extrusions

BACKGROUND COLORS:

RD = RED

BK = BLACK

BL = BLUE

GR = GREEN

YL = FLUORESCENT YELLOW

BR = BROWN


WH = WHITE

OR = ORANGE

STRINGER TYPES:

P: Square-tube post

T: T-section (WT 3x6)
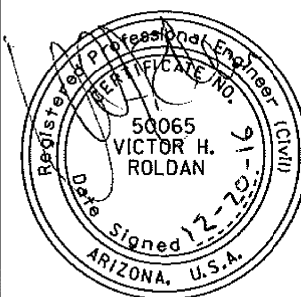
|                     |           |       |   |                                                                                       |  |
|---------------------|-----------|-------|---|---------------------------------------------------------------------------------------|--|
| DESIGN              | V. Roldan | 12-16 | ARIZONA DEPARTMENT OF TRANSPORTATION<br>INFRASTRUCTURE DELIVERY AND OPERATIONS DIVISION<br>TRAFFIC DESIGN SECTION |  |  |
| DRAWN               | O. Z.     | 12-16 |   |                                                                                       |  |
| CHECKED             |           |       |   |                                                                                       |  |
| TEAM LEADER         | S. Nides  | 12-16 | SIGN SUMMARY<br>WESTBOUND MAINLINE                                                                                |                                                                                       |  |
| LOCATION            |           |       | I-40 CROOKTON - HISTORIC 66 (WILLIAMS)                                                                            |                                                                                       |  |
| TRACS NO. H8703 OIC |           |       | 040-A(219)T   |                                                                                       |  |

EXPIRES 09/30/2018  
SHEET 8 OF 15  
OF

DATE  
MADE BY  
NO.1 DESCRIPTION OF REVISION  
DATE  
MADE BY  
NO.1 DESCRIPTION OF REVISION

| Plan<br>Sht<br>No. | Sign<br>Number | Sign<br>Code | Work |               |                |               |                  | Offset (ft) | Mounting Height (ft) | Background Color | Panel  |            |             |                |      | Ground Mounted  |             |       |                   |               |          | Overhead          |  |  | <div><div><div>F.H.W.A. REGION</div><div>9</div></div><div><div>STATE</div><div>ARIZ.</div></div><div><div>PROJECT NO.</div><div>040-A(219)T</div></div><div><div>SHEET NO.</div><div>27</div></div><div><div>TOTAL SHEETS</div><div>143</div></div><div><div>RECORD DRAWING</div><div></div></div><div><div>040 YV 126</div></div></div> Remarks |  |  |  |  |  |
|--------------------|----------------|--------------|------|---------------|----------------|---------------|------------------|-------------|----------------------|------------------|--------|------------|-------------|----------------|------|-----------------|-------------|-------|-------------------|---------------|----------|-------------------|--|--|---|--|--|--|--|--|
|                    |                |              | New  | Existing      |                |               |                  |             |                      |                  | Legend | Width (in) | Height (in) | Area (sq. ft.) | Type | Bid Item Number | Foundations | Posts |                   | New Slipbases | Stringer |                   |  |  |   |  |  |  |  |  |
|                    |                |              |      | Replace Panel | Relocate Panel | Modify Legend | Remove To Remain |             |                      |                  |        |            |             |                |      |                 |             | Type  | Total length (ft) |               | Type     | Total Length (ft) |  |  |   |  |  |  |  |  |
|                    |                

|         |           
|---------|-----------|-----------|---|--|--|---|---|----|---|----|------------------------------------|-----|-----|-------|------|---------|---|--------|----|---|---|----|--|--|------------------------------------------------|
| 85, 133 | W 146.21R | GUIDE     | X |  |  | X |   | 6  | 7 | GR | Ash Creek                          | 84  | 24  | 14.0  | F-DA | 6080025 | 2 | 2 1/2S | 26 |   | P | 12 |  |  | Behind guardrail                               |
| 85      | W146.19L  |           |   |  |  | X |   |    |   |    | N/A                                |     |     |       |      | 2020053 |   |        |    |   |   |    |  |  | Behind guardrail / Remove stub and foundations |
| 85      | W146.09   | W4-1R     | X |  |  |   |   | 12 | 7 | YL | Merge Symbol                       | 48  | 48  | 16.0  | RWM  | 6080005 | 2 | 2 1/2T | 30 | 2 |   |    |  |  |                                                |
| 85      | W146.07   | W4-1R     |   |  |  | X |   |    |   |    | Merge Symbol                       |     |     |       | RWM  | 2020053 |   |        |    |   |   |    |  |  |                                                |
| 85      | W146.05   | D14-101   |   |  |  |   | X |    |   |    | ADOPT A HIGHWAY SPONSORED BY       |     |     |       |      |         |   |        |    |   |   |    |  |  |                                                |
| 84      | W146.00   | D10-3     | X |  |  | X |   | 12 | 4 | GR | MILE 146                           | 12  | 48  | 4.0   |      | 7030095 |   |        |    |   |   |    |  |  |                                                |
| 84      | W145.88   | R9-101    |   |  |  | X |   |    |   | WH | Bicycle (Symbol)Use Shoulder Only  | 18  | 24  | 3.0   | RWM  | 2020053 |   |        |    |   |   |    |  |  | on luminaire                                   |
| 84, 131 | W145.83   | E1-5P     | X |  |  | X |   | 30 | 7 | GR | EXIT 144                           | 132 | 36  | 33.0  | Ext  | 6080018 | 2 | W10X22 | 40 |   | T | 12 |  |  |                                                |
|         | +         | GUIDE     | X |  |  | X |   |    |   | GR | BUSINESS 40 LOOP Shield            | 156 | 120 | 130.0 | Ext  | 6080018 |   |        |    |   |   |    |  |  |                                                |
|         | +         |           |   |  |  |   |   |    |   |    | Ash Fork / 1/2 MILE                |     |     |       |      |         |   |        |    |   |   |    |  |  |                                                |
|         | +         | D5-105P   | X |  |  | X |   |    |   | BL | ARIZONA TOURIST INFORMATION        | 120 | 48  | 40.0  | Ext  | 6080018 |   |        |    |   |   |    |  |  | Under guide sign                               |
|         | +         |           | X |  |  | X |   |    |   | BR | MUSEUM                             | 120 | 24  | 20.0  | F-DA | 6080025 |   |        |    |   |   |    |  |  | Under guide sign                               |
| 84      | W145.78   | R9-101    | X |  |  |   |   | 12 | 7 | WH | Bicycle (Symbol) Use Shoulder Only | 18  | 24  | 3.0   | RWM  | 6080005 | 1 | 2S     | 11 |   |   |    |  |  |                                                |
| 84      | W145.75   | R16-101   | X |  |  | X |   | 12 | 7 | BL | BUCKLE UP IT'S THE LAW             | 48  | 60  | 20.0  | RWM  | 6080005 | 2 | 2 1/2T | 28 | 2 |   |    |  |  |                                                |
| 84      | W145.67   | M3-4      | X |  |  | X |   | 12 | 7 | BL | WEST                               | 36  | 18  | 4.5   | RWM  | 6080005 | 1 | 2 1/2T | 14 | 1 |   |    |  |  |                                                |
|         | +         | M1-1a(40) | X |  |  | X |   |    |   | BL | INTERSTATE 40                      | 36  | 36  | 9.0   | RWM  | 6080005 |   |        |    |   |   |    |  |  |                                                |
| 84      | W145.61   | Special   |   |  |  |   | X |    |   | WH | TCS                                |     |     |       |      |         |   |        |    |   |   |    |  |  |                                                |
| 84      | W145.57   | R2-1(75)  | X |  |  | X |   | 12 | 7 | WH | SPEED LIMIT 75                     | 36  | 48  | 12.0  | RWM  | 6080005 | 2 | 2 1/2T | 28 | 2 |   |    |  |  |                                                |
| 84      | W145.53   | LOGO      |   |  |  |   | X |    |   | BL | EXIT 144                           |     |     |       |      |         |   |        |    |   |   |    |  |  |                                                |
|         | +         | LOGO      |   |  |  |   | X |    |   |    | Gas Symbol/Logo/Food Symbol/Logo   |     |     |       |      |         |   |        |    |   |   |    |  |  |                                                |
| 84      | W145.40   | R3-4      | X |  |  | X |   |    |   | WH | No U-Turn Symbol                   | 48  | 48  | 16.0  | RWM  | 6080005 |   |        |    |   |   |    |  |  | Center in the median                           |
|         | +         | R3-4      | X |  |  | X |   |    |   | WH | No U-Turn Symbol                   | 48  | 48  | 16.0  | RWM  | 6080005 |   |        |    |   |   |    |  |  | Back to back                                   |
|         |           
|         |           

|                    |       |             |              |                 |                |
|--------------------|-------|-------------|--------------|-----------------|----------------|
| F.H.W.A.<br>REGION | STATE | PROJECT NO. | SHEET<br>NO. | TOTAL<br>SHEETS | RECORD DRAWING |
| 9                  | ARIZ. | 040-A(219)T | 27           | 143             |                |

040 YV 126

- NOTES:
- The contractor shall verify post lengths and elevations and cantilever column and mast arm lengths and elevations for Engineer's approval.
  - The engineer may shift a sign in order to achieve a more desirable location.
  - Quantities are approximate and for the contractor's information only.

NOTE: Refer to Section 1007 - Retroreflective Sheeting of the specifications for sheeting type criteria.

PANEL TYPES:


RWM: Regulatory, Warning or Marker  
F-DA: Flat-sheet aluminum with demountable characters  
Ext: Aluminum extrusions

BACKGROUND COLORS:

RD = RED  
BK = BLACK  
BL = BLUE  
GR = GREEN  
YL = FLUORESCENT YELLOW  
BR = BROWN  
WH = WHITE  
OR = ORANGE

STRINGER TYPES:

P: Square-tube post  
T: T-section (WT 3x6)
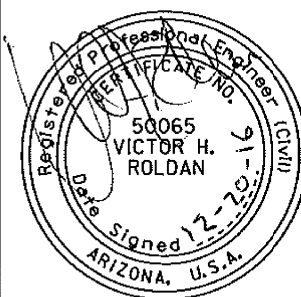
|                                        |           |             |       |   |                                                                                       |  |
|----------------------------------------|-----------|-------------|-------|---|---------------------------------------------------------------------------------------|--|
| DESIGN                                 | V. Roldan | DATE        | 12-16 | ARIZONA DEPARTMENT OF TRANSPORTATION<br>INFRASTRUCTURE DELIVERY AND OPERATIONS DIVISION<br><b>TRAFFIC DESIGN SECTION</b> |  |  |
| DRAWN                                  | O. Z.     | DATE        | 12-16 |   |                                                                                       |  |
| CHECKED                                |           |             |       |   |                                                                                       |  |
| TEAM LEADER                            | S. Nides  | DATE        | 12-16 |   |                                                                                       |  |
| LOCATION                               |           |             |       | SIGN SUMMARY<br>WESTBOUND MAINLINE                                                                                       |                                                                                       |  |
| I-40 CROOKTON - HISTORIC 66 (WILLIAMS) |           |             |       | EXPIRES 09/30/2018<br>SHEET 9 OF 15                                                                                      |                                                                                       |  |
| TRACS NO. H8703 01C                    |           | 040-A(219)T |       | OF   |                                                                                       |  |

DATE

MADE BY

NO.1 DESCRIPTION OF REVISION

DATE

MADE BY

NO.2 DESCRIPTION OF REVISION

DATE

MADE BY

NO.3 DESCRIPTION OF REVISION

| Plan<br>Sht<br>No. | Sign<br>Number | Sign<br>Code   | Work               |                  |             |              |                 | Offset (ft)    | Mounting Height (ft) | Background Color | Panel          |       |                   |               |          | Ground Mounted    |                |            |  |  |  | Overhead |  |  | <table><tr><td>F.H.W.A.<br/>REGION</td><td>STATE</td><td>PROJECT NO.</td><td>SHEET<br/>NO.</td><td>TOTAL<br/>SHEETS</td><td>RECORD DRAWING</td></tr><tr><td>9</td><td>ARIZ.</td><td>040-A(219)T</td><td>28</td><td>143</td><td></td></tr><tr><td colspan="6">040 YV 126</td></tr></table> |  |  |  |  |  | F.H.W.A.<br>REGION | STATE | PROJECT NO. | SHEET<br>NO. | TOTAL<br>SHEETS | RECORD DRAWING | 9 | ARIZ. | 040-A(219)T | 28 | 143 |  | 040 YV 126 |  |  |  |  |  |
|---|
|                    |                |                | F.H.W.A.<br>REGION | STATE            | PROJECT NO. | SHEET<br>NO. | TOTAL<br>SHEETS |                |                      |                  | RECORD DRAWING |       |                   
|                    |                |                | 9                  | ARIZ.            | 040-A(219)T | 28           | 143             | |
|                    |                |                | 040 YV 126         | |
| New                | Existing       |                |                    |                  | Legend      | Width (in)   | Height (in)     | Area (sq. ft.) | Type                 | Bid Item Number  | Foundations    | Posts |                   | New Slipbases | Stringer |                   |                
|                    | Replace Panel  | Relocate Panel | Modify Legend      | Remove To Remain |             |              |                 |                |                      |                  |                | Type  | Total length (ft) |               | Type     | Total Length (ft) |                |            
|                    |                |                |                    |                  |             |              |                 |                |                      |                  |                |       |                   |               |          |                   | Structure Type | #of Lights |  |  
| Remarks            | |

|         |          
|---------|----------|-------------|---|---|--|---|---|----|---|----|----------------------------------------|-----|----|-------|------|---------|---|--------|----|---|---|----|--|--|------------------------|
| 84, 132 | W145.31  | E1-5P       | X |   |  | X |   | 30 | 7 | GR | EXIT 144                               | 132 | 36 | 33.0  | Ext  | 6080018 | 2 | W10X22 | 44 |   | T | 12 |  |  |                        |
|         | +        | GUIDE       | X |   |  | X |   |    |   | GR | BUSINESS 40 LOOP Shield Arrow          | 192 | 96 | 128.0 | Ext  | 6080018 |   |        |    |   |   |    |  |  |                        |
|         | +        |             |   |   |  |   |   |    |   |    | Ash Fork                               |     |    |       |      |         |   |        |    |   |   |    |  |  |                        |
|         | +        | D9-17P (22) | X |   |  | X |   |    |   | BL | NEXT SERVICES / 22 MILES               | 144 | 48 | 48.0  | Ext  | 6080018 |   |        |    |   |   |    |  |  | Under guide sign       |
| 84      | W145.27  | W13-2       | X |   |  |   |   | 12 | 7 | YL | EXIT 45 MPH                            | 48  | 60 | 20.0  | RWM  | 6080005 | 2 | 2 1/2T | 29 | 2 |   |    |  |  |                        |
| 84      | W145.21  | D10-103     | X |   |  | X |   | 4  | 4 | GR | OMRM 144C                              | 6   | 30 | 1.3   |      | 7030090 |   |        |    |   |   |    |  |  |                        |
| 84, 134 | W145.18  | E5-1a       | X |   |  | X |   |    | 7 | GR | EXIT 144 / Arrow                       | 96  | 60 | 40.0  | Ext  | 6080018 | 2 | S4X7.7 | 28 |   |   |    |  |  | Center behind gore     |
| 83      | W145.00  | D10-3       | X |   |  | X |   | 6  | 4 | GR | MILE 145                               | 12  | 48 | 4.0   |      | 7030095 |   |        |    |   |   |    |  |  | Behind guardrail       |
| 84, 133 | W144.99L | GUIDE       | X |   |  | X |   | 6  | 7 | GR | Business 40                            | 96  | 24 | 16.0  | F-DA | 6080025 | 2 | 2 1/2T | 24 |   | P | 13 |  |  | Behind guardrail       |
| 83      | W144.76  | W4-1R       | X |   |  | X |   | 12 | 7 | YL | Merge Symbol                           | 48  | 48 | 16.0  | RWM  | 6080005 | 2 | 2 1/2T | 30 | 2 |   |    |  |  |                        |
| 83      | W144.56  | Special     |   |   |  |   | X |    |   |    | TCS                                    |     |    |       |      |         |   |        |    |   |   |    |  |  | Traffic Counter System |
| 83      | W144.51  | R9-101      |   | X |  |   |   |    |   | WH | Bicycle (Symbol)Use Shoulder Only      | 18  | 24 | 3.0   | RWM  | 6080005 |   |        |    |   |   |    |  |  | on luminaire           |
| 83      | W144.30  | M3-4        | X |   |  |   |   | 6  | 7 | BL | WEST                                   | 36  | 18 | 4.5   | RWM  | 6080005 | 1 | 2 1/2T | 16 |   |   |    |  |  | Behind guardrail       |
|         | +        | M1-1a(40)   | X |   |  |   |   |    |   | BL | INTERSTATE 40                          | 36  | 36 | 9.0   | RWM  | 6080005 |   |        |    |   |   |    |  |  |                        |
| 83      | W144.08  | R2-1(75)    | X |   |  | X |   | 5  | 7 | WH | SPEED LIMIT 75                         | 36  | 48 | 12.0  | RWM  | 6080005 | 2 | 2 1/2T | 30 |   |   |    |  |  | Behind guardrail       |
| 82      | W144.00  | D10-3       | X |   |  | X |   | 6  | 4 | GR | MILE 144                               | 12  | 48 | 4.0   |      | 7030095 |   |        |    |   |   |    |  |  | Behind guardrail       |
| 82, 132 | W143.93  | GUIDE       | X |   |  | X |   | 30 | 7 | GR | Seligman 22/Kingman 94/Los Angeles 411 | 216 | 96 | 144.0 | Ext  | 6080018 | 2 | W6X12  | 36 |   |   |    |  |  |                        |
| 82      | W143.78R | W11-20      | X |   |  | X |   | 12 | 7 | YL | Elk Symbol                             | 48  | 48 | 16.0  | RWM  | 6080005 | 2 | 2 1/2T | 28 | 2 |   |    |  |  |                        |
|         | +        | W16-104aP   | X |   |  | X |   |    |   | YL | NEXT 70 / MILES                        | 48  | 24 | 8.0   | RWM  | 6080005 |   |        |    |   |   |    |  |  |                        |
| 82      | W143.78L | W11-20      | X |   |  | X |   | 12 | 7 | YL | ELK                                    | 48  | 48 | 16.0  | RWM  | 6080005 | 2 | 2 1/2T | 28 | 2 |   |    |  |  |                        |
|         | +        | W16-104aP   | X |   |  | X |   |    |   | YL | NEXT 70 / MILES                        | 48  | 24 | 8.0   | RWM  | 6080005 |   |        |    |   |   |    |  |  |                        |
| 82      | W143.60  | GUIDE       |   |   |  |   | X |    |   |    | INTERSTATE 40 Shield                   |     |    |       |      |         |   |        |    |   |   |    |  |  |                        |
|         |          |             |   |   |  |   |   |    |   |    | PURPLE HEART TRAIL/ HEART SYMBOL       |     |    |       |      |         |   |        |    |   |   |    |  |  |                        |
|         |          

|                 |       |             |           |              |                |
|-----------------|-------|-------------|-----------|--------------|----------------|
| F.H.W.A. REGION | STATE | PROJECT NO. | SHEET NO. | TOTAL SHEETS | RECORD DRAWING |
| 9               | ARIZ. | 040-A(219)T | 28        | 143          |                |

040 YV 126


- NOTES:
- The contractor shall verify post lengths and elevations and cantilever column and mast arm lengths and elevations for Engineer's approval.
  - The engineer may shift a sign in order to achieve a more desirable location.
  - Quantities are approximate and for the contractor's information only.

NOTE: Refer to Section 1007 - Retroreflective Sheeting of the specifications for sheeting type criteria.

PANEL TYPES:  
RWM: Regulatory, Warning or Marker  
F-DA: Flat-sheet aluminum with demountable characters  
Ext: Aluminum extrusions

BACKGROUND COLORS:  
RD = RED  
BK = BLACK  
BL = BLUE  
GR = GREEN  
YL = FLUORESCENT YELLOW  
BR = BROWN  
WH = WHITE  
OR = ORANGE

STRINGER TYPES:  
P: Square-tube post  
T: T-section (WT 3x6)
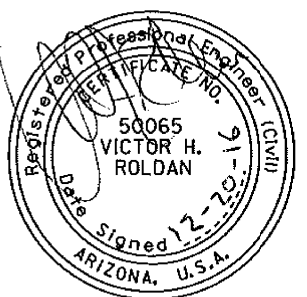
|                     |           |      |       |   |                                                                                       |
|---------------------|-----------|------|-------|---|---------------------------------------------------------------------------------------|
| DESIGN              | V. Roldan | DATE | 12-16 | ARIZONA DEPARTMENT OF TRANSPORTATION<br>INFRASTRUCTURE DELIVERY AND OPERATIONS DIVISION<br><b>TRAFFIC DESIGN SECTION</b> |  |
| DRAWN               | O. Z.     |      | 12-16 |   |                                                                                       |
| CHECKED             |           |      |       |   |                                                                                       |
| TEAM LEADER         | S. Nides  |      | 12-16 |   |                                                                                       |
| LOCATION            |           |      |       | I-40 CROOKTON - HISTORIC 66 (WILLIAMS)                                                                                   |                                                                                       |
| TRACS NO. H8703 01C |           |      |       | 040-A(219)T   | OF                                                                                    |

DATE

MADE BY

NO.1 DESCRIPTION OF REVISION

DATE




MADE BY

NO.2 DESCRIPTION OF REVISION

DATE

MADE BY

NO.3 DESCRIPTION OF REVISION
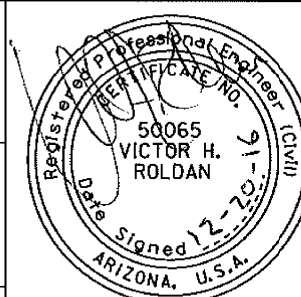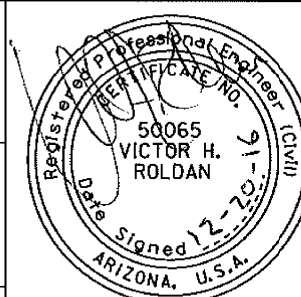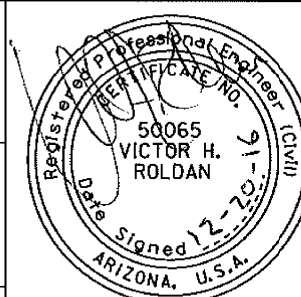
| Plan Sht No.   | Sign Number | Sign Code                              | Work  |   |                |               |                  | Offset (ft) | Mounting Height (ft) | Background Color | Panel                         |            |             |                                    |      | Ground Mounted  |             |        |                   |               |          |                   | F.H.W.A. REGION |                                                                                       |                    | STATE                | PROJECT NO. | SHEET NO. | TOTAL SHEETS | RECORD DRAWING | |
|---|
|   |             |                                        | New   | Existing   |                |               |                  |             |                      |                  | Legend                        | Width (in) | Height (in) | Area (sq. ft.)                     | Type | Bid Item Number | Foundations | Posts  |                   | New Slipbases | Stringer |                   | Overhead        |                                                                                       | Structure Type     | # of Lights          | Remarks     | |
|   |             |                                        |       | Replace Panel   | Relocate Panel | Modify Legend | Remove To Remain |             |                      |                  |                               |            |             |                                    |      |                 |             | Type   | Total length (ft) |               | Type     | Total Length (ft) | Type            | # of Lights                                                                           | |
| |
| 82   | W143.49     | R3-4                                   | X     |   |                |               | X                |             |                      | WH               | No U-Turn Symbol              | 48         | 48          | 16.0                               | RWM  | 6080005         | 2           | 2 1/2T | 30                | 2             |          |                   |                 |                                                                                       |                    | Center in the median | |
|   | +           | R3-4                                   | X     |   |                |               | X                |             |                      | WH               | No U-Turn Symbol              | 48         | 48          | 16.0                               | RWM  | 6080005         |             |        |                   |               |          |                   |                 |                                                                                       |                    | Back to back         | |
| 81   | W143.00     | D10-3                                  | X     |   |                |               | X                | 12          | 4                    | GR               | MILE 143                      | 12         | 48          | 4.0                                |      | 7030095         | |
| 81   | W142.86     | R3-4                                   | X     |   |                |               | X                |             |                      | WH               | No U-Turn Symbol              | 48         | 48          | 16.0                               | RWM  | 6080005         | 2           | 2 1/2T | 30                | 2             |          |                   |                 |                                                                                       |                    | Center in the median | |
|   | +           | R3-4                                   | X     |   |                |               | X                |             |                      | WH               | No U-Turn Symbol              | 48         | 48          | 16.0                               | RWM  | 6080005         |             |        |                   |               |          |                   |                 |                                                                                       |                    | Back to back         | |
| 81, 114   | W142.05     | E1-5P                                  | X     |   |                |               |                  | 30          | 7                    | GR               | EXIT 139                      | 132        | 36          | 33.0                               | Ext  | 6080018         | 3           | W6X12  | 48                |               | T        | 12                | |
|   | +           | GUIDE                                  | X     |   |                |               |                  |             |                      |                  | Crookton Rd / 2 MILES         | 192        | 84          | 112.0                              | Ext  | 6080018         | |
| 80   | W142.00     | D10-3                                  | X     |   |                |               | X                | 12          | 4                    | GR               | MILE 142                      | 12         | 48          | 4.0                                |      | 7030095         | |
| 80   | W141.85     | R3-4                                   | X     |   |                |               | X                |             |                      | WH               | No U-Turn Symbol              | 48         | 48          | 16.0                               | RWM  | 6080005         | 2           | 2 1/2T | 30                | 2             |          |                   |                 |                                                                                       |                    | Center in the median | |
|   | +           | R3-4                                   | X     |   |                |               | X                |             |                      | WH               | No U-Turn Symbol              | 48         | 48          | 16.0                               | RWM  | 6080005         |             |        |                   |               |          |                   |                 |                                                                                       |                    | Back to back         | |
| 80, 114   | W141.05     | E1-5P                                  | X     |   |                |               | X                | 30          | 7                    | GR               | EXIT 139                      | 132        | 36          | 33.0                               | Ext  | 6080018         | 3           | W6X12  | 48                |               | T        | 12                | |
|   | +           | GUIDE                                  | X     |   |                |               | X                |             |                      |                  | Crookton Rd / 1 MILE          | 192        | 84          | 112.0                              | Ext  | 6080018         | |
| 79   | W141.00     | D10-3                                  | X     |   |                |               | X                | 12          | 4                    | GR               | MILE 141                      | 12         | 48          | 4.0                                |      | 7030095         | |
| 79   | W140.98     | R3-4                                   | X     |   |                |               | X                |             | 7                    | WH               | No U-Turn Symbol              | 48         | 48          | 16.0                               | RWM  | 6080005         | 2           | 2 1/2T | 30                | 2             |          |                   |                 |                                                                                       |                    | Center in the median | |
|   | +           | R3-4                                   | X     |   |                |               | X                |             | 7                    | WH               | No U-Turn Symbol              | 48         | 48          | 16.0                               | RWM  | 6080005         |             |        |                   |               |          |                   |                 |                                                                                       |                    | Back to back         | |
| 79   | W140.65     | W4-101                                 | X     |   |                |               | X                | 12          | 7                    | YL               | REGIONAL ALERT                | 84         | 48          | 28.0                               | F-DA | 6080010         | 2           | 2 1/2T | 22                | 2             |          |                   |                 |                                                                                       |                    | Folding sign         | |
|   |             |                                        |       |   |                |               |                  |             |                      |                  | ICE/MAY BE PRESENT/ON ROADWAY | |
| 79, 114   | W140.55     | E1-5P                                  | X     |   |                |               | X                | 30          | 7                    | BR               | EXIT 139                      | 132        | 36          | 33.0                               | Ext  | 6080018         | 2           | W6X12  | 32                | |
|   | +           | M1-102                                 | X     |   |                |               | X                |             |                      | BR               | U.S. Historic Route 66 Shield | 132        | 60          | 77.0                               | Ext  | 6080018         | |
| 79, 115   | W140.07     | E1-5P                                  | X     |   |                |               | X                | 30          | 7                    | GR               | EXIT 139                      | 132        | 36          | 33.0                               | Ext  | 6080018         | 3           | W8X18  | 63                |               | T        | 12                | |
|   | +           | GUIDE                                  | X     |   |                |               | X                |             |                      | GR               | Crookton / Rd Arrow           | 192        | 84          | 112.0                              | Ext  | 6080018         | |
| 78   | W140.03     | W13-2                                  | X     |   |                |               |                  | 12          | 7                    | YL               | EXIT 40 MPH                   | 48         | 60          | 20.0                               | RWM  | 6080005         | 2           | 2 1/2T | 29                | 2             | |
| 78   | W140.01     | D10-103                                | X     |   |                |               | X                | 4           | 4                    | GR               | OMRM 139C                     | 6          | 30          | 1.3                                |      | 7030090         | |
| 78   | W140.00     | D10-3                                  | X     |   |                |               | X                | 12          | 4                    | GR               | MILE 140                      | 12         | 48          | 4.0                                |      | 7030095         | |
| 78, 134   | W139.98     | E5-1a                                  | X     |   |                |               | X                |             | 7                    | GR               | EXIT 139 / Arrow              | 96         | 60          | 40.0                               | Ext  | 6080018         | 2           | S4X7.7 | 28                |               |          |                   |                 |                                                                                       | Center behind gore | |
| <div>NOTES:</div> <div>1. The contractor shall verify post lengths and elevations and cantilever column and mast arm lengths and elevations for Engineer's approval.</div> <div>2. The engineer may shift a sign in order to achieve a more desirable location.</div> <div>3. Quantities are approximate and for the contractor's information only.</div> <div>NOTE: Refer to Section 1007 - Retroreflective Sheeting of the specifications for sheeting type criteria.</div> <div>PANEL TYPES;<br/>RWM: Regulatory, Warning or Marker<br/>F-DA: Flat-sheet aluminum with demountable characters<br/>Ext: Aluminum extrusions</div> <div>BACKGROUND COLORS: RD = RED<br/>BK = BLACK<br/>BL = BLUE<br/>GR = GREEN<br/>YL = FLUORESCENT YELLOW<br/>BR = BROWN<br/>WH = WHITE<br/>OR = ORANGE</div> <div>STRINGER TYPES:<br/>P: Square-tube post<br/>T: T-section (WT 3x6)</div>   | |
| <table><tr><td>DESIGN</td><td>V. Roldan</td><td>DATE</td><td>12-16</td><td colspan="10">ARIZONA DEPARTMENT OF TRANSPORTATION<br/>INFRASTRUCTURE DELIVERY AND OPERATIONS DIVISION<br/>TRAFFIC DESIGN SECTION</td><td colspan="10">SIGN SUMMARY<br/>WESTBOUND MAINLINE</td><td colspan="4"></td></tr><tr><td>DRAWN</td><td>O. Z.</td><td>DATE</td><td>12-16</td><td colspan="10"></td><td colspan="10"></td><td colspan="4">EXPIRES 09/30/2018</td></tr><tr><td>CHECKED</td><td></td><td></td><td></td><td colspan="10"></td><td colspan="10"></td><td colspan="4">SHEET 11 OF 15</td></tr><tr><td>TEAM LEADER</td><td>S. Nides</td><td>DATE</td><td>12-16</td><td colspan="10" rowspan="2"></td><td colspan="10" rowspan="2"></td><td colspan="4"></td></tr><tr><td colspan="2">LOCATION</td><td colspan="25">I-40 CROOKTON - HISTORIC 66 (WILLIAMS)</td></tr><tr><td colspan="10">TRACS NO. H8703 OIC</td><td colspan="10"></td><td colspan="8">040-A(219)T</td><td colspan="4">OF</td></tr></table> |             |                                        DESIGN    | V. Roldan    | DATE           | 12-16 | ARIZONA DEPARTMENT OF TRANSPORTATION<br>INFRASTRUCTURE DELIVERY AND OPERATIONS DIVISION<br>TRAFFIC DESIGN SECTION |  |  |  |  |  |  |  |  |  | SIGN SUMMARY<br>WESTBOUND MAINLINE |  |  |  |  |  |  |  |  |  |  |  |  |  | DRAWN | O. Z. | DATE | 12-16 |  |  |  |  |  |  |  |  |  |  |  |  |  |  |  |  |  |  |  |  | EXPIRES 09/30/2018 |  |  |  | CHECKED |  |  |  |  |  |  |  |  |  |  |  |  |  |  |  |  |  |  |  |  |  |  |  | SHEET 11 OF 15 |  |  |  | TEAM LEADER | S. Nides | DATE | 12-16 |  |  |  |  |  |  |  |  |  |  |  |  |  |  |  |  |  |  |  |  |  |  |  |  | LOCATION |  | I-40 CROOKTON - HISTORIC 66 (WILLIAMS) |  |  |  |  |  |  |  |  |  |  |  |  |  |  |  |  |  |  |  |  |  |  |  |  | TRACS NO. H8703 OIC |  |  |  |  |  |  |  |  |  |  |  |  |  |  |  |  |  |  |  | 040-A(219)T |  |  |  |  |  |  |  | OF |  |  |  |
| DESIGN   | V. Roldan   | DATE                                   | 12-16 | ARIZONA DEPARTMENT OF TRANSPORTATION<br>INFRASTRUCTURE DELIVERY AND OPERATIONS DIVISION<br>TRAFFIC DESIGN SECTION |                |               |                  |             |                      |                  |                               |            |             | SIGN SUMMARY<br>WESTBOUND MAINLINE | |
| DRAWN   | O. Z.       | DATE                                   | 12-16 |   |                EXPIRES 09/30/2018                                                                    | |
| CHECKED   |             |                                        SHEET 11 OF 15                                                                        | |
| TEAM LEADER   | S. Nides    | DATE                                   | 12-16 | |
| LOCATION   |             | I-40 CROOKTON - HISTORIC 66 (WILLIAMS) | |
| TRACS NO. H8703 OIC   |             |                                        |       |   |                |               |                  |             |                      |                  |                               |            |             |                                    |      |                 |             |        |                   | 040-A(219)T   |          |                   |                 |                                                                                       |                    |                      |             | OF        | |

DATE

MADE BY

NO.2 DESCRIPTION OF REVISION

DATE

MADE BY

NO.1 DESCRIPTION OF REVISION

| Plan<br>Sht<br>No. | Sign<br>Number | Sign<br>Code   | Work               |                  |             |              |                 | Offset (ft)    | Mounting Height (ft) | Background Color | Panel                  |                                              |                   |               |          | Ground Mounted    |         |        |        |    |   | Overhead |  |  | <table><tr><td>F.H.W.A.<br/>REGION</td><td>STATE</td><td>PROJECT NO.</td><td>SHEET<br/>NO.</td><td>TOTAL<br/>SHEETS</td><td>RECORD DRAWING</td></tr><tr><td>9</td><td>ARIZ.</td><td>040-A(219)T</td><td>30</td><td>143</td><td></td></tr><tr><td colspan="6">040 YV 126</td></tr></table> |  |  |  |                      |  | F.H.W.A.<br>REGION | STATE | PROJECT NO. | SHEET<br>NO. | TOTAL<br>SHEETS | RECORD DRAWING | 9 | ARIZ. | 040-A(219)T | 30 | 143 |  | 040 YV 126 |  |  |  |  |  |
|---|
|                    |                |                | F.H.W.A.<br>REGION | STATE            | PROJECT NO. | SHEET<br>NO. | TOTAL<br>SHEETS |                |                      |                  | RECORD DRAWING         |                                              |                   
|                    |                |                | 9                  | ARIZ.            | 040-A(219)T | 30           | 143             | |
|                    |                |                | 040 YV 126         | |
| New                | Existing       |                |                    |                  | Legend      | Width (in)   | Height (in)     | Area (sq. ft.) | Type                 | Bid Item Number  | Foundations            | Posts                                        |                   | New Slipbases | Stringer |                   |         
|                    | Replace Panel  | Relocate Panel | Modify Legend      | Remove To Remain |             |              |                 |                |                      |                  |                        | Type                                         | Total length (ft) |               | Type     | Total Length (ft) |         |        
| |
| Remarks            | |
| 78                 | W139.86A       | 1101-1         |                    | X                |             |              |                 |                |                      | GR               | 15 FT 9 IN             | 84                                           | 24                | 14.0          | F-DA     | 6080025           |         |        |        |    |   |          |  |  |   |  |  |  | Mount on structure   |  |                    |       |             |              |                 |                |   |       |             |    |     |  |            |  |  |  |  |  |
| 78, 133            | W139.86B       | GUIDE          |                    | X                |             |              |                 |                |                      | GR               | Crookton Rd            | 108                                          | 24                | 18.0          | F-DA     | 6080025           |         |        |        |    |   |          |  |  |   |  |  |  | Mount on structure   |  |                    |       |             |              |                 |                |   |       |             |    |     |  |            |  |  |  |  |  |
| 78                 | W139.86C       | OM3-aL         |                    |                  |             |              |                 | X              |                      | YL               | TYPE 3-a               | 24                                           | 96                | 16.0          | RWM      |                   |         
| 78                 | W139.76        | W4-1R          |                    |                  |             |              | X               |                |                      |                  | Merge Symbol           |                                              |                   |               |          | 2020053           |         |        
| 78                 | W139.74        | W4-1R          | X                  |                  |             |              |                 |                | 12                   | 7                | YL                     | Merge Symbol                                 | 48                | 48            | 16.0     | RWM               | 6080005 | 2      | 2 1/2T | 30 | 2 |          |  
| 78                 | W139.63        | R16-101        |                    |                  |             |              | X               |                |                      |                  | BUCKLE UP IT'S THE LAW |                                              |                   |               | RWM      | 2020053           |         |        
|                    | +              | R9-101         |                    |                  |             |              | X               |                | 12                   | 7                | WH                     | Bicycle (Symbol) Use Shoulder Only           | 18                | 24            | 3.0      | RWM               | 6080005 | 1      | 2S     | 11 |   |          
| 78                 | W139.44        | R9-101         | X                  |                  |             |              |                 |                | 12                   | 7                | WH                     | Bicycle (Symbol) Use Shoulder Only           | 18                | 24            | 3.0      | RWM               | 6080005 | 1      | 2S     | 11 |   |          
| 78                 | W139.34        | M3-4           | X                  |                  |             |              | X               |                | 6                    | 7                | BL                     | WEST                                         | 36                | 18            | 4.5      | RWM               | 6080005 | 1      | 2 1/2T | 15 |   |          |  |  |   |  |  |  | Behind guardrail     |  |                    |       |             |              |                 |                |   |       |             |    |     |  |            |  |  |  |  |  |
|                    | +              | M1-1a(40)      | X                  |                  |             |              | X               |                |                      | BL               | INTERSTATE 40          | 36                                           | 36                | 9.0           | RWM      | 6080005           |         |        
| 78                 | W139.13        | R2-1(75)       | X                  |                  |             |              | X               |                | 12                   | 7                | WH                     | SPEED LIMIT 75                               | 48                | 60            | 20.0     | RWM               | 6080005 | 2      | 2 1/2T | 28 | 2 |          |  
| 77                 | W139.00        | D10-3          | X                  |                  |             |              | X               |                | 12                   | 4                | GR                     | MILE 139                                     | 12                | 48            | 4.0      |                   | 7030095 |        |        
| 77, 132            | W138.87        | Guide          | X                  |                  |             |              | X               |                | 30                   | 7                | GR                     | Seligman 16<br>Kingman 86<br>Los Angeles 406 | 228               | 96            | 152.0    | Ext               | 6080018 | 3      | W6X12  | 51 |   |          
| 77                 | W138.60        | R3-4           | X                  |                  |             |              | X               |                |                      | WH               | No U-Turn Symbol       | 48                                           | 48                | 16.0          | RWM      | 6080005           | 2       | 2 1/2T | 30     | 2  |   |          |  |  |   |  |  |  | Center in the median |  |                    |       |             |              |                 |                |   |       |             |    |     |  |            |  |  |  |  |  |
|                    | +              | R3-4           | X                  |                  |             |              | X               |                |                      | WH               | No U-Turn Symbol       | 48                                           | 48                | 16.0          | RWM      | 6080005           |         |        |        |    |   |          |  |  |   |  |  |  | Back to back         |  |                    |       |             |              |                 |                |   |       |             |    |     |  |            |  |  |  |  |  |
| 77                 | W138.11R       | W8-5           | X                  |                  |             |              | X               |                | 12                   | 7                | YL                     | Slippery When Wet Symbol                     | 48                | 48            | 16.0     | RWM               | 6080005 | 2      | 2 1/2T | 32 | 2 |          |  
|                    |                | W16-104P       | X                  |                  |             |              | X               |                |                      | YL               | NEXT 6 / MILES         | 48                                           | 24                | 8.0           | RWM      | 6080005           |         |        
| 77                 | W138.11L       | W8-5           | X                  |                  |             |              |                 |                | 12                   | 7                | YL                     | Slippery When Wet Symbol                     | 48                | 48            | 16.0     | RWM               | 6080005 | 2      | 2 1/2T | 32 | 2 |          |  
|                    |                | W16-104P       | X                  |                  |             |              |                 |                |                      | YL               | NEXT 6 / MILES         | 48                                           | 24                | 8.0           | RWM      | 6080005           |         |        
| 76                 | W138.00        | D10-3          | X                  |                  |             |              | X               |                | 12                   | 4                | GR                     | MILE 138                                     | 12                | 48            | 4.0      |                   | 7030095 |        |        
| 76                 | W137.00        | D10-3          | X                  |                  |             |              | X               |                | 6                    | 4                | GR                     | MILE 137                                     | 12                | 48            | 4.0      |                   | 7030095 |        |        |    |   |          |  |  |   |  |  |  | Behind guardrail     |  |                    |       |             |              |                 |                |   |       |             |    |     |  |            |  |  |  |  |  |

|                 |       |             |           |              |                |
|-----------------|-------|-------------|-----------|--------------|----------------|
| F.H.W.A. REGION | STATE | PROJECT NO. | SHEET NO. | TOTAL SHEETS | RECORD DRAWING |
| 9               | ARIZ. | 040-A(219)T | 30        | 143          |                |

040 YV 126

- NOTES:
- The contractor shall verify post lengths and elevations and cantilever column and mast arm lengths and elevations for Engineer's approval.
  - The engineer may shift a sign in order to achieve a more desirable location.
  - Quantities are approximate and for the contractor's information only.


NOTE: Refer to Section 1007 - Retroreflective Sheeting of the specifications for sheeting type criteria.

PANEL TYPES:  
RWM: Regulatory, Warning or Marker  
F-DA: Flat-sheet aluminum with demountable characters  
Ext: Aluminum extrusions

BACKGROUND COLORS:  
RD = RED  
BK = BLACK  
BL = BLUE  
GR = GREEN  
YL = FLUORESCENT YELLOW  
BR = BROWN  
WH = WHITE  
OR = ORANGE

STRINGER TYPES:  
P: Square-tube post  
T: T-section (WT 3x6)

|                     |           |       |   |
|---------------------|-----------|-------|---|
|                     | NAME      | DATE  | ARIZONA DEPARTMENT OF TRANSPORTATION<br>INFRASTRUCTURE DELIVERY AND OPERATIONS DIVISION<br>TRAFFIC DESIGN SECTION |
| DESIGN              | V. Roldan | 12-16 |   |
| DRAWN               | O. Z.     | 12-16 |   |
| CHECKED             |           |       |   |
| TEAM LEADER         | S. Nides  | 12-16 |   |
|                     |           |       | SIGN SUMMARY<br>WESTBOUND MAINLINE                                                                                |
|                     |           |       |   |
|                     |           |       |   |
| LOCATION            |           |       | I-40 CROOKTON - HISTORIC 66 (WILLIAMS)                                                                            |
|                     |           |       |   |
| TRACS NO. H8703 01C |           |       | O40-A(219)T   |

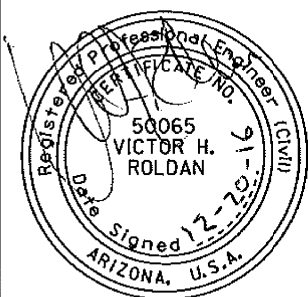

EXPIRES 09/30/2018  
SHEET 12 OF 15

OF

DATE  
MADE BY  
NO.2 DESCRIPTION OF REVISION  
DATE  
MADE BY  
NO.1 DESCRIPTION OF REVISION

| Plan<br>Sht<br>No. | Sign<br>Number | Sign<br>Code   | Work               |        |             |              |                 |                | Offset (ft)    | Mounting Height (ft) | Background Color                                | Panel       |       |                   |               |          | Ground Mounted    |        |    |   |  |  | Overhead |  |                      | <table><tr><td>F.H.W.A.<br/>REGION</td><td>STATE</td><td>PROJECT NO.</td><td>SHEET<br/>NO.</td><td>TOTAL<br/>SHEETS</td><td>RECORD DRAWING</td></tr><tr><td>9</td><td>ARIZ.</td><td>040-A(219)T</td><td>31</td><td>143</td><td></td></tr><tr><td colspan="6">040 YV 126</td></tr></table> |  |  |  |  |  | F.H.W.A.<br>REGION | STATE | PROJECT NO. | SHEET<br>NO. | TOTAL<br>SHEETS | RECORD DRAWING | 9 | ARIZ. | 040-A(219)T | 31 | 143 |  | 040 YV 126 |  |  |  |  |  |
|---|
|                    |                |                | F.H.W.A.<br>REGION | STATE  | PROJECT NO. | SHEET<br>NO. | TOTAL<br>SHEETS | RECORD DRAWING | |
|                    |                |                | 9                  | ARIZ.  | 040-A(219)T | 31           | 143             | |
|                    |                |                | 040 YV 126         | |
| New                | Existing       |                |                    |        |             | Legend       | Width (in)      | Height (in)    | Area (sq. ft.) | Type                 | Bid Item Number                                 | Foundations | Posts |                   | New Slipbases | Stringer |                   |        
|                    | Replace Panel  | Relocate Panel | Modify Legend      | Remove | To Remain   |              |                 |                |                |                      |                                                 |             | Type  | Total length (ft) |               | Type     | Total Length (ft) |        |    
| |
| Remarks            | |
| 75                 | W136.91        | R3-4           | X                  |        |             |              | X               |                |                | WH                   | No U-Turn Symbol                                | 48          | 48    | 16.0              | RWM           | 6080005  | 2                 | 2 1/2T | 30 | 2 |  |  |          |  | Center in the median |   |  
|                    | +              | R3-4           | X                  |        |             |              | X               |                |                | WH                   | No U-Turn Symbol                                | 48          | 48    | 16.0              | RWM           | 6080005  |                   |        |    |   |  |  |          |  | Back to back         |   |  
| 74                 | W136.00        | D10-3          | X                  |        |             |              | X               | 12             | 4              | GR                   | MILE 136                                        | 12          | 48    | 4.0               |               | 7030095  |                   |        
| 74                 | W135.49        | R3-4           | X                  |        |             |              | X               |                |                | WH                   | No U-Turn Symbol                                | 48          | 48    | 16.0              | RWM           | 6080005  | 2                 | 2 1/2T | 30 | 2 |  |  |          |  | Center in the median |   |  
|                    | +              | R3-4           | X                  |        |             |              | X               |                |                | WH                   | No U-Turn Symbol                                | 48          | 48    | 16.0              | RWM           | 6080005  |                   |        |    |   |  |  |          |  | Back to back         |   |  
| 73                 | W135.00        | D10-3          | X                  |        |             |              | X               | 12             | 4              | GR                   | MILE 135                                        | 12          | 48    | 4.0               |               | 7030095  |                   |        
| 72                 | W134.00        | D10-3          | X                  |        |             |              | X               | 12             | 4              | GR                   | MILE 134                                        | 12          | 48    | 4.0               |               | 7030095  |                   |        
| 72                 | W133.81        | R3-4           | X                  |        |             |              | X               |                |                | WH                   | No U-Turn Symbol                                | 48          | 48    | 16.0              | RWM           | 6080005  | 2                 | 2 1/2T | 30 | 2 |  |  |          |  | Center in the median |   |  
|                    | +              | R3-4           | X                  |        |             |              | X               |                |                | WH                   | No U-Turn Symbol                                | 48          | 48    | 16.0              | RWM           | 6080005  |                   |        |    |   |  |  |          |  | Back to back         |   |  
| 72                 | W133.78R       | W11-20         | X                  |        |             |              | X               | 12             | 7              | YL                   | Eik                                             | 48          | 48    | 16.0              | RWM           | 6080005  | 2                 | 2 1/2T | 32 | 2 |  |  
|                    | +              | W16-104aP      | X                  |        |             |              | X               |                |                | YL                   | NEXT 10 / MILES                                 | 48          | 24    | 8.0               | RWM           | 6080005  |                   |        
| 72                 | W133.78L       | W11-20         | X                  |        |             |              | X               | 12             | 7              | YL                   | Eik                                             | 48          | 48    | 16.0              | RWM           | 6080005  | 2                 | 2 1/2T | 32 | 2 |  |  
|                    | +              | W16-104aP      | X                  |        |             |              | X               |                |                | YL                   | NEXT 10 / MILES                                 | 48          | 24    | 8.0               | RWM           | 6080005  |                   |        
| 72                 | W133.04        | D8-1           |                    |        |             |              | X               |                |                | GR                   | WEIGH / STATION / 1 MILE                        | 96          | 84    | 56.0              |               | 2020053  |                   |        
| 71                 | W133.00        | D10-3          | X                  |        |             |              | X               | 12             | 4              | GR                   | MILE 133                                        | 12          | 48    | 4.0               |               | 7030095  |                   |        
| 71                 | W132.56        | R3-4           | X                  |        |             |              | X               |                |                |                      | No U-Turn Symbol                                | 48          | 48    | 16.0              | RWM           | 6080005  | 2                 | 2 1/2T | 30 | 2 |  |  |          |  | Center in the median |   |  
|                    | +              | R3-4           | X                  |        |             |              | X               |                |                |                      | No U-Turn Symbol                                | 48          | 48    | 16.0              | RWM           | 6080005  |                   |        |    |   |  |  |          |  | Back to back         |   |  
| 71                 | W132.47        | R13-101        |                    |        |             |              | X               |                |                | BK                   | COMMERCIAL<br>VEHICLES<br>MUST STOP<br>1/2 MILE | 120         | 96    | 80.0              |               | 2020053  |                   |        
| 71                 | +              | D5-103         |                    |        |             |              | X               |                |                | OR                   | CLOSED                                          | 48          | 18    | 6.0               |               | 2020053  |                   |        
|                    | +              |                |                    |        |             |              | X               |                |                |                      | OPEN                                            | 48          | 18    | 6.0               |               | 2020053  |                   |        
| 71                 | W132.08        |                |                    |        |             |              | X               |                |                | WH                   | No Parking Symbol                               |             |       |                   |               | 2020053  |                   |        
|                    |                |                |                    |        |             |              | X               |                |                |                      | Left Arrow                                      |             |       |                   |               | 2020053  |                   |        
| 70                 | W132.06        |                |                    |        |             |              | X               |                |                | WH                   | No Parking Symbol                               |             |       |                   |               | 2020053  |                   |        
|                    |                |                |                    |        |             |              | X               |                |                |                      | Two Way Arrow                                   |             |       |                   |               | 2020053  |                   |        

|                    |       |             |              |                 |                |
|--------------------|-------|-------------|--------------|-----------------|----------------|
| F.H.W.A.<br>REGION | STATE | PROJECT NO. | SHEET<br>NO. | TOTAL<br>SHEETS | RECORD DRAWING |
| 9                  | ARIZ. | 040-A(219)T | 31           | 143             |                |

040 YV 126


- NOTES:
- The contractor shall verify post lengths and elevations and cantilever column and mast arm lengths and elevations for Engineer's approval.
  - The engineer may shift a sign in order to achieve a more desirable location.
  - Quantities are approximate and for the contractor's information only.

NOTE: Refer to Section 1007 - Retroreflective Sheeting of the specifications for sheeting type criteria.

PANEL TYPES:  
RWM: Regulatory, Warning or Marker  
F-DA: Flat-sheet aluminum with demountable characters  
Ext: Aluminum extrusions

BACKGROUND COLORS:  
RD = RED  
BK = BLACK  
BL = BLUE  
GR = GREEN  
YL = FLUORESCENT YELLOW  
BR = BROWN  
WH = WHITE  
OR = ORANGE

STRINGER TYPES:  
P: Square-tube post  
T: T-section (WT 3x6)
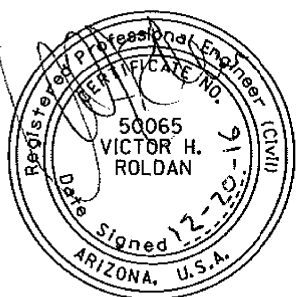
|                     |           |       |   |                                                                                       |  |
|---------------------|-----------|-------|---|---------------------------------------------------------------------------------------|--|
| DESIGN              | V. Roldan | 12-16 | ARIZONA DEPARTMENT OF TRANSPORTATION<br>INFRASTRUCTURE DELIVERY AND OPERATIONS DIVISION<br><b>TRAFFIC DESIGN SECTION</b> |  |  |
| DRAWN               | O. Z.     | 12-16 |   |                                                                                       |  |
| CHECKED             |           |       |   |                                                                                       |  |
| TEAM LEADER         | S. Nides  | 12-16 |   |                                                                                       |  |
| LOCATION            |           |       | I-40 CROOKTON - HISTORIC 66 (WILLIAMS)                                                                                   |                                                                                       |  |
| TRACS NO. H8703 01C |           |       | 040-A(219)T   |                                                                                       |  |
|                     |           |       | SHEET 13 OF 15   |                                                                                       |  |
|                     |           |       | OF   |                                                                                       |  |

DATE  
MADE BY  
NO.1 DESCRIPTION OF REVISION  
DATE  
MADE BY  
NO.2 DESCRIPTION OF REVISION  
| Work   |               |                |               |        | Offset (ft) | Mounting Height (ft) | Background Color | Panel                   |   |             |                |      | Ground Mounted  |             |           |      |               |                   |      | Overhead       |             |                   | Remarks              |  |             
|---|
|   |                |              | New   | Existing      |                |               |        |             |                      |                  | Legend                  | Width (in)   | Height (in) | Area (sq. ft.) | Type | Bid Item Number | Foundations | Posts     |      | New Slipbases | Stringer          |      | Structure Type | # of Lights |                   |                      
|   |                |              |   | Replace Panel | Relocate Panel | Modify Legend | Remove |             |                      |                  |                         |   |             |                |      |                 |             | To Remain | Type |               | Total length (ft) | Type |                |             | Total Length (ft) |                      |  
| |
| 70   | W132.04        |              |   |               |                | X             |        |             |                      | WH               | No Parking Symbol       |   |             |                |      | 2020053         | |
|   |                |              |   |               |                |               | X      |             |                      |                  | Two Way Arrow           |   |             |                |      | 2020053         | |
| 70   | W132.01A       |              |   |               |                |               | X      |             |                      | WH               | No Parking Symbol       |   |             |                |      | 2020053         | |
|   |                |              |   |               |                |               | X      |             |                      |                  | Right Arrow             |   |             |                |      | 2020053         | |
| 70   | W132.01B       | D10-103      | X   |               |                |               | X      | 4           | 4                    | GR               | OMRM 132S               | 6   | 30          | 1.3            |      | 7030090         | |
| 70   | W132.00        | D10-3        | X   |               |                |               | X      | 12          | 4                    | GR               | MILE 132                | 12   | 48          | 4.0            |      | 7030095         | |
| 70   | W131.99        | D8-3a        |   |               |                |               | X      |             |                      | GR               | WEIGH / STATION / Arrow | 84   | 84          | 49.0           |      | 2020053         | |
|   | +              | D5-103       |   |               |                |               | X      |             |                      | OR               | CLOSED                  | 48   | 18          | 6.0            |      | 2020053         | |
|   | +              |              |   |               |                |               | X      |             |                      |                  | OPEN                    | 48   | 18          | 6.0            |      | 2020053         | |
| 70   | W131.76        |              |   |               |                |               | X      |             |                      |                  | Merge Symbol            |   |             |                |      | 2020053         | |
| 70   | W131.75        |              |   |               |                |               | X      |             |                      | WH               | No Parking Symbol       |   |             |                |      | 2020053         | |
|   |                |              |   |               |                |               | X      |             |                      |                  | Left Arrow              |   |             |                |      | 2020053         | |
| 70   | W131.73        |              |   |               |                |               | X      |             |                      | WH               | No Parking Symbol       |   |             |                |      | 2020053         | |
|   |                |              |   |               |                |               | X      |             |                      |                  | Two Way Arrow           |   |             |                |      | 2020053         | |
| 70   | W131.69        |              |   |               |                |               | X      |             |                      | WH               | No Parking Symbol       |   |             |                |      | 2020053         | |
|   |                |              |   |               |                |               | X      |             |                      |                  | Two Way Arrow           |   |             |                |      | 2020053         | |
| 70   | W131.63        |              |   |               |                |               | X      |             |                      | WH               | No Parking Symbol       |   |             |                |      | 2020053         | |
|   |                |              |   |               |                |               | X      |             |                      |                  | Right Arrow             |   |             |                |      | 2020053         | |
| 69   | W131.00        | D10-3        | X   |               |                |               | X      | 12          | 4                    | GR               | MILE 131                | 12   | 48          | 4.0            |      | 7030095         | |
| 69   | W130.41        | R3-4         | X   |               |                |               | X      |             | 7                    | WH               | No U-Turn Symbol        | 48   | 48          | 16.0           | RWM  | 6080005         | 2           | 2 1/2T    | 30   | 2             |                   |      |                |             |                   | Center in the median |  |             
|   | +              | R3-4         | X   |               |                |               | X      |             | 7                    | WH               | No U-Turn Symbol        | 48   | 48          | 16.0           | RWM  | 6080005         |             |           |      |               |                   |      |                |             |                   | Back to back         |  |             
| 68   | W130.00        | D10-3        | X   |               |                |               | X      | 12          |                      | GR               | MILE 130                |   |             |                |      | 7030095         | |
| 68   | W129.91        | R3-4         | X   |               |                |               | X      | 12          | 7                    | WH               | No U-Turn Symbol        | 48   | 48          | 16.0           | RWM  | 6080005         | 2           | 2 1/2T    | 30   | 2             | |
| 67   | W129.00        | D10-3        | X   |               |                |               | X      | 12          | 4                    | GR               | MILE 129                | 12   | 48          | 4.0            |      | 7030095         | |
| 66   | W128.00        | D10-3        | X   |               |                |               | X      | 12          | 4                    | GR               | MILE 128                | 12   | 48          | 4.0            |      | 7030095         | |
| <div>NOTES:<br/>1. The contractor shall verify post lengths and elevations and cantilever column and mast arm lengths and elevations for Engineer's approval.<br/>2. The engineer may shift a sign in order to achieve a more desirable location.<br/>3. Quantities are approximate and for the contractor's information only.</div> <div>NOTE: Refer to Section 1007 - Retroreflective Sheeting of the specifications for sheeting type criteria.<br/><br/>PANEL TYPES;<br/>RWM: Regulatory, Warning or Marker<br/>F-DA: Flat-sheet aluminum with demountable characters<br/>Ext: Aluminum extrusions</div> <div>BACKGROUND COLORS:<br/>RD = RED<br/>BK = BLACK<br/>BL = BLUE<br/>GR = GREEN<br/>YL = FLUORESCENT YELLOW<br/>BR = BROWN<br/>WH = WHITE<br/>OR = ORANGE</div> <div>STRINGER TYPES:<br/>P: Square-tube post<br/>T: T-section (WT 3x6)</div> | |
|   |                |              |   |               |                |               |        |             |                      |                  |                         | <table><tr><td></td><td>NAME</td><td>DATE</td><td colspan="3" rowspan="4">ARIZONA DEPARTMENT OF TRANSPORTATION<br/>INFRASTRUCTURE DELIVERY AND OPERATIONS DIVISION<br/>TRAFFIC DESIGN SECTION</td></tr><tr><td>DESIGN</td><td>V. Roldan</td><td>12-16</td></tr><tr><td>DRAWN</td><td>O. Z.</td><td>12-16</td></tr><tr><td>CHECKED</td><td></td><td></td></tr><tr><td>TEAM LEADER</td><td>S. Nides</td><td>12-16</td><td colspan="3" rowspan="2">SIGN SUMMARY<br/>WESTBOUND MAINLINE</td></tr><tr><td colspan="3">LOCATION</td></tr><tr><td colspan="3">I-40 CROOKTON - HISTORIC 66 (WILLIAMS)</td><td colspan="3" rowspan="2">EXPIRES 09/30/2018<br/>SHEET 14 OF 15</td></tr><tr><td colspan="3">TRACS NO. H8703 01C</td></tr></table> |             |                |      |                 |             |           |      |               |                   |      |                |             |                   |                      |  |             | NAME | DATE       | ARIZONA DEPARTMENT OF TRANSPORTATION<br>INFRASTRUCTURE DELIVERY AND OPERATIONS DIVISION<br>TRAFFIC DESIGN SECTION |  |  | DESIGN | V. Roldan | 12-16 | DRAWN | O. Z. | 12-16 | CHECKED |  |  | TEAM LEADER | S. Nides | 12-16 | SIGN SUMMARY<br>WESTBOUND MAINLINE |  |  | LOCATION |  |  | I-40 CROOKTON - HISTORIC 66 (WILLIAMS) |  |  | EXPIRES 09/30/2018<br>SHEET 14 OF 15 |  |  | TRACS NO. H8703 01C |  |  |
|   | NAME           | DATE         | ARIZONA DEPARTMENT OF TRANSPORTATION<br>INFRASTRUCTURE DELIVERY AND OPERATIONS DIVISION<br>TRAFFIC DESIGN SECTION | |
| DESIGN   | V. Roldan      | 12-16        | |
| DRAWN   | O. Z.          | 12-16        | |
| CHECKED   | |
| TEAM LEADER   | S. Nides       | 12-16        | SIGN SUMMARY<br>WESTBOUND MAINLINE                                                                                | |
| LOCATION   | |
| I-40 CROOKTON - HISTORIC 66 (WILLIAMS)   |                |              | EXPIRES 09/30/2018<br>SHEET 14 OF 15                                                                              | |
| TRACS NO. H8703 01C   | |
|   |                |              |   |               |                |               |        |             |                      |                  |                         | <table><tr><td colspan="2">040-A(219)T</td><td colspan="2">040 YV 126</td></tr></table>   |             |                |      |                 |             |           |      |               |                   |      |                |             |                   |                      |  | 040-A(219)T |      | 040 YV 126 |   |  
| 040-A(219)T   |                | 040 YV 126   | |
|   |                |              |   |               |                |               |        |             |                      |                  |                         | <table><tr><td colspan="2">OF</td></tr></table>   |             |                |      |                 |             |           |      |               |                   |      |                |             |                   |                      |  | OF          |      |            
| OF   | |

| NO.1 | DESCRIPTION OF REVISION | MADE BY | DATE | NO.2 | DESCRIPTION OF REVISION | MADE BY | DATE |
|------|-------------------------|---------|------|------|-------------------------|---------|------|
|------|-------------------------|---------|------|------|-------------------------|---------|------|

| Plan<br>Sht<br>No. | Sign<br>Number | Sign<br>Code | Work |               |                |               |                  | Offset (ft) | Mounting Height (ft) | Background Color | Panel            |            |             |                |      | Ground Mounted  |             |        |                   |               |                   |  |                | Overhead    |  |  | Remarks              |
|--------------------|----------------|--------------|------|---------------|----------------|---------------|------------------|-------------|----------------------|------------------|------------------|------------|-------------|----------------|------|-----------------|-------------|--------|-------------------|---------------|-------------------|--|----------------|-------------|--|--|----------------------|
|                    |                |              | New  | Existing      |                |               |                  |             |                      |                  | Legend           | Width (in) | Height (in) | Area (sq. ft.) | Type | Bid Item Number | Foundations | Posts  |                   | New Slipbases | Stringer          |  | Structure Type | # of Lights |  |  |                      |
|                    |                |              |      | Replace Panel | Relocate Panel | Modify Legend | Remove To Remain |             |                      |                  |                  |            |             |                |      |                 |             | Type   | Total length (ft) |               | Total Length (ft) |  |                |             |  |  |                      |
|                    |                
| 66                 | W127.77        | R3-4         | X    |               |                |               | X                | 12          | 7                    | WH               | No U-Turn Symbol | 48         | 48          | 16.0           | RWM  | 6080005         | 2           | 2 1/2T | 30                | 2             |                   |  |                |             |  |  |                      |
| 66                 | W127.29        | R3-4         | X    |               |                |               | X                |             | 7                    | WH               | No U-Turn Symbol | 48         | 48          | 16.0           | RWM  | 6080005         | 2           | 2 1/2T | 30                | 2             |                   |  |                |             |  |  | Center in the median |
|                    | +              | R3-4         | X    |               |                |               | X                |             | 7                    | WH               | No U-Turn Symbol | 48         | 48          | 16.0           | RWM  | 6080005         |             |        |                   |               |                   |  |                |             |  |  | Back to back         |
| 65                 | W127.00        | D10-3        | X    |               |                |               | X                | 12          | 4                    | GR               | MILE 127         | 12         | 48          | 4.0            |      | 7030095         |             |        |                   |               |                   |  |                |             |  |  |                      |
| 65                 | W126.86        | R3-4         | X    |               |                |               | X                |             | 7                    | WH               | No U-Turn Symbol | 48         | 48          | 16.0           | RWM  | 6080005         | 2           | 2 1/2T | 30                | 2             |                   |  |                |             |  |  | Center in the median |
|                    | +              | R3-4         | X    |               |                |               | X                |             | 7                    | WH               | No U-Turn Symbol | 48         | 48          | 16.0           | RWM  | 6080005         |             |        |                   |               |                   |  |                |             |  |  | Back to back         |
| 65                 | W126.63        |              |      |               |                |               |                  | X           |                      | WH               | TCS              |            |             |                |      |                 |             |        |                   |               |                   |  |                |             |  |  |                      |
| 64                 | W126.00        | D10-3        | X    |               |                |               | X                |             |                      | GR               | MILE 126         | 12         | 48          | 4.0            |      | 7030095         |             |        |                   |               |                   |  |                |             |  |  |                      |
|                    |                
DATE

MADE BY

NO.2 DESCRIPTION OF REVISION

DATE

MADE BY

NO.1 DESCRIPTION OF REVISION

| Plan<br>Sht<br>No.   | Sign<br>Number | Sign<br>Code | Work |               |                |               |                  |      | Offset (ft) | Mounting Height (ft) | Background Color | Panel   |            |             |                |      | Ground Mounted  |             |                   |      |               |                   |                |   |  |         | F.H.W.A. REGION<br>9 ARIZ. PROJECT NO. 040-A(219)T SHEET NO. 34 TOTAL SHEETS 143 RECORD DRAWING |  |  |  |                             |  |  |  |  |  |  |  |  |
|---|
|   |                |              | New  | Existing      |                |               |                  |      |             |                      |                  | Legend   | Width (in) | Height (in) | Area (sq. ft.) | Type | Bid Item Number | Foundations | Posts             |      | New Slipbases | Stringer          |                | Overhead   |  | Remarks |                                                                                                 |  |  |  |                             |  |  |  |  |  |  |  |  |
|   |                |              |      | Replace Panel | Relocate Panel | Modify Legend | Remove To Remain | Type |             |                      |                  |   |            |             |                |      |                 |             | Total length (ft) | Type |               | Total Length (ft) | Structure Type | # of Lights   |  |         |                                                                                                 |  |  |  |                             |  |  |  |  |  |  |  |  |
| |
| 100   | C139-1         | W3-1         | X    |               |                |               | X                |      | 12          | 7                    | YL               | Stop Ahead Symbol   | 36         | 36          | 9.0            | RWM  | 6080005         | 1           | 2                 | 1/2T | 12            | 1                 |                |   |  |         |                                                                                                 |  |  |  |                             |  |  |  |  |  |  |  |  |
| 100   | C139-2         | W3-1         |      |               |                |               | X                |      |             |                      |                  | Stop Ahead Symbol   | 36         | 36          | 9.0            | RWM  | 2020053         |             |                   
| 100   | C139-3         | R5-1a        | X    |               |                |               | X                |      | 6           | 7                    | RD               | Wrong Way   | 48         | 36          | 12.0           | RWM  | 6080005         | 2           | 2                 | 1/2S | 25            |                   |                |   |  |         |                                                                                                 |  |  |  | Behind guardrail            |  |  |  |  |  |  |  |  |
| 100   | C139-4         | R5-1a        | X    |               |                |               | X                |      | 6           | 7                    | RD               | Wrong Way   | 48         | 36          | 12.0           | RWM  | 6080005         | 2           | 2                 | 1/2S | 25            |                   |                |   |  |         |                                                                                                 |  |  |  | Behind guardrail            |  |  |  |  |  |  |  |  |
| 100   | C139-5         | R1-1         | X    |               |                |               | X                |      | 12          | 7                    | RD               | STOP   | 42         | 42          | 12.3           | RWM  | 6080005         | 1           | 2                 | 1/2T | 12            | 1                 |                |   |  |         |                                                                                                 |  |  |  |                             |  |  |  |  |  |  |  |  |
|   | +              | R5-1         |      |               |                |               | X                |      |             |                      | WH               | DO NOT ENTER   | 30         | 30          | 6.3            | RWM  | 2020053         |             |                   
| 100   | C139-5a        | R5-1         | X    |               |                |               |                  |      | 12          | 7                    | RD               | DO NOT ENTER   | 48         | 48          | 16.0           | RWM  | 6080005         | 2           | 2                 | 1/2T | 28            | 2                 |                |   |  |         |                                                                                                 |  |  |  | Side by side with stop sign |  |  |  |  |  |  |  |  |
|   | +              | R5-1a        | X    |               |                |               |                  |      |             |                      | WH               | WRONG WAY   | 48         | 36          | 12.0           | RWM  | 6080005         |             |                   
| 100   | C139-6         | R1-1         | X    |               |                |               | X                |      | 12          | 7                    | RD               | STOP   | 42         | 42          | 12.3           | RWM  | 6080005         | 1           | 2                 | 1/2T | 12            | 1                 |                |   |  |         |                                                                                                 |  |  |  |                             |  |  |  |  |  |  |  |  |
|   | +              | R5-1         |      |               |                |               | X                |      |             |                      | WH               | DO NOT ENTER   | 30         | 30          | 6.3            | RWM  | 2020053         |             |                   
| 100   | C139-6a        | R5-1         | X    |               |                |               |                  |      |             | 7                    | RD               | DO NOT ENTER   | 48         | 48          | 16.0           | RWM  | 6080005         | 2           | 2                 | 1/2T | 28            | 2                 |                |   |  |         |                                                                                                 |  |  |  | Side by side with stop sign |  |  |  |  |  |  |  |  |
|   | +              | R5-1a        | X    |               |                |               |                  |      |             |                      | WH               | WRONG WAY   | 48         | 36          | 12.0           | RWM  | 6080005         |             |                   
| 100   | C139-7         | R6-1L        | X    |               |                |               | X                |      | 12          | 7                    | BK               | ONE WAY (Left)   | 36         | 12          | 3.0            | RWM  | 6080005         | 1           |                   | 2S   | 10            |                   |                |   |  |         |                                                                                                 |  |  |  | Behind guardrail            |  |  |  |  |  |  |  |  |
|   | +              | R6-1R        | X    |               |                |               | X                |      | 12          | 7                    | BK               | ONE WAY (Right)   | 36         | 12          | 3.0            | RWM  | 6080005         |             |                   |      |               |                   |                |   |  |         |                                                                                                 |  |  |  | Back to back                |  |  |  |  |  |  |  |  |
| 100   | C139-8         | W1-1L        | X    |               |                |               | X                |      | 6           | 7                    | YL               | LEFT TURN SYMBOL   | 30         | 30          | 6.3            | RWM  | 6080005         | 1           | 2                 | 1/2T | 14            |                   |                |   |  |         |                                                                                                 |  |  |  | Behind guardrail            |  |  |  |  |  |  |  |  |
|   | +              | W13-1P(20)   | X    |               |                |               | X                |      |             |                      | YL               | 15 MPH   | 18         | 18          | 2.3            | RWM  | 6080005         |             |                   
| 100   | C139-9a        | W1-8R        | X    |               |                |               | X                |      | 6           | 5                    | YL               | Right Chevron   | 18         | 24          | 3.0            | RWM  | 6080005         | 1           |                   | 2S   | 11            |                   |                |   |  |         |                                                                                                 |  |  |  | Behind guardrail            |  |  |  |  |  |  |  |  |
| 100   | C139-9b        | W1-8R        | X    |               |                |               | X                |      | 6           | 5                    | YL               | Right Chevron   | 18         | 24          | 3.0            | RWM  | 6080005         | 1           |                   | 2S   | 11            |                   |                |   |  |         |                                                                                                 |  |  |  | Behind guardrail            |  |  |  |  |  |  |  |  |
| 100   | C139-9c        | W1-8R        | X    |               |                |               | X                |      | 6           | 5                    | YL               | Right Chevron   | 18         | 24          | 3.0            | RWM  | 6080005         | 1           |                   | 2S   | 11            |                   |                |   |  |         |                                                                                                 |  |  |  | Behind guardrail            |  |  |  |  |  |  |  |  |
| 100   | C139-9d        | W1-8R        | X    |               |                |               | X                |      | 6           | 5                    | YL               | Right Chevron   | 18         | 24          | 3.0            | RWM  | 6080005         | 1           |                   | 2S   | 11            |                   |                |   |  |         |                                                                                                 |  |  |  | Behind guardrail            |  |  |  |  |  |  |  |  |
| 100   | C139-10        | W1-6L        | X    |               |                |               | X                |      | 6           | 7                    | YL               | Left Arrow   | 48         | 24          | 8.0            | RWM  | 6080005         | 1           | 2                 | 1/2S | 11            |                   |                |   |  |         |                                                                                                 |  |  |  | Behind guardrail            |  |  |  |  |  |  |  |  |
| 100   | C139-11        | W1-6R        | X    |               |                |               | X                |      | 6           | 7                    | YL               | Right Arrow   | 48         | 24          | 8.0            | RWM  | 6080005         | 1           | 2                 | 1/2S | 11            |                   |                |   |  |         |                                                                                                 |  |  |  | Behind guardrail            |  |  |  |  |  |  |  |  |
| 100   | C139-12        | W14-1        | X    |               |                |               | X                |      | 6           | 7                    | YL               | DEAD END   | 30         | 30          | 6.3            | RWM  | 6080005         | 1           | 2                 | 1/2S | 11            |                   |                |   |  |         |                                                                                                 |  |  |  | Behind guardrail            |  |  |  |  |  |  |  |  |
| NOTES:   | |
| 1. The contractor shall verify post lengths and elevations and cantilever column and mast arm lengths and elevations for Engineer's approval. |                |              |      |               |                |               |                  |      |             |                      |                  | NOTE: Refer to Section 1007 - Retroreflective Sheeting of the specifications for sheeting type criteria.                       |            |             |                |      |                 |             |                   |      |               |                   |                | BACKGROUND COLORS: RD = RED BK = BLACK BL = BLUE GR = GREEN YL = FLUORESCENT YELLOW BR = BROWN WH = WHITE OR = ORANGE                     |  |         |                                                                                                 |  |  |  |                             |  |  |  |  |  |  |  |  |
| 2. The engineer may shift a sign in order to achieve a more desirable location.                                                               |                |              |      |               |                |               |                  |      |             |                      |                  | PANEL TYPES; RWM: Regulatory, Warning or Marker F-DA: Flat-sheet aluminum with demountable characters Ext: Aluminum extrusions |            |             |                |      |                 |             |                   |      |               |                   |                | STRINGER TYPES: P: Square-tube post T: T-section (WT 3x6)                                                                                 |  |         |                                                                                                 |  |  |  |                             |  |  |  |  |  |  |  |  |
| 3. Quantities are approximate and for the contractor's information only.                                                                      |                |              ARIZONA DEPARTMENT OF TRANSPORTATION INFRASTRUCTURE DELIVERY AND OPERATIONS DIVISION TRAFFIC DESIGN SECTION SIGN SUMMARY CROOKTON ROAD TI |  |         |                                                                                                 |  |  |  |                             |  |  |  |  |  |  |  |  |
|   |                I-40 CROOKTON - HISTORIC 66 (WILLIAMS)   |  |         |                                                                                                 |  |  |  |                             |  |  |  |  |  |  |  |  |
|   |                TRACS NO. H8703 01C 040-A(219)T   |  |         |                                                                                                 |  |  |  |                             |  |  |  |  |  |  |  |  |
|   |                Expires 09/30/2018 SHEET 1 OF 4 OF   |  |         |                                                                                                 |  |  |  |                             |  |  |  |  |  |  |  |  |

DATE

MADE BY

NO.2 DESCRIPTION OF REVISION

DATE

MADE BY

NO.1 DESCRIPTION OF REVISION

| Plan<br>Sht<br>No. | Sign<br>Number | Sign<br>Code   | Work               |        |             |              |                 |                | Offset (ft)    | Mounting Height (ft) | Background Color | Panel       |       |                   |               |          | Ground Mounted    |  |  |  |  |  | Overhead |  |  | <table><tr><td>F.H.W.A.<br/>REGION</td><td>STATE</td><td>PROJECT NO.</td><td>SHEET<br/>NO.</td><td>TOTAL<br/>SHEETS</td><td>RECORD DRAWING</td></tr><tr><td>9</td><td>ARIZ.</td><td>040-A(219)T</td><td>35</td><td>143</td><td></td></tr><tr><td colspan="6">040 YV 126</td></tr></table> |  |  |  |  |  | F.H.W.A.<br>REGION | STATE | PROJECT NO. | SHEET<br>NO. | TOTAL<br>SHEETS | RECORD DRAWING | 9 | ARIZ. | 040-A(219)T | 35 | 143 |  | 040 YV 126 | |
|---|
|                    |                |                | F.H.W.A.<br>REGION | STATE  | PROJECT NO. | SHEET<br>NO. | TOTAL<br>SHEETS | RECORD DRAWING | |
|                    |                |                | 9                  | ARIZ.  | 040-A(219)T | 35           | 143             | |
|                    |                |                | 040 YV 126         | |
| New                | Existing       |                |                    |        |             | Legend       | Width (in)      | Height (in)    | Area (sq. ft.) | Type                 | Bid Item Number  | Foundations | Posts |                   | New Slipbases | Stringer | |
|                    | Replace Panel  | Relocate Panel | Modify Legend      | Remove | To Remain   |              |                 |                |                |                      |                  |             | Type  | Total length (ft) |               | Type     | Total Length (ft) | |
| |
| Remarks            | |
| 100                | C139-12a       | D10-103        | X                  |        |             |              |                 |                |                |                      | GR               | 139G        | 6     | 30                | 1.3           |          | 7030090           | |

|                 |       |             |           |              |                |
|-----------------|-------|-------------|-----------|--------------|----------------|
| F.H.W.A. REGION | STATE | PROJECT NO. | SHEET NO. | TOTAL SHEETS | RECORD DRAWING |
| 9               | ARIZ. | 040-A(219)T | 35        | 143          |                |

040 YV 126

- NOTES:
- The contractor shall verify post lengths and elevations and cantilever column and mast arm lengths and elevations for Engineer's approval.
  - The engineer may shift a sign in order to achieve a more desirable location.
  - Quantities are approximate and for the contractor's information only.

NOTE: Refer to Section 1007 - Retroreflective Sheeting of the specifications for sheeting type criteria.

PANEL TYPES:  
RWM: Regulatory, Warning or Marker  
F-DA: Flat-sheet aluminum with demountable characters  
Ext: Aluminum extrusions

BACKGROUND COLORS:  
RD = RED  
BK = BLACK  
BL = BLUE  
GR = GREEN  
YL = FLUORESCENT YELLOW  
BR = BROWN  
WH = WHITE  
OR = ORANGE

STRINGER TYPES:  
P: Square-tube post  
T: T-section (WT 3x6)

|                                        |           |       |   |
|----------------------------------------|-----------|-------|---|
|                                        | NAME      | DATE  | ARIZONA DEPARTMENT OF TRANSPORTATION<br>INFRASTRUCTURE DELIVERY AND OPERATIONS DIVISION<br>TRAFFIC DESIGN SECTION<br><br>SIGN SUMMARY<br>CROOKTON ROAD TI |
| DESIGN                                 | V. Roldan | 12-16 |   |
| DRAWN                                  | O. Z.     | 12-16 |   |
| CHECKED                                |           |       |   |
| TEAM LEADER                            | S. Nides  | 12-16 |   |
|                                        |           |       |   |
| LOCATION                               |           |       |   |
| I-40 CROOKTON - HISTORIC 66 (WILLIAMS) |           |       |   |
| TRACS NO. H8703 OIC                    |           |       | 040-A(219)T   |

|                      |
|----------------------|
| EXP. RES. 09/30/2018 |
| SHEET 2 OF 4         |
| OF                   |

NO.1 DESCRIPTION OF REVISION

NO.2 DESCRIPTION OF REVISION

NO.3 DESCRIPTION OF REVISION

DATE

MADE BY

DATE

MADE BY

NO.4 DESCRIPTION OF REVISION

| Plan<br>Sht<br>No. | Sign<br>Number | Sign<br>Code | Work |               |                |               |                  | Offset (ft) | Mounting Height (ft) | Background Color           | Panel            |            |             |                |         | Ground Mounted  |             |        |                   |               |          | Overhead          |  |  | F.H.W.A. REGION<br>9 |            |         |  |            |  | STATE<br>ARIZ. | PROJECT NO.<br>040-A(219)T | SHEET NO.<br>36             | TOTAL SHEETS<br>143    | RECORD DRAWING |
|--------------------|----------------|--------------|------|---------------|----------------|---------------|------------------|-------------|----------------------|----------------------------|------------------|------------|-------------|----------------|---------|-----------------|-------------|--------|-------------------|---------------|----------|-------------------|--|--|----------------------|------------|---------|--|------------|--|----------------|----------------------------|-----------------------------|------------------------|----------------|
|                    |                |              | New  | Existing      |                |               |                  |             |                      |                            | Legend           | Width (in) | Height (in) | Area (sq. ft.) | Type    | Bid Item Number | Foundations | Posts  |                   | New Slipbases | Stringer |                   |  |  | Structure Type       | #of Lights | Remarks |  |            |  |                |                            |                             |                        |                |
|                    |                |              |      | Replace Panel | Relocate Panel | Modify Legend | Remove To Remain |             |                      |                            |                  |            |             |                |         |                 |             | Type   | Total length (ft) |               | Type     | Total Length (ft) |  |  |                      |            |         |  |            |  |                |                            |                             |                        |                |
|                    |                040 YV 126 |  |                |                            |                             |                        |                |
| 101                | C139-23        | R5-104       | X    |               |                | X             |                  |             | WH                   | LITTERING HIGHWAY UNLAWFUL | 48               | 36         | 12.0        | RWM            | 6080005 | 2               | 2 1/2T      | 28     | 2                 |               |          |                   |  |  |                      |            |         |  |            |  |                |                            |                             | Back of wrong way sign |                |
|                    | +              | R5-104aP     | X    |               |                | X             |                  |             | WH                   | \$500 FINE                 | 48               | 18         | 6.0         | RWM            | 6080005 |                 |             
|                    | +              | R5-1A        | X    |               |                | X             |                  | 6           | 7                    | RD                         | Wrong Way        | 48         | 36          | 12.0           | RWM     | 6080005         |             |        |                   |               |          |                   |  |  |                      |            |         |  |            |  |                |                            | Behind guardrail            |                        |                |
| 101                | C139-24        | R5-1A        | X    |               |                | X             |                  | 6           | 7                    | RD                         | Wrong Way        | 48         | 36          | 12.0           | RWM     | 6080005         | 2           | 2 1/2S | 25                | 2             |          |                   |  |  |                      |            |         |  |            |  |                |                            |                             |                        |                |
| 101                | C139-25        | R1-1         | X    |               |                | X             |                  | 12          | 7                    | RD                         | STOP             | 42         | 42          | 12.3           | RWM     | 6080005         | 1           | 2 1/2T | 12                |               |          |                   |  |  |                      |            |         |  |            |  |                |                            | Behind guardrail            |                        |                |
|                    | +              | R5-1         |      |               |                | X             |                  |             | WH                   | DO NOT ENTER               | 30               | 30         | 6.3         | RWM            | 2020053 |                 |             
| 101                | C139-26        | R5-1         | X    |               |                |               |                  |             | 7                    | RD                         | DO NOT ENTER     | 48         | 48          | 16.0           | RWM     | 6080005         | 2           | 2 1/2T | 28                | 2             |          |                   |  |  |                      |            |         |  |            |  |                |                            | Side by side with stop sign |                        |                |
|                    | +              | R5-1a        | X    |               |                |               |                  |             | WH                   | WRONG WAY                  | 48               | 36         | 12.0        | RWM            | 6080005 |                 |             
| 101                | C139-27        | R1-1         | X    |               |                | X             |                  | 12          | 7                    | RD                         | STOP             | 42         | 42          | 12.3           | RWM     | 6080005         | 1           | 2 1/2T | 12                |               |          |                   |  |  |                      |            |         |  |            |  |                |                            | Behind guardrail            |                        |                |
|                    | +              | R5-1         |      |               |                | X             |                  |             | WH                   | DO NOT ENTER               | 30               | 30         | 6.3         | RWM            | 2020053 |                 |             
| 101                | C139-27a       | R5-1         | X    |               |                |               |                  |             | 7                    | RD                         | DO NOT ENTER     | 48         | 48          | 16.0           | RWM     | 6080005         | 2           | 2 1/2T | 28                | 2             |          |                   |  |  |                      |            |         |  |            |  |                |                            | Side by side with stop sign |                        |                |
|                    | +              | R5-1a        | X    |               |                |               |                  |             | WH                   | WRONG WAY                  | 48               | 36         | 12.0        | RWM            | 6080005 |                 |             
| 101                | C139-28        | R6-1L        | X    |               |                | X             |                  | 12          | 7                    | BK                         | ONE WAY (Left)   | 36         | 12          | 3.0            | RWM     | 6080005         | 1           | 2S     | 10                |               |          |                   |  |  |                      |            |         |  |            |  |                |                            | Behind guardrail            |                        |                |
|                    | +              | R6-1R        | X    |               |                | X             |                  |             | BK                   | ONE WAY (Right)            | 36               | 12         | 3.0         | RWM            | 6080005 |                 |             |        |                   |               |          |                   |  |  |                      |            |         |  |            |  |                |                            | Back to back                |                        |                |
| 101                | C139-29        | D10-103      | X    |               |                |               |                  | 4           | 4                    | GR                         | 139K             | 6          | 30          | 1.3            |         | 7030090         |             |        |                   |               |          |                   |  |  |                      |            |         |  |            |  |                |                            | Behind guardrail            |                        |                |
| 101                | C139-30        | W1-1L        | X    |               |                | X             |                  | 6           | 7                    | YL                         | LEFT TURN SYMBOL | 30         | 30          | 6.3            | RWM     | 6080005         | 1           | 2 1/2T | 14                |               |          |                   |  |  |                      |            |         |  |            |  |                |                            | Behind guardrail            |                        |                |
|                    | +              | W13-1P(20)   | X    |               |                | X             |                  |             | YL                   | 20 MPH                     | 24               | 24         | 4.0         | RWM            | 6080005 |                 |             
| 101                | C139-31a       | W1-8R        | X    |               |                | X             |                  | 6           | 7                    | YL                         | Right Chevron    | 18         | 24          | 3.0            | RWM     | 6080005         | 1           | 2S     | 11                |               |          |                   |  |  |                      |            |         |  |            |  |                |                            | Behind guardrail            |                        |                |
| 101                | C139-31b       | W1-8R        | X    |               |                | X             |                  | 6           | 7                    | YL                         | Right Chevron    | 18         | 24          | 3.0            | RWM     | 6080005         | 1           | 2S     | 11                |               |          |                   |  |  |                      |            |         |  |            |  |                |                            | Behind guardrail            |                        |                |
| 101                | C139-31c       | W1-8R        | X    |               |                | X             |                  | 6           | 7                    | YL                         | Right Chevron    | 18         | 24          | 3.0            | RWM     | 6080005         | 1           | 2S     | 11                |               |          |                   |  |  |                      |            |         |  |            |  |                |                            | Behind guardrail            |                        |                |
| 101                | C139-31d       | W1-8R        | X    |               |                | X             |                  | 6           | 7                    | YL                         | Right Chevron    | 18         | 24          | 3.0            | RWM     | 6080005         | 1           | 2S     | 11                |               |          |                   |  |  |                      |            |         |  |            |  |                |                            | Behind guardrail            |                        |                |
| 101                | C139-31e       | W1-8R        | X    |               |                | X             |                  | 6           | 7                    | YL                         | Right Chevron    | 18         | 24          | 3.0            | RWM     | 6080005         | 1           | 2S     | 11                |               |          |                   |  |  |                      |            |         |  |            |  |                |                            | Behind guardrail            |                        |                |
| 101                | C139-31f       | W1-8R        | X    |               |                | X             |                  | 6           | 7                    | YL                         | Right Chevron    | 18         | 24          | 3.0            | RWM     | 6080005         | 1           | 2S     | 11                |               |          |                   |  |  |                      |            |         |  |            |  |                |                            | Behind guardrail            |                        |                |
| 101                | C139-32        | D10-103      |      |               |                | X             |                  |             |                      |                            | OMRM 139K        |            |             |                |         | 2020053         |             |        |                   |               |          |                   |  |  |                      |            |         |  |            |  |                |                            | Behind guardrail            |                        |                |

NOTES:

1. The contractor shall verify post lengths and elevations and cantilever column and mast arm lengths and elevations for Engineer's approval.

2. The engineer may shift a sign in order to achieve a more desirable location.

3. Quantities are approximate and for the contractor's information only.

NOTE: Refer to Section 1007 - Retroreflective Sheeting of the specifications for sheeting type criteria.

PANEL TYPES:  
RWM: Regulatory, Warning or Marker  
F-DA: Flat-sheet aluminum with demountable characters  
Ext: Aluminum extrusions

BACKGROUND COLORS:  
RD = RED  
BK = BLACK  
BL = BLUE  
GR = GREEN  
YL = FLUORESCENT YELLOW  
BR = BROWN  
WH = WHITE  
OR = ORANGE

STRINGER TYPES:  
P: Square-tube post  
T: T-section (WT 3x6)

|             |           |       |
|-------------|-----------|-------|
| DESIGN      | V. Roldan | 12-16 |
| DRAWN       | O. Z.     | 12-16 |
| CHECKED     |           |       |
| TEAM LEADER | S. Nides  | 12-16 |

|   |             |
|---|-------------|
| ARIZONA DEPARTMENT OF TRANSPORTATION<br>INFRASTRUCTURE DELIVERY AND OPERATIONS DIVISION<br>TRAFFIC DESIGN SECTION |             |
| SIGN SUMMARY<br>CROOKTON ROAD TI                                                                                  |             |
| LOCATION<br>I-40 CROOKTON - HISTORIC 66 (WILLIAMS)                                                                |             |
| TRACS NO. H8703 01C                                                                                               | 040-A(219)T |

EXP. 09/30/2018  
SHEET 3 OF 4

OF

DATE  
MADE BY  
NO.2 DESCRIPTION OF REVISION  
DATE  
MADE BY  
NO.1 DESCRIPTION OF REVISION

| Plan<br>Sht<br>No. | Sign<br>Number | Sign<br>Code | Work |               |                |               |        | Offset (ft) | Mounting Height (ft) | Background Color | Panel                           |            |             |                |      | Ground Mounted  |             |           |      |               |                   | Remarks |          |                   |                |            |
|--------------------|----------------|--------------|------|---------------|----------------|---------------|--------|-------------|----------------------|------------------|---------------------------------|------------|-------------|----------------|------|-----------------|-------------|-----------|------|---------------|-------------------|---------|----------|-------------------|----------------|------------|
|                    |                |              | New  | Existing      |                |               |        |             |                      |                  | Legend                          | Width (in) | Height (in) | Area (sq. ft.) | Type | Bid Item Number | Foundations | Posts     |      | New Slipbases | Stringer          |         | Overhead |                   |                |            |
|                    |                |              |      | Replace Panel | Relocate Panel | Modify Legend | Remove |             |                      |                  |                                 |            |             |                |      |                 |             | To Remain | Type |               | Total length (ft) |         | Type     | Total Length (ft) | Structure Type | #of Lights |
|                    |                
| 101                | C139-33        | W1-6L        | X    |               |                | X             |        | 6           | 7                    | YL               | Left Arrow                      | 48         | 24          | 8.0            | RWM  | 6080005         | 1           | 2 1/2S    | 11   |               |                   |         |          | Behind guardrail  |                |            |
| 101                | C139-34        | W1-6R        | X    |               |                | X             |        | 6           | 7                    | YL               | Right Arrow                     | 48         | 24          | 8.0            | RWM  | 6080005         | 1           | 2 1/2S    | 11   |               |                   |         |          | Behind guardrail  |                |            |
| 101                | C139-35        | M4-6         | X    |               |                |               |        | 6           | 7                    | WH               | END                             | 18         | 9           | 1.1            | RWM  | 6080005         | 1           | 2 1/2S    | 13   |               |                   |         |          | Behind guardrail  |                |            |
|                    |                | M1-102a      | X    |               |                | X             |        |             |                      | WH               | SCENIC ROAD                     | 18         | 30          | 3.8            | RWM  | 6080005         |             |           |      |               |                   |         |          |                   |                |            |
|                    | C139-36        | W1-1R        | X    |               |                | X             |        | 6           | 7                    | YL               | RIGHT TURN SYMBOL               | 30         | 30          | 6.3            | RWM  | 6080005         | 1           | 2 1/2T    | 12   |               |                   |         |          | Behind guardrail  |                |            |
|                    | +              | W13-1P(20)   | X    |               |                | X             |        |             |                      | YL               | 20 MPH                          | 18         | 18          | 2.3            | RWM  | 6080005         |             |           |      |               |                   |         |          |                   |                |            |
| 101                | C139-37        | R3-2         | X    |               |                | X             |        | 6           | 7                    | WH               | No Left Turn Symbol             | 24         | 24          | 4.0            | RWM  | 6080005         | 1           | 2S        | 11   |               |                   |         |          | Behind guardrail  |                |            |
| 101, 135           | C139-38        | GUIDE        | X    |               |                | X             |        | 5           | 7                    | GR               | CROOKTON RD                     | 132        | 72          | 66.0           | EXT  | 6080018         | 2           | W6X12     | 28   |               |                   |         |          | Behind guardrail  |                |            |
|                    |                |              | X    |               |                | X             |        | 6           |                      | BR               | HR-66 SHIELD RIGHT ARROW        |            |             |                |      |                 |             |           |      |               |                   |         |          |                   |                |            |
| 101                | C139-39        | D10-103      | X    |               |                | X             |        | 4           |                      | GR               | 139J                            | 6          | 30          | 1.3            |      | 7030090         |             |           |      |               |                   |         |          | Behind guardrail  |                |            |
| 101                | C139-40        | M3-4         | X    |               |                | X             |        | 6           | 7                    | BL               | WEST                            | 24         | 12          | 2.0            | RWM  | 6080005         | 1           | 2 1/2T    | 13   |               |                   |         |          | Behind guardrail  |                |            |
|                    | +              | M1-1a(40)    | X    |               |                | X             |        |             |                      | RD/BL            | INTERSTATE 40 SHIELD            | 24         | 24          | 4.0            | RWM  | 6080005         |             |           |      |               |                   |         |          |                   |                |            |
|                    | +              | M6-1L        | X    |               |                | X             |        |             |                      | BL               | LEFT ARROW                      | 24         | 18          | 3.0            | RWM  | 6080005         |             |           |      |               |                   |         |          |                   |                |            |
| 101                | C139-41        | R9-3         | X    |               |                | X             |        | 6           | 7                    | WH               | NO PEDESTRIANS                  | 18         | 18          | 2.3            | RWM  | 6080005         | 2           | 2 1/2T    | 26   |               |                   |         |          | Behind guardrail  |                |            |
|                    |                | R5-104       | X    |               |                | X             |        |             |                      | WH               | LITTERING / HIGHWAYS / UNLAWFUL | 48         | 36          | 12.0           | RWM  | 6080005         |             |           |      |               |                   |         |          |                   |                |            |
|                    |                | R5-104aP     | X    |               |                | X             |        |             |                      | WH               | \$500 FINE                      | 48         | 18          | 6.0            | RWM  | 6080005         |             |           |      |               |                   |         |          |                   |                |            |
| 101, 135           | C139-42        | M3-2         | X    |               |                | X             |        | 6           | 7                    | BL               | EAST                            | 24         | 12          | 2.0            | RWM  | 6080005         | 2           | W6X12     | 24   | T             | 17                |         |          | Behind guardrail  |                |            |
|                    | +              | M1-1a(40)    | X    |               |                | X             |        |             |                      | RD/BL            | INTERSTATE 40 SHIELD            | 24         | 24          | 4.0            | RWM  | 6080005         |             |           |      |               |                   |         |          |                   |                |            |
|                    | +              | M6-3         | X    |               |                | X             |        |             |                      | BL               | STRAIGHT ARROW                  | 24         | 18          | 3.0            | RWM  | 6080005         |             |           |      |               |                   |         |          |                   |                |            |
|                    | +              | M3-4         | X    |               |                | X             |        |             |                      | BL               | WEST                            | 24         | 12          | 2.0            | RWM  | 6080005         |             |           |      |               |                   |         |          |                   |                |            |
|                    | +              | M1-1a(40)    | X    |               |                | X             |        |             |                      | RD/BL            | INTERSTATE 40 SHIELD            | 24         | 24          | 4.0            | RWM  | 6080005         |             |           |      |               |                   |         |          |                   |                |            |
|                    | +              | M6-1R        | X    |               |                | X             |        |             |                      | BL               | RIGHT ARROW                     | 24         | 18          | 3.0            | RWM  | 6080005         |             |           |      |               |                   |         |          |                   |                |            |
|                    | +              | GUIDE        | X    |               |                | X             |        |             |                      | GR               | UP ARROW Flagstaff              | 120        | 48          | 40.0           | EXT  | 6080018         |             |           |      |               |                   |         |          |                   |                |            |
|                    |                |              |      |               |                |               |        |             |                      |                  | Los Angeles Rt Arrow            |            |             |                |      |                 |             |           |      |               |                   |         |          |                   |                |            |
| 101, 135           | C139-43        | GUIDE        | X    |               |                | X             |        | 6           | 7                    | GR               | I-40 SHIELD WEST                | 120        | 48          | 40.0           | F-DA | 6080025         | 3           | 2 1/2T    | 33   | P             | 16                |         |          | Behind guardrail  |                |            |
|                    |                |              |      |               |                |               |        |             |                      |                  | LT ARROW LOS ANGELES            |            |             |                |      |                 |             |           |      |               |                   |         |          |                   |                |            |
| 101                | C139-44        | R6-1L        | X    |               |                | X             |        | 12          | 7                    | BK               | ONE WAY (Left)                  | 36         | 12          | 3.0            | RWM  | 6080005         | 1           | 2S        | 10   |               |                   |         |          | Behind guardrail  |                |            |
|                    | +              | R6-1R        | X    |               |                | X             |        | 12          | 7                    | BK               | ONE WAY (Right)                 | 36         | 12          | 3.0            | RWM  | 6080005         |             |           |      |               |                   |         |          |                   | Back to back   |            |

|                 |       |             |           |              |                |
|-----------------|-------|-------------|-----------|--------------|----------------|
| F.H.W.A. REGION | STATE | PROJECT NO. | SHEET NO. | TOTAL SHEETS | RECORD DRAWING |
| 9               | ARIZ. | 040-A(219)T | 37        | 143          |                |

040 YV 126

- NOTES:
- The contractor shall verify post lengths and elevations and cantilever column and mast arm lengths and elevations for Engineer's approval.
  - The engineer may shift a sign in order to achieve a more desirable location.
  - Quantities are approximate and for the contractor's information only.


NOTE: Refer to Section 1007 - Retroreflective Sheeting of the specifications for sheeting type criteria.

PANEL TYPES:  
RWM: Regulatory, Warning or Marker  
F-DA: Flat-sheet aluminum with demountable characters  
Ext: Aluminum extrusions

BACKGROUND COLORS:  
RD = RED  
BK = BLACK  
BL = BLUE  
GR = GREEN  
YL = FLUORESCENT YELLOW  
BR = BROWN  
WH = WHITE  
OR = ORANGE

STRINGER TYPES:  
P: Square-tube post  
T: T-section (WT 3x6)

|                                        |           |       |   |
|----------------------------------------|-----------|-------|---|
|                                        | NAME      | DATE  | ARIZONA DEPARTMENT OF TRANSPORTATION<br>INFRASTRUCTURE DELIVERY AND OPERATIONS DIVISION<br>TRAFFIC DESIGN SECTION<br><br>SIGN SUMMARY<br>CROOKTON ROAD TI |
| DESIGN                                 | V. Roldan | 12-16 |   |
| DRAWN                                  | O. Z.     | 12-16 |   |
| CHECKED                                |           |       |   |
| TEAM LEADER                            | S. Nides  | 12-16 |   |
|                                        |           |       |   |
|                                        |           |       |   |
| LOCATION                               |           |       |   |
| I-40 CROOKTON - HISTORIC 66 (WILLIAMS) |           |       |   |
| TRACS NO. H8703 OIC                    |           |       | 040-A(219)T   |

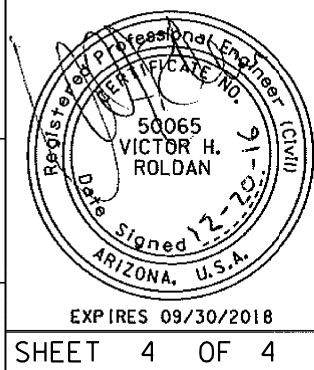

SHEET 4 OF 4

OF

| NO.1 | DESCRIPTION OF REVISION | MADE BY | DATE | NO.2 | DESCRIPTION OF REVISION | MADE BY | DATE |
|------|-------------------------|---------|------|------|-------------------------|---------|------|
|------|-------------------------|---------|------|------|-------------------------|---------|------|

| Plan<br>Sht<br>No.   | Sign<br>Number | Sign<br>Code | Work |               |                |               |        | Offset (ft) | Mounting Height (ft) | Background Color   | Panel  |                                      |             |                |      | Ground Mounted  |             |           |       |   |          |                   |      | F.H.W.A. REGION<br>STATE<br>PROJECT NO.<br>SHEET NO.<br>TOTAL SHEETS<br>RECORD DRAWING |                |             |  |  |  |                                                                 |  |  |  |  |  |  |  |  |  |
|---|
|   |                |              | New  | Existing      |                |               |        |             |                      |   | Legend | Width (in)                           | Height (in) | Area (sq. ft.) | Type | Bid Item Number | Foundations | Posts     |       | New Slipbases   | Stringer | Overhead          |      |                                                                                        |                |             |  |  |  |                                                                 |  |  |  |  |  |  |  |  |  |
|   |                |              |      | Replace Panel | Relocate Panel | Modify Legend | Remove |             |                      |   |        |                                      |             |                |      |                 |             | To Remain | Type  |   |          | Total length (ft) | Type | Total Length (ft)                                                                      | Structure Type | # of Lights |  |  |  |                                                                 |  |  |  |  |  |  |  |  |  |
| |
| |
| Remarks   | |
| 102   | C144-1         | W3-1         | X    |               |                |               | X      |             | 12                   | 7   | YL     | Stop Ahead Symbol                    | 36          | 36             | 9.0  | RWM             | 6080005     | 1         | 2     | 1/2T   | 12       | 1                 |      |                                                                                        |                |             |  |  |  |                                                                 |  |  |  |  |  |  |  |  |  |
| 102   | C144-2         | W3-1         |      |               |                |               | X      |             | 12                   | 7   |        | Stop Ahead Symbol                    |             |                |      | RWM             | 2020053     |           |       
| 102   | C144-3         | SERVICE      |      |               |                |               |        | X           |                      |   |        | LT ARROW LODGING LOGO                |             |                
| 102   | C144-4         | R5-1A        | X    |               |                |               | X      |             | 12                   | 7   | RD     | WRONG WAY                            | 48          | 36             | 12.0 | RWM             | 6080005     | 2         | 2     | 1/2S   | 25       | 2                 |      |                                                                                        |                |             |  |  |  |                                                                 |  |  |  |  |  |  |  |  |  |
| 102   | C144-5         | R5-1A        | X    |               |                |               | X      |             | 12                   | 7   | RD     | WRONG WAY                            | 48          | 36             | 12.0 | RWM             | 6080005     | 2         | 2     | 1/2S   | 25       | 2                 |      |                                                                                        |                |             |  |  |  |                                                                 |  |  |  |  |  |  |  |  |  |
| 102   | C144-6         | R1-1         | X    |               |                |               | X      |             | 12                   | 7   | RD     | STOP                                 | 36          | 36             | 9.0  | RWM             | 6080005     | 1         | 2     | 1/2T   | 12       | 1                 |      |                                                                                        |                |             |  |  |  |                                                                 |  |  |  |  |  |  |  |  |  |
|   | +              | R5-1         |      |               |                |               | X      |             |                      |   | WH     | DO NOT ENTER                         | 30          | 30             | 6.3  | RWM             | 2020053     |           |       |   |          |                   |      |                                                                                        |                |             |  |  |  | Back to back                                                    |  |  |  |  |  |  |  |  |  |
| 102   | C144-7         | R5-1         | X    |               |                |               |        |             |                      | 7   | RD     | DO NOT ENTER                         | 48          | 48             | 16.0 | RWM             | 6080005     | 2         | 2     | 1/2T   | 28       | 2                 |      |                                                                                        |                |             |  |  |  | Side by side of stop sign                                       |  |  |  |  |  |  |  |  |  |
|   | +              | R5-1a        | X    |               |                |               |        |             |                      |   | WH     | WRONG WAY                            | 48          | 36             | 12.0 | RWM             | 6080005     |           |       
| 102   | C144-8         | R1-1         | X    |               |                |               | X      |             | 12                   | 7   | RD     | STOP                                 | 36          | 36             | 9.0  | RWM             | 6080005     | 1         | 2     | 1/2T   | 12       | 1                 |      |                                                                                        |                |             |  |  |  |                                                                 |  |  |  |  |  |  |  |  |  |
|   | +              | R5-1         |      |               |                |               | X      |             |                      |   | WH     | DO NOT ENTER                         | 30          | 30             | 6.3  | RWM             | 2020053     |           |       |   |          |                   |      |                                                                                        |                |             |  |  |  | Back to back                                                    |  |  |  |  |  |  |  |  |  |
| 102   | C144-8a        | R5-1         | X    |               |                |               |        |             |                      | 7   | RD     | DO NOT ENTER                         | 48          | 48             | 16.0 | RWM             | 6080005     | 2         | 2     | 1/2T   | 28       | 2                 |      |                                                                                        |                |             |  |  |  | Side by side of stop sign                                       |  |  |  |  |  |  |  |  |  |
|   | +              | R5-1a        | X    |               |                |               |        |             |                      |   | WH     | WRONG WAY                            | 48          | 36             | 12.0 | RWM             | 6080005     |           |       
| 102   | C144-9         | R6-1L        | X    |               |                |               | X      |             | 12                   | 7   | BK     | ONE WAY (Left)                       | 36          | 12             | 3.0  | RWM             | 6080005     | 1         |       | 2S   | 10       |                   |      |                                                                                        |                |             |  |  |  |                                                                 |  |  |  |  |  |  |  |  |  |
|   | +              | R6-1R        | X    |               |                |               | X      |             |                      | 7   | BK     | ONE WAY (Right)                      | 36          | 12             | 3.0  | RWM             | 6080005     |           |       |   |          |                   |      |                                                                                        |                |             |  |  |  | Back to back                                                    |  |  |  |  |  |  |  |  |  |
| 102   | C144-10        | D10-103      | X    |               |                |               | X      |             | 4                    | 4   | GR     | Reference Marker 144H                | 6           | 30             | 1.3  |                 | 7030090     |           |       
| 102, 136   | C144-11        | GUIDE        | X    |               |                |               | X      |             | 12                   | 7   | GR     | LT ARROW FRONTAGE RD                 | 108         | 24             | 18.0 | F-DA            | 6080025     | 2         | 2     | 1/2S   | 23       | 2                 | P    | 29                                                                                     |                |             |  |  |  | Back to back                                                    |  |  |  |  |  |  |  |  |  |
|   | +              | GUIDE        | X    |               |                |               |        |             |                      |   | GR     | RT ARROW FRONTAGE RD                 | 108         | 24             | 18.0 | F-DA            | 6080025     |           |       
| 102   | C144-12        | R1-1         | X    |               |                |               | X      |             | 12                   | 7   | RD     | STOP                                 | 30          | 30             | 6.3  | RWM             | 6080005     | 1         | 2     | 1/2S   | 12       | 1                 |      |                                                                                        |                |             |  |  |  |                                                                 |  |  |  |  |  |  |  |  |  |
| 102, 136   | C144-13        | GUIDE        | X    |               |                |               | X      |             | 12                   | 5   | GR     | BUSINESS LOOP 40 SHIELD HR-66 SHIELD | 108         | 48             | 36.0 | EXT             | 6080018     | 2         | W8X18 | 41   |          |                   |      |                                                                                        |                |             |  |  |  |                                                                 |  |  |  |  |  |  |  |  |  |
|   | +              |              |      |               |                |               |        |             |                      |   |        | LEFT ARROW Ash Fork                  |             |                
|   | +              | D9-7,-8,     | X    |               |                |               | X      |             |                      |   | BL     | LT ARROW SYMBOL GAS-FOOD             | 108         | 60             | 45.0 | EXT             | 6080018     |           |       |   |          |                   |      |                                                                                        |                |             |  |  |  | Replace with services symbols                                   |  |  |  |  |  |  |  |  |  |
|   | +              | D9-3,        |      |               |                |               |        |             |                      |   |        | / CAMPING RT ARROW                   |             |                
|   | +              | D9-9,        |      |               |                |               |        |             |                      |   |        | LT ARROW SYMBOL LODGING              |             |                
|   | +              | D9-101       |      |               |                |               |        |             |                      |   |        | /AZ TOURIST INFORMATION              |             |                
|   | +              | SERVICE      | X    |               |                |               | X      |             |                      |   | BR     | LEFT ARROW Museum                    | 84          | 24             | 14.0 | EXT             | 6080018     |           |       
| NOTES:   | |
| 1. The contractor shall verify post lengths and elevations and cantilever column and mast arm lengths and elevations for Engineer's approval. |                |              |      |               |                |               |        |             |                      | NOTE: Refer to Section 1007 - Retroreflective Sheeting of the specifications for sheeting type criteria.                                |        |                                      |             |                |      |                 |             |           |       | BACKGROUND COLORS:<br>RD = RED<br>BK = BLACK<br>BL = BLUE<br>GR = GREEN<br>YL = FLUORESCENT YELLOW<br>BR = BROWN<br>WH = WHITE<br>OR = ORANGE |          |                   |      |                                                                                        |                |             |  |  |  | STRINGER TYPES:<br>P: Square-tube post<br>T: T-section (WT 3x6) |  |  |  |  |  |  |  |  |  |
| 2. The engineer may shift a sign in order to achieve a more desirable location.                                                               |                |              |      |               |                |               |        |             |                      | PANEL TYPES:<br>RWM: Regulatory, Warning or Marker<br>F-DA: Flat-sheet aluminum with demountable characters<br>Ext: Aluminum extrusions |        |                                      
| 3. Quantities are approximate and for the contractor's information only.                                                                      | |
| |
| |
DATE

MADE BY

NO.2 DESCRIPTION OF REVISION

DATE

MADE BY

NO.1 DESCRIPTION OF REVISION

| Plan<br>Sht<br>No. | Sign<br>Number | Sign<br>Code   | Work               |        |             |              |                 |                | Offset (ft)    | Mounting Height (ft) | Background Color | Panel       |       |                   |               |          | Ground Mounted    |  |  |  |  |  | Overhead |  |  | <table><tr><td>F.H.W.A.<br/>REGION</td><td>STATE</td><td>PROJECT NO.</td><td>SHEET<br/>NO.</td><td>TOTAL<br/>SHEETS</td><td>RECORD DRAWING</td></tr><tr><td>9</td><td>ARIZ.</td><td>040-A(219)T</td><td>39</td><td>143</td><td></td></tr><tr><td colspan="6">040 YV 126</td></tr></table> |  |  |  |  |  | F.H.W.A.<br>REGION | STATE | PROJECT NO. | SHEET<br>NO. | TOTAL<br>SHEETS | RECORD DRAWING | 9 | ARIZ. | 040-A(219)T | 39 | 143 |  | 040 YV 126 |  |  |  |  |  |
|---|
|                    |                |                | F.H.W.A.<br>REGION | STATE  | PROJECT NO. | SHEET<br>NO. | TOTAL<br>SHEETS | RECORD DRAWING | |
|                    |                |                | 9                  | ARIZ.  | 040-A(219)T | 39           | 143             | |
|                    |                |                | 040 YV 126         | |
| New                | Existing       |                |                    |        |             | Legend       | Width (in)      | Height (in)    | Area (sq. ft.) | Type                 | Bid Item Number  | Foundations | Posts |                   | New Slipbases | Stringer |                   |  
|                    | Replace Panel  | Relocate Panel | Modify Legend      | Remove | To Remain   |              |                 |                |                |                      |                  |             | Type  | Total length (ft) |               | Type     | Total Length (ft) |  |  
| |
| Remarks            | |

|          |          
|----------|----------|-----------|---|--|--|--|---|--|----|---|-------|----------------------|-----|----|------|------|---------|---|--------|----|---|---|----|--|--|--|--|---------------------------|--------------|--|
| 102      | C144-14  | M3-2      | X |  |  |  | X |  | 12 | 7 | BL    | EAST                 | 24  | 12 | 2.0  | RWM  | 6080005 | 1 | 2 1/2T | 13 | 1 |   |    |  |  |  |  |                           |              |  |
|          | +        | M1-1a(40) | X |  |  |  | X |  |    |   | RD/BL | INTERSTATE 40 SHIELD | 24  | 24 | 4.0  | RWM  | 6080005 |   |        |    |   |   |    |  |  |  |  |                           |              |  |
|          | +        | M6-1L     | X |  |  |  | X |  |    |   | BL    | LEFT ARROW           | 24  | 18 | 3.0  | RWM  | 6080005 |   |        |    |   |   |    |  |  |  |  |                           |              |  |
|          | +        | D10-103   |   |  |  |  | X |  |    | 4 | GR    | 144G                 | 6   | 30 | 1.3  |      | 2020053 |   |        |    |   |   |    |  |  |  |  |                           |              |  |
| 102      | C144-14a | D10-103   | X |  |  |  |   |  |    | 4 | GR    | 144G                 | 6   | 30 | 1.3  |      | 7030090 |   |        |    |   |   |    |  |  |  |  |                           |              |  |
| 102      | C144-15  | R9-3      | X |  |  |  | X |  | 12 | 7 | WH    | NO PEDESTRIANS       | 18  | 18 | 2.3  | RWM  | 6080005 | 1 | 2S     | 11 |   |   |    |  |  |  |  |                           |              |  |
| 102, 135 | C144-16  | M3-4      | X |  |  |  | X |  | 12 | 7 | BL    | WEST                 | 24  | 12 | 2.0  | RWM  | 6080005 | 2 | W6X12  | 24 |   | T | 17 |  |  |  |  |                           |              |  |
|          | +        | M1-1a(40) | X |  |  |  | X |  |    |   | BL    | INTERSTATE 40 SHIELD | 24  | 24 | 4.0  | RWM  | 6080005 |   |        |    |   |   |    |  |  |  |  |                           |              |  |
|          | +        | M6-3      | X |  |  |  | X |  |    |   | BL    | STRAIGHT ARROW       | 24  | 18 | 3.0  | RWM  | 6080005 |   |        |    |   |   |    |  |  |  |  |                           |              |  |
|          | +        | M3-2      | X |  |  |  | X |  |    |   | BL    | EAST                 | 24  | 12 | 2.0  | RWM  | 6080005 |   |        |    |   |   |    |  |  |  |  |                           |              |  |
|          | +        | M1-1a(40) | X |  |  |  | X |  |    |   | BL    | INTERSTATE 40 SHIELD | 24  | 24 | 4.0  | RWM  | 6080005 |   |        |    |   |   |    |  |  |  |  |                           |              |  |
|          | +        | M6-1R     | X |  |  |  | X |  |    |   | BL    | RIGHT ARROW          | 24  | 18 | 3.0  | RWM  | 6080005 |   |        |    |   |   |    |  |  |  |  |                           |              |  |
|          | +        | GUIDE     | X |  |  |  | X |  |    |   | GR    | UP ARROW Los Angeles | 120 | 48 | 40.0 | EXT  | 6080018 |   |        |    |   |   |    |  |  |  |  |                           |              |  |
|          |          |           |   |  |  |  |   |  |    |   |       | Flagstaff RT ARROW   |     |    |      |      |         |   |        |    |   |   |    |  |  |  |  |                           |              |  |
| 102      | C144-17  | R2-1(35)  | X |  |  |  | X |  | 12 | 7 | WH    | SPEED LIMIT 35       | 24  | 30 | 5.0  | RWM  | 6080005 | 1 | 2 1/2S | 12 | 1 |   |    |  |  |  |  |                           |              |  |
| 102, 135 | C144-18  | GUIDE     | X |  |  |  | X |  | 12 | 7 | GR    | I-40 SHIELD EAST     | 96  | 48 | 32.0 | F-DA | 6080025 | 3 | 2 1/2T | 40 | 3 | P | 16 |  |  |  |  |                           |              |  |
|          |          |           |   |  |  |  |   |  |    |   |       | LT ARROW Flagstaff   |     |    |      |      |         |   |        |    |   |   |    |  |  |  |  |                           |              |  |
| 102      | C144-19  | R6-1L     | X |  |  |  | X |  | 12 | 7 | BK    | ONE WAY (Left)       | 36  | 12 | 3.0  | RWM  | 6080005 | 1 | 2S     | 10 |   |   |    |  |  |  |  |                           |              |  |
|          | +        | R6-1R     | X |  |  |  | X |  |    | 7 | BK    | ONE WAY (Right)      | 36  | 12 | 3.0  | RWM  | 6080005 |   |        |    |   |   |    |  |  |  |  |                           | Back to back |  |
| 103      | C144-20  | W3-1      | X |  |  |  | X |  | 12 | 7 | YL    | Stop Ahead Symbol    | 36  | 36 | 9.0  | RWM  | 6080005 | 1 | 2 1/2T | 12 | 1 |   |    |  |  |  |  |                           |              |  |
| 103      | C144-21  | W3-1      |   |  |  |  | X |  |    |   |       | Stop Ahead Symbol    |     |    |      | RWM  | 2020053 |   |        |    |   |   |    |  |  |  |  |                           |              |  |
| 103      | C144-22  | R5-1A     | X |  |  |  | X |  | 12 | 7 | RD    | WRONG WAY            | 48  | 36 | 12.0 | RWM  | 6080005 | 2 | 2 1/2S | 25 | 2 |   |    |  |  |  |  |                           |              |  |
| 103      | C144-23  | R5-1A     | X |  |  |  | X |  | 12 | 7 | RD    | WRONG WAY            | 48  | 36 | 12.0 | RWM  | 6080005 | 2 | 2 1/2S | 25 | 2 |   |    |  |  |  |  |                           |              |  |
| 103      | C144-24  | R1-1      | X |  |  |  | X |  | 12 | 7 | RD    | STOP                 | 36  | 36 | 9.0  | RWM  | 6080005 | 1 | 2 1/2T | 12 | 1 |   |    |  |  |  |  |                           |              |  |
|          | +        | R5-1      |   |  |  |  | X |  |    |   | WH    | DO NOT ENTER         | 30  | 30 | 6.3  | RWM  | 2020053 |   |        |    |   |   |    |  |  |  |  | Back to back              |              |  |
| 103      | C144-25  | R5-1      | X |  |  |  |   |  |    | 7 | RD    | DO NOT ENTER         | 48  | 48 | 16.0 | RWM  | 6080005 | 2 | 2 1/2T | 28 | 2 |   |    |  |  |  |  | Side by side of stop sign |              |  |
|          | +        | R5-1a     | X |  |  |  |   |  |    |   | WH    | WRONG WAY            | 48  | 36 | 12.0 | RWM  | 6080005 |   |        |    |   |   |    |  |  |  |  |                           |              |  |

|                 |       |             |           |              |                |
|-----------------|-------|-------------|-----------|--------------|----------------|
| F.H.W.A. REGION | STATE | PROJECT NO. | SHEET NO. | TOTAL SHEETS | RECORD DRAWING |
| 9               | ARIZ. | 040-A(219)T | 39        | 143          |                |

040 YV 126

- NOTES:
- The contractor shall verify post lengths and elevations and cantilever column and mast arm lengths and elevations for Engineer's approval.
  - The engineer may shift a sign in order to achieve a more desirable location.
  - Quantities are approximate and for the contractor's information only.

NOTE: Refer to Section 1007 - Retroreflective Sheeting of the specifications for sheeting type criteria.

PANEL TYPES:

RWM: Regulatory, Warning or Marker  
F-DA: Flat-sheet aluminum with demountable characters  
Ext: Aluminum extrusions

BACKGROUND COLORS:

RD = RED  
BK = BLACK  
BL = BLUE  
GR = GREEN  
YL = FLUORESCENT YELLOW  
BR = BROWN  
WH = WHITE  
OR = ORANGE

STRINGER TYPES:

P: Square-tube post  
T: T-section (WT 3x6)

|                     |           |             |   |
|---------------------|-----------|-------------|---|
|                     | NAME      | DATE        | ARIZONA DEPARTMENT OF TRANSPORTATION<br>INFRASTRUCTURE DELIVERY AND OPERATIONS DIVISION<br>TRAFFIC DESIGN SECTION |
| DESIGN              | V. Roldan | 12-16       |   |
| DRAWN               | O. Z.     | 12-16       |   |
| CHECKED             |           |             |   |
| TEAM LEADER         | S. Nides  | 12-16       |   |
|                     |           |             | SIGN SUMMARY<br>WEST ASHFORK ROAD T1                                                                              |
|                     |           |             |   |
| LOCATION            |           |             | I-40 CROOKTON - HISTORIC 66 (WILLIAMS)                                                                            |
| TRACS NO. H8703 OIC |           | 040-A(219)T |   |

| NO. | DESCRIPTION OF REVISION |
|-----|-------------------------|
|-----|-------------------------|

[illegible]

NOTES:

1. The contractor shall verify post lengths and elevations and cantilever column and mast arm lengths and elevations for Engineer's approval.
2. The engineer may shift a sign in order to achieve a more desirable location.
3. Quantities are approximate and for the contractor's information only.

NOTE: Refer to Section 1007 - Retroreflective  
Sheeting of the specifications for  
sheeting type criteria.

PANEL TYPES;

RWM: Regulatory, Warning or Marker  
F-DA: Flat-sheet aluminum with demountable characters  
Ext: Aluminum extrusions

BACKGROUND COLORS: STRINGER TYPES:  
RD = RED P: Square-tube  
BK = BLACK post  
BL = BLUE T: T-section  
CB = GREEN (WT 3x6)

YL = FLUORESCENT YELLOW  
BR = BROWN  
WH = WHITE  
OR = ORANGE

|                     |           |       |   |                                    |
|---------------------|-----------|-------|---|------------------------------------|
|                     | NAME      | DATE  | ARIZONA DEPARTMENT OF TRANSPORTATION<br>INFRASTRUCTURE DELIVERY AND OPERATIONS DIVISION<br><b>TRAFFIC DESIGN SECTION</b><br><br>SIGN SUMMARY<br>WEST ASHFORK ROAD TI |                                    |
| DESIGN              | V. Roldan | 12-16 |   |                                    |
| DRAWN               | O. Z.     | 12-16 |   |                                    |
| CHECKED             |           |       |   |                                    |
| TEAM LEADER         | S. Nodas  | 12-16 |   |                                    |
|                     |           |       |   |                                    |
| LOCATION            |           |       | I-40 CROOKTON - HISTORIC 66 (WILLIAMS)   | EXPIRES 09/30/2018<br>SHEET 3 OF 4 |
| TRACS NO. H8703 OIC |           |       | O40-A(219)T   | ___ OF ___                         |

| NO.1 | DESCRIPTION OF REVISION | MADE BY | DATE | NO.2 | DESCRIPTION OF REVISION | MADE BY | DATE |
|------|-------------------------|---------|------|------|-------------------------|---------|------|
|------|-------------------------|---------|------|------|-------------------------|---------|------|

[illegible]

[illegible]

NOTES:

1. The contractor shall verify post lengths and elevations and cantilever column and mast arm lengths and elevations for Engineer's approval.
2. The engineer may shift a sign in order to achieve a more desirable location.
3. Quantities are approximate and for the contractor's information only.

NOTE: Refer to Section 1007 - Retroreflective  
Sheeting of the specifications for  
sheeting type criteria.

PANEL TYPES;


RWM: Regulatory, Warning or Marker  
F-DA: Flat-sheet aluminum with demountable characters  
Ext: Aluminum extrusions

BACKGROUND COLORS: STRINGER TYPES:

RD = RED  
BK = BLACK  
BL = BLUE  
GR = GREEN  
YL = FLUORESCENT YELLOW  
BR = BROWN  
WH = WHITE  
OR = ORANGE

## STRINGER TYPES:

P: Square-tube  
post  
T: T-section  
(WT 3x6)
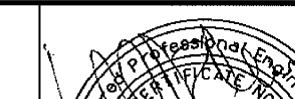
|                     |           |       |   |             |                                                                                       |
|---------------------|-----------|-------|---|-------------|---------------------------------------------------------------------------------------|
|                     | NAME      | DATE  | ARIZONA DEPARTMENT OF TRANSPORTATION<br>INFRASTRUCTURE DELIVERY AND OPERATIONS DIVISION<br><b>TRAFFIC DESIGN SECTION</b><br><br>SIGN SUMMARY<br>EAST ASHFORK ROAD TI |             |  |
| DESIGN              | V. Roldan | 12-16 |   |             |                                                                                       |
| DRAWN               | O. Z.     | 12-16 |   |             |                                                                                       |
| CHECKED             |           |       |   |             |                                                                                       |
| TEAM LEADER         | S. Nodas  | 12-16 |   |             |                                                                                       |
|                     |           |       |   |             |                                                                                       |
| LOCATION            |           |       | I-40 CROOKTON - HISTORIC 66 (WILLIAMS)   |             | EXP (RES) 09/30/2018<br>SHEET 1 OF 5                                                  |
| TRACS NO. H8703 OIC |           |       |   | O40-A(219)T | ___ OF ___                                                                            |

DATE  
MADE BY  
NO.2 DESCRIPTION OF REVISION  
DATE  
MADE BY  
NO.1 DESCRIPTION OF REVISION

| Plan<br>Sht<br>No. | Sign<br>Number | Sign<br>Code   | Work               |                     |             |              |                   | Offset (ft)      | Mounting Height (ft) | Background Color  | Panel             |            |             |                |      | Ground Mounted  |   |       |    |  |  | Overhead |  |  | <table><tr><td>F.H.W.A.<br/>REGION</td><td>STATE</td><td>PROJECT NO.</td><td>SHEET<br/>NO.</td><td>TOTAL<br/>SHEETS</td><td>RECORD DRAWING</td></tr><tr><td>9</td><td>ARIZ.</td><td>040-A(219)T</td><td>43</td><td>143</td><td></td></tr><tr><td colspan="6">040 YV 126</td></tr></table> |  |  |  |  |  | F.H.W.A.<br>REGION | STATE | PROJECT NO. | SHEET<br>NO. | TOTAL<br>SHEETS | RECORD DRAWING | 9 | ARIZ. | 040-A(219)T | 43 | 143 |  | 040 YV 126 | |
|---|
|                    |                |                | F.H.W.A.<br>REGION | STATE               | PROJECT NO. | SHEET<br>NO. | TOTAL<br>SHEETS   |                  |                      |                   | RECORD DRAWING    | |
|                    |                |                | 9                  | ARIZ.               | 040-A(219)T | 43           | 143               | |
|                    |                |                | 040 YV 126         | |
| New                | Existing       |                |                    |                     | Foundations | Posts        |                   | New<br>Slipbases | Stringer             | |
|                    | Replace Panel  | Relocate Panel | Modify Legend      | Remove<br>To Remain |             | Type         | Total length (ft) |                  | Type                 | Total Length (ft) | |
|                    |                |                |                    |                     |             |              |                   |                  |                      |                   | Legend            | Width (in) | Height (in) | Area (sq. ft.) | Type | Bid Item Number | |
| 104, 137           | C146-15        | GUDE           | X                  |                     | X           | X            |                   | 12               | 7                    | GR                | UP ARROW Ash Fork | 120        | 48          | 40.0           | EXT  | 6080018         | 2 | W6X12 | 37 | |


- NOTES:
- The contractor shall verify post lengths and elevations and cantilever column and mast arm lengths and elevations for Engineer's approval.
  - The engineer may shift a sign in order to achieve a more desirable location.
  - Quantities are approximate and for the contractor's information only.

NOTE: Refer to Section 1007 - Retroreflective Sheeting of the specifications for sheeting type criteria.

PANEL TYPES:  
RWM: Regulatory, Warning or Marker  
F-DA: Flat-sheet aluminum with demountable characters  
Ext: Aluminum extrusions

BACKGROUND COLORS:  
RD = RED  
BK = BLACK  
BL = BLUE  
GR = GREEN  
YL = FLUORESCENT YELLOW  
BR = BROWN  
WH = WHITE  
OR = ORANGE

STRINGER TYPES:  
P: Square-tube post  
T: T-section (WT 3x6)
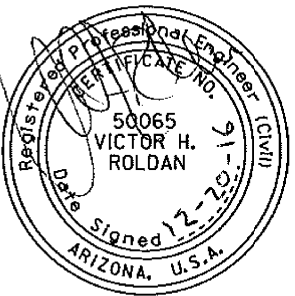
|                     |           |       |   |                                                                                       |  |
|---------------------|-----------|-------|---|---------------------------------------------------------------------------------------|--|
| DESIGN              | V. Roldan | 12-16 | ARIZONA DEPARTMENT OF TRANSPORTATION<br>INFRASTRUCTURE DELIVERY AND OPERATIONS DIVISION<br>TRAFFIC DESIGN SECTION |  |  |
| DRAWN               | O. Z.     | 12-16 |   |                                                                                       |  |
| CHECKED             |           |       |   |                                                                                       |  |
| TEAM LEADER         | S. Nides  | 12-16 |   |                                                                                       |  |
| LOCATION            |           |       | I-40 CROOKTON - HISTORIC 66 (WILLIAMS)                                                                            |                                                                                       |  |
| TRACS NO. H8703 01C |           |       | 040-A(219)T   |                                                                                       |  |
|                     |           |       | SHEET 2 OF 5   |                                                                                       |  |

| NO.1 | DESCRIPTION OF REVISION | MADE BY | DATE | NO.2 | DESCRIPTION OF REVISION | MADE BY | DATE |
|------|-------------------------|---------|------|------|-------------------------|---------|------|
|------|-------------------------|---------|------|------|-------------------------|---------|------|

| Plan<br>Sht<br>No. | Sign<br>Number | Sign<br>Code | Work |               |                |               |        | Offset (ft) | Mounting Height (ft) | Background Color | Panel                           |        |            |             |                | Ground Mounted |                 |             |       |                   |               |          |                   | Project Information |            |         |                           |  |  |
|--------------------|----------------|--------------|------|---------------|----------------|---------------|--------|-------------|----------------------|------------------|---------------------------------|--------|------------|-------------|----------------|----------------|-----------------|-------------|-------|-------------------|---------------|----------|-------------------|---------------------|------------|---------|---------------------------|--|--|
|                    |                |              | New  | Existing      |                |               |        |             |                      |                  | To Remain                       | Legend | Width (in) | Height (in) | Area (sq. ft.) | Type           | Bid Item Number | Foundations | Posts |                   | New Slipbases | Stringer |                   | Overhead            |            | Remarks |                           |  |  |
|                    |                |              |      | Replace Panel | Relocate Panel | Modify Legend | Remove |             |                      |                  |                                 |        |            |             |                |                |                 |             | Type  | Total length (ft) |               | Type     | Total Length (ft) | Structure Type      | #of Lights |         |                           |  |  |
|                    |                
| 104                | C146-21        | R4-7         | X    |               |                | X             |        | 12          | 7                    | WH               | KEEP RIGHT SYMBOL               | 24     | 30         | 5.0         | RWM            | 6080005        | 1               | 2 1/2S      | 12    | 1                 |               |          |                   |                     |            |         | Center in gore            |  |  |
|                    | +              | OM1-2        |      |               |                | X             |        |             |                      |                  | Type 1 object marker            | 18     | 18.0       | 2.3         | RWM            | 2020053        |                 |             |       |                   |               |          |                   |                     |            |         |                           |  |  |
| 104, 138           | C146-22        | GUIDE        | X    |               |                | X             |        | 12          | 7                    | GR               | B-40 LOOP SHIELD HISTORIC US 66 | 120    | 96         | 80.0        | Ext            | 6080018        | 2               | W6X12       | 32    |                   |               |          |                   |                     |            |         |                           |  |  |
|                    |                |              |      |               |                |               |        |             |                      |                  | UP ARROW Ash Fork               |        |            |             |                |                |                 |             |       |                   |               |          |                   |                     |            |         |                           |  |  |
|                    |                |              |      |               |                |               |        |             |                      |                  | INTERSTATE 40 SHIELD West       |        |            |             |                |                |                 |             |       |                   |               |          |                   |                     |            |         |                           |  |  |
|                    |                |              |      |               |                |               |        |             |                      |                  | LEFT ARROW Los Angeles          |        |            |             |                |                |                 |             |       |                   |               |          |                   |                     |            |         |                           |  |  |
| 104                | C146-23        |              |      |               |                |               | X      |             |                      | GR               | 16 FT 0 IN                      | 84     | 24         | 14.0        | F-DA           |                |                 |             |       |                   |               |          |                   |                     |            |         |                           |  |  |
| 104                | C146-24        | R2-1(35)     | X    |               |                | X             |        | 12          | 7                    | WH               | SPEED LIMIT 35                  | 24     | 30         | 5.0         | RWM            | 6080005        | 1               | 2 1/2S      | 12    | 1                 |               |          |                   |                     |            |         |                           |  |  |
| 104                | C146-25        | R6-1L        | X    |               |                | X             |        | 12          | 5                    | BK               | ONE WAY (Left)                  | 36     | 12         | 3.0         | RWM            | 6080005        | 1               | 2S          | 10    |                   |               |          |                   |                     |            |         |                           |  |  |
|                    | +              | R6-1R        | X    |               |                | X             |        |             | 5                    | BK               | ONE WAY (Right)                 | 36     | 12         | 3.0         | RWM            | 6080005        |                 |             |       |                   |               |          |                   |                     |            |         | Back to back              |  |  |
| 105                | C146-26        | Logo         |      |               |                |               | X      |             |                      |                  | FOOD / LOGO RT ARROW            |        |            |             |                |                |                 |             |       |                   |               |          |                   |                     |            |         |                           |  |  |
| 105                | C146-27        | W3-1         | X    |               |                | X             |        | 12          | 7                    | YL               | Stop Ahead Symbol               | 36     | 36         | 9.0         | RWM            | 6080005        | 1               | 2 1/2T      | 12    | 1                 |               |          |                   |                     |            |         |                           |  |  |
| 105                | C146-28        | W3-1         |      |               |                | X             |        |             |                      |                  | Stop Ahead Symbol               |        |            |             |                | 2020053        |                 |             |       |                   |               |          |                   |                     |            |         |                           |  |  |
| 105                | C146-29        | R5-1A        | X    |               |                | X             |        | 12          | 7                    | RD               | WRONG WAY                       | 48     | 36         | 12.0        | RWM            | 6080005        | 2               | 2 1/2S      | 25    | 2                 |               |          |                   |                     |            |         |                           |  |  |
| 105                | C146-30        | R5-1A        | X    |               |                | X             |        | 12          | 7                    | RD               | WRONG WAY                       | 48     | 36         | 12.0        | RWM            | 6080005        | 2               | 2 1/2S      | 25    | 2                 |               |          |                   |                     |            |         |                           |  |  |
| 105                | C146-31        | Logo         |      |               |                |               | X      |             |                      |                  | GAS / LOGO RT ARROW             |        |            |             |                |                |                 |             |       |                   |               |          |                   |                     |            |         |                           |  |  |
| 105                | C146-32        | R1-1         | X    |               |                | X             |        | 12          | 7                    | RD               | STOP                            | 36     | 36         | 9.0         | RWM            | 6080005        | 1               | 2 1/2T      | 12    | 1                 |               |          |                   |                     |            |         |                           |  |  |
|                    | +              | R5-1         |      |               |                | X             |        |             |                      | WH               | DO NOT ENTER                    | 30     | 30         | 6.3         | RWM            | 6080005        |                 |             |       |                   |               |          |                   |                     |            |         | Back to back              |  |  |
| 105                | C146-33        | R1-1         | X    |               |                | X             |        | 12          | 7                    | RD               | STOP                            | 36     | 36         | 9.0         | RWM            | 6080005        | 1               | 2 1/2T      | 12    | 1                 |               |          |                   |                     |            |         |                           |  |  |
|                    | +              | R5-1         |      |               |                | X             |        |             |                      | WH               | DO NOT ENTER                    | 30     | 30         | 6.3         | RWM            | 2020053        |                 |             |       |                   |               |          |                   |                     |            |         | Back to back              |  |  |
| 105                | C146-34        | R5-1         | X    |               |                |               |        |             | 7                    | RD               | DO NOT ENTER                    | 48     | 48         | 16.0        | RWM            | 6080005        | 2               | 2 1/2T      | 28    | 2                 |               |          |                   |                     |            |         | Side by side of stop sign |  |  |
|                    | +              | R5-1a        | X    |               |                |               |        |             |                      | WH               | WRONG WAY                       | 48     | 36         | 12.0        | RWM            | 6080005        |                 |             |       |                   |               |          |                   |                     |            |         |                           |  |  |
| 105                | C146-35        | R5-1         | X    |               |                |               |        |             | 7                    | RD               | DO NOT ENTER                    | 48     | 48         | 16.0        | RWM            | 6080005        | 2               | 2 1/2T      | 28    | 2                 |               |          |                   |                     |            |         | Side by side of stop sign |  |  |
|                    | +              | R5-1a        | X    |               |                |               |        |             |                      | WH               | WRONG WAY                       | 48     | 36         | 12.0        | RWM            | 6080005        |                 |             |       |                   |               |          |                   |                     |            |         |                           |  |  |
|                    |                
|                    |                

NOTES:

1. The contractor shall verify post lengths and elevations and cantilever column and mast arm lengths and elevations for Engineer's approval.
2. The engineer may shift a sign in order to achieve a more desirable location.
3. Quantities are approximate and for the contractor's information only.

NOTE: Refer to Section 1007 - Retroreflective  
Sheeting of the specifications for  
sheeting type criteria.

PANEL TYPES;

RWM: Regulatory, Warning or Marker  
F-DA: Flat-sheet aluminum with demountable characters  
Ext: Aluminum extrusions

BACKGROUND COLORS: STRINGER TYPES:  
RD = RED P: Square-tube  
BK = BLACK post  
BL = BLUE T: T-section  
CB = GREEN (WT 3x6)

YL = FLUORESCENT YELLOW  
BR = BROWN  
WH = WHITE  
OR = ORANGE

|                     |           |                                        |      |   |                                                                                       |
|---------------------|-----------|----------------------------------------|------|---|---------------------------------------------------------------------------------------|
|                     |           | NAME                                   | DATE | ARIZONA DEPARTMENT OF TRANSPORTATION<br>INFRASTRUCTURE DELIVERY AND OPERATIONS DIVISION<br>TRAFFIC DESIGN SECTION<br><br>SIGN SUMMARY<br>EAST ASHFORK ROAD TI |  |
| DESIGN              | V. Roldan | 12-16                                  |      |   |                                                                                       |
| DRAWN               | O. Z.     | 12-16                                  |      |   |                                                                                       |
| CHECKED             |           |                                        |      |   |                                                                                       |
| TEAM LEADER         | S. Nodas  | 12-16                                  |      |   |                                                                                       |
|                     |           |                                        |      |   |                                                                                       |
| LOCATION            |           | I-40 CROOKTON - HISTORIC 66 (WILLIAMS) |      |   | EXPIRES 09/30/2018<br>SHEET 3 OF 4                                                    |
| TRACS NO. H8703 OIC |           |                                        |      | 040-A(219)T   | ___ <i>OF</i> ___                                                                     |

DATE

MADE BY

NO.2 DESCRIPTION OF REVISION

DATE

MADE BY

NO.1 DESCRIPTION OF REVISION

| Plan<br>Sht<br>No. | Sign<br>Number | Sign<br>Code | Work |               |                |               |                  | Offset (ft) | Mounting Height (ft) | Background Color | Panel  |            |             |                |         | Ground Mounted  |             |       |                   |               | Overhead |                   |                | F.H.W.A. REGION<br>9 |         |  |  |  |  | STATE<br>ARIZ. | PROJECT NO.<br>040-A(219)T | SHEET NO.<br>45 | TOTAL SHEETS<br>143 | RECORD DRAWING | |
|---|
|                    |                |              | New  | Existing      |                |               |                  |             |                      |                  | Legend | Width (in) | Height (in) | Area (sq. ft.) | Type    | Bid Item Number | Foundations | Posts |                   | New Slipbases | Stringer |                   | Structure Type | #of Lights           | Remarks | |
|                    |                |              |      | Replace Panel | Relocate Panel | Modify Legend | Remove To Remain |             |                      |                  |        |            |             |                |         |                 |             | Type  | Total length (ft) |               | Type     | Total Length (ft) | |
| |
| 105                | C146-36        | R6-1L        | X    |               |                | X             |                  | 7           | BK                   | ONE WAY (Left)   | 36     | 12         | 3.0         | RWM            | 6080005 | 1               | 2S          | 10    | |

|                 |       |             |           |              |                |
|-----------------|-------|-------------|-----------|--------------|----------------|
| F.H.W.A. REGION | STATE | PROJECT NO. | SHEET NO. | TOTAL SHEETS | RECORD DRAWING |
| 9               | ARIZ. | 040-A(219)T | 45        | 143          |                |

040 YV 126

- NOTES:
- The contractor shall verify post lengths and elevations and cantilever column and mast arm lengths and elevations for Engineer's approval.
  - The engineer may shift a sign in order to achieve a more desirable location.
  - Quantities are approximate and for the contractor's information only.

NOTE: Refer to Section 1007 - Retroreflective Sheeting of the specifications for sheeting type criteria.

PANEL TYPES:  
RWM: Regulatory, Warning or Marker  
F-DA: Flat-sheet aluminum with demountable characters  
Ext: Aluminum extrusions

BACKGROUND COLORS:  
RD = RED  
BK = BLACK  
BL = BLUE  
GR = GREEN  
YL = FLUORESCENT YELLOW  
BR = BROWN  
WH = WHITE  
OR = ORANGE

STRINGER TYPES:  
P: Square-tube post  
T: T-section (WT 3x6)

|                                        |           |       |   |
|----------------------------------------|-----------|-------|---|
|                                        | NAME      | DATE  | ARIZONA DEPARTMENT OF TRANSPORTATION<br>INFRASTRUCTURE DELIVERY AND OPERATIONS DIVISION<br>TRAFFIC DESIGN SECTION<br><br>SIGN SUMMARY<br>EAST ASHFORK ROAD TI |
| DESIGN                                 | V. Roldan | 12-16 |   |
| DRAWN                                  | O. Z.     | 12-16 |   |
| CHECKED                                |           |       |   |
| TEAM LEADER                            | S. Nides  | 12-16 |   |
|                                        |           |       |   |
| LOCATION                               |           |       |   |
| I-40 CROOKTON - HISTORIC 66 (WILLIAMS) |           |       |   |
| TRACS NO. H8703 OIC                    |           |       | O40-A(219)T   |

EXPIRES 09/30/2018  
SHEET 4 OF 5

OF

DATE

MADE BY

NO.2 DESCRIPTION OF REVISION

DATE

MADE BY

NO.1 DESCRIPTION OF REVISION

| Plan<br>Sht<br>No. | Sign<br>Number | Sign<br>Code | Work |               |                |               |                  | Offset (ft) | Mounting Height (ft) | Background Color | Panel  |            |             |                |      | Ground Mounted  |             |       |                   |               |          |                   |                |             |  | F.H.W.A. REGION |  |  |  |  | STATE | PROJECT NO. | SHEET NO. | TOTAL SHEETS | RECORD DRAWING | |
|---|
|                    |                |              | New  | Existing      |                |               |                  |             |                      |                  | Legend | Width (in) | Height (in) | Area (sq. ft.) | Type | Bid Item Number | Foundations | Posts |                   | New Slipbases | Stringer |                   | Overhead       | |
|                    |                |              |      | Replace Panel | Relocate Panel | Modify Legend | Remove To Remain |             |                      |                  |        |            |             |                |      |                 |             | Type  | Total length (ft) |               | Type     | Total Length (ft) | Structure Type | # of Lights | |
| |
| |

DATE  
MADE BY  
NO.2 DESCRIPTION OF REVISION  
DATE  
MADE BY  
NO.1 DESCRIPTION OF REVISION

| Plan<br>Sht<br>No. | Sign<br>Number | Sign<br>Code   | Work               |                  |             |              |                 | Offset (ft)    | Mounting Height (ft) | Background Color | Panel          |       |                   |               |          | Ground Mounted    |                |            |  |  |  | Overhead |  |  | <table><tr><td>F.H.W.A.<br/>REGION</td><td>STATE</td><td>PROJECT NO.</td><td>SHEET<br/>NO.</td><td>TOTAL<br/>SHEETS</td><td>RECORD DRAWING</td></tr><tr><td>9</td><td>ARIZ.</td><td>040-A(219)T</td><td>47</td><td>143</td><td></td></tr><tr><td colspan="6">040 YV 126</td></tr></table> |  |  |  |  |  | F.H.W.A.<br>REGION | STATE | PROJECT NO. | SHEET<br>NO. | TOTAL<br>SHEETS | RECORD DRAWING | 9 | ARIZ. | 040-A(219)T | 47 | 143 |  | 040 YV 126 |  |  |  |  |  |
|---|
|                    |                |                | F.H.W.A.<br>REGION | STATE            | PROJECT NO. | SHEET<br>NO. | TOTAL<br>SHEETS |                |                      |                  | RECORD DRAWING |       |                   
|                    |                |                | 9                  | ARIZ.            | 040-A(219)T | 47           | 143             | |
|                    |                |                | 040 YV 126         | |
| New                | Existing       |                |                    |                  | Legend      | Width (in)   | Height (in)     | Area (sq. ft.) | Type                 | Bid Item Number  | Foundations    | Posts |                   | New Slipbases | Stringer |                   |                
|                    | Replace Panel  | Relocate Panel | Modify Legend      | Remove To Remain |             |              |                 |                |                      |                  |                | Type  | Total length (ft) |               | Type     | Total Length (ft) |                |            
|                    |                |                |                    |                  |             |              |                 |                |                      |                  |                |       |                   |               |          |                   | Structure Type | #of Lights |  |  
| Remarks            | |

|          |         
|----------|---------|---------------|---|--|---|---|--|----|---|----|----------------------------------|-----|----|------|------|---------|---|--------|----|---|---|----|--|--|--|------------------|--|
| 107, 140 | C148-1  | D1-2          | X |  |   | X |  | 12 | 7 | GR | Lft Angled Arrow Los Angeles     | 120 | 48 | 40.0 | F-DA | 6080025 | 3 | 2 1/2T | 33 | 3 | P | 16 |  |  |  |                  |  |
|          |         |               |   |  |   |   |  |    |   |    | Flagstaff Straight Arrow         |     |    |      |      |         |   |        |    |   |   |    |  |  |  |                  |  |
|          |         
| 107      | C148-2  | M3-2          | X |  |   | X |  | 12 | 7 | BL | EAST                             | 24  | 12 | 2.0  | RWM  | 6080005 | 1 | 2 1/2T | 14 | 1 |   |    |  |  |  |                  |  |
|          | +       | M1-1A         | X |  |   | X |  |    |   | BL | INTERSTATE 40                    | 24  | 24 | 4.0  | RWM  | 6080005 |   |        |    |   |   |    |  |  |  |                  |  |
|          | +       | M6-3          | X |  |   | X |  |    |   | BL | Straight Ahead Directional Arrow | 24  | 18 | 3.0  | RWM  | 6080005 |   |        |    |   |   |    |  |  |  |                  |  |
|          |         
| 107, 140 | C148-3  | D1-3          | X |  |   | X |  | 6  | 7 | GR | Lft Arrow I-40 Shield EAST       | 144 | 72 | 72.0 | Ext  | 6080018 | 2 | W6X12  | 28 |   |   |    |  |  |  |                  |  |
|          | +       |               |   |  |   |   |  |    |   |    | Flagstaff                        |     |    |      |      |         |   |        |    |   |   |    |  |  |  |                  |  |
|          |         |               |   |  |   |   |  |    |   |    | County Line Rd Right Arrow       |     |    |      |      |         |   |        |    |   |   |    |  |  |  |                  |  |
|          | +       | OM1-2         |   |  |   | X |  |    |   | BK | Type 1 Object Marker             | 18  | 18 | 2.3  |      | 7030084 |   |        |    |   |   |    |  |  |  |                  |  |
|          | +       | OM1-2         |   |  |   | X |  |    |   | BK | Type 1 Object Marker             | 18  | 18 | 2.3  |      | 7030084 |   |        |    |   |   |    |  |  |  |                  |  |
|          | +       | W1-7          | X |  |   |   |  |    | 5 | YL | Two-Direction Large Arrow        | 48  | 24 | 8.0  | RWM  | 6080005 |   |        |    |   |   |    |  |  |  |                  |  |
|          |         
| 107      | C148-4  | W6-3          | X |  |   | X |  | 12 | 7 | YL | Two-way Traffic Symbol           | 30  | 30 | 6.3  | RWM  | 6080005 | 1 | 2 1/2S | 12 |   |   |    |  |  |  | Behind guardrail |  |
|          |         
| 107      | C148-5  | D10-101(148G) | X |  |   |   |  |    |   | GR | OMRM 148G                        | 6   | 30 | 1.3  |      | 7030090 |   |        |    |   |   |    |  |  |  |                  |  |
|          |         
| 107      | C148-6  | R9-3          | X |  |   | X |  | 12 | 7 | WH | No Pedestrian Crossing Symbol    | 18  | 18 | 2.3  | RWM  | 6080005 | 1 | 2S     | 11 |   |   |    |  |  |  |                  |  |
|          |         
| 107      | C148-7  | R1-2          | X |  |   | X |  | 12 | 7 | WH | YIELD                            | 36  | 36 | 9.0  | RWM  | 6080005 | 1 | 2 1/2T | 12 | 1 |   |    |  |  |  |                  |  |
|          |         
| 107      | C148-8  | R4-7          | X |  | X | X |  | 12 | 7 | WH | KEEP / Rt Angled Arrow / RIGHT   | 48  | 60 | 20.0 | RWM  | 6080005 | 2 | 2 1/2T | 29 | 2 |   |    |  |  |  | Center in gore   |  |
|          | +       | OM1-2         |   |  |   | X |  |    | 5 | BK | Type 4 Object Marker             | 18  | 18 | 2.3  | 0    |         |   |        |    |   |   |    |  |  |  |                  |  |
|          |         
| 107      | C148-9a | W1-8R         | X |  |   | X |  | 12 | 7 | YL | Right Chevron Alignment          | 18  | 24 | 3.0  | RWM  | 6080005 | 1 | 2S     | 11 |   |   |    |  |  |  |                  |  |
|          |         
| 107      | C148-9b | W1-8R         | X |  |   | X |  | 12 | 7 | YL | Right Chevron Alignment          | 18  | 24 | 3.0  | RWM  | 6080005 | 1 | 2S     | 11 |   |   |    |  |  |  |                  |  |
|          |         
| 107      | C148-9c | W1-8R         | X |  |   | X |  | 12 | 7 | YL | Right Chevron Alignment          | 18  | 24 | 3.0  | RWM  | 6080005 | 1 | 2S     | 11 |   |   |    |  |  |  |                  |  |
|          |         
| 107      | C148-9d | W1-8R         | X |  |   | X |  | 12 | 7 | YL | Right Chevron Alignment          | 18  | 24 | 3.0  | RWM  | 6080005 | 1 | 2S     | 11 |   |   |    |  |  |  |                  |  |
|          |         
| 107      | C148-9e | W1-8R         | X |  |   | X |  | 12 | 7 | YL | Right Chevron Alignment          | 18  | 24 | 3.0  | RWM  | 6080005 | 1 | 2S     | 11 |   |   |    |  |  |  |                  |  |
|          |         
| 107      | C148-10 | R5-1          | X |  |   |   |  | 6  | 7 | RD | DO NOT ENTER                     | 48  | 48 | 16.0 | RWM  | 6080005 | 2 | 2 1/2T | 27 | 2 |   |    |  |  |  |                  |  |
|          |         | R5-1a         | X |  |   | X |  |    |   | RD | WRONG WAY                        | 48  | 36 | 12.0 | RWM  | 6080005 |   |        |    |   |   |    |  |  |  |                  |  |
|          |         
| 107      | C148-11 | D10-101(148B) | X |  |   | X |  | 4  | 4 | GR | OMRM 148B                        | 6   | 30 | 1.3  |      | 7030090 |   |        |    |   |   |    |  |  |  |                  |  |
|          |         

NOTES:

1. The contractor shall verify post lengths and elevations and cantilever column and mast arm lengths and elevations for Engineer's approval.

2. The engineer may shift a sign in order to achieve a more desirable location.

3. Quantities are approximate and for the contractor's information only.

NOTE: Refer to Section 1007 - Retroreflective Sheeting of the specifications for sheeting type criteria.

PANEL TYPES:

RWM: Regulatory, Warning or Marker

F-DA: Flat-sheet aluminum with demountable characters

Ext: Aluminum extrusions

BACKGROUND COLORS:

RD = RED

BK = BLACK

BL = BLUE

GR = GREEN

YL = FLUORESCENT YELLOW

BR = BROWN


WH = WHITE

OR = ORANGE

STRINGER TYPES:

P: Square-tube post

T: T-section (WT 3x6)
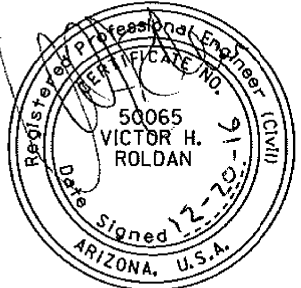
|                     |           |      |       |   |                                                                                       |
|---------------------|-----------|------|-------|---|---------------------------------------------------------------------------------------|
| DESIGN              | V. Roldan | DATE | 12-16 | ARIZONA DEPARTMENT OF TRANSPORTATION<br>INFRASTRUCTURE DELIVERY AND OPERATIONS DIVISION<br><b>TRAFFIC DESIGN SECTION</b> |  |
| DRAWN               | O. Z.     | DATE | 12-16 |   |                                                                                       |
| CHECKED             |           |      |       |   |                                                                                       |
| TEAM LEADER         | S. Nides  | DATE | 12-16 |   |                                                                                       |
| LOCATION            |           |      |       | I-40 CROOKTON - HISTORIC 66 (WILLIAMS)                                                                                   |                                                                                       |
| TRACS NO. H8703 01C |           |      |       | 040-A(219)T   |                                                                                       |

EXP. DRES. 09/30/2018  
SHEET 1 OF 4  
OF

DATE  
MADE BY  
NO.1 DESCRIPTION OF REVISION  
DATE  
MADE BY  
NO.1 DESCRIPTION OF REVISION  
DATE  
MADE BY  
NO.1 DESCRIPTION OF REVISION

| Plan<br>Sht<br>No. | Sign<br>Number | Sign<br>Code  | Work |               |                |               |        |           | Offset (ft) | Mounting Height (ft) | Background Color | Panel                                                                                   |            |             |                |      | Ground Mounted  |             |        |                   |               |                | Remarks |            |  |  |  |  |
|--------------------|----------------|---------------|------|---------------|----------------|---------------|--------|-----------|-------------|----------------------|------------------|-----------------------------------------------------------------------------------------|------------|-------------|----------------|------|-----------------|-------------|--------|-------------------|---------------|----------------|---------|------------|--|--|--|--|
|                    |                |               | New  | Existing      |                |               |        |           |             |                      |                  | Legend                                                                                  | Width (in) | Height (in) | Area (sq. ft.) | Type | Bid Item Number | Foundations | Posts  |                   | New Slipbases | Stringer       |         | Overhead   |  |  |  |  |
|                    |                |               |      | Replace Panel | Relocate Panel | Modify Legend | Remove | To Remain |             |                      |                  |                                                                                         |            |             |                |      |                 |             | Type   | Total length (ft) |               | Structure Type |         | #of Lights |  |  |  |  |
|                    |                
| 107                | C148-12        | W13-6a        | X    |               |                | X             | X      |           | 12          | 7                    | YL               | EXIT / 180 Deg Arrow / 25 MPH                                                           | 48         | 84          | 28.0           | RWM  | 6080005         | 2           | 2 1/2T | 28                | 2             |                |         |            |  |  |  |  |
| 107                | C148-13        | R5-1          | X    |               |                |               |        |           | 6           | 7                    | RD               | DO NOT ENTER                                                                            | 48         | 48          | 16.0           | RWM  | 6080005         | 2           | 2 1/2T | 27                | 2             |                |         |            |  |  |  |  |
|                    |                | R5-1a         | X    |               |                |               | X      |           |             |                      | RD               | WRONG WAY                                                                               | 48         | 36          | 12.0           | RWM  | 6080005         |             |        |                   |               |                |         |            |  |  |  |  |
| 107                | C148-14        | W6-3          | X    |               |                |               | X      |           | 6           | 7                    | YL               | Two-way Traffic Symbol                                                                  | 30         | 30          | 6.3            | RWM  | 6080005         | 1           | 2 1/2S | 12                | 1             |                |         |            |  |  |  |  |
| 107                | C148-15        | R5-1          |      |               |                |               | X      |           |             |                      | RD               | DO NOT ENTER                                                                            |            |             |                |      | 2020053         |             |        |                   |               |                |         |            |  |  |  |  |
| 107, 140           | C148-16        | D1-3          | X    |               |                |               | X      |           | 6           | 7                    | GR               | Straight Arrow County Line Rd Right Arrow<br>I - 40 Shield WEST<br>Los Angeles Rt Arrow | 132        | 72          | 66.0           | Ext  | 6080018         | 2           | W6X12  | 28                |               |                |         |            |  |  |  |  |
| 107                | C148-17        | M3-4          | X    |               |                |               | X      |           | 5           | 7                    | BL               | WEST                                                                                    | 24         | 12          | 2.0            | RWM  | 6080005         | 1           | 2 1/2T | 14                | 1             |                |         |            |  |  |  |  |
|                    | +              | M1-1A         | X    |               |                |               | X      |           |             |                      | BL               | INTERSTATE 40                                                                           | 24         | 24          | 4.0            | RWM  | 6080005         |             |        |                   |               |                |         |            |  |  |  |  |
|                    | +              | M6-1          | X    |               |                |               | X      |           |             |                      | BL               | Right Arrow                                                                             | 24         | 18          | 3.0            | RWM  | 6080005         |             |        |                   |               |                |         |            |  |  |  |  |
| 107                | C148-18        | D10-101(148B) | X    |               |                |               |        |           |             |                      | GR               | OMRM 148H                                                                               | 6          | 30          | 1.3            |      | 7030090         |             |        |                   |               |                |         |            |  |  |  |  |
| 107                | C148-19        | M3-4          | X    |               |                |               | X      |           | 6           | 7                    | BL               | WEST                                                                                    | 24         | 12          | 2.0            | RWM  | 6080005         | 1           | 2 1/2T | 14                | 1             |                |         |            |  |  |  |  |
|                    | +              | M1-1A         | X    |               |                |               | X      |           |             |                      | BL               | INTERSTATE 40                                                                           | 24         | 24          | 4.0            | RWM  | 6080005         |             |        |                   |               |                |         |            |  |  |  |  |
|                    | +              | M6-3          | X    |               |                |               | X      |           |             |                      | BL               | Straight Ahead Directional Arrow                                                        | 24         | 18          | 3.0            | RWM  | 6080005         |             |        |                   |               |                |         |            |  |  |  |  |
| 106                | C148-20        | R1-1          | X    |               |                |               | X      |           | 12          | 7                    | RD               | STOP                                                                                    | 36         | 36          | 9.0            | RWM  | 6080005         | 1           | 2 1/2T | 12                | 1             |                |         |            |  |  |  |  |
| 106                | C148-21        | M3-4          | X    |               |                |               | X      |           | 12          | 7                    | BL               | WEST                                                                                    | 24         | 12          | 2.0            | RWM  | 6080005         | 2           | 2 1/2T | 28                | 2             | P              | 3       |            |  |  |  |  |
|                    | +              | M1-1A         | X    |               |                |               | X      |           |             |                      | BL               | INTERSTATE 40                                                                           | 24         | 24          | 4.0            | RWM  | 6080005         |             |        |                   |               |                |         |            |  |  |  |  |
|                    | +              | M6-3          | X    |               |                |               | X      |           |             |                      | BL               | Straight Ahead Directional Arrow                                                        | 24         | 18          | 3.0            | RWM  | 6080005         |             |        |                   |               |                |         |            |  |  |  |  |
|                    | +              | M3-2          | X    |               |                |               | X      |           |             |                      | BL               | EAST                                                                                    | 24         | 12          | 2.0            | RWM  | 6080005         |             |        |                   |               |                |         |            |  |  |  |  |
|                    | +              | M1-1A         | X    |               |                |               | X      |           |             |                      | BL               | INTERSTATE 40                                                                           | 24         | 24          | 4.0            | RWM  | 6080005         |             |        |                   |               |                |         |            |  |  |  |  |
|                    | +              | M6-1          | X    |               |                |               | X      |           |             |                      | BL               | Right Arrow                                                                             | 24         | 18          | 3.0            | RWM  | 6080005         |             |        |                   |               |                |         |            |  |  |  |  |
| 106                | C148-22        | W6-3          | X    |               |                |               | X      |           | 12          | 7                    | YL               | Two-way Traffic Symbol                                                                  | 30         | 30          | 6.3            | RWM  | 6080005         | 1           | 2 1/2S | 12                | 1             |                |         |            |  |  |  |  |
|                    | C148-23        | W1-11         | X    |               |                |               | X      |           | 12          | 7                    | YL               | Hairpin Curve                                                                           | 30         | 30          | 6.3            | RWM  | 6080005         | 1           | 2 1/2S | 12                | 1             |                |         |            |  |  |  |  |
| 106                | +              | W13-1P        | X    |               |                |               |        |           |             |                      | YL               | 15 M.P.H.                                                                               | 18         | 18          | 2.3            | RWM  | 6080005         |             |        |                   |               |                |         |            |  |  |  |  |
| 106                | C148-24        | D10-101(148I) | X    |               |                |               |        |           | 4           | 4                    | GR               | 148I                                                                                    | 6          | 30          | 1.3            |      | 7030090         |             |        |                   |               |                |         |            |  |  |  |  |
| 106                | C148-25        | R9-3          | X    |               |                |               | X      |           | 12          | 7                    | WH               | No Pedestrian Crossing Symbol                                                           | 18         | 18          | 2.3            | RWM  | 6080005         | 1           | 2S     | 11                |               |                |         |            |  |  |  |  |

F.H.W.A.  
REGION

9

STATE

ARIZ.

PROJECT NO.

040-A(219)T

SHEET NO.

48

TOTAL SHEETS

143

RECORD DRAWING

040 YV 126

- NOTES:
- The contractor shall verify post lengths and elevations and cantilever column and mast arm lengths and elevations for Engineer's approval.
  - The engineer may shift a sign in order to achieve a more desirable location.
  - Quantities are approximate and for the contractor's information only.

NOTE: Refer to Section 1007 - Retroreflective Sheeting of the specifications for sheeting type criteria.

PANEL TYPES:

RWM: Regulatory, Warning or Marker  
F-DA: Flat-sheet aluminum with demountable characters  
Ext: Aluminum extrusions

BACKGROUND COLORS: STRINGER TYPES:

RD = RED  
BK = BLACK  
BL = BLUE  
GR = GREEN  
YL = FLUORESCENT YELLOW  
BR = BROWN  
WH = WHITE  
OR = ORANGE

P: Square-tube post  
T: T-section (WT 3x6)

|                     |           |      |       |   |  |
|---------------------|-----------|------|-------|---|--|
| DESIGN              | V. Roldan | DATE | 12-16 | ARIZONA DEPARTMENT OF TRANSPORTATION<br>INFRASTRUCTURE DELIVERY AND OPERATIONS DIVISION<br><b>TRAFFIC DESIGN SECTION</b> |  |
| DRAWN               | O. Z.     |      | 12-16 |   |  |
| CHECKED             |           |      |       |   |  |
| TEAM LEADER         | S. Nolas  |      | 12-16 | SIGN SUMMARY<br>COUNTY LINE ROAD TI                                                                                      |  |
| LOCATION            |           |      |       | I-40 CROOKTON - HISTORIC 66 (WILLIAMS)                                                                                   |  |
| TRACS NO. H8703 OIC |           |      |       | 040-A(219)T   |  |

EXP. 09/30/2018  
SHEET 2 OF 4  
OF

DATE

MADE BY

NO.2 DESCRIPTION OF REVISION

DATE

MADE BY

NO.1 DESCRIPTION OF REVISION

| Plan<br>Sht<br>No. | Sign<br>Number | Sign<br>Code   | Work               |        |             |              |                 |                | Offset (ft)    | Mounting Height (ft) | Background Color | Panel                                   |       |                   |               |          | Ground Mounted    |   |        |    |   |  | Overhead |  |  | <table><tr><td>F.H.W.A.<br/>REGION</td><td>STATE</td><td>PROJECT NO.</td><td>SHEET<br/>NO.</td><td>TOTAL<br/>SHEETS</td><td>RECORD DRAWING</td></tr><tr><td>9</td><td>ARIZ.</td><td>040-A(219)T</td><td>49</td><td>143</td><td></td></tr><tr><td colspan="6">040 YV 126</td></tr></table> |  |                  |                                        |  |  | F.H.W.A.<br>REGION | STATE | PROJECT NO. | SHEET<br>NO. | TOTAL<br>SHEETS | RECORD DRAWING | 9 | ARIZ. | 040-A(219)T | 49 | 143 |  | 040 YV 126 |  |  |  |  |  |
|---|
|                    |                |                | F.H.W.A.<br>REGION | STATE  | PROJECT NO. | SHEET<br>NO. | TOTAL<br>SHEETS | RECORD DRAWING | |
|                    |                |                | 9                  | ARIZ.  | 040-A(219)T | 49           | 143             | |
|                    |                |                | 040 YV 126         | |
| New                | Existing       |                |                    |        |             | Legend       | Width (in)      | Height (in)    | Area (sq. ft.) | Type                 | Bid Item Number  | Foundations                             | Posts |                   | New Slipbases | Stringer |                   |   
|                    | Replace Panel  | Relocate Panel | Modify Legend      | Remove | To Remain   |              |                 |                |                |                      |                  |                                         | Type  | Total length (ft) |               | Type     | Total Length (ft) |   |        
| |
| Remarks            | |
| 106                | C148-26        | RI-2           | X                  |        |             |              | X               |                | 6              | 7                    | WH               | YIELD                                   | 36    | 36                | 9.0           | RWM      | 6080005           | 1 | 2 1/2T | 12 |   |  |          |  |  |   |  |                  | Behind guardrail                       |  |  
| 106                | C148-27a       | W1-8R          | X                  |        |             |              | X               |                | 12             | 7                    | YL               | Right Chevron Alignment                 | 18    | 24                | 3.0           | RWM      | 6080005           | 1 | 2S     | 11 |   |  
| 106                | C148-27b       | W1-8R          | X                  |        |             |              | X               |                | 12             | 7                    | YL               | Right Chevron Alignment                 | 18    | 24                | 3.0           | RWM      | 6080005           | 1 | 2S     | 11 |   |  
| 106                | C148-27c       | W1-8R          | X                  |        |             |              | X               |                | 12             | 7                    | YL               | Right Chevron Alignment                 | 18    | 24                | 3.0           | RWM      | 6080005           | 1 | 2S     | 11 |   |  
| 106                | C148-27d       | W1-8R          | X                  |        |             |              | X               |                | 12             | 7                    | YL               | Right Chevron Alignment                 | 18    | 24                | 3.0           | RWM      | 6080005           | 1 | 2S     | 11 |   |  
| 106                | C148-28        | R4-7           | X                  |        |             |              |                 |                | 12             | 7                    | WH               | KEEP / Rt Angled Arrow / RIGHT          | 48    | 60                | 20.0          | RWM      | 6080005           | 2 | 2 1/2T | 29 | 2 |  |          
| 106                | C148-28a       |                |                    |        |             |              | X               |                |                |                      |                  |                                         |       |                   |               | 2020053  |                   |   |        |    |   |  |          |  |  |   |  |                  | Remove existing stub.(Next to C148-28) |  |  
| 106                | C148-29        | R5-1A          | X                  |        |             |              | X               |                | 12             | 7                    | RD               | WRONG WAY                               | 48    | 36                | 12.0          | RWM      | 6080005           | 2 | 2 1/2S | 25 | 2 |  |          
| 106                | C148-29a       | R5-1           | X                  |        |             |              |                 |                |                |                      | WH               | DO NOT ENTER                            | 48    | 48                | 16.0          | RWM      | 6080005           | 2 | 2 1/2T | 27 | 2 |  |          
|                    |                | R5-1a          | X                  |        |             |              |                 |                |                |                      | RD               | WRONG WAY                               | 48    | 36                | 12.0          | RWM      | 6080005           |   |        
| 106                | C148-30        | W1-6R          | X                  |        |             |              | X               |                | 12             | 7                    | YL               | Rt Arrow                                | 48    | 24                | 8.0           | RWM      | 6080005           | 2 | 2S     | 23 |   |  
| 106                | C148-31        | D10-101        | X                  |        |             |              | X               |                |                |                      | GR               | Off Mainline Reference Marker 148C      | 6     | 30                | 1.3           |          | 7030090           |   |        
| 106                | C148-32        | R5-1A          | X                  |        |             |              | X               |                | 12             | 7                    | RD               | WRONG WAY                               | 48    | 36                | 12.0          | RWM      | 6080005           | 2 | 2 1/2S | 25 | 2 |  |          
| 106                | C148-33        | W1-1 L         | X                  |        |             |              | X               |                | 12             | 7                    | YL               | Left Turn Symbol                        | 30    | 30                | 6.3           | RWM      | 6080005           | 1 | 2 1/2T | 13 | 1 |  |          
|                    | +              | W13-1P         | X                  |        |             |              | X               |                |                |                      | YL               | 20 M.P.H.                               | 18    | 18                | 2.3           | RWM      | 6080005           |   |        
|                    |                |                |                    |        |             |              | X               |                |                |                      | WH               | DO NOT ENTER                            |       |                   |               | RWM      | 2020053           |   |        
| 106                | C148-34        | R5-1           | X                  |        |             |              |                 |                |                |                      | WH               | DO NOT ENTER                            | 48    | 48                | 16.0          | RWM      | 6080005           | 2 | 2 1/2T | 27 | 2 |  |          
|                    |                | R5-1a          | X                  |        |             |              |                 |                |                |                      | RD               | WRONG WAY                               | 48    | 36                | 12.0          | RWM      | 6080005           |   |        
| 106                | C148-35        | W6-3           | X                  |        |             |              | X               |                | 12             | 7                    | YL               | Two Way Traffic                         | 30    | 30                | 6.3           | RWM      | 6080005           | 1 | 2 1/2S | 12 |   |  |          |  |  |   |  | Behind guardrail |                                        |  
| 106, 140           | C148-36        | D1-3           | X                  |        |             |              | X               |                | 6              | 7                    | GR               | Lft Arrow County Line Rd Straight Arrow | 156   | 72                | 78.0          | Ext      | 6080018           | 2 | W6X12  | 28 |   |  |          |  |  |   |  | Behind guardrail |                                        |  
|                    |                |                |                    |        |             |              |                 |                |                |                      |                  | Lft Arrow I-40 Shield EAST              |       |                   
|                    |                |                |                    |        |             |              |                 |                |                |                      |                  | Flagstaff                               |       |                   
| |
| |
| |

|                 |       |             |           |              |                |
|-----------------|-------|-------------|-----------|--------------|----------------|
| F.H.W.A. REGION | STATE | PROJECT NO. | SHEET NO. | TOTAL SHEETS | RECORD DRAWING |
| 9               | ARIZ. | 040-A(219)T | 49        | 143          |                |

040 YV 126

- NOTES:
- The contractor shall verify post lengths and elevations and cantilever column and mast arm lengths and elevations for Engineer's approval.
  - The engineer may shift a sign in order to achieve a more desirable location.
  - Quantities are approximate and for the contractor's information only.

NOTE: Refer to Section 1007 - Retroreflective Sheeting of the specifications for sheeting type criteria.

PANEL TYPES:  
RWM: Regulatory, Warning or Marker  
F-DA: Flat-sheet aluminum with demountable characters  
Ext: Aluminum extrusions

BACKGROUND COLORS:  
RD = RED  
BK = BLACK  
BL = BLUE  
GR = GREEN  
YL = FLUORESCENT YELLOW  
BR = BROWN  
WH = WHITE  
OR = ORANGE

STRINGER TYPES:  
P: Square-tube post  
T: T-section (WT 3x6)

|                                        |           |       |   |
|----------------------------------------|-----------|-------|---|
|                                        | NAME      | DATE  | ARIZONA DEPARTMENT OF TRANSPORTATION<br>INFRASTRUCTURE DELIVERY AND OPERATIONS DIVISION<br>TRAFFIC DESIGN SECTION<br><br>SIGN SUMMARY<br>COUNTY LINE ROAD T1 |
| DESIGN                                 | V. Roldan | 12-16 |   |
| DRAWN                                  | O. Z.     | 12-16 |   |
| CHECKED                                |           |       |   |
| TEAM LEADER                            | S. Nides  | 12-16 |   |
|                                        |           |       |   |
| LOCATION                               |           |       |   |
| I-40 CROOKTON - HISTORIC 66 (WILLIAMS) |           |       |   |
| TRACS NO. H8703 OIC                    |           |       | 040-A(219)T   |

EXP. 09/30/2018  
SHEET 3 OF 4

OF

| NO.1 | DESCRIPTION OF REVISION | MADE BY | DATE | NO.2 | DESCRIPTION OF REVISION | MADE BY | DATE |
|------|-------------------------|---------|------|------|-------------------------|---------|------|
|------|-------------------------|---------|------|------|-------------------------|---------|------|

[illegible]

DATE  
MADE BY  
NO.1 DESCRIPTION OF REVISION  
DATE  
MADE BY  
NO.1 DESCRIPTION OF REVISION

| Plan<br>Sht<br>No. | Sign<br>Number | Sign<br>Code   | Work               |        |             |              |                 |                | Offset (ft)    | Mounting Height (ft) | Background Color | Panel                            |       |                   |               |          | Ground Mounted    |   |        |    |   |   | Overhead |  |  | <table><tr><td>F.H.W.A.<br/>REGION</td><td>STATE</td><td>PROJECT NO.</td><td>SHEET<br/>NO.</td><td>TOTAL<br/>SHEETS</td><td>RECORD DRAWING</td></tr><tr><td>9</td><td>ARIZ.</td><td>040-A(219)T</td><td>51</td><td>143</td><td></td></tr><tr><td colspan="6">040 YV 126</td></tr></table> |                           |  |  |  |  | F.H.W.A.<br>REGION | STATE | PROJECT NO. | SHEET<br>NO. | TOTAL<br>SHEETS | RECORD DRAWING | 9 | ARIZ. | 040-A(219)T | 51 | 143 |  | 040 YV 126 |  |  |  |  |  |
|---|
|                    |                |                | F.H.W.A.<br>REGION | STATE  | PROJECT NO. | SHEET<br>NO. | TOTAL<br>SHEETS | RECORD DRAWING | |
|                    |                |                | 9                  | ARIZ.  | 040-A(219)T | 51           | 143             | |
|                    |                |                | 040 YV 126         | |
| New                | Existing       |                |                    |        |             | Legend       | Width (in)      | Height (in)    | Area (sq. ft.) | Type                 | Bid Item Number  | Foundations                      | Posts |                   | New Slipbases | Stringer |                   |   
|                    | Replace Panel  | Relocate Panel | Modify Legend      | Remove | To Remain   |              |                 |                |                |                      |                  |                                  | Type  | Total length (ft) |               | Type     | Total Length (ft) |   |        
| |
| Remarks            | |
| 109                | C149-1         | D1-2           | X                  |        |             |              | X               |                | 12             | 7                    | GR               | Straight Arrow Los Angeles       | 120   | 48                | 40.0          | F-DA     | 6080025           | 3 | 2 1/2T | 33 | 3 | P | 16       |  |  
|                    |                |                |                    |        |             |              |                 |                |                |                      |                  | Lft Arrow Flagstaff              |       |                   
| |
| 109                | C149-2         | M3-2           | X                  |        |             |              | X               |                | 12             | 7                    | BL               | EAST                             | 24    | 12                | 2.0           | RWM      | 6080005           | 2 | 2 1/2T | 28 | 2 | P | 3        |  |  
|                    |                | M1-1A          | X                  |        |             |              | X               |                |                |                      | BL               | INTERSTATE 40                    | 24    | 24                | 4.0           | RWM      | 6080005           |   |        
|                    |                | M6-3           | X                  |        |             |              | X               |                |                |                      | BL               | Lft Arrow                        | 24    | 18                | 3.0           | RWM      | 6080005           |   |        
|                    |                | M3-4           | X                  |        |             |              | X               |                |                |                      | BL               | WEST                             | 24    | 12                | 2.0           | RWM      | 6080005           |   |        
|                    |                | M1-1A          | X                  |        |             |              | X               |                |                |                      | BL               | INTERSTATE 40                    | 24    | 24                | 4.0           | RWM      | 6080005           |   |        
|                    |                | M6-1           | X                  |        |             |              | X               |                |                |                      | BL               | Straight Ahead Directional Arrow | 24    | 18                | 3.0           | RWM      | 6080005           |   |        
| |
| 109, 141           | C149-3         | D1-1           | X                  |        |             |              | X               |                | 12             | 7                    | GR               | Monte Carlo Rd                   | 120   | 24                | 20.0          | F-DA     | 6080025           | 2 | 2 1/2T | 24 | 2 | P | 16       |  |  
|                    |                | W1-7           | X                  |        |             |              | X               |                |                | 5                    | YL               | Two Direction Large Arrow        | 48    | 24                | 8.0           | RWM      | 6080005           |   |        
| |
| 109                | C149-4         | R1-1           | X                  |        |             |              | X               |                | 12             | 7                    | RD               | STOP                             | 36    | 36                | 9.0           | RWM      | 6080005           | 1 | 2 1/2T | 12 | 1 |   |          
| |
| 109                | C149-5         | W12-2          | X                  |        |             |              | X               |                | 12             | 7                    | YL               | 14 FT 0 IN Clearance Symbol      | 36    | 36                | 9.0           | RWM      | 6080005           | 1 | 2 1/2T | 12 | 1 |   |          
| |
| 109                | C149-6         | M3-4           | X                  |        |             |              | X               |                | 12             | 7                    | BL               | WEST                             | 24    | 12                | 2.0           | RWM      | 6080005           | 1 | 2 1/2T | 14 | 1 |   |          
|                    | +              | M1-1A          | X                  |        |             |              | X               |                |                |                      | BL               | INTERSTATE 40                    | 24    | 24                | 4.0           | RWM      | 6080005           |   |        
|                    | +              | M6-3           | X                  |        |             |              | X               |                |                |                      | BL               | Straight Ahead Directional Arrow | 24    | 18                | 3.0           | RWM      | 6080005           |   |        
| |
| 109                | C149-7         | GUIDE          |                    |        |             |              |                 | X              |                |                      | GR               | Low Clearance 14 FT 0 IN         | 84    | 24                | 14.0          | RWM      |                   |   |        |    |   |   |          |  |  |   | Mount on bridge structure |  |  
| |
| 109                | C149-8a        | OM3-L          |                    | X      |             |              |                 |                |                |                      | YL               | Type 3 object marker left        | 24    | 96                | 16.0          | RWM      | 6080005           |   |        |    |   |   |          |  |  |   | Mount on bridge pier      |  |  
| |
| 109                | C149-8b        | OM3-R          |                    | X      |             |              |                 |                |                |                      | YL               | Type 3 object marker right       | 24    | 96                | 16.0          | RWM      | 6080005           |   |        |    |   |   |          |  |  |   | Mount on bridge pier      |  |  
| |
| 109                | C149-8c        | OM3-L          |                    | X      |             |              |                 |                |                |                      | YL               | Type 3 object marker left        | 24    | 96                | 16.0          | RWM      | 6080005           |   |        |    |   |   |          |  |  |   | Mount on bridge pier      |  |  
| |
| 109                | C149-8d        | OM3-R          |                    | X      |             |              |                 |                |                |                      | YL               | Type 3 object marker right       | 24    | 96                | 16.0          | RWM      | 6080005           |   |        |    |   |   |          |  |  |   | Mount on bridge pier      |  |  
| |
| 109                | C149-9         | W1-1           | X                  |        |             |              | X               |                | 12             | 7                    | YL               | RIGHT TURN SYMBOL                | 30    | 30                | 6.3           | RWM      | 6080005           | 1 | 2 1/2T | 13 | 1 |   |          
|                    | +              | W13-1P         | X                  |        |             |              | X               |                |                |                      | YL               | 20 M.P.H.                        | 18    | 18                | 2.3           | RWM      | 6080005           |   |        
| |
| 109                | C149-10        | R1-1           | X                  |        |             |              | X               |                | 12             | 7                    | RD               | STOP                             | 36    | 36                | 9.0           | RWM      | 6080005           | 1 | 2 1/2T | 12 | 1 |   |          
| |
| |
| |
| |

|                 |       |             |           |              |                |
|-----------------|-------|-------------|-----------|--------------|----------------|
| F.H.W.A. REGION | STATE | PROJECT NO. | SHEET NO. | TOTAL SHEETS | RECORD DRAWING |
| 9               | ARIZ. | 040-A(219)T | 51        | 143          |                |

040 YV 126

- NOTES:
- The contractor shall verify post lengths and elevations and cantilever column and mast arm lengths and elevations for Engineer's approval.
  - The engineer may shift a sign in order to achieve a more desirable location.
  - Quantities are approximate and for the contractor's information only.


NOTE: Refer to Section 1007 - Retroreflective Sheeting of the specifications for sheeting type criteria.

PANEL TYPES:  
RWM: Regulatory, Warning or Marker  
F-DA: Flat-sheet aluminum with demountable characters  
Ext: Aluminum extrusions

BACKGROUND COLORS:  
RD = RED  
BK = BLACK  
BL = BLUE  
GR = GREEN  
YL = FLUORESCENT YELLOW  
BR = BROWN  
WH = WHITE  
OR = ORANGE

STRINGER TYPES:  
P: Square-tube post  
T: T-section (WT 3x6)

|                                        |           |       |   |
|----------------------------------------|-----------|-------|---|
|                                        | NAME      | DATE  | ARIZONA DEPARTMENT OF TRANSPORTATION<br>INFRASTRUCTURE DELIVERY AND OPERATIONS DIVISION<br>TRAFFIC DESIGN SECTION |
| DESIGN                                 | V. Roldan | 12-16 |   |
| DRAWN                                  | O. Z.     | 12-16 |   |
| CHECKED                                |           |       |   |
| TEAM LEADER                            | S. Nides  | 12-16 |   |
|                                        |           |       | SIGN SUMMARY<br>MONTE CARLO ROAD TI                                                                               |
|                                        |           |       |   |
| LOCATION                               |           |       |   |
| I-40 CROOKTON - HISTORIC 66 (WILLIAMS) |           |       |   |
| TRACS NO. H8703 01C                    |           |       | 040-A(219)T   |

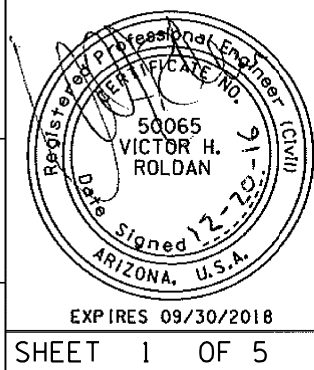

EXPIRES 09/30/2018  
SHEET 1 OF 5

OF

DATE

MADE BY

NO.1 DESCRIPTION OF REVISION

DATE

MADE BY

NO.1 DESCRIPTION OF REVISION

| Plan<br>Sht<br>No. | Sign<br>Number | Sign<br>Code | Work |               |                |               |                  | Offset (ft) | Mounting Height (ft) | Background Color | Panel  |            |             |                |      | Ground Mounted  |             |       |                   |               |          | Overhead          |  |  | F.H.W.A. REGION<br>9 |            |         |  |  |  | STATE<br>ARIZ. | PROJECT NO.<br>040-A(219)T |  | SHEET NO.<br>52 | TOTAL SHEETS<br>143 | RECORD DRAWING |
|--------------------|----------------|--------------|------|---------------|----------------|---------------|------------------|-------------|----------------------|------------------|--------|------------|-------------|----------------|------|-----------------|-------------|-------|-------------------|---------------|----------|-------------------|--|--|----------------------|------------|---------|--|--|--|----------------|----------------------------|--|-----------------|---------------------|----------------|
|                    |                |              | New  | Existing      |                |               |                  |             |                      |                  | Legend | Width (in) | Height (in) | Area (sq. ft.) | Type | Bid Item Number | Foundations | Posts |                   | New Slipbases | Stringer |                   |  |  | Structure Type       | #of Lights | Remarks |  |  |  |                |                            |  |                 |                     |                |
|                    |                |              |      | Replace Panel | Relocate Panel | Modify Legend | Remove To Remain |             |                      |                  |        |            |             |                |      |                 |             | Type  | Total length (ft) |               | Type     | Total Length (ft) |  |  |                      |            |         |  |  |  |                |                            |  |                 |                     |                |
|                    |                

| |
|---|
| 108, 135 | C149-11 | M3-4 | X |  |  | X |  |  | BL | WEST | 24 | 12 | 2.0 | RWM | 6080005 | 3 | 2 | 1/2T | 36 | 3 | P | 24 | |
|---|

|                 |       |             |           |              |                |
|-----------------|-------|-------------|-----------|--------------|----------------|
| F.H.W.A. REGION | STATE | PROJECT NO. | SHEET NO. | TOTAL SHEETS | RECORD DRAWING |
| 9               | ARIZ. | 040-A(219)T | 52        | 143          |                |

040 YV 126

- NOTES:
- The contractor shall verify post lengths and elevations and cantilever column and mast arm lengths and elevations for Engineer's approval.
  - The engineer may shift a sign in order to achieve a more desirable location.
  - Quantities are approximate and for the contractor's information only.


NOTE: Refer to Section 1007 - Retroreflective Sheeting of the specifications for sheeting type criteria.

PANEL TYPES:  
RWM: Regulatory, Warning or Marker  
F-DA: Flat-sheet aluminum with demountable characters  
Ext: Aluminum extrusions

BACKGROUND COLORS: RD = RED  
BK = BLACK  
BL = BLUE  
GR = GREEN  
YL = FLUORESCENT YELLOW  
BR = BROWN  
WH = WHITE  
OR = ORANGE

STRINGER TYPES:  
P: Square-tube post  
T: T-section (WT 3x6)

|                                        |           |       |   |
|----------------------------------------|-----------|-------|---|
|                                        | NAME      | DATE  | ARIZONA DEPARTMENT OF TRANSPORTATION<br>INFRASTRUCTURE DELIVERY AND OPERATIONS DIVISION<br>TRAFFIC DESIGN SECTION<br><br>SIGN SUMMARY<br>MONTE CARLO ROAD TI |
| DESIGN                                 | V. Roldan | 12-16 |   |
| DRAWN                                  | O. Z.     | 12-16 |   |
| CHECKED                                |           |       |   |
| TEAM LEADER                            | S. Nodas  | 12-16 |   |
|                                        |           |       |   |
| LOCATION                               |           |       |   |
| I-40 CROOKTON - HISTORIC 66 (WILLIAMS) |           |       |   |
| TRACS NO. H8703 01C                    |           |       | 040-A(219)T   |

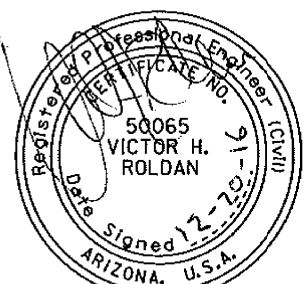

EXPIRES: 09/30/2018  
SHEET 2 OF 5

OF

DATE

MADE BY

NO.1 DESCRIPTION OF REVISION

DATE

MADE BY

NO.2 DESCRIPTION OF REVISION

DATE

MADE BY

NO.3 DESCRIPTION OF REVISION

| Plan<br>Sht<br>No. | Sign<br>Number | Sign<br>Code | Work |               |                |               |                  | Offset (ft) | Mounting Height (ft) | Background Color | Panel     |            |             |                |      | Ground Mounted  |             |        |                   |               |          |                   |          | F.H.W.A. REGION |  |                |             |         |  | STATE |  | PROJECT NO. |  | SHEET NO. |  | TOTAL SHEETS |  | RECORD DRAWING | |
|---|
|                    |                |              | New  | Existing      |                |               |                  |             |                      |                  | Legend    | Width (in) | Height (in) | Area (sq. ft.) | Type | Bid Item Number | Foundations | Posts  |                   | New Slipbases | Stringer |                   | Overhead |                 |  | Structure Type | # of Lights | Remarks | |
|                    |                |              |      | Replace Panel | Relocate Panel | Modify Legend | Remove To Remain |             |                      |                  |           |            |             |                |      |                 |             | Type   | Total length (ft) |               | Type     | Total Length (ft) | Type     | # of Lights     | |
| |
| 108                | C149-23        | R5-1a        | X    |               |                |               | X                |             |                      | RD               | WRONG WAY | 48         | 36          | 12.0           | RWM  | 6080005         | 2           | 2 1/2S | 25                | 2             | |

DATE

MADE BY

NO.2 DESCRIPTION OF REVISION

DATE

MADE BY

NO.1 DESCRIPTION OF REVISION

| Plan Sht No.   | Sign Number | Sign Code | Work |               |                |               |                  | Offset (ft) | Mounting Height (ft) | Background Color | Panel   |            |             |                |      | Ground Mounted  |             |        |                   |               |          |   |                | F.H.W.A. REGION 9 ARIZ. PROJECT NO. 040-A(219)T SHEET NO. 54 TOTAL SHEETS 143 RECORD DRAWING 040 YV 126 |         |  |                                                           |                           |  |  |  |  |  |  |  |  |  |
|---|-------------|-----------|------|---------------|----------------|---------------|------------------|-------------|----------------------|------------------|---|------------|-------------|----------------|------|-----------------|-------------|--------|-------------------|---------------|----------|---|----------------|---|---------|--|-----------------------------------------------------------|---------------------------|--|--|--|--|--|--|--|--|--|
|   |             |           | New  | Existing      |                |               |                  |             |                      |                  | Legend   | Width (in) | Height (in) | Area (sq. ft.) | Type | Bid Item Number | Foundations | Posts  |                   | New Slipbases | Stringer |   | Overhead       |   | Remarks |  |                                                           |                           |  |  |  |  |  |  |  |  |  |
|   |             |           |      | Replace Panel | Relocate Panel | Modify Legend | Remove To Remain |             |                      |                  |   |            |             |                |      |                 |             | Type   | Total length (ft) |               | Type     | Total Length (ft)   | Structure Type | # of Lights                                                                                             |         |  |                                                           |                           |  |  |  |  |  |  |  |  |  |
|   |             
| 108   | C149-39     | W1-8R     | X    |               |                |               | X                | 12          | 7                    | YL               | Right Chevron Alignment   | 18         | 24          | 3.0            | RWM  | 6080005         | 1           | 2S     | 11                |               |          |   |                |   |         |  |                                                           |                           |  |  |  |  |  |  |  |  |  |
| 108   | C149-40     | W1-8L     | X    |               |                |               | X                | 12          | 7                    | YL               | Left Chevron Alignment   | 18         | 24          | 3.0            | RWM  | 6080005         | 1           | 2S     | 11                |               |          |   |                |   |         |  |                                                           |                           |  |  |  |  |  |  |  |  |  |
| 108   | C149-41     | W1-8R     | X    |               |                |               | X                | 12          | 7                    | YL               | Right Chevron Alignment   | 18         | 24          | 3.0            | RWM  | 6080005         | 1           | 2S     | 11                |               |          |   |                |   |         |  |                                                           |                           |  |  |  |  |  |  |  |  |  |
| 108   | C149-42     | W1-8L     | X    |               |                |               | X                | 12          | 7                    | YL               | Left Chevron Alignment   | 18         | 24          | 3.0            | RWM  | 6080005         | 1           | 2S     | 11                |               |          |   |                |   |         |  |                                                           |                           |  |  |  |  |  |  |  |  |  |
| 108   | C149-43     | M3-2      | X    |               |                |               | X                | 12          | 7                    | BL               | EAST   | 24         | 12          | 2.0            | RWM  | 6080005         | 1           | 2 1/2T | 14                | 1             |          |   |                |   |         |  |                                                           |                           |  |  |  |  |  |  |  |  |  |
|   | +           | M1-1A     | X    |               |                |               | X                |             |                      | BL               | INTERSTATE 40   | 24         | 24          | 4.0            | RWM  | 6080005         |             |        
|   | +           | M6-3      | X    |               |                |               | X                |             |                      | BL               | Straight Ahead Directional Arrow                                                                                               | 24         | 18          | 3.0            | RWM  | 6080005         |             |        
| 108   | C149-44     | GUIDE     |      |               |                |               |                  | X           |                      | GR               | Low Clearance 14 FT 0 IN   | 84         | 24          | 14.0           | RWM  |                 |             |        |                   |               |          |   |                |   |         |  |                                                           | Mount on bridge structure |  |  |  |  |  |  |  |  |  |
| 108   | C149-45a    | OM3-L     |      | X             |                |               |                  |             |                      | YL               | Object Marker   | 24         | 96          | 16.0           | RWM  | 6080005         |             |        |                   |               |          |   |                |   |         |  |                                                           | Mount on bridge pier      |  |  |  |  |  |  |  |  |  |
| 108   | C149-45b    | OM3-R     |      | X             |                |               |                  |             |                      | YL               | Object Marker   | 24         | 96          | 16.0           | RWM  | 6080005         |             |        |                   |               |          |   |                |   |         |  |                                                           | Mount on bridge pier      |  |  |  |  |  |  |  |  |  |
| 108   | C149-45c    | OM3-L     |      | X             |                |               |                  |             |                      | YL               | Object Marker   | 24         | 96          | 16.0           | RWM  | 6080005         |             |        |                   |               |          |   |                |   |         |  |                                                           | Mount on bridge pier      |  |  |  |  |  |  |  |  |  |
| 108   | C149-45d    | OM3-R     |      | X             |                |               |                  |             |                      | YL               | Object Marker   | 24         | 96          | 16.0           | RWM  | 6080005         |             |        |                   |               |          |   |                |   |         |  |                                                           | Mount on bridge pier      |  |  |  |  |  |  |  |  |  |
| 109, 141   | C149-46     | D1-1e     | X    |               |                |               | X                | 5           | 7                    | GR               | 1 - 40 Shield EAST<br>Flagstaff Diagonal Arrow                                                                                 | 96         | 48          | 32.0           | F-DA | 6080025         | 3           | 2 1/2T | 40                | 3             |          |   |                |   |         |  |                                                           |                           |  |  |  |  |  |  |  |  |  |
| 109   | C149-47     | W1-15     | X    |               |                |               | X                | 12          | 7                    | YL               | 270 Degree Loop Rt   | 30         | 30          | 6.3            | RWM  | 6080005         | 1           | 2 1/2S | 12                | 1             |          |   |                |   |         |  |                                                           |                           |  |  |  |  |  |  |  |  |  |
| 109   | C149-48     | D10-103   | X    |               |                |               |                  | 4           | 4                    | GR               | 149F   | 6          | 30          | 1.3            |      | 7030090         |             |        
| 109   | C149-49     | R9-3      | X    |               |                |               | X                | 12          | 7                    | WH               | No Pedestrian Crossing Symbol                                                                                                  | 18         | 18          | 2.3            | RWM  | 6080005         | 1           | P1     | 11                |               |          |   |                |   |         |  |                                                           |                           |  |  |  |  |  |  |  |  |  |
| 109   | C149-50     | R1-2      | X    |               |                |               | X                | 5           | 7                    | WH               | YIELD   | 36         | 36          | 9.0            | RWM  | 6080005         | 1           | 2 1/2T | 12                |               |          |   |                |   |         |  | Behind guardrail                                          |                           |  |  |  |  |  |  |  |  |  |
| 109   | C149-51a    | W1-8R     | X    |               |                |               | X                | 5           | 5                    | YL               | Right Chevron Alignment   | 18         | 24          | 3.0            | RWM  | 6080005         | 1           | 2S     | 11                |               |          |   |                |   |         |  |                                                           |                           |  |  |  |  |  |  |  |  |  |
| 109   | C149-51b    | W1-8R     | X    |               |                |               | X                | 12          | 7                    | YL               | Right Chevron Alignment   | 18         | 24          | 3.0            | RWM  | 6080005         | 1           | 2S     | 11                |               |          |   |                |   |         |  |                                                           |                           |  |  |  |  |  |  |  |  |  |
| 109   | C149-51c    | W1-8R     | X    |               |                |               | X                | 12          | 7                    | YL               | Right Chevron Alignment   | 18         | 24          | 3.0            | RWM  | 6080005         | 1           | 2S     | 11                |               |          |   |                |   |         |  |                                                           |                           |  |  |  |  |  |  |  |  |  |
| 109   | C149-51d    | W1-8R     | X    |               |                |               | X                | 12          | 7                    | YL               | Right Chevron Alignment   | 18         | 24          | 3.0            | RWM  | 6080005         | 1           | 2S     | 11                |               |          |   |                |   |         |  |                                                           |                           |  |  |  |  |  |  |  |  |  |
| NOTES: 1. The contractor shall verify post lengths and elevations and cantilever column and mast arm lengths and elevations for Engineer's approval. 2. The engineer may shift a sign in order to achieve a more desirable location. 3. Quantities are approximate and for the contractor's information only. |             |           
|   |             |           |      |               |                |               |                  |             |                      |                  | NOTE: Refer to Section 1007 - Retroreflective Sheeting of the specifications for sheeting type criteria.                       |            |             |                |      |                 |             |        |                   |               |          | BACKGROUND COLORS: RD = RED BK = BLACK BL = BLUE GR = GREEN YL = FLUORESCENT YELLOW BR = BROWN WH = WHITE OR = ORANGE |                |   |         |  | STRINGER TYPES: P: Square-tube post T: T-section (WT 3x6) |                           |  |  |  |  |  |  |  |  |  |
|   |             |           |      |               |                |               |                  |             |                      |                  | PANEL TYPES: RWM: Regulatory, Warning or Marker F-DA: Flat-sheet aluminum with demountable characters Ext: Aluminum extrusions |            |             
|   |             
| NO. | DESCRIPTION OF REVISION |
|-----|-------------------------|
|-----|-------------------------|

[illegible]

1. The contractor shall verify post lengths and elevations and cantilever column and mast arm lengths and elevations for Engineer's approval.
2. The engineer may shift a sign in order to achieve a more desirable location.
3. Quantities are approximate and for the contractor's information only.

|                                                       |                         |          |
|-------------------------------------------------------|-------------------------|----------|
| PANEL TYPES:                                          | GR = GREEN              | (W1 5x6) |
| RWM: Regulatory, Warning or Marker                    | YL = FLUORESCENT YELLOW |          |
| F-DA: Flat-sheet aluminum with demountable characters | BR = BROWN              |          |
|                                                       | WH = WHITE              |          |
| Ext: Aluminum extrusions                              | OR = ORANGE             |          |

|                                        |           |       |      |   |                                                                                       |
|----------------------------------------|-----------|-------|------|---|---------------------------------------------------------------------------------------|
|                                        |           | NAME  | DATE | ARIZONA DEPARTMENT OF TRANSPORTATION<br>INFRASTRUCTURE DELIVERY AND OPERATIONS DIVISION<br>TRAFFIC DESIGN SECTION<br><br>SIGN SUMMARY<br>MONTE CARLO ROAD TI |  |
| DESIGN                                 | V. Roldan | 12-16 |      |   |                                                                                       |
| DRAWN                                  | O. Z.     | 12-16 |      |   |                                                                                       |
| CHECKED                                |           |       |      |   |                                                                                       |
| TEAM LEADER                            | S. Nodas  | 12-16 |      |   |                                                                                       |
|                                        |           |       |      |   |                                                                                       |
| LOCATION                               |           |       |      |   | EXPIRES 09/30/2018                                                                    |
| I-40 CROOKTON - HISTORIC 66 (WILLIAMS) |           |       |      |   | SHEET 5 OF 5                                                                          |
| TRACS NO. H8703 OIC                    |           |       |      | O40-A(219)T   | ___ OF ___                                                                            |

| NO.1 | DESCRIPTION OF REVISION | MADE BY | DATE | NO.2 | DESCRIPTION OF REVISION | MADE BY | DATE |
|------|-------------------------|---------|------|------|-------------------------|---------|------|
|------|-------------------------|---------|------|------|-------------------------|---------|------|

| Plan<br>Sht<br>No. | Sign<br>Number | Sign<br>Code | Work |               |                |               |        | Offset (ft) | Mounting Height (ft) | Background Color | Panel  |            |             |                |      | Ground Mounted  |             |           |      |               |          |                   |      | F.H.W.A.<br>REGIONSTATEPROJECT NO.SHEET NO.TOTAL SHEETSRECORD DRAWING | |
|---|
|                    |                |              | New  | Existing      |                |               |        |             |                      |                  | Legend | Width (in) | Height (in) | Area (sq. ft.) | Type | Bid Item Number | Foundations | Posts     |      | New Slipbases | Stringer | Overhead          |      | Remarks                                                               | |
|                    |                |              |      | Replace Panel | Relocate Panel | Modify Legend | Remove |             |                      |                  |        |            |             |                |      |                 |             | To Remain | Type |               |          | Total length (ft) | Type |                                                                       | Total Length (ft) | Structure Type | # of Lights | |
| |
| |
| |</ |

| Plan<br>Sht<br>No. | Sign<br>Number | Sign<br>Code | Work |               |                |               |        | Offset (ft) | Mounting Height (ft) | Background Color | Panel  |            |             |                |      | Ground Mounted  |             |       |                   |               |          |                   |                | F.H.W.A.<br>REGION | |
|---|
|                    |                |              | New  | Existing      |                |               |        |             |                      |                  | Legend | Width (in) | Height (in) | Area (sq. ft.) | Type | Bid Item Number | Foundations | Posts |                   | New Slipbases | Stringer |                   | Overhead       |                    |  | STATE | PROJECT NO. | SHEET NO. | TOTAL SHEETS | RECORD DRAWING | |
|                    |                |              |      | Replace Panel | Relocate Panel | Modify Legend | Remove |             |                      |                  |        |            |             |                |      |                 |             | Type  | Total length (ft) |               | Type     | Total Length (ft) | Structure Type | # of Lights        | |
| |
| |
| |

DATE

MADE BY

NO.2 DESCRIPTION OF REVISION

DATE

MADE BY

NO.1 DESCRIPTION OF REVISION

| Plan<br>Sht<br>No. | Sign<br>Number | Sign<br>Code | Work |               |                |               |        | Offset (ft) | Mounting Height (ft) | Background Color | Panel                            |            |             |                |      | Ground Mounted  |             |           |      |               | Overhead          |      |                   | Remarks |          |                      |
|--------------------|----------------|--------------|------|---------------|----------------|---------------|--------|-------------|----------------------|------------------|----------------------------------|------------|-------------|----------------|------|-----------------|-------------|-----------|------|---------------|-------------------|------|-------------------|---------|----------|----------------------|
|                    |                |              | New  | Existing      |                |               |        |             |                      |                  | Legend                           | Width (in) | Height (in) | Area (sq. ft.) | Type | Bid Item Number | Foundations | Posts     |      | New Slipbases |                   |      |                   |         | Stringer |                      |
|                    |                |              |      | Replace Panel | Relocate Panel | Modify Legend | Remove |             |                      |                  |                                  |            |             |                |      |                 |             | To Remain | Type |               | Total length (ft) | Type | Total Length (ft) |         |          |                      |
|                    |                
| 110                | C151-28a       | OM3-L        |      | X             |                |               |        |             |                      | YL               | Object marker                    | 24         | 96          | 16.0           | RWM  | 6080005         |             |           |      |               |                   |      |                   |         |          | Mount on bridge pier |
| 110                | C151-28b       | OM3-R        |      | X             |                |               |        |             |                      | YL               | Object marker                    | 24         | 96          | 16.0           | RWM  | 6080005         |             |           |      |               |                   |      |                   |         |          | Mount on bridge pier |
| 110                | C151-28c       | OM3-L        |      | X             |                |               |        |             |                      | YL               | Object marker                    | 24         | 96          | 16.0           | RWM  | 6080005         |             |           |      |               |                   |      |                   |         |          | Mount on bridge pier |
| 110                | C151-28d       | OM3-R        |      | X             |                |               |        |             |                      | YL               | Object marker                    | 24         | 96          | 16.0           | RWM  | 6080005         |             |           |      |               |                   |      |                   |         |          | Mount on bridge pier |
| 111                | C151-29        | W1-1R        | X    |               |                | X             |        | 12          | 7                    | YL               | RIGHT TURN SYMBOL                | 30         | 30          | 6.3            | RWM  | 6080005         | 1           | 2         | 1/2T | 13            | 1                 |      |                   |         |          |                      |
|                    | +              | W13-1P       | X    |               |                | X             |        |             |                      | YL               | 20 M.P.H.                        | 18         | 18          | 2.3            | RWM  | 6080005         |             |           |      |               |                   |      |                   |         |          |                      |
| 111                | C151-30        | R1-1         | X    |               |                | X             |        | 12          | 7                    | RD               | STOP                             | 36         | 36          | 9.0            | RWM  | 6080005         | 1           | 2         | 1/2T | 12            | 1                 |      |                   |         |          |                      |
| 111                | C151-31        | M3-2         | X    |               |                | X             |        | 12          | 7                    | BL               | EAST                             | 24         | 12          | 2.0            | RWM  | 6080005         | 2           | 2         | 1/2T | 28            | 2                 | P    | 3                 |         |          |                      |
|                    | +              | M1-1A        | X    |               |                | X             |        |             |                      | BL               | INTERSTATE 40                    | 24         | 24          | 4.0            | RWM  | 6080005         |             |           |      |               |                   |      |                   |         |          |                      |
|                    | +              | M6-3         | X    |               |                | X             |        |             |                      | BL               | Straight Ahead Directional Arrow | 24         | 18          | 3.0            | RWM  | 6080005         |             |           |      |               |                   |      |                   |         |          |                      |
|                    | +              | M3-4         | X    |               |                | X             |        |             |                      | BL               | WEST                             | 24         | 12          | 2.0            | RWM  | 6080005         |             |           |      |               |                   |      |                   |         |          |                      |
|                    | +              | M1-1A        | X    |               |                | X             |        |             |                      | BL               | INTERSTATE 40                    | 24         | 24          | 4.0            | RWM  | 6080005         |             |           |      |               |                   |      |                   |         |          |                      |
|                    | +              | M6-1         | X    |               |                | X             |        |             |                      | BL               | Right Arrow                      | 24         | 18          | 3.0            | RWM  | 6080005         |             |           |      |               |                   |      |                   |         |          |                      |
| 111                | C151-32        | D10-103      | X    |               |                |               |        | 4           | 4                    | GR               | 151F                             | 6          | 30          | 1.3            |      | 7030090         |             |           |      |               |                   |      |                   |         |          |                      |
| 111                | C151-33        | R9-3         | X    |               |                | X             |        | 12          | 7                    | WH               | No Pedestrian Crossing Symbol    | 18         | 18          | 2.3            | RWM  | 6080005         | 1           |           | 2S   | 11            |                   |      |                   |         |          |                      |
| 111                | C151-34        | R1-2         | X    |               |                | X             |        | 12          | 7                    | WH               | YIELD                            | 36         | 36          | 9.0            | RWM  | 6080005         | 1           | 2         | 1/2T | 12            | 1                 |      |                   |         |          |                      |
| 111                | C151-34a       | W1-6R        | X    |               |                |               |        | 12          | 7                    | YL               | Large Arrow                      | 48         | 24          | 8.0            | RWM  | 6080005         | 1           |           | 2S   | 11            |                   |      |                   |         |          |                      |
| 111                | C151-35        | R4-7         | X    |               |                | X             | X      | 12          | 7                    | WH               | KEEP / Rt Angled Arrow / RIGHT   | 48         | 60          | 20.0           | RWM  | 6080005         | 2           | 2         | 1/2T | 29            | 2                 |      |                   |         |          |                      |
| 111                | C151-36        | W1-8R        | X    |               |                | X             |        | 12          | 7                    | YL               | Right Chevron Alignment          | 18         | 24          | 3.0            | RWM  | 6080005         | 1           |           | 2S   | 11            |                   |      |                   |         |          |                      |
| 111                | C151-37        | W1-8R        | X    |               |                | X             |        | 12          | 7                    | YL               | Right Chevron Alignment          | 18         | 24          | 3.0            | RWM  | 6080005         | 1           |           | 2S   | 11            |                   |      |                   |         |          |                      |
| 111                | C151-38        | W1-6R        | X    |               |                | X             |        | 12          | 7                    | YL               | Large Arrow                      | 48         | 24          | 8.0            | RWM  | 6080005         | 1           |           | 2S   | 11            |                   |      |                   |         |          |                      |
| 111                | C151-39        | R5-1A        | X    |               |                | X             |        | 12          | 7                    | RD               | WRONG WAY                        | 48         | 36          | 12.0           | RWM  | 6080005         | 2           | 2         | 1/2S | 25            | 2                 |      |                   |         |          |                      |
| 111                | C151-40        | D10-103      | X    |               |                |               |        | 4           | 4                    | GR               | 151A                             | 6          | 30          | 1.3            |      | 7030090         |             |           |      |               |                   |      |                   |         |          |                      |

|                 |       |             |           |              |                |
|-----------------|-------|-------------|-----------|--------------|----------------|
| F.H.W.A. REGION | STATE | PROJECT NO. | SHEET NO. | TOTAL SHEETS | RECORD DRAWING |
| 9               | ARIZ. | 040-A(219)T | 58        | 143          |                |

040 YV 126

- NOTES:
- The contractor shall verify post lengths and elevations and cantilever column and mast arm lengths and elevations for Engineer's approval.
  - The engineer may shift a sign in order to achieve a more desirable location.
  - Quantities are approximate and for the contractor's information only.


NOTE: Refer to Section 1007 - Retroreflective Sheeting of the specifications for sheeting type criteria.

PANEL TYPES:  
RWM: Regulatory, Warning or Marker  
F-DA: Flat-sheet aluminum with demountable characters  
Ext: Aluminum extrusions

BACKGROUND COLORS:  
RD = RED  
BK = BLACK  
BL = BLUE  
GR = GREEN  
YL = FLUORESCENT YELLOW  
BR = BROWN  
WH = WHITE  
OR = ORANGE

STRINGER TYPES:  
P: Square-tube post  
T: T-section (WT 3x6)

|                                        |           |             |       |   |
|----------------------------------------|-----------|-------------|-------|---|
| DESIGN                                 | V. Roldan | DATE        | 12-16 | ARIZONA DEPARTMENT OF TRANSPORTATION<br>INFRASTRUCTURE DELIVERY AND OPERATIONS DIVISION<br>TRAFFIC DESIGN SECTION |
| DRAWN                                  | O. Z.     |             | 12-16 |   |
| CHECKED                                |           |             |       |   |
| TEAM LEADER                            | S. Nides  |             | 12-16 |   |
| LOCATION                               |           |             |       | SIGN SUMMARY<br>WELCH ROAD T1                                                                                     |
| I-40 CROOKTON - HISTORIC 66 (WILLIAMS) |           |             |       |   |
| TRACS NO. H8703 01C                    |           | 040-A(219)T |       |   |

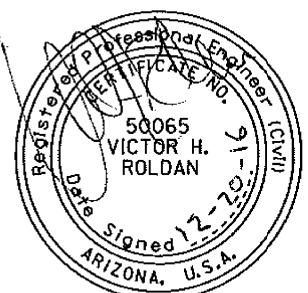

EXPIRES 09/30/2018  
SHEET 3 OF 4

OF

DATE

MADE BY

NO.1 DESCRIPTION OF REVISION

DATE

MADE BY

NO.1 DESCRIPTION OF REVISION

| Plan<br>Sht<br>No. | Sign<br>Number | Sign<br>Code   | Work               |        |             |              |                 |                | Offset (ft)    | Mounting Height (ft) | Background Color                                                       | Panel       |       |                   |               |          | Ground Mounted    |        |    |   |  |  | Overhead |  |  | <table><tr><td>F.H.W.A.<br/>REGION</td><td>STATE</td><td>PROJECT NO.</td><td>SHEET<br/>NO.</td><td>TOTAL<br/>SHEETS</td><td>RECORD DRAWING</td></tr><tr><td>9</td><td>ARIZ.</td><td>040-A(219)T</td><td>59</td><td>143</td><td></td></tr><tr><td colspan="6">040 YV 126</td></tr></table> |  |  |  |  |  | F.H.W.A.<br>REGION | STATE | PROJECT NO. | SHEET<br>NO. | TOTAL<br>SHEETS | RECORD DRAWING | 9 | ARIZ. | 040-A(219)T | 59 | 143 |  | 040 YV 126 |  |  |  |  |  |
|---|
|                    |                |                | F.H.W.A.<br>REGION | STATE  | PROJECT NO. | SHEET<br>NO. | TOTAL<br>SHEETS | RECORD DRAWING | |
|                    |                |                | 9                  | ARIZ.  | 040-A(219)T | 59           | 143             | |
|                    |                |                | 040 YV 126         | |
| New                | Existing       |                |                    |        |             | Legend       | Width (in)      | Height (in)    | Area (sq. ft.) | Type                 | Bid Item Number                                                        | Foundations | Posts |                   | New Slipbases | Stringer |                   |        
|                    | Replace Panel  | Relocate Panel | Modify Legend      | Remove | To Remain   |              |                 |                |                |                      |                                                                        |             | Type  | Total length (ft) |               | Type     | Total Length (ft) |        |    
| |
| Remarks            | |
| 111                | C151-41        | R5-1A          | X                  |        |             | X            |                 | 12             | 7              | RD                   | WRONG WAY                                                              | 48          | 36    | 12.0              | RWM           | 6080005  | 2                 | 2 1/2S | 25 | 2 |  |  
| 111                | C151-42        | R5-1           | X                  |        |             | X            |                 | 12             | 7              | RD                   | DO NOT ENTER                                                           | 48          | 48    | 16.0              | RWM           | 6080005  | 2                 | 2 1/2T | 28 | 2 |  |  
|                    |                | R5-1a          | X                  |        |             |              |                 |                |                | RD                   | WRONG WAY                                                              | 48          | 36    | 12.0              | RWM           | 6080005  |                   |        
| 111                | C151-42a       | R5-1           | X                  |        |             |              |                 | 12             | 7              | RD                   | DO NOT ENTER                                                           | 48          | 48    | 16.0              | RWM           | 6080005  | 2                 | 2 1/2T | 28 | 2 |  |  
|                    |                | R5-1a          | X                  |        |             |              |                 |                |                | RD                   | WRONG WAY                                                              | 48          | 36    | 12.0              | RWM           | 6080005  |                   |        
| 111, 142           | C151-43        | D1-1           | X                  |        |             | X            |                 | 12             | 7              | GR                   | Lt Arrow Welch Rd Up Arrow<br>I-40 shield West<br>Los Angeles Lt Arrow | 120         | 72    | 60.0              | EXT           | 6080018  | 2                 | W6X12  | 40 |   |  
| 111, 142           | C151-44        | GUIDE          | X                  |        |             | X            |                 | 12             | 7              | GR                   | Lt Arrow Welch Rd<br>I - 40 Shield EAST<br>Flagstaff Rt Arrow          | 120         | 72    | 60.0              | EXT           | 6080018  | 2                 | W6X12  | 40 |   |  
|                    |                | OM4-2          |                    |        |             | X            |                 |                |                |                      | Type 4 Object Marker                                                   | 18          | 18    | 2.3               |               | 2020053  |                   |        
|                    |                | OM4-2          |                    |        |             | X            |                 |                |                |                      | Type 4 Object Marker                                                   | 18          | 18    | 2.3               |               | 2020053  |                   |        
|                    | +              | W1-7           | X                  |        |             |              |                 |                | 5              | YL                   | Two-Direction Large Arrow                                              | 48          | 24    | 8.0               | RWM           | 6080005  |                   |        
| 111                | C151-45        | W8-3           | X                  |        |             | X            |                 | 12             | 7              | YL                   | PAVEMENT ENDS                                                          | 36          | 36    | 9.0               | RWM           | 6080005  | 1                 | 2 1/2T | 12 | 1 |  |  
| |
| |
|                    |                | </             | |

|                 |       |             |           |              |                |
|-----------------|-------|-------------|-----------|--------------|----------------|
| F.H.W.A. REGION | STATE | PROJECT NO. | SHEET NO. | TOTAL SHEETS | RECORD DRAWING |
| 9               | ARIZ. | 040-A(219)T | 59        | 143          |                |

040 YV 126

- NOTES:
- The contractor shall verify post lengths and elevations and cantilever column and mast arm lengths and elevations for Engineer's approval.
  - The engineer may shift a sign in order to achieve a more desirable location.
  - Quantities are approximate and for the contractor's information only.


NOTE: Refer to Section 1007 - Retroreflective Sheeting of the specifications for sheeting type criteria.

PANEL TYPES;  
RWM: Regulatory, Warning or Marker  
F-DA: Flat-sheet aluminum with demountable characters  
Ext: Aluminum extrusions

BACKGROUND COLORS:  
RD = RED  
BK = BLACK  
BL = BLUE  
GR = GREEN  
YL = FLUORESCENT YELLOW  
BR = BROWN  
WH = WHITE  
OR = ORANGE

STRINGER TYPES:  
P: Square-tube post  
T: T-section (WT 3x6)

|   |           |             |       |
|---|-----------|-------------|-------|
| DESIGN   | V. Roldan | DATE        | 12-16 |
| DRAWN   | O. Z.     |             | 12-16 |
| CHECKED   |           |             |       |
| TEAM LEADER   | S. Nides  |             | 12-16 |
| ARIZONA DEPARTMENT OF TRANSPORTATION<br>INFRASTRUCTURE DELIVERY AND OPERATIONS DIVISION<br>TRAFFIC DESIGN SECTION |           |             |       |
| SIGN SUMMARY<br>WELCH ROAD T1                                                                                     |           |             |       |
| LOCATION<br>I-40 CROOKTON - HISTORIC 66 (WILLIAMS)                                                                |           |             |       |
| TRACS NO. H8703 OIC                                                                                               |           | 040-A(219)T |       |

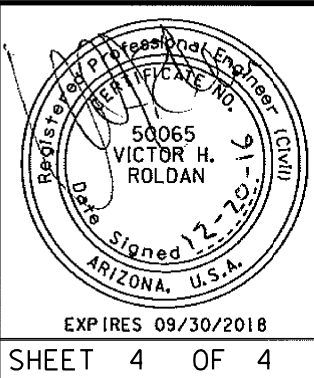

DATE  
MADE BY  
NO.2 DESCRIPTION OF REVISION  
DATE  
MADE BY  
NO.1 DESCRIPTION OF REVISION

| Plan<br>Sht<br>No. | Sign<br>Number | Sign<br>Code   | Work               |        |             |              |                 |                | Offset (ft)    | Mounting Height (ft) | Background Color                 | Panel       |       |                   |               |          | Ground Mounted    |        |    |   |   |    | Overhead |  |                      | <table><tr><td>F.H.W.A.<br/>REGION</td><td>STATE</td><td>PROJECT NO.</td><td>SHEET<br/>NO.</td><td>TOTAL<br/>SHEETS</td><td>RECORD DRAWING</td></tr><tr><td>9</td><td>ARIZ.</td><td>040-A(219)T</td><td>60</td><td>143</td><td></td></tr><tr><td colspan="6">040 YV 126</td></tr></table> |  |  |  |  |  | F.H.W.A.<br>REGION | STATE | PROJECT NO. | SHEET<br>NO. | TOTAL<br>SHEETS | RECORD DRAWING | 9 | ARIZ. | 040-A(219)T | 60 | 143 |  | 040 YV 126 |  |  |  |  |  |
|---|
|                    |                |                | F.H.W.A.<br>REGION | STATE  | PROJECT NO. | SHEET<br>NO. | TOTAL<br>SHEETS | RECORD DRAWING | |
|                    |                |                | 9                  | ARIZ.  | 040-A(219)T | 60           | 143             | |
|                    |                |                | 040 YV 126         | |
| New                | Existing       |                |                    |        |             | Legend       | Width (in)      | Height (in)    | Area (sq. ft.) | Type                 | Bid Item Number                  | Foundations | Posts |                   | New Slipbases | Stringer |                   |        
|                    | Replace Panel  | Relocate Panel | Modify Legend      | Remove | To Remain   |              |                 |                |                |                      |                                  |             | Type  | Total length (ft) |               | Type     | Total Length (ft) |        |    
| |
|                    |                |                |                    |        |             |              |                 |                |                |                      |                                  | Structure   | Type  | #of Lights        | Remarks       |          |                   
| 113, 135           | C157-1         | D1-2           | X                  |        |             | X            |                 | 12             | 7              | GR                   | Up Arrow Flagstaff               | 120         | 48    | 40.0              | F-DA          | 6080025  | 3                 | 2 1/2T | 33 | 3 | P | 16 |          |  
|                    |                |                |                    |        |             |              |                 |                |                |                      | Los Angeles Rt Arrow             |             |       
| |
| 113                | C157-2         | D10-103        | X                  |        |             |              |                 |                |                | GR                   | 157F                             | 6           | 30    | 1.3               |               | 7030090  |                   |        
| 113                | C157-3         | W1-8L          | X                  |        |             | X            |                 | 12             | 7              | YL                   | Left Chevron Alignment           | 18          | 24    | 3.0               | RWM           | 6080005  | 1                 | 2S     | 11 |   |   
| 113                | C157-4         | W1-8R          | X                  |        |             | X            |                 | 12             | 7              | YL                   | Right Chevron Alignment          | 18          | 24    | 3.0               | RWM           | 6080005  | 1                 | 2S     | 11 |   |   
| 113                | C157-5         | W1-6L          | X                  |        |             | X            |                 | 12             | 7              | YL                   | Left Arrow                       | 48          | 24    | 8.0               | RWM           | 6080005  | 2                 | 2S     | 23 |   |   
| 113                | C157-6         | W1-8R          | X                  |        |             | X            |                 | 12             | 7              | YL                   | Right Chevron Alignment          | 18          | 24    | 3.0               | RWM           | 6080005  | 1                 | 2S     | 11 |   |   
| 113                | C157-7         | W1-8L          | X                  |        |             | X            |                 | 12             | 7              | YL                   | Left Chevron Alignment           | 18          | 24    | 3.0               | RWM           | 6080005  | 1                 | 2S     | 11 |   |   
| 113                | C157-8         | W1-6R          | X                  |        |             | X            |                 | 12             | 7              | YL                   | Rt Arrow                         | 48          | 24    | 8.0               | RWM           | 6080005  | 2                 | 2S     | 23 |   |   
| 113                | C157-9         | W1-8L          | X                  |        |             | X            |                 | 12             | 7              | YL                   | Left Chevron Alignment           | 18          | 24    | 3.0               | RWM           | 6080005  | 1                 | 2S     | 11 |   |   
| 113                | C157-10        | W1-8R          | X                  |        |             | X            |                 | 12             | 7              | YL                   | Right Chevron Alignment          | 18          | 24    | 3.0               | RWM           | 6080005  | 1                 | 2S     | 11 |   |   
| 113                | C157-11        | M3-4           | X                  |        |             | X            |                 | 12             | 7              | BL                   | WEST                             | 24          | 12    | 2.0               | RWM           | 6080005  | 1                 | 2 1/2T | 14 | 1 |   |    
|                    | +              | M1-1A          | X                  |        |             | X            |                 |                |                | BL                   | INTERSTATE 40                    | 24          | 24    | 4.0               | RWM           | 6080005  |                   |        
|                    | +              | M6-3           | X                  |        |             | X            |                 |                |                | BL                   | Straight Ahead Directional Arrow | 24          | 18    | 3.0               | RWM           | 6080005  |                   |        
| 113                | C157-12        | GUIDE          |                    |        |             |              | X               |                |                | GR                   | Low Clearance 15 Ft 1 In         | 84          | 24    | 14.0              | RWM           |          |                   
| 113                | C157-13a       | OM3-L          |                    | X      |             |              |                 |                |                | YL                   | Object Marker                    | 24          | 96    | 16.0              | RWM           | 6080005  |                   |        |    |   |   |    |          |  | Mount on bridge pier |   |  
| 113                | C157-13b       | OM3-R          |                    | X      |             |              |                 |                |                | YL                   | Object Marker                    | 24          | 96    | 16.0              | RWM           | 6080005  |                   |        |    |   |   |    |          |  | Mount on bridge pier |   |  
| 113                | C157-13c       | OM3-L          |                    | X      |             |              |                 |                |                | YL                   | Object Marker                    | 24          | 96    | 16.0              | RWM           | 6080005  |                   |        |    |   |   |    |          |  | Mount on bridge pier |   |  
| 113                | C157-13d       | OM3-R          |                    | X      |             |              |                 |                |                | YL                   | Object Marker                    | 24          | 96    | 16.0              | RWM           | 6080005  |                   |        |    |   |   |    |          |  | Mount on bridge pier |   |  
| 112, 143           | C157-14        | GUIDE          | X                  |        |             | X            |                 | 12             | 7              | GR                   | Straight Arrow Devil Dog Rd      | 120         | 72    | 60.0              | Ext           | 6080018  | 2                 | W6X12  | 28 |   |   
|                    |                |                |                    |        |             |              |                 |                |                |                      | I - 40 Shield WEST               |             |       
|                    |                |                |                    |        |             |              |                 |                |                |                      | Lft Arrow Los Angeles            |             |       
| |

|                 |       |             |           |              |                |
|-----------------|-------|-------------|-----------|--------------|----------------|
| F.H.W.A. REGION | STATE | PROJECT NO. | SHEET NO. | TOTAL SHEETS | RECORD DRAWING |
| 9               | ARIZ. | 040-A(219)T | 60        | 143          |                |

040 YV 126

- NOTES:
- The contractor shall verify post lengths and elevations and cantilever column and mast arm lengths and elevations for Engineer's approval.
  - The engineer may shift a sign in order to achieve a more desirable location.
  - Quantities are approximate and for the contractor's information only.


NOTE: Refer to Section 1007 - Retroreflective Sheeting of the specifications for sheeting type criteria.

PANEL TYPES:  
RWM: Regulatory, Warning or Marker  
F-DA: Flat-sheet aluminum with demountable characters  
Ext: Aluminum extrusions

BACKGROUND COLORS:  
RD = RED  
BK = BLACK  
BL = BLUE  
GR = GREEN  
YL = FLUORESCENT YELLOW  
BR = BROWN  
WH = WHITE  
OR = ORANGE

STRINGER TYPES:  
P: Square-tube post  
T: T-section (WT 3x6)

|                                        |           |       |   |
|----------------------------------------|-----------|-------|---|
|                                        | NAME      | DATE  | ARIZONA DEPARTMENT OF TRANSPORTATION<br>INFRASTRUCTURE DELIVERY AND OPERATIONS DIVISION<br>TRAFFIC DESIGN SECTION |
| DESIGN                                 | V. Roldan | 12-16 |   |
| DRAWN                                  | O. Z.     | 12-16 |   |
| CHECKED                                |           |       |   |
| TEAM LEADER                            | S. Nodas  | 12-16 |   |
|                                        |           |       | SIGN SUMMARY<br>DEVIL DOG ROAD TI                                                                                 |
|                                        |           |       |   |
| LOCATION                               |           |       |   |
| I-40 CROOKTON - HISTORIC 66 (WILLIAMS) |           |       |   |
| TRACS NO. H8703 01C                    |           |       | 040-A(219)T   |

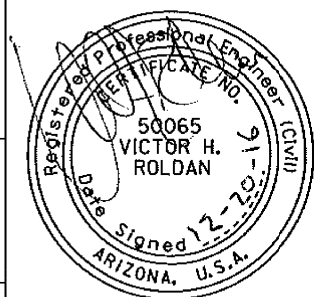

EXPIRES 09/30/2018  
SHEET 1 OF 4

OF

DATE  
MADE BY  
NO.2 DESCRIPTION OF REVISION  
DATE  
MADE BY  
NO.1 DESCRIPTION OF REVISION

| Plan<br>Sht<br>No. | Sign<br>Number | Sign<br>Code   | Work               |        |             |              |                 | Offset (ft) | Mounting Height (ft) | Background Color | Panel           |             |       |                   |                  | Ground Mounted |                   |  |  |  | Overhead |  |  | <table><tr><td>F.H.W.A.<br/>REGION</td><td>STATE</td><td>PROJECT NO.</td><td>SHEET<br/>NO.</td><td>TOTAL<br/>SHEETS</td><td>RECORD DRAWING</td></tr><tr><td>9</td><td>ARIZ.</td><td>040-A(219)T</td><td>61</td><td>143</td><td></td></tr><tr><td colspan="6">040 YV 126</td></tr></table> |  |  |  |  |  | F.H.W.A.<br>REGION | STATE | PROJECT NO. | SHEET<br>NO. | TOTAL<br>SHEETS | RECORD DRAWING | 9 | ARIZ. | 040-A(219)T | 61 | 143 |  | 040 YV 126 |  |  |  |  |  |
|---|
|                    |                |                | F.H.W.A.<br>REGION | STATE  | PROJECT NO. | SHEET<br>NO. | TOTAL<br>SHEETS |             |                      |                  | RECORD DRAWING  |             |       
|                    |                |                | 9                  | ARIZ.  | 040-A(219)T | 61           | 143             | |
|                    |                |                | 040 YV 126         | |
| New                | Existing       |                |                    |        |             | Legend       | Width (in)      | Height (in) | Area (sq. ft.)       | Type             | Bid Item Number | Foundations | Posts |                   | New<br>Slipbases | Stringer       |                   |  
|                    | Replace Panel  | Relocate Panel | Modify Legend      | Remove | To Remain   |              |                 |             |                      |                  |                 |             | Type  | Total length (ft) |                  | Type           | Total Length (ft) |  |  
| |
| Remarks            | |

|          |         
|----------|---------|---------|---|--|--|---|---|--|----|---|----|--------------------------------|-----|----|------|------|---------|---|--------|----|---|---|----|--|--|--|--|------------------|------------------|--|--|
| 112, 143 | C157-15 | GUIDE   | X |  |  |   | X |  | 12 | 7 | GR | Devil Dog Rd                   | 120 | 72 | 60.0 | Ext  | 6080018 | 2 | W6X12  | 28 |   |   |    |  |  |  |  |                  |                  |  |  |
|          | +       |         |   |  |  |   |   |  |    |   |    | I - 40 Shield EAST             |     |    |      |      |         |   |        |    |   |   |    |  |  |  |  |                  |                  |  |  |
|          | +       |         |   |  |  |   |   |  |    |   |    | Flagstaff Rt Arrow             |     |    |      |      |         |   |        |    |   |   |    |  |  |  |  |                  |                  |  |  |
|          | +       | OM1-2   |   |  |  |   | X |  |    |   | BK | Type 1 Object Marker           | 18  | 18 | 2.3  |      |         |   |        |    |   |   |    |  |  |  |  |                  |                  |  |  |
|          | +       | OM1-2   |   |  |  |   | X |  |    |   | BK | Type 1 Object Marker           | 18  | 18 | 2.3  |      |         |   |        |    |   |   |    |  |  |  |  |                  |                  |  |  |
|          | +       | W1-7    | X |  |  |   |   |  |    | 5 | YL | Two-Direction Large Arrow      | 48  | 24 | 8.0  | RWM  | 6080005 |   |        |    |   |   |    |  |  |  |  |                  |                  |  |  |
| 112      | C157-16 | W8-3    | X |  |  | X | X |  | 12 | 7 | YL | PAVEMENT ENDS                  | 36  | 36 | 9.0  | RWM  | 6080005 | 1 | 2 1/2T | 12 | 1 |   |    |  |  |  |  |                  |                  |  |  |
| 112, 135 | C157-17 | D1-2    | X |  |  |   | X |  | 12 | 7 | GR | Up Arrow Flagstaff             | 120 | 48 | 40.0 | F-DA | 6080025 | 3 | 2 1/2T | 33 | 3 | P | 16 |  |  |  |  |                  |                  |  |  |
|          |         |         |   |  |  |   |   |  |    |   |    | Los Angeles Rt Arrow           |     |    |      |      |         |   |        |    |   |   |    |  |  |  |  |                  |                  |  |  |
| 112      | C157-18 | D10-103 | X |  |  |   |   |  |    |   | GR | 157K                           | 6   | 30 | 1.3  |      | 7030090 |   |        |    |   |   |    |  |  |  |  |                  |                  |  |  |
| 112      | C157-19 | W6-3    | X |  |  |   | X |  | 12 | 7 | YL | Two-way Traffic Symbol         | 36  | 36 | 9.0  | RWM  | 6080005 | 1 | 2 1/2T | 12 | 1 |   |    |  |  |  |  |                  |                  |  |  |
|          |         
| 112      | C157-20 | D10-103 | X |  |  |   |   |  |    |   | GR | 157J                           | 6   | 30 | 1.3  |      | 7030090 |   |        |    |   |   |    |  |  |  |  |                  |                  |  |  |
|          |         
| 112      | C157-21 | R9-3    | X |  |  |   | X |  | 12 | 7 | WH | No Pedestrian Crossing Symbol  | 18  | 18 | 2.3  | RWM  | 6080005 | 1 | 2S     | 11 |   |   |    |  |  |  |  |                  |                  |  |  |
| 112      | C157-22 | R1-2    | X |  |  |   | X |  | 12 | 7 | WH | YIELD                          | 36  | 36 | 9.0  | RWM  | 6080005 | 1 | 2 1/2T | 12 |   |   |    |  |  |  |  |                  | Behind Guardrail |  |  |
| 112      | C157-23 | R4-7b   | X |  |  | X | X |  | 12 | 7 | WH | KEEP / Rt Angled Arrow / RIGHT | 48  | 60 | 20.0 | RWM  | 6080005 | 2 | 2 1/2T | 29 | 2 |   |    |  |  |  |  |                  |                  |  |  |
| 112      | C157-24 | W1-8R   | X |  |  |   | X |  | 12 | 7 | YL | Right Chevron Alignment        | 18  | 24 | 3.0  | RWM  | 6080005 | 1 | 2S     | 11 |   |   |    |  |  |  |  |                  |                  |  |  |
| 112      | C157-25 | R5-1    | X |  |  |   |   |  | 12 | 7 | RD | DO NOT ENTER                   | 48  | 48 | 16.0 | RWM  | 6080005 | 2 | 2 1/2T | 28 | 2 |   |    |  |  |  |  |                  |                  |  |  |
|          |         | R5-1a   | X |  |  |   | X |  |    |   | RD | WRONG WAY                      | 48  | 36 | 12.0 | RWM  | 6080005 |   |        |    |   |   |    |  |  |  |  |                  |                  |  |  |
| 112      | C157-26 | W1-8R   | X |  |  |   | X |  | 12 | 7 | YL | Right Chevron Alignment        | 18  | 24 | 3.0  | RWM  | 6080005 | 1 | 2S     | 11 |   |   |    |  |  |  |  |                  |                  |  |  |
| 112      | C157-27 | W1-8R   | X |  |  |   | X |  | 12 | 7 | YL | Right Chevron Alignment        | 18  | 24 | 3.0  | RWM  | 6080005 | 1 | 2S     | 11 |   |   |    |  |  |  |  |                  |                  |  |  |
| 112      | C157-28 | W1-8R   | X |  |  |   | X |  | 12 | 7 | YL | Right Chevron Alignment        | 18  | 24 | 3.0  | RWM  | 6080005 | 1 | 2S     | 11 |   |   |    |  |  |  |  |                  |                  |  |  |
| 112      | C157-29 | W1-6R   | X |  |  |   | X |  | 12 | 7 | YL | Rt Arrow                       | 48  | 24 | 8.0  | RWM  | 6080005 | 2 | 2S     | 23 |   |   |    |  |  |  |  |                  |                  |  |  |
| 112      | C157-30 | D10-103 | X |  |  |   |   |  | 4  | 4 | GR | 157D                           | 6   | 30 | 1.3  |      | 7030090 |   |        |    |   |   |    |  |  |  |  | Behind Guardrail |                  |  |  |
|          |         

NOTES:  
1. The contractor shall verify post lengths and elevations and cantilever column and mast arm lengths and elevations for Engineer's approval.  
2. The engineer may shift a sign in order to achieve a more desirable location.  
3. Quantities are approximate and for the contractor's information only.

NOTE: Refer to Section 1007 - Retroreflective Sheeting of the specifications for sheeting type criteria.  
  
PANEL TYPES:  
RWM: Regulatory, Warning or Marker  
F-DA: Flat-sheet aluminum with demountable characters  
Ext: Aluminum extrusions

BACKGROUND COLORS:  
RD = RED  
BK = BLACK  
BL = BLUE  
GR = GREEN  
YL = FLUORESCENT YELLOW  
BR = BROWN  
WH = WHITE  
OR = ORANGE

STRINGER TYPES:  
P: Square-tube post  
T: T-section (WT 3x6)

|                                                    |           |             |       |
|----------------------------------------------------|-----------|-------------|-------|
| DESIGN                                             | V. Roldan | DATE        | 12-16 |
| DRAWN                                              | O. Z.     |             | 12-16 |
| CHECKED                                            |           |             |       |
| TEAM LEADER                                        | S. Nodas  |             | 12-16 |
| LOCATION<br>I-40 CROOKTON - HISTORIC 66 (WILLIAMS) |           |             |       |
| TRACS NO. H8703 01C                                |           | 040-A(219)T |       |

ARIZONA DEPARTMENT OF TRANSPORTATION  
INFRASTRUCTURE DELIVERY AND OPERATIONS DIVISION  
TRAFFIC DESIGN SECTION  
  
SIGN SUMMARY  
DEVIL DOG ROAD TI  
  
EXP. RES. 09/30/2018  
SHEET 2 OF 4  
OF

DATE  
MADE BY  
NO.1 DESCRIPTION OF REVISION  
DATE  
MADE BY  
NO.2 DESCRIPTION OF REVISION  
DATE  
MADE BY  
NO.3 DESCRIPTION OF REVISION  
DATE  
MADE BY

| Plan<br>Sht<br>No. | Sign<br>Number | Sign<br>Code | Work |               |                |               |        | Offset (ft) | Mounting Height (ft) | Background Color | Panel                            |            |             |                |      | Ground Mounted  |             |           |      |               |                   | Overhead |                |            | Remarks |                   |                  |                      |
|--------------------|----------------|--------------|------|---------------|----------------|---------------|--------|-------------|----------------------|------------------|----------------------------------|------------|-------------|----------------|------|-----------------|-------------|-----------|------|---------------|-------------------|----------|----------------|------------|---------|-------------------|------------------|----------------------|
|                    |                |              | New  | Existing      |                |               |        |             |                      |                  | Legend                           | Width (in) | Height (in) | Area (sq. ft.) | Type | Bid Item Number | Foundations | Posts     |      | New Slipbases | Stringer          |          | Structure Type | #of Lights |         |                   |                  |                      |
|                    |                |              |      | Replace Panel | Relocate Panel | Modify Legend | Remove |             |                      |                  |                                  |            |             |                |      |                 |             | To Remain | Type |               | Total length (ft) | Type     |                |            |         | Total Length (ft) |                  |                      |
|                    |                
| 112                | C157-31        | R5-1         | X    |               |                |               |        | 6           | 7                    | RD               | DO NOT ENTER                     | 48         | 48          | 16.0           | RWM  | 6080005         | 2           | 2         | 1/2T | 28            |                   |          |                |            |         |                   | Behind Guardrail |                      |
|                    |                | R5-1A        | X    |               |                |               | X      |             |                      | RD               | WRONG WAY                        | 48         | 36          | 12.0           | RWM  | 6080005         |             |           |      |               |                   |          |                |            |         |                   |                  |                      |
| 112                | C157-32        | W6-3         | X    |               |                |               | X      | 6           | 7                    | YL               | Two-way Traffic Symbol           | 30         | 30          | 6.3            | RWM  | 6080005         | 1           | 2         | 1/2S | 12            |                   |          |                |            |         |                   | Behind Guardrail |                      |
|                    |                | R5-1         |      |               |                |               | X      | 6           | 7                    | RD               | DO NOT ENTER                     | 48         | 48          | 16.0           | RWM  | 2020053         |             |           |      |               |                   |          |                |            |         |                   |                  |                      |
| 112                | C157-33        | R1-1         | X    |               |                |               | X      | 12          | 7                    | RD               | STOP                             | 36         | 36          | 9.0            | RWM  | 6080005         | 1           | 2         | 1/2T | 12            | 1                 |          |                |            |         |                   |                  |                      |
| 112                | C157-34        | M3-2         | X    |               |                |               | X      | 12          | 7                    | BL               | EAST                             | 24         | 12          | 2.0            | RWM  | 6080005         | 2           | 2         | 1/2T | 28            | 2                 | P        | 3              |            |         |                   |                  |                      |
|                    | +              | M1-1A        | X    |               |                |               | X      |             |                      | BL               | INTERSTATE 40                    | 24         | 24          | 4.0            | RWM  | 6080005         |             |           |      |               |                   |          |                |            |         |                   |                  |                      |
|                    | +              | M6-3         | X    |               |                |               | X      |             |                      | BL               | Straight Ahead Directional Arrow | 24         | 18          | 3.0            | RWM  | 6080005         |             |           |      |               |                   |          |                |            |         |                   |                  |                      |
|                    | +              | M3-4         | X    |               |                |               | X      |             |                      | BL               | WEST                             | 24         | 12          | 2.0            | RWM  | 6080005         |             |           |      |               |                   |          |                |            |         |                   |                  |                      |
|                    | +              | M1-1A        | X    |               |                |               | X      |             |                      | BL               | INTERSTATE 40                    | 24         | 24          | 4.0            | RWM  | 6080005         |             |           |      |               |                   |          |                |            |         |                   |                  |                      |
|                    | +              | M6-1         | X    |               |                |               | X      |             |                      | BL               | Right Arrow                      | 24         | 18          | 3.0            | RWM  | 6080005         |             |           |      |               |                   |          |                |            |         |                   |                  |                      |
| 112                | C157-35        | M3-2         | X    |               |                |               | X      | 12          | 7                    | BL               | EAST                             | 24         | 12          | 2.0            | RWM  | 6080005         | 1           | 2         | 1/2T | 14            | 1                 |          |                |            |         |                   |                  |                      |
|                    | +              | M1-1A        | X    |               |                |               | X      |             |                      | BL               | INTERSTATE 40                    | 24         | 24          | 4.0            | RWM  | 6080005         |             |           |      |               |                   |          |                |            |         |                   |                  |                      |
|                    | +              | M6-3         | X    |               |                |               | X      |             |                      | BL               | Straight Ahead Directional Arrow | 24         | 18          | 3.0            | RWM  | 6080005         |             |           |      |               |                   |          |                |            |         |                   |                  |                      |
| 112                | C157-36        | Guide        |      |               |                |               |        | X           |                      | GR               | Low Clearance 15 Ft 1 In         | 84         | 24          | 14.0           | RWM  |                 |             |           |      |               |                   |          |                |            |         |                   |                  |                      |
| 112                | C157-37a       | OM3-L        |      | X             |                |               |        |             |                      | YL               | Object Marker                    | 24         | 96          | 16.0           | RWM  | 6080005         |             |           |      |               |                   |          |                |            |         |                   |                  | Mount on bridge pier |
| 112                | C157-37b       | OM3-R        |      | X             |                |               |        |             |                      | YL               | Object Marker                    | 24         | 96          | 16.0           | RWM  | 6080005         |             |           |      |               |                   |          |                |            |         |                   |                  | Mount on bridge pier |
| 112                | C157-37c       | OM3-L        |      | X             |                |               |        |             |                      | YL               | Object Marker                    | 24         | 96          | 16.0           | RWM  | 6080005         |             |           |      |               |                   |          |                |            |         |                   |                  | Mount on bridge pier |
| 112                | C157-37d       | OM3-R        |      | X             |                |               |        |             |                      | YL               | Object Marker                    | 24         | 96          | 16.0           | RWM  | 6080005         |             |           |      |               |                   |          |                |            |         |                   |                  | Mount on bridge pier |
| 112                | C157-38        | R1-1         | X    |               |                |               | X      | 5           | 7                    | RD               | STOP                             | 36         | 36          | 9.0            | RWM  | 6080005         | 1           | 2         | 1/2T | 12            | 1                 |          |                |            |         |                   |                  |                      |
| 112                | C157-39        | M3-2         | X    |               |                |               | X      | 5           | 7                    | BL               | EAST                             | 24         | 12          | 2.0            | RWM  | 6080005         | 2           | 2         | 1/2T | 28            | 2                 | P        | 3              |            |         |                   |                  |                      |
|                    | +              | M1-1A        | X    |               |                |               | X      |             |                      | BL               | INTERSTATE 40                    | 24         | 24          | 4.0            | RWM  | 6080005         |             |           |      |               |                   |          |                |            |         |                   |                  |                      |
|                    | +              | M6-3         | X    |               |                |               | X      |             |                      | BL               | Straight Ahead Directional Arrow | 24         | 18          | 3.0            | RWM  | 6080005         |             |           |      |               |                   |          |                |            |         |                   |                  |                      |
|                    | +              | M3-4         | X    |               |                |               | X      |             |                      | BL               | WEST                             | 24         | 12          | 2.0            | RWM  | 6080005         |             |           |      |               |                   |          |                |            |         |                   |                  |                      |
|                    | +              | M1-1A        | X    |               |                |               | X      |             |                      | BL               | INTERSTATE 40                    | 24         | 24          | 4.0            | RWM  | 6080005         |             |           |      |               |                   |          |                |            |         |                   |                  |                      |
|                    | +              | M6-1         | X    |               |                |               | X      |             |                      | BL               | Right Arrow                      | 24         | 18          | 3.0            | RWM  | 6080005         |             |           |      |               |                   |          |                |            |         |                   |                  |                      |
| 112                | C157-40        | D10-103      | X    |               |                |               |        |             |                      | GR               | 157F                             | 6          | 30          | 1.3            |      | 7030090         |             |           |      |               |                   |          |                |            |         |                   |                  |                      |

|                 |       |             |           |              |                |
|-----------------|-------|-------------|-----------|--------------|----------------|
| F.H.W.A. REGION | STATE | PROJECT NO. | SHEET NO. | TOTAL SHEETS | RECORD DRAWING |
| 9               | ARIZ. | 040-A(219)T | 62        | 143          |                |

040 YV 126


- NOTES:
- The contractor shall verify post lengths and elevations and cantilever column and mast arm lengths and elevations for Engineer's approval.
  - The engineer may shift a sign in order to achieve a more desirable location.
  - Quantities are approximate and for the contractor's information only.

NOTE: Refer to Section 1007 - Retroreflective Sheeting of the specifications for sheeting type criteria.

PANEL TYPES:  
RWM: Regulatory, Warning or Marker  
F-DA: Flat-sheet aluminum with demountable characters  
Ext: Aluminum extrusions

BACKGROUND COLORS:  
RD = RED  
BK = BLACK  
BL = BLUE  
GR = GREEN  
YL = FLUORESCENT YELLOW  
BR = BROWN  
WH = WHITE  
OR = ORANGE

STRINGER TYPES:  
P: Square-tube post  
T: T-section (WT 3x6)
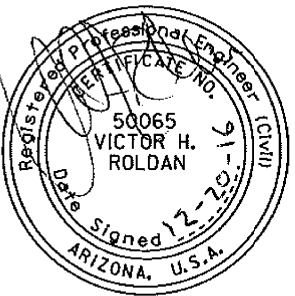
|                     |           |             |       |   |                                                                                       |  |
|---------------------|-----------|-------------|-------|---|---------------------------------------------------------------------------------------|--|
| DESIGN              | V. Roldan | DATE        | 12-16 | ARIZONA DEPARTMENT OF TRANSPORTATION<br>INFRASTRUCTURE DELIVERY AND OPERATIONS DIVISION<br><b>TRAFFIC DESIGN SECTION</b> |  |  |
| DRAWN               | O. Z.     | DATE        | 12-16 |   |                                                                                       |  |
| CHECKED             |           |             |       |   |                                                                                       |  |
| TEAM LEADER         | S. Nides  | DATE        | 12-16 |   |                                                                                       |  |
| LOCATION            |           |             |       | I-40 CROOKTON - HISTORIC 66 (WILLIAMS)                                                                                   |                                                                                       |  |
| TRACS NO. H8703 01C |           | 040-A(219)T |       | SHEET 3 OF 4   |                                                                                       |  |
|                     |           |             |       | OF   |                                                                                       |  |

DATE

MADE BY

NO.2 DESCRIPTION OF REVISION

DATE

MADE BY

NO.1 DESCRIPTION OF REVISION

| Plan<br>Sht<br>No. | Sign<br>Number | Sign<br>Code   | Work               |        |             |              |                 | Offset (ft)    | Mounting Height (ft) | Background Color | Panel          |           |      |               |                   | Ground Mounted |                   |                |            |  |  | Overhead |  |  | <table><tr><td>F.H.W.A.<br/>REGION</td><td>STATE</td><td>PROJECT NO.</td><td>SHEET<br/>NO.</td><td>TOTAL<br/>SHEETS</td><td>RECORD DRAWING</td></tr><tr><td>9</td><td>ARIZ.</td><td>040-A(219)T</td><td>63</td><td>143</td><td></td></tr><tr><td colspan="6">040 YV 126</td></tr></table> |  |  |  |  |  | F.H.W.A.<br>REGION | STATE | PROJECT NO. | SHEET<br>NO. | TOTAL<br>SHEETS | RECORD DRAWING | 9 | ARIZ. | 040-A(219)T | 63 | 143 |  | 040 YV 126 |  |  |  |  |  |
|---|
|                    |                |                | F.H.W.A.<br>REGION | STATE  | PROJECT NO. | SHEET<br>NO. | TOTAL<br>SHEETS |                |                      |                  | RECORD DRAWING |           |      
|                    |                |                | 9                  | ARIZ.  | 040-A(219)T | 63           | 143             | |
|                    |                |                | 040 YV 126         | |
| New                | Existing       |                |                    |        | Legend      | Width (in)   | Height (in)     | Area (sq. ft.) | Type                 | Bid Item Number  | Foundations    | Posts     |      | New Slipbases | Stringer          |                |                   
|                    | Replace Panel  | Relocate Panel | Modify Legend      | Remove |             |              |                 |                |                      |                  |                | To Remain | Type |               | Total length (ft) | Type           | Total Length (ft) |                |            
|                    |                |                |                    |        |             |              |                 |                |                      |                  |                |           |      |               |                   |                |                   | Structure Type | #of Lights |  |  
| Remarks            | |

|          |         
|----------|---------|----------|---|--|---|---|--|----|---|----|---------------------------------|-----|----|------|-----|---------|---|--------|----|---|--|--|--|--|--|--|--|--|--|------------------|
| 113      | C157-41 | R9-3     | X |  |   | X |  | 5  | 7 | WH | No Pedestrian Crossing Symbol   | 18  | 18 | 2.3  | RWM | 6080005 | 1 | 2S     | 11 |   |  |  |  |  |  |  |  |  |  | Behind Guardrail |
| 113      | C157-42 | R1-2     | X |  |   | X |  | 5  | 7 | WH | YIELD                           | 36  | 36 | 9.0  | RWM | 6080005 | 1 | 2 1/2T | 12 |   |  |  |  |  |  |  |  |  |  | Behind Guardrail |
| 113      | C157-43 | W1-6R    | X |  |   |   |  | 12 | 7 | YL | Rt Arrow                        | 48  | 24 | 8.0  | RWM | 6080005 | 2 | 2S     | 23 |   |  |  |  |  |  |  |  |  |  |                  |
| 113      | C157-44 | R4-7     | X |  | X | X |  | 12 | 7 | WH | KEEP / Rt Angled Arrow / RIGHT  | 48  | 60 | 20.0 | RWM | 6080005 | 2 | 2 1/2T | 29 | 2 |  |  |  |  |  |  |  |  |  |                  |
| 113      | C157-45 | W1-8R    | X |  |   | X |  | 12 | 7 | YL | Right Chevron Alignment         | 18  | 24 | 3.0  | RWM | 6080005 | 1 | 2S     | 11 |   |  |  |  |  |  |  |  |  |  |                  |
| 113      | C157-46 | R5-1A    | X |  |   | X |  | 12 | 7 | RD | WRONG WAY                       | 48  | 36 | 12.0 | RWM | 6080005 | 2 | 2 1/2S | 25 | 2 |  |  |  |  |  |  |  |  |  |                  |
| 113      | C157-47 | W1-8R    | X |  |   | X |  | 12 | 7 | YL | Right Chevron Alignment         | 18  | 24 | 3.0  | RWM | 6080005 | 1 | 2S     | 11 |   |  |  |  |  |  |  |  |  |  |                  |
| 113      | C157-48 | W1-8R    | X |  |   | X |  | 12 | 7 | YL | Right Chevron Alignment         | 18  | 24 | 3.0  | RWM | 6080005 | 1 | 2S     | 11 |   |  |  |  |  |  |  |  |  |  |                  |
| 113      | C157-49 | D10-103  | X |  |   |   |  |    |   | GR | 157A                            | 6   | 30 | 1.3  |     | 7030090 |   |        |    |   |  |  |  |  |  |  |  |  |  | Behind Guardrail |
| 113      | C157-50 | R5-1A    | X |  |   | X |  | 12 | 7 | RD | WRONG WAY                       | 48  | 36 | 12.0 | RWM | 6080005 | 2 | 2 1/2S | 25 | 2 |  |  |  |  |  |  |  |  |  |                  |
| 113      | C157-51 | R5-1     | X |  |   |   |  | 12 | 7 | RD | DO NOT ENTER                    | 48  | 48 | 16.0 | RWM | 6080005 | 2 | 2 1/2T | 28 | 2 |  |  |  |  |  |  |  |  |  |                  |
|          | +       | R5-1a    | X |  |   |   |  |    |   | RD | WRONG WAY                       | 48  | 36 | 12.0 | RWM | 6080005 |   |        |    |   |  |  |  |  |  |  |  |  |  |                  |
| 113      | C157-52 | W6-3     | X |  |   | X |  | 12 | 7 | YL | Two-way Traffic Symbol          | 30  | 30 | 6.3  | RWM | 6080005 | 1 | 2 1/2S | 12 | 1 |  |  |  |  |  |  |  |  |  |                  |
|          |         | R5-1     |   |  |   | X |  | 12 | 7 | RD | DO NOT ENTER                    |     |    |      |     | 2020053 |   |        |    |   |  |  |  |  |  |  |  |  |  |                  |
| 113, 143 | C157-53 | GUIDE    | X |  |   | X |  | 12 | 5 | GR | Lft Arrow Devil Dog Rd          | 120 | 72 | 60.0 | Ext | 6080018 | 2 | W6X12  | 28 |   |  |  |  |  |  |  |  |  |  |                  |
|          | +       |          |   |  |   |   |  |    |   |    | I - 40 Shield EAST              |     |    |      |     |         |   |        |    |   |  |  |  |  |  |  |  |  |  |                  |
|          | +       |          |   |  |   |   |  |    |   |    | Flagstaff Rt Arrow              |     |    |      |     |         |   |        |    |   |  |  |  |  |  |  |  |  |  |                  |
|          | +       | OM1-2    |   |  |   | X |  |    |   | BK | Type 1 Object Marker            | 18  | 18 | 2.3  |     | 7030084 |   |        |    |   |  |  |  |  |  |  |  |  |  |                  |
|          | +       | OM1-2    |   |  |   | X |  |    |   | BK | Type 1 Object Marker            | 18  | 18 | 2.3  |     | 7030084 |   |        |    |   |  |  |  |  |  |  |  |  |  |                  |
|          | +       | W1-7     | X |  |   |   |  |    |   | YL | Two-Direction Large Arrow       | 48  | 24 | 8.0  | RWM | 6080005 |   |        |    |   |  |  |  |  |  |  |  |  |  |                  |
| 113      | C157-54 | W8-3     | X |  |   | X |  | 12 | 7 | YL | PAVEMENT ENDS                   | 36  | 36 | 9.0  | RWM | 6080005 | 1 | 2 1/2T | 12 | 1 |  |  |  |  |  |  |  |  |  |                  |
| 113      | C157-55 | R5-104   | X |  |   |   |  |    |   | WH | LITTERING / HIGHWAYS / UNLAWFUL | 48  | 36 | 12.0 | RWM | 6080005 | 2 | 2 1/2T | 28 | 2 |  |  |  |  |  |  |  |  |  |                  |
|          |         | R5-104aP | X |  |   |   |  |    |   | WH | \$500 FINE                      | 48  | 18 | 6.0  | RWM | 6080005 |   |        |    |   |  |  |  |  |  |  |  |  |  |                  |
|          |         
|          |         

|                 |       |             |           |              |                |
|-----------------|-------|-------------|-----------|--------------|----------------|
| F.H.W.A. REGION | STATE | PROJECT NO. | SHEET NO. | TOTAL SHEETS | RECORD DRAWING |
| 9               | ARIZ. | 040-A(219)T | 63        | 143          |                |

040 YV 126

- NOTES:
- The contractor shall verify post lengths and elevations and cantilever column and mast arm lengths and elevations for Engineer's approval.
  - The engineer may shift a sign in order to achieve a more desirable location.
  - Quantities are approximate and for the contractor's information only.


NOTE: Refer to Section 1007 - Retroreflective Sheeting of the specifications for sheeting type criteria.

PANEL TYPES:  
RWM: Regulatory, Warning or Marker  
F-DA: Flat-sheet aluminum with demountable characters  
Ext: Aluminum extrusions

BACKGROUND COLORS:  
RD = RED  
BK = BLACK  
BL = BLUE  
GR = GREEN  
YL = FLUORESCENT YELLOW  
BR = BROWN  
WH = WHITE  
OR = ORANGE

STRINGER TYPES:  
P: Square-tube post  
T: T-section (WT 3x6)

|                     |                                        |       |   |
|---------------------|----------------------------------------|-------|---|
|                     | NAME                                   | DATE  | ARIZONA DEPARTMENT OF TRANSPORTATION<br>INFRASTRUCTURE DELIVERY AND OPERATIONS DIVISION<br>TRAFFIC DESIGN SECTION |
| DESIGN              | V. Roldan                              | 12-16 |   |
| DRAWN               | O. Z.                                  | 12-16 |   |
| CHECKED             |                                        |       |   |
| TEAM LEADER         | S. Nides                               | 12-16 |   |
|                     |                                        |       | SIGN SUMMARY<br>DEVIL DOG ROAD TI                                                                                 |
|                     |                                        |       |   |
|                     |                                        |       |   |
| LOCATION            | I-40 CROOKTON - HISTORIC 66 (WILLIAMS) |       |   |
| TRACS NO. H8703 OIC |                                        |       | 040-A(219)T   |


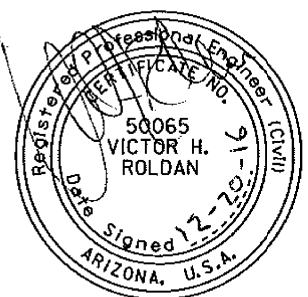



SHEET 4 OF 4

OF

| F.H.W.A. REGION | STATE | PROJECT NO. | SHEET NO. | TOTAL SHEETS | RECORD DRAWING |
|-----------------|-------|-------------|-----------|--------------|----------------|
| 9               | ARIZ. | 040-A(219)T | 64        | 143          |                |

040 YV 126

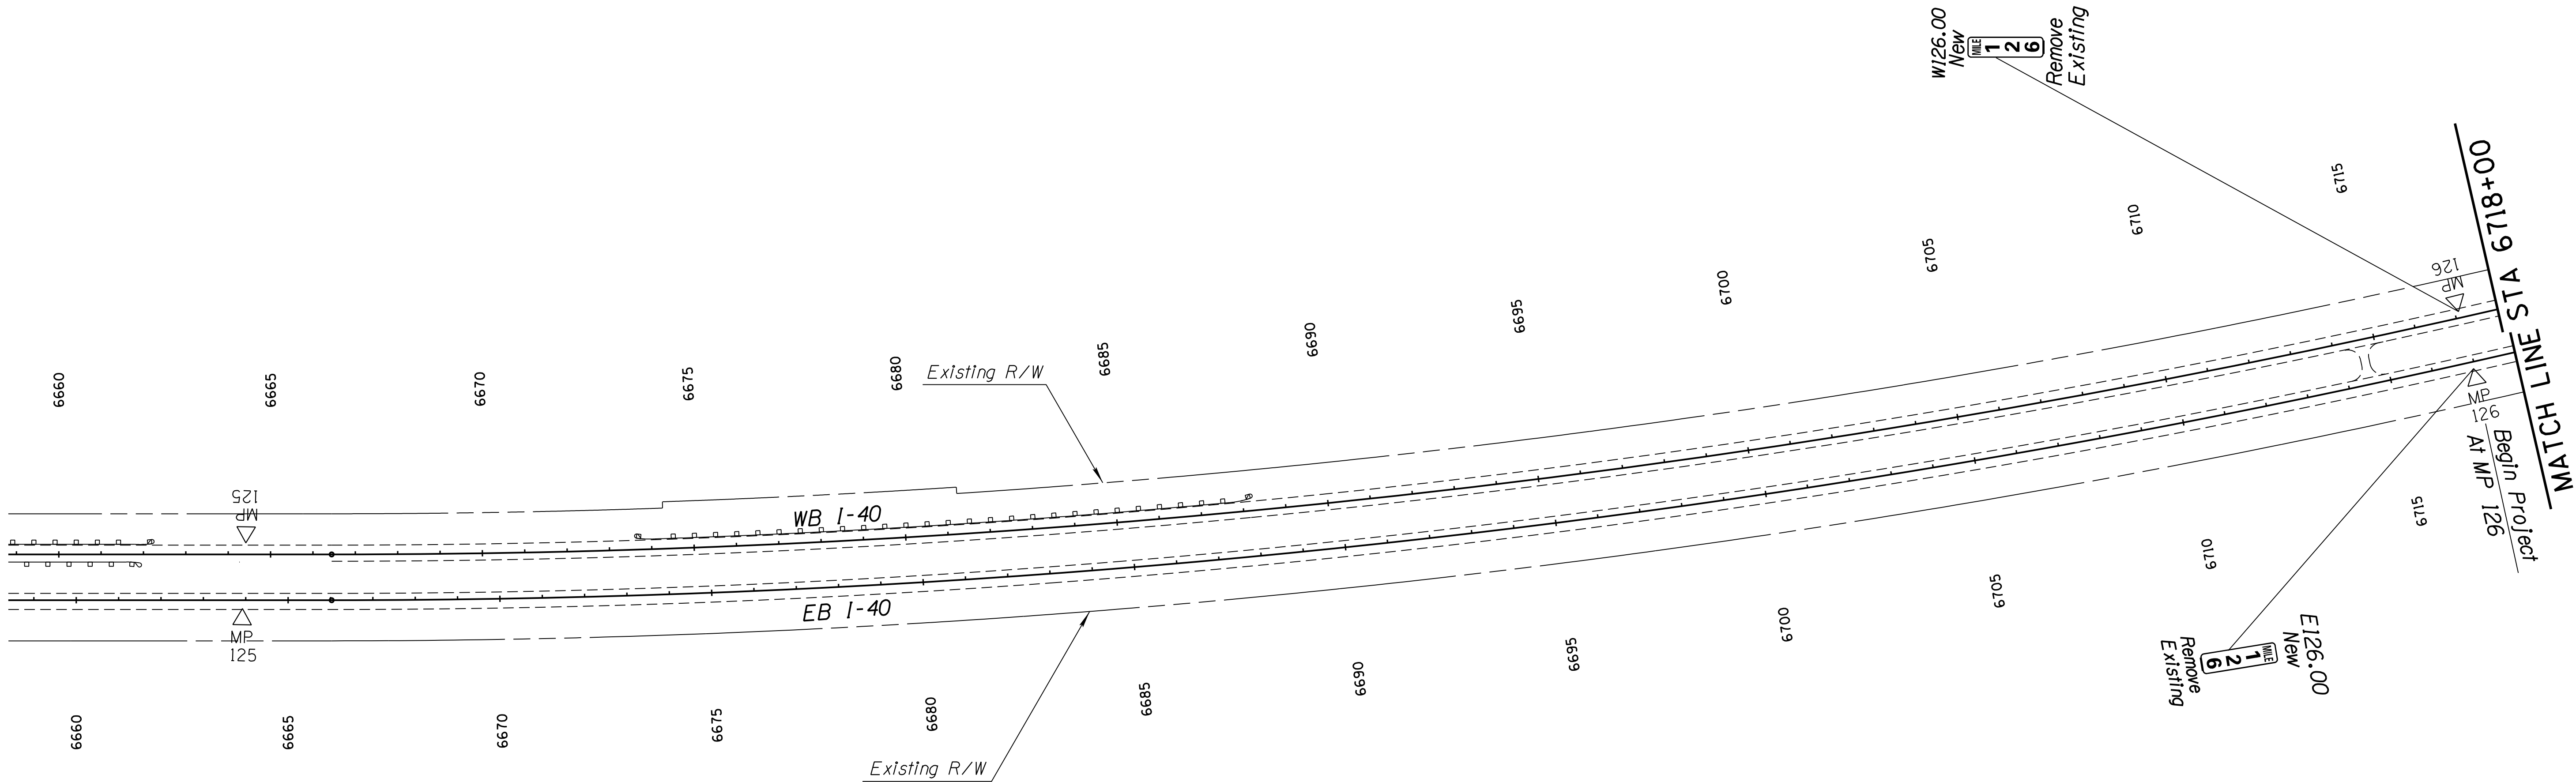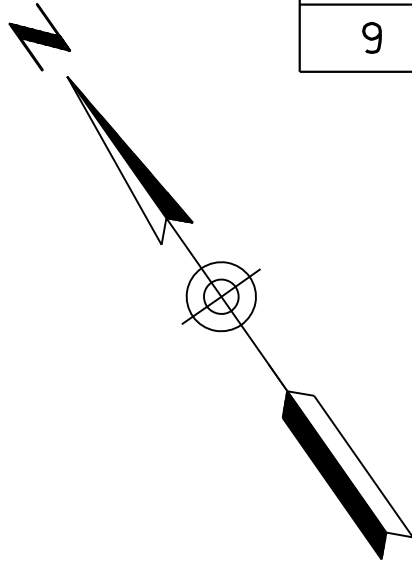

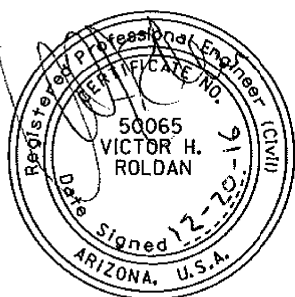
|                                        |           |       |   |                                                                                       |
|----------------------------------------|-----------|-------|---|---------------------------------------------------------------------------------------|
|                                        | NAME      | DATE  | ARIZONA DEPARTMENT OF TRANSPORTATION<br>INFRASTRUCTURE DELIVERY AND OPERATIONS DIVISION<br>TRAFFIC DESIGN SECTION |  |
| DESIGN                                 | V. Roldan | 12-16 |   |                                                                                       |
| DRAWN                                  | O. Zhou   | 12-16 |   |                                                                                       |
| CHECKED                                |           |       |   |                                                                                       |
| TEAM LEADER                            | S. Nides  | 12-16 |   |                                                                                       |
|                                        |           |       | MAINLINE SIGN LOCATIONS                                                                                           |                                                                                       |
| LOCATION                               |           |       |   |                                                                                       |
| I-40 CROOKTON - HISTORIC 66 (WILLIAMS) |           |       | EXP. RES. 09/30/2018                                                                                              |                                                                                       |
| TRACS NO. H8703 OIC                    |           |       | 040-A(219)T   | SHEET 1 OF 36                                                                         |
|                                        |           |       |   | OF                                                                                    |


| F.H.W.A. REGION | STATE | PROJECT NO. | SHEET NO. | TOTAL SHEETS | RECORD DRAWING |
|-----------------|-------|-------------|-----------|--------------|----------------|
| 9               | ARIZ. | 040-A(219)T | 65        | 143          |                |

040 YV 126

| NO.1 | DESCRIPTION OF REVISION | MADE BY | DATE | NO.2 | DESCRIPTION OF REVISION | MADE BY | DATE |
|------|-------------------------|---------|------|------|-------------------------|---------|------|
|      |                         |         |      |      |                         |         |      |


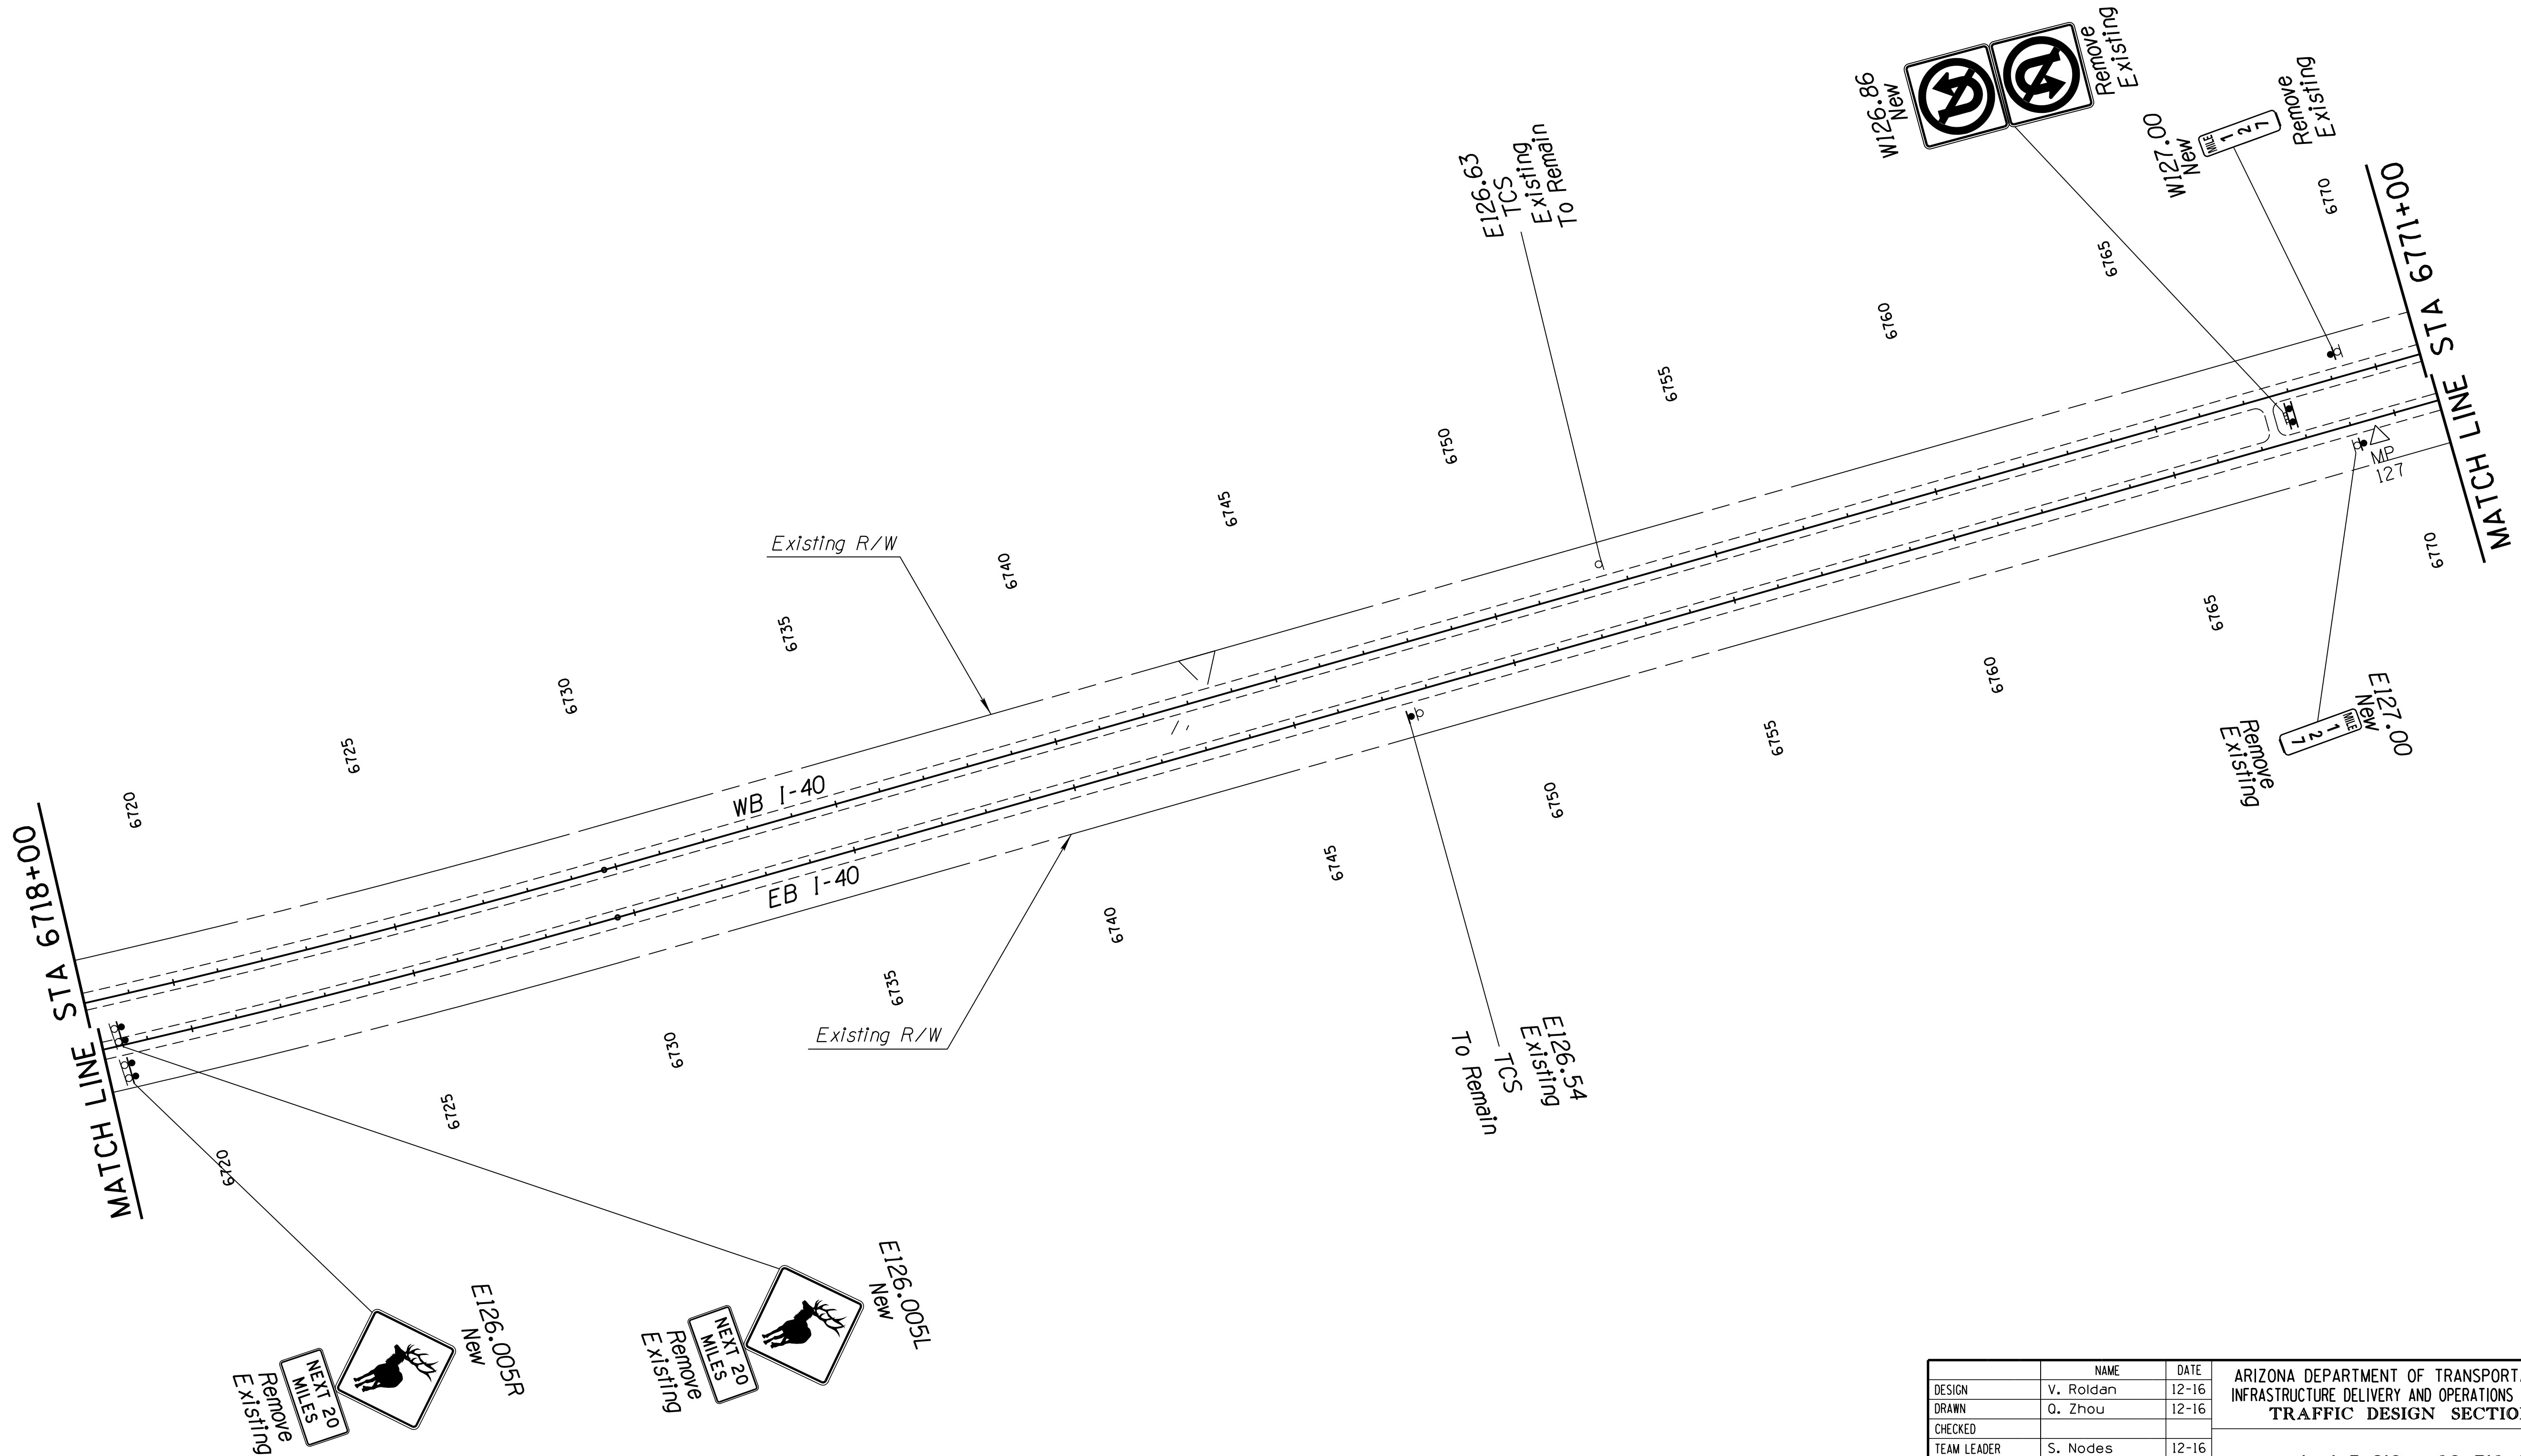


| DESIGN              | NAME      | DATE  | ARIZONA DEPARTMENT OF TRANSPORTATION<br>INFRASTRUCTURE DELIVERY AND OPERATIONS DIVISION<br>TRAFFIC DESIGN SECTION |
|---------------------|-----------|-------|---|
| DRAWN               | V. Roldan | 12-16 | MAINLINE SIGN LOCATIONS                                                                                           |
| CHECKED             | O. Zhou   | 12-16 |   |
| TEAM LEADER         | S. Nodes  | 12-16 |   |
| LOCATION            |           |       | I-40 CROOKTON - HISTORIC 66 (WILLIAMS)                                                                            |
| TRACS NO. H8703 OIC |           |       | 040-A(219)T   |
|                     |           |       | EXP. 09/30/2018<br>SHEET 2 OF 36<br>OF                                                                            |

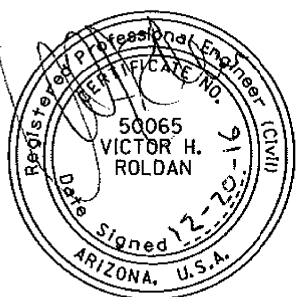

| F.H.W.A. REGION | STATE | PROJECT NO. | SHEET NO. | TOTAL SHEETS | RECORD DRAWING |
|-----------------|-------|-------------|-----------|--------------|----------------|
| 9               | ARIZ. | 040-A(219)T | 66        | 143          |                |

040 YV 126

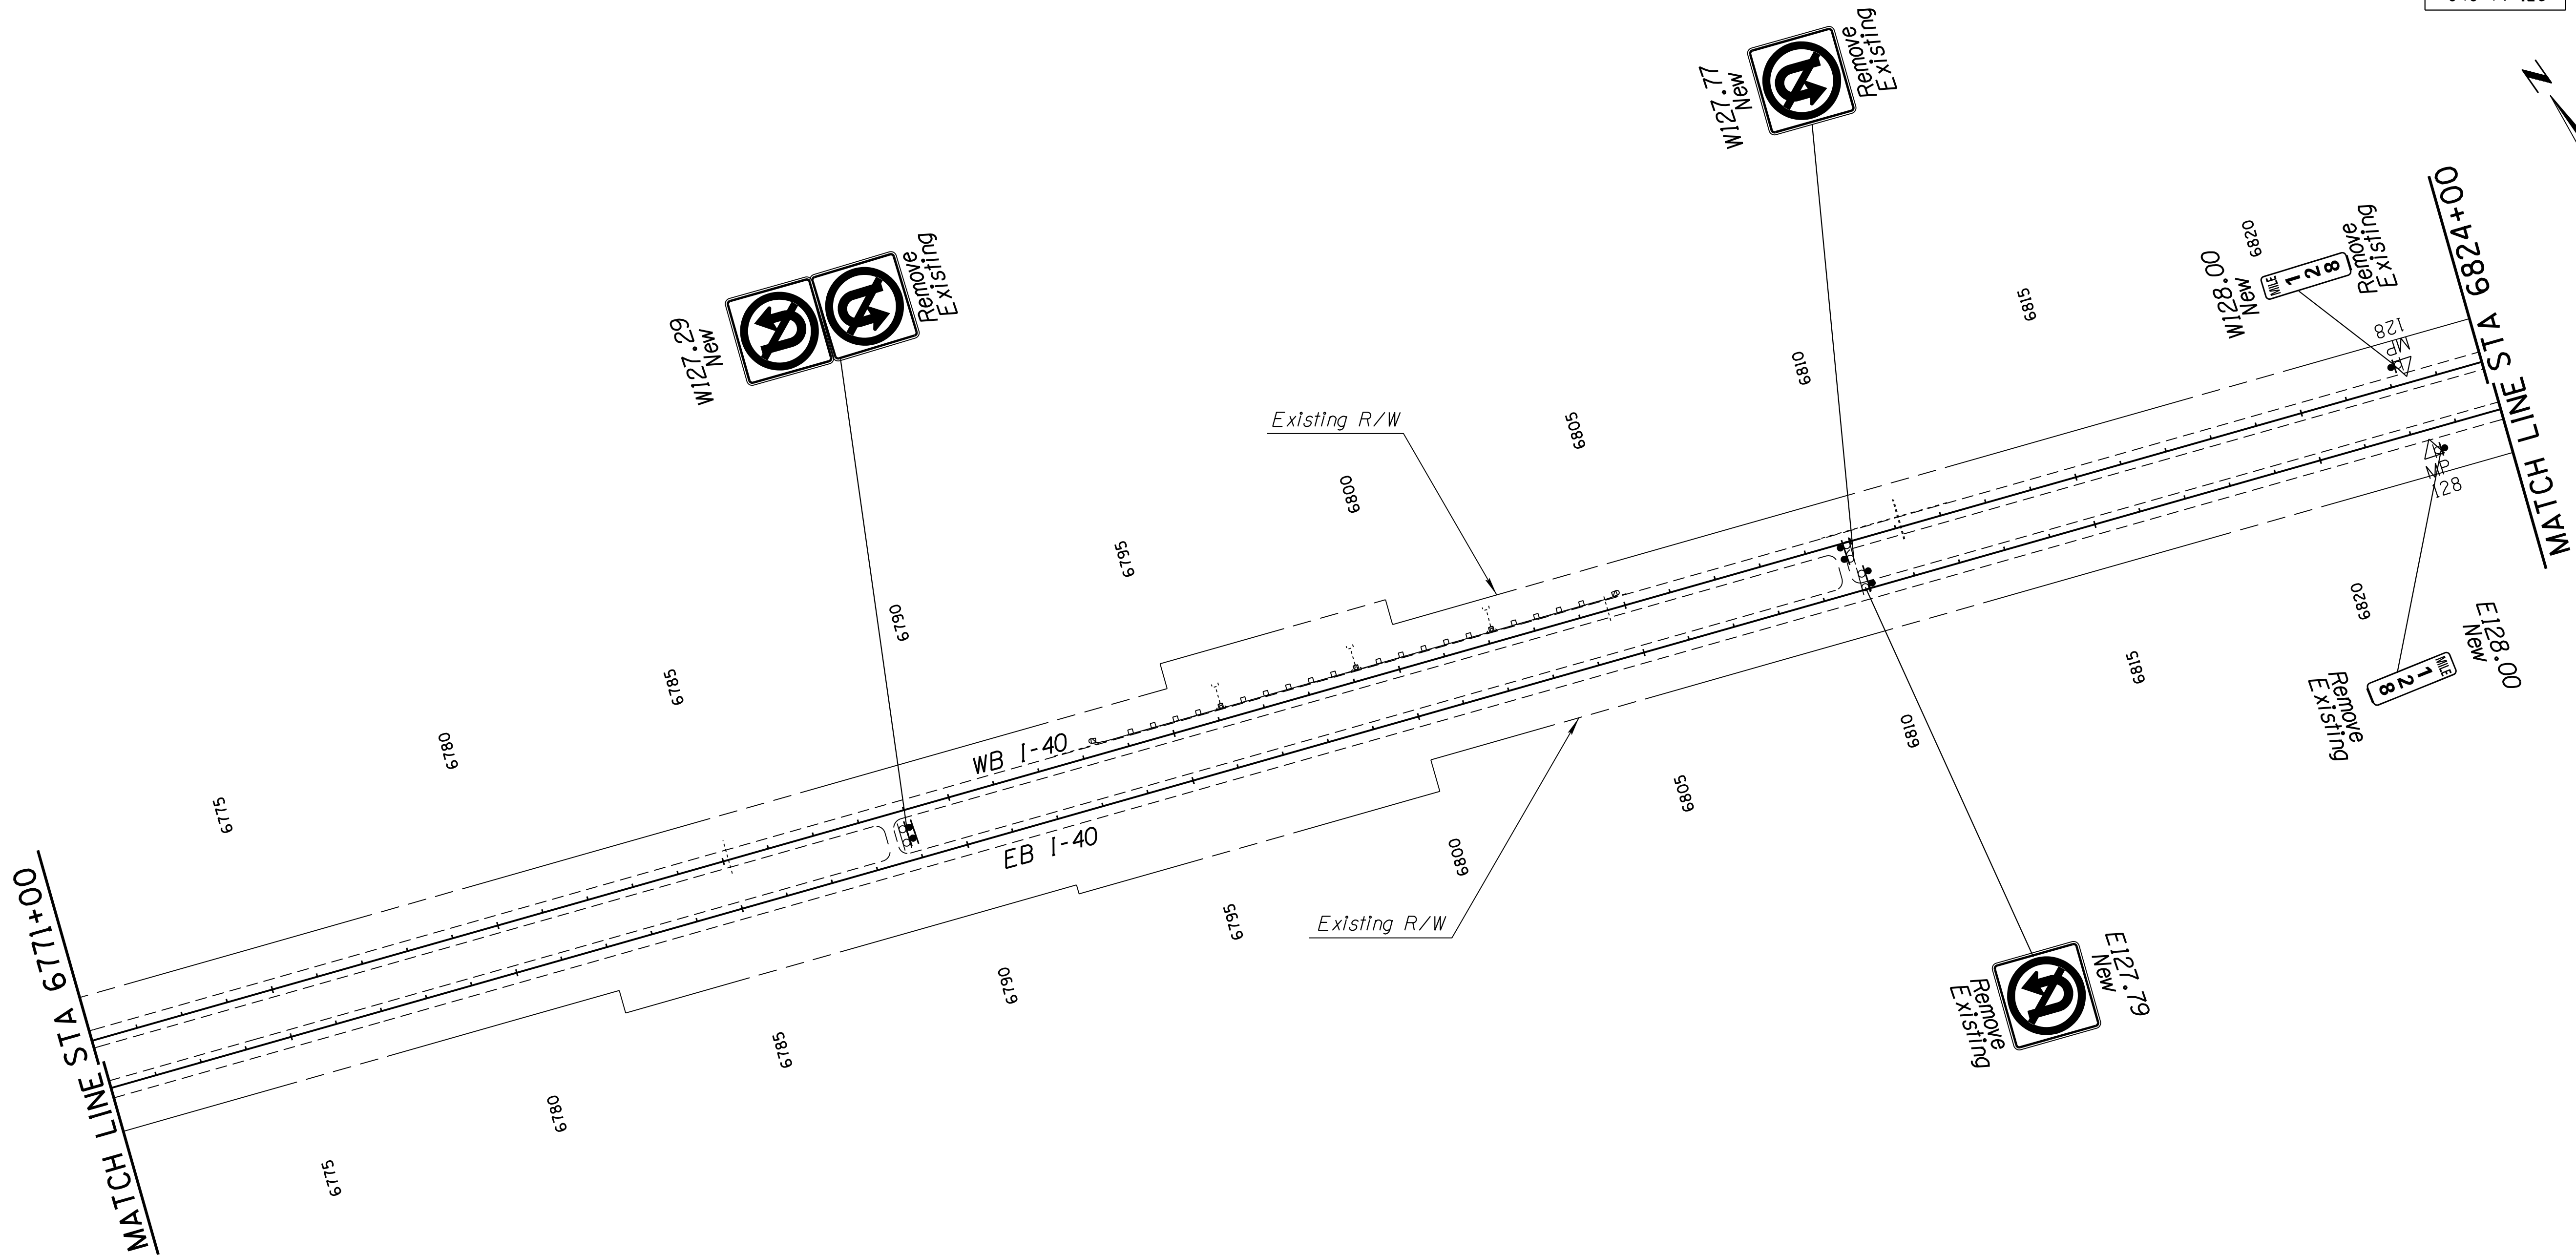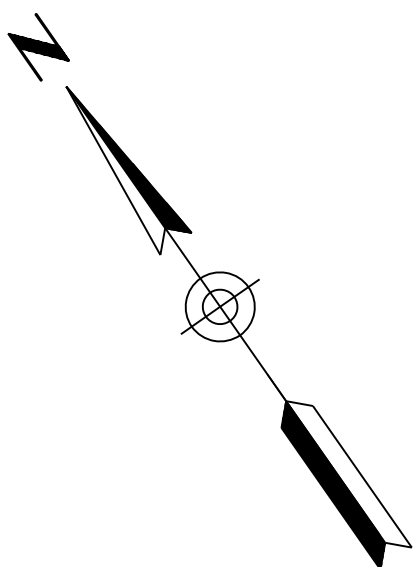


| DESIGN      | NAME                                   | DATE        | ARIZONA DEPARTMENT OF TRANSPORTATION<br>INFRASTRUCTURE DELIVERY AND OPERATIONS DIVISION<br>TRAFFIC DESIGN SECTION |
|-------------|----------------------------------------|-------------|---|
| DRAWN       | V. Roldan                              | 12-16       |   |
| CHECKED     | O. Zhou                                | 12-16       |   |
| TEAM LEADER | S. Nides                               | 12-16       |   |
| LOCATION    | I-40 CROOKTON - HISTORIC 66 (WILLIAMS) |             |   |
| TRACS NO.   | H8703 OIC                              |             |   |
|             |                                        | 040-A(219)T |   |



|                                                                 |
|-----------------------------------------------------------------|
| 20065<br>VICTOR H. ROLDAN<br>SIGNED 12-16-16<br>ARIZONA, U.S.A. |
| EXPIRES 09/30/2018<br>SHEET 3 OF 36                             |

|      |                         |         |      |
|------|-------------------------|---------|------|
| NO.1 | DESCRIPTION OF REVISION | MADE BY | DATE |
| NO.2 | DESCRIPTION OF REVISION | MADE BY | DATE |

|                 |       |             |           |              |                |
|-----------------|-------|-------------|-----------|--------------|----------------|
| F.H.W.A. REGION | STATE | PROJECT NO. | SHEET NO. | TOTAL SHEETS | RECORD DRAWING |
| 9               | ARIZ. | 040-A(219)T | 67        | 143          |                |



040 YV 126

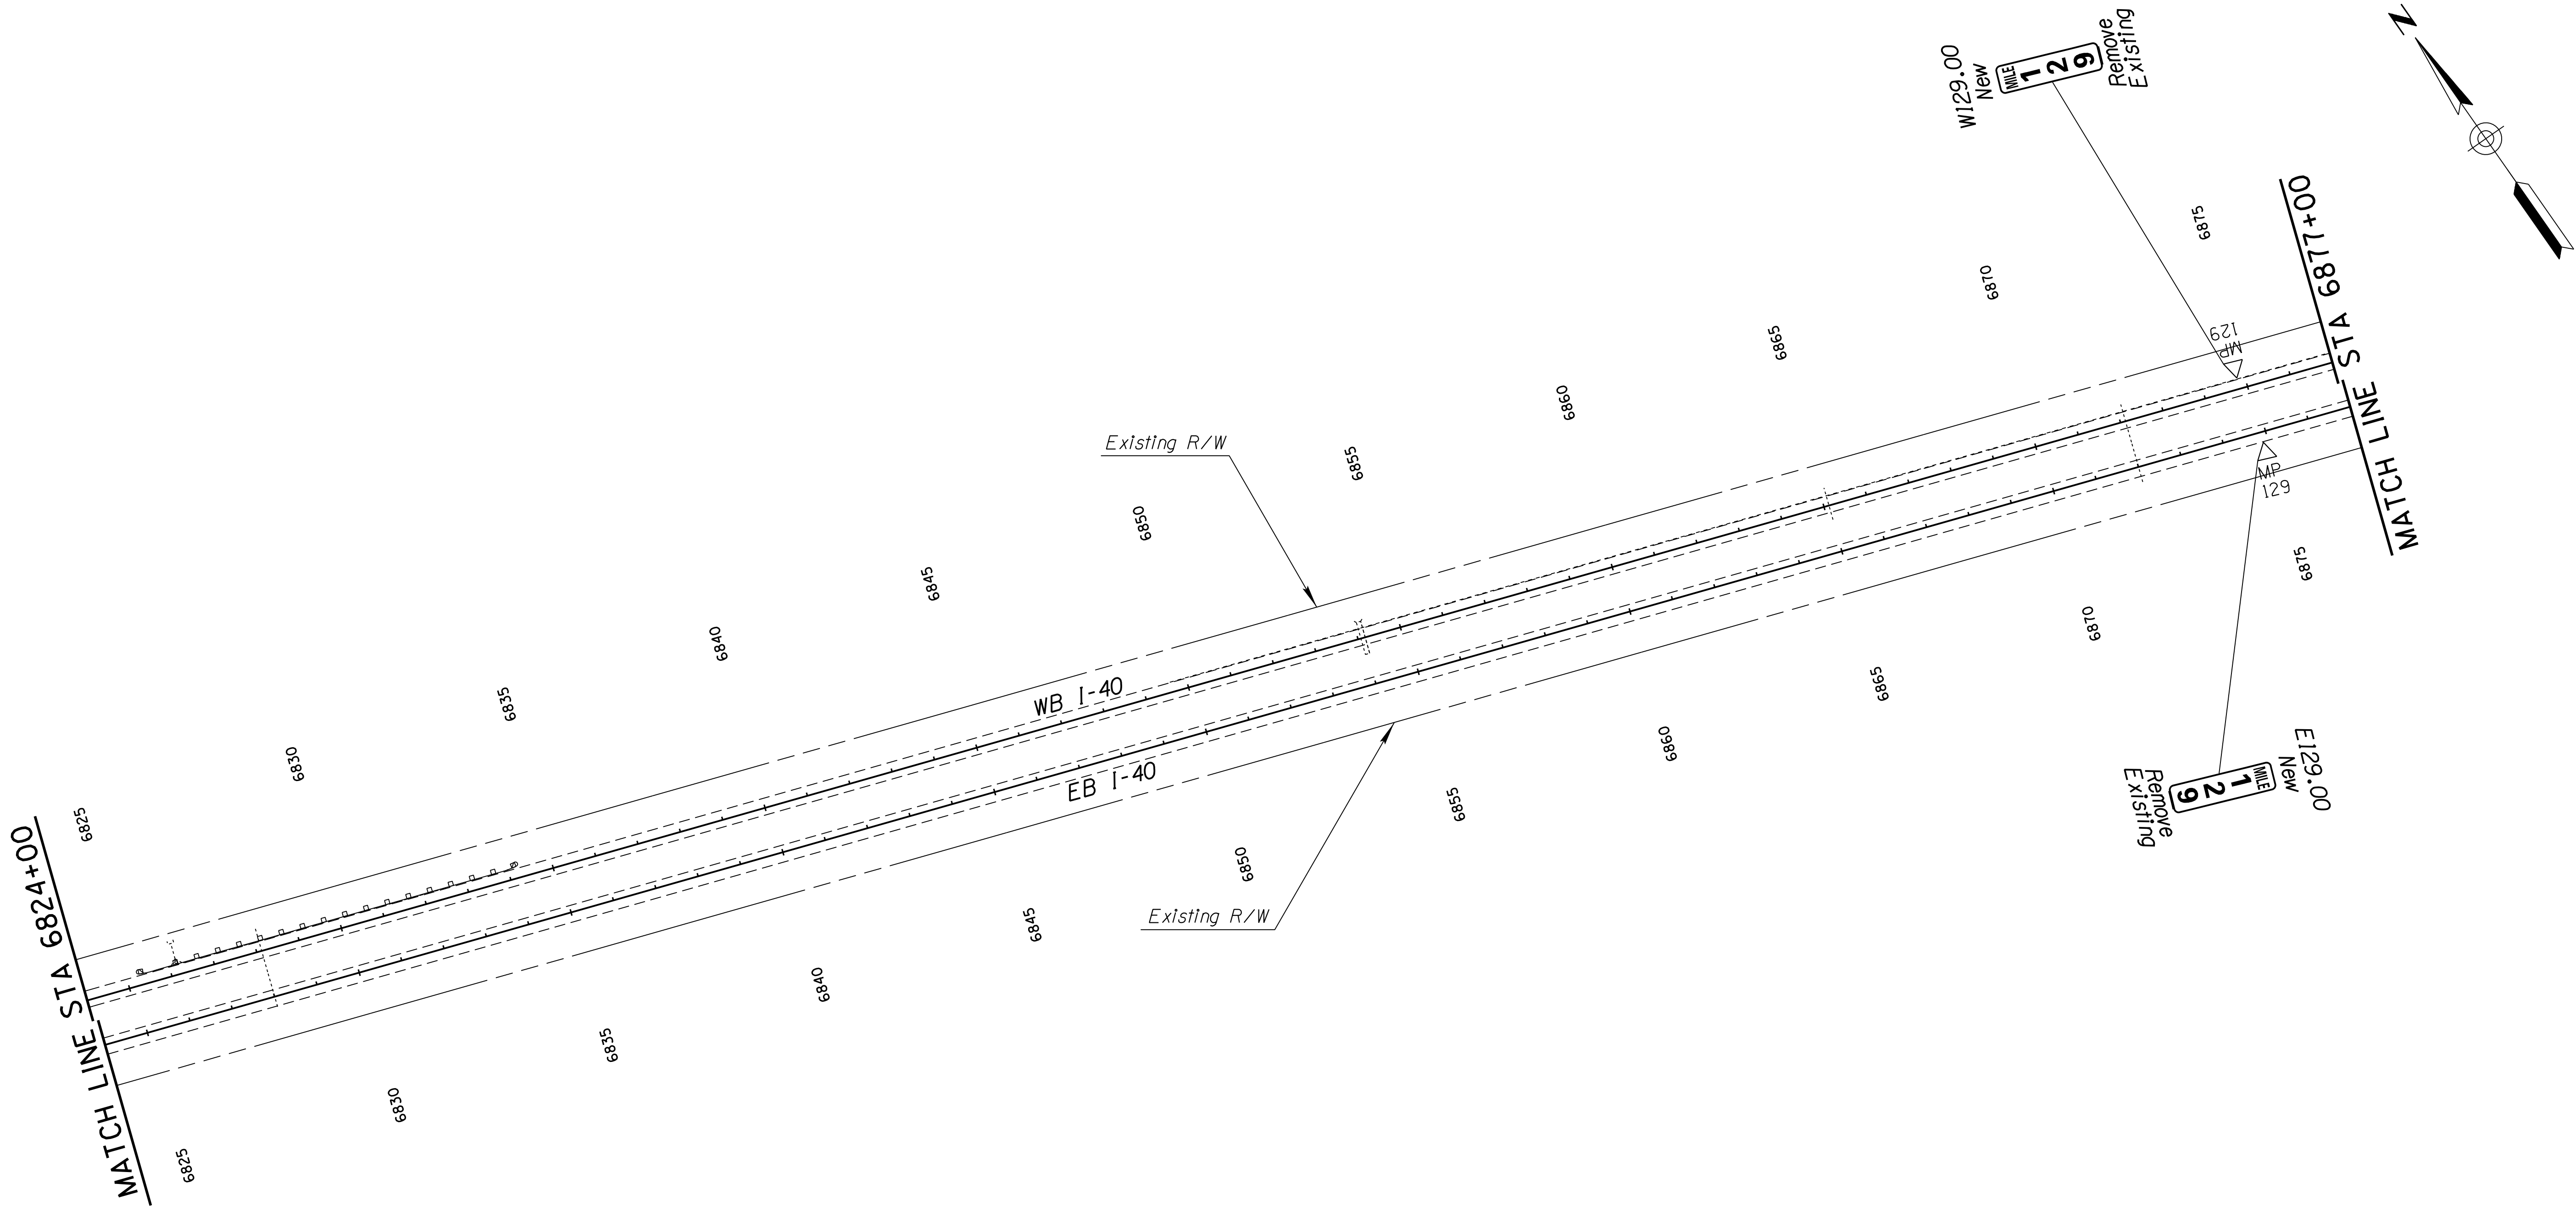

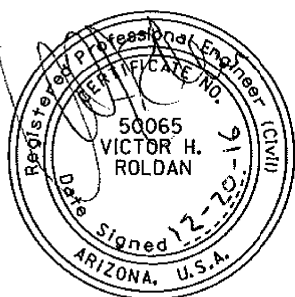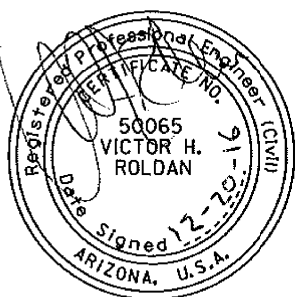
|                     |           |       |   |                                                                                       |
|---------------------|-----------|-------|---|---------------------------------------------------------------------------------------|
|                     | NAME      | DATE  | ARIZONA DEPARTMENT OF TRANSPORTATION<br>INFRASTRUCTURE DELIVERY AND OPERATIONS DIVISION<br>TRAFFIC DESIGN SECTION |  |
| DESIGN              | V. Roldan | 12-16 |   |                                                                                       |
| DRAWN               | O. Zhou   | 12-16 |   |                                                                                       |
| CHECKED             |           |       |   |                                                                                       |
| TEAM LEADER         | S. Nodes  | 12-16 |   |                                                                                       |
|                     |           |       | MAINLINE SIGN LOCATIONS                                                                                           |  |
|                     |           |       |   |                                                                                       |
|                     |           |       |   |                                                                                       |
| LOCATION            |           |       | I-40 CROOKTON - HISTORIC 66 (WILLIAMS)                                                                            |                                                                                       |
| TRACS NO. H8703 OIC |           |       | 040-A(219)T   | 04 OF 36                                                                              |

| F.H.W.A. REGION | STATE | PROJECT NO. | SHEET NO. | TOTAL SHEETS | RECORD DRAWING |
|-----------------|-------|-------------|-----------|--------------|----------------|
| 9               | ARIZ. | 040-A(219)T | 68        | 143          |                |

040 YV 126

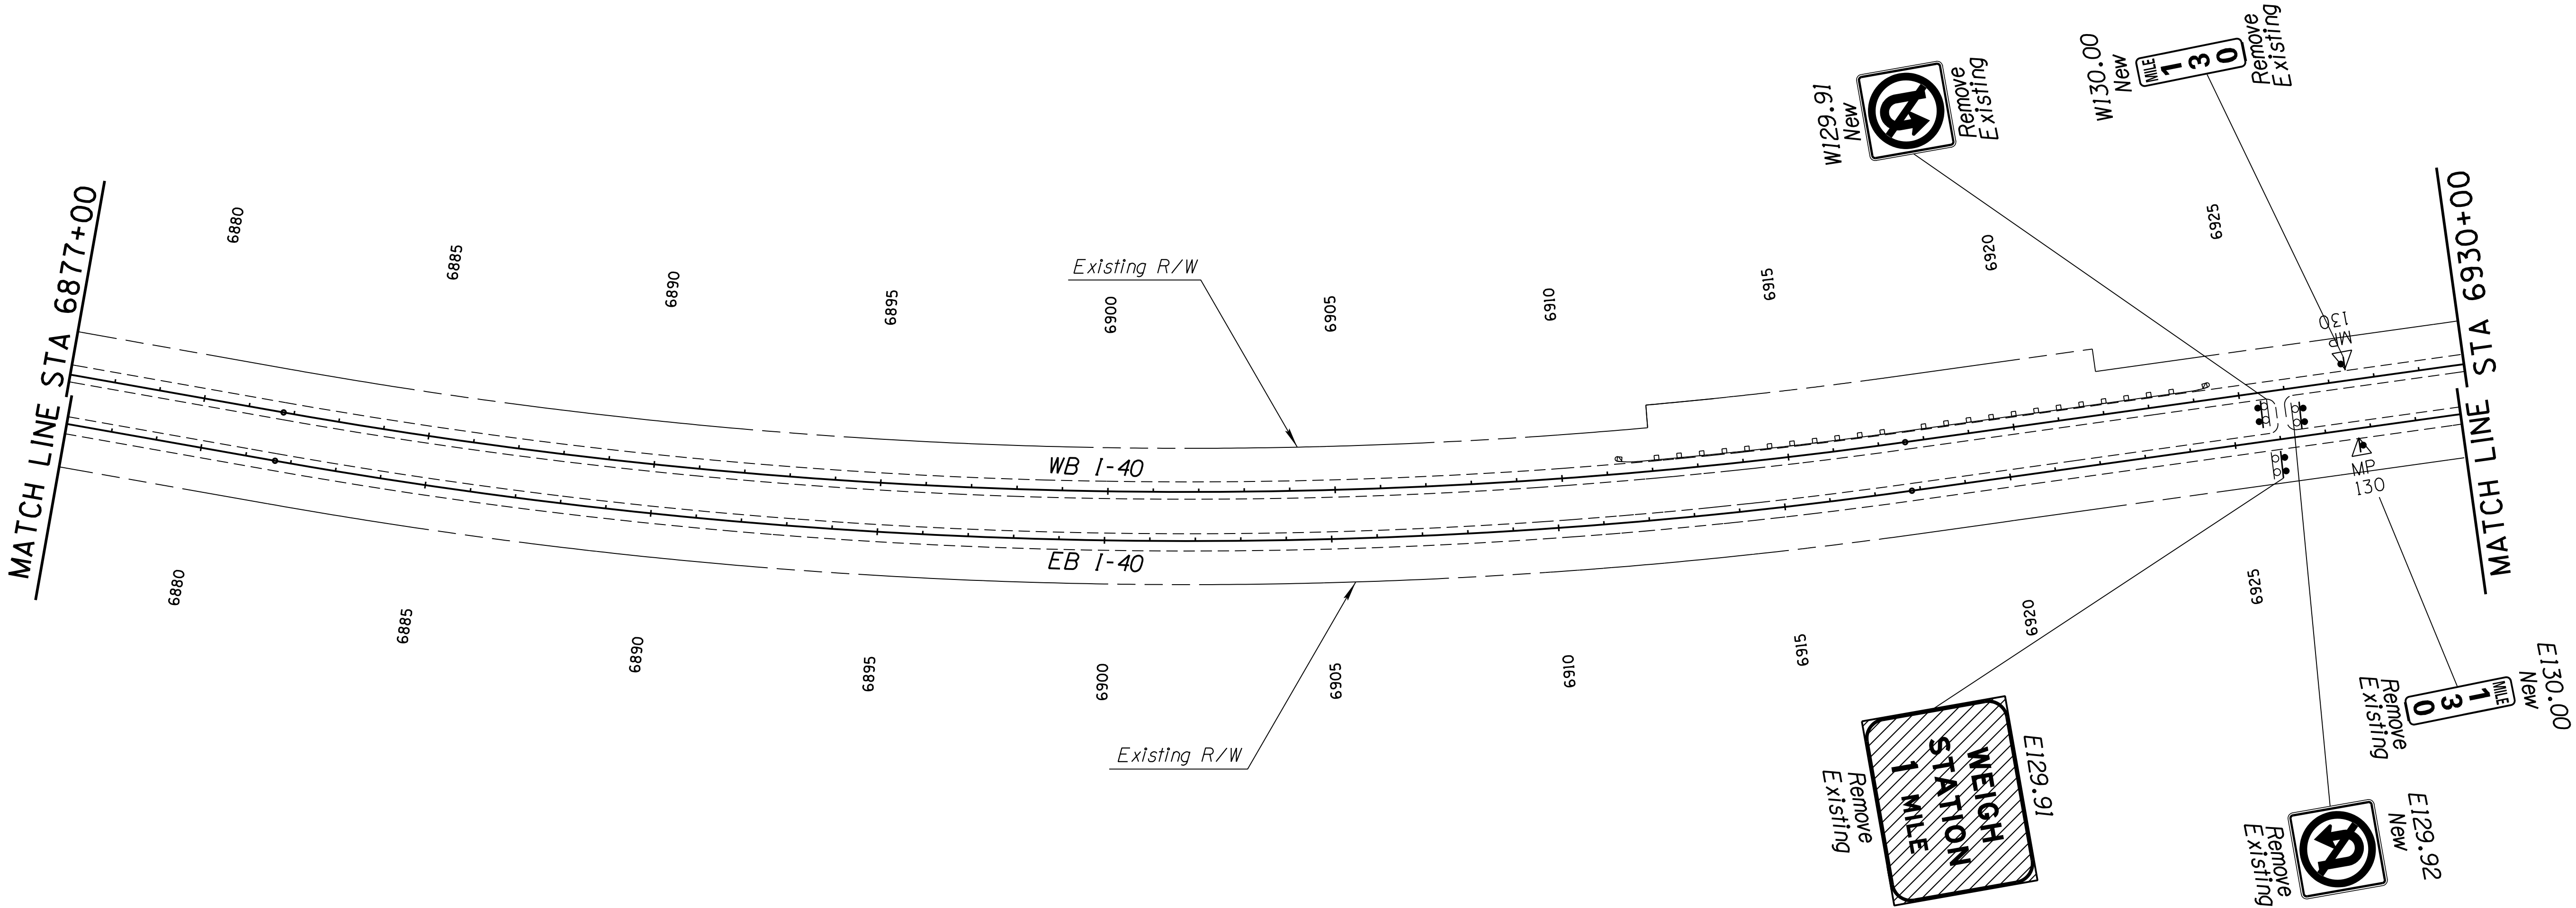
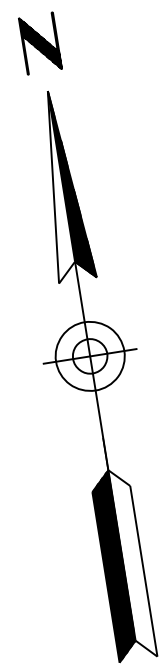


|                                        |           |       |   |
|----------------------------------------|-----------|-------|---|
|                                        | NAME      | DATE  | ARIZONA DEPARTMENT OF TRANSPORTATION<br>INFRASTRUCTURE DELIVERY AND OPERATIONS DIVISION<br>TRAFFIC DESIGN SECTION |
| DESIGN                                 | V. Roldan | 12-16 |   |
| DRAWN                                  | O. Zhou   | 12-16 |   |
| CHECKED                                |           |       |   |
| TEAM LEADER                            | S. Nodes  | 12-16 |   |
|                                        |           |       | MAINLINE SIGN LOCATIONS                                                                                           |
|                                        |           |       |   |
| LOCATION                               |           |       |   |
| I-40 CROOKTON - HISTORIC 66 (WILLIAMS) |           |       |   |
| TRACS NO. H8703 01C                    |           |       | 040-A(219)T   |

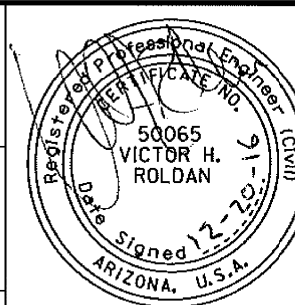

| F.H.W.A.<br>REGION | STATE | PROJECT NO. | SHEET<br>NO. | TOTAL<br>SHEETS | RECORD DRAWING |
|--------------------|-------|-------------|--------------|-----------------|----------------|
| 9                  | ARIZ. | 040-A(219)T | 69           | 143             |                |

040 YV 126

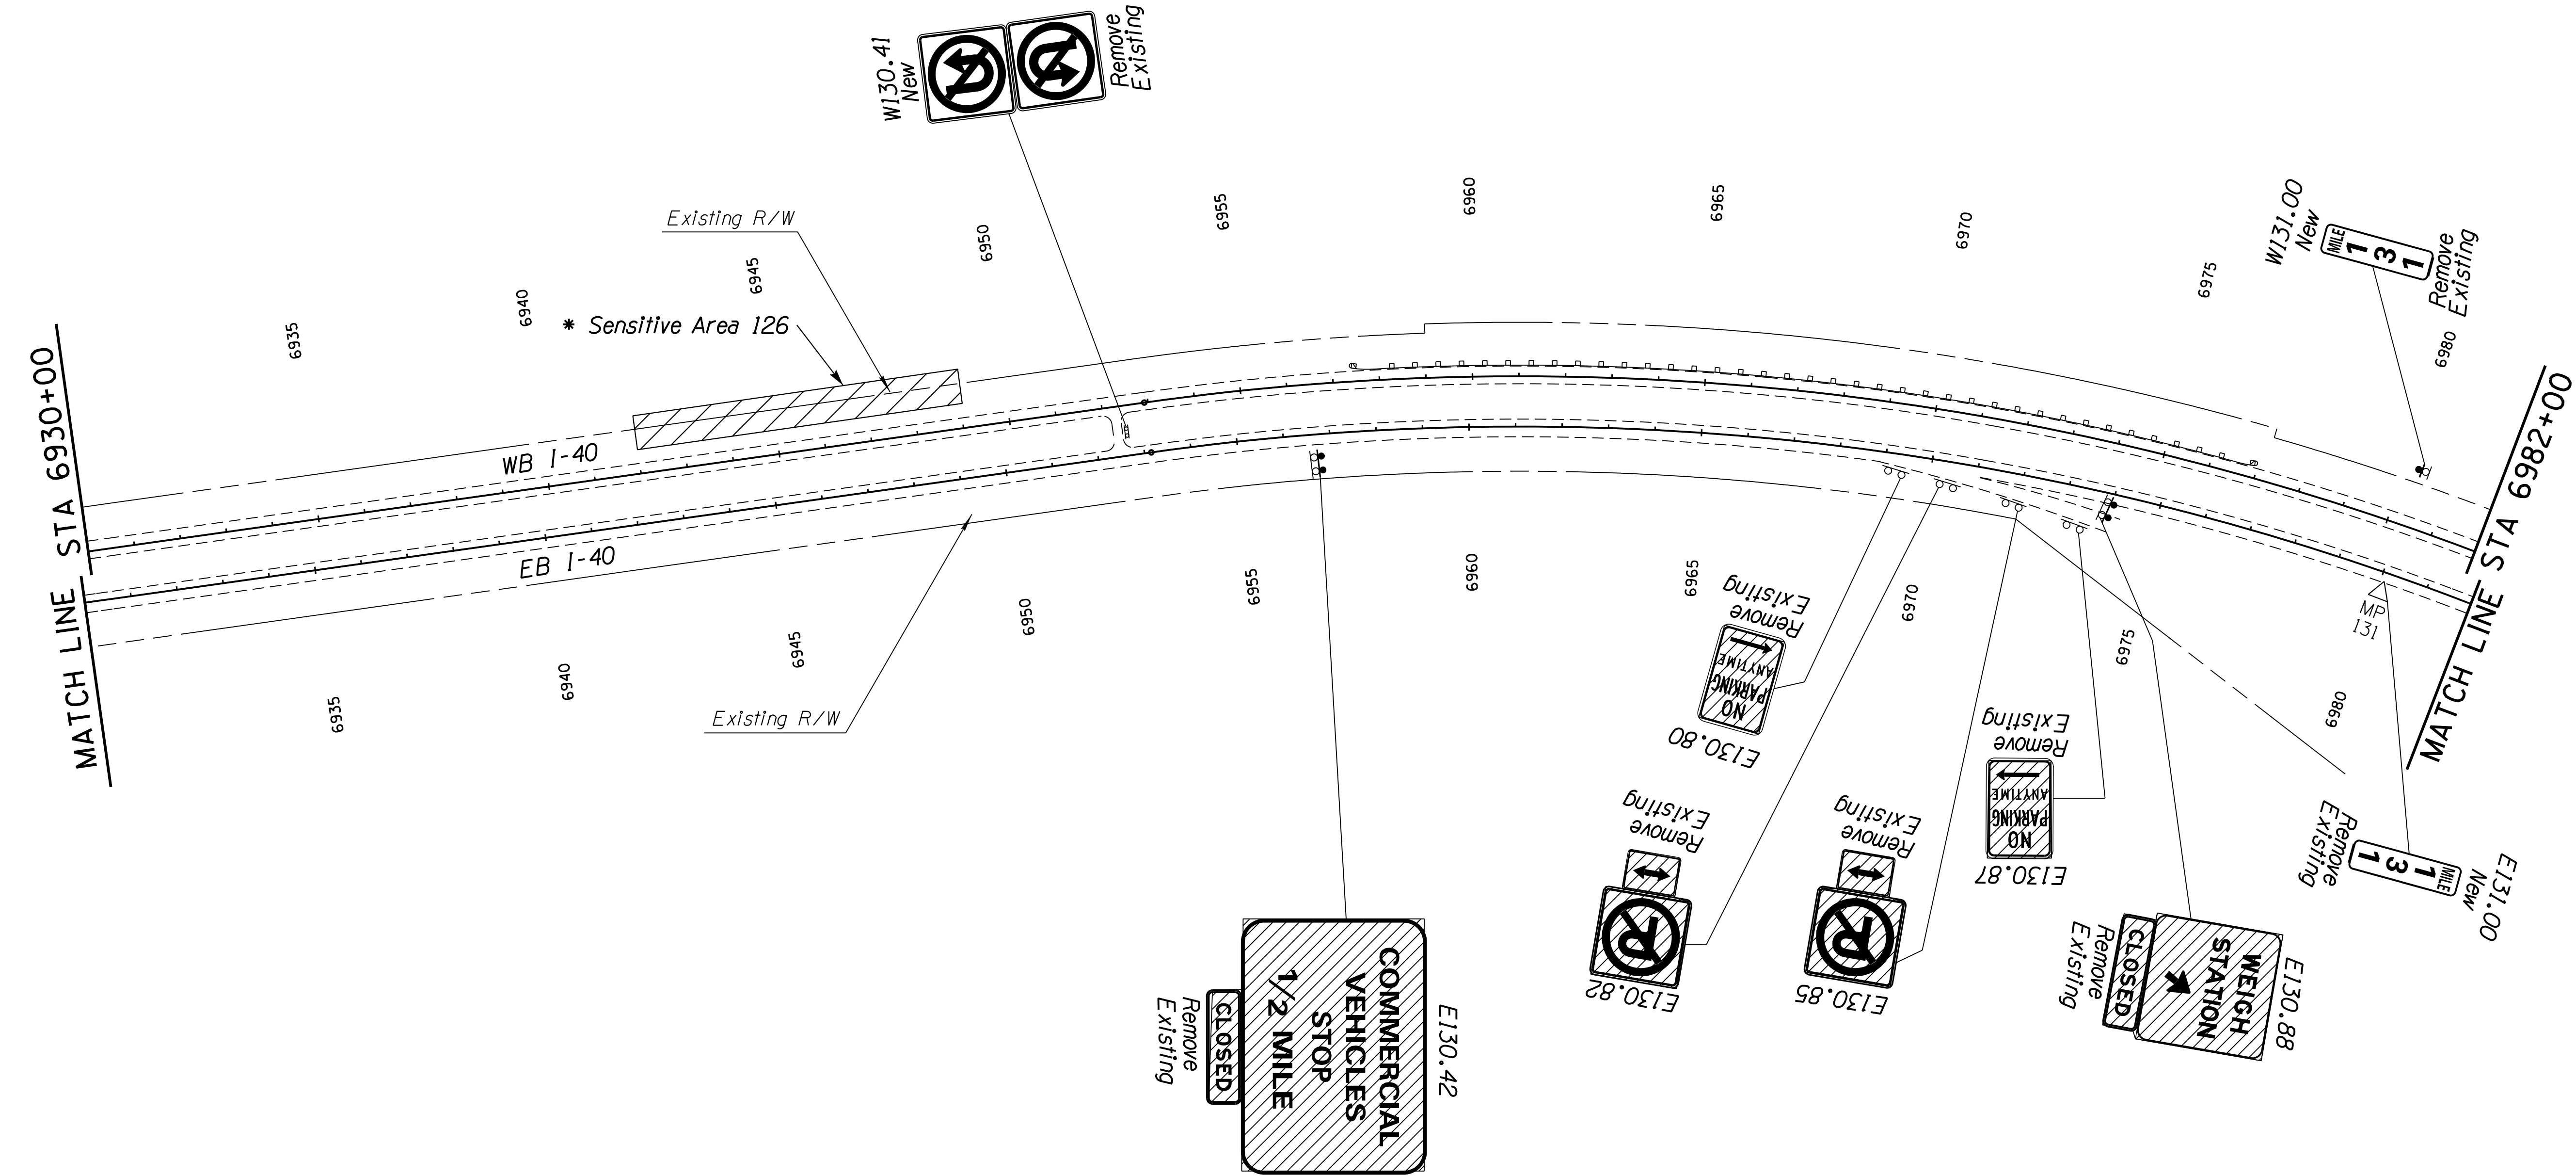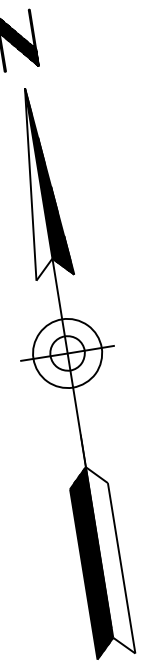


| * SENSITIVE AREA |                                 |                   |                 |                           |
|------------------|---------------------------------|-------------------|-----------------|---------------------------|
| Number           | Offset From<br>Edge Of Pavement | Begin<br>Sta. (±) | End<br>Sta. (±) | Remarks                   |
| 126              | 12'                             | 6942+00           | 6949+00         | Along WB outside shoulder |


|                     |           |       |   |               |
|---------------------|-----------|-------|---|---------------|
|                     | NAME      | DATE  | ARIZONA DEPARTMENT OF TRANSPORTATION<br>INFRASTRUCTURE DELIVERY AND OPERATIONS DIVISION<br>TRAFFIC DESIGN SECTION |               |
| DESIGN              | V. Roldan | 12-16 |   |               |
| DRAWN               | O. Zhou   | 12-16 |   |               |
| CHECKED             |           |       |   |               |
| TEAM LEADER         | S. Nodes  | 12-16 | MAINLINE SIGN LOCATIONS                                                                                           |               |
|                     |           |       |   |               |
|                     |           |       |   |               |
| LOCATION            |           |       | I-40 CROOKTON - HISTORIC 66 (WILLIAMS)                                                                            |               |
| TRACS NO. H8703 OIC |           |       | 040-A(219)T   | SHEET 6 OF 36 |
|                     |           |       | OF   |               |

| F.H.W.A. REGION | STATE | PROJECT NO. | SHEET NO. | TOTAL SHEETS | RECORD DRAWING |
|-----------------|-------|-------------|-----------|--------------|----------------|
| 9               | ARIZ. | 040-A(219)T | 70        | 143          |                |

040 YV 126


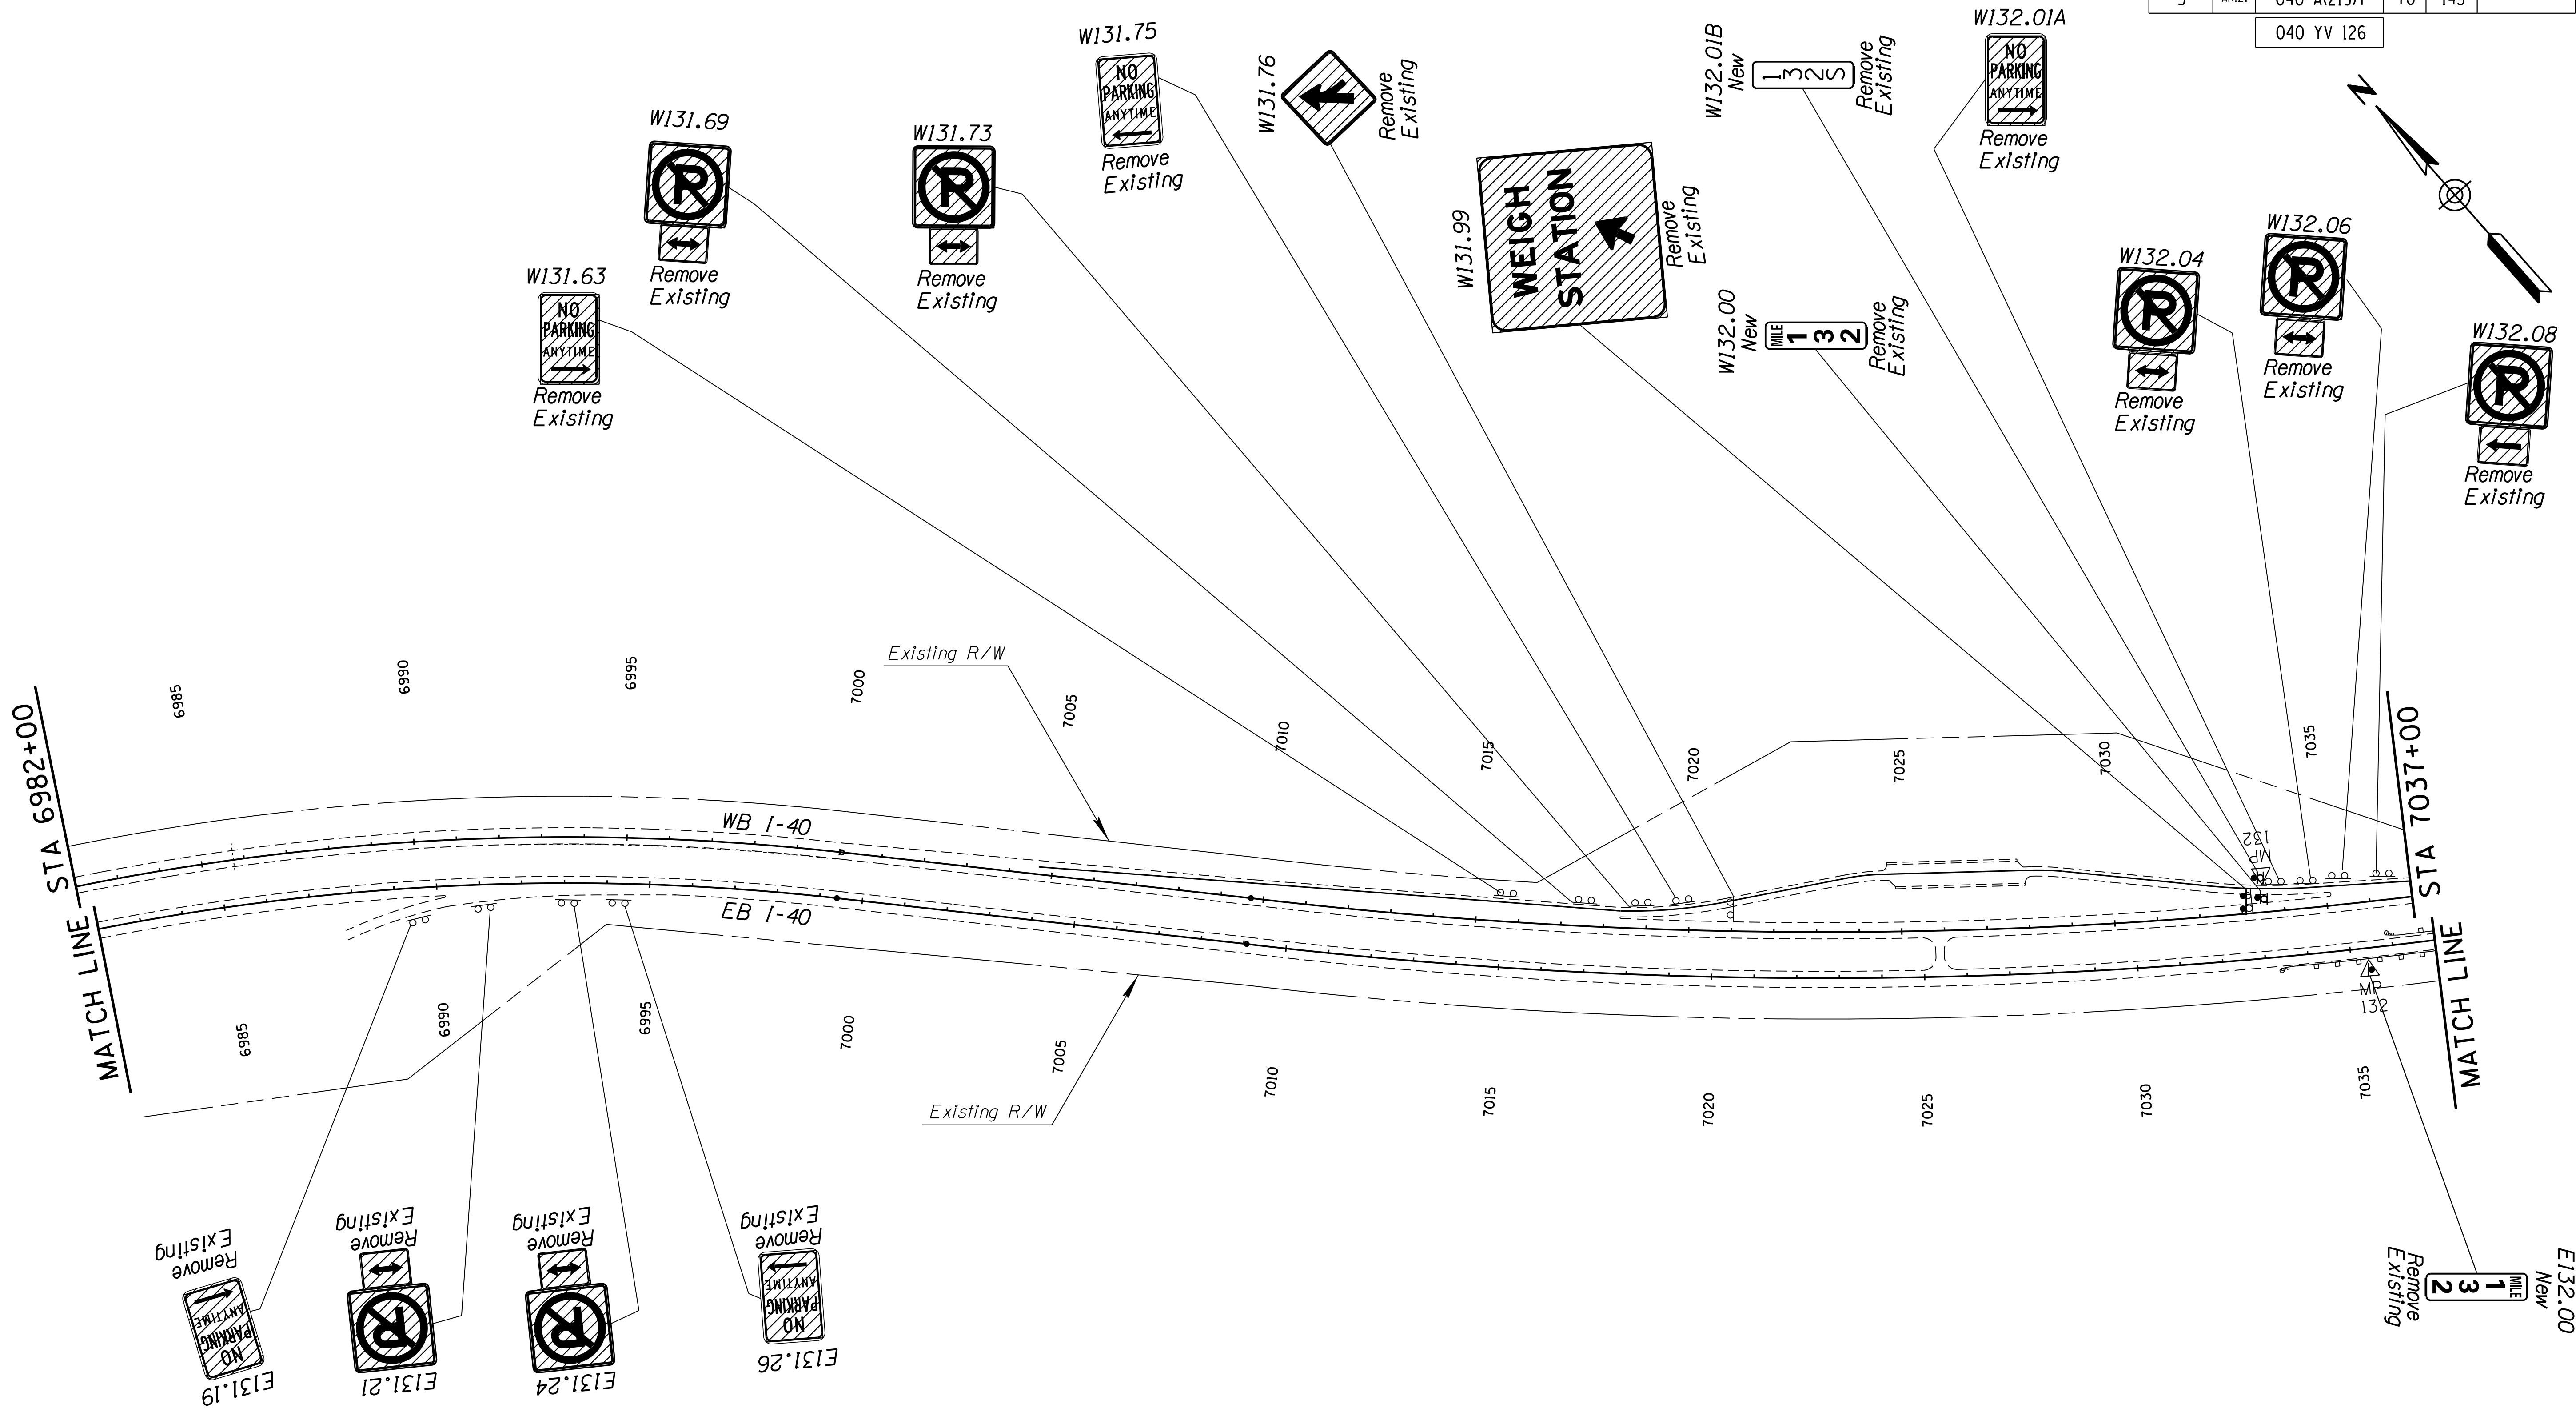


| DESIGN              | NAME      | DATE  | ARIZONA DEPARTMENT OF TRANSPORTATION<br>INFRASTRUCTURE DELIVERY AND OPERATIONS DIVISION<br>TRAFFIC DESIGN SECTION |  |
|---------------------|-----------|-------|---|--|
| DRAWN               | V. Roldan | 12-16 |   |  |
| CHECKED             | O. Zhou   | 12-16 |   |  |
| TEAM LEADER         | S. Nides  | 12-16 |   |  |
| LOCATION            |           |       | I-40 CROOKTON - HISTORIC 66 (WILLIAMS)                                                                            |  |
| TRACS NO. H8703 OIC |           |       | 040-A(219)T   |  |
|                     |           |       | SHEET 7 OF 36   |  |

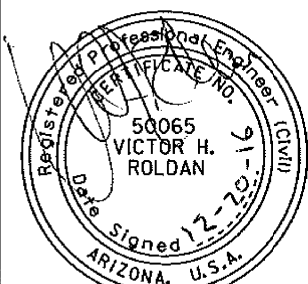

| F.H.W.A. REGION | STATE | PROJECT NO. | SHEET NO. | TOTAL SHEETS | RECORD DRAWING |
|-----------------|-------|-------------|-----------|--------------|----------------|
| 9               | ARIZ. | 040-A(219)T | 71        | 143          |                |

040 YV 126

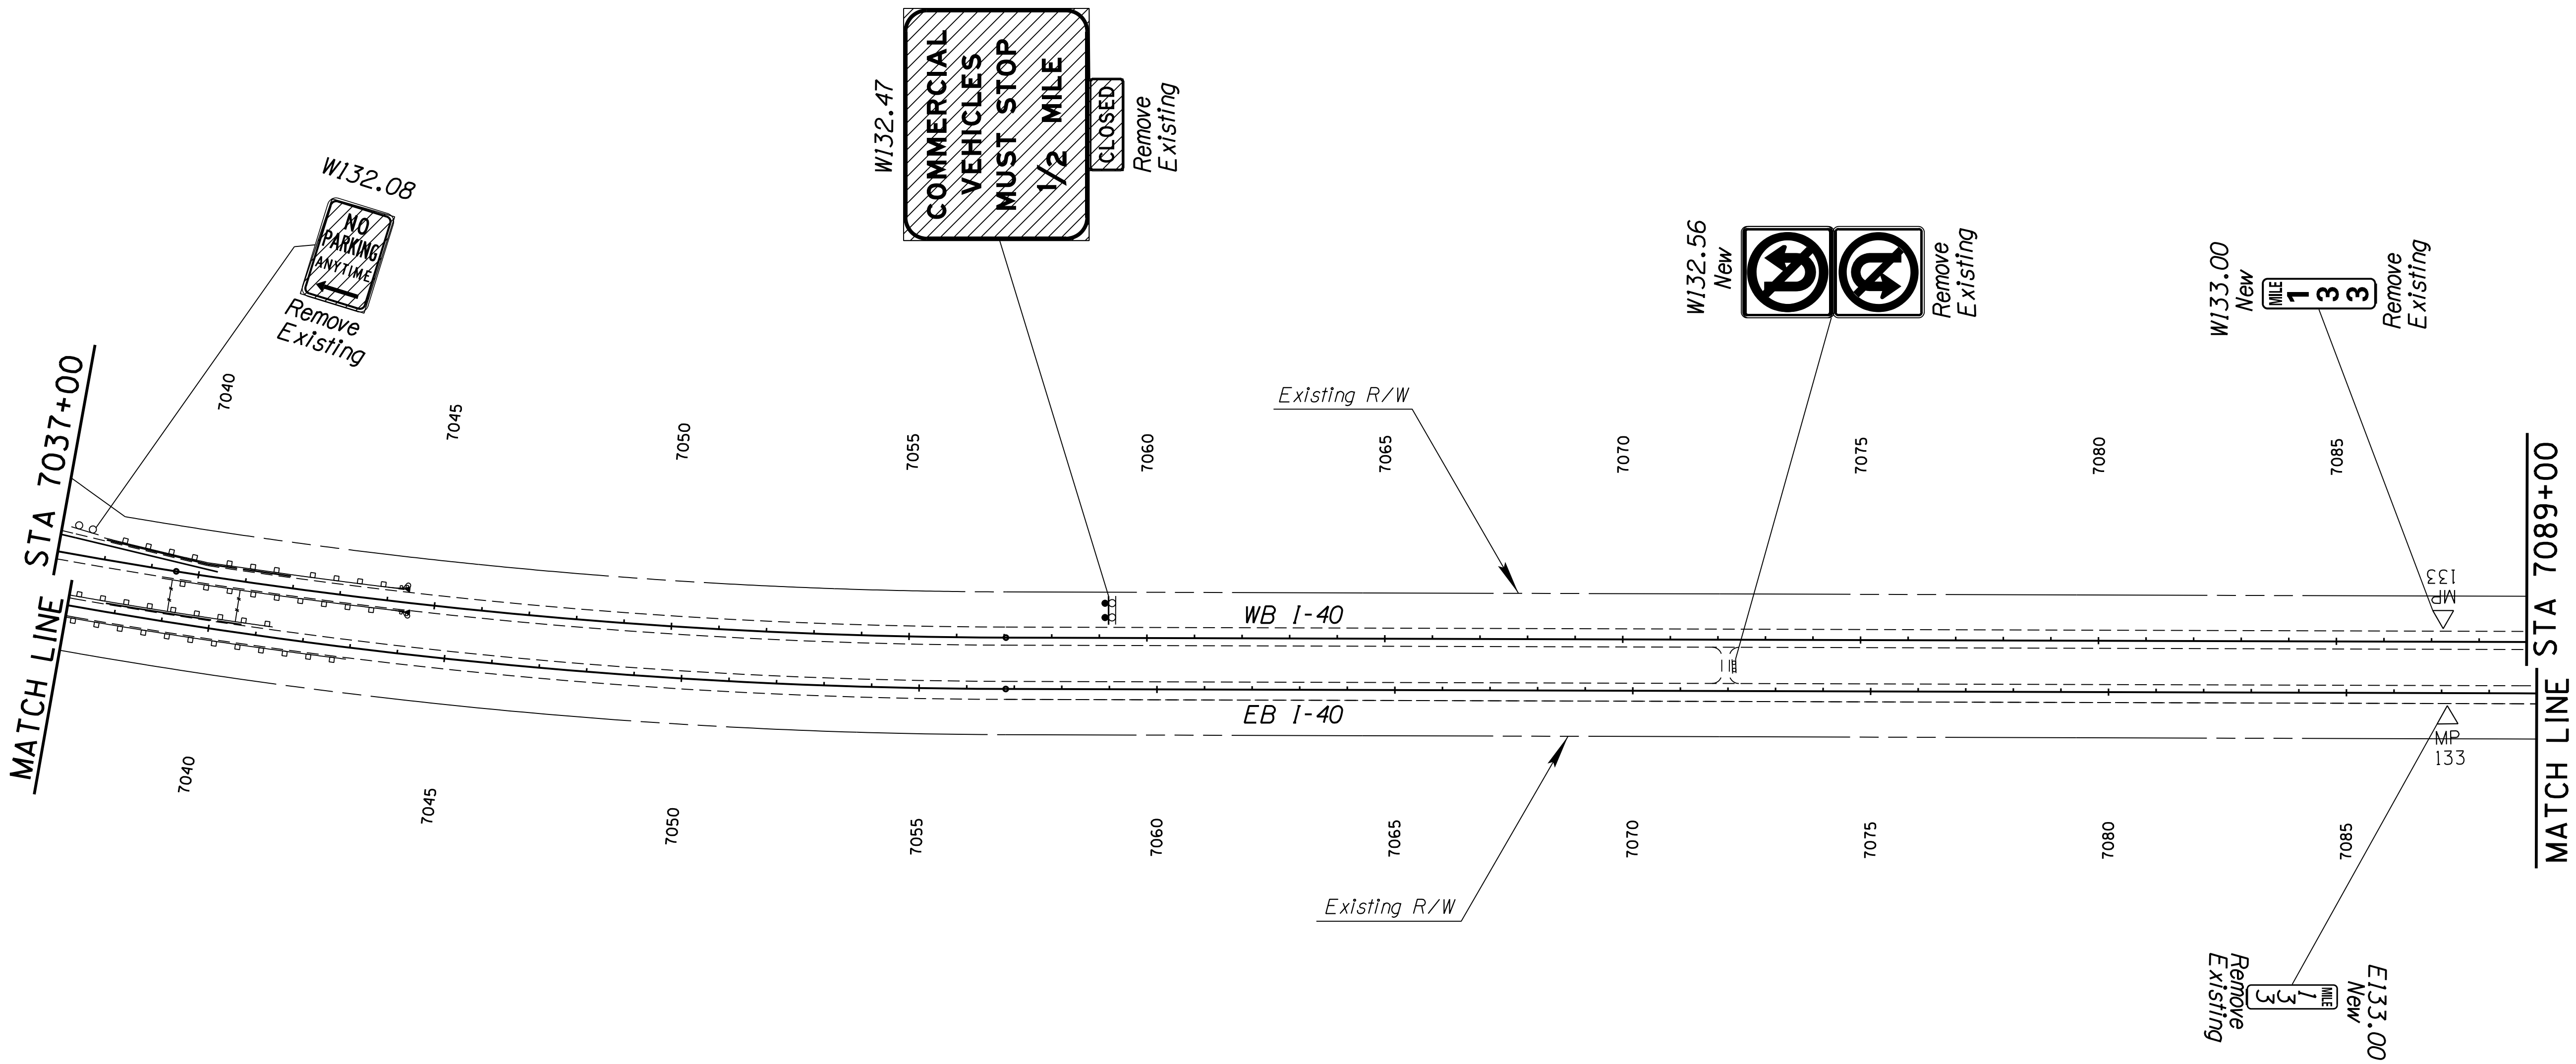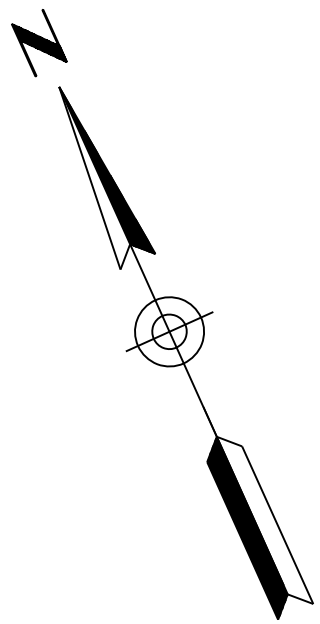

|                                        |           |             |   |
|----------------------------------------|-----------|-------------|---|
|                                        | NAME      | DATE        | ARIZONA DEPARTMENT OF TRANSPORTATION<br>INFRASTRUCTURE DELIVERY AND OPERATIONS DIVISION<br>TRAFFIC DESIGN SECTION |
| DESIGN                                 | V. Roldan | 12-16       |   |
| DRAWN                                  | O. Zhou   | 12-16       |   |
| CHECKED                                |           |             |   |
| TEAM LEADER                            | S. Nides  | 12-16       | MAINLINE SIGN LOCATIONS                                                                                           |
|                                        |           |             |   |
|                                        |           |             |   |
| LOCATION                               |           |             |   |
| I-40 CROOKTON - HISTORIC 66 (WILLIAMS) |           |             |   |
| TRACS NO. H8703 OIC                    |           | O40-A(219)T |   |

EXP. IRES. 09/30/2018

SHEET 8 OF 36

OF

20065


VICTOR H. ROLDAN

Signed 12-16-16

ARIZONA, U.S.A.

|                    |       |             |              |                 |                |
|--------------------|-------|-------------|--------------|-----------------|----------------|
| F.H.W.A.<br>REGION | STATE | PROJECT NO. | SHEET<br>NO. | TOTAL<br>SHEETS | RECORD DRAWING |
| 9                  | ARIZ. | 040-A(219)T | 72           | 143             |                |

040 YV 126

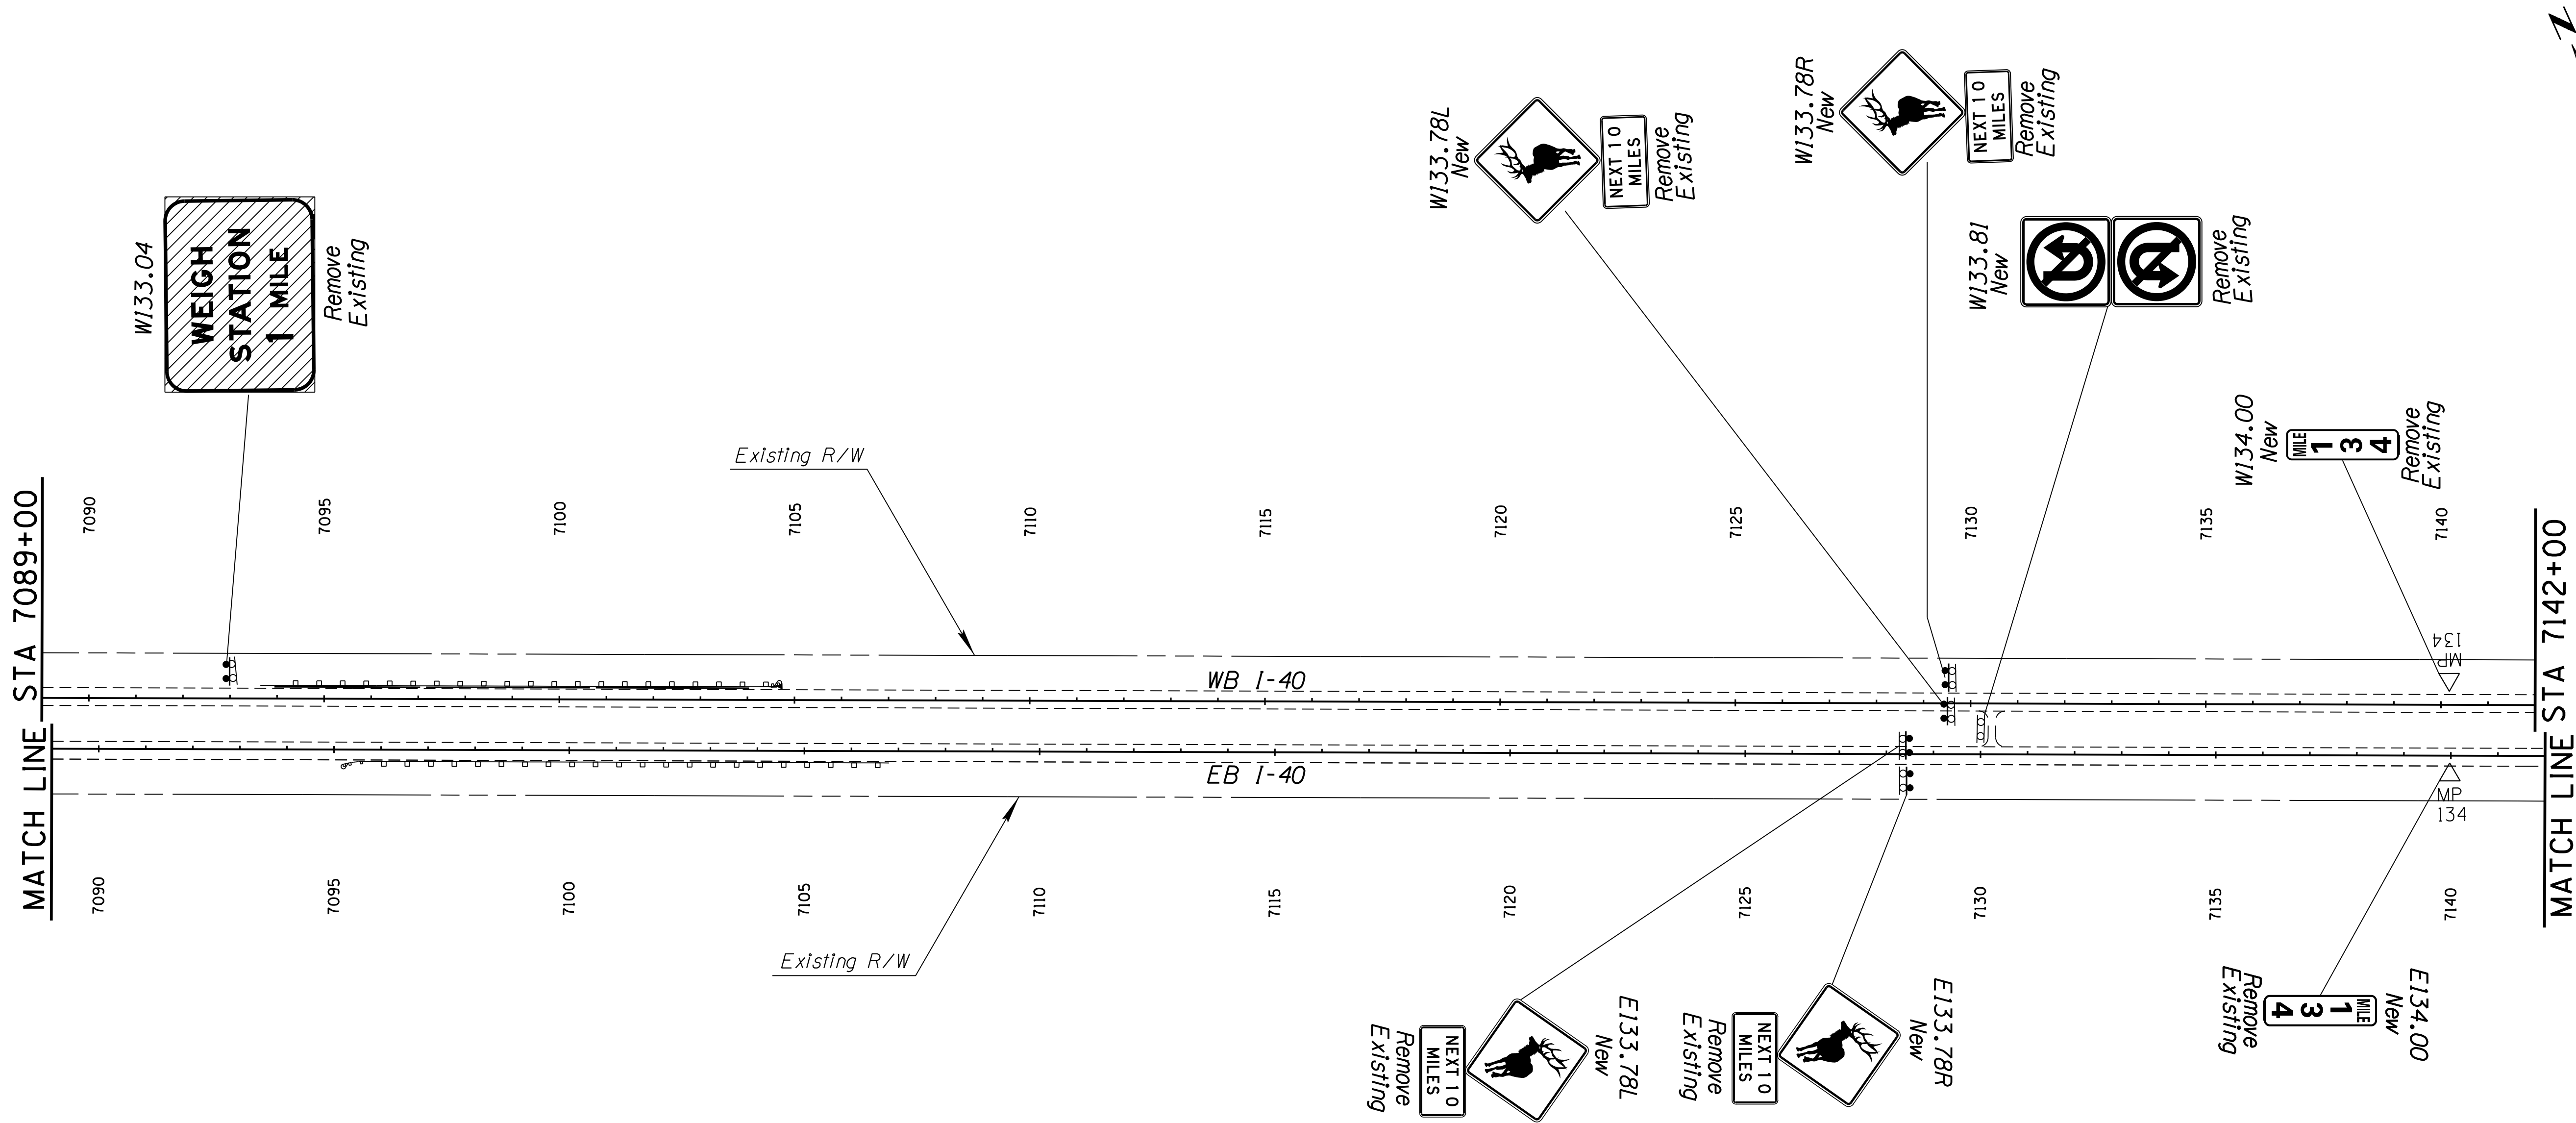

|                                        |           |       |   |
|----------------------------------------|-----------|-------|---|
|                                        | NAME      | DATE  | ARIZONA DEPARTMENT OF TRANSPORTATION<br>INFRASTRUCTURE DELIVERY AND OPERATIONS DIVISION<br>TRAFFIC DESIGN SECTION |
| DESIGN                                 | V. Roldan | 12-16 |   |
| DRAWN                                  | O. ZHOU   | 12-16 |   |
| CHECKED                                |           |       |   |
| TEAM LEADER                            | S. Nodes  | 12-16 |   |
|                                        |           |       | MAINLINE SIGN LOCATIONS                                                                                           |
|                                        |           |       |   |
| LOCATION                               |           |       |   |
| I-40 CROOKTON - HISTORIC 66 (WILLIAMS) |           |       |   |
| TRACS NO. H8703 OIC                    |           |       | O40-A(219)T   |

EXP. DATES

09/30/2018

SHEET

9



OF

36

OF

|                 |       |             |           |              |                |
|-----------------|-------|-------------|-----------|--------------|----------------|
| F.H.W.A. REGION | STATE | PROJECT NO. | SHEET NO. | TOTAL SHEETS | RECORD DRAWING |
| 9               | ARIZ. | 040-A(219)T | 73        | 143          |                |


040 YV 126

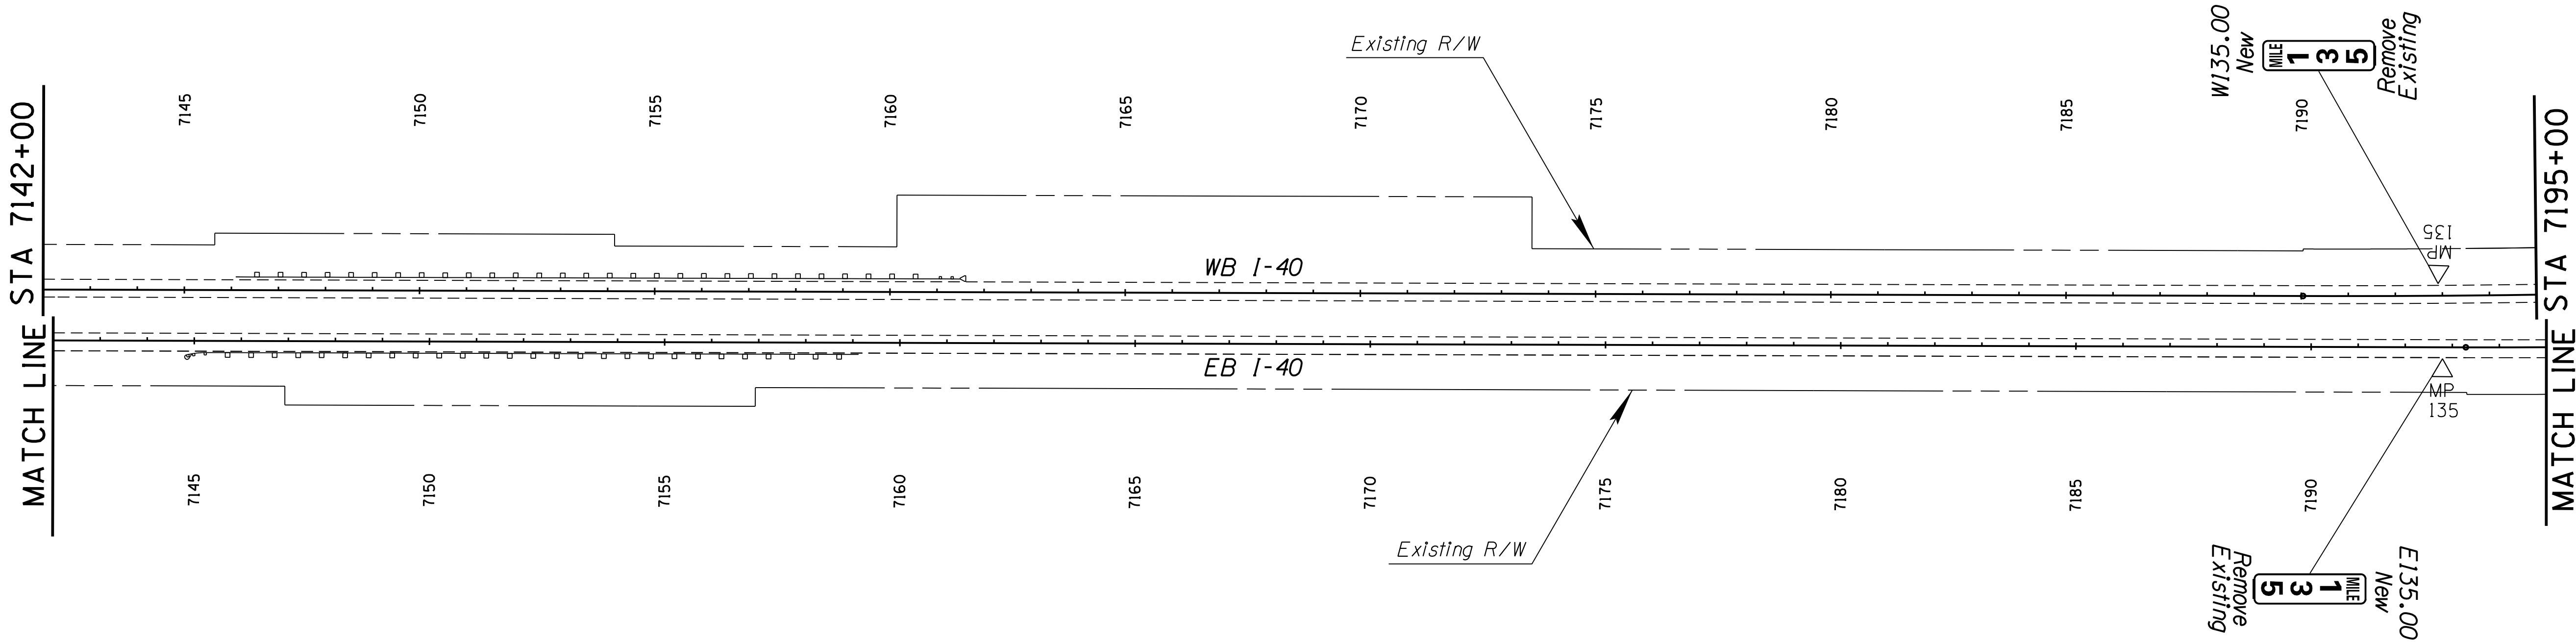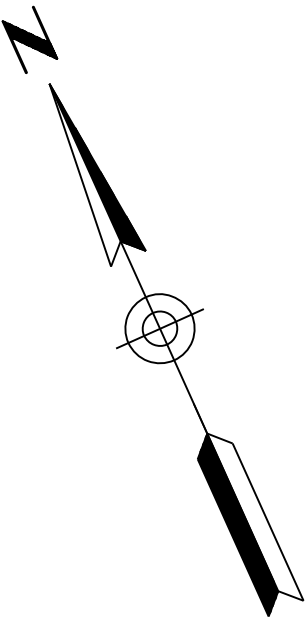

|                     |           |      |       |   |
|---------------------|-----------|------|-------|---|
| DESIGN              | V. Roldan | DATE | 12-16 | ARIZONA DEPARTMENT OF TRANSPORTATION<br>INFRASTRUCTURE DELIVERY AND OPERATIONS DIVISION<br>TRAFFIC DESIGN SECTION |
| DRAWN               | O. Zhou   | DATE | 12-16 |   |
| CHECKED             |           |      |       |   |
| TEAM LEADER         | S. Nides  | DATE | 12-16 |   |
| LOCATION            |           |      |       | I-40 CROOKTON - HISTORIC 66 (WILLIAMS)                                                                            |
| TRACS NO. H8703 OIC |           |      |       |   |
| 040-A(219)T         |           |      |       | 040-A(219)T   |



20065  
VICTOR H. ROLDAN  
Signed 12-16-16  
ARIZONA, U.S.A.

EXPIRES 09/30/2018  
SHEET 10 OF 36

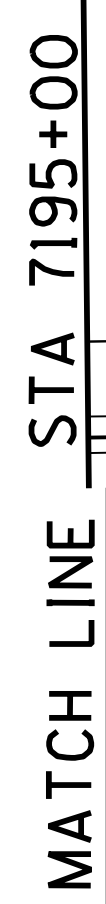
040 YV 126

| F.H.W.A.<br>REGION | STATE | PROJECT NO. | SHEET<br>NO. | TOTAL<br>SHEETS | RECORD DRAWING |
|--------------------|-------|-------------|--------------|-----------------|----------------|
| 9                  | ARIZ. | 040-A(219)T | 75           | 143             |                |

040 YV 126

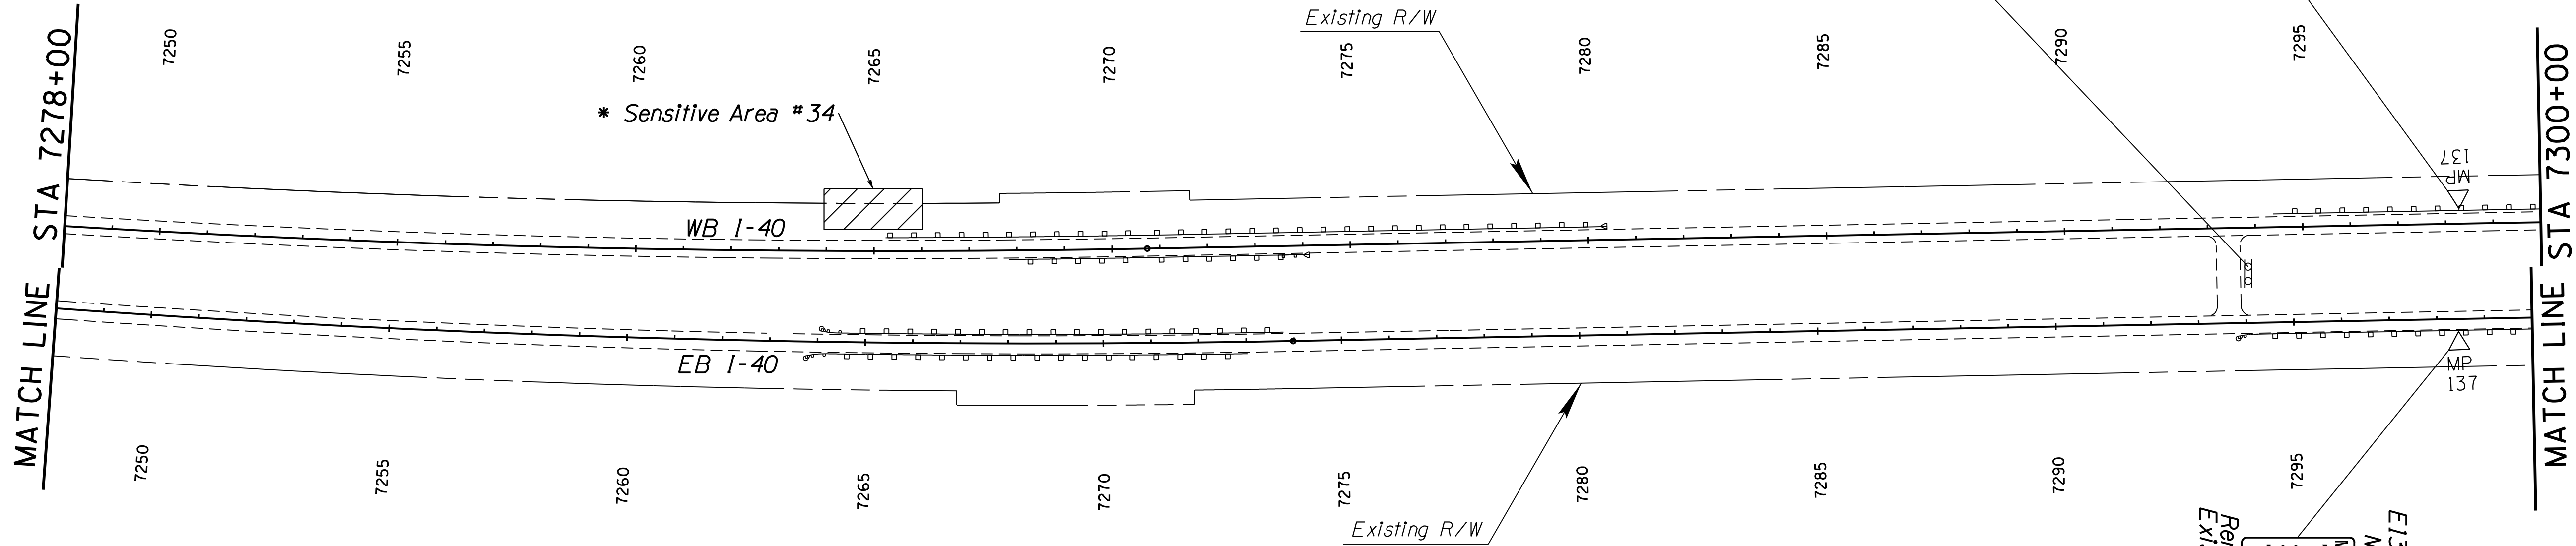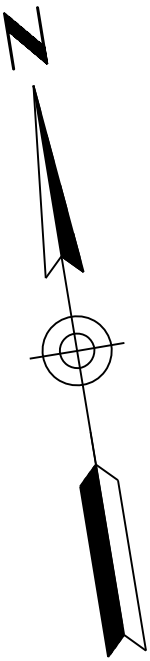


| * SENSITIVE AREA |                                 |                   |                 |                           |
|------------------|---------------------------------|-------------------|-----------------|---------------------------|
| Number           | Offset From<br>Edge Of Pavement | Begin<br>Sta. (±) | End<br>Sta. (±) | Remarks                   |
| 34               | 12'                             | 7264+00           | 7266+00         | Along WB outside shoulder |
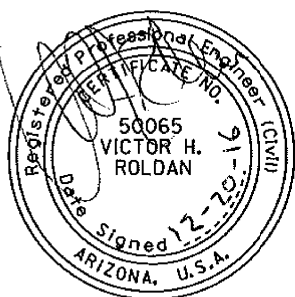
|                                        |           |       |   |                                                                                       |                                                      |
|----------------------------------------|-----------|-------|---|---------------------------------------------------------------------------------------|------------------------------------------------------|
|                                        | NAME      | DATE  | ARIZONA DEPARTMENT OF TRANSPORTATION<br>INFRASTRUCTURE DELIVERY AND OPERATIONS DIVISION<br>TRAFFIC DESIGN SECTION |  |                                                      |
| DESIGN                                 | V. Roldan | 12-16 |   |                                                                                       |                                                      |
| DRAWN                                  | O. Zhou   | 12-16 |   |                                                                                       |                                                      |
| CHECKED                                |           |       |   |                                                                                       |                                                      |
| TEAM LEADER                            | S. Nides  | 12-16 |   |                                                                                       |                                                      |
|                                        |           |       | MAINLINE SIGN LOCATIONS                                                                                           |                                                                                       |                                                      |
| LOCATION                               |           |       |   |                                                                                       |                                                      |
| I-40 CROOKTON - HISTORIC 66 (WILLIAMS) |           |       |   |                                                                                       |                                                      |
| TRACS NO. H8703 OIC                    |           |       | 040-A(219)T   |                                                                                       | EXP RES 09/30/2018<br>SHEET 12 OF 36<br>____ OF ____ |

|      |                         |         |      |      |                         |         |      |
|------|-------------------------|---------|------|------|-------------------------|---------|------|
| NO.1 | DESCRIPTION OF REVISION | MADE BY | DATE | NO.2 | DESCRIPTION OF REVISION | MADE BY | DATE |
|      |                         |         |      |      |                         |         |      |

|                 |       |             |           |              |                |
|-----------------|-------|-------------|-----------|--------------|----------------|
| F.H.W.A. REGION | STATE | PROJECT NO. | SHEET NO. | TOTAL SHEETS | RECORD DRAWING |
| 9               | ARIZ. | 040-A(219)T | 76        | 143          |                |

040 YV 126

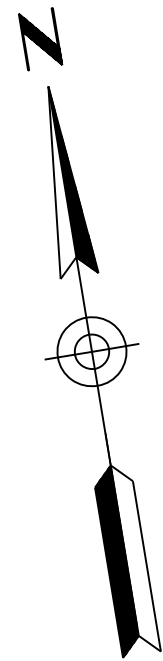

MATCH LINE STA 7300+00

7305

7310

7315

7320

7325

Existing R/W  
7330

7335

7340

W138.00  
New

MILE 138

Remove Existing

7345

7350

MP 138

MATCH LINE STA 7353+00

WB I-40

EB I-40

7305

7310

7315

7320

7325

Existing R/W  
7330

7335

7340

7345

7350

MP 138


EXIT 139  
Crookton Rd  
2 MILES  
E137.74  
New

Remove Existing

MILE 138

E138.00  
New

|                                        |           |       |   |
|----------------------------------------|-----------|-------|---|
|                                        | NAME      | DATE  | ARIZONA DEPARTMENT OF TRANSPORTATION<br>INFRASTRUCTURE DELIVERY AND OPERATIONS DIVISION<br>TRAFFIC DESIGN SECTION |
| DESIGN                                 | V. Roldan | 12-16 |   |
| DRAWN                                  | O. Zhou   | 12-16 |   |
| CHECKED                                |           |       |   |
| TEAM LEADER                            | S. Nodes  | 12-16 |   |
|                                        |           |       | MAINLINE SIGN LOCATIONS                                                                                           |
|                                        |           |       |   |
| LOCATION                               |           |       |   |
| I-40 CROOKTON - HISTORIC 66 (WILLIAMS) |           |       |   |
| TRACS NO. H8703 OIC                    |           |       | 040-A(219)T   |

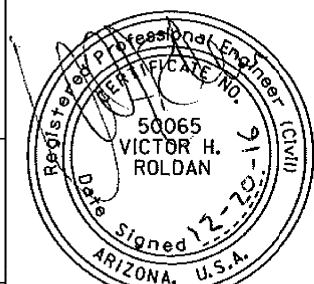


EXPIRES 09/30/2018  
SHEET 13 OF 36

OF


|                    |       |             |           |              |                |
|--------------------|-------|-------------|-----------|--------------|----------------|
| F.H.W.A.<br>REGION | STATE | PROJECT NO. | SHEET NO. | TOTAL SHEETS | RECORD DRAWING |
| 9                  | ARIZ. | 040-A(219)T | 77        | 143          |                |

040 YV 126

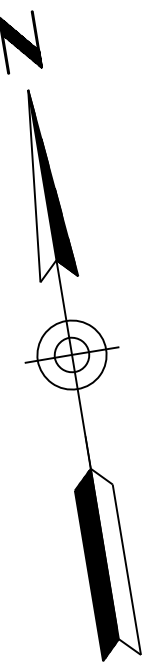

MATCH LINE STA 7353+00

MATCH LINE STA 7406+00

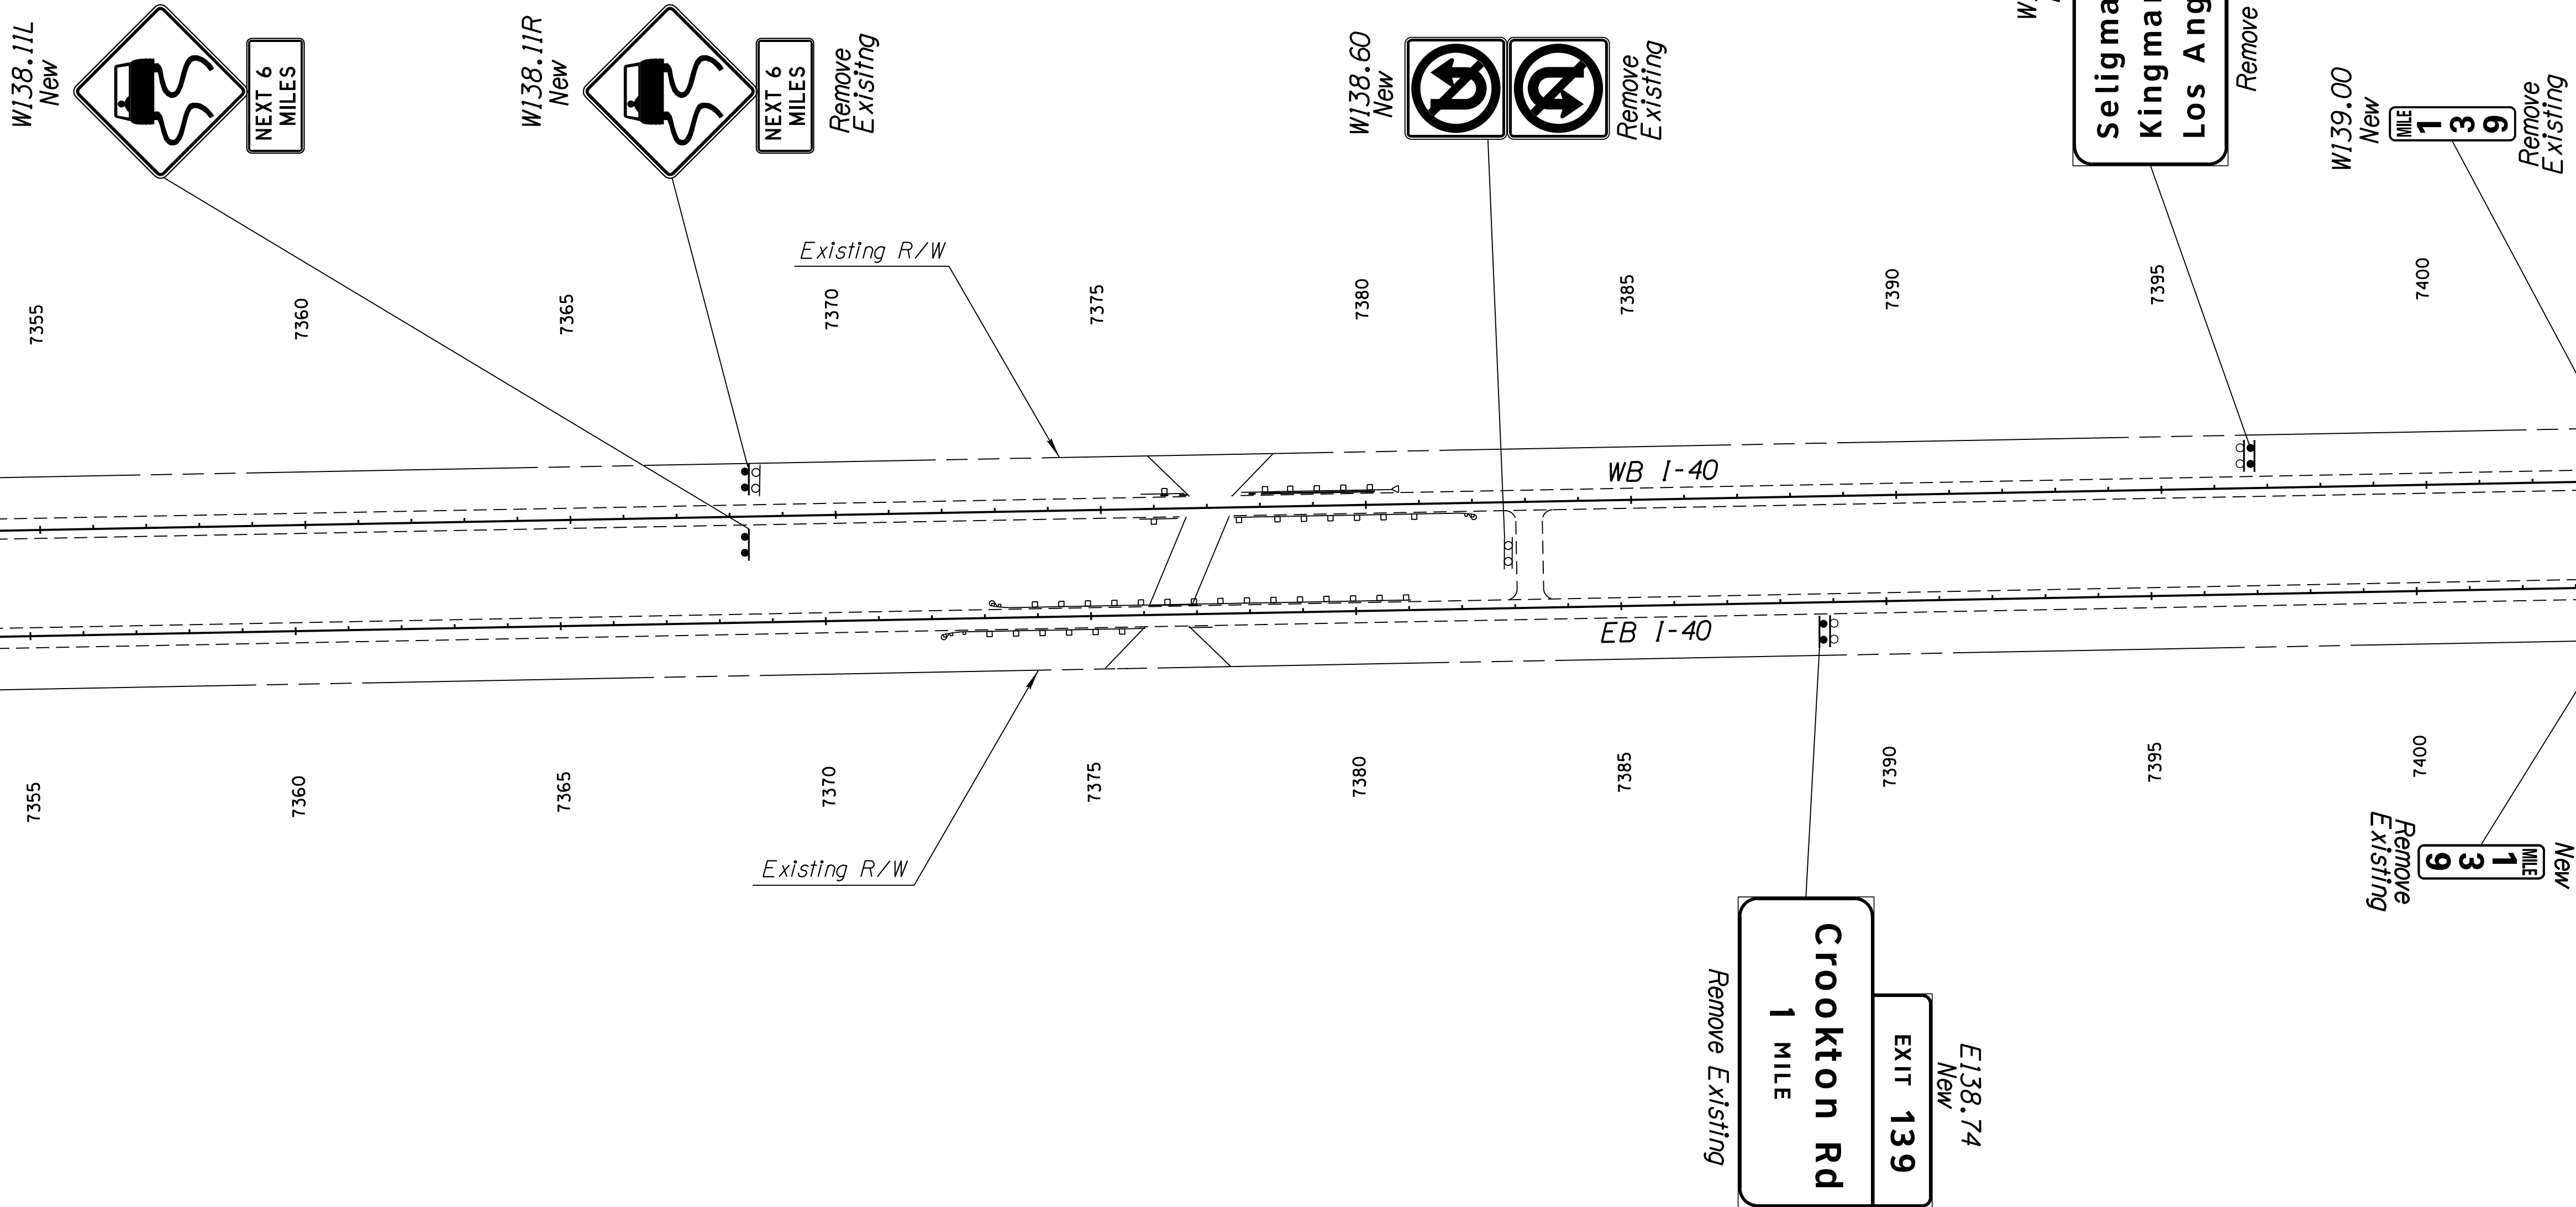

|                                        |           |       |   |
|----------------------------------------|-----------|-------|---|
|                                        | NAME      | DATE  | ARIZONA DEPARTMENT OF TRANSPORTATION<br>INFRASTRUCTURE DELIVERY AND OPERATIONS DIVISION<br>TRAFFIC DESIGN SECTION |
| DESIGN                                 | V. Roldan | 12-16 |   |
| DRAWN                                  | O. Zhou   | 12-16 |   |
| CHECKED                                |           |       |   |
| TEAM LEADER                            | S. Nodes  | 12-16 |   |
|                                        |           |       | MAINLINE SIGN LOCATIONS                                                                                           |
|                                        |           |       |   |
| LOCATION                               |           |       |   |
| I-40 CROOKTON - HISTORIC 66 (WILLIAMS) |           |       |   |
| TRACS NO. H8703 OIC                    |           |       | O40-A(219)T   |



Professional Engineer  
No. 20065  
Victor H. Roldan  
Signed 12-22-16  
Arizona, U.S.A.

EXPIRES 09/30/2018  
SHEET 14 OF 36


OF

|                 |       |             |           |              |                |
|-----------------|-------|-------------|-----------|--------------|----------------|
| F.H.W.A. REGION | STATE | PROJECT NO. | SHEET NO. | TOTAL SHEETS | RECORD DRAWING |
| 9               | ARIZ. | 040-A(219)T | 78        | 143          |                |

040 YV 126

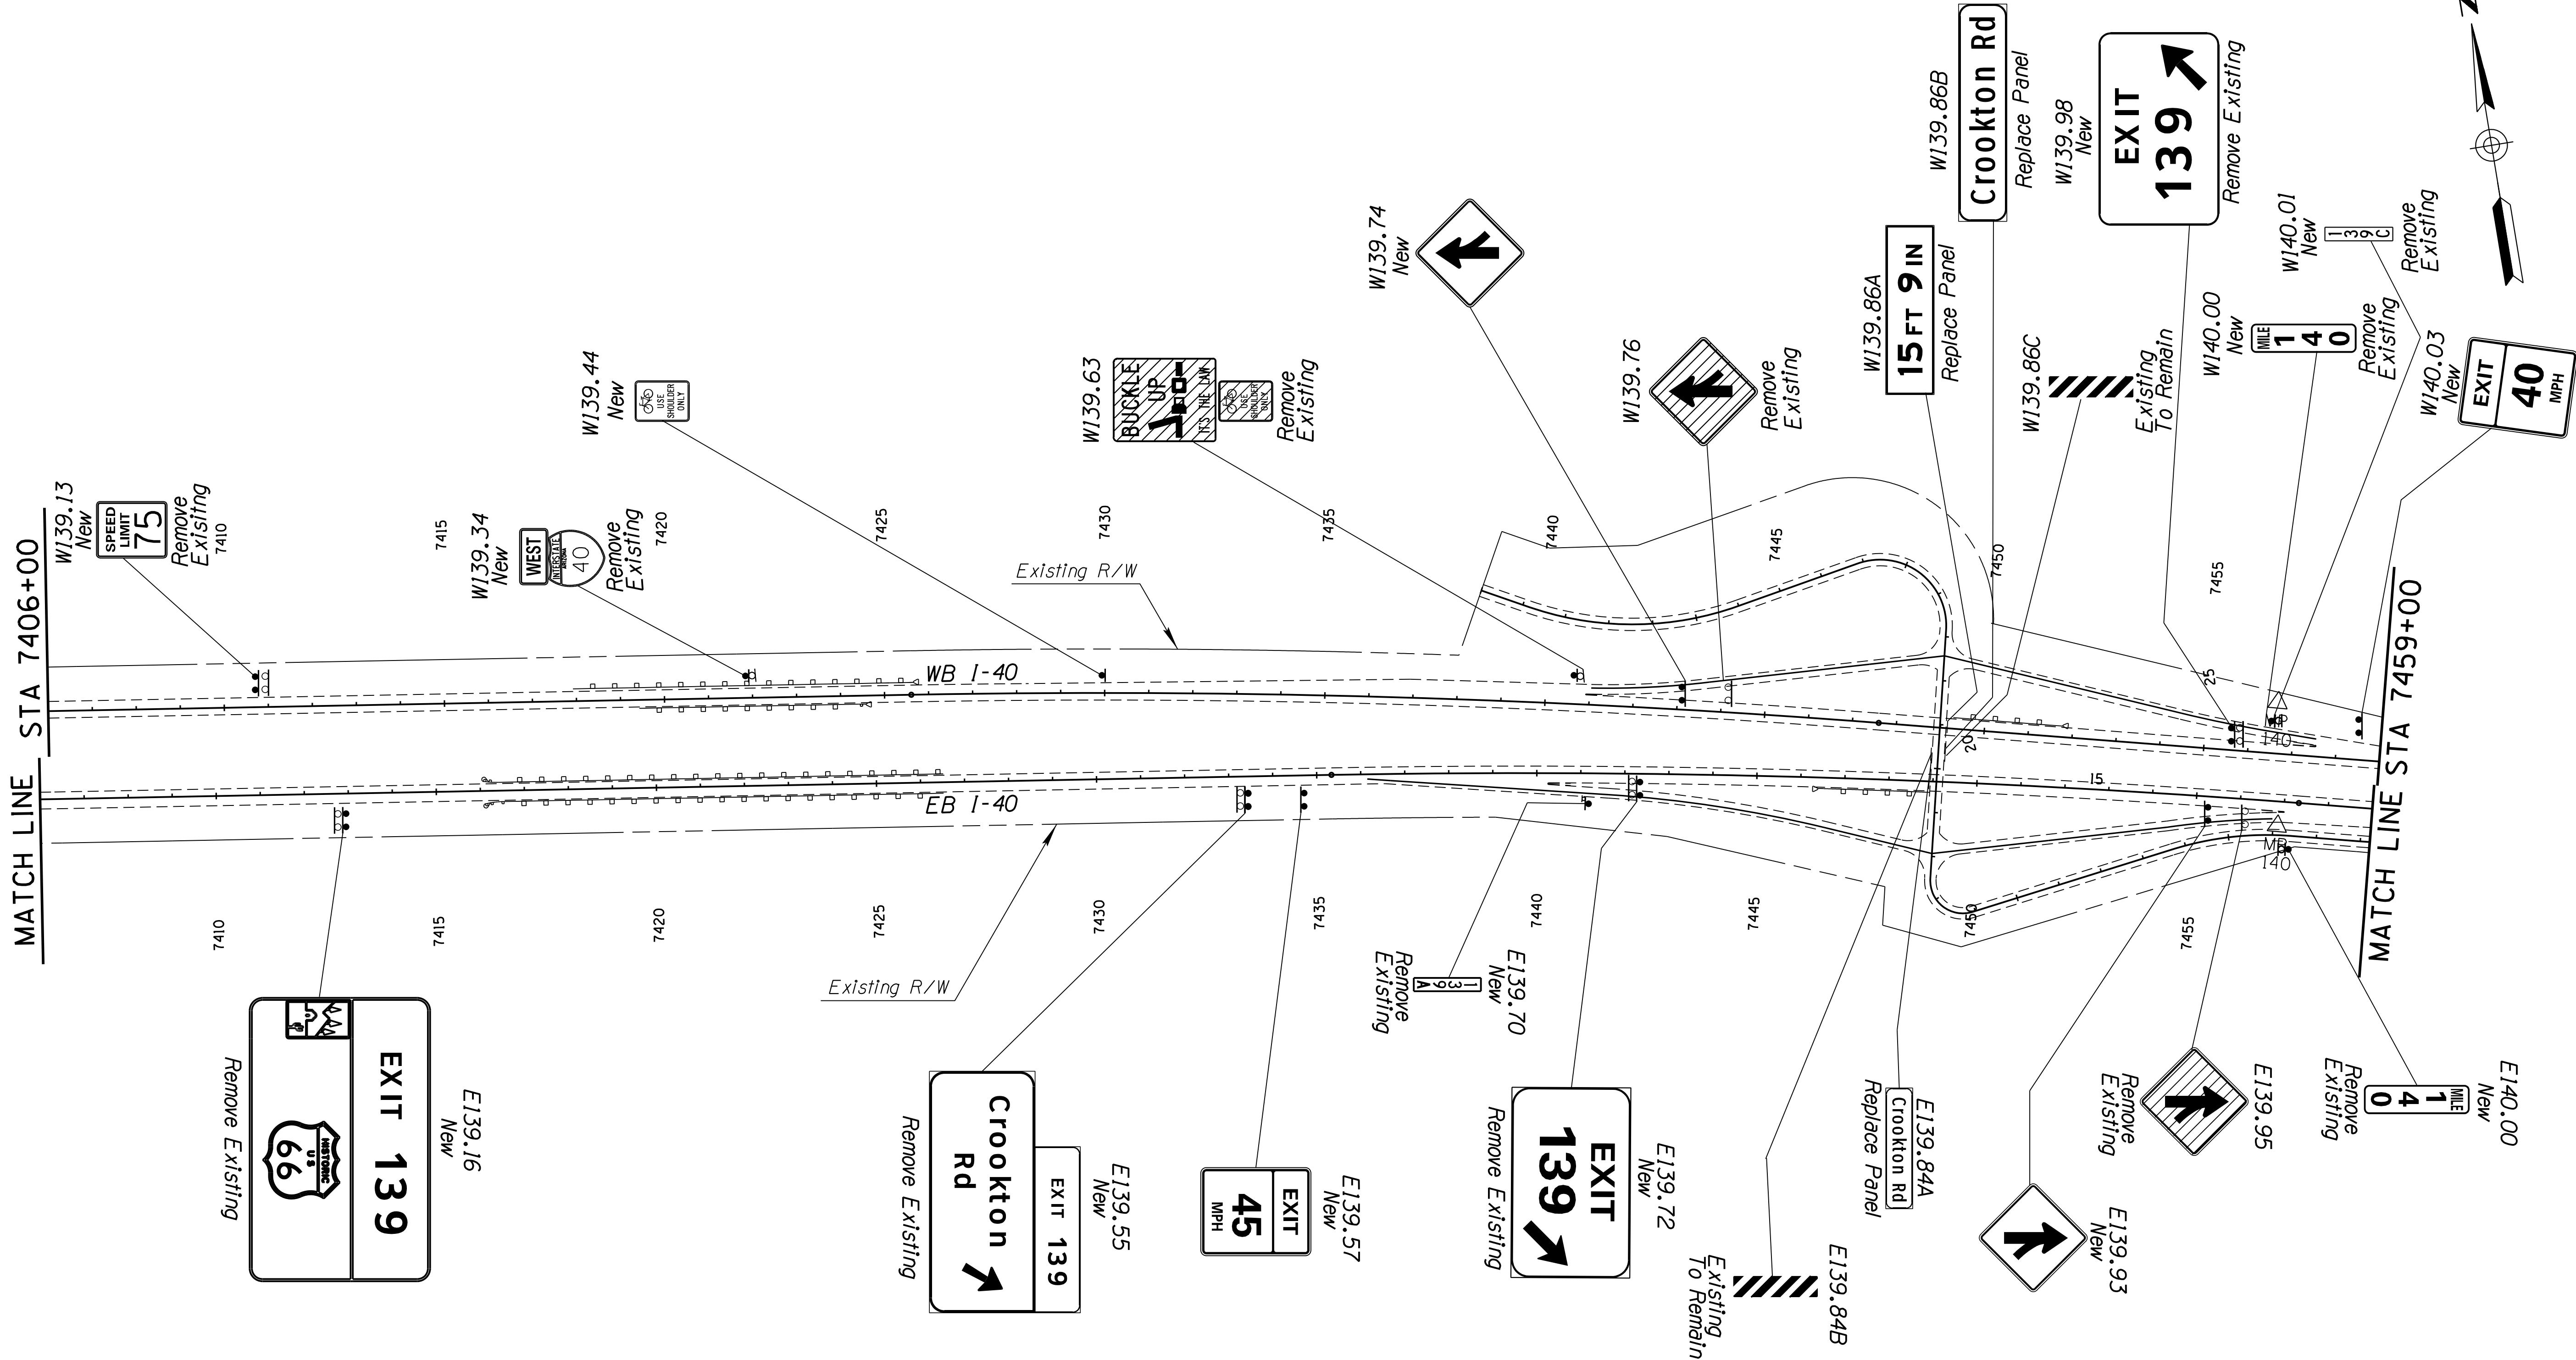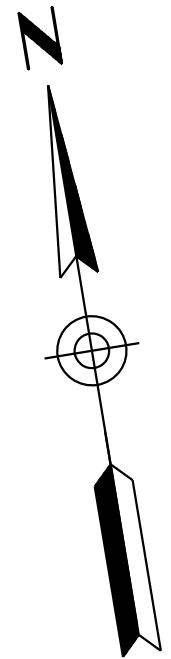


|   |           |       |             |                |       |       |         |       |         |  |  |             |          |       |   |  |
|---|-----------|-------|-------------|----------------|-------|-------|---------|-------|---------|--|--|-------------|----------|-------|---|--|
| <table><tr><td>DESIGN</td><td>V. Roldan</td><td>12-16</td></tr><tr><td>DRAWN</td><td>O. Zhou</td><td>12-16</td></tr><tr><td>CHECKED</td><td></td><td></td></tr><tr><td>TEAM LEADER</td><td>S. Nides</td><td>12-16</td></tr></table> |           |       | DESIGN      | V. Roldan      | 12-16 | DRAWN | O. Zhou | 12-16 | CHECKED |  |  | TEAM LEADER | S. Nides | 12-16 | ARIZONA DEPARTMENT OF TRANSPORTATION<br>INFRASTRUCTURE DELIVERY AND OPERATIONS DIVISION<br>TRAFFIC DESIGN SECTION |  |
| DESIGN   | V. Roldan | 12-16 |             |                |       |       |         |       |         |  |  |             |          |       |   |  |
| DRAWN   | O. Zhou   | 12-16 |             |                |       |       |         |       |         |  |  |             |          |       |   |  |
| CHECKED   |           |       |             |                |       |       |         |       |         |  |  |             |          |       |   |  |
| TEAM LEADER   | S. Nides  | 12-16 |             |                |       |       |         |       |         |  |  |             |          |       |   |  |
| LOCATION: I-40 CROOKTON - HISTORIC 66 (WILLIAMS)   |           |       |             |                |       |       |         |       |         |  |  |             |          |       |   |  |
| TRACS NO. H8703 OIC   |           |       | 040-A(219)T | SHEET 15 OF 36 |       |       |         |       |         |  |  |             |          |       |   |  |

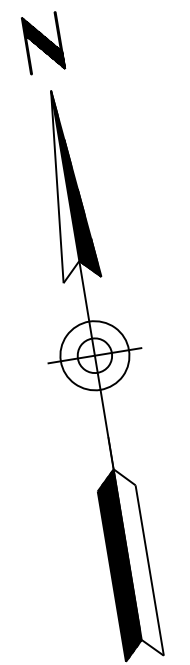040 YV 126

| F.H.W.A. REGION | STATE | PROJECT NO. | SHEET NO. | TOTAL SHEETS | RECORD DRAWING |
|-----------------|-------|-------------|-----------|--------------|----------------|
| 9               | ARIZ. | 040-A(219)T | 80        | 143          |                |

040 YV 126

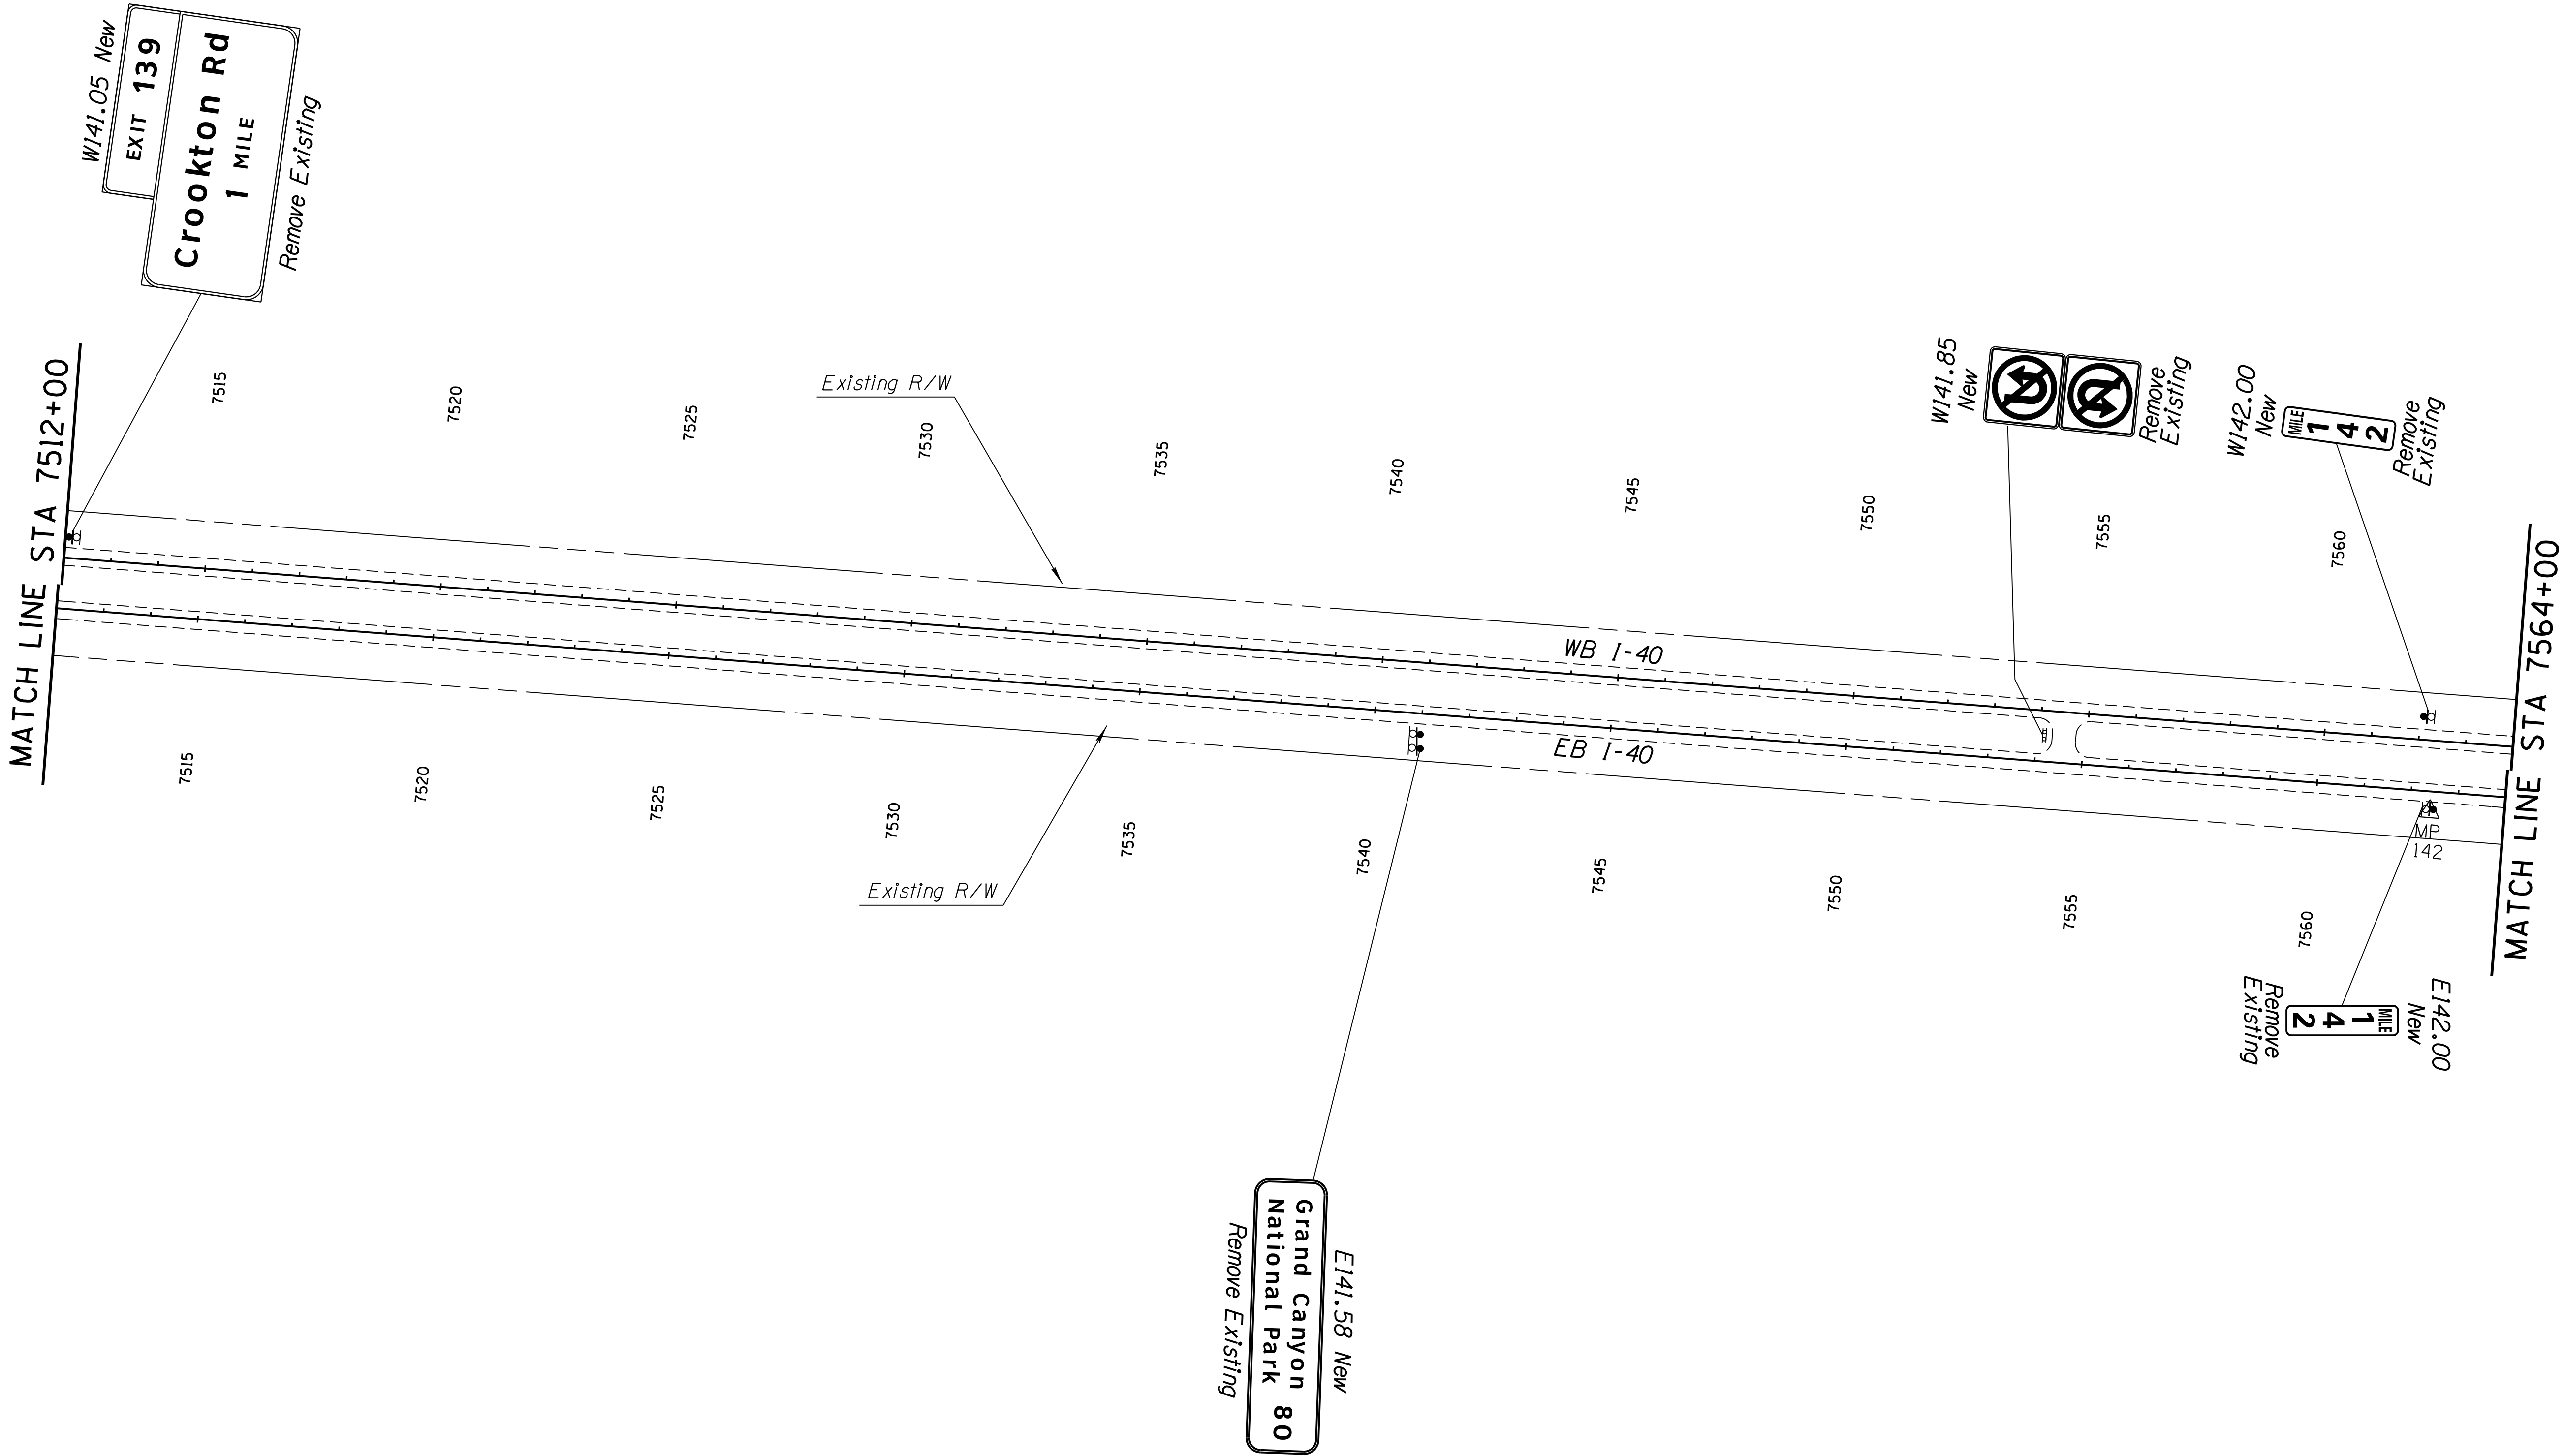

|                                        |           |       |   |
|----------------------------------------|-----------|-------|---|
|                                        | NAME      | DATE  | ARIZONA DEPARTMENT OF TRANSPORTATION<br>INFRASTRUCTURE DELIVERY AND OPERATIONS DIVISION<br>TRAFFIC DESIGN SECTION |
| DESIGN                                 | V. Roldan | 12-16 |   |
| DRAWN                                  | O. Zhou   | 12-16 |   |
| CHECKED                                |           |       |   |
| TEAM LEADER                            | S. Nodes  | 12-16 |   |
|                                        |           |       | MAINLINE SIGN LOCATIONS                                                                                           |
|                                        |           |       |   |
| LOCATION                               |           |       |   |
| I-40 CROOKTON - HISTORIC 66 (WILLIAMS) |           |       |   |
| TRACS NO. H8703 OIC                    |           |       | 040-A(219)T   |

EXP. DATES: 09/30/2018

SHEET 17 OF 36



OF

20065

VICTOR H. ROLDAN

Signed 12-16-16



ARIZONA, U.S.A.

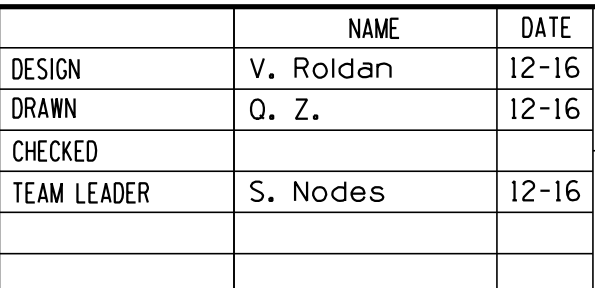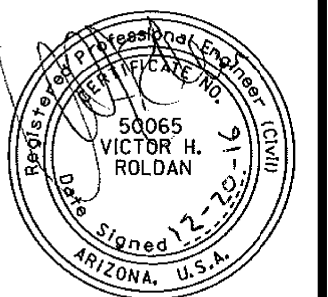040 YV 126

|                     |  |                                        |  |   |  |
|---------------------|--|----------------------------------------|--|---|--|
| LOCATION            |  | I-40 CROOKTON - HISTORIC 66 (WILLIAMS) |  | <br>EXPIRES 09/30/2018 |  |
|                     |  |                                        |  | SHEET 18 OF 36                                                                                              |  |
| TRACS NO. H8703 OIC |  | 040-A(219)T                            |  | ___ OF ___                                                                                                  |  |


| F.H.W.A. REGION | STATE | PROJECT NO. | SHEET NO. | TOTAL SHEETS | RECORD DRAWING |
|-----------------|-------|-------------|-----------|--------------|----------------|
| 9               | ARIZ. | 040-A(219)T | 82        | 143          |                |

040 YV 126

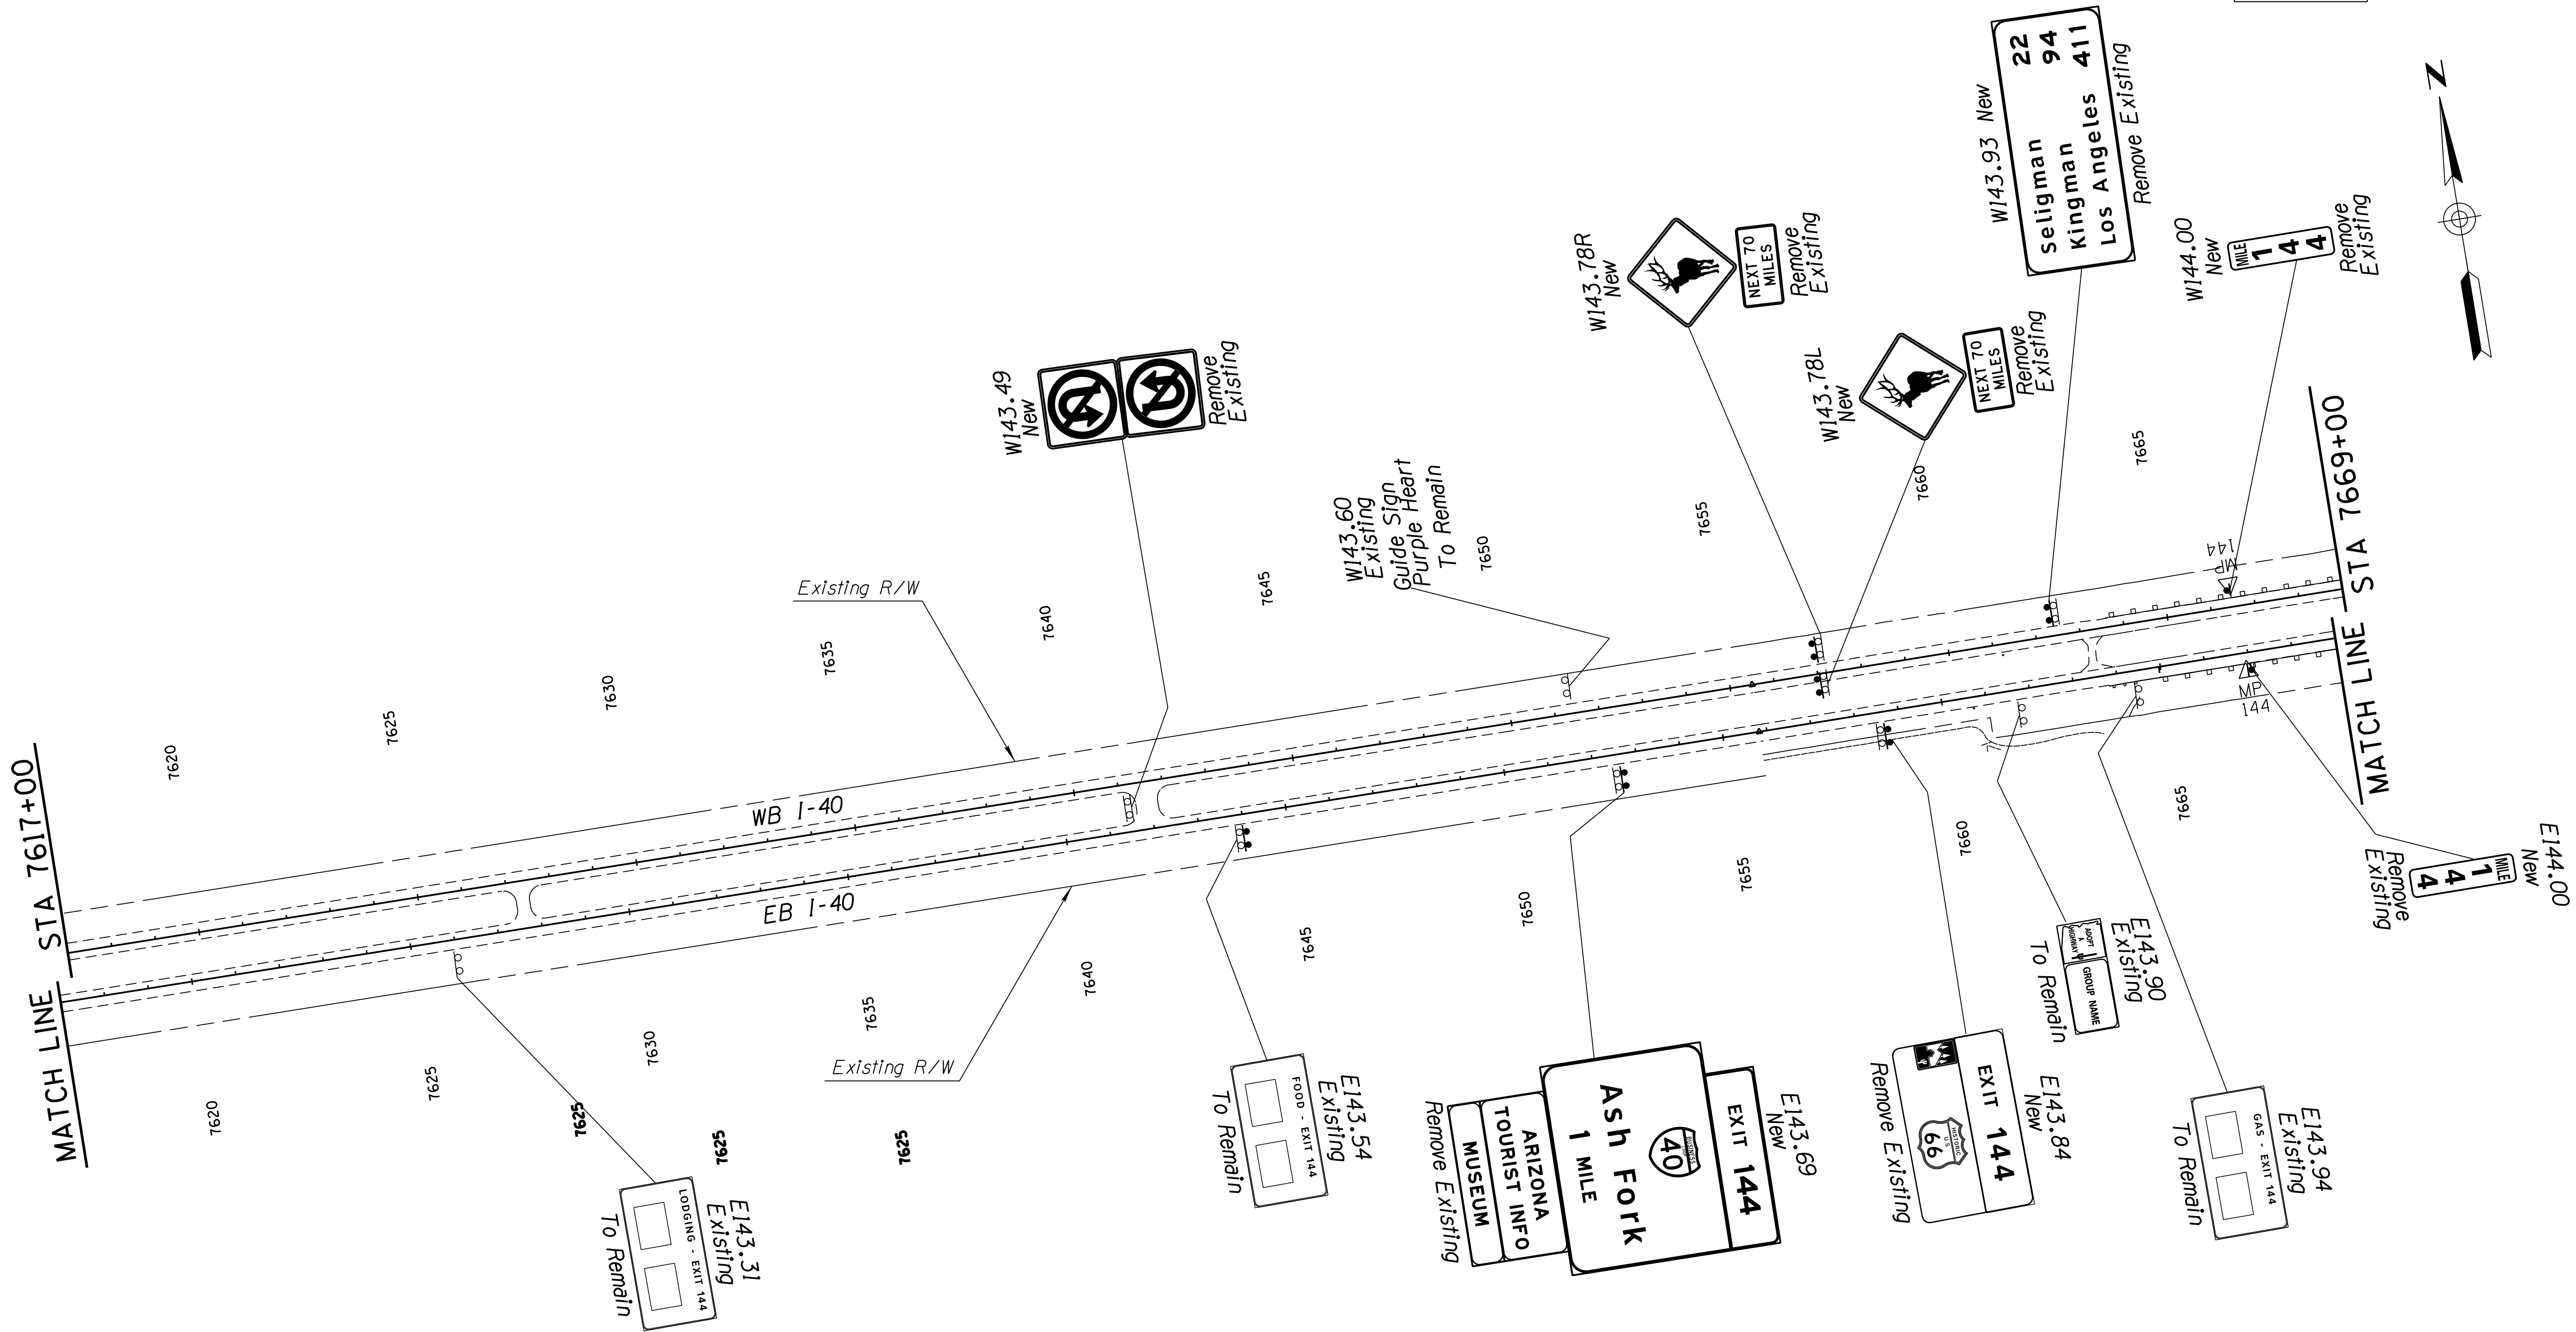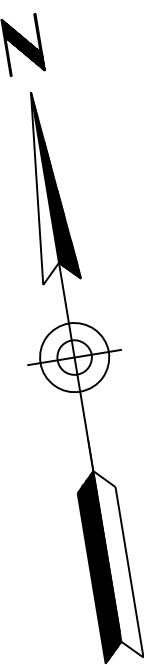


| DESIGN              | NAME      | DATE  | ARIZONA DEPARTMENT OF TRANSPORTATION<br>INFRASTRUCTURE DELIVERY AND OPERATIONS DIVISION<br>TRAFFIC DESIGN SECTION |
|---------------------|-----------|-------|---|
| DRAWN               | V. Roldan | 12-16 |   |
| CHECKED             | O. Zhou   | 12-16 |   |
| TEAM LEADER         | S. Nodes  | 12-16 |   |
| LOCATION            |           |       | I-40 CROOKTON - HISTORIC 66 (WILLIAMS)                                                                            |
| TRACS NO. H8703 OIC |           |       | 040-A(219)T   |

|                                                                 |
|-----------------------------------------------------------------|
| 20065<br>VICTOR H. ROLDAN<br>SIGNED 12-16-16<br>ARIZONA, U.S.A. |
| EXPIRES 09/30/2018<br>SHEET 19 OF 36<br>OF                      |

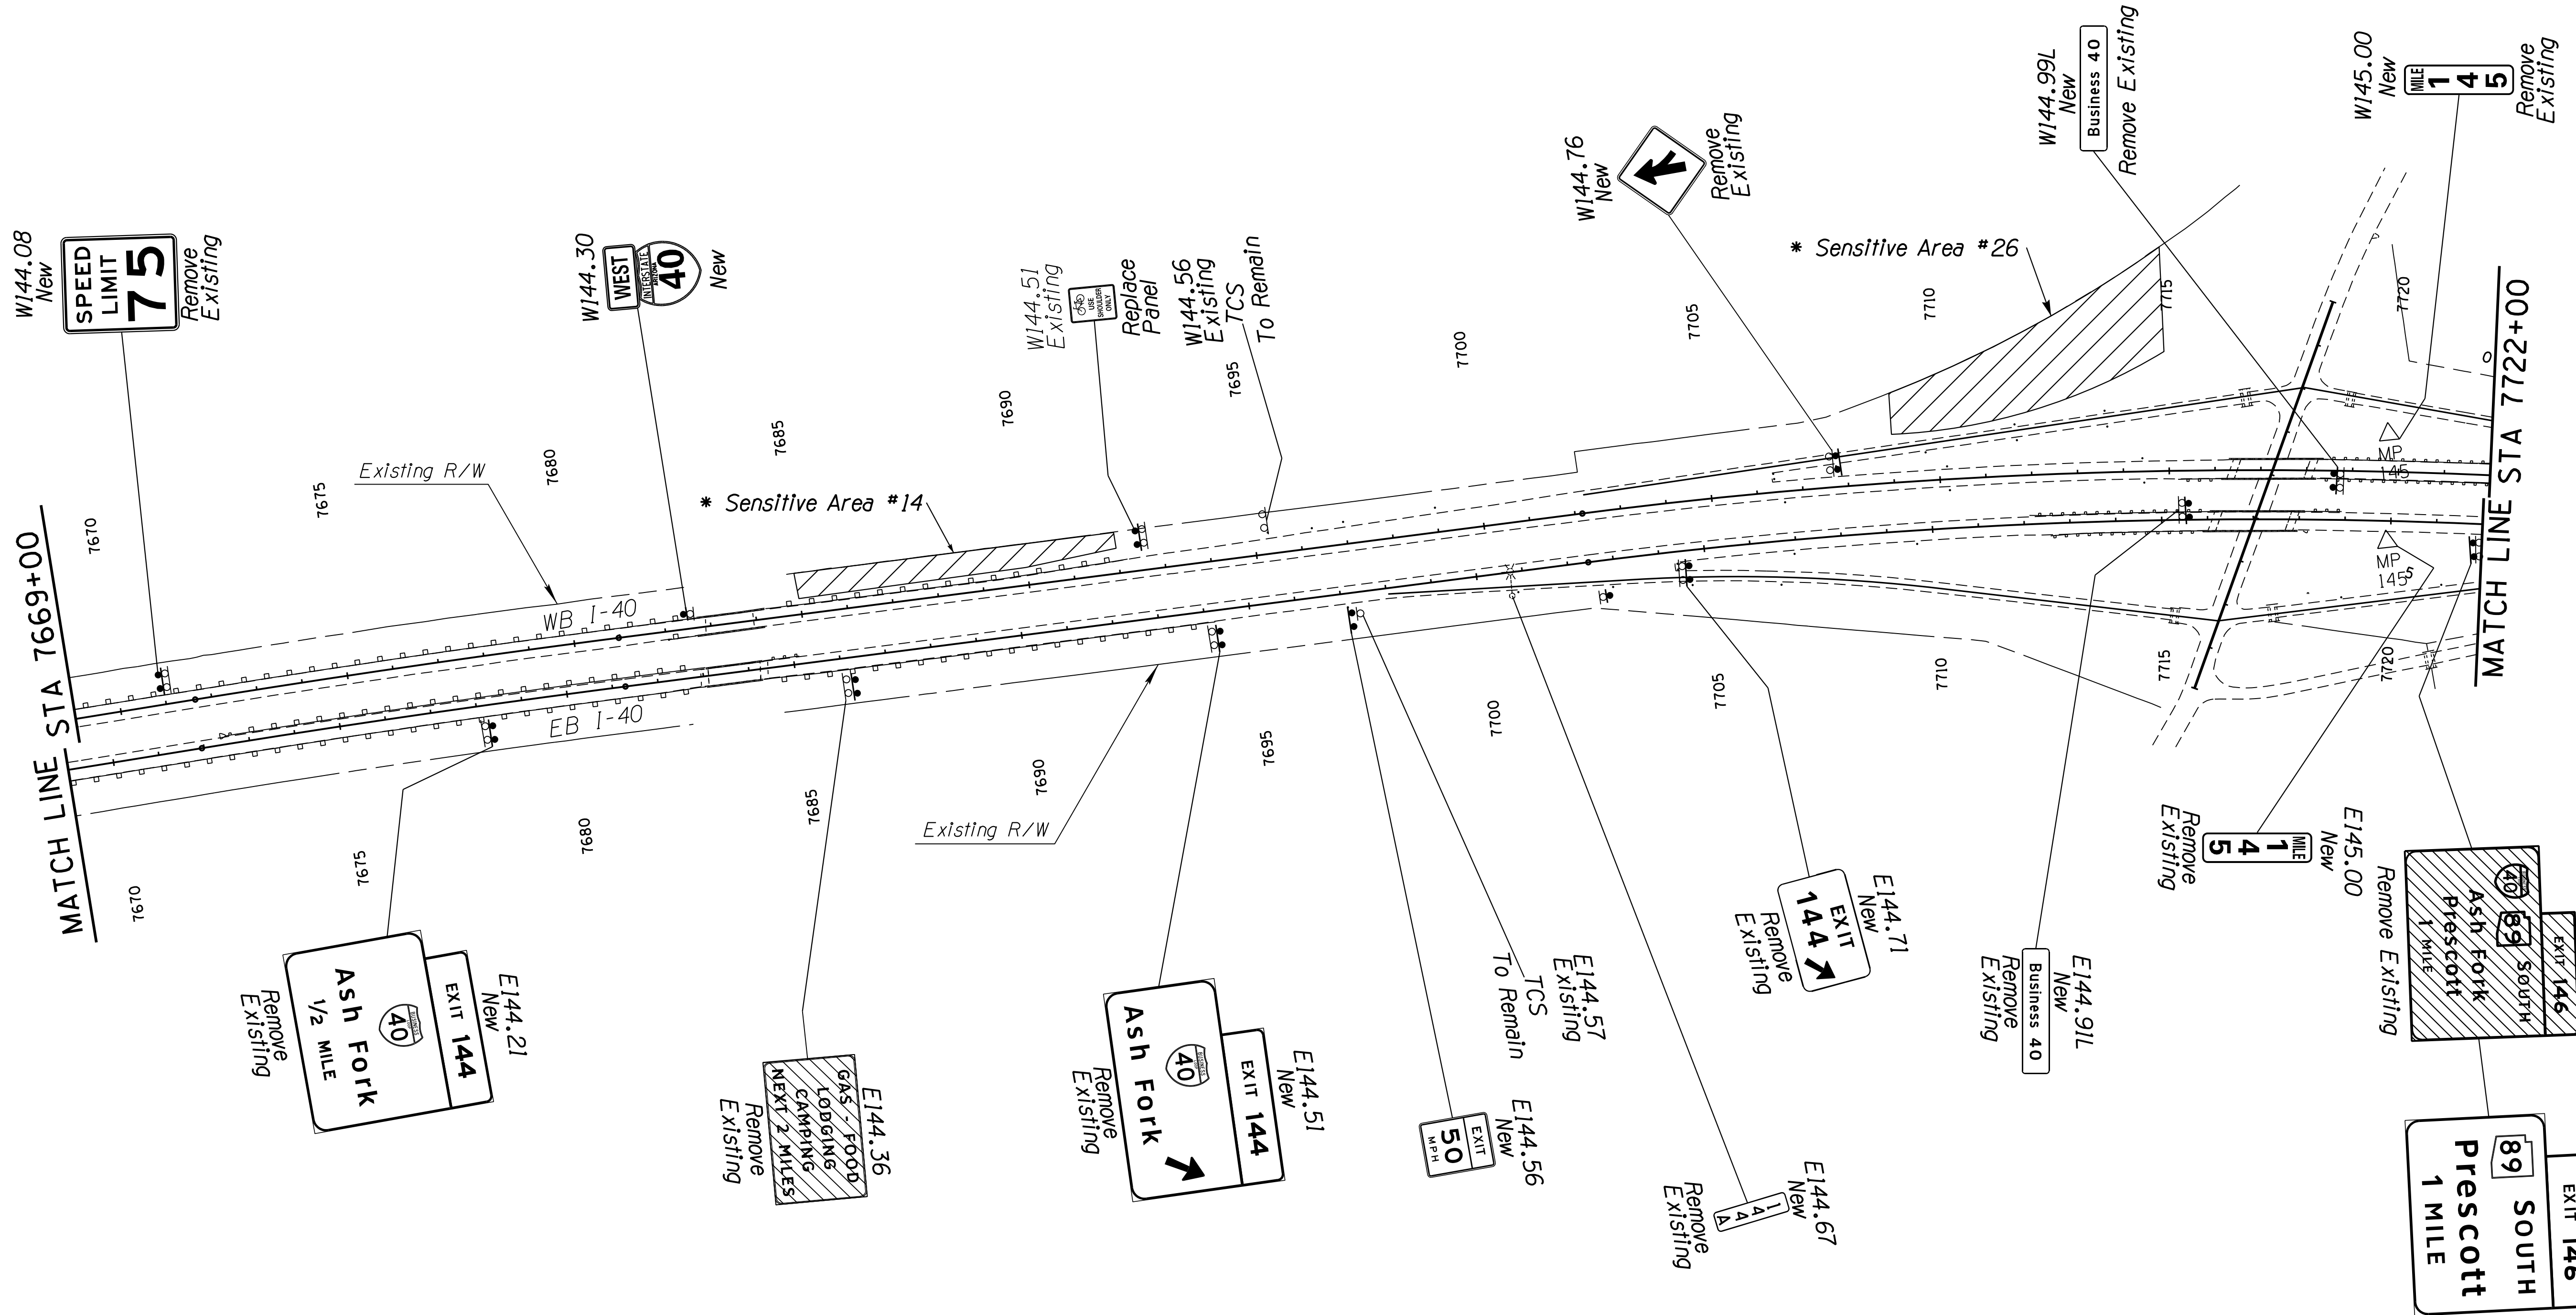040 YV 126

|                     |  |           |       |   |  |                                                                                       |  |
|---------------------|--|-----------|-------|---|--|---------------------------------------------------------------------------------------|--|
|                     |  | NAME      | DATE  | ARIZONA DEPARTMENT OF TRANSPORTATION<br>INFRASTRUCTURE DELIVERY AND OPERATIONS DIVISION<br>TRAFFIC DESIGN SECTION |  |  |  |
| DESIGN              |  | V. Roldan | 12-16 |   |  |                                                                                       |  |
| DRAWN               |  | O. Zhou   | 12-16 |   |  |                                                                                       |  |
| CHECKED             |  |           |       |   |  |                                                                                       |  |
| TEAM LEADER         |  | S. Nodas  | 12-16 | MAINLINE SIGN LOCATIONS                                                                                           |  |                                                                                       |  |
|                     |  |           |       |   |  |                                                                                       |  |
|                     |  |           |       |   |  |                                                                                       |  |
| LOCATION            |  |           |       | I-40 CROOKTON - HISTORIC 66 (WILLIAMS)                                                                            |  | EXP IRES 09/30/2018<br>SHEET 20 OF 36                                                 |  |
| TRACS NO. H8703 OIC |  |           |       | O40-A(219)T   |  | ___ OF ___                                                                            |  |

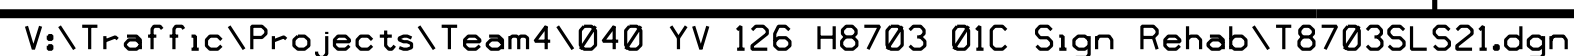040 YV 126

EXPIRES 09/30/2018  
SHEET 21 OF 36

040-A(219)T


OF \_\_\_\_\_

| F.H.W.A. REGION | STATE | PROJECT NO. | SHEET NO. | TOTAL SHEETS | RECORD DRAWING |
|-----------------|-------|-------------|-----------|--------------|----------------|
| 9               | ARIZ. | 040-A(219)T | 85        | 143          |                |

040 YV 126

| * SENSITIVE AREA |                              |                |              |                                   |
|------------------|------------------------------|----------------|--------------|-----------------------------------|
| Number           | Offset From Edge Of Pavement | Begin Sta. (±) | End Sta. (±) | Remarks                           |
| 27               | 12'                          | 7773+00        | 7780+00      | Along EB outside shoulder of ramp |

|                                        |           |       |   |
|----------------------------------------|-----------|-------|---|
|                                        | NAME      | DATE  | ARIZONA DEPARTMENT OF TRANSPORTATION<br>INFRASTRUCTURE DELIVERY AND OPERATIONS DIVISION<br>TRAFFIC DESIGN SECTION |
| DESIGN                                 | V. Roldan | 12-16 |   |
| DRAWN                                  | O. Zhou   | 12-16 |   |
| CHECKED                                |           |       |   |
| TEAM LEADER                            | S. Nodes  | 12-16 | MAINLINE SIGN LOCATIONS                                                                                           |
|                                        |           |       |   |
|                                        |           |       |   |
| LOCATION                               |           |       |   |
| I-40 CROOKTON - HISTORIC 66 (WILLIAMS) |           |       |   |
| TRACS NO. H8703 OIC                    |           |       | O40-A(219)T   |


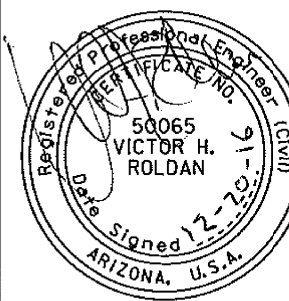


EXPIRES 09/30/2018  
SHEET 22 OF 36

| NO.1 | DESCRIPTION OF REVISION | MADE BY | DATE | NO.2 | DESCRIPTION OF REVISION | MADE BY | DATE |
|------|-------------------------|---------|------|------|-------------------------|---------|------|
|      |                         |         |      |      |                         |         |      |


| F.H.W.A. REGION | STATE | PROJECT NO. | SHEET NO. | TOTAL SHEETS | RECORD DRAWING |
|-----------------|-------|-------------|-----------|--------------|----------------|
| 9               | ARIZ. | 040-A(219)T | 86        | 143          |                |

040 YV 126

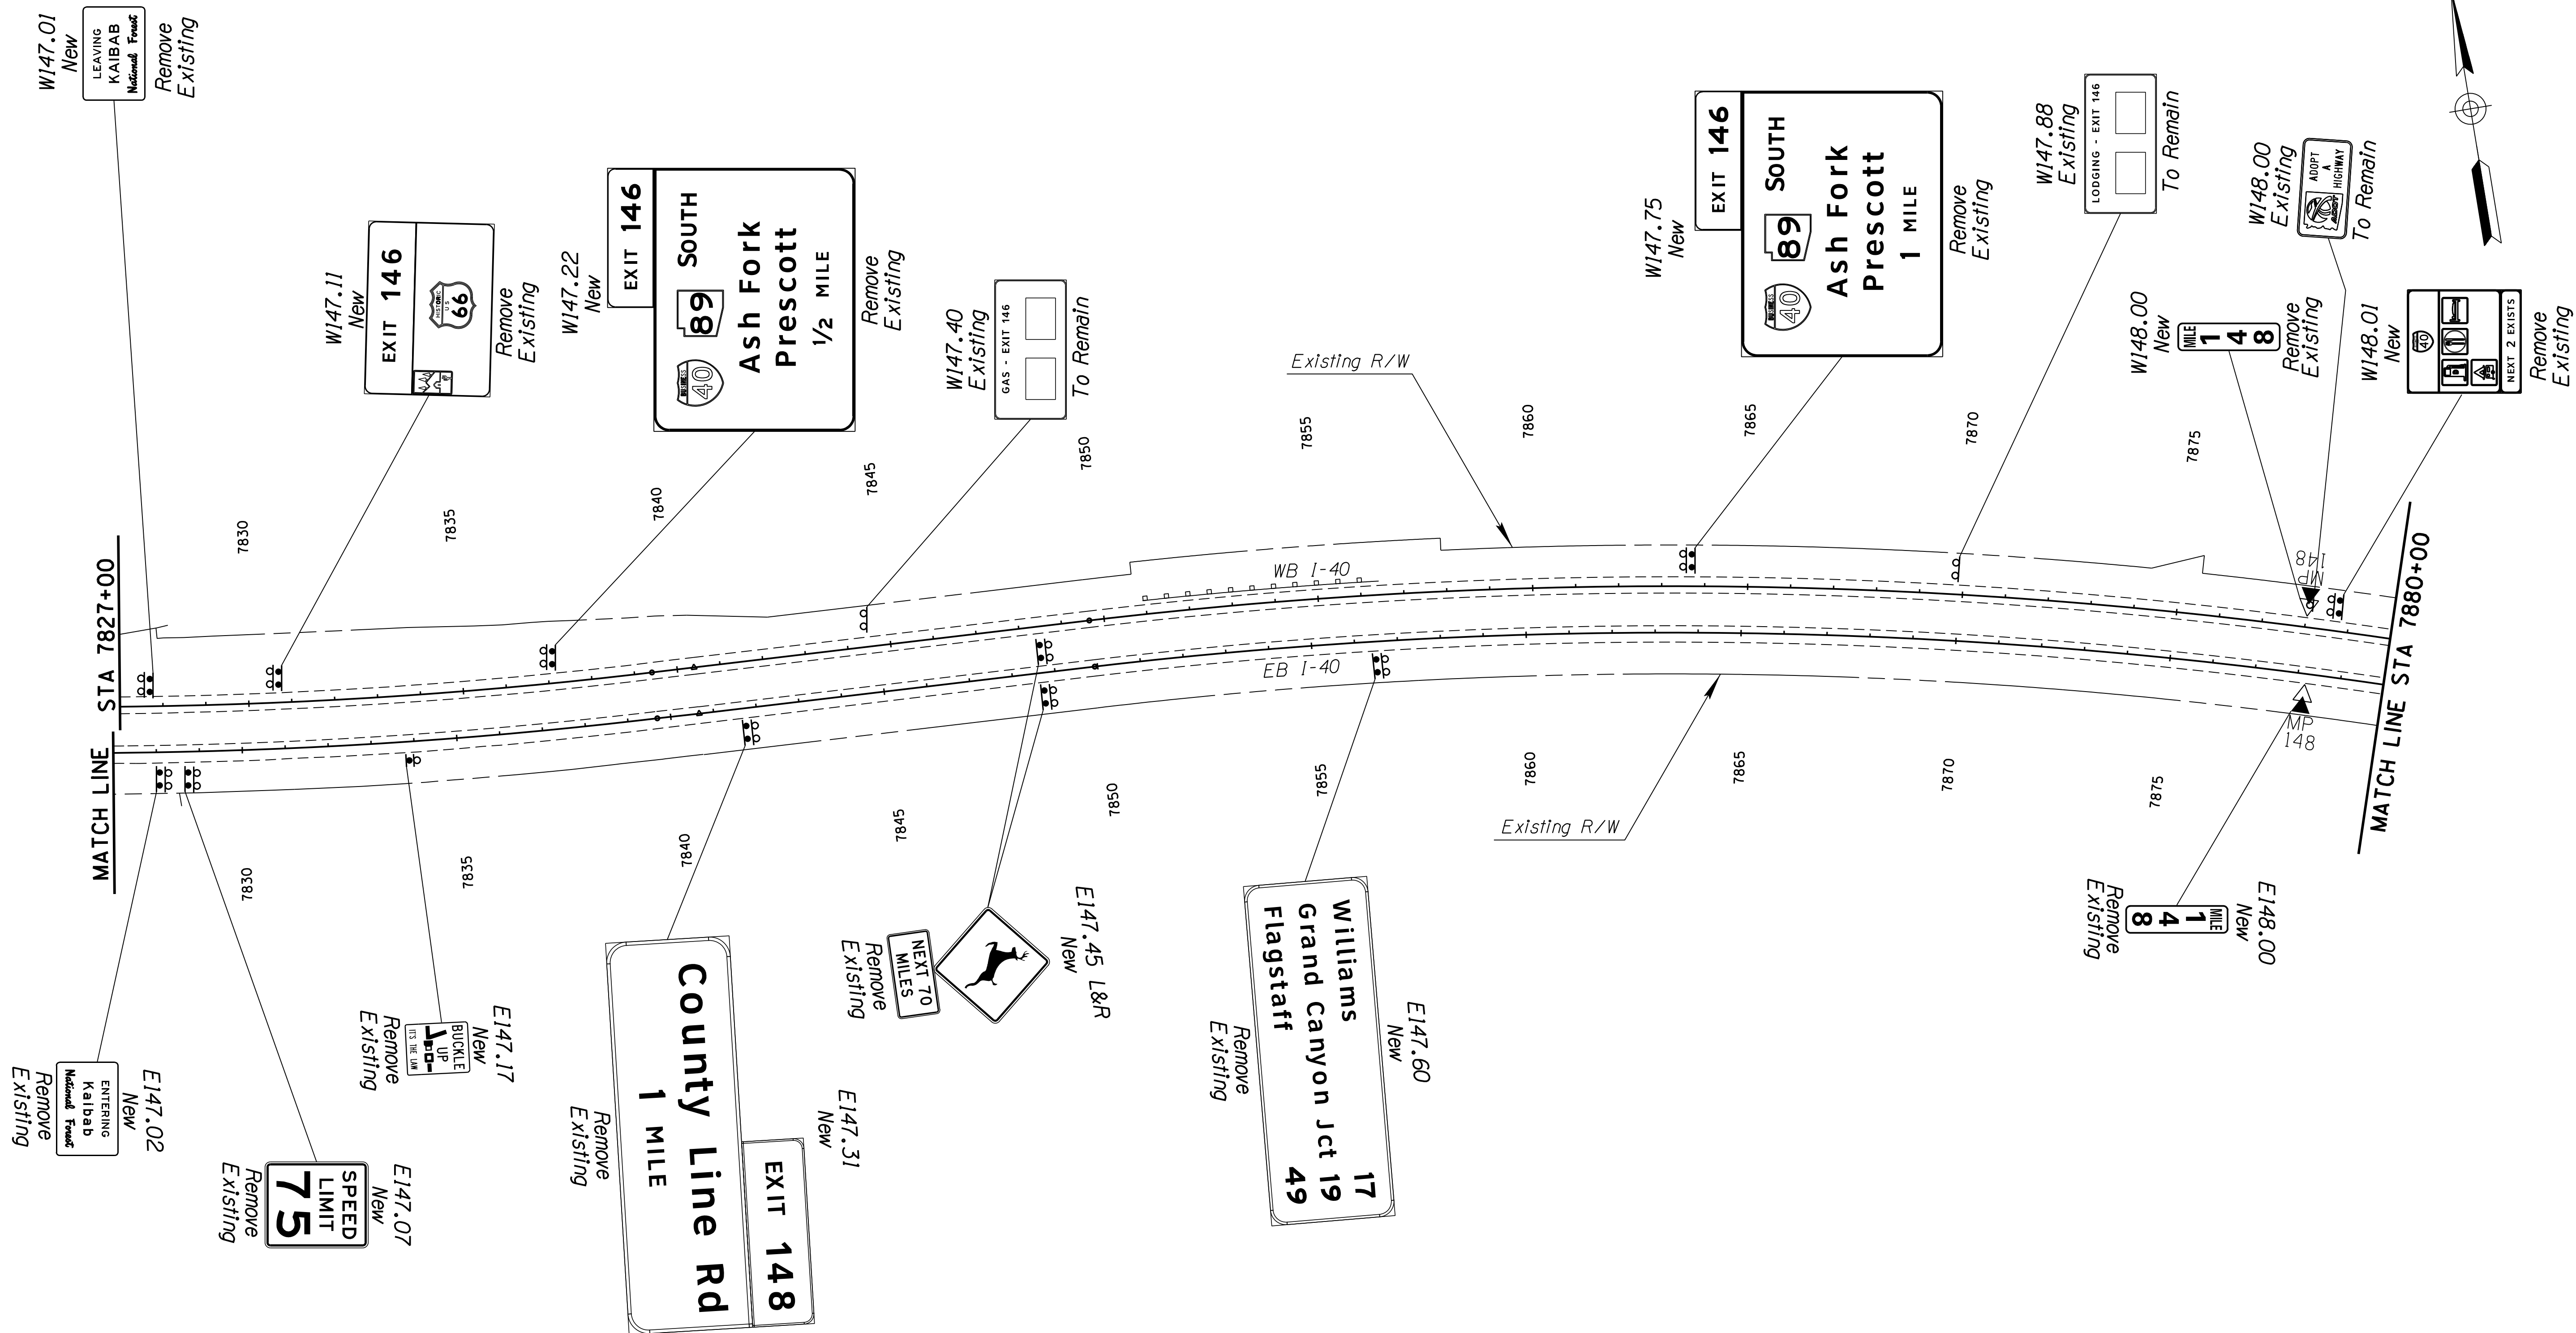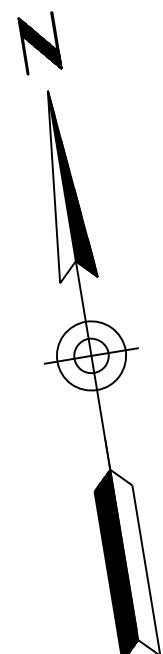

| DESIGN      | NAME                                   | DATE  | ARIZONA DEPARTMENT OF TRANSPORTATION<br>INFRASTRUCTURE DELIVERY AND OPERATIONS DIVISION<br>TRAFFIC DESIGN SECTION |
|-------------|----------------------------------------|-------|---|
| DRAWN       | V. Roldan                              | 12-16 |   |
| CHECKED     | O. Z.                                  | 12-16 |   |
| TEAM LEADER | S. Nides                               | 12-16 |   |
| LOCATION    | I-40 CROOKTON - HISTORIC 66 (WILLIAMS) |       |   |
| TRACS NO.   | H8703 OIC                              |       | 040-A(219)T   |



|                                                                 |
|-----------------------------------------------------------------|
| 20065<br>VICTOR H. ROLDAN<br>SIGNED 12-16-16<br>ARIZONA, U.S.A. |
| EXPIRES 09/30/2018<br>SHEET 23 OF 36                            |

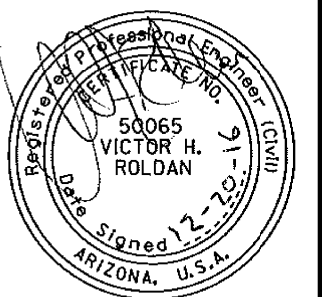040 YV 126

EXPIRES 09/30/2018  
SHEET 24 OF 36

| F.H.W.A. REGION | STATE | PROJECT NO. | SHEET NO. | TOTAL SHEETS | RECORD DRAWING |
|-----------------|-------|-------------|-----------|--------------|----------------|
| 9               | ARIZ. | 040-A(219)T | 88        | 143          |                |

040 YV 126

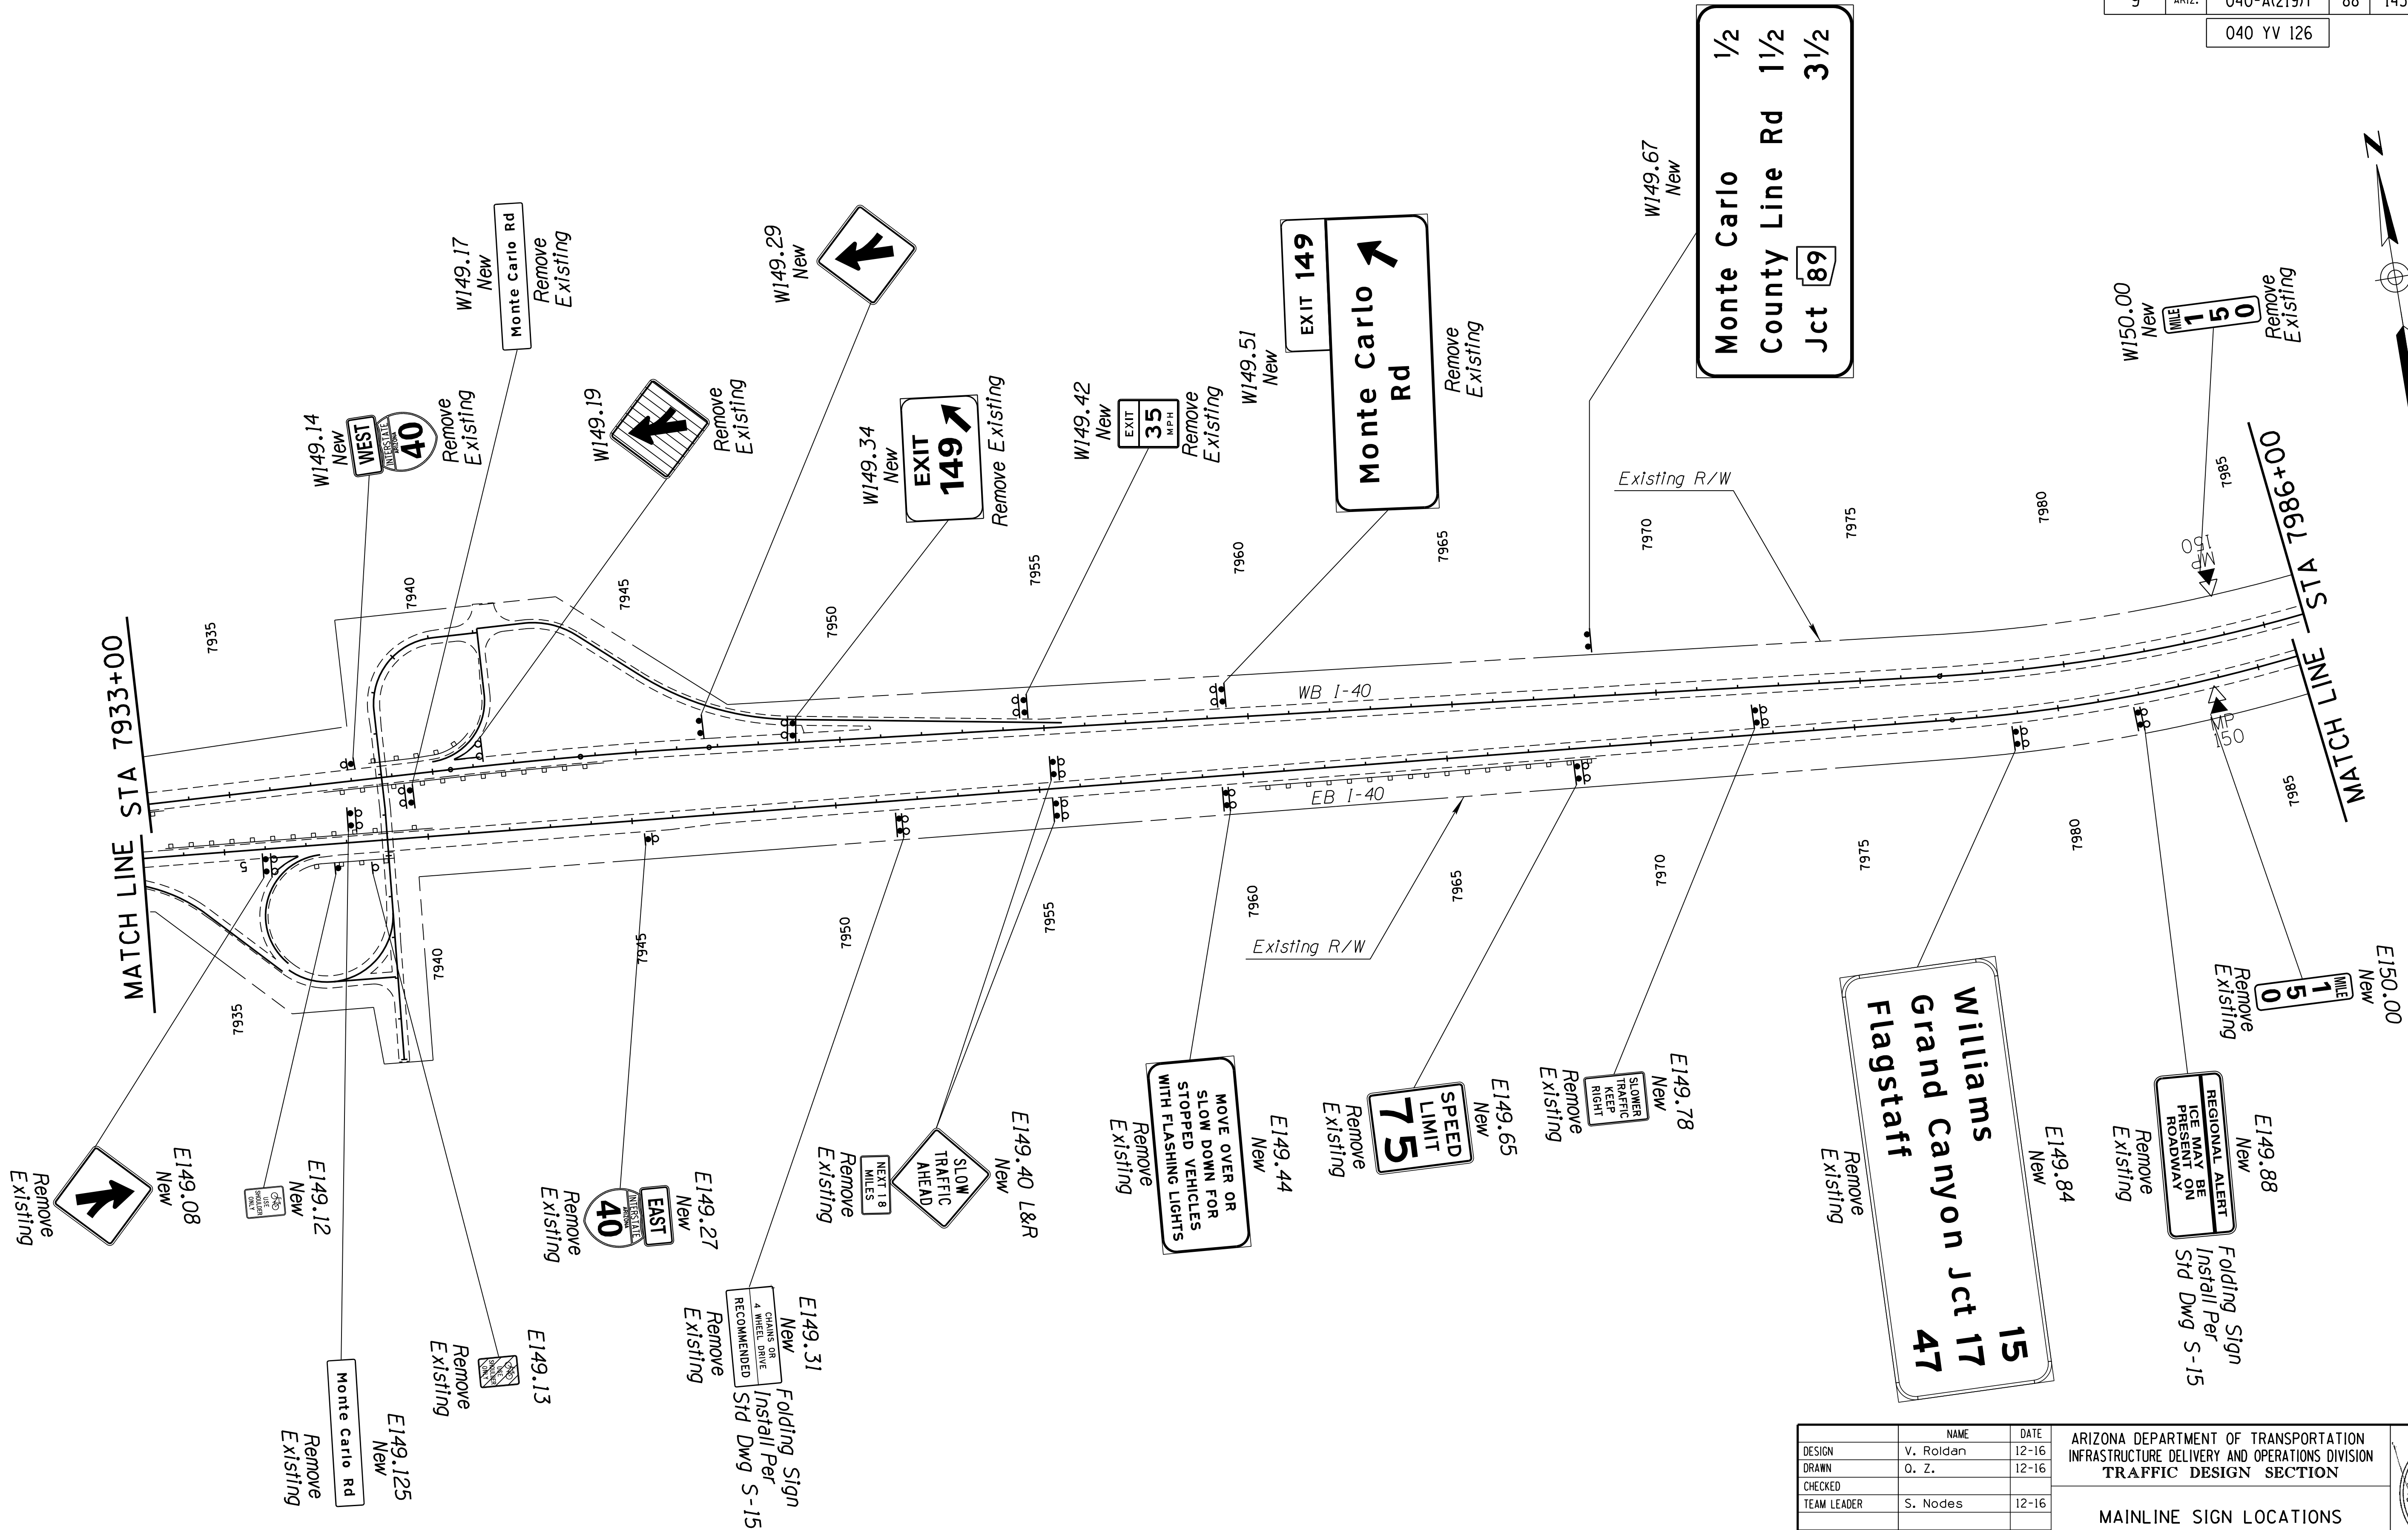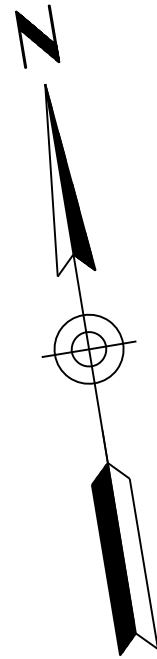

| DESIGN                                 | NAME      | DATE  | ARIZONA DEPARTMENT OF TRANSPORTATION<br>INFRASTRUCTURE DELIVERY AND OPERATIONS DIVISION<br>TRAFFIC DESIGN SECTION |
|----------------------------------------|-----------|-------|---|
| DRAWN                                  | V. Roldan | 12-16 |   |
| CHECKED                                | O. Z.     | 12-16 |   |
| TEAM LEADER                            | S. Nodas  | 12-16 |   |
| LOCATION                               |           |       | MAINLINE SIGN LOCATIONS                                                                                           |
| I-40 CROOKTON - HISTORIC 66 (WILLIAMS) |           |       |   |
| TRACS NO. H8703 OIC                    |           |       | 040-A(219)T   |

EXP. 09/30/2018

SHEET 25 OF 36

OF



20065

VICTOR H. ROLDAN

Arizona, U.S.A.

| F.H.W.A. REGION | STATE | PROJECT NO. | SHEET NO. | TOTAL SHEETS | RECORD DRAWING |
|-----------------|-------|-------------|-----------|--------------|----------------|
| 9               | ARIZ. | 040-A(219)T | 89        | 143          |                |

040 YV 126

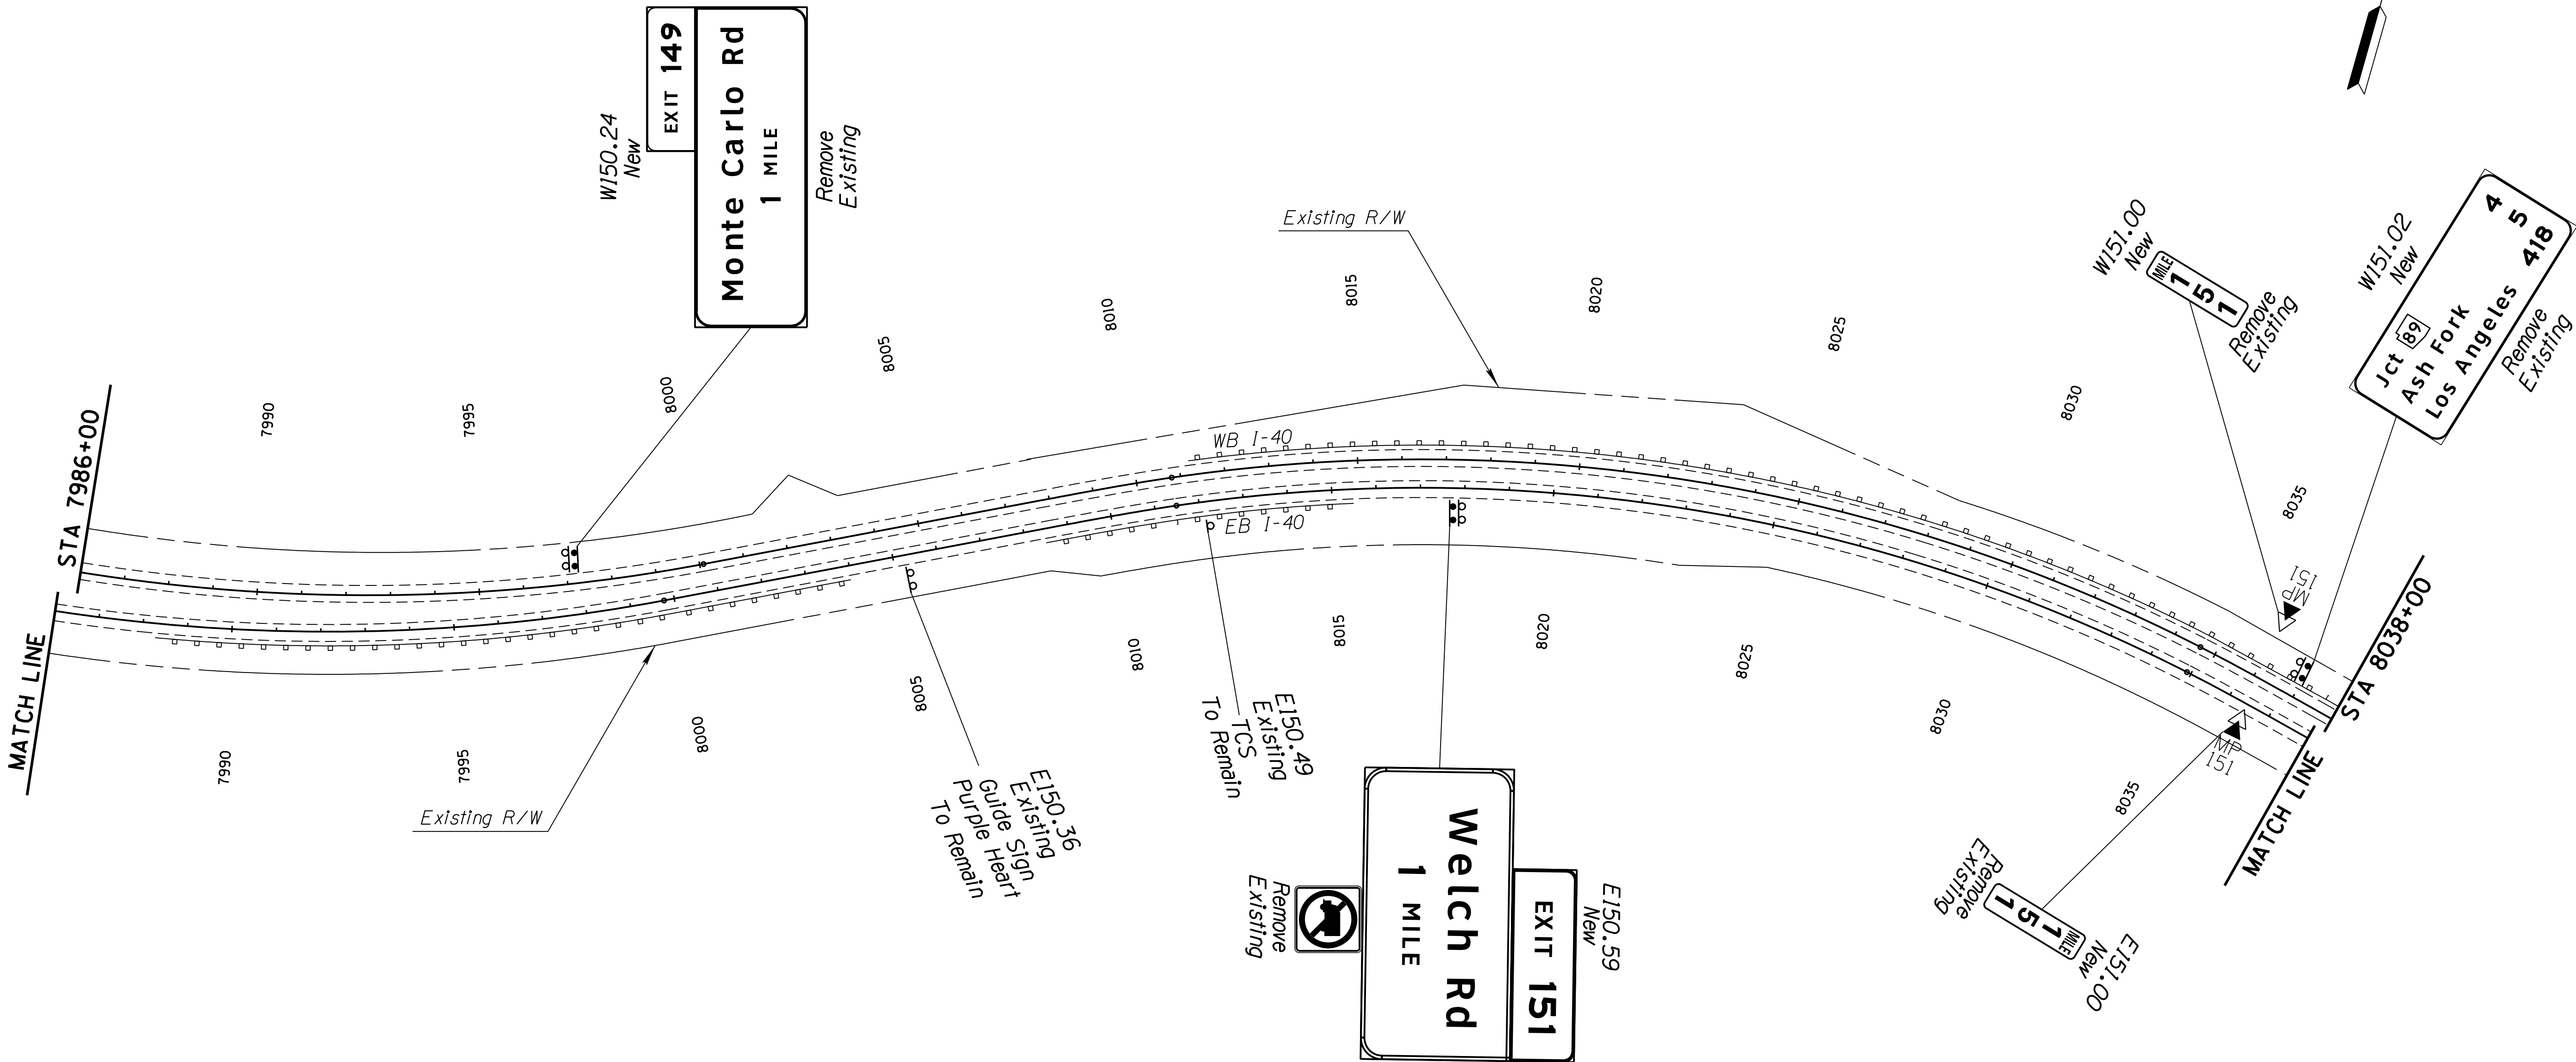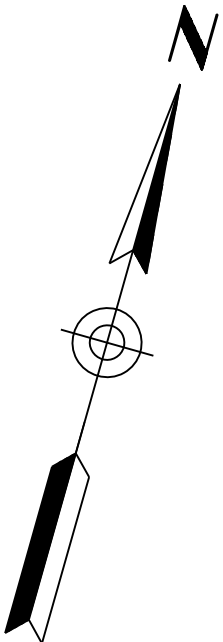

|                                        |           |       |   |
|----------------------------------------|-----------|-------|---|
|                                        | NAME      | DATE  | ARIZONA DEPARTMENT OF TRANSPORTATION<br>INFRASTRUCTURE DELIVERY AND OPERATIONS DIVISION<br>TRAFFIC DESIGN SECTION |
| DESIGN                                 | V. Roldan | 12-16 |   |
| DRAWN                                  | O. Z.     | 12-16 |   |
| CHECKED                                |           |       |   |
| TEAM LEADER                            | S. Nodas  | 12-16 | MAINLINE SIGN LOCATIONS                                                                                           |
|                                        |           |       |   |
|                                        |           |       |   |
| LOCATION                               |           |       |   |
| I-40 CROOKTON - HISTORIC 66 (WILLIAMS) |           |       |   |
| TRACS NO. H8703 OIC                    |           |       | 040-A(219)T   |

EXP. 09/30/2018

SHEET 26 OF 36

20065


VICTOR H. ROLDAN

Signed 12-16-16


ARIZONA, U.S.A.

| F.H.W.A. REGION | STATE | PROJECT NO. | SHEET NO. | TOTAL SHEETS | RECORD DRAWING |
|-----------------|-------|-------------|-----------|--------------|----------------|
| 9               | ARIZ. | 040-A(219)T | 90        | 143          |                |

040 YV 126


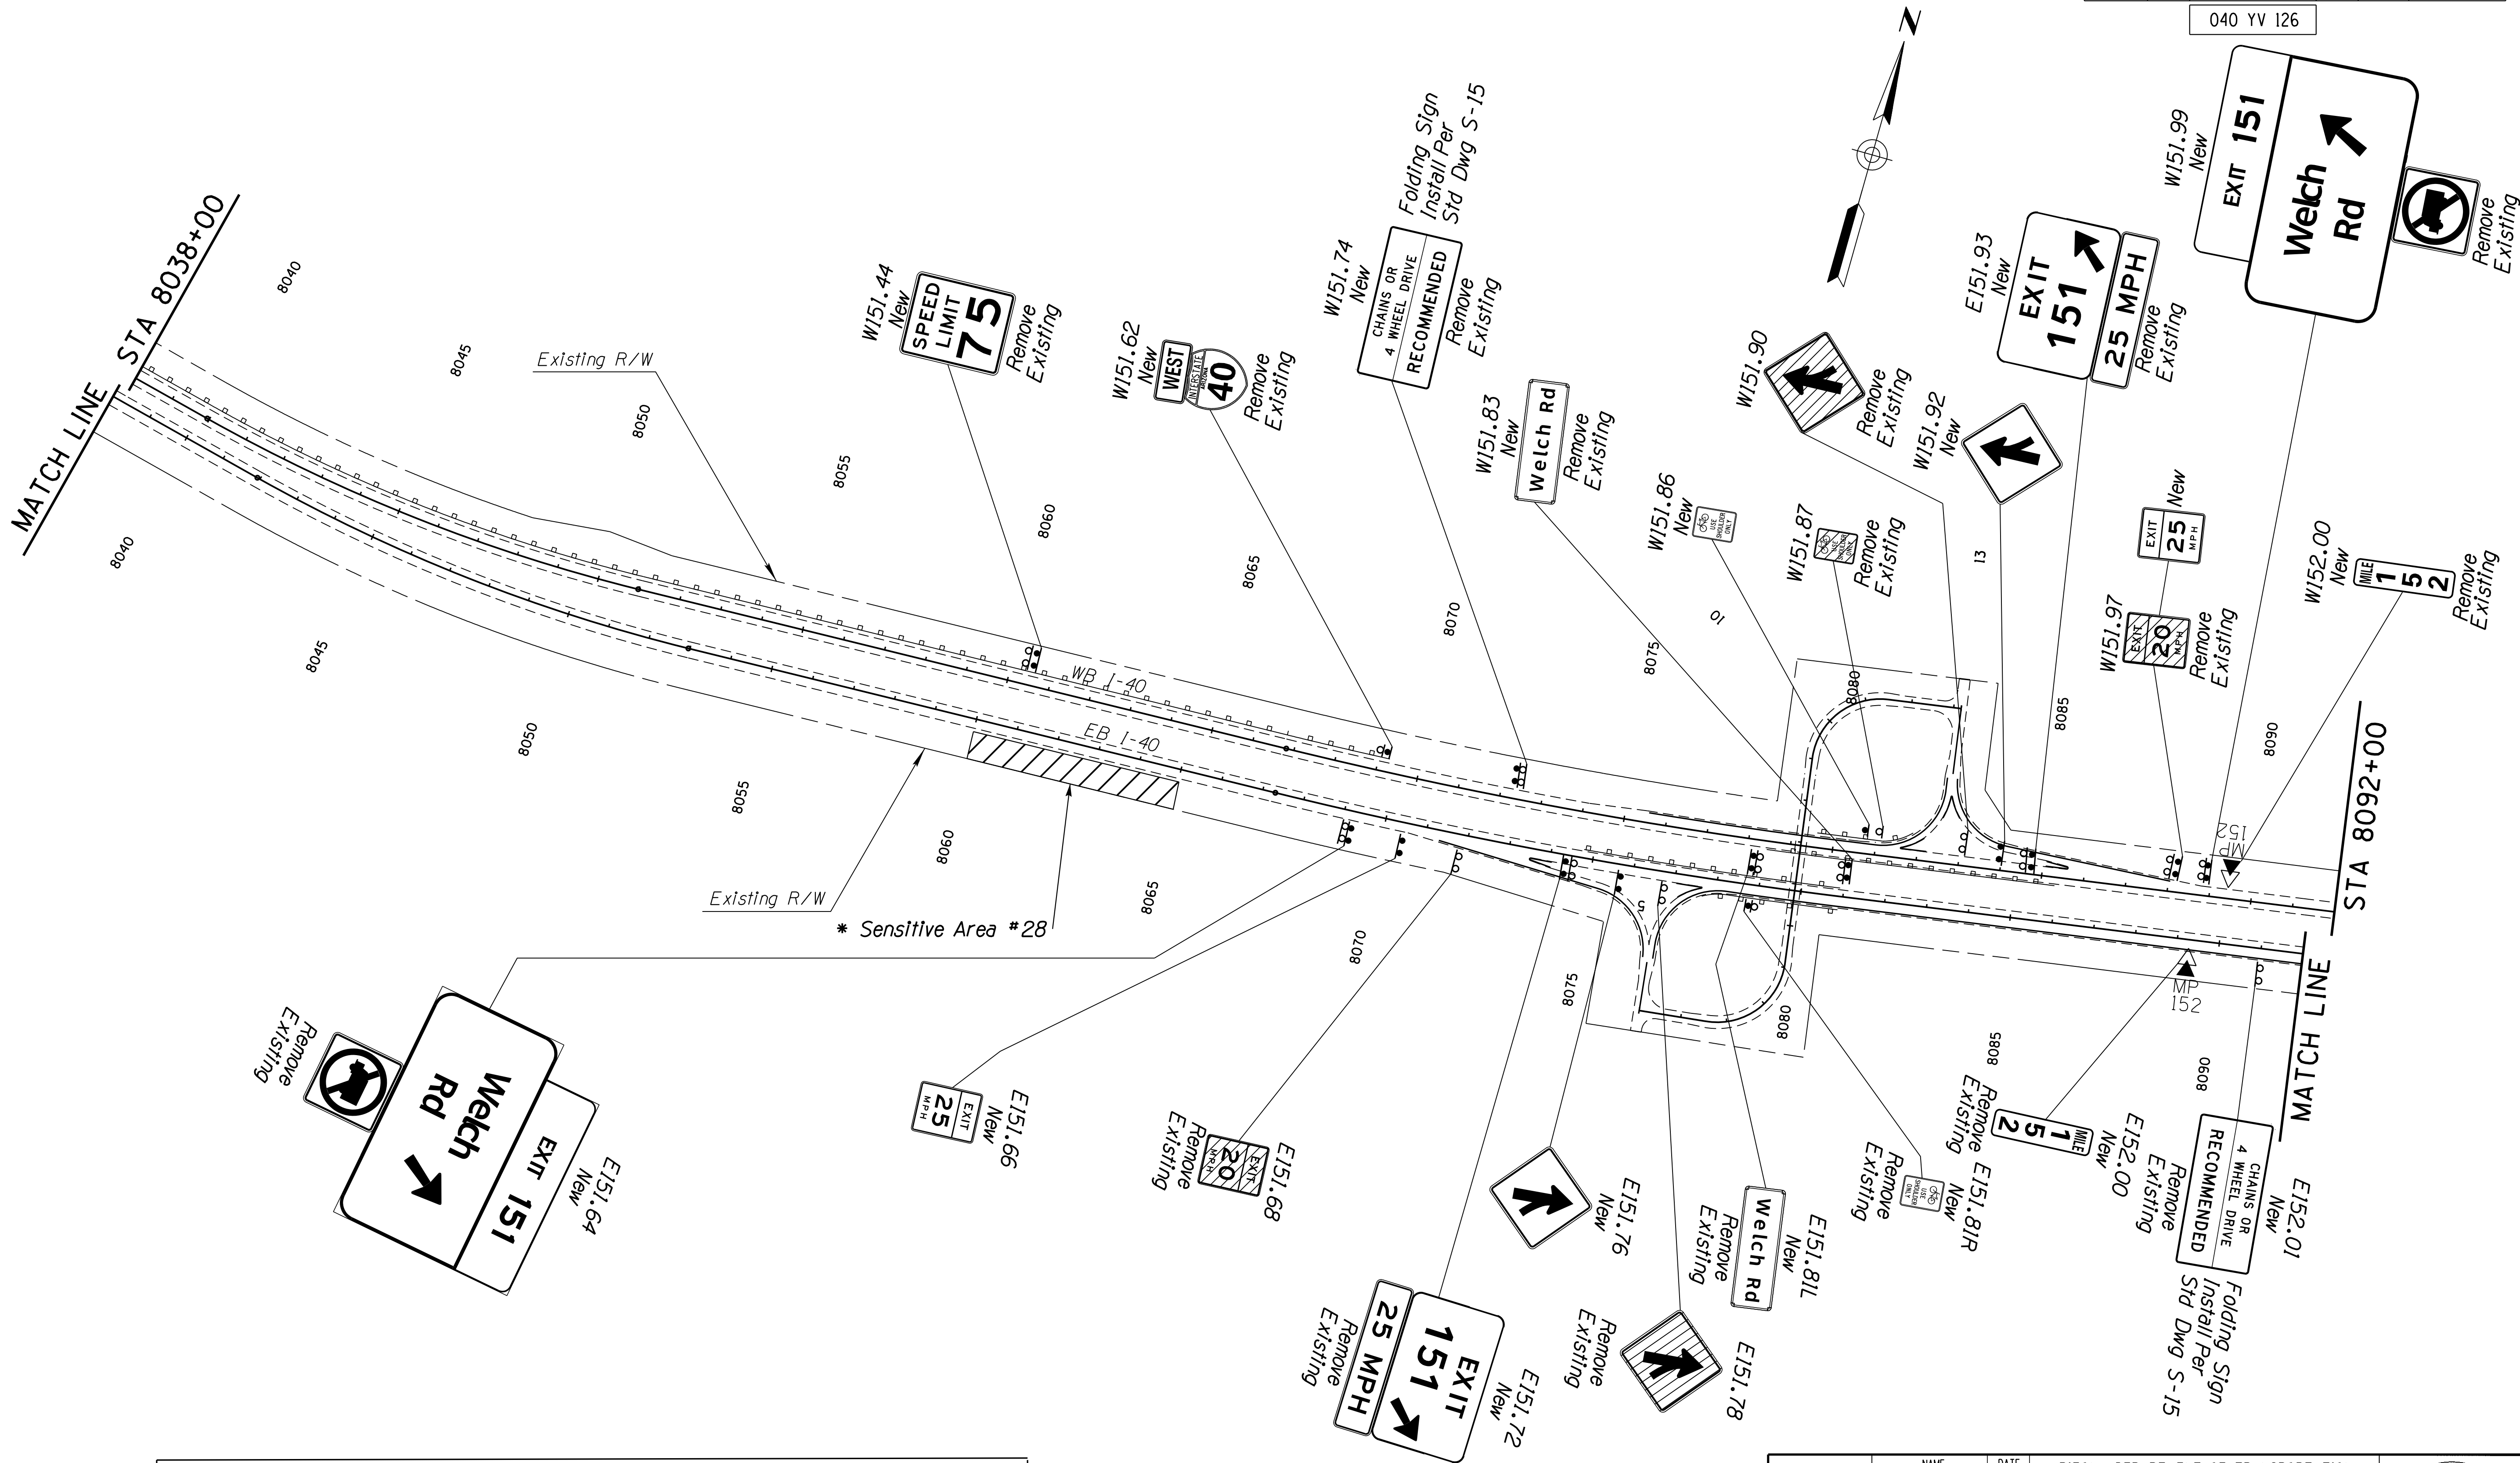


| * SENSITIVE AREA |                              |                |              |                           |
|------------------|------------------------------|----------------|--------------|---------------------------|
| Number           | Offset From Edge Of Pavement | Begin Sta. (±) | End Sta. (±) | Remarks                   |
| 28               | 12'                          | 8060+00        | 8065+00      | Along EB outside shoulder |

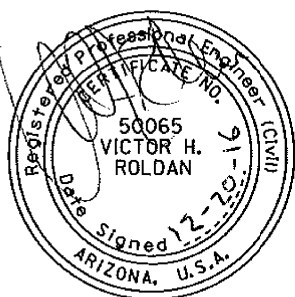
|                     |           |       |   |             |                                                                                       |
|---------------------|-----------|-------|---|-------------|---------------------------------------------------------------------------------------|
|                     | NAME      | DATE  | ARIZONA DEPARTMENT OF TRANSPORTATION<br>INFRASTRUCTURE DELIVERY AND OPERATIONS DIVISION<br>TRAFFIC DESIGN SECTION |             |  |
| DESIGN              | V. Roldan | 12-16 |   |             |                                                                                       |
| DRAWN               | O. Z.     | 12-16 |   |             |                                                                                       |
| CHECKED             |           |       |   |             |                                                                                       |
| TEAM LEADER         | S. Nodes  | 12-16 | MAINLINE SIGN LOCATIONS                                                                                           |             |                                                                                       |
|                     |           |       |   |             |                                                                                       |
|                     |           |       |   |             |                                                                                       |
| LOCATION            |           |       | I-40 CROOKTON - HISTORIC 66 (WILLIAMS)                                                                            |             | EXPIRES 09/30/2018<br>SHEET 27 OF 36                                                  |
| TRACS NO. H8703 OIC |           |       |   | 040-A(219)T | ___ OF ___                                                                            |

| F.H.W.A. REGION | STATE | PROJECT NO. | SHEET NO. | TOTAL SHEETS | RECORD DRAWING |
|-----------------|-------|-------------|-----------|--------------|----------------|
| 9               | ARIZ. | 040-A(219)T | 91        | 143          |                |

040 YV 126

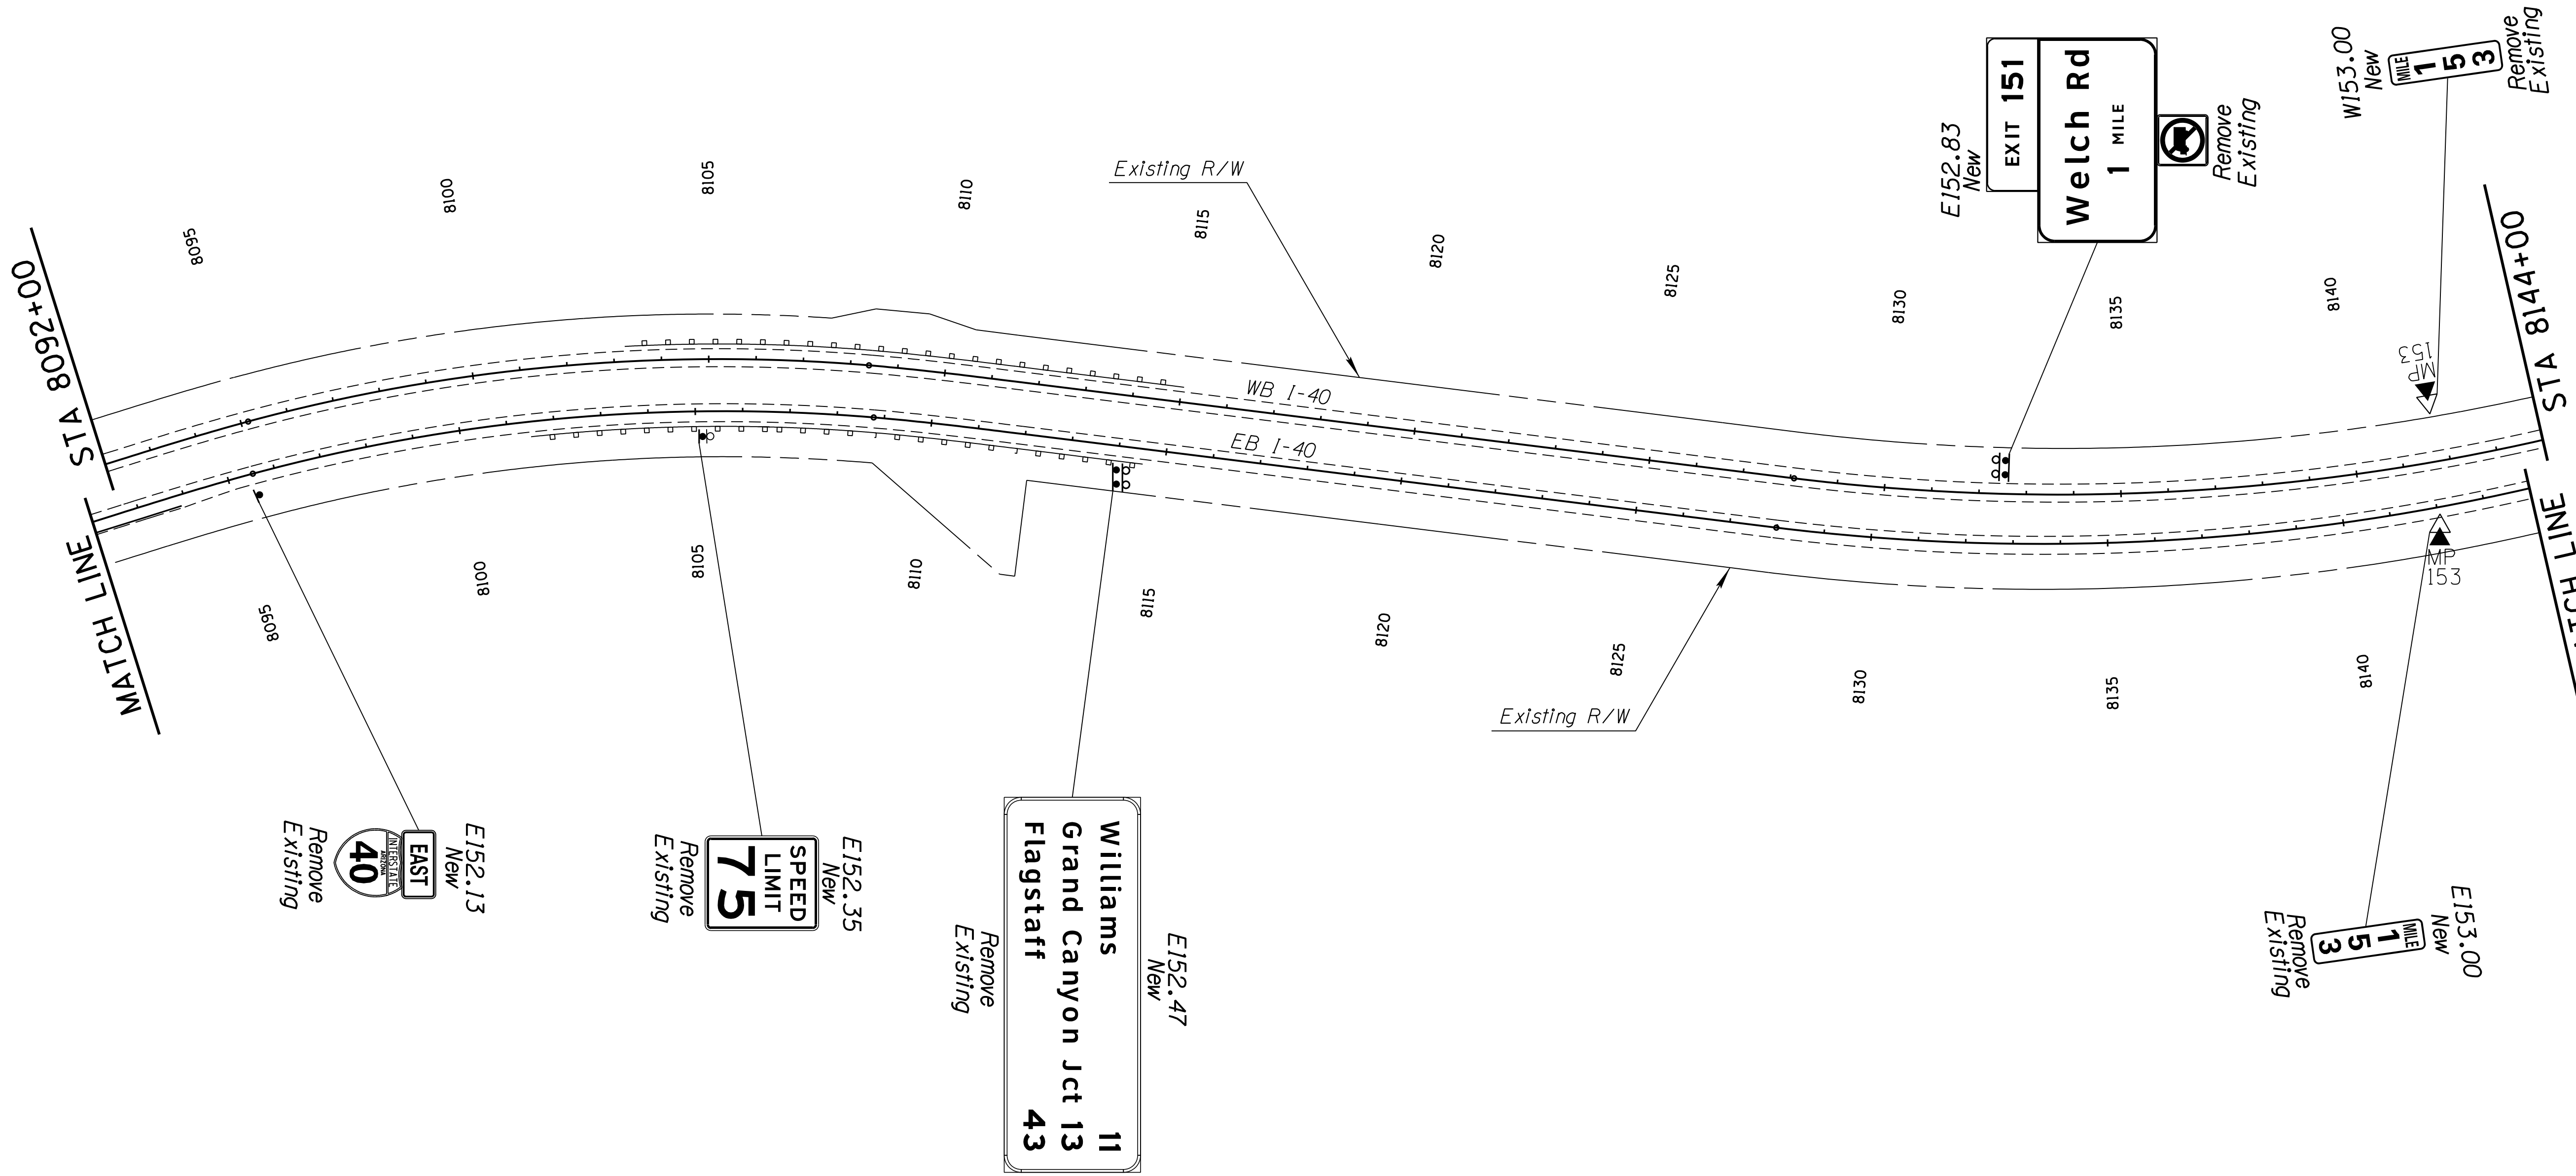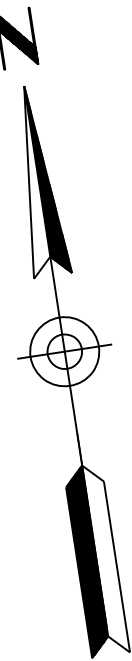



| DESIGN              | NAME      | DATE  | ARIZONA DEPARTMENT OF TRANSPORTATION<br>INFRASTRUCTURE DELIVERY AND OPERATIONS DIVISION<br>TRAFFIC DESIGN SECTION |
|---------------------|-----------|-------|---|
| DRAWN               | V. Roldan | 12-16 |   |
| CHECKED             | O. Z.     | 12-16 |   |
| TEAM LEADER         | S. Nides  | 12-16 |   |
|                     |           |       |   |
| LOCATION            |           |       | I-40 CROOKTON - HISTORIC 66 (WILLIAMS)                                                                            |
| TRACS NO. H8703 OIC |           |       |   |
|                     |           |       | 040-A(219)T   |
|                     |           |       | OF   |

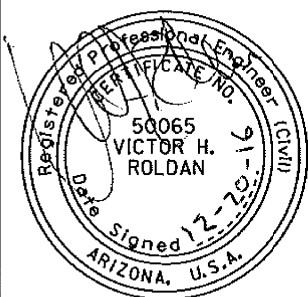

EXPIRES 09/30/2018  
SHEET 28 OF 36

| F.H.W.A.<br>REGION | STATE | PROJECT NO. | SHEET<br>NO. | TOTAL<br>SHEETS | RECORD DRAWING |
|--------------------|-------|-------------|--------------|-----------------|----------------|
| 9                  | ARIZ. | 040-A(219)T | 92           | 143             |                |

040 YV 126

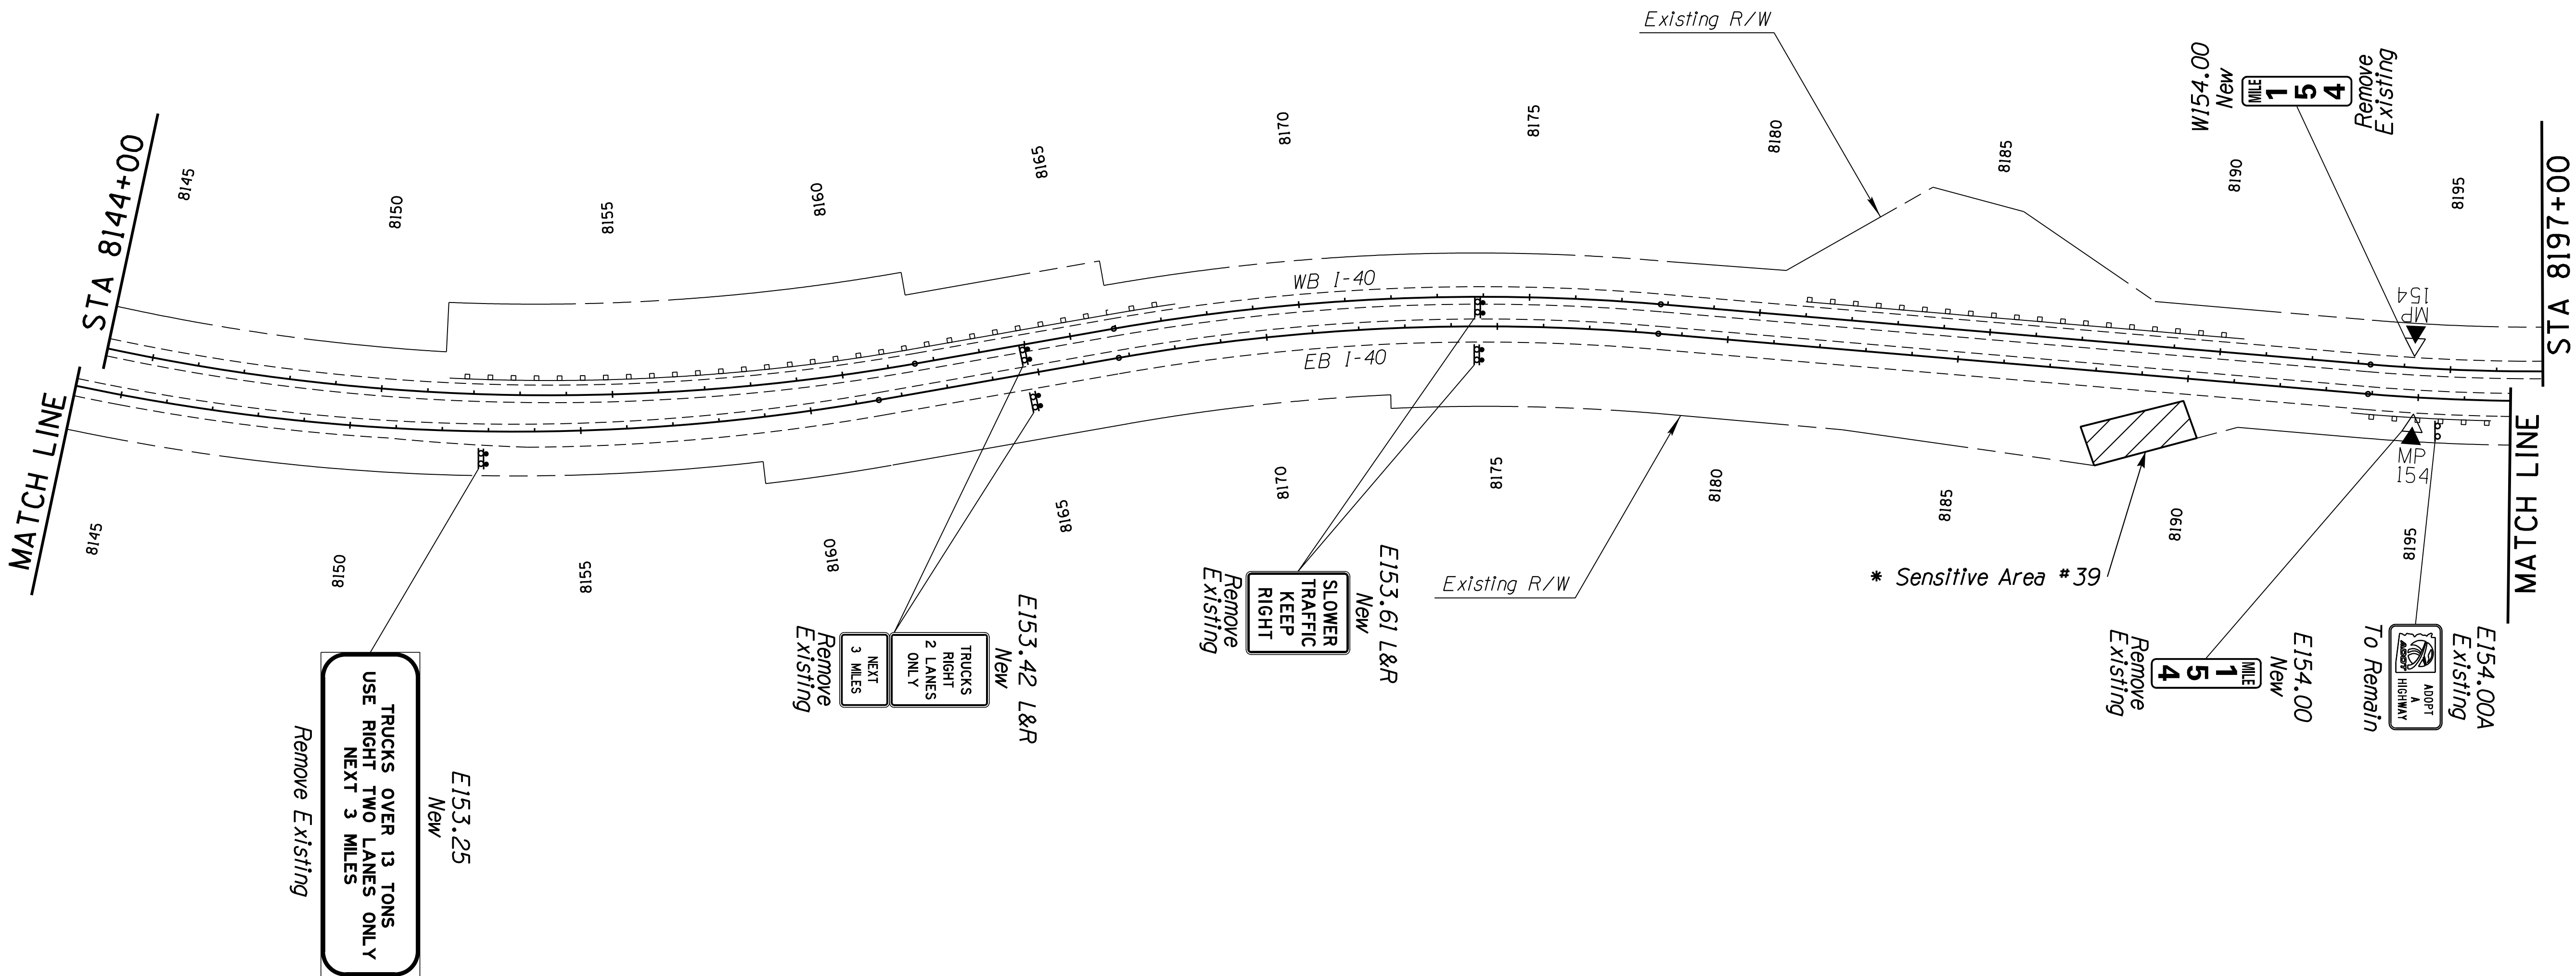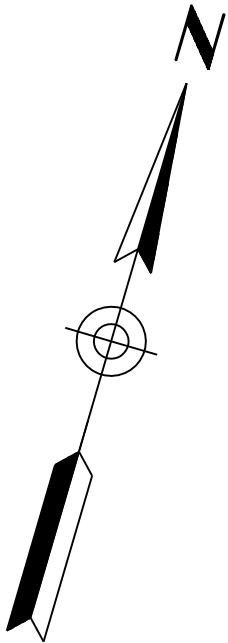

| * SENSITIVE AREA |                                 |                   |                 |                           |
|------------------|---------------------------------|-------------------|-----------------|---------------------------|
| Number           | Offset From<br>Edge Of Pavement | Begin<br>Sta. (±) | End<br>Sta. (±) | Remarks                   |
| 39               | 12'                             | 8188+00           | 8191+00         | Along EB outside shoulder |

|                     |           |       | ARIZONA DEPARTMENT OF TRANSPORTATION<br>INFRASTRUCTURE DELIVERY AND OPERATIONS DIVISION<br>TRAFFIC DESIGN SECTION |
|---------------------|-----------|-------|---|
| DESIGN              | V. Roldan | 12-16 |   |
| DRAWN               | O. Z.     | 12-16 |   |
| CHECKED             |           |       |   |
| TEAM LEADER         | S. Nodes  | 12-16 | MAINLINE SIGN LOCATIONS                                                                                           |
|                     |           |       |   |
| LOCATION            |           |       | I-40 CROOKTON - HISTORIC 66 (WILLIAMS)                                                                            |
| TRACS NO. H8703 OIC |           |       | 040-A(219)T   |



Professional Engineer  
Victor H. Roldan  
20065  
Arizona, U.S.A.

12-16-16


EXPIRES 09/30/2018  
SHEET 29 OF 36  
OF

| F.H.W.A. REGION | STATE | PROJECT NO. | SHEET NO. | TOTAL SHEETS | RECORD DRAWING |
|-----------------|-------|-------------|-----------|--------------|----------------|
| 9               | ARIZ. | 040-A(219)T | 93        | 143          |                |

040 YV 126

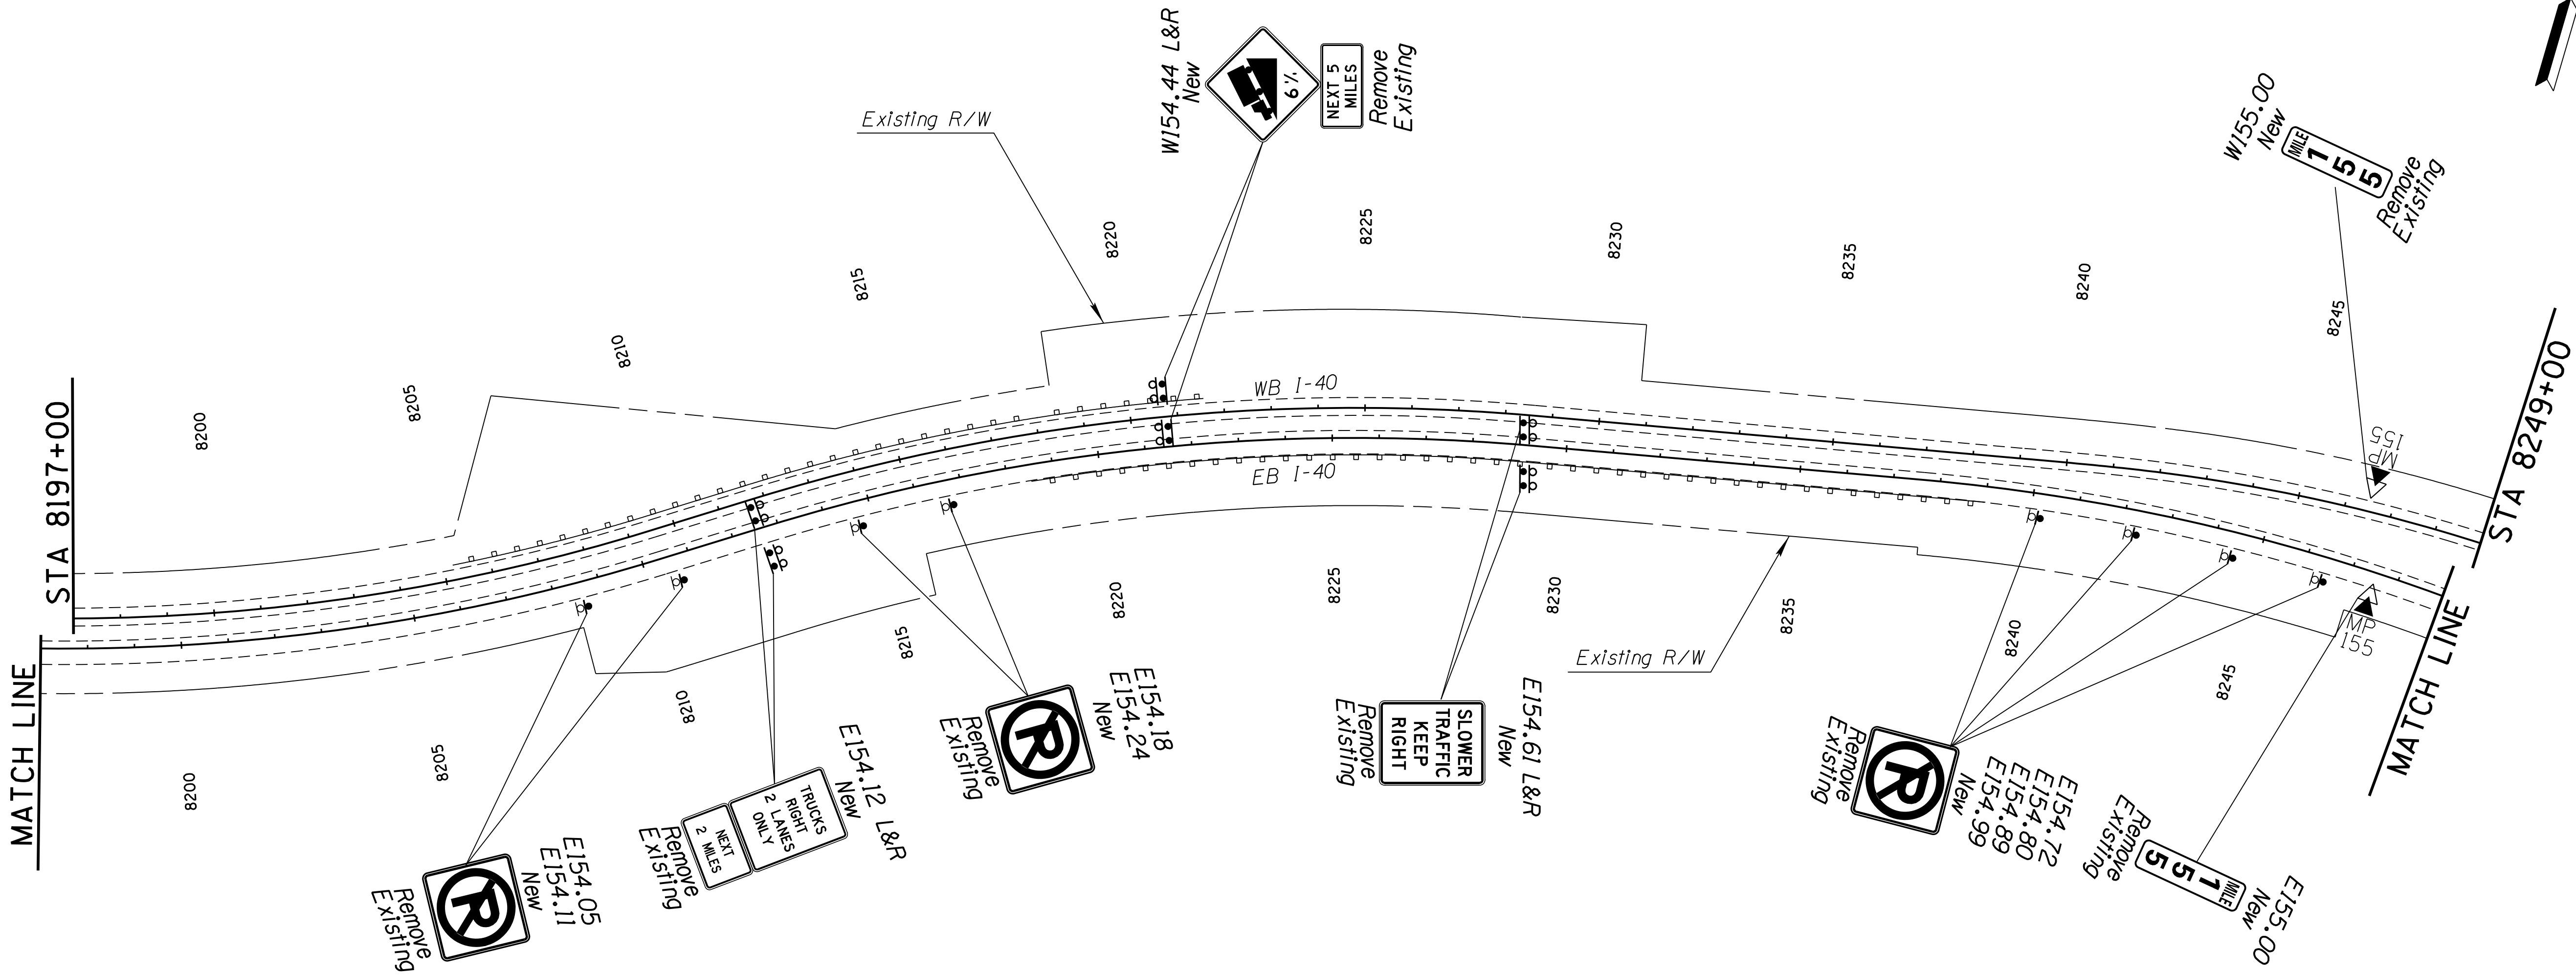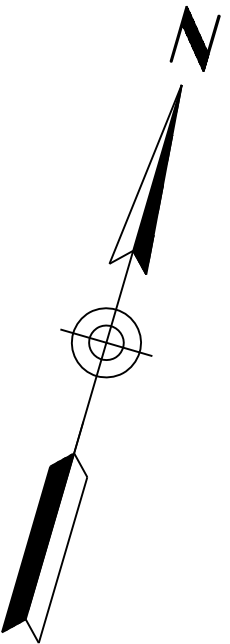



| DESIGN              | NAME      | DATE  | ARIZONA DEPARTMENT OF TRANSPORTATION<br>INFRASTRUCTURE DELIVERY AND OPERATIONS DIVISION<br>TRAFFIC DESIGN SECTION |
|---------------------|-----------|-------|---|
| DRAWN               | V. Roldan | 12-16 |   |
| CHECKED             | O. Z.     | 12-16 |   |
| TEAM LEADER         | S. Nides  | 12-16 |   |
| LOCATION            |           |       | MAINLINE SIGN LOCATIONS<br>STA 8197+00 TO 8249+00                                                                 |
| TRACS NO. H8703 OIC |           |       | 040-A(219)T   |

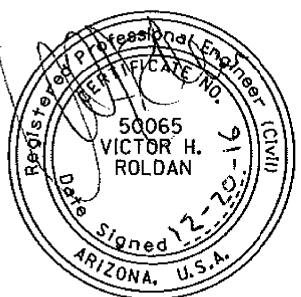


EXPIRES 09/30/2018  
SHEET 30 OF 36

| F.H.W.A. REGION | STATE | PROJECT NO. | SHEET NO. | TOTAL SHEETS | RECORD DRAWING |
|-----------------|-------|-------------|-----------|--------------|----------------|
| 9               | ARIZ. | 040-A(219)T | 94        | 143          |                |

040 YV 126

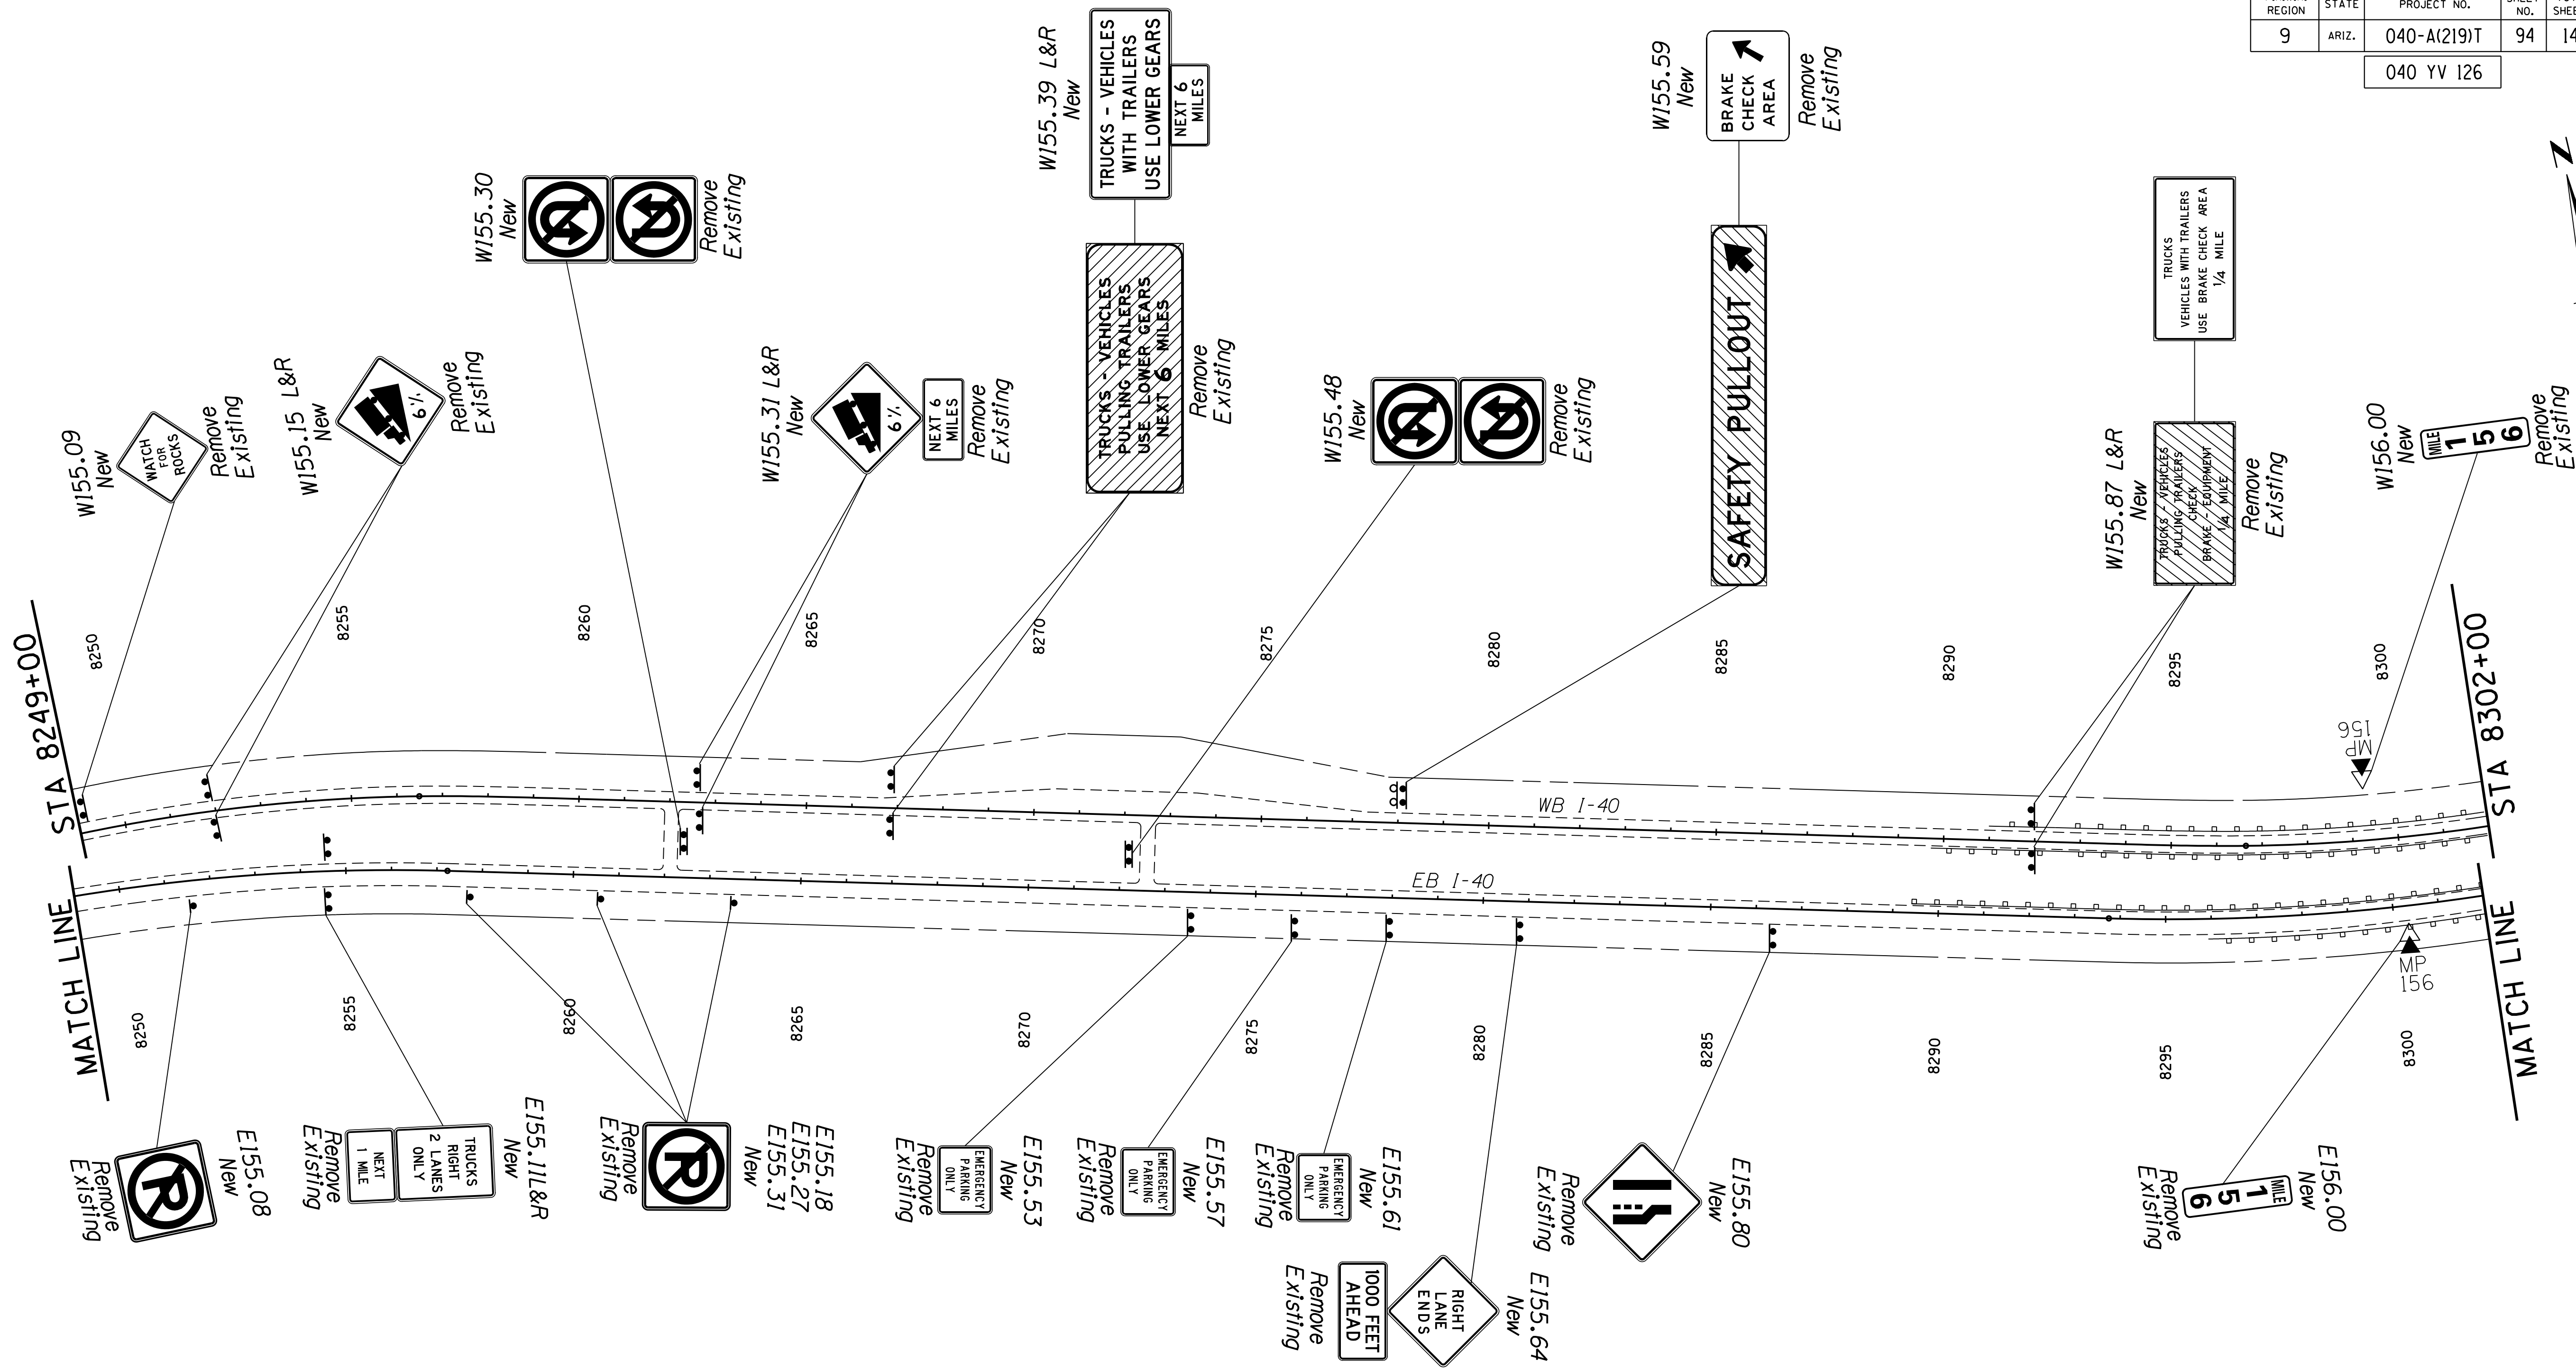
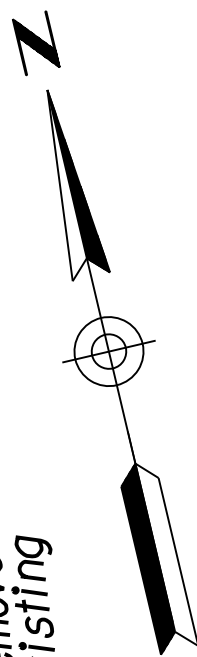


| DESIGN                                 | NAME      | DATE  | ARIZONA DEPARTMENT OF TRANSPORTATION<br>INFRASTRUCTURE DELIVERY AND OPERATIONS DIVISION<br>TRAFFIC DESIGN SECTION |
|----------------------------------------|-----------|-------|---|
| DRAWN                                  | V. Roldan | 12-16 |   |
| CHECKED                                | O. Z.     | 12-16 |   |
| TEAM LEADER                            | S. Nides  | 12-16 |   |
| LOCATION                               |           |       | MAINLINE SIGN LOCATIONS                                                                                           |
| I-40 CROOKTON - HISTORIC 66 (WILLIAMS) |           |       |   |
| TRACS NO. H8703 OIC                    |           |       | 040-A(219)T   |
| SHEET 31 OF 36                         |           |       | OF   |

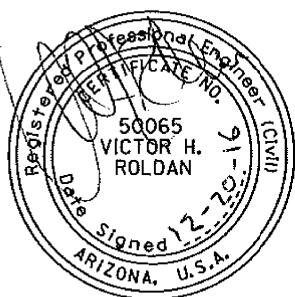


| F.H.W.A. REGION | STATE | PROJECT NO. | SHEET NO. | TOTAL SHEETS | RECORD DRAWING |
|-----------------|-------|-------------|-----------|--------------|----------------|
| 9               | ARIZ. | 040-A(219)T | 95        | 143          |                |

040 YV 126

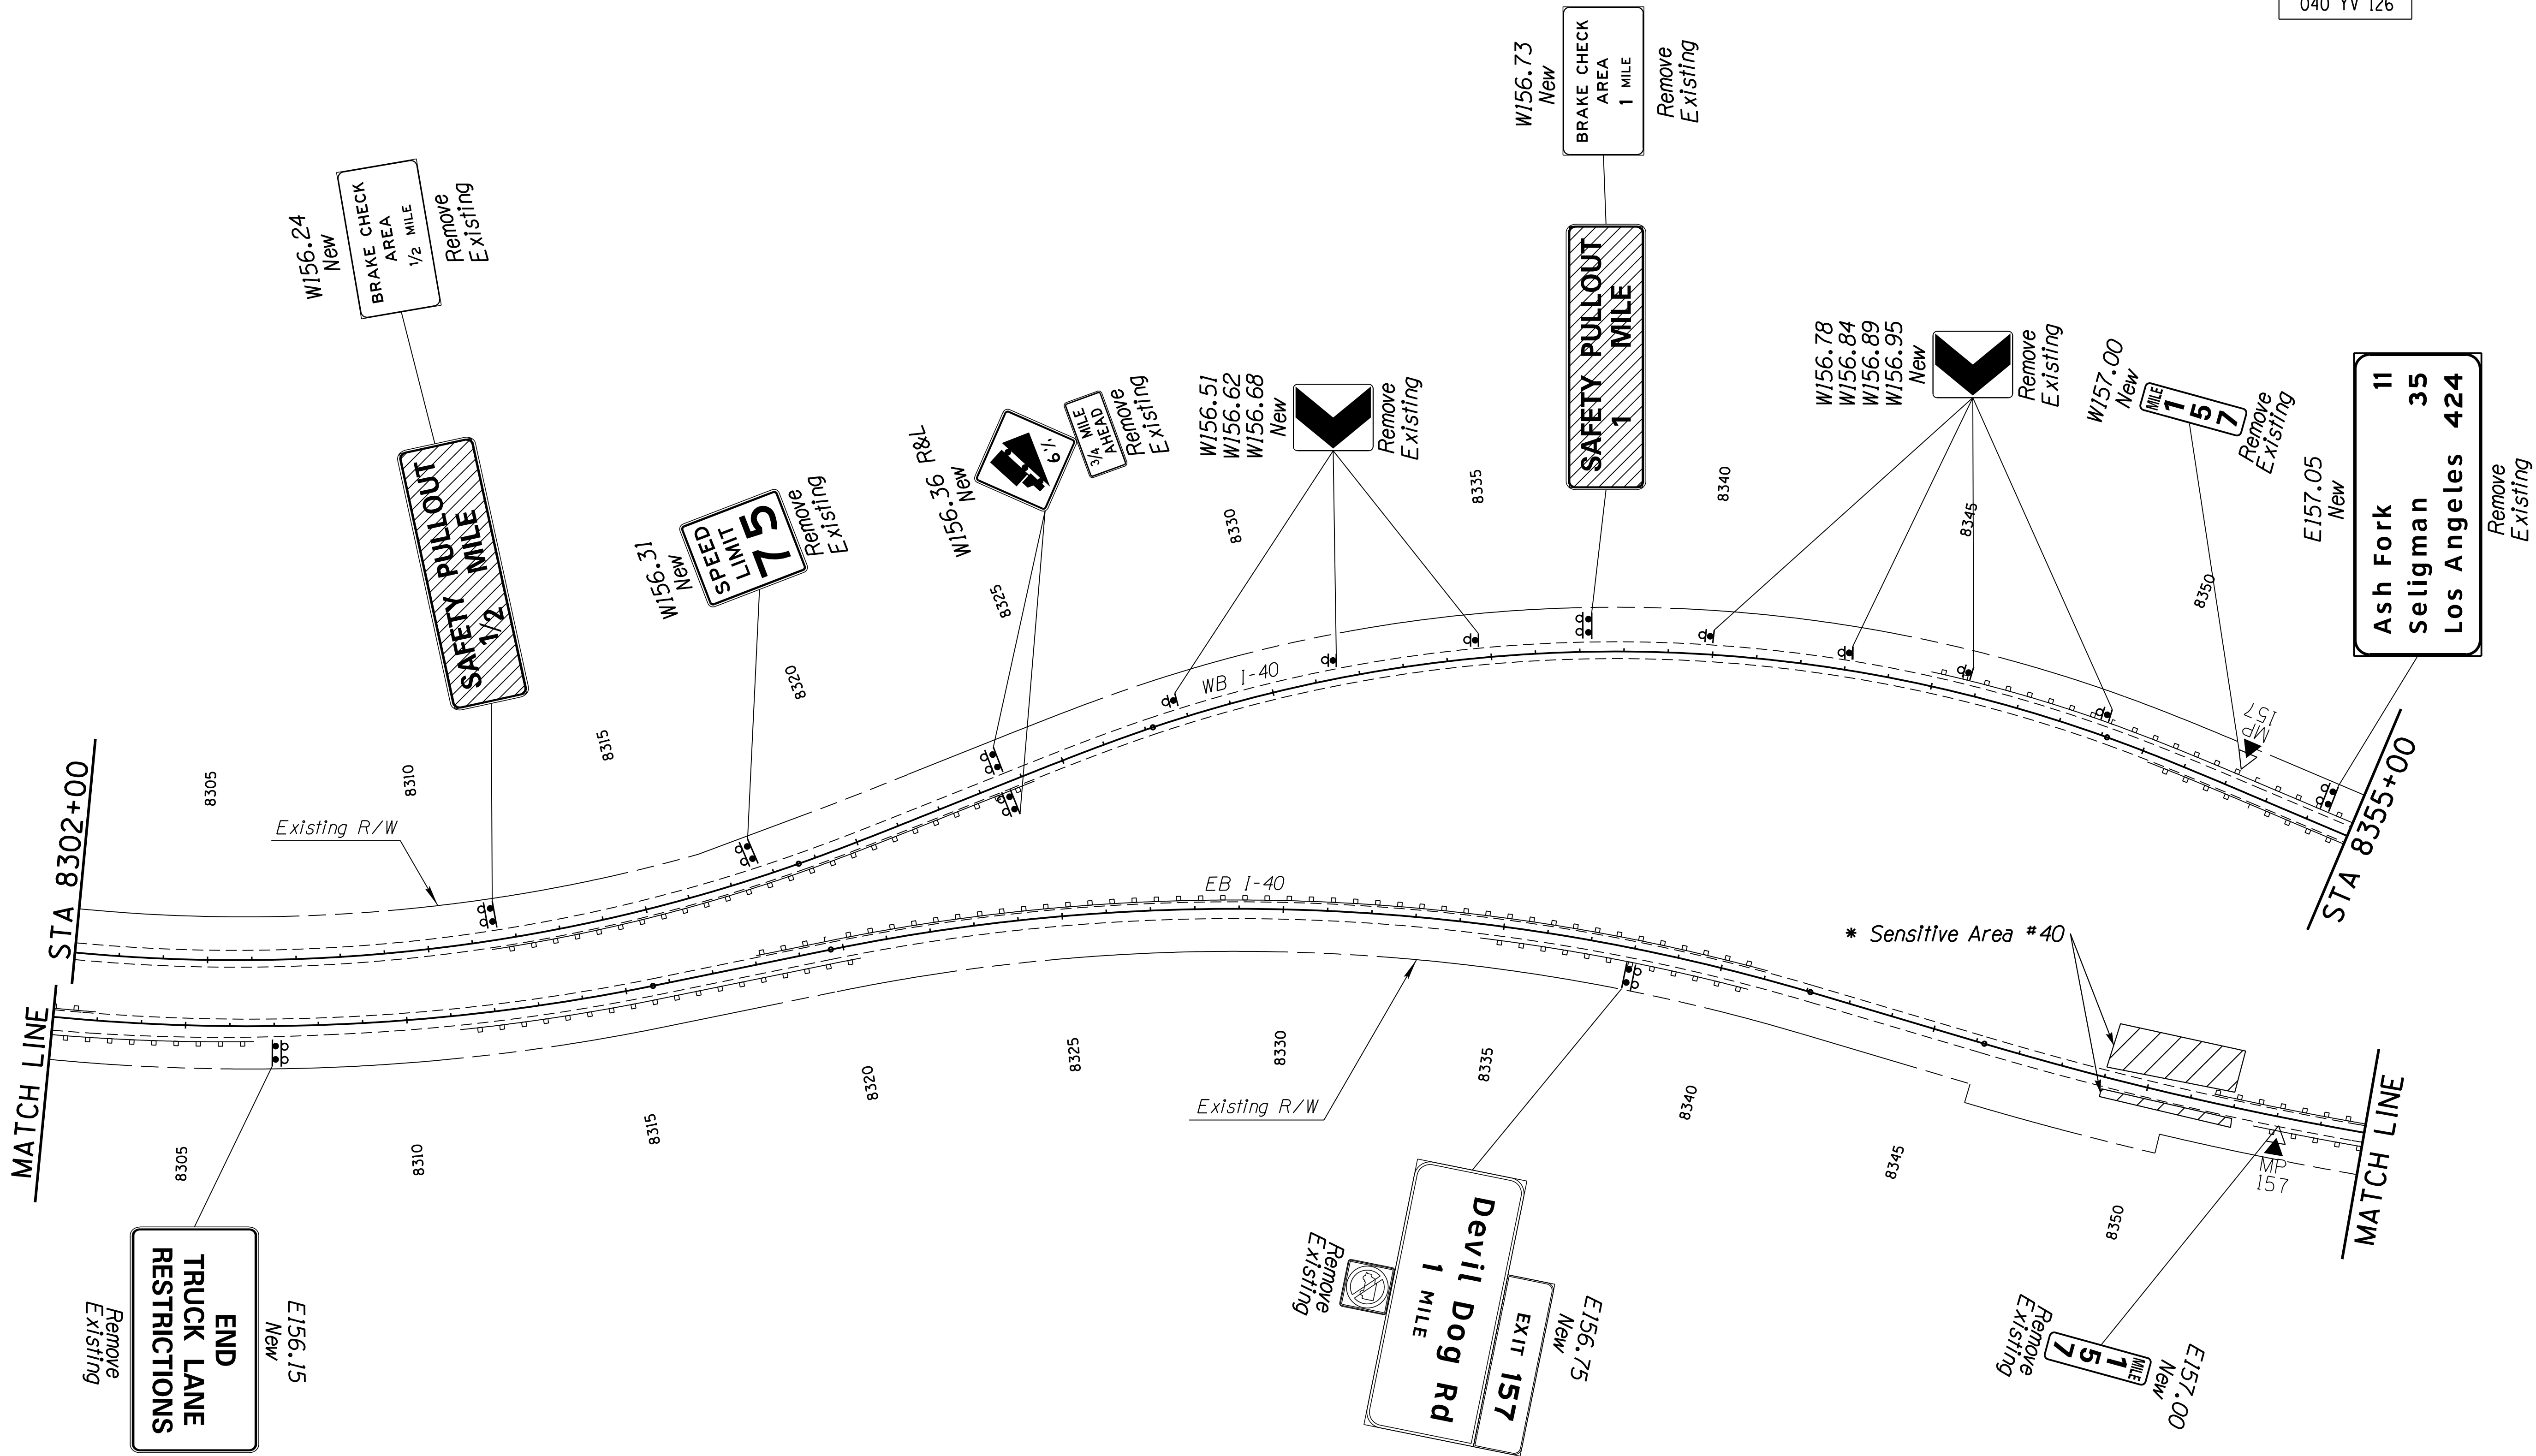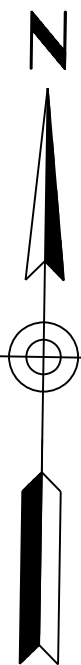

| * SENSITIVE AREA |                              |                |              |                                |
|------------------|------------------------------|----------------|--------------|--------------------------------|
| Number           | Offset From Edge Of Pavement | Begin Sta. (±) | End Sta. (±) | Remarks                        |
| 40               | 12'                          | 8349+00        | 8352+00      | Along both sides of EB roadway |

|                                        |           |       |   |
|----------------------------------------|-----------|-------|---|
|                                        | NAME      | DATE  | ARIZONA DEPARTMENT OF TRANSPORTATION<br>INFRASTRUCTURE DELIVERY AND OPERATIONS DIVISION<br>TRAFFIC DESIGN SECTION |
| DESIGN                                 | V. Roldan | 12-16 |   |
| DRAWN                                  | O. Z.     | 12-16 |   |
| CHECKED                                |           |       |   |
| TEAM LEADER                            | S. Nodes  | 12-16 |   |
|                                        |           |       | MAINLINE SIGN LOCATIONS                                                                                           |
|                                        |           |       |   |
| LOCATION                               |           |       |   |
| I-40 CROOKTON - HISTORIC 66 (WILLIAMS) |           |       |   |
| TRACS NO. H8703 OIC                    |           |       | 040-A(219)T   |


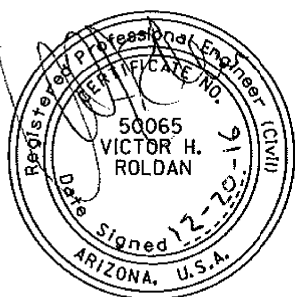


EXPIRES 09/30/2018  
SHEET 32 OF 36

OF

| F.H.W.A. REGION | STATE | PROJECT NO. | SHEET NO. | TOTAL SHEETS | RECORD DRAWING |
|-----------------|-------|-------------|-----------|--------------|----------------|
| 9               | ARIZ. | 040-A(219)T | 96        | 143          |                |

040 YV 126

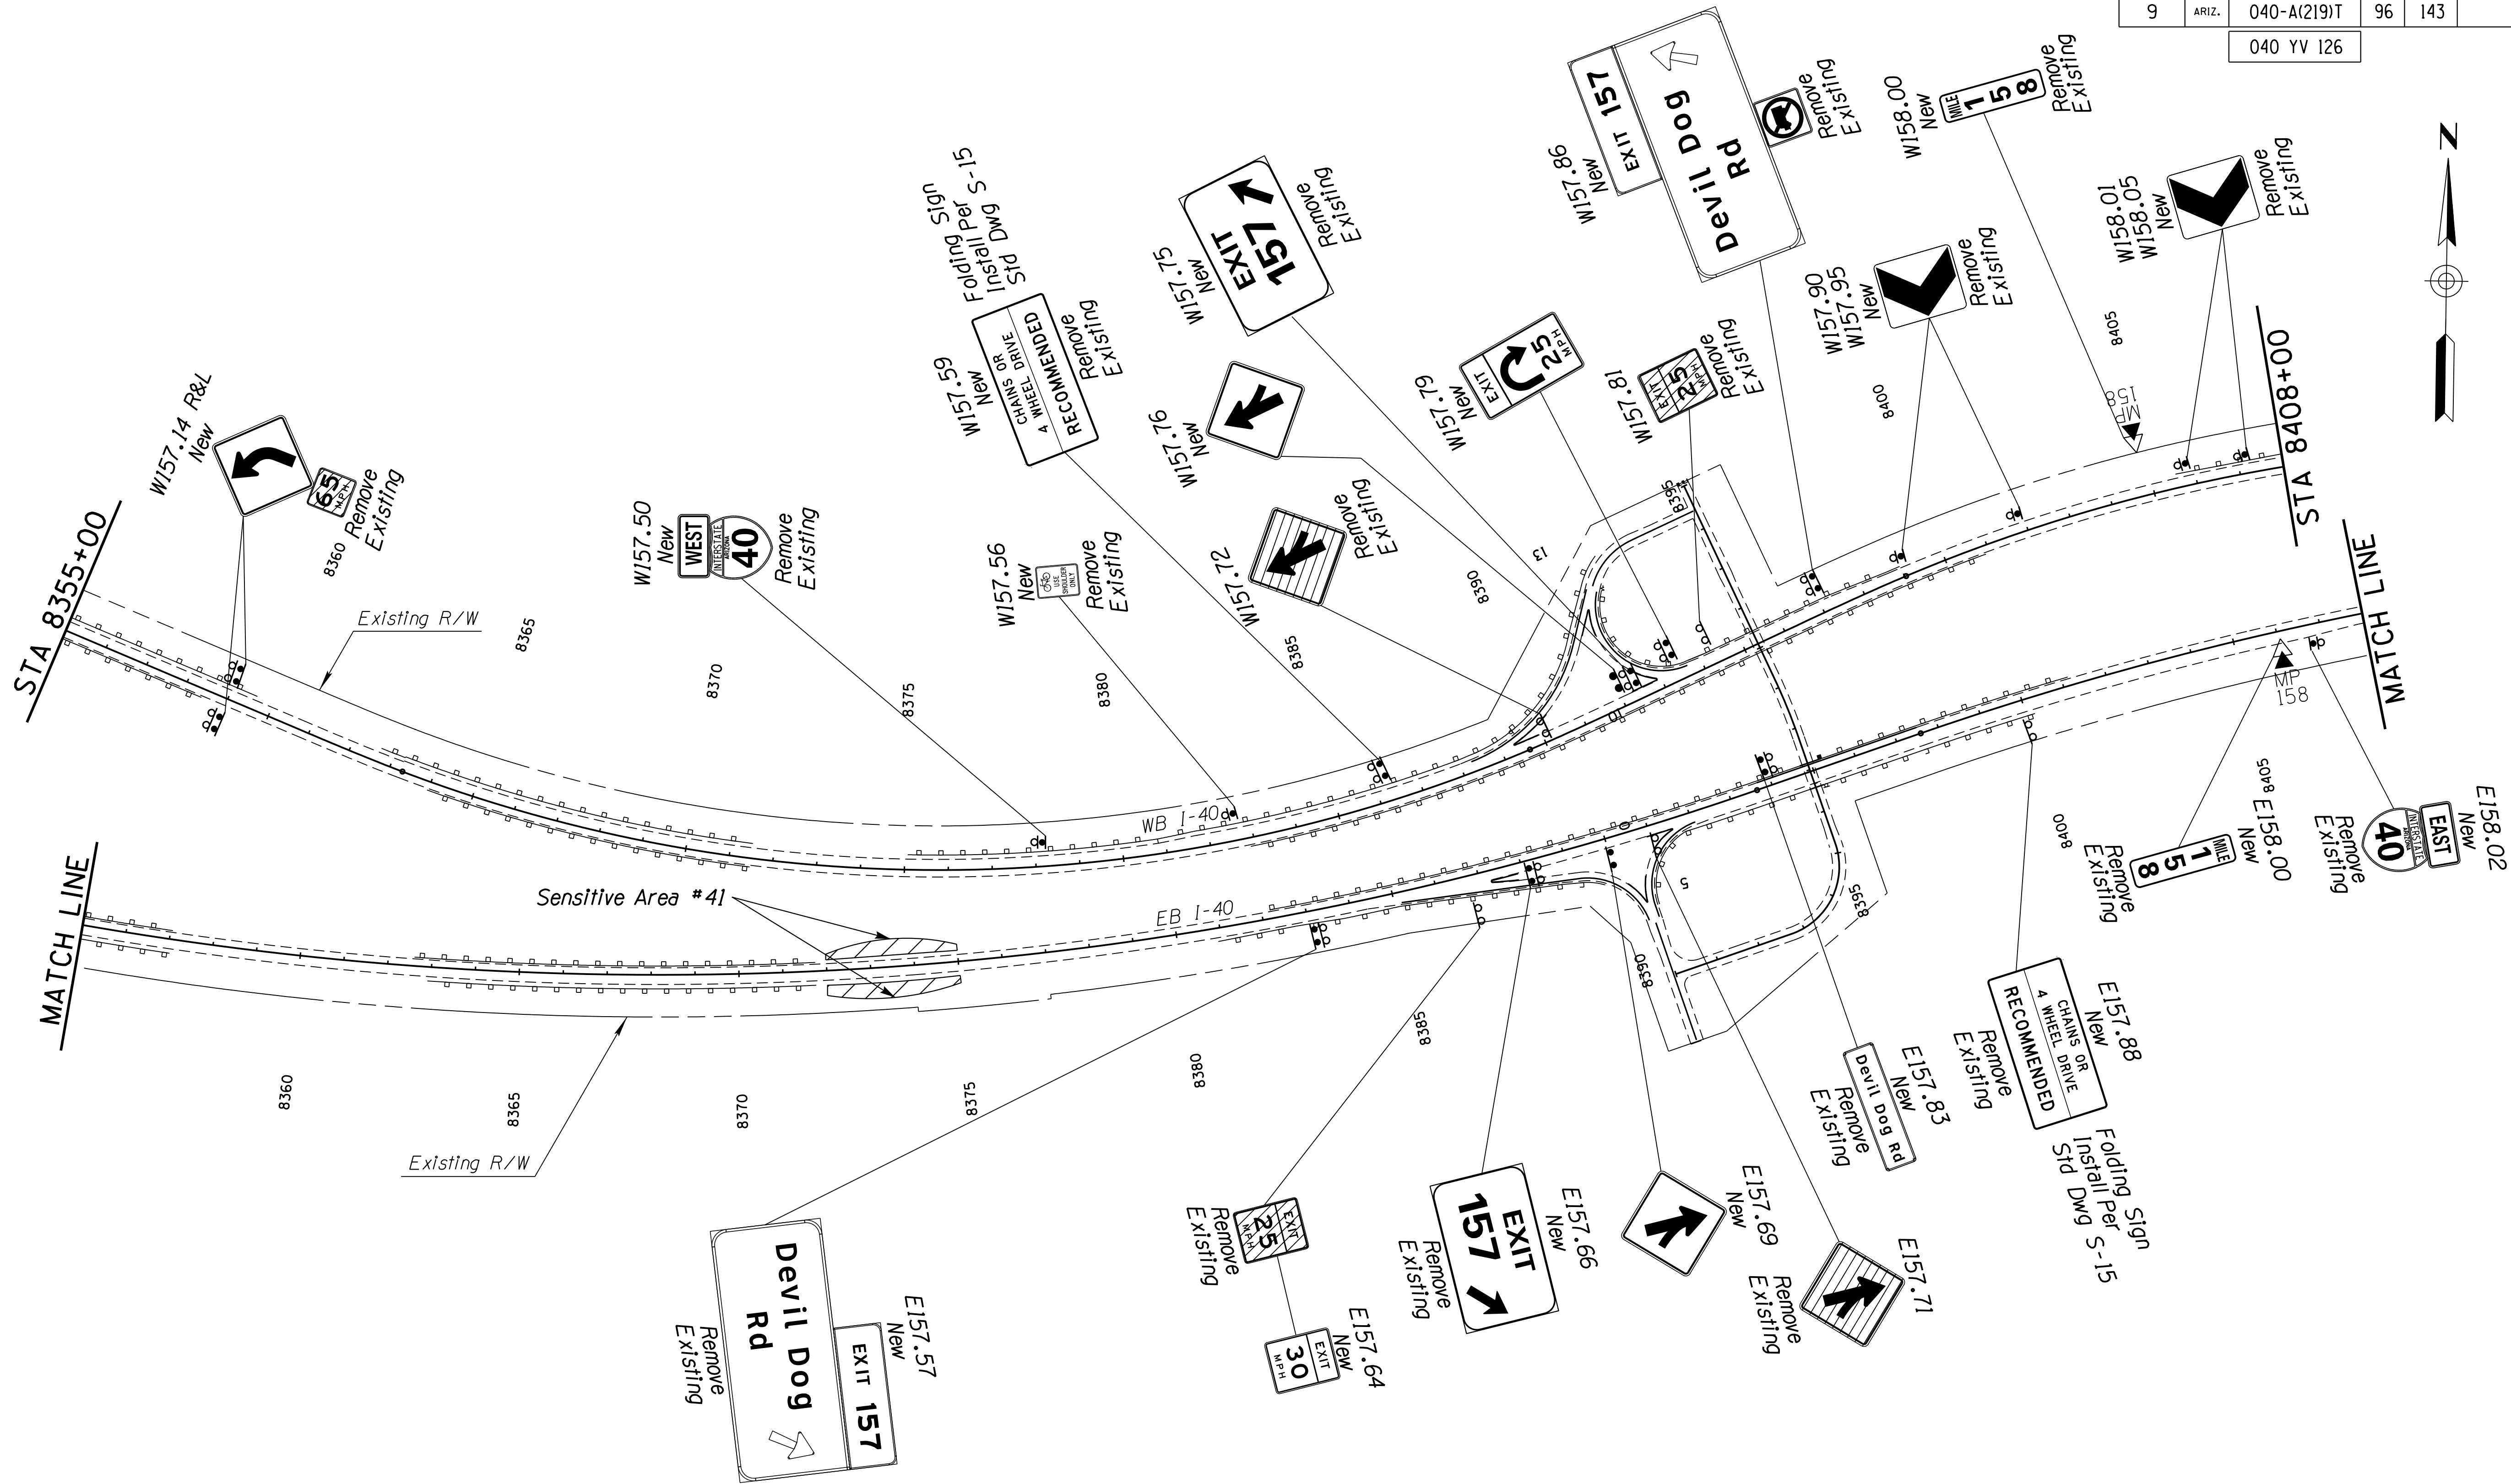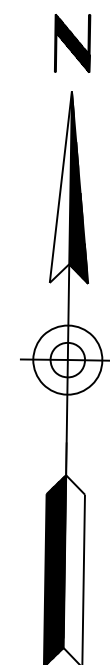

| * SENSITIVE AREA |                              |                |              |                                |
|------------------|------------------------------|----------------|--------------|--------------------------------|
| Number           | Offset From Edge Of Pavement | Begin Sta. (±) | End Sta. (±) | Remarks                        |
| 41               | 12'                          | 8372+00        | 8375+00      | Along both sides of EB roadway |



| DESIGN              | NAME      | DATE  | ARIZONA DEPARTMENT OF TRANSPORTATION<br>INFRASTRUCTURE DELIVERY AND OPERATIONS DIVISION<br>TRAFFIC DESIGN SECTION |  |
|---------------------|-----------|-------|---|--|
| DRAWN               | V. Roldan | 12-16 |   |  |
| CHECKED             | O. Z.     | 12-16 |   |  |
| TEAM LEADER         | S. Nides  | 12-16 |   |  |
| LOCATION            |           |       | I-40 CROOKTON - HISTORIC 66 (WILLIAMS)                                                                            |  |
| TRACS NO. H8703 OIC |           |       | 040-A(219)T   |  |

EXP. 09/30/2018  
SHEET 33 OF 36


OF

| F.H.W.A. REGION | STATE | PROJECT NO. | SHEET NO. | TOTAL SHEETS | RECORD DRAWING |
|-----------------|-------|-------------|-----------|--------------|----------------|
| 9               | ARIZ. | 040-A(219)T | 97        | 143          |                |


040 YV 126

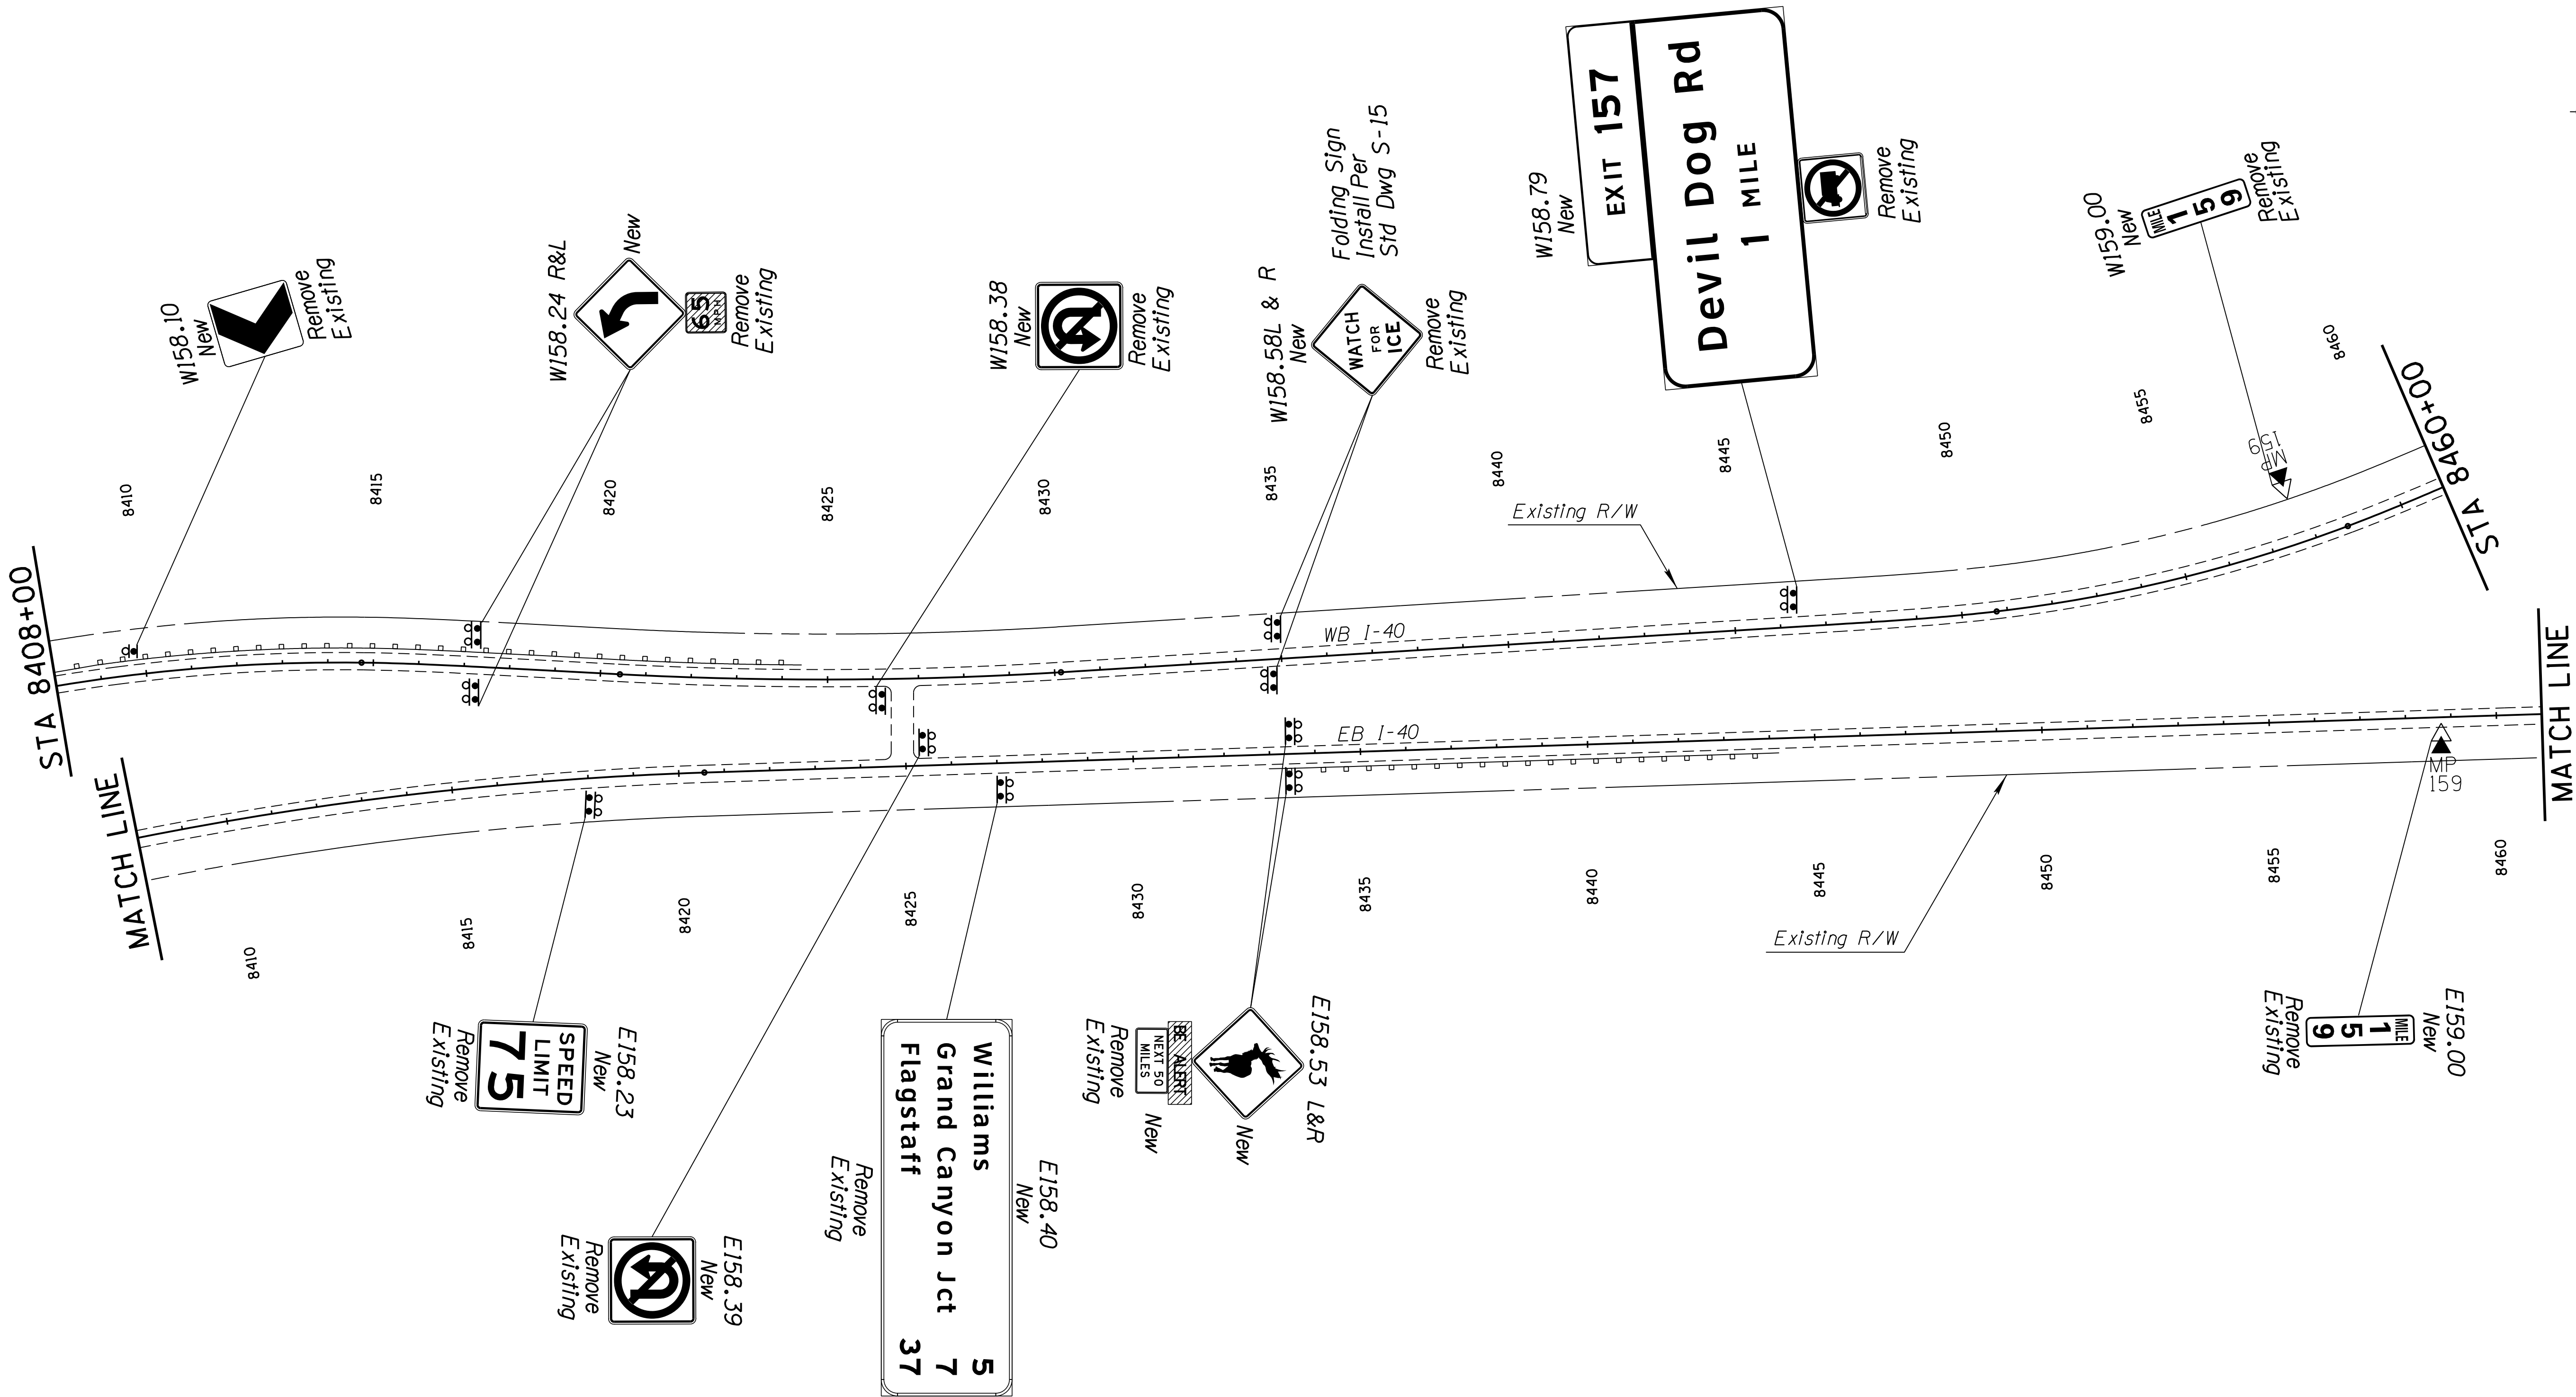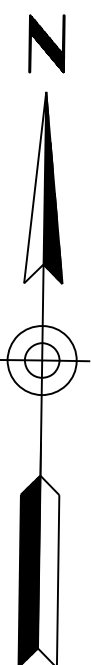


| DESIGN              | NAME      | DATE  | ARIZONA DEPARTMENT OF TRANSPORTATION<br>INFRASTRUCTURE DELIVERY AND OPERATIONS DIVISION<br>TRAFFIC DESIGN SECTION |
|---------------------|-----------|-------|---|
| DRAWN               | V. Roldan | 12-16 |   |
| CHECKED             | O. Z.     | 12-16 |   |
| TEAM LEADER         | S. Nides  | 12-16 |   |
| LOCATION            |           |       | MAINLINE SIGN LOCATIONS<br>STA 8408+00 TO 8460+00                                                                 |
| TRACS NO. H8703 OIC |           |       | 040-A(219)T   |

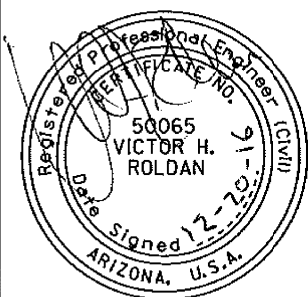

EXPIRES 09/30/2018  
SHEET 34 OF 36


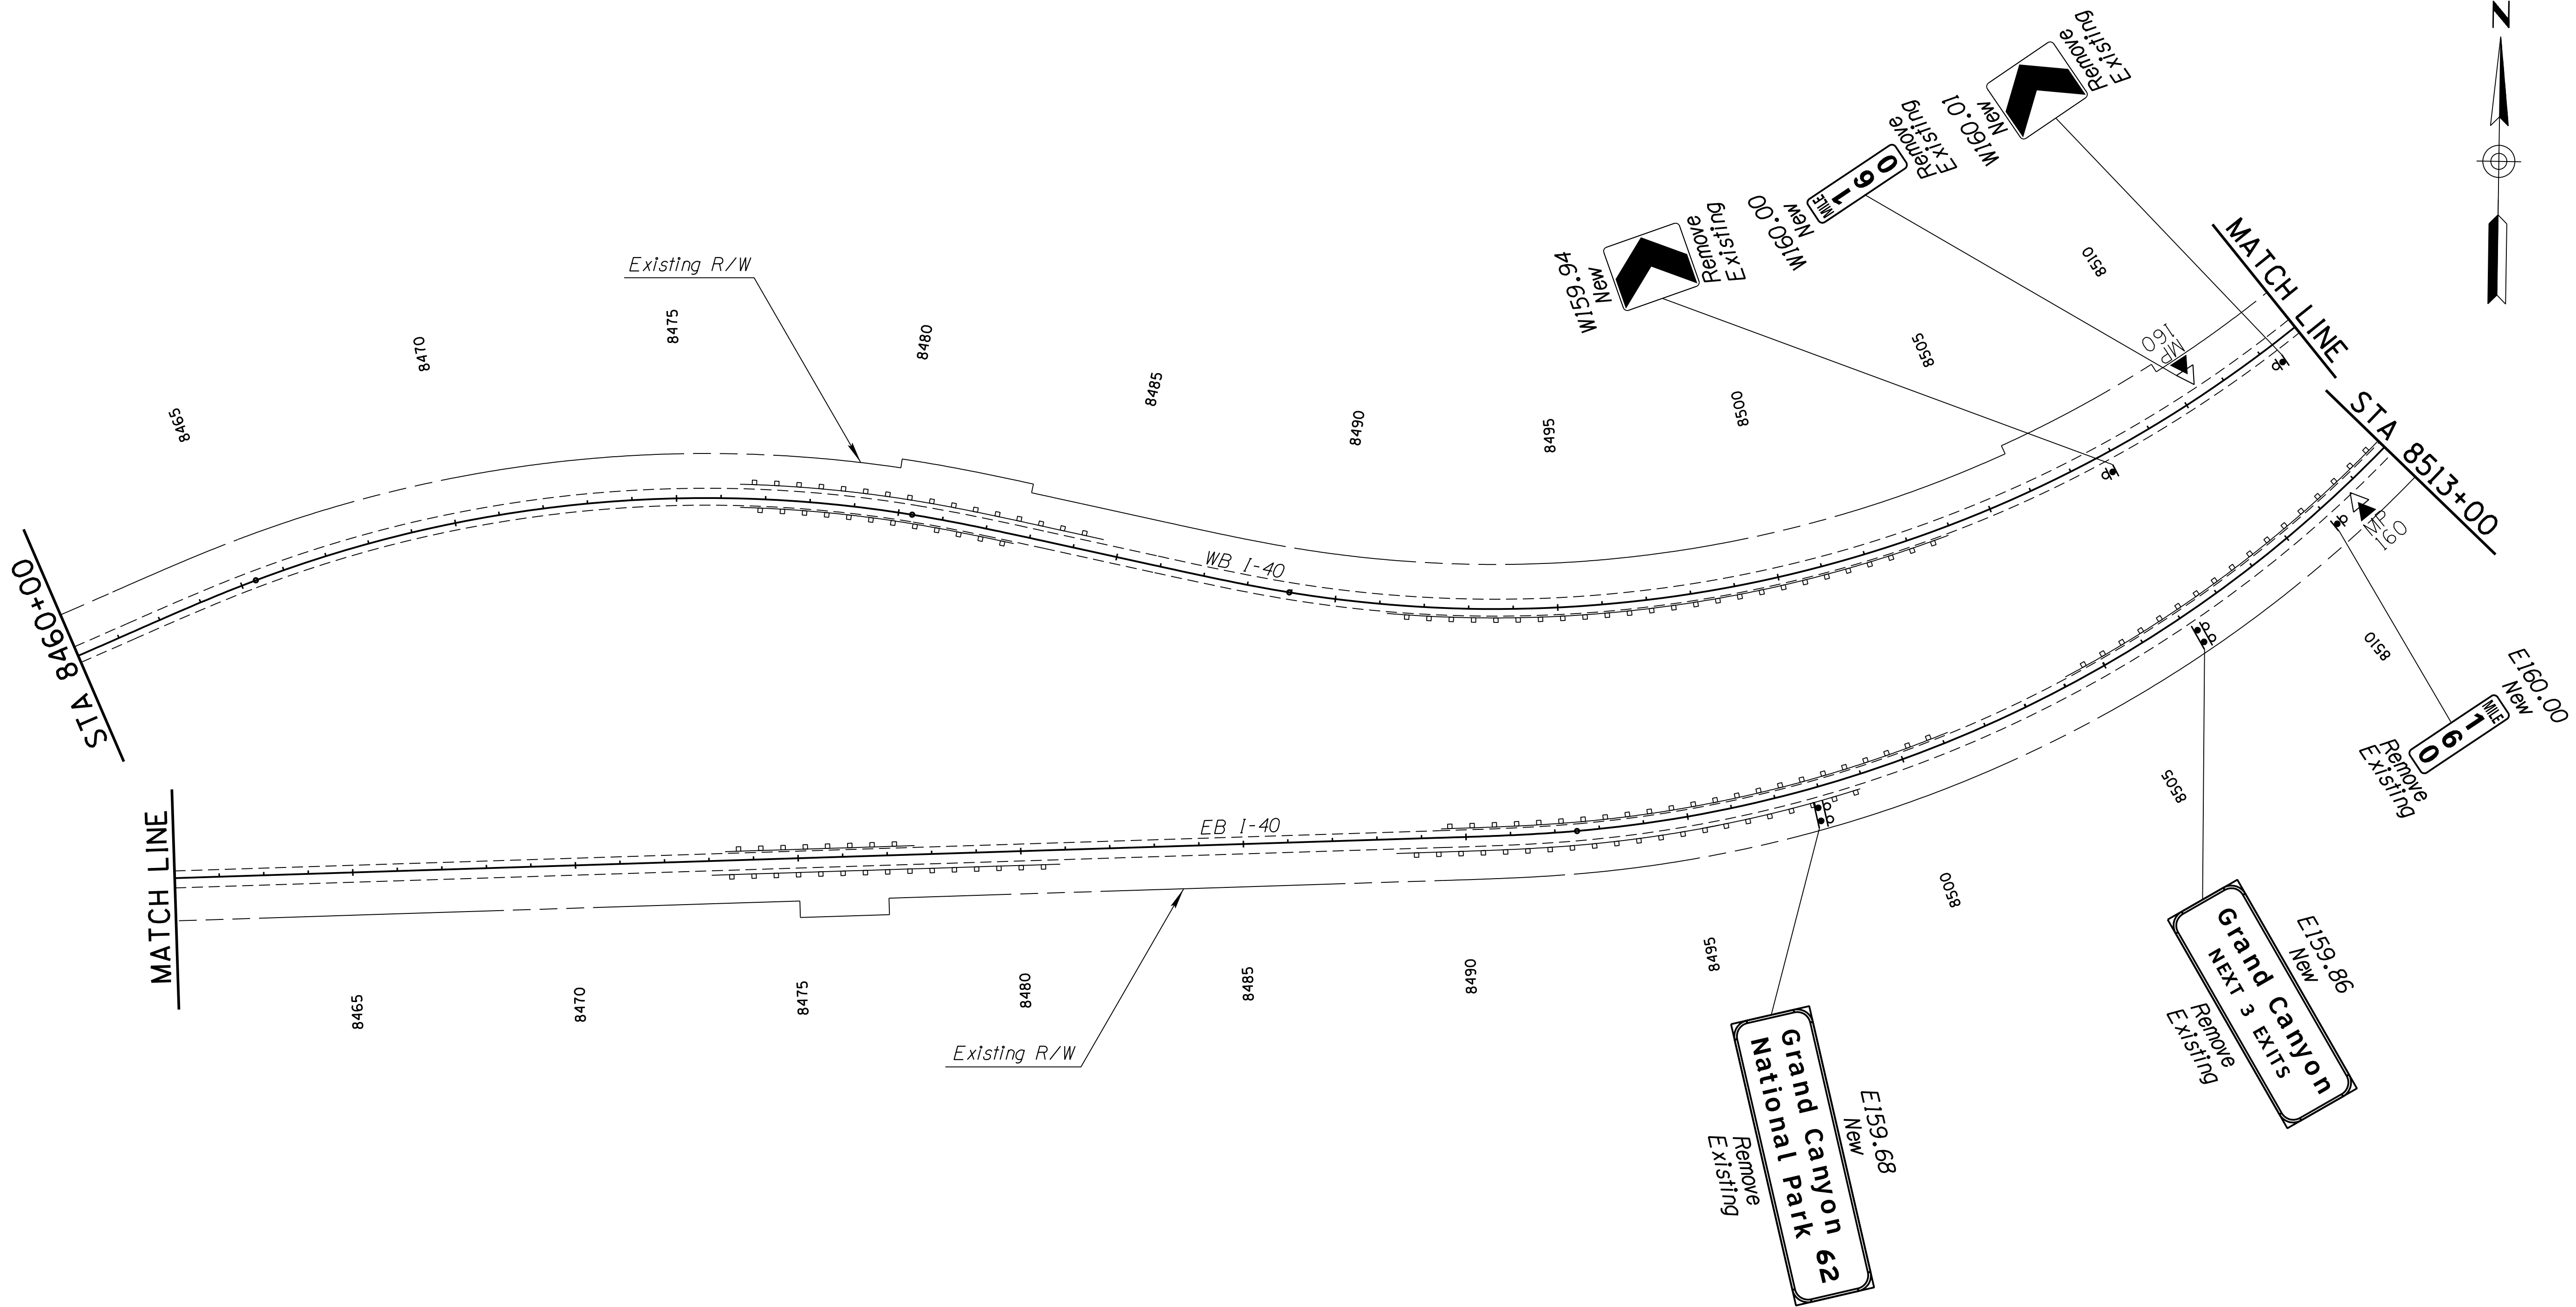
040 YV 126

|                     |           |      |                                        |      |             |   |                         |                                                                                       |                                        |  |
|---------------------|-----------|------|----------------------------------------|------|-------------|---|-------------------------|---------------------------------------------------------------------------------------|----------------------------------------|--|
|                     |           | NAME |                                        | DATE |             | ARIZONA DEPARTMENT OF TRANSPORTATION<br>INFRASTRUCTURE DELIVERY AND OPERATIONS DIVISION<br>TRAFFIC DESIGN SECTION |                         |  |                                        |  |
| DESIGN              | V. Roldan |      | 12-16                                  |      |             |   | MAINLINE SIGN LOCATIONS |                                                                                       |                                        |  |
| DRAWN               | O. Z.     |      | 12-16                                  |      |             |   |                         |                                                                                       |                                        |  |
| CHECKED             |           |      |                                        |      |             |   |                         |                                                                                       |                                        |  |
| TEAM LEADER         | S. Nodas  |      | 12-16                                  |      |             |   |                         |                                                                                       |                                        |  |
|                     |           |      |                                        |      |             |   |                         |                                                                                       |                                        |  |
| LOCATION            |           |      | I-40 CROOKTON - HISTORIC 66 (WILLIAMS) |      |             |   |                         |                                                                                       | EXP. RES. 09/30/2018<br>SHEET 35 OF 36 |  |
| TRACS NO. H8703 OIC |           |      |                                        |      | 040-A(219)T |   | OF                      |                                                                                       |                                        |  |

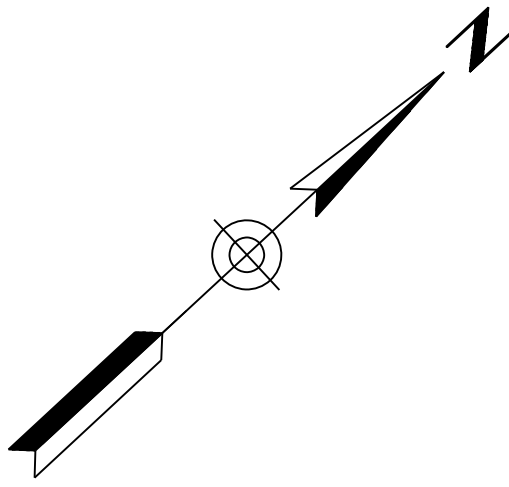040 YV 126


| F.H.W.A. REGION | STATE | PROJECT NO. | SHEET NO. | TOTAL SHEETS | RECORD DRAWING |
|-----------------|-------|-------------|-----------|--------------|----------------|
| 9               | ARIZ. | 040-A(219)T | 100       | 143          |                |

040 YV 126

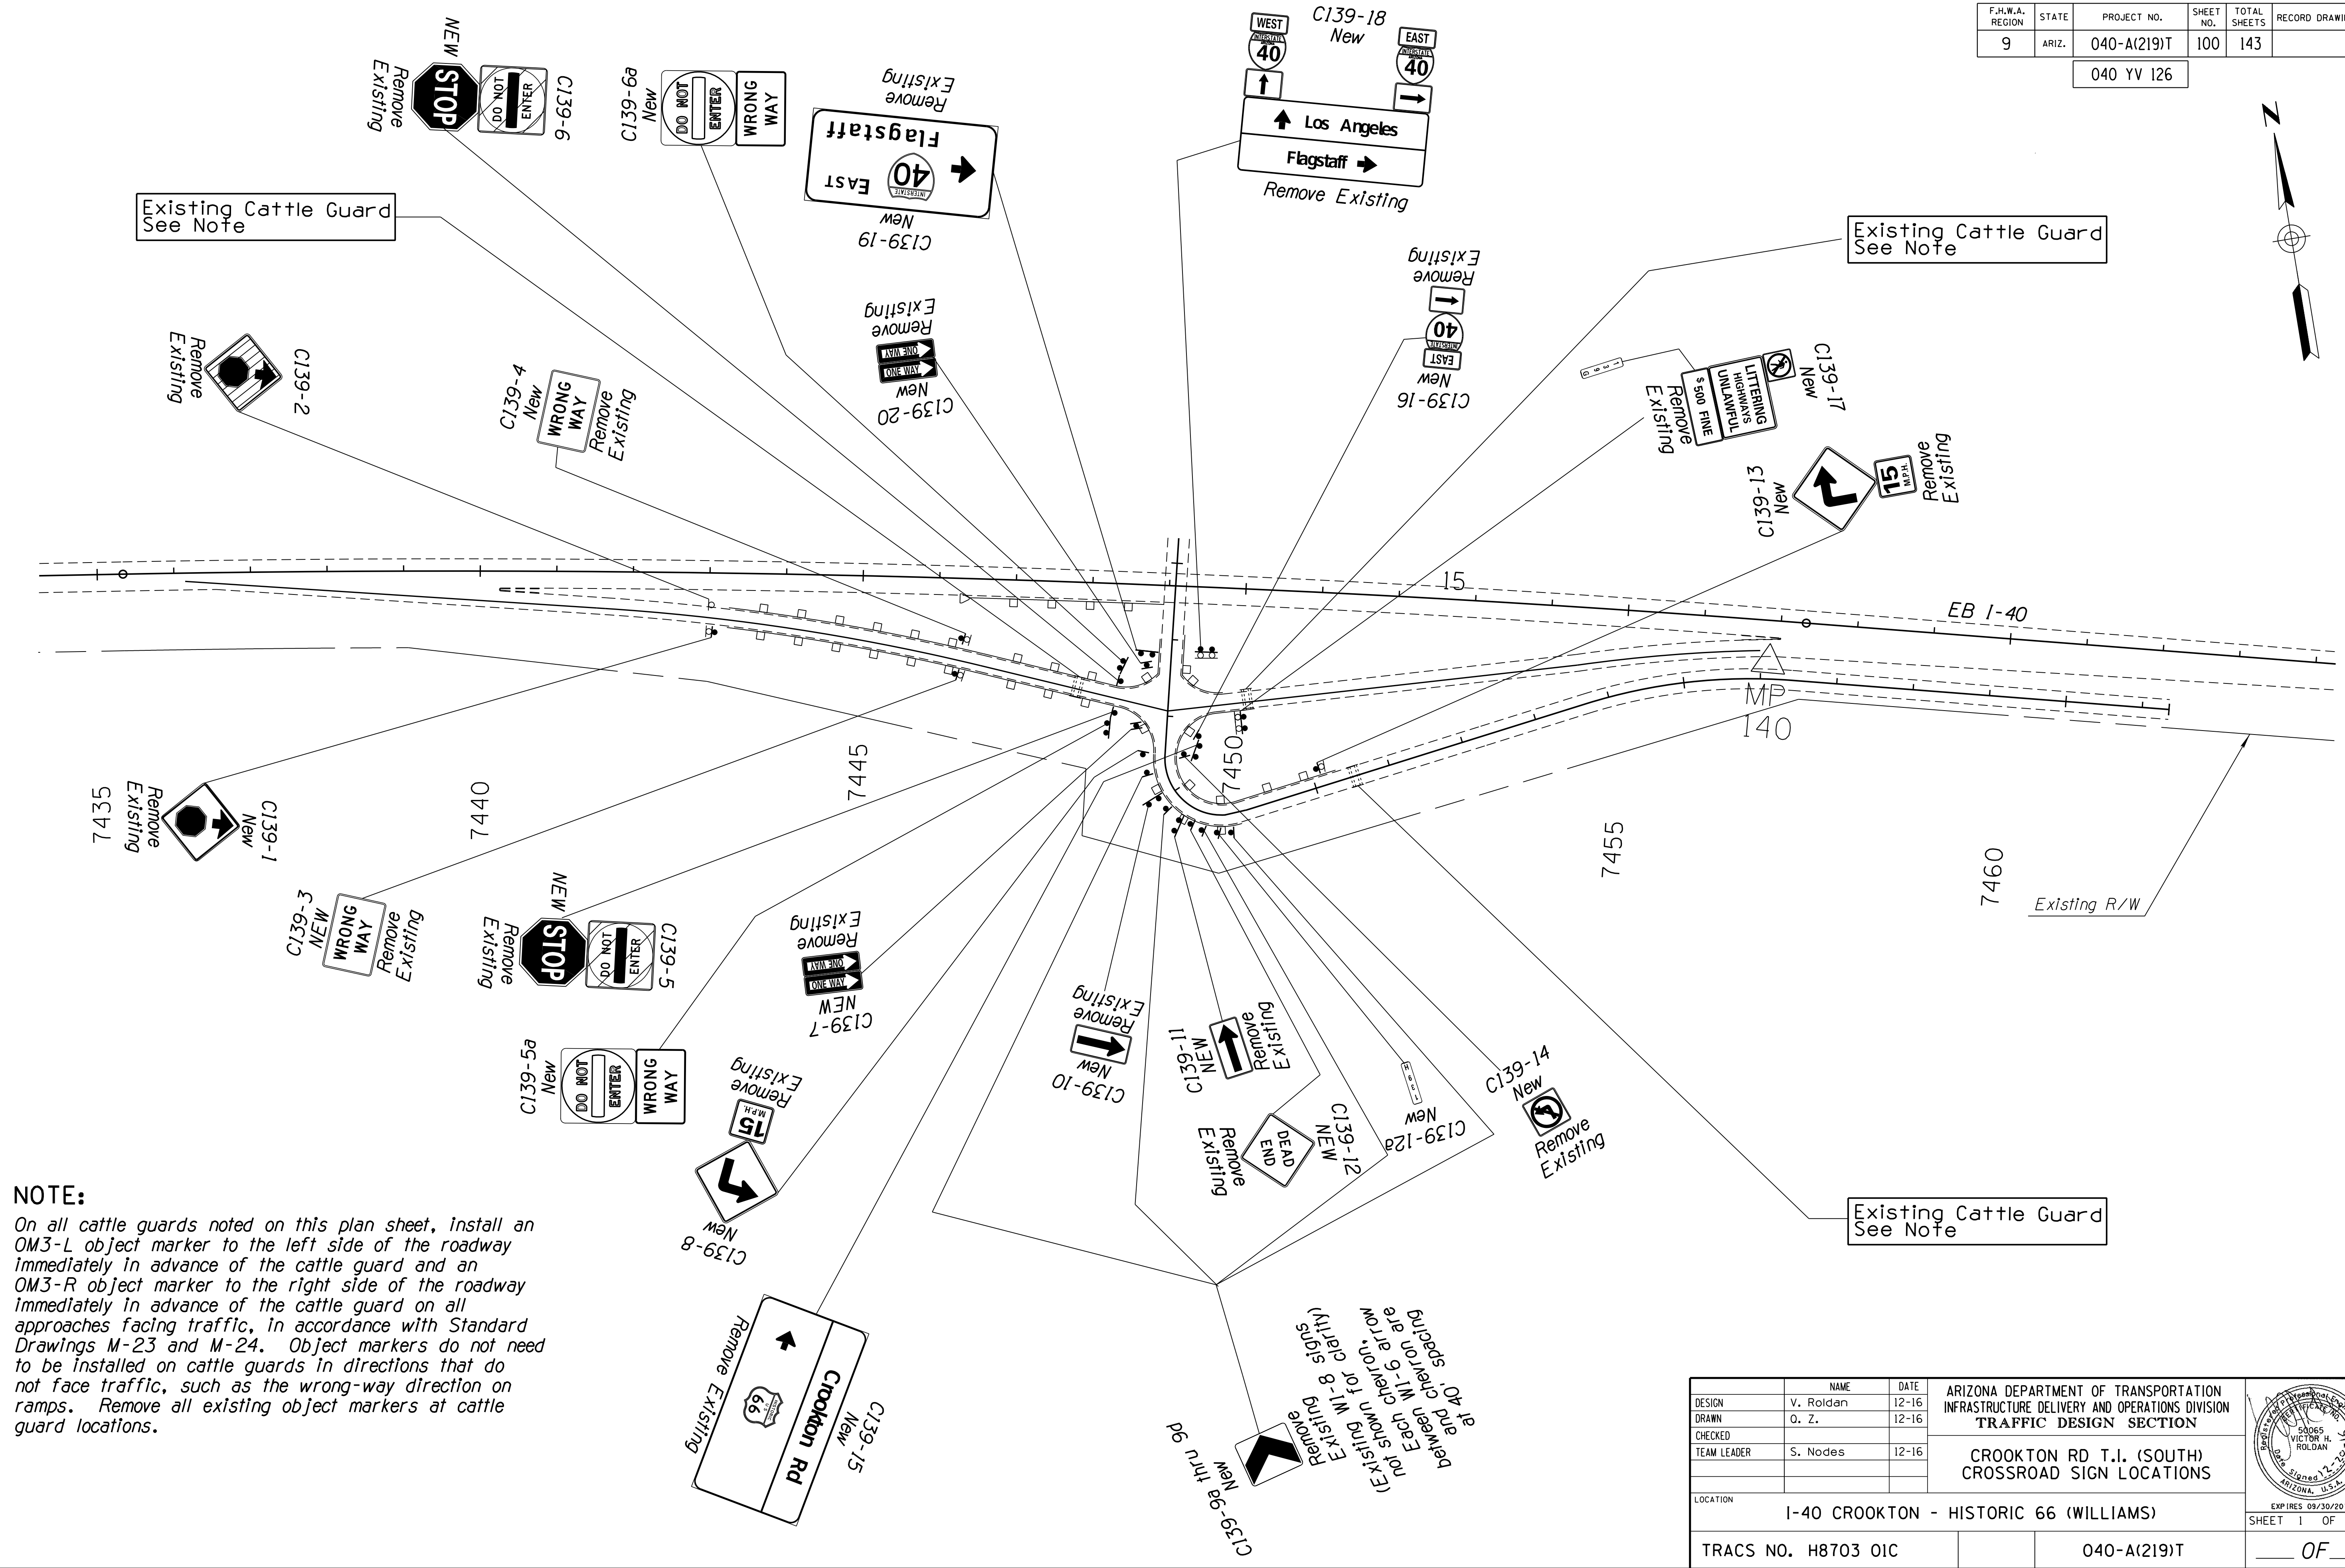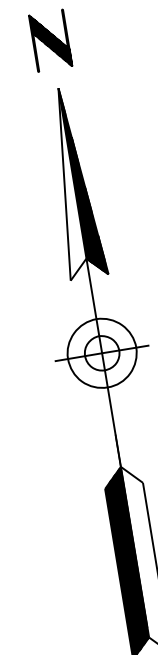


**NOTE:**  
On all cattle guards noted on this plan sheet, install an OM3-L object marker to the left side of the roadway immediately in advance of the cattle guard and an OM3-R object marker to the right side of the roadway immediately in advance of the cattle guard on all approaches facing traffic, in accordance with Standard Drawings M-23 and M-24. Object markers do not need to be installed on cattle guards in directions that do not face traffic, such as the wrong-way direction on ramps. Remove all existing object markers at cattle guard locations.

| DESIGN                                 | NAME      | DATE  | ARIZONA DEPARTMENT OF TRANSPORTATION<br>INFRASTRUCTURE DELIVERY AND OPERATIONS DIVISION<br>TRAFFIC DESIGN SECTION |  |
|----------------------------------------|-----------|-------|---|--|
| DRAWN                                  | V. Roldan | 12-16 |   |  |
| CHECKED                                | O. Z.     | 12-16 |   |  |
| TEAM LEADER                            | S. Nodes  | 12-16 |   |  |
| LOCATION                               |           |       | CROOKTON RD T.I. (SOUTH)<br>CROSSROAD SIGN LOCATIONS                                                              |  |
| TRACS NO. H8703 01C                    |           |       | 040-A(219)T   |  |
| I-40 CROOKTON - HISTORIC 66 (WILLIAMS) |           |       | SHEET 1 OF 2   |  |

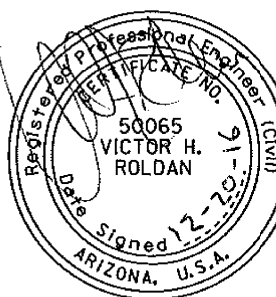


| F.H.W.A. REGION | STATE | PROJECT NO. | SHEET NO. | TOTAL SHEETS | RECORD DRAWING |
|-----------------|-------|-------------|-----------|--------------|----------------|
| 9               | ARIZ. | 040-A(219)T | 101       | 143          |                |

040 YV 126

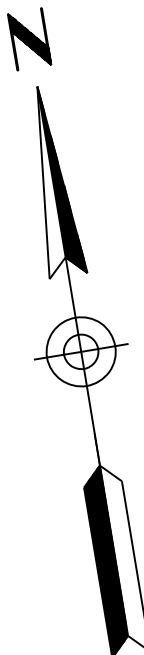


Existing Cattle Guard  
See Note

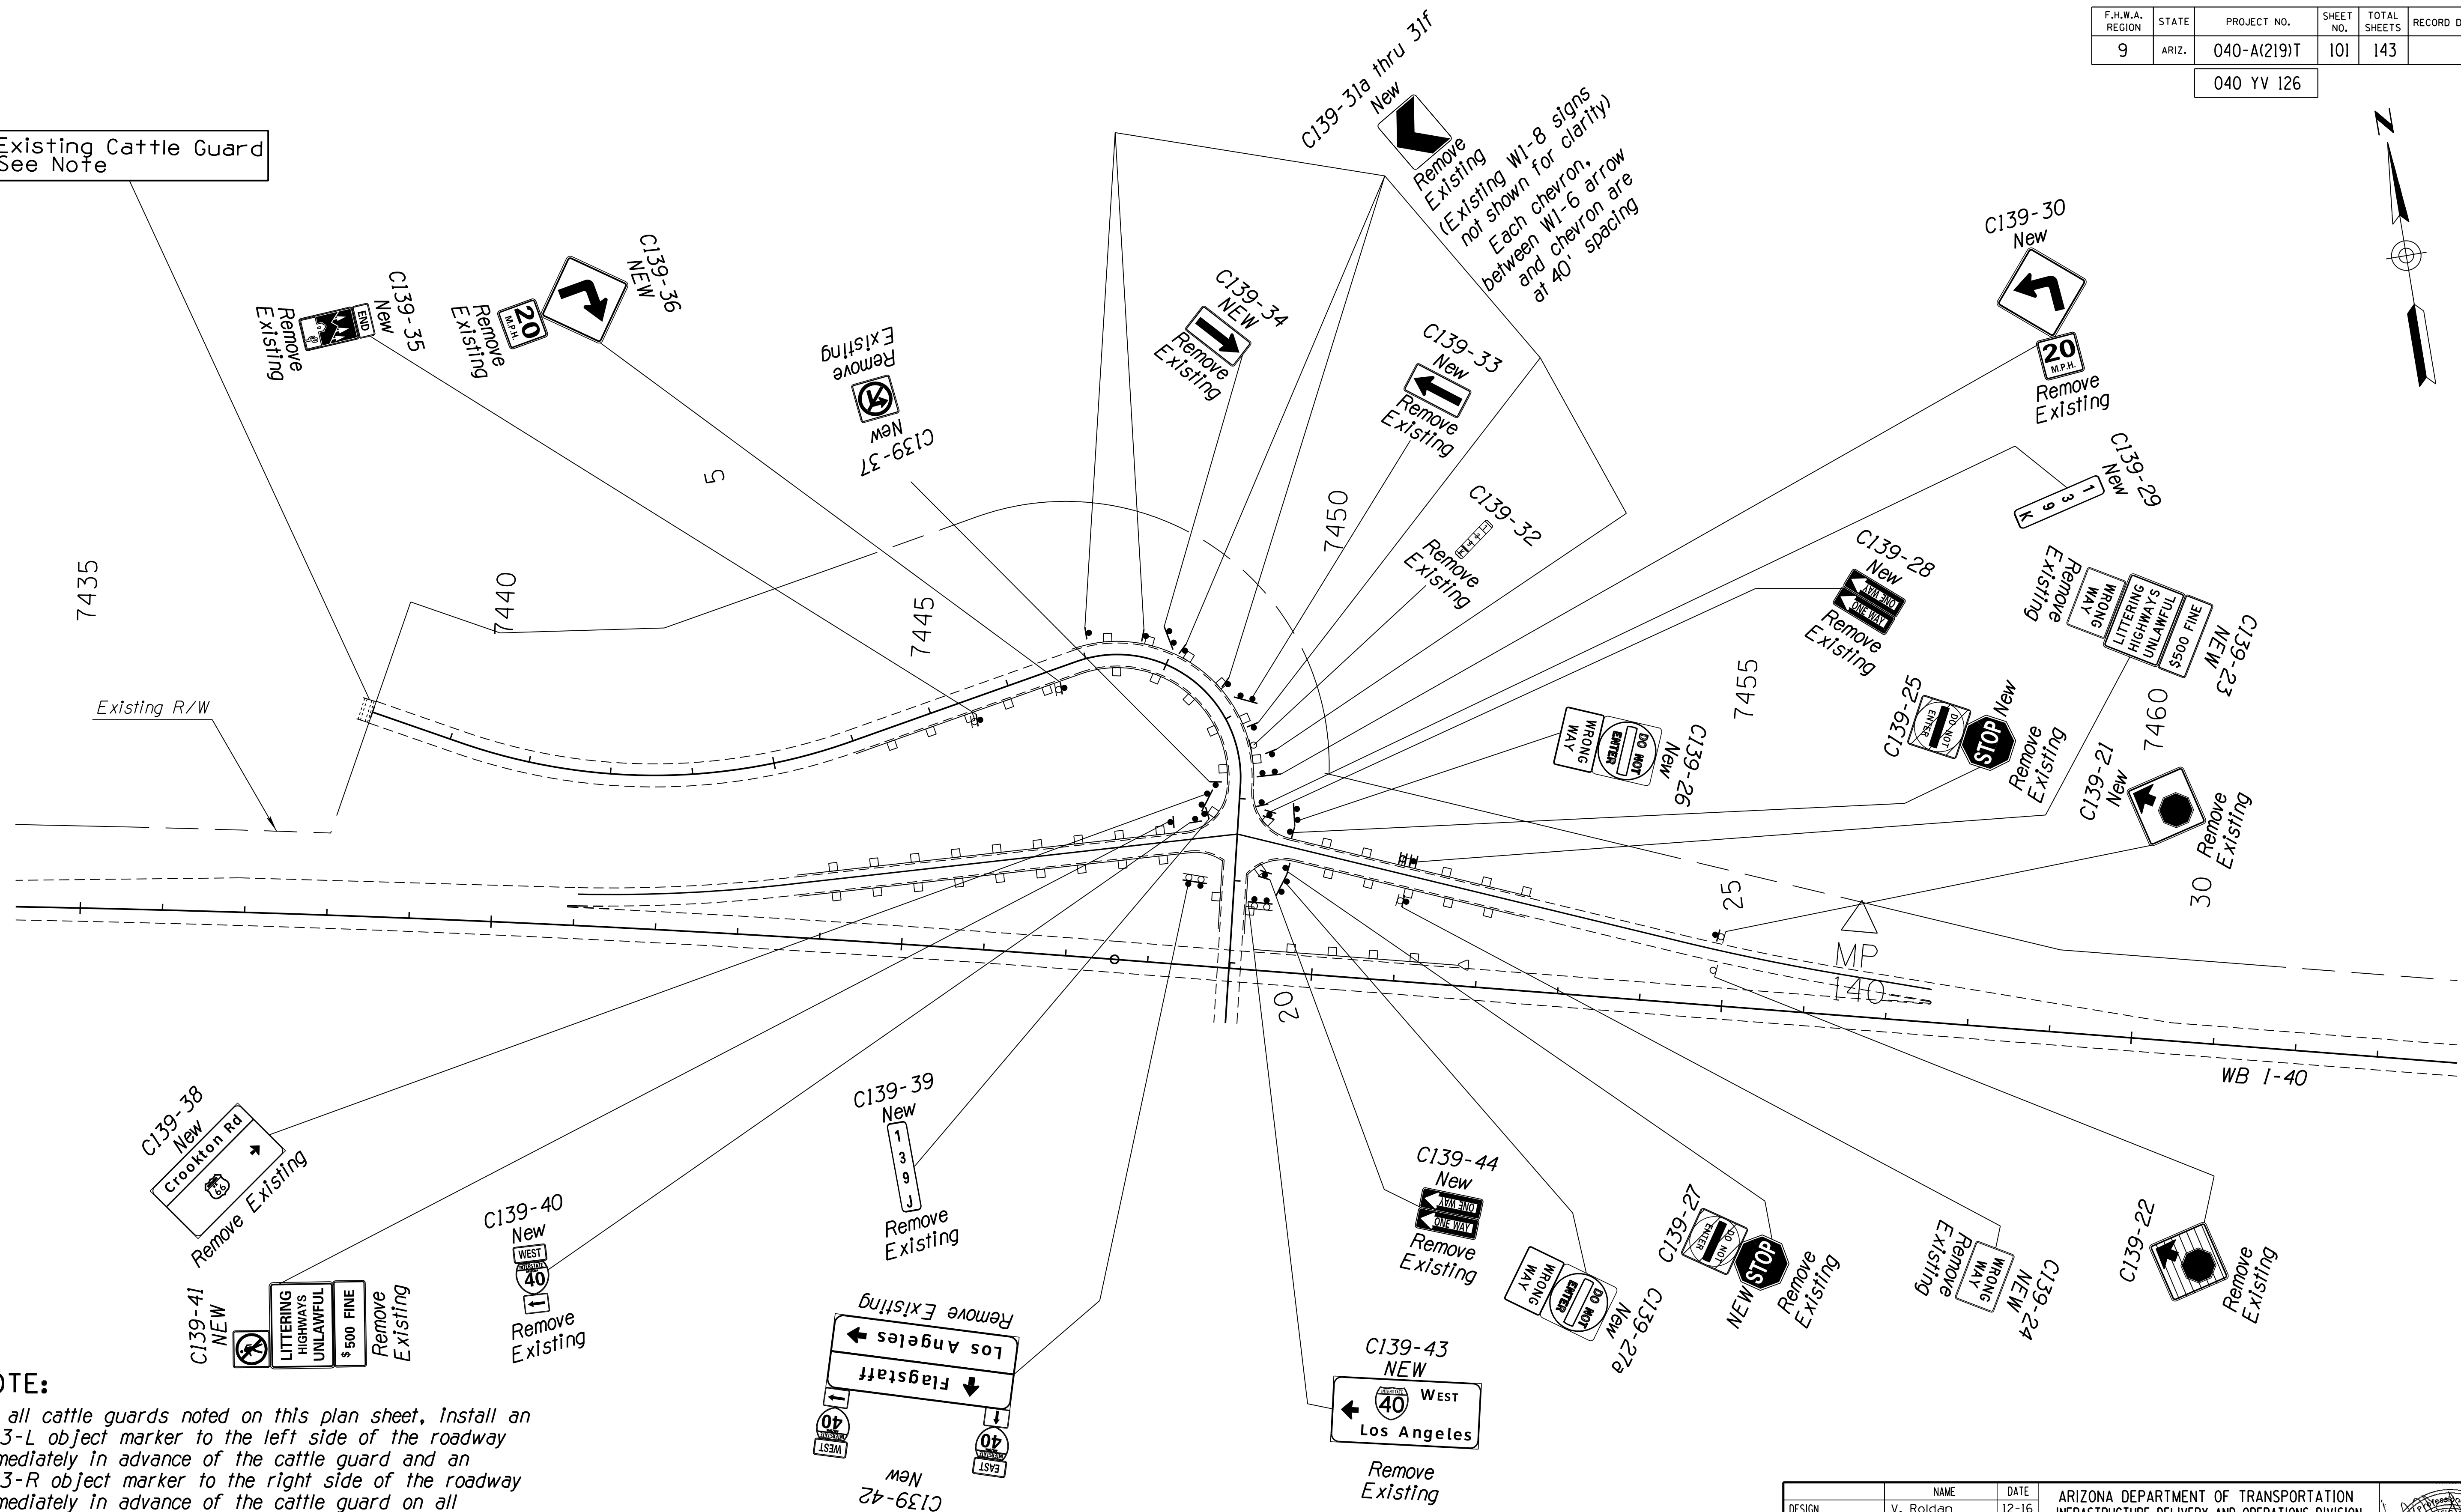


**NOTE:**  
On all cattle guards noted on this plan sheet, install an OM3-L object marker to the left side of the roadway immediately in advance of the cattle guard and an OM3-R object marker to the right side of the roadway immediately in advance of the cattle guard on all approaches facing traffic, in accordance with Standard Drawings M-23 and M-24. Object markers do not need to be installed on cattle guards in directions that do not face traffic, such as the wrong-way direction on ramps. Remove all existing object markers at cattle guard locations.

| DESIGN      | NAME      | DATE  | ARIZONA DEPARTMENT OF TRANSPORTATION<br>INFRASTRUCTURE DELIVERY AND OPERATIONS DIVISION<br>TRAFFIC DESIGN SECTION |
|-------------|-----------|-------|---|
| DRAWN       | V. Roldan | 12-16 |   |
| CHECKED     | O. Z.     | 12-16 |   |
| TEAM LEADER | S. Nides  | 12-16 |   |

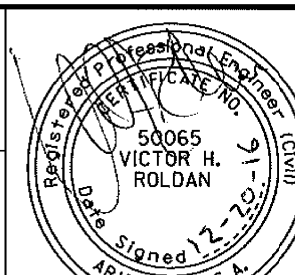

|                     |                                        |
|---------------------|----------------------------------------|
| LOCATION            | I-40 CROOKTON - HISTORIC 66 (WILLIAMS) |
| TRACS NO. H8703 OIC | 040-A(219)T                            |


|                      |
|----------------------|
| EXP. RES. 09/30/2018 |
| SHEET 2 OF 2         |
| OF                   |

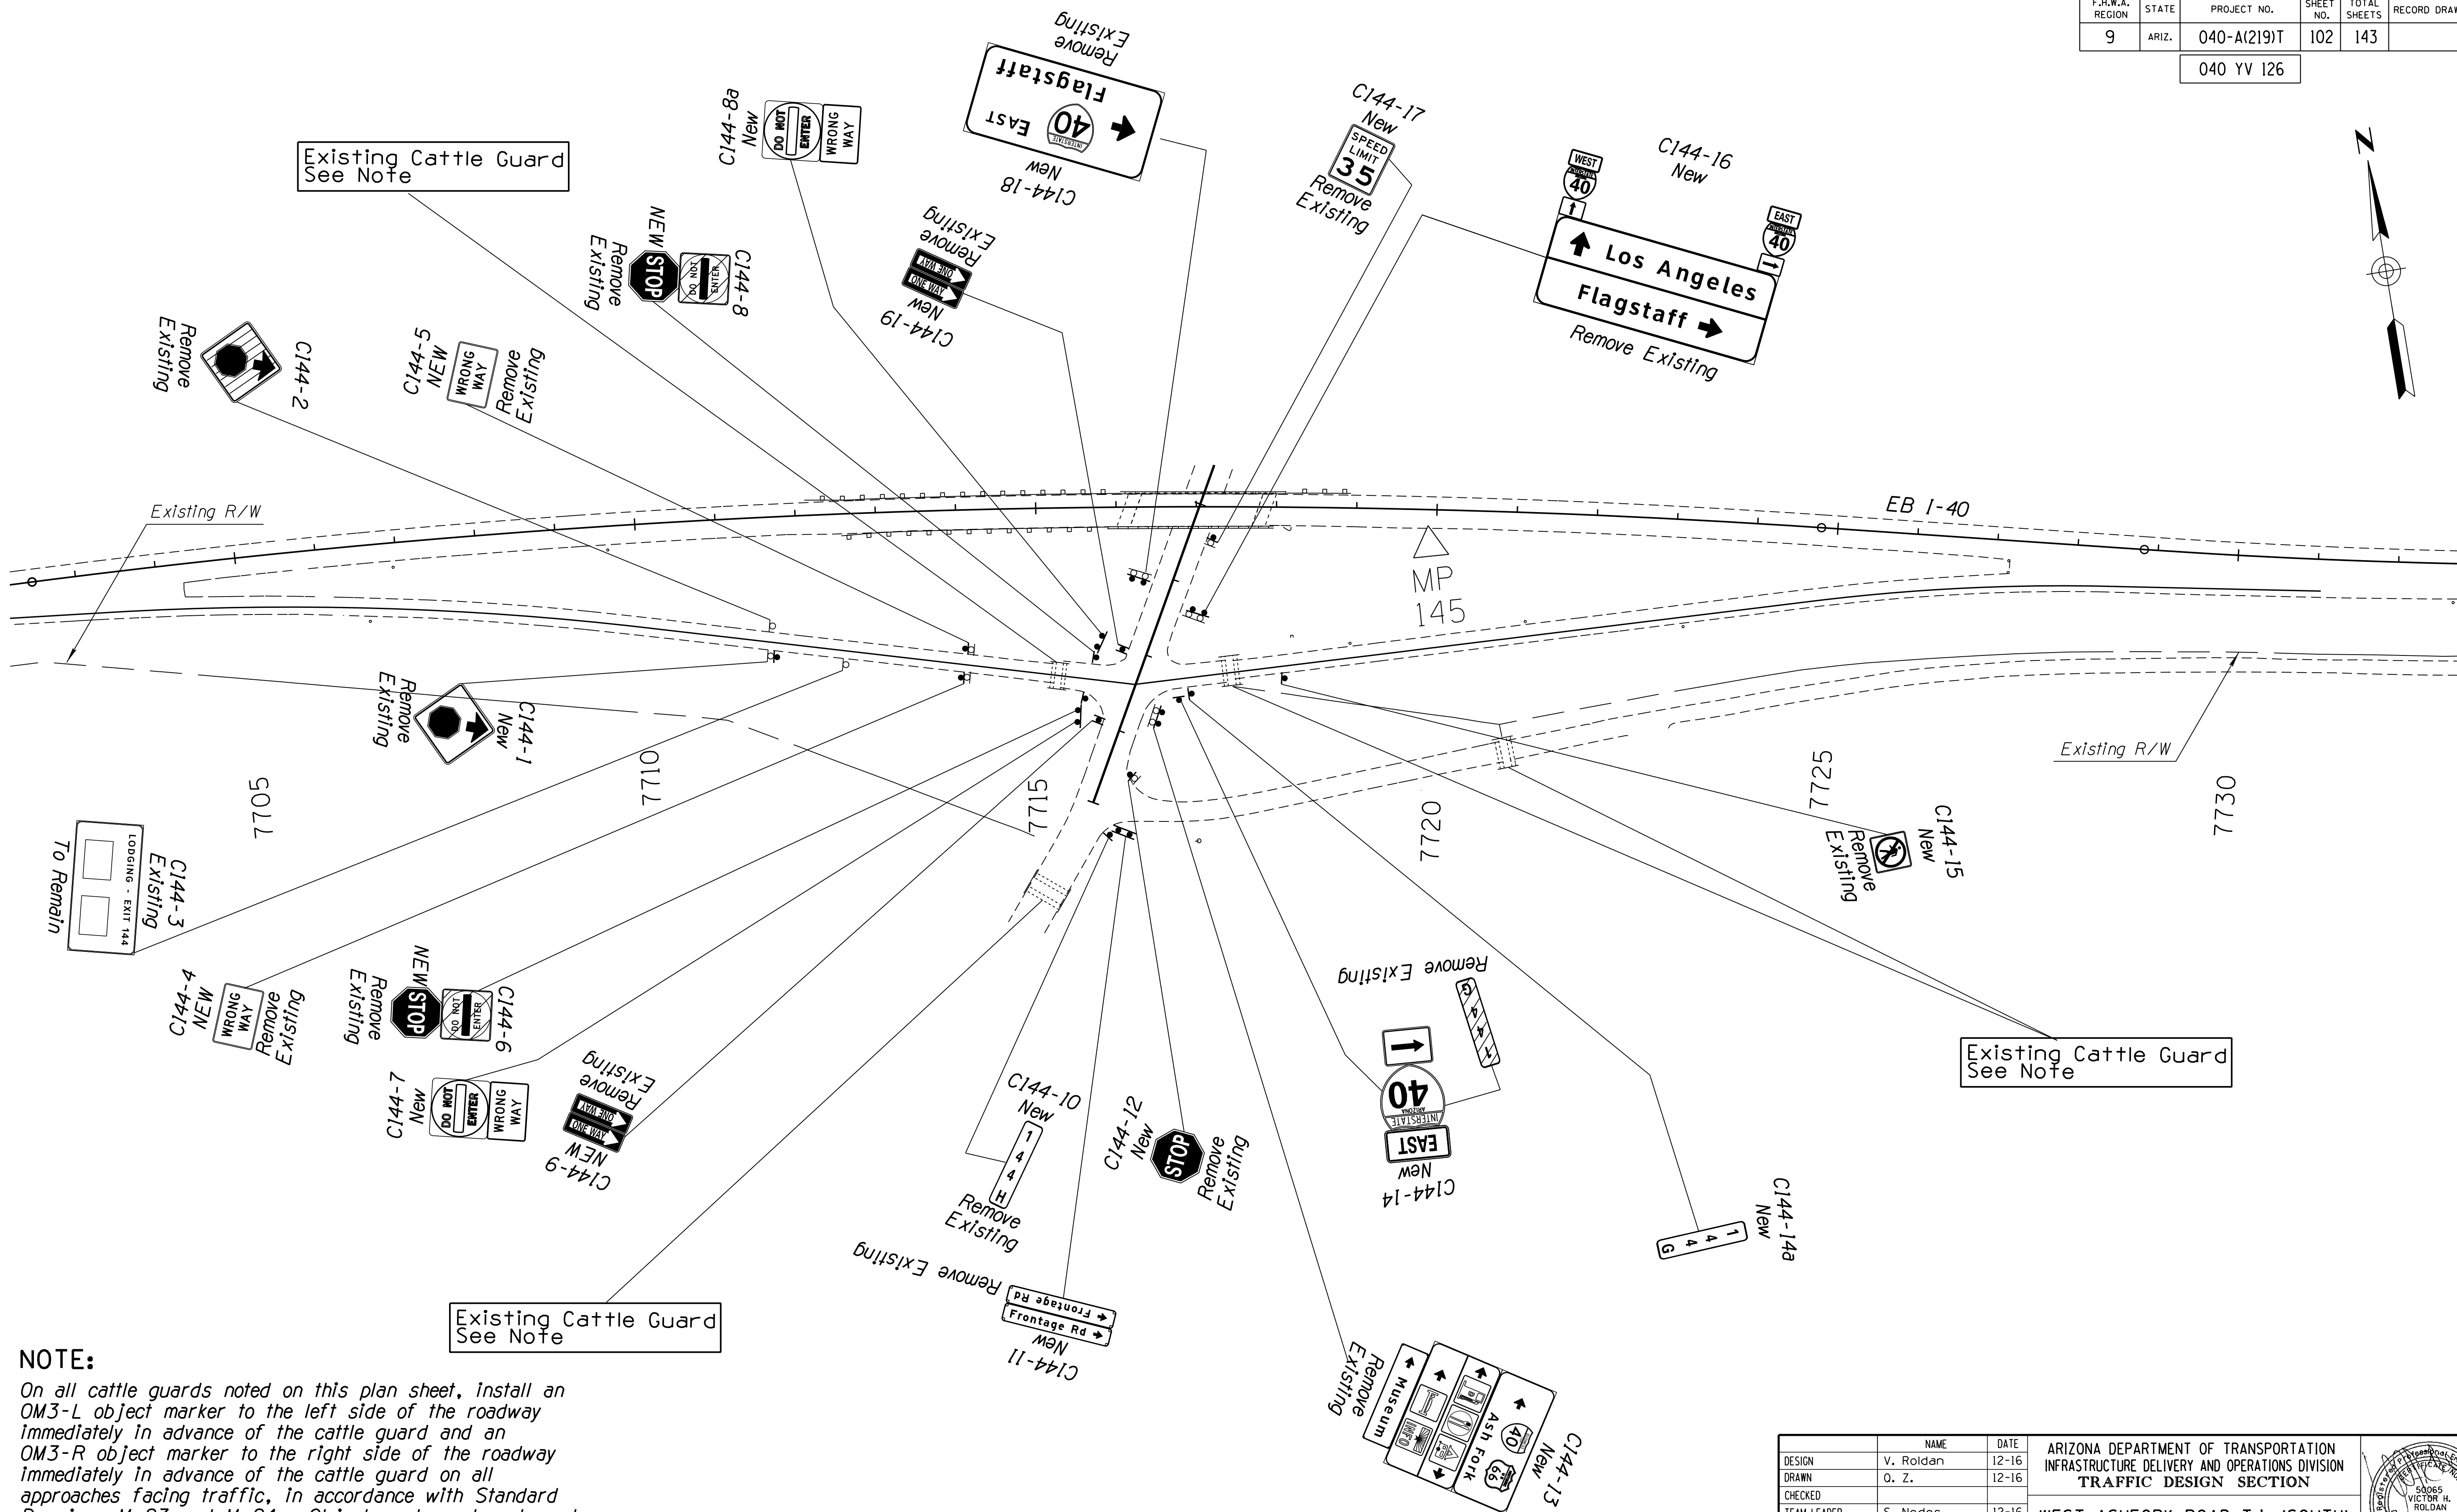040 YV 126

*On all cattle guards noted on this plan sheet, install an OM3-L object marker to the left side of the roadway immediately in advance of the cattle guard and an OM3-R object marker to the right side of the roadway immediately in advance of the cattle guard on all approaches facing traffic, in accordance with Standard Drawings M-23 and M-24. Object markers do not need to be installed on cattle guards in directions that do not face traffic, such as the wrong-way direction on ramps. Remove all existing object markers at cattle guard locations.*

Registered Professional Engineer  
 CERTIFICATE NO.  
 50065  
 VICTOR H.  
 ROLDAN  
 State of Arizona  
 Signed 12-20-19  
 ARIZONA U.S.A.



040 YV 126

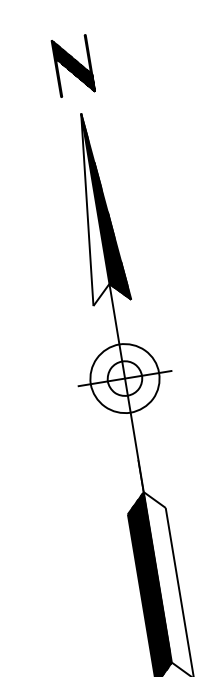

*On all cattle guards noted on this plan sheet, install an OM3-L object marker to the left side of the roadway immediately in advance of the cattle guard and an OM3-R object marker to the right side of the roadway immediately in advance of the cattle guard on all approaches facing traffic, in accordance with Standard Drawings M-23 and M-24. Object markers do not need to be installed on cattle guards in directions that do not face traffic, such as the wrong-way direction on ramps. Remove all existing object markers at cattle guard locations.*

| F.H.W.A. REGION | STATE | PROJECT NO. | SHEET NO. | TOTAL SHEETS | RECORD DRAWING |
|-----------------|-------|-------------|-----------|--------------|----------------|
| 9               | ARIZ. | 040-A(219)T | 104       | 143          |                |

040 YV 126

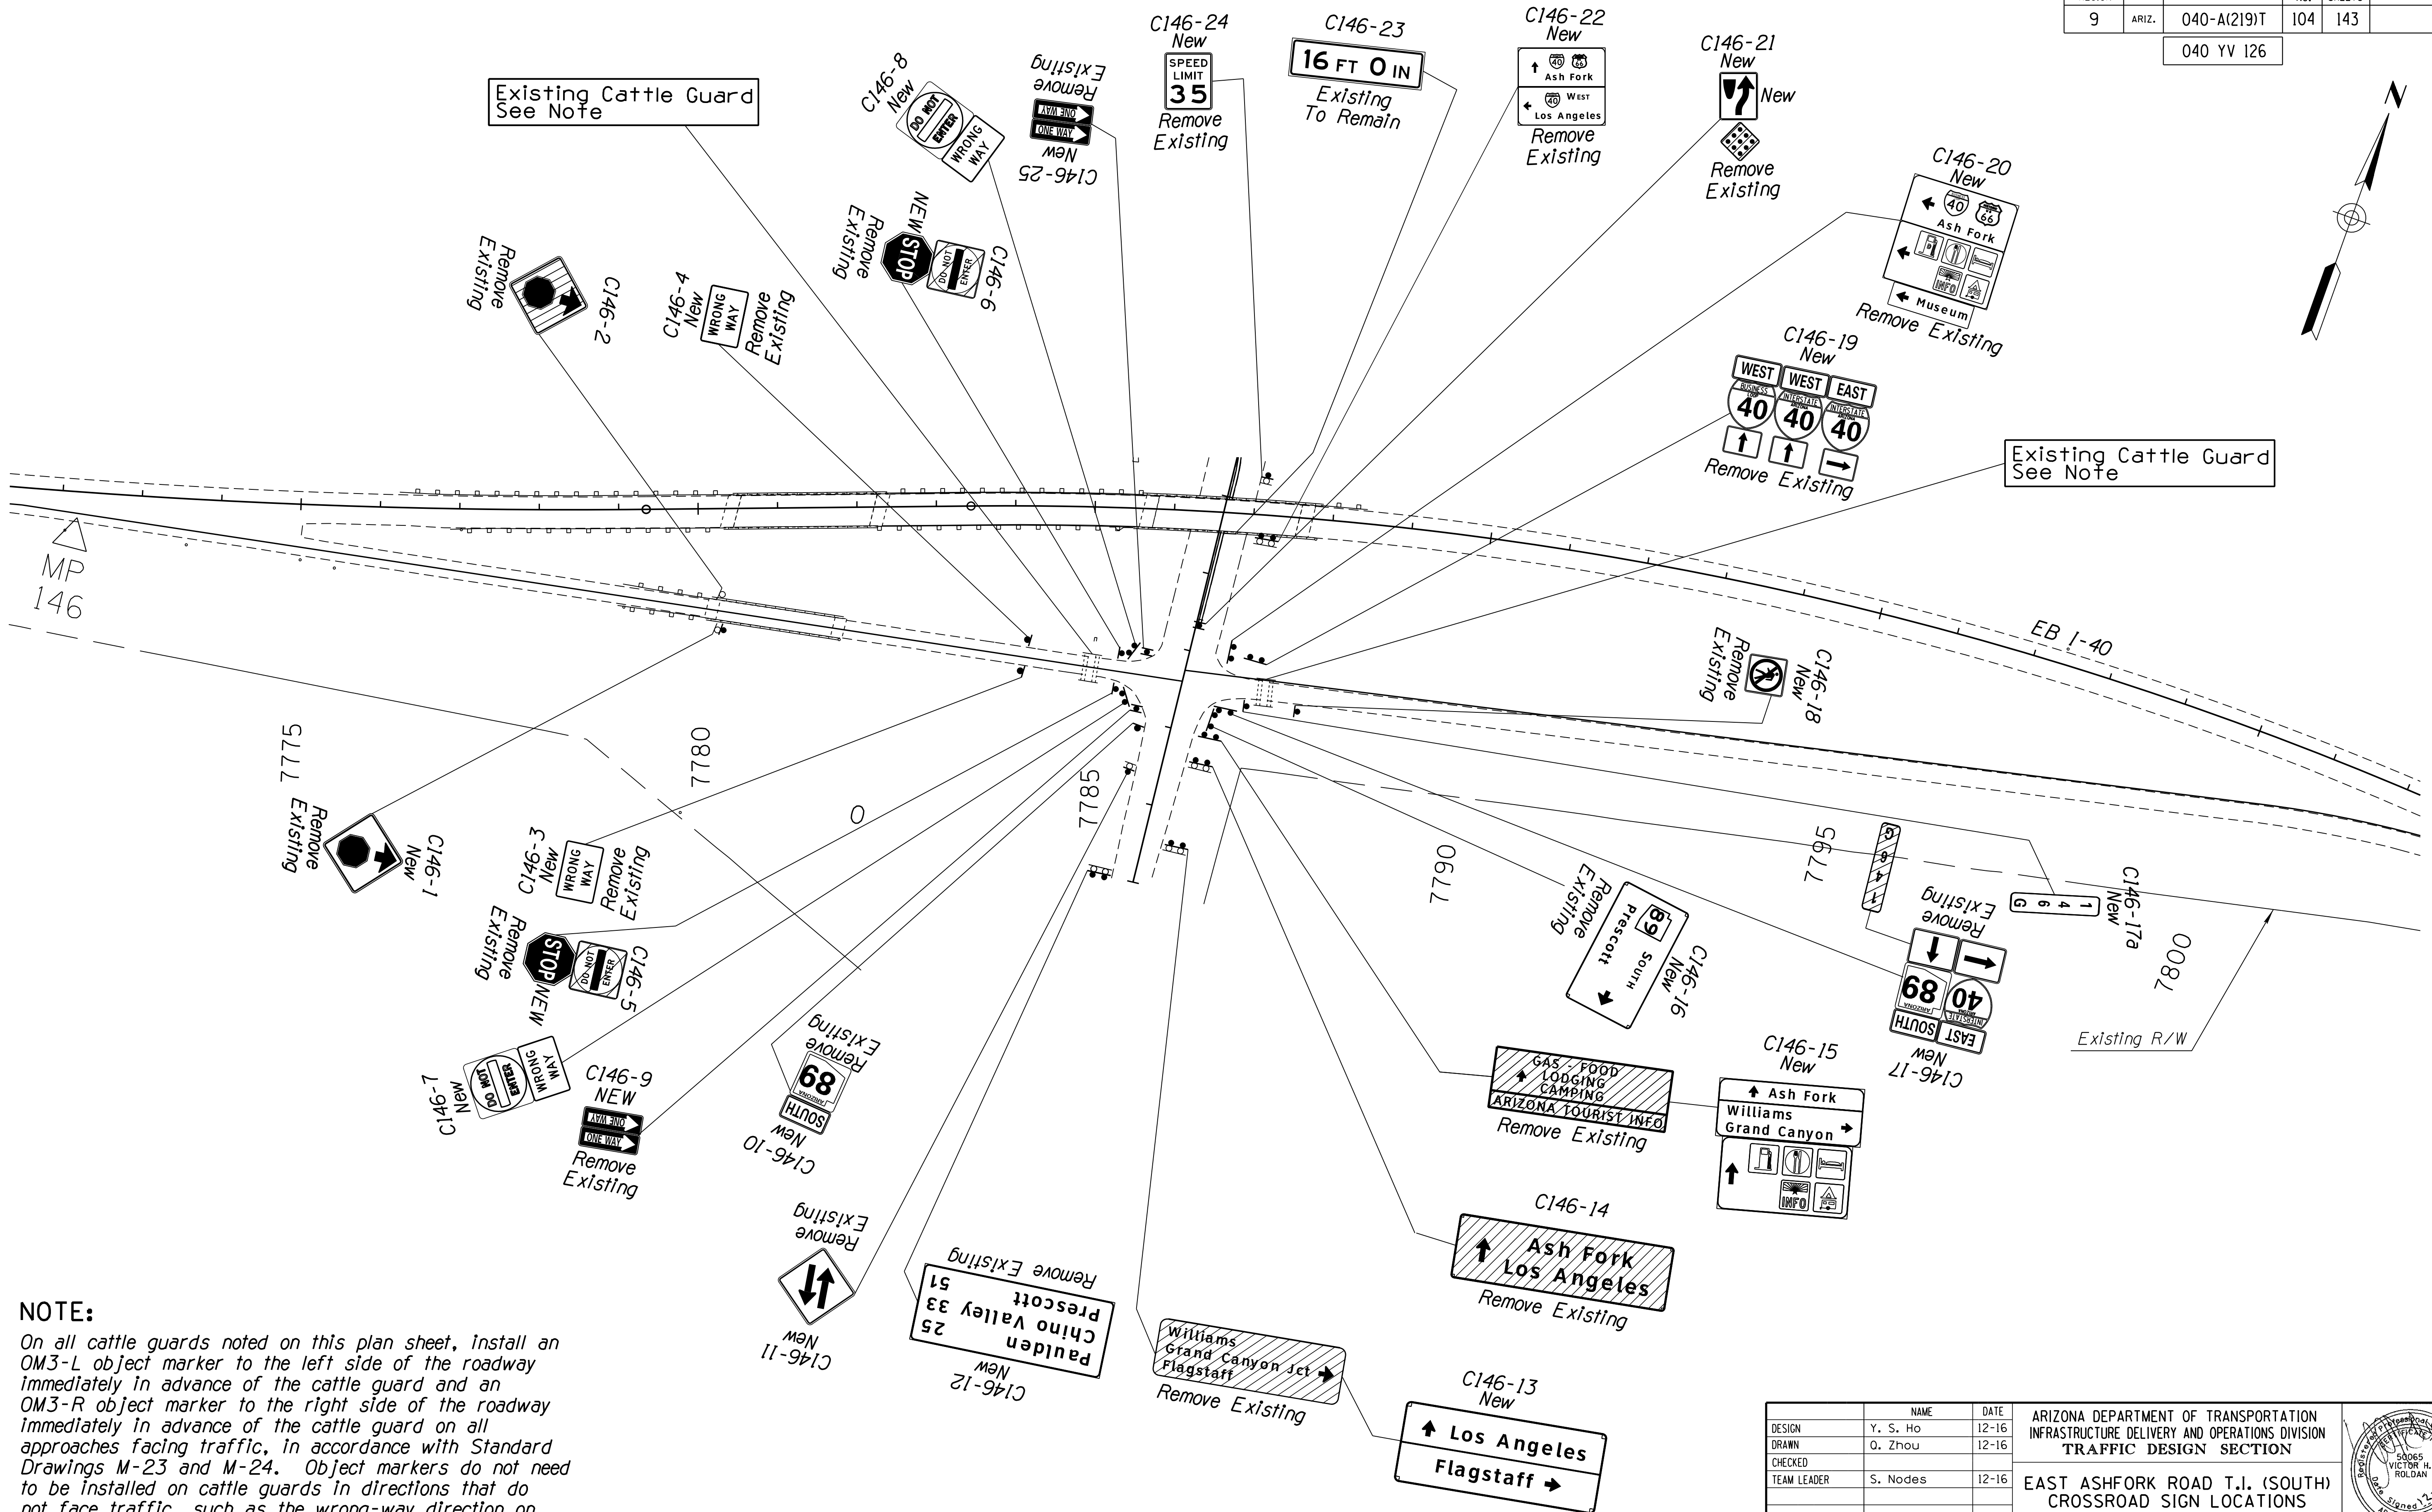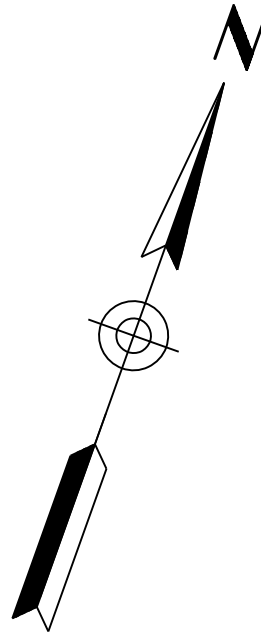

**NOTE:**  
On all cattle guards noted on this plan sheet, install an OM3-L object marker to the left side of the roadway immediately in advance of the cattle guard and an OM3-R object marker to the right side of the roadway immediately in advance of the cattle guard on all approaches facing traffic, in accordance with Standard Drawings M-23 and M-24. Object markers do not need to be installed on cattle guards in directions that do not face traffic, such as the wrong-way direction on ramps. Remove all existing object markers at cattle guard locations.

| DESIGN      | NAME     | DATE  | ARIZONA DEPARTMENT OF TRANSPORTATION<br>INFRASTRUCTURE DELIVERY AND OPERATIONS DIVISION<br>TRAFFIC DESIGN SECTION |
|-------------|----------|-------|---|
| DRAWN       | Y. S. Ho | 12-16 |   |
| CHECKED     | O. Zhou  | 12-16 |   |
| TEAM LEADER | S. Nides | 12-16 |   |
| LOCATION    |          |       | EAST ASHFORK ROAD T.I. (SOUTH)<br>CROSSROAD SIGN LOCATIONS                                                        |

EXP. RES. 09/30/2018

SHEET 1 OF 2

OF

20065

VICTOR H. ROLDAN


Signed

ARIZONA, U.S.A.

NO. 1 DESCRIPTION OF REVISION  
NO. 2 DESCRIPTION OF REVISION  
MADE BY  
DATE  
MADE BY  
DATE  
MADE BY  
DATE

| F.H.W.A. REGION | STATE | PROJECT NO. | SHEET NO. | TOTAL SHEETS | RECORD DRAWING |
|-----------------|-------|-------------|-----------|--------------|----------------|
| 9               | ARIZ. | 040-A(219)T | 105       | 143          |                |

040 YV 126

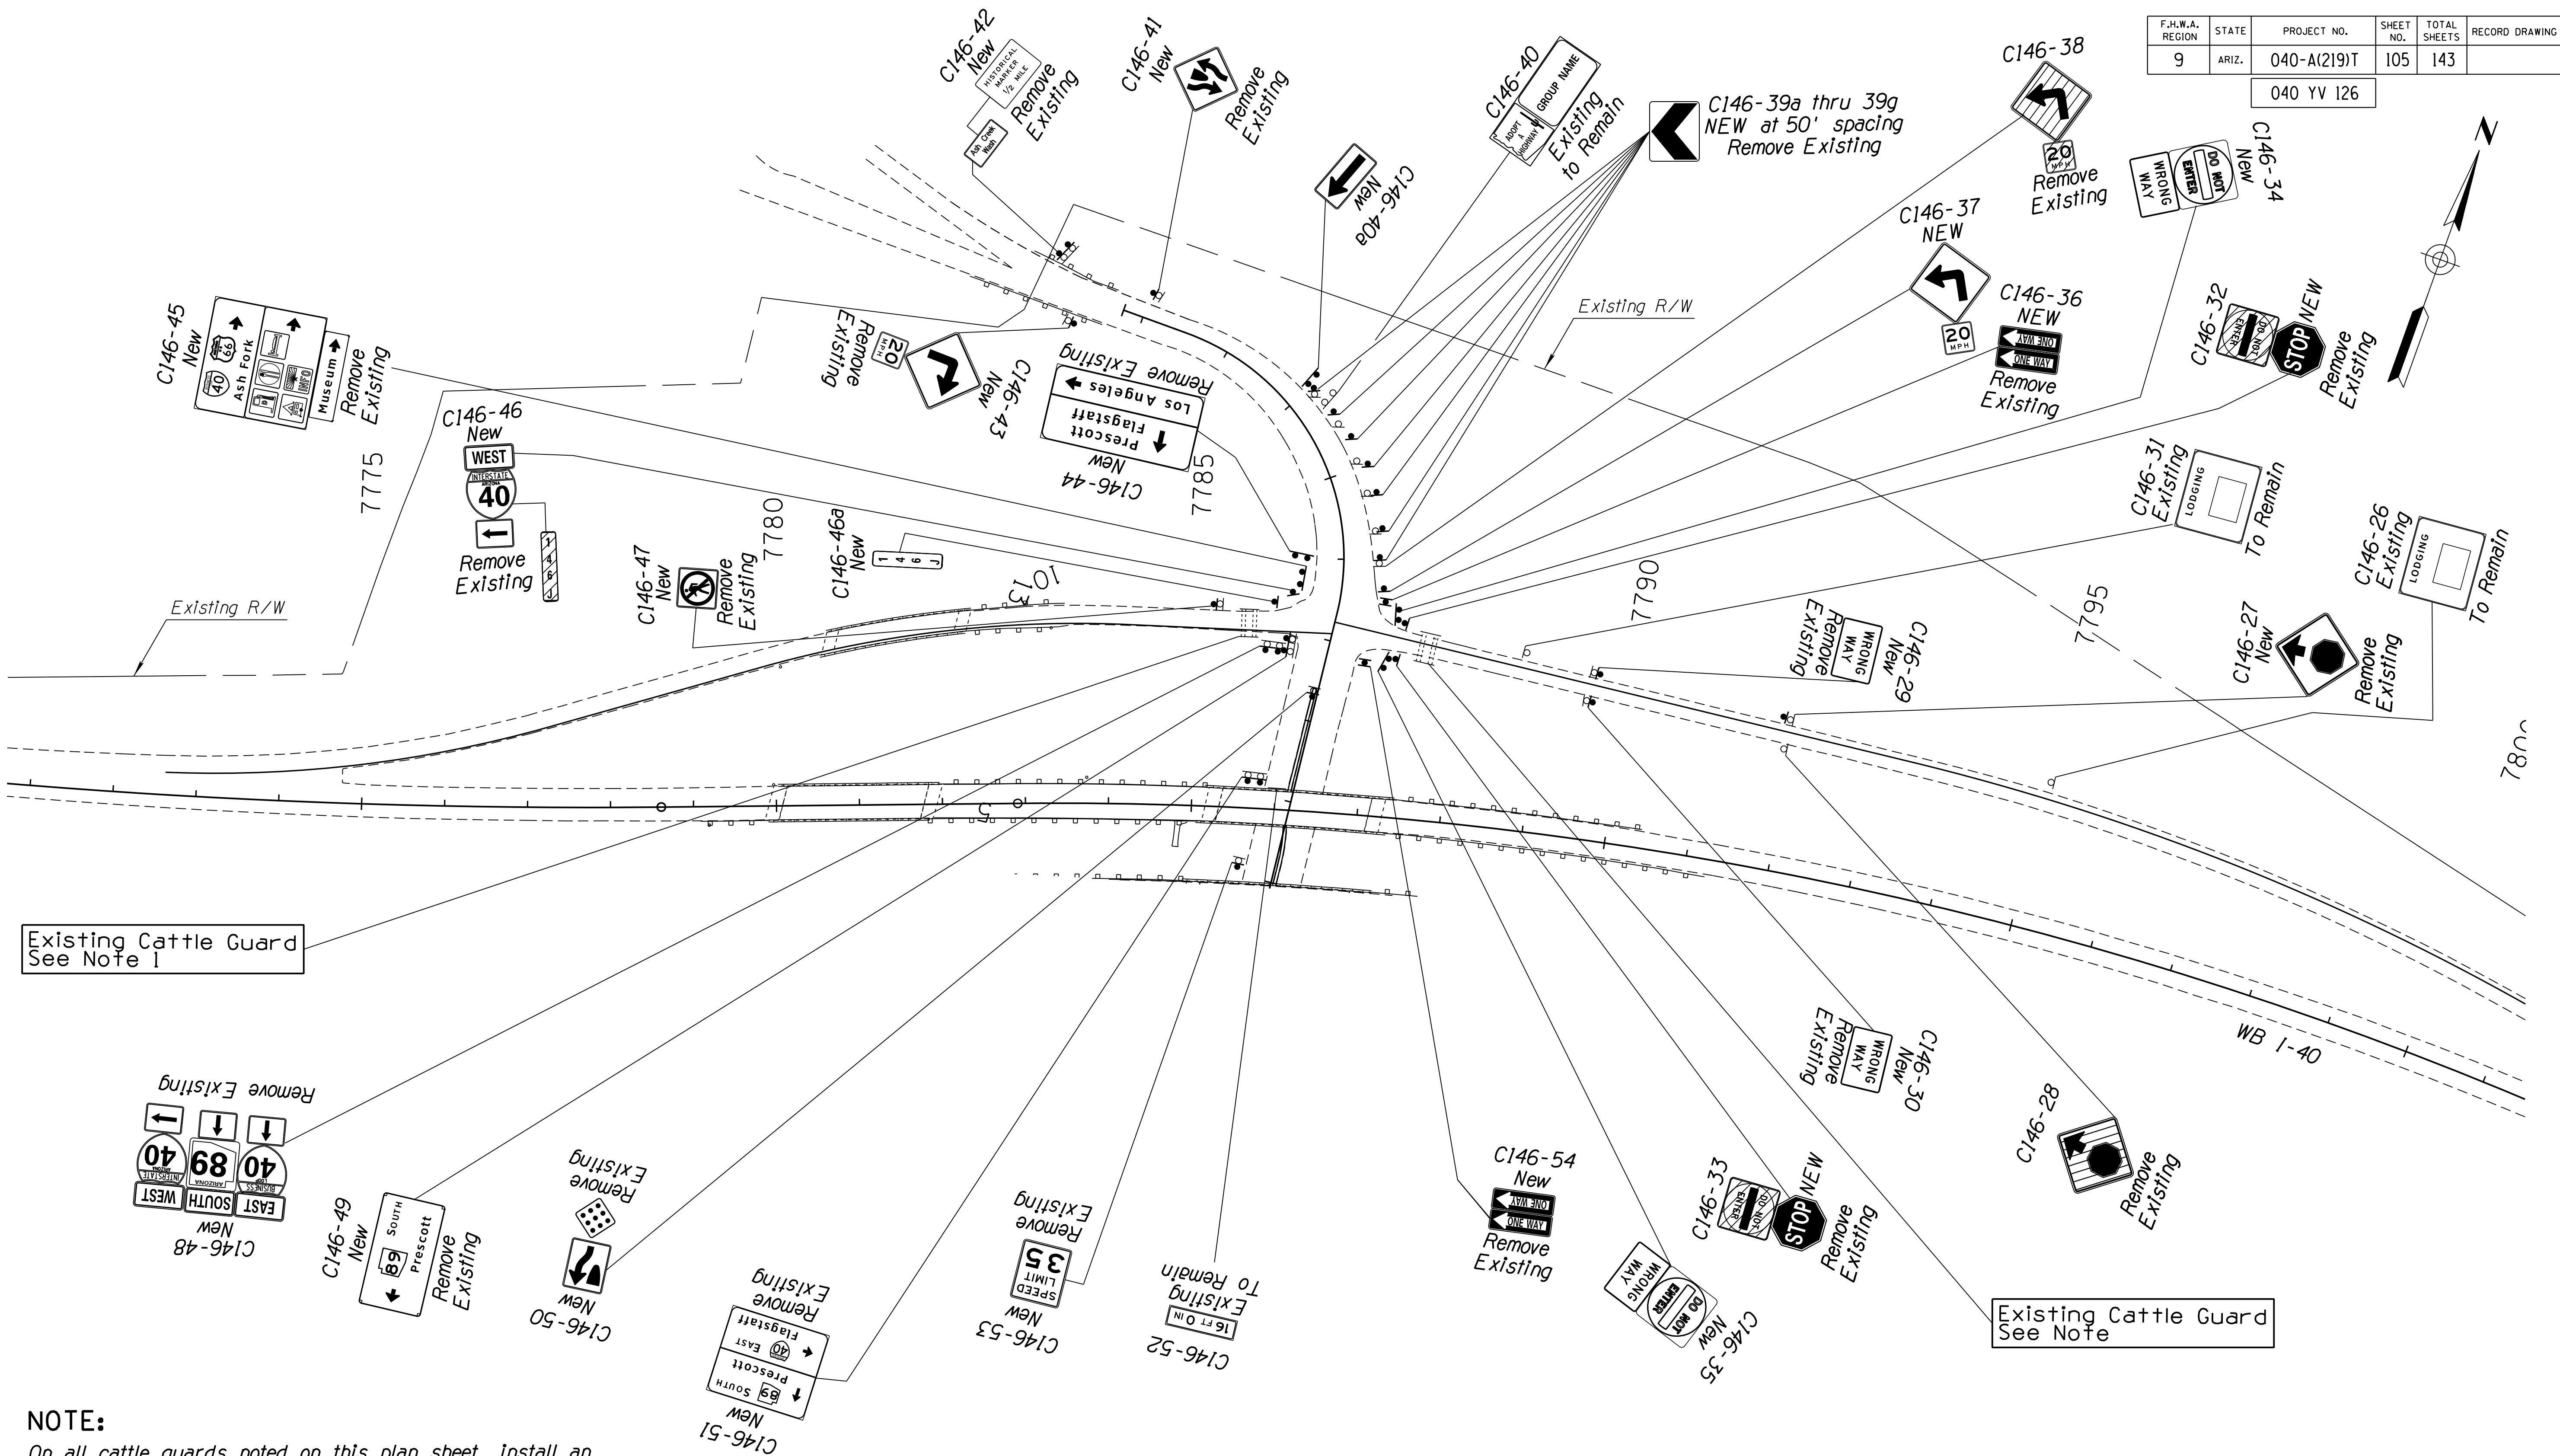



Existing Cattle Guard  
See Note 1

Existing Cattle Guard  
See Note

**NOTE:**  
On all cattle guards noted on this plan sheet, install an OM3-L object marker to the left side of the roadway immediately in advance of the cattle guard and an OM3-R object marker to the right side of the roadway immediately in advance of the cattle guard on all approaches facing traffic. In accordance with Standard Drawings M-23 and M-24. Object markers do not need to be installed on cattle guards in directions that do not face traffic, such as the wrong-way direction on ramps. Remove all existing object markers at cattle guard locations.

| DESIGN      | NAME                                   | DATE  | ARIZONA DEPARTMENT OF TRANSPORTATION<br>INFRASTRUCTURE DELIVERY AND OPERATIONS DIVISION<br>TRAFFIC DESIGN SECTION |
|-------------|----------------------------------------|-------|---|
| DRAWN       | Y. S. Ho                               | 12-16 |   |
| CHECKED     | O. Zhou                                | 12-16 |   |
| TEAM LEADER | S. Niles                               | 12-16 |   |
| LOCATION    | I-40 CROOKTON - HISTORIC 66 (WILLIAMS) |       |   |
| TRACS NO.   | H8703 OIC                              |       | 040-A(219)T   |
|             |                                        |       | OF   |


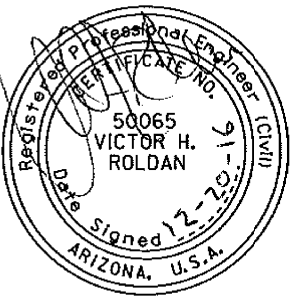


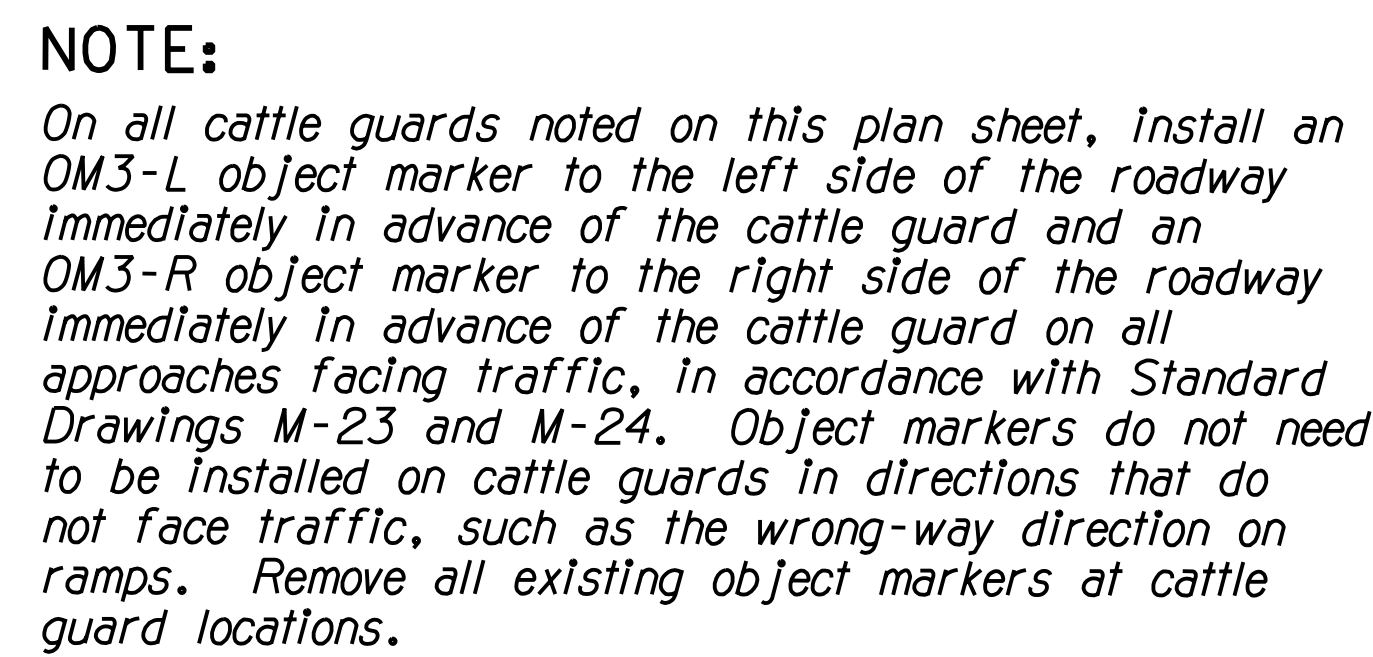040 YV 126

12:22:41 PM 12/22/2016 V:\Traffic\Projects\Team4\040 YV 126 H8703 01C Sign Rehab\T8703SLS107.dgn

| F.H.W.A. REGION | STATE | PROJECT NO. | SHEET NO. | TOTAL SHEETS | RECORD DRAWING |
|-----------------|-------|-------------|-----------|--------------|----------------|
| 9               | ARIZ. | 040-A(219)T | 107       | 143          |                |

040 YV 126

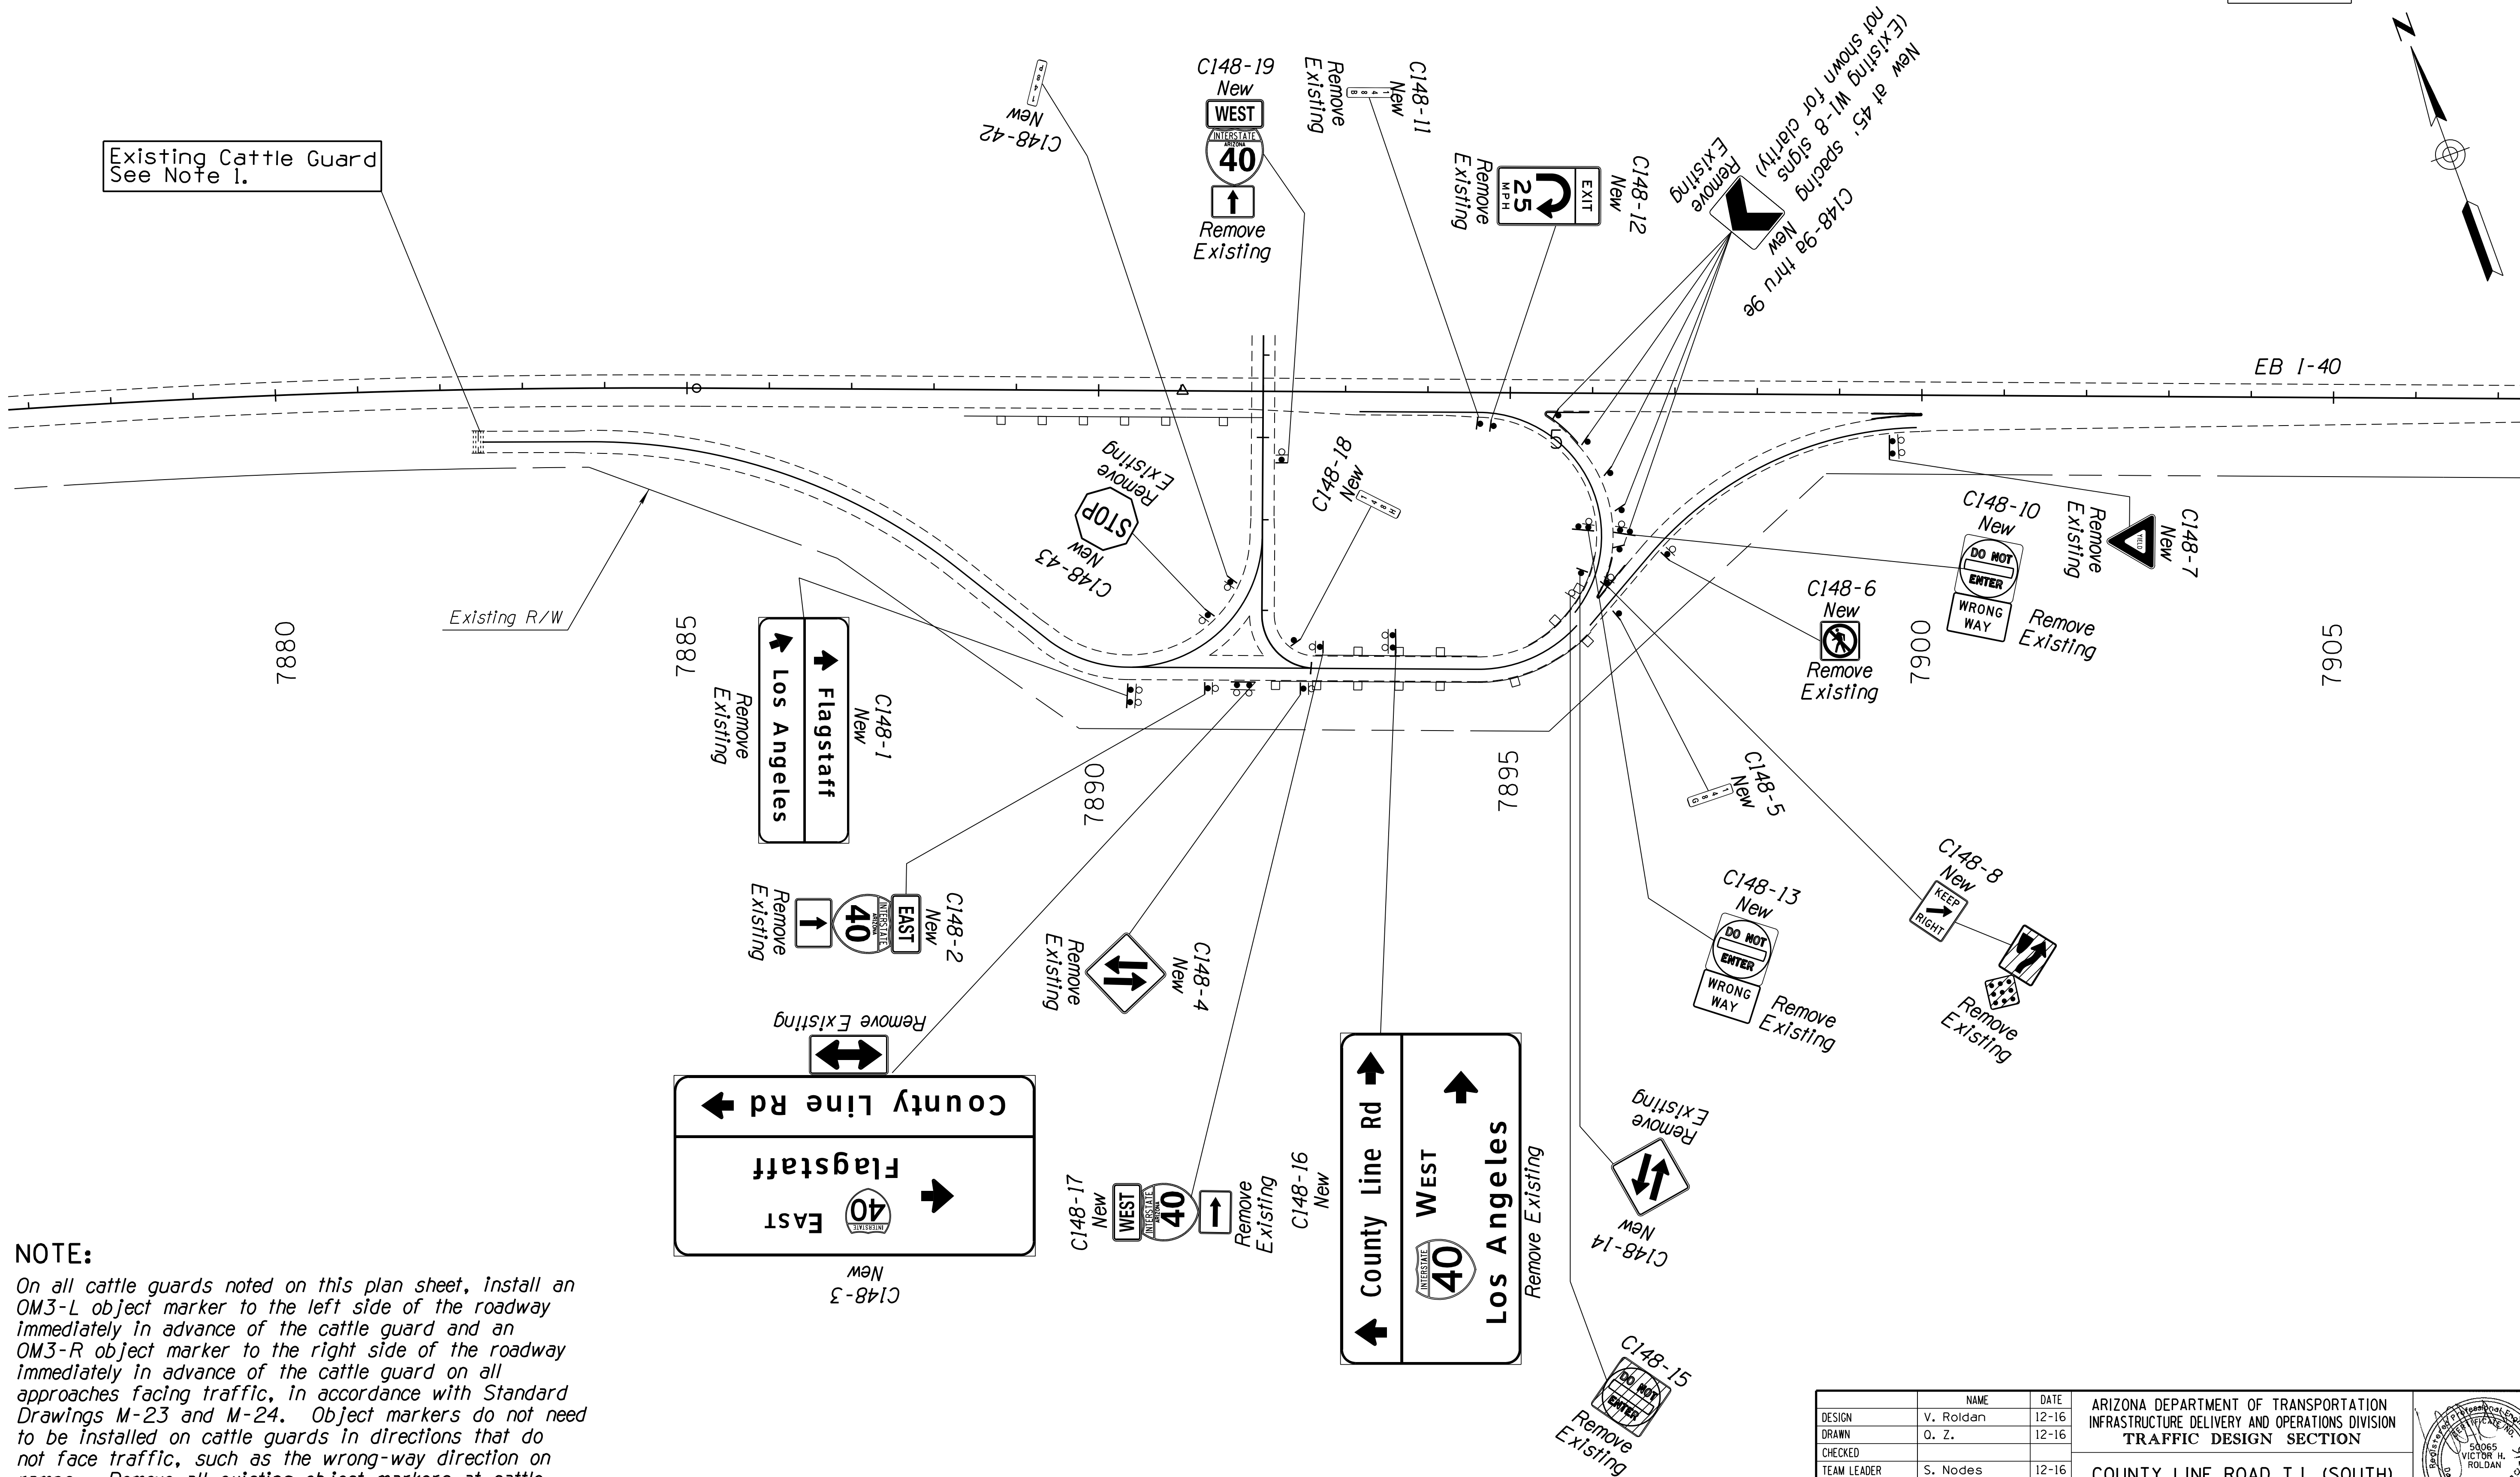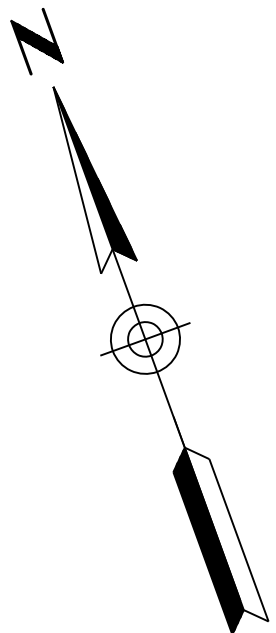

**NOTE:**  
On all cattle guards noted on this plan sheet, install an OM3-L object marker to the left side of the roadway immediately in advance of the cattle guard and an OM3-R object marker to the right side of the roadway immediately in advance of the cattle guard on all approaches facing traffic, in accordance with Standard Drawings M-23 and M-24. Object markers do not need to be installed on cattle guards in directions that do not face traffic, such as the wrong-way direction on ramps. Remove all existing object markers at cattle guard locations.



| DESIGN              | NAME      | DATE  | ARIZONA DEPARTMENT OF TRANSPORTATION<br>INFRASTRUCTURE DELIVERY AND OPERATIONS DIVISION<br>TRAFFIC DESIGN SECTION |
|---------------------|-----------|-------|---|
| DRAWN               | V. Roldan | 12-16 |   |
| CHECKED             | O. Z.     | 12-16 |   |
| TEAM LEADER         | S. Nides  | 12-16 |   |
| LOCATION            |           |       | I-40 CROOKTON - HISTORIC 66 (WILLIAMS)                                                                            |
| TRACS NO. H8703 OIC |           |       | 040-A(219)T   |

EXP. RES. 09/30/2018  
SHEET 2 OF 2

OF

| F.H.W.A. REGION | STATE | PROJECT NO. | SHEET NO. | TOTAL SHEETS | RECORD DRAWING |
|-----------------|-------|-------------|-----------|--------------|----------------|
| 9               | ARIZ. | 040-A(219)T | 108       | 143          |                |

040 YV 126

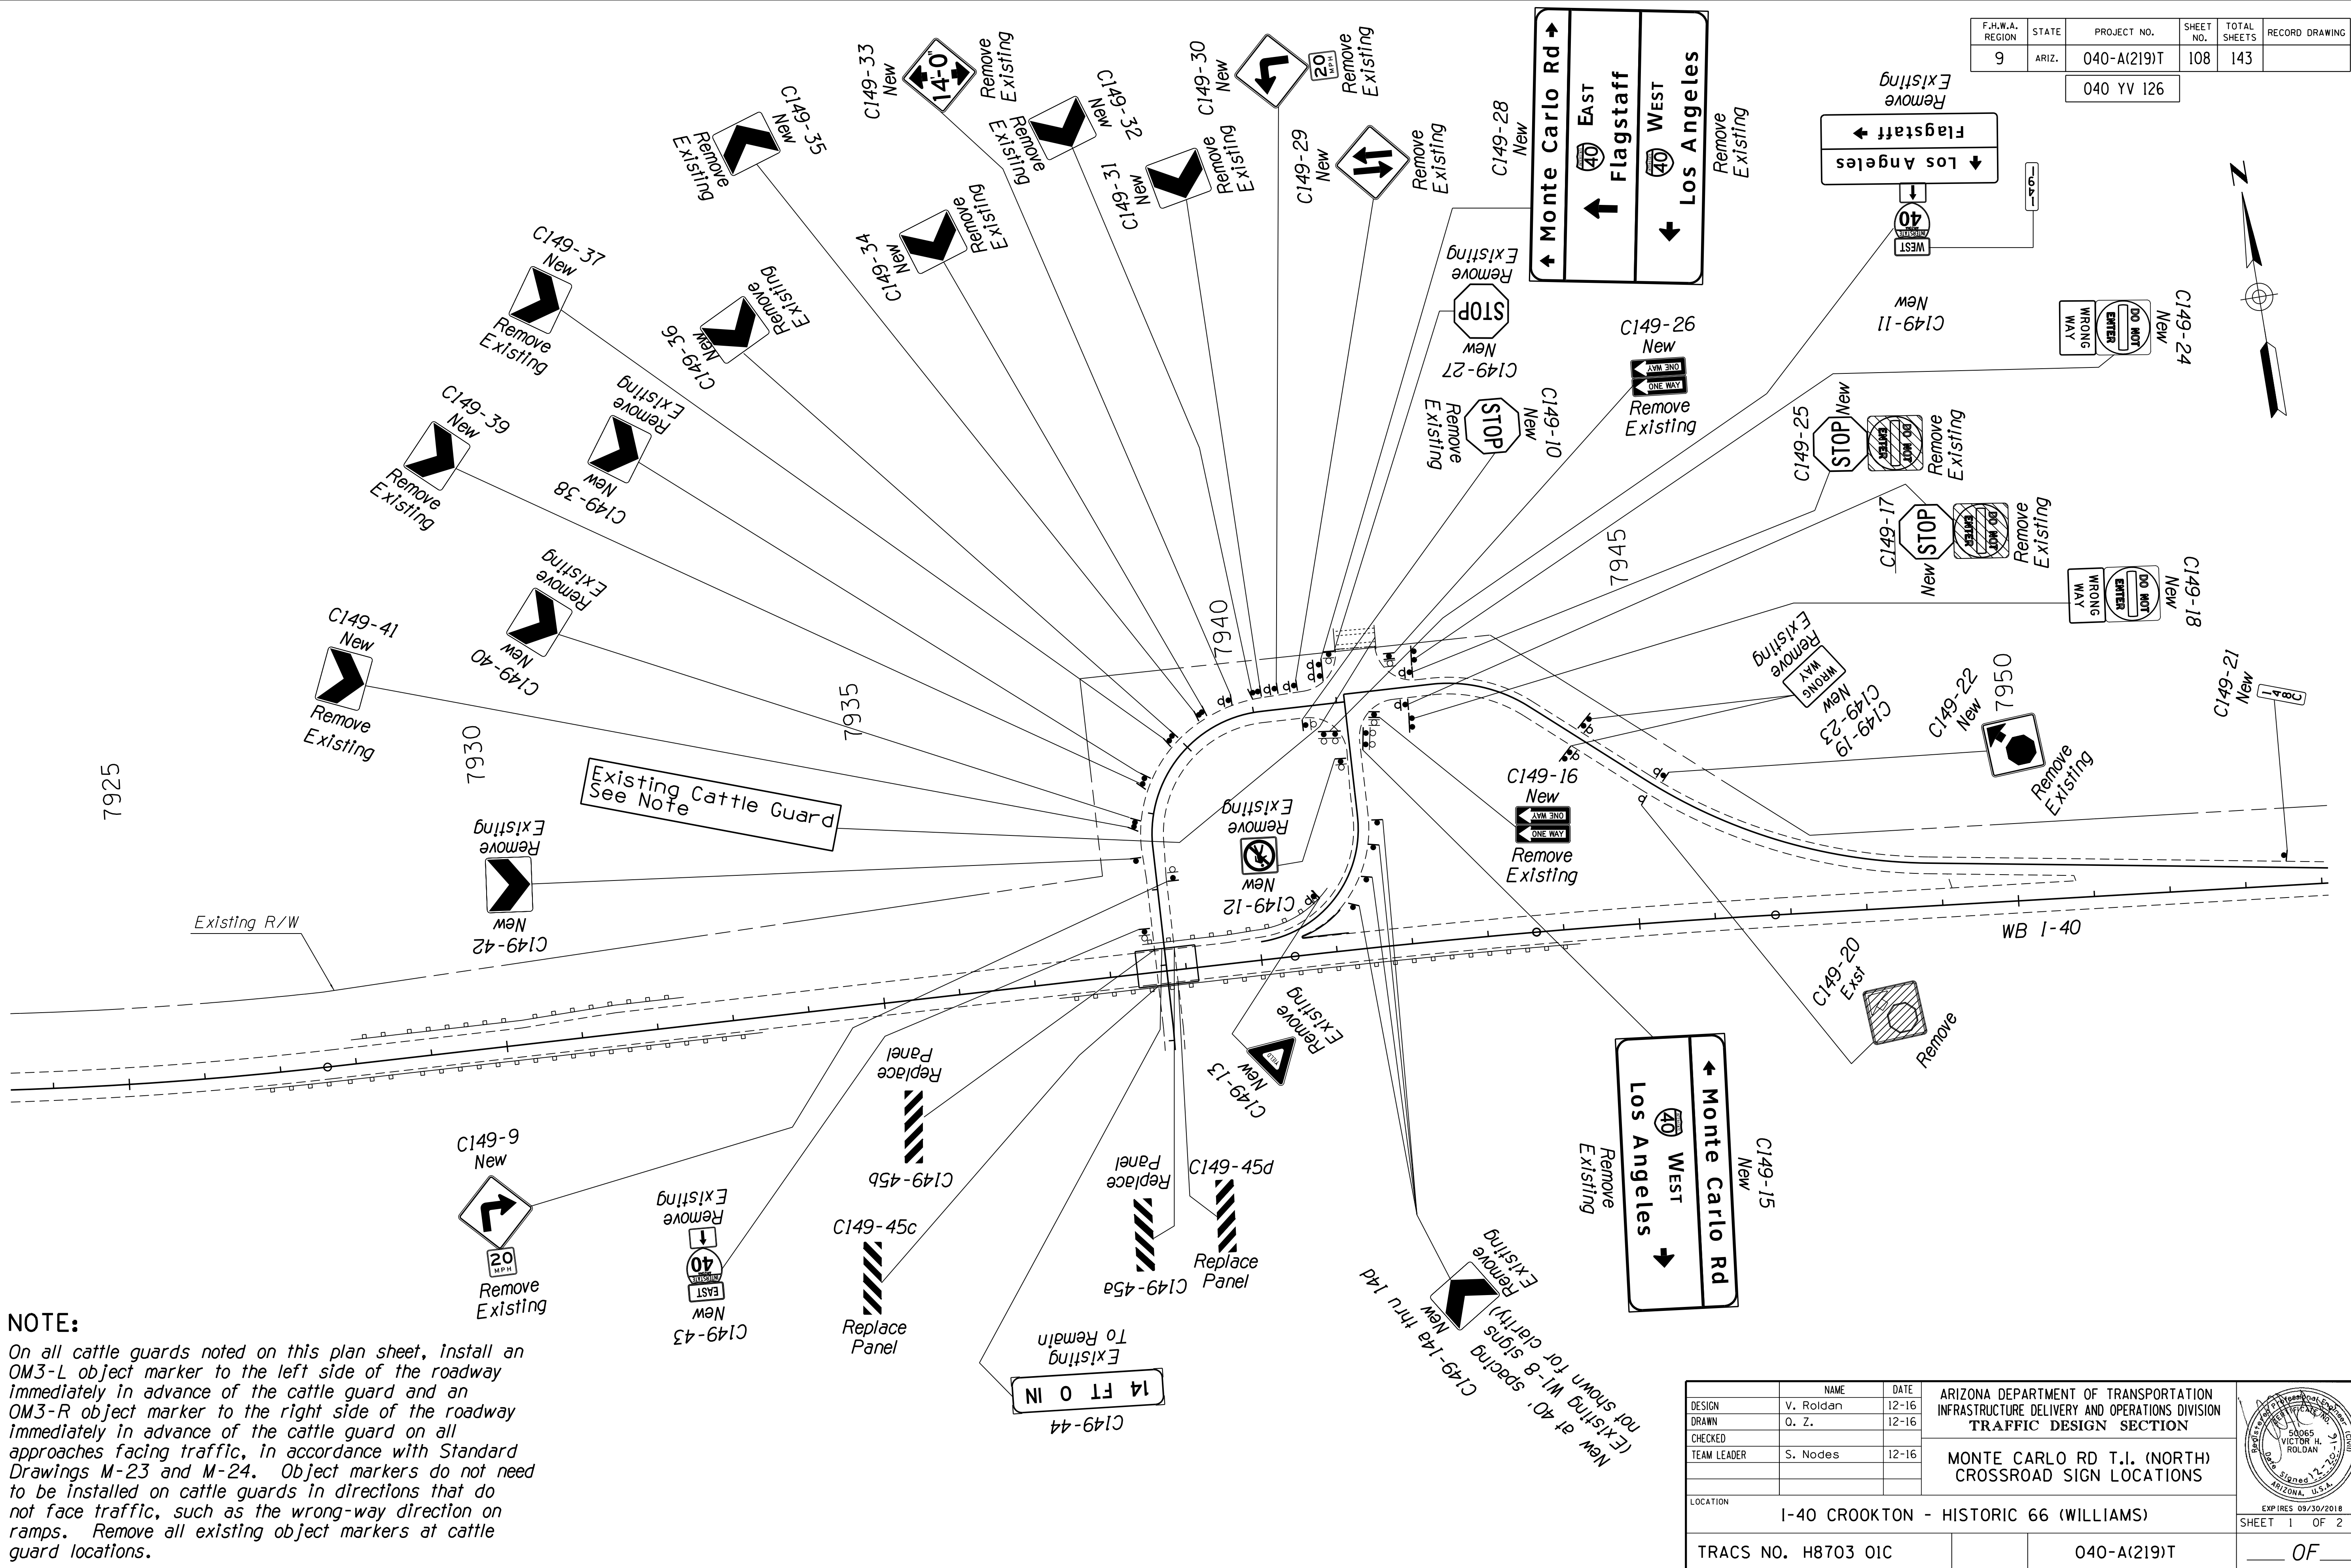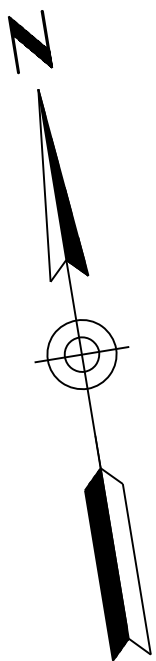

**NOTE:**  
On all cattle guards noted on this plan sheet, install an OM3-L object marker to the left side of the roadway immediately in advance of the cattle guard and an OM3-R object marker to the right side of the roadway immediately in advance of the cattle guard on all approaches facing traffic, in accordance with Standard Drawings M-23 and M-24. Object markers do not need to be installed on cattle guards in directions that do not face traffic, such as the wrong-way direction on ramps. Remove all existing object markers at cattle guard locations.

| DESIGN              | NAME      | DATE  | ARIZONA DEPARTMENT OF TRANSPORTATION<br>INFRASTRUCTURE DELIVERY AND OPERATIONS DIVISION<br>TRAFFIC DESIGN SECTION |
|---------------------|-----------|-------|---|
| DRAWN               | V. Roldan | 12-16 |   |
| CHECKED             | O. Z.     | 12-16 |   |
| TEAM LEADER         | S. Nides  | 12-16 |   |
| LOCATION            |           |       | I-40 CROOKTON - HISTORIC 66 (WILLIAMS)                                                                            |
| TRACS NO. H8703 OIC |           |       | 040-A(219)T   |



EXPIRES 09/30/2018

SHEET 1 OF 2

OF

| F.H.W.A. REGION | STATE | PROJECT NO. | SHEET NO. | TOTAL SHEETS | RECORD DRAWING |
|-----------------|-------|-------------|-----------|--------------|----------------|
| 9               | ARIZ. | 040-A(219)T | 109       | 143          |                |

040 YV 126

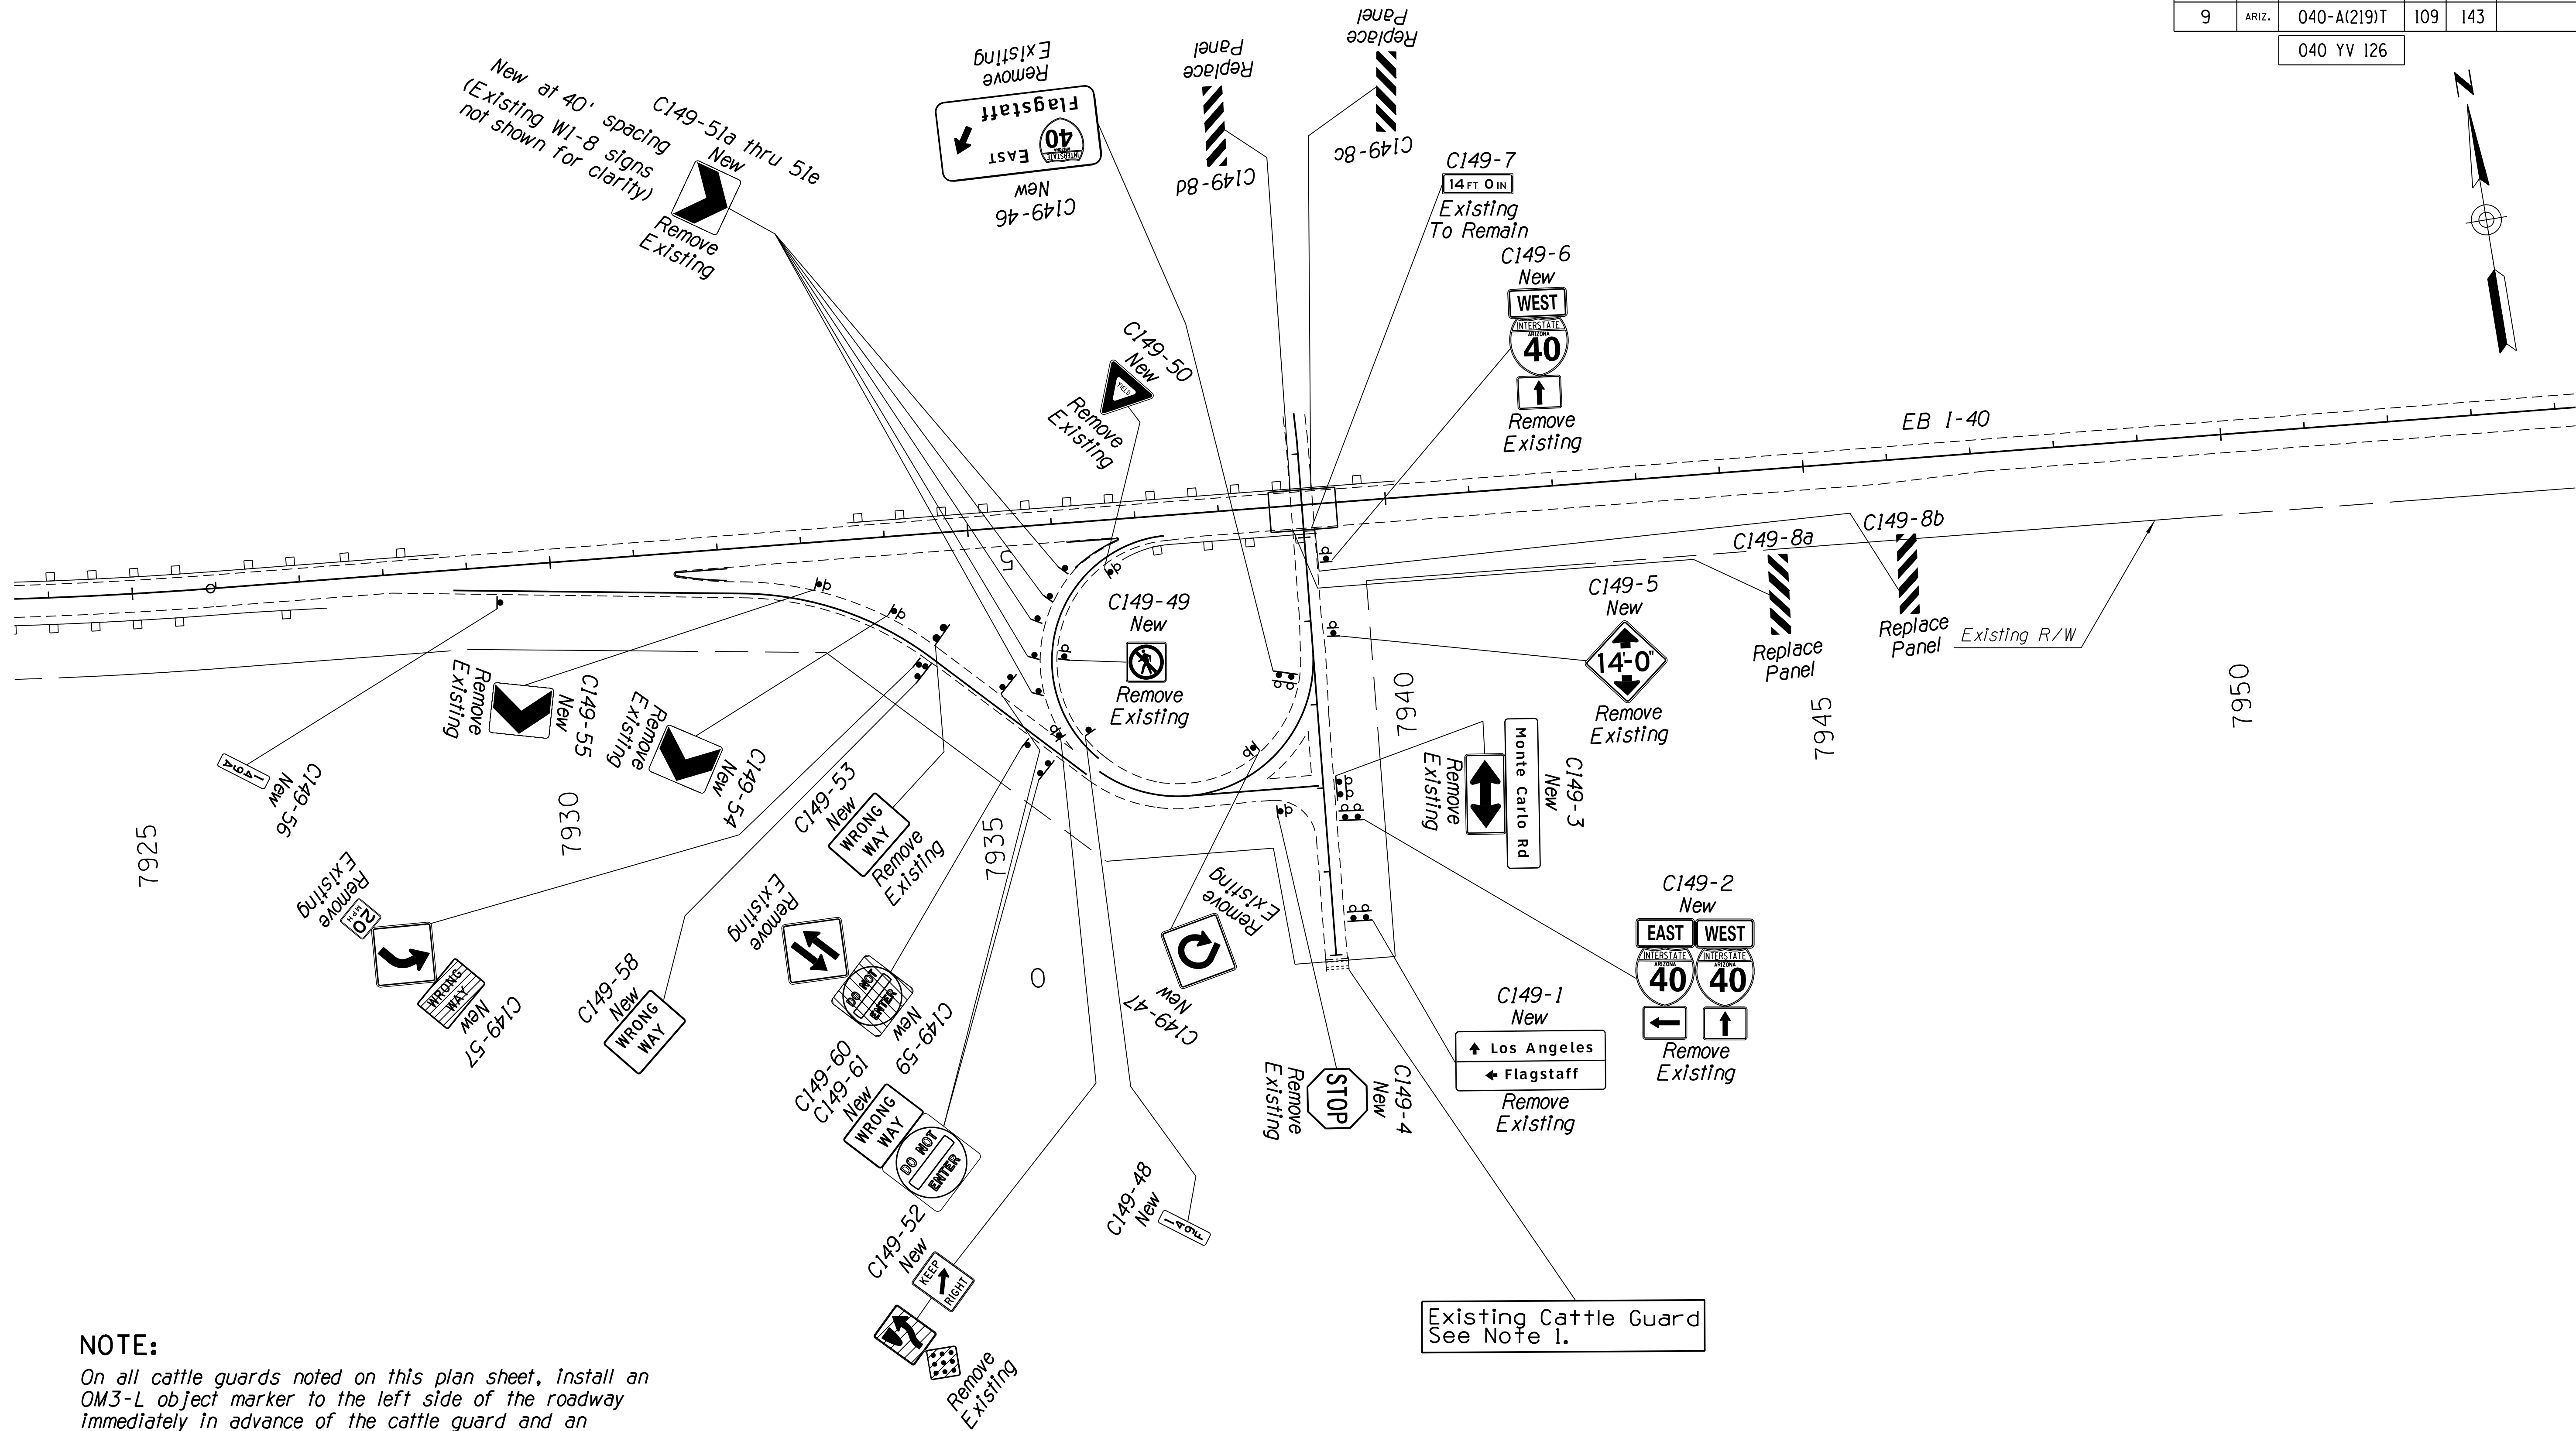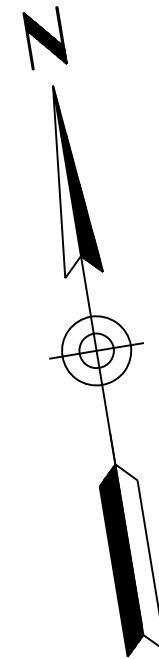

NOTE:

On all cattle guards noted on this plan sheet, install an OM3-L object marker to the left side of the roadway immediately in advance of the cattle guard and an OM3-R object marker to the right side of the roadway immediately in advance of the cattle guard on all approaches facing traffic, in accordance with Standard Drawings M-23 and M-24. Object markers do not need to be installed on cattle guards in directions that do not face traffic, such as the wrong-way direction on ramps. Remove all existing object markers at cattle guard locations.

| DESIGN              | NAME      | DATE  | ARIZONA DEPARTMENT OF TRANSPORTATION<br>INFRASTRUCTURE DELIVERY AND OPERATIONS DIVISION<br>TRAFFIC DESIGN SECTION |
|---------------------|-----------|-------|---|
| DRAWN               | V. Roldan | 12-16 |   |
| CHECKED             | O. Z.     | 12-16 |   |
| TEAM LEADER         | S. Nides  | 12-16 |   |
| LOCATION            |           |       | MONTE CARLO RD T.I. (SOUTH)<br>CROSSROAD SIGN LOCATIONS                                                           |
| TRACS NO. H8703 OIC |           |       | 040-A(219)T   |

EXP. RES. 09/30/2018

SHEET 2 OF 2

OF


20065

VICTOR H. ROLDAN

Signed



ARIZONA, U.S.A.

040 YV 126

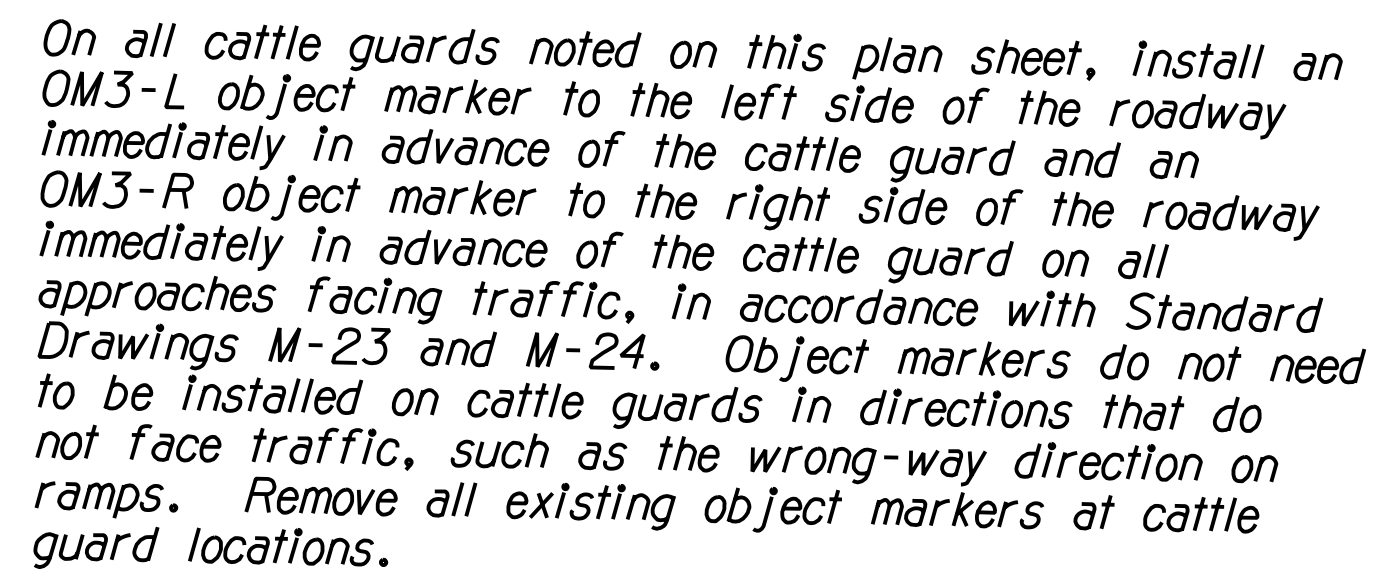

| F.H.W.A.<br>REGION | STATE | PROJECT NO. | SHEET<br>NO. | TOTAL<br>SHEETS | RECORD DRAWING |
|--------------------|-------|-------------|--------------|-----------------|----------------|
| 9                  | ARIZ. | 040-A(219)T | III          | 143             |                |


040 YV 126

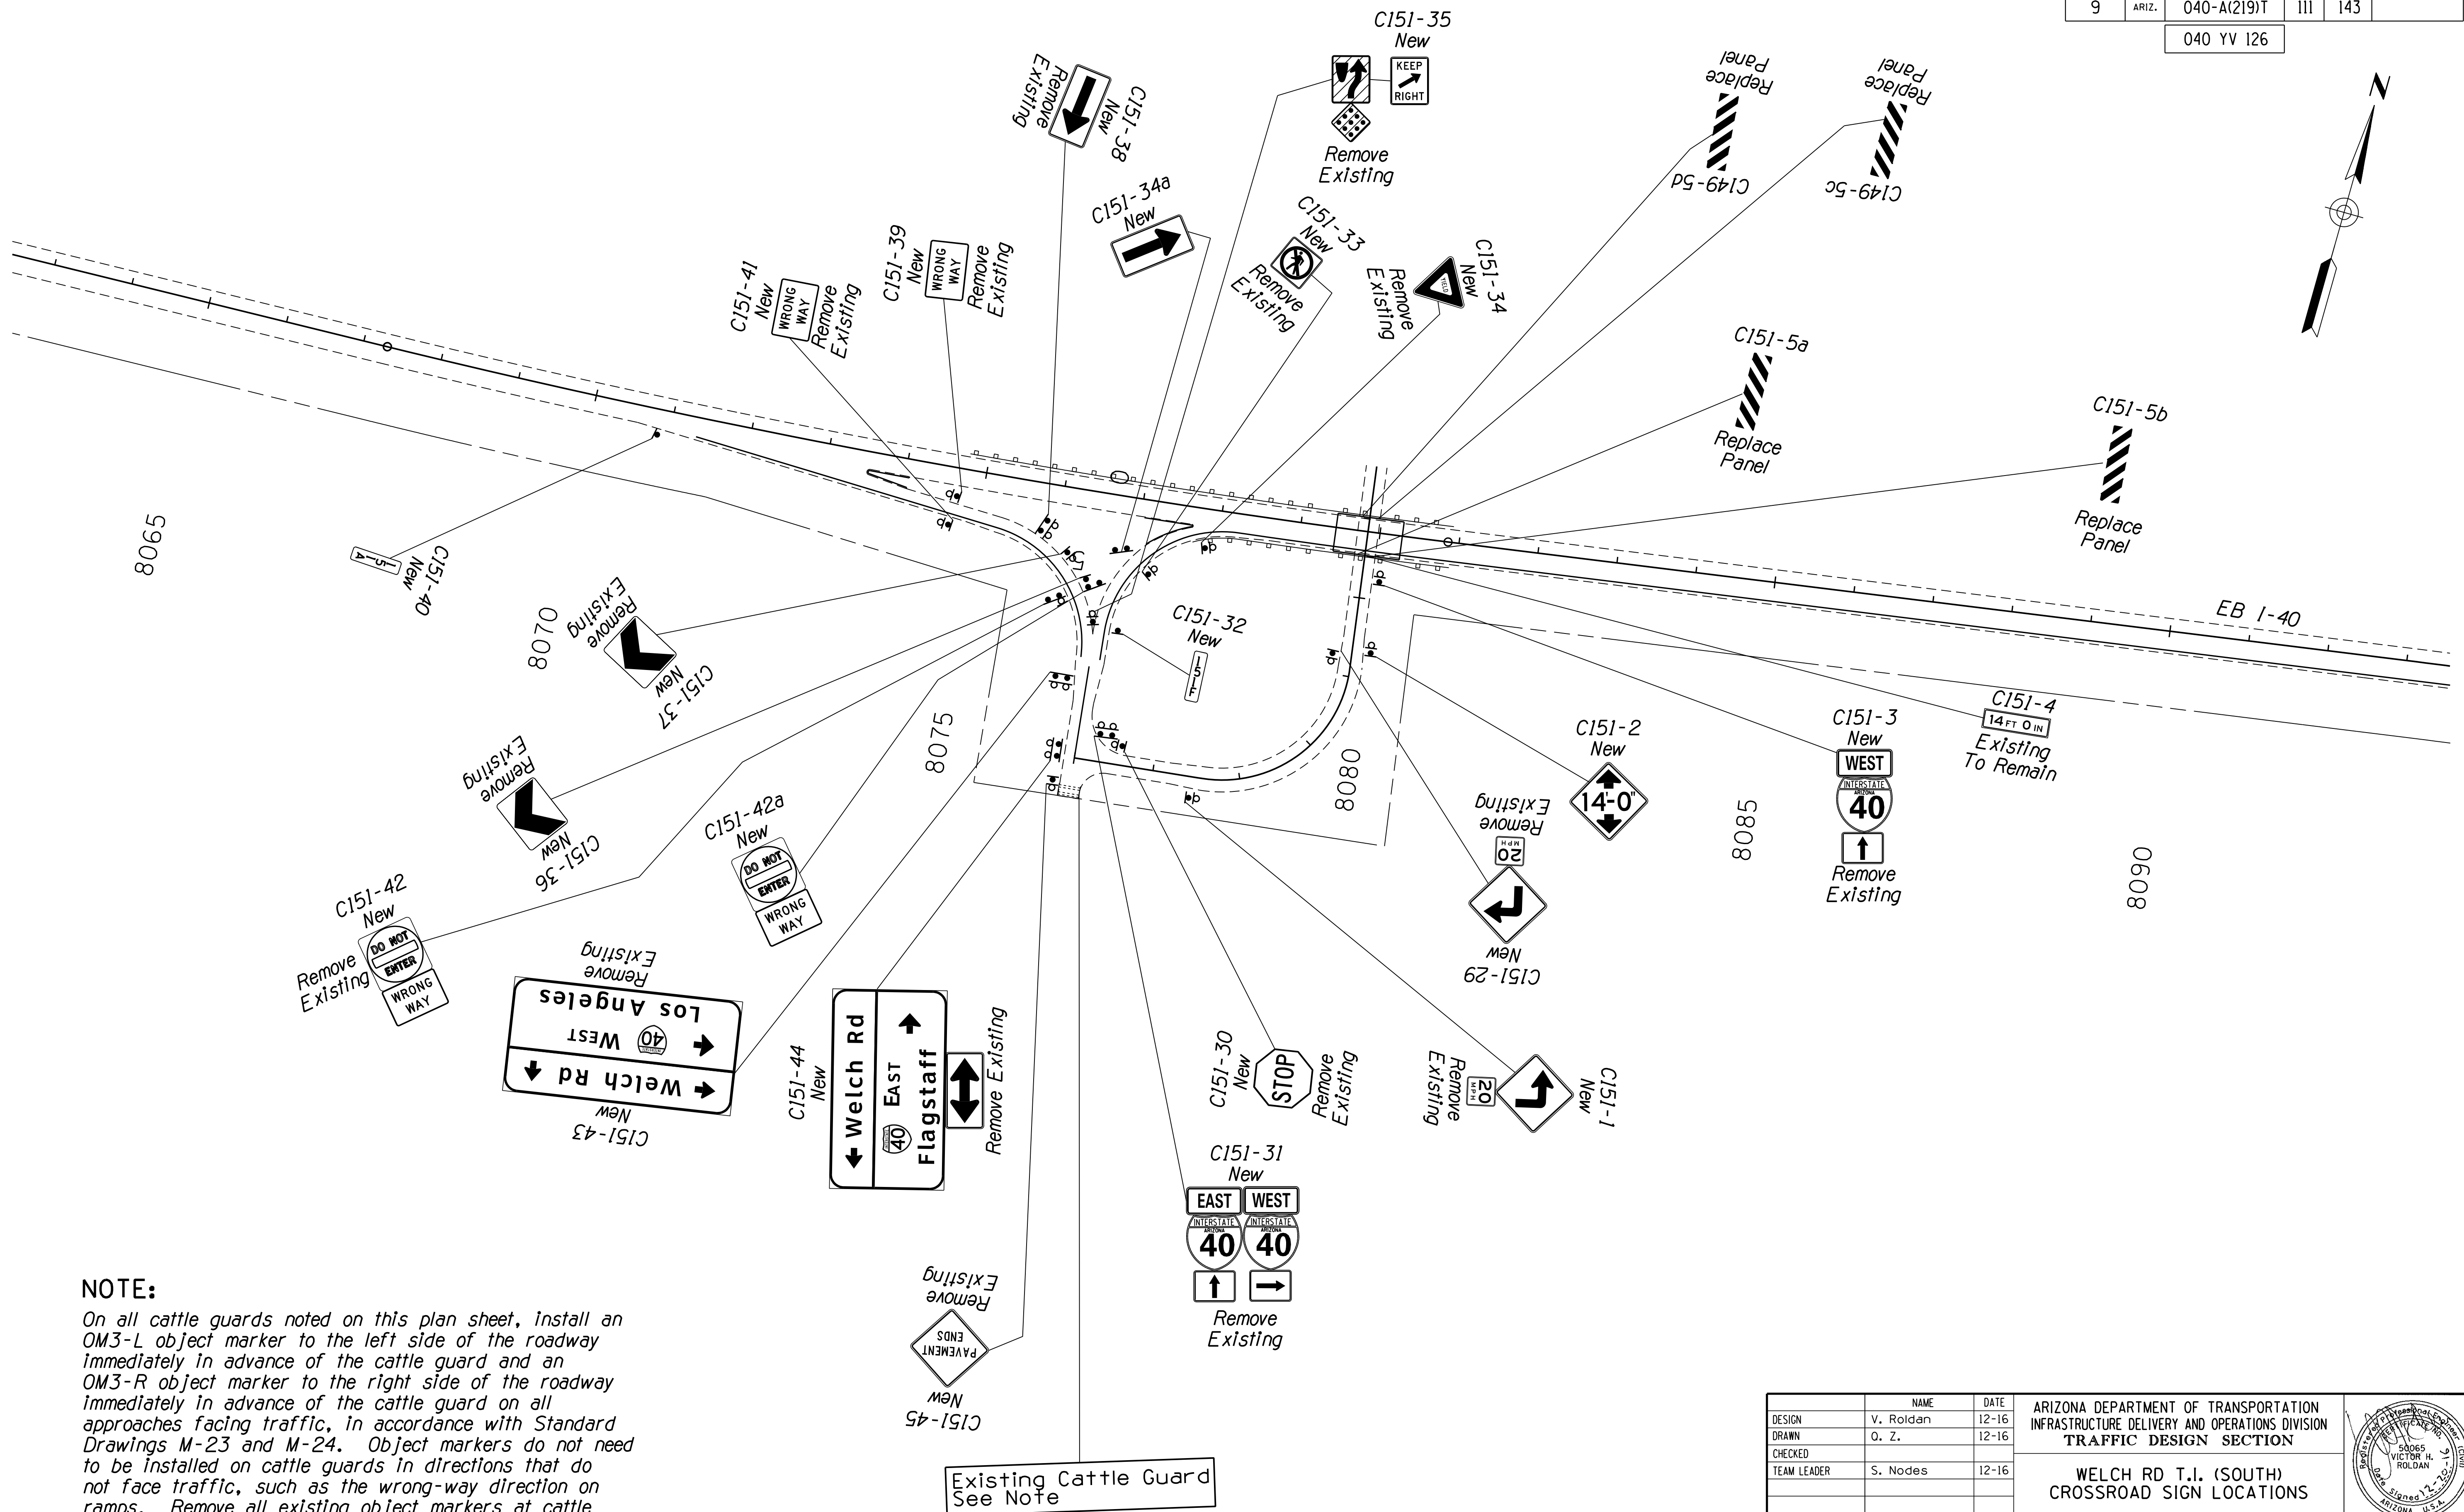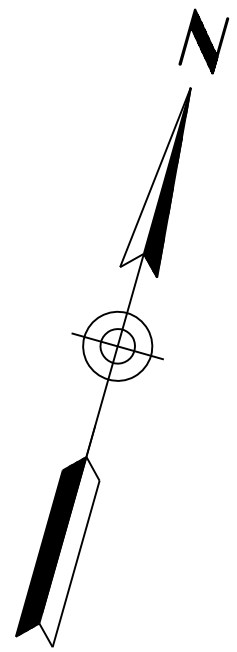

**NOTE:**


On all cattle guards noted on this plan sheet, install an OM3-L object marker to the left side of the roadway immediately in advance of the cattle guard and an OM3-R object marker to the right side of the roadway immediately in advance of the cattle guard on all approaches facing traffic, in accordance with Standard Drawings M-23 and M-24. Object markers do not need to be installed on cattle guards in directions that do not face traffic, such as the wrong-way direction on ramps. Remove all existing object markers at cattle guard locations.

| DESIGN                                 | NAME      | DATE  | ARIZONA DEPARTMENT OF TRANSPORTATION<br>INFRASTRUCTURE DELIVERY AND OPERATIONS DIVISION<br>TRAFFIC DESIGN SECTION |  |
|----------------------------------------|-----------|-------|---|--|
| DRAWN                                  | V. Roldan | 12-16 |   |  |
| CHECKED                                | O. Z.     | 12-16 |   |  |
| TEAM LEADER                            | S. Nides  | 12-16 |   |  |
| LOCATION                               |           |       | WELCH RD T.I. (SOUTH)<br>CROSSROAD SIGN LOCATIONS                                                                 |  |
| TRACS NO. H8703 OIC                    |           |       | 040-A(219)T   |  |
| I-40 CROOKTON - HISTORIC 66 (WILLIAMS) |           |       | SHEET 2 OF 2   |  |

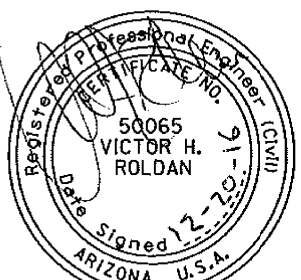


| F.H.W.A. REGION | STATE | PROJECT NO. | SHEET NO. | TOTAL SHEETS | RECORD DRAWING |
|-----------------|-------|-------------|-----------|--------------|----------------|
| 9               | ARIZ. | 040-A(219)T | 112       | 143          |                |

040 YV 126

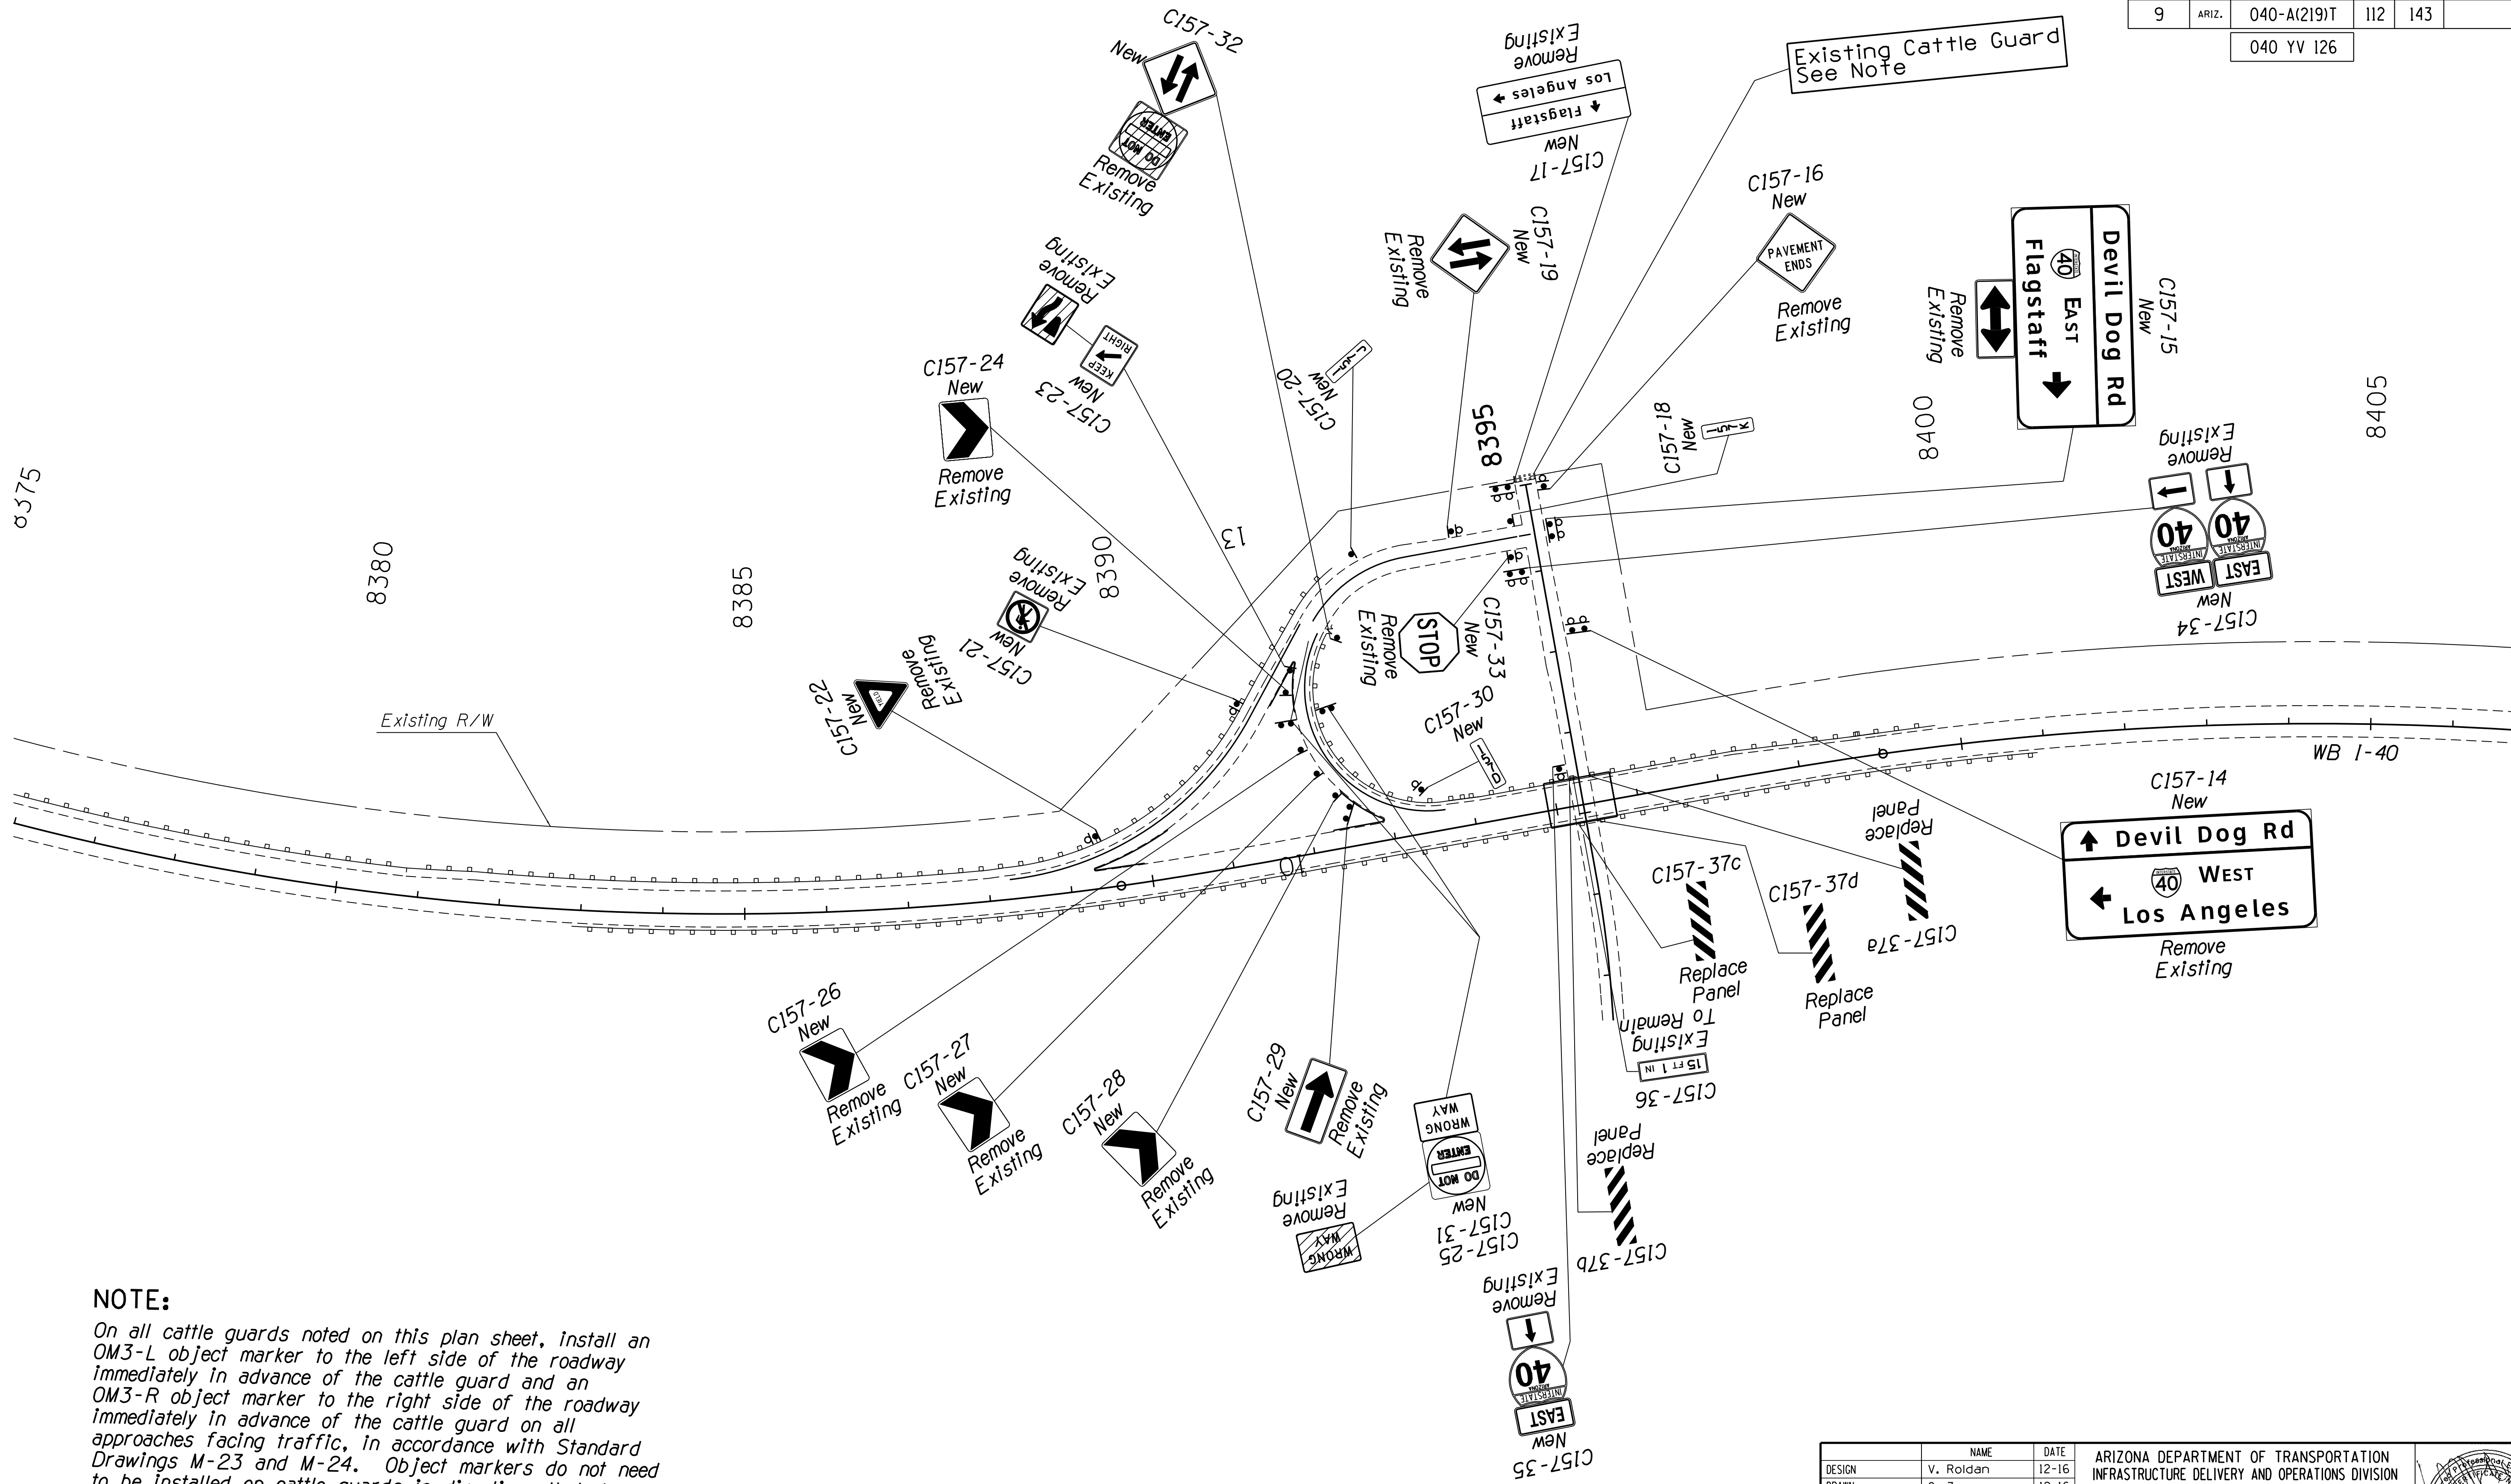

**NOTE:**  
On all cattle guards noted on this plan sheet, install an OM3-L object marker to the left side of the roadway immediately in advance of the cattle guard and an OM3-R object marker to the right side of the roadway immediately in advance of the cattle guard on all approaches facing traffic, in accordance with Standard Drawings M-23 and M-24. Object markers do not need to be installed on cattle guards in directions that do not face traffic, such as the wrong-way direction on ramps. Remove all existing object markers at cattle guard locations.

| DESIGN      | NAME      | DATE  | ARIZONA DEPARTMENT OF TRANSPORTATION<br>INFRASTRUCTURE DELIVERY AND OPERATIONS DIVISION<br>TRAFFIC DESIGN SECTION |
|-------------|-----------|-------|---|
| DRAWN       | V. Roldan | 12-16 |   |
| CHECKED     | O. Z.     | 12-16 |   |
| TEAM LEADER | S. Nides  | 12-16 |   |
|             |           |       | DEVIL DOG RD T.I. (NORTH)<br>CROSSROAD SIGN LOCATIONS                                                             |


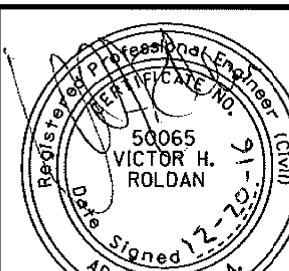


|           |           |  |                                        |
|-----------|-----------|--|----------------------------------------|
| LOCATION  |           |  | I-40 CROOKTON - HISTORIC 66 (WILLIAMS) |
| TRACS NO. | H8703 OIC |  | 040-A(219)T                            |

|                    |
|--------------------|
| EXPIRES 09/30/2018 |
| SHEET 1 OF 2       |
| OF                 |

| F.H.W.A.<br>REGION | STATE | PROJECT NO. | SHEET<br>NO. | TOTAL<br>SHEETS | RECORD DRAWING |
|--------------------|-------|-------------|--------------|-----------------|----------------|
| 9                  | ARIZ. | 040-A(219)T | 113          | 143             |                |

040 YV 126

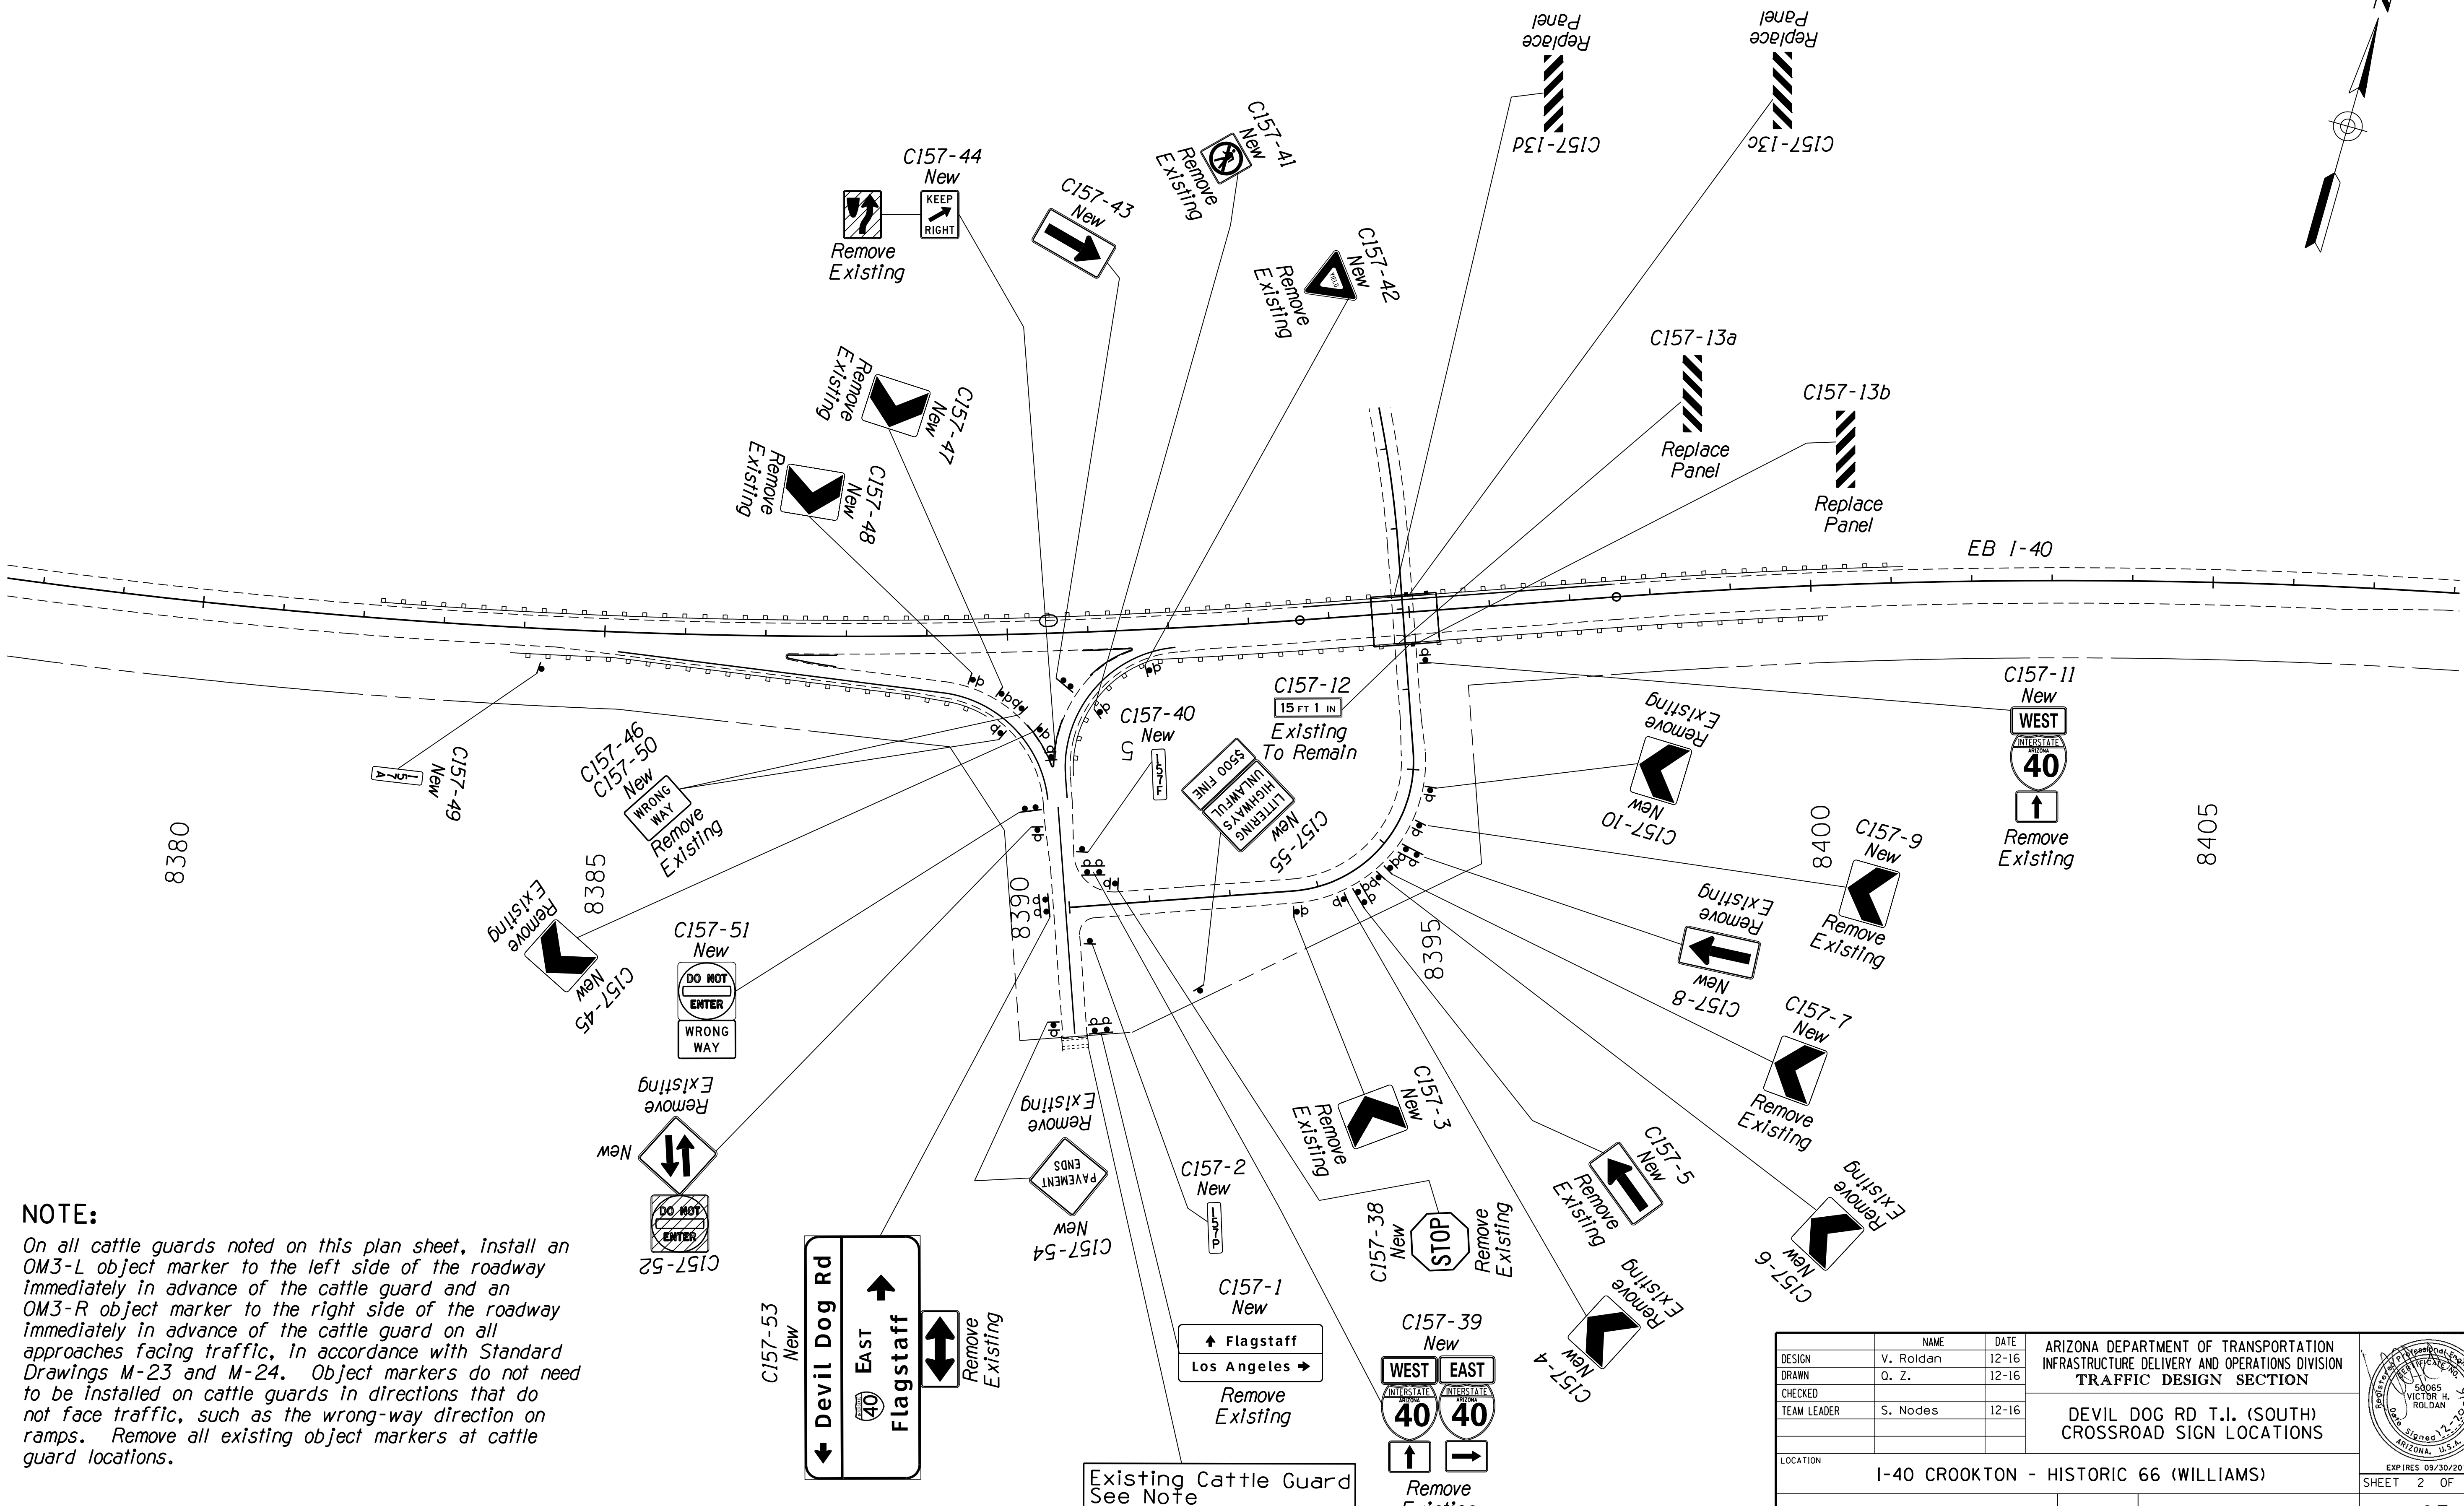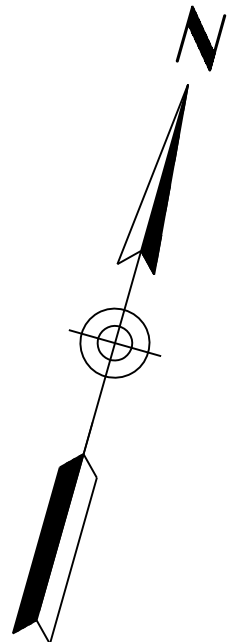


**NOTE:**  
On all cattle guards noted on this plan sheet, install an OM3-L object marker to the left side of the roadway immediately in advance of the cattle guard and an OM3-R object marker to the right side of the roadway immediately in advance of the cattle guard on all approaches facing traffic, in accordance with Standard Drawings M-23 and M-24. Object markers do not need to be installed on cattle guards in directions that do not face traffic, such as the wrong-way direction on ramps. Remove all existing object markers at cattle guard locations.


|                                        |           |       |   |              |
|----------------------------------------|-----------|-------|---|--------------|
|                                        | NAME      | DATE  | ARIZONA DEPARTMENT OF TRANSPORTATION<br>INFRASTRUCTURE DELIVERY AND OPERATIONS DIVISION<br>TRAFFIC DESIGN SECTION |              |
| DESIGN                                 | V. Roldan | 12-16 |   |              |
| DRAWN                                  | O. Z.     | 12-16 |   |              |
| CHECKED                                |           |       |   |              |
| TEAM LEADER                            | S. Nodes  | 12-16 | DEVIL DOG RD T.I. (SOUTH)<br>CROSSROAD SIGN LOCATIONS                                                             |              |
|                                        |           |       |   |              |
|                                        |           |       |   |              |
| LOCATION                               |           |       |   |              |
| I-40 CROOKTON - HISTORIC 66 (WILLIAMS) |           |       |   |              |
| TRACS NO. H8703 OIC                    |           |       | 040-A(219)T   | ____ OF ____ |

| F.H.W.A. REGION | STATE | PROJECT NO. | SHEET NO. | TOTAL SHEETS | RECORD DRAWING |
|-----------------|-------|-------------|-----------|--------------|----------------|
| 9               | ARIZ. | 040-A(219)T | 114       | 143          |                |


040 YV 126

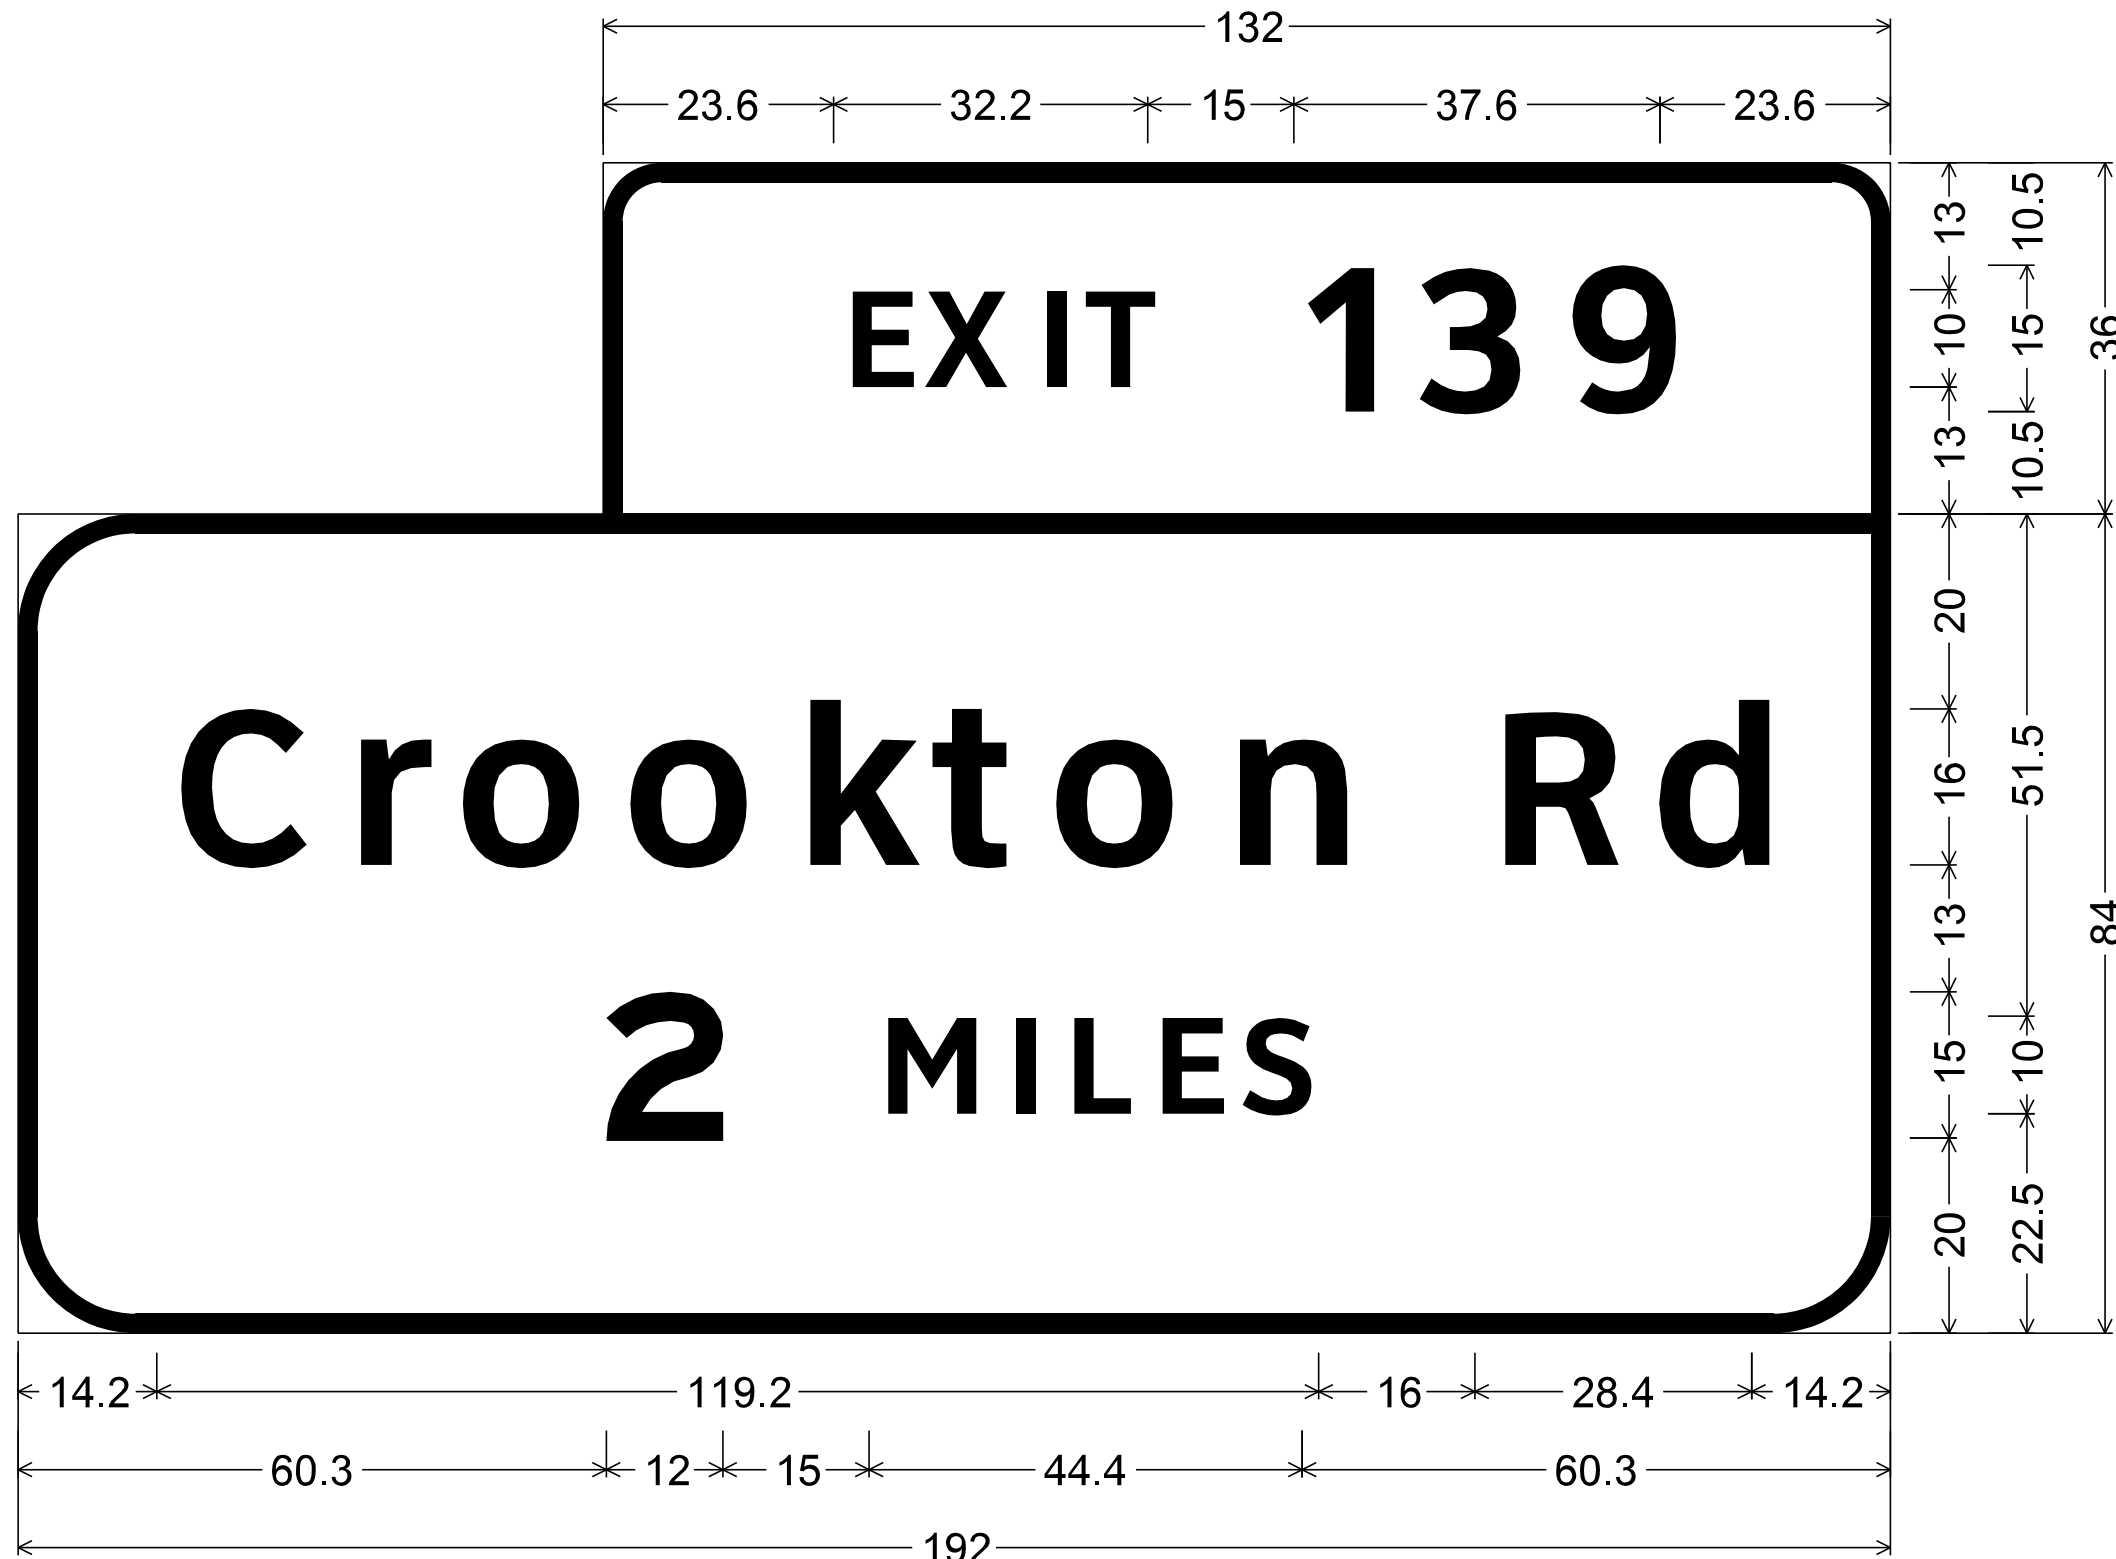

E137.74; W142.05;  
6.0" Radius, 2.0" Border, White on Green;  
[EXIT] ClearviewHwy-5-W; [139] ClearviewHwy-5-W;  
12.0" Radius, 2.0" Border, White on Green;  
[Crookton] ClearviewHwy-5-W; [Rd] ClearviewHwy-5-W; [2] E Mod;  
[MILES] ClearviewHwy-5-W;

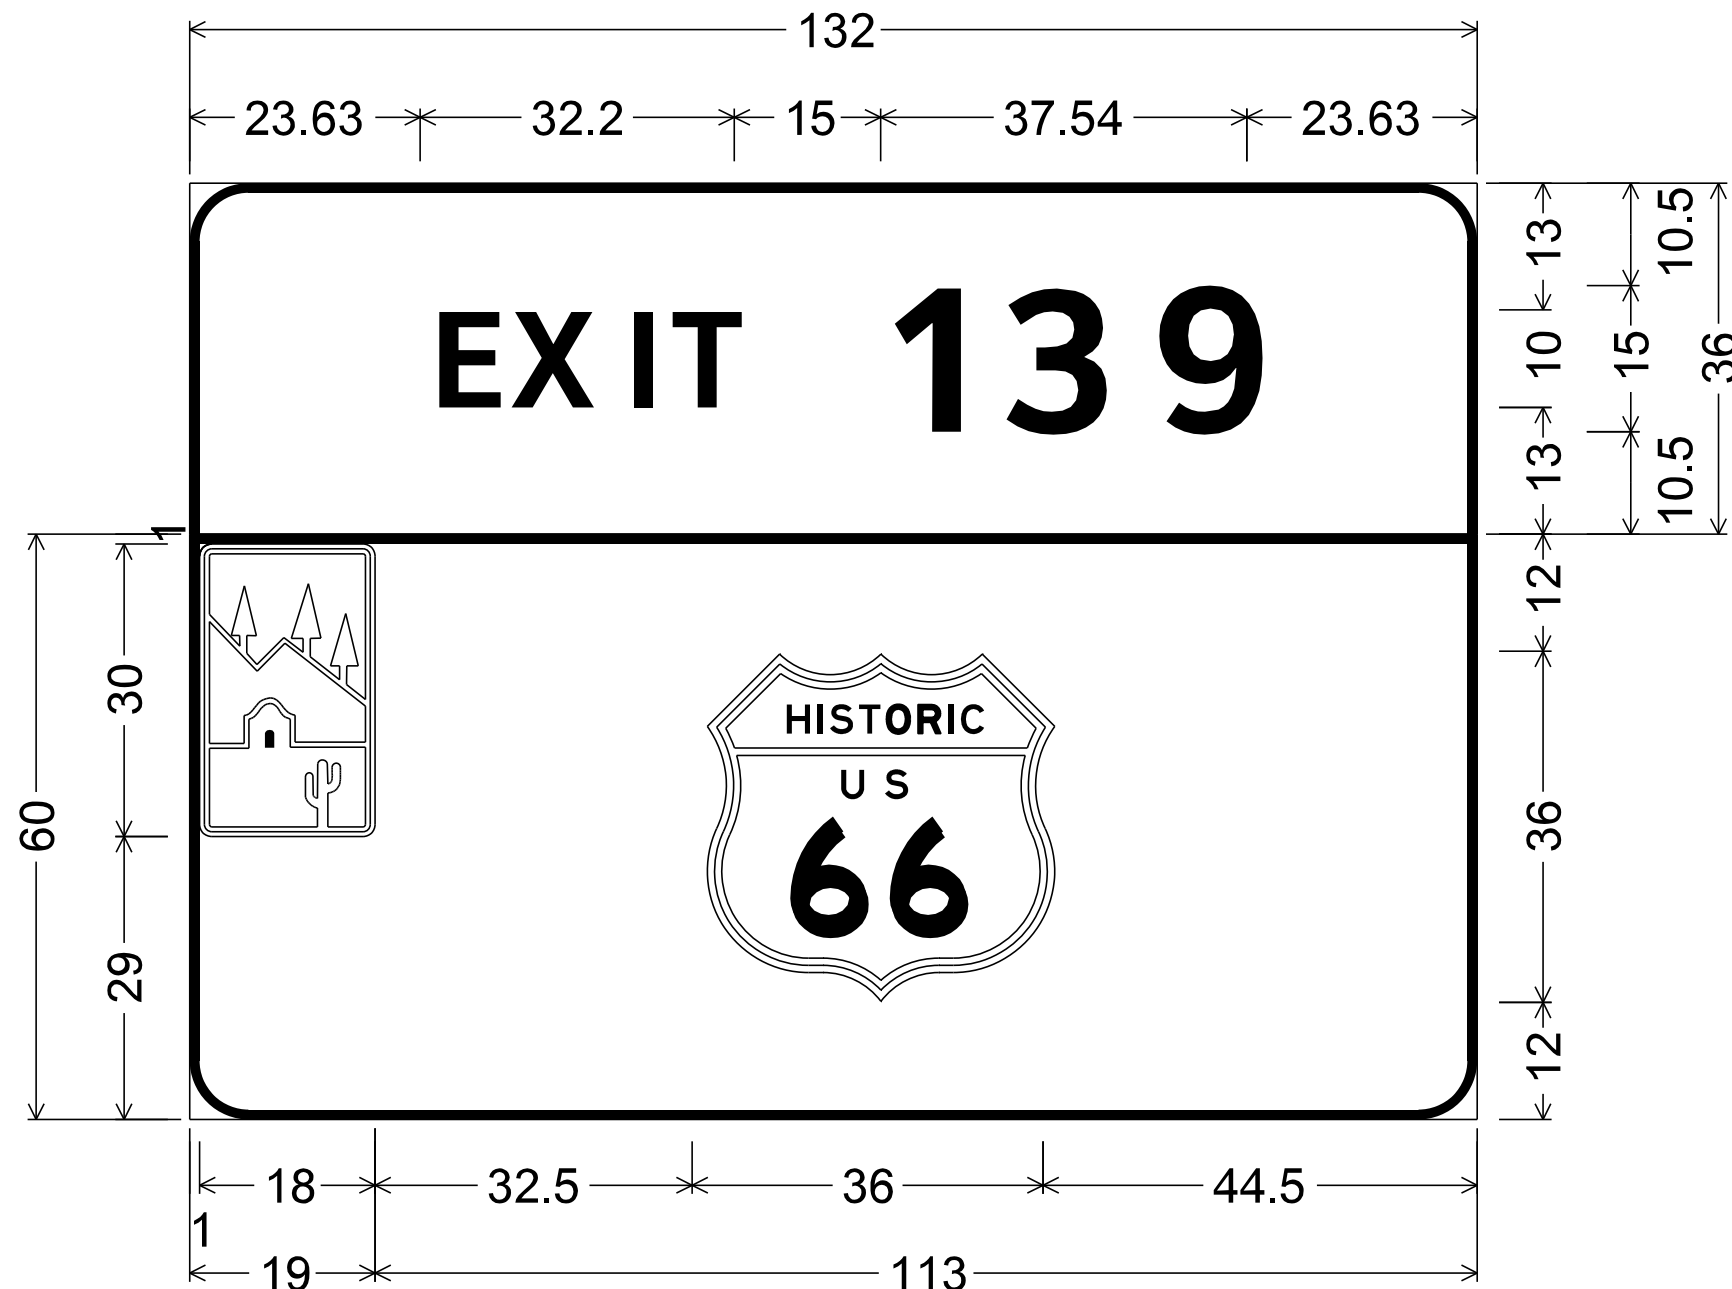

E139.16, W140.55;  
6.00" Radius, 1.00" Border, White on Brown;  
[EXIT] ClearviewHwy-5-W; [139] ClearviewHwy-5-W;  
6.00" Radius, 1.00" Border, White on Brown;  
M1-102a 18" x 30;  
6.00" Radius, 1.00" Border, White on Brown;  
Historic US 66 M1-4H;

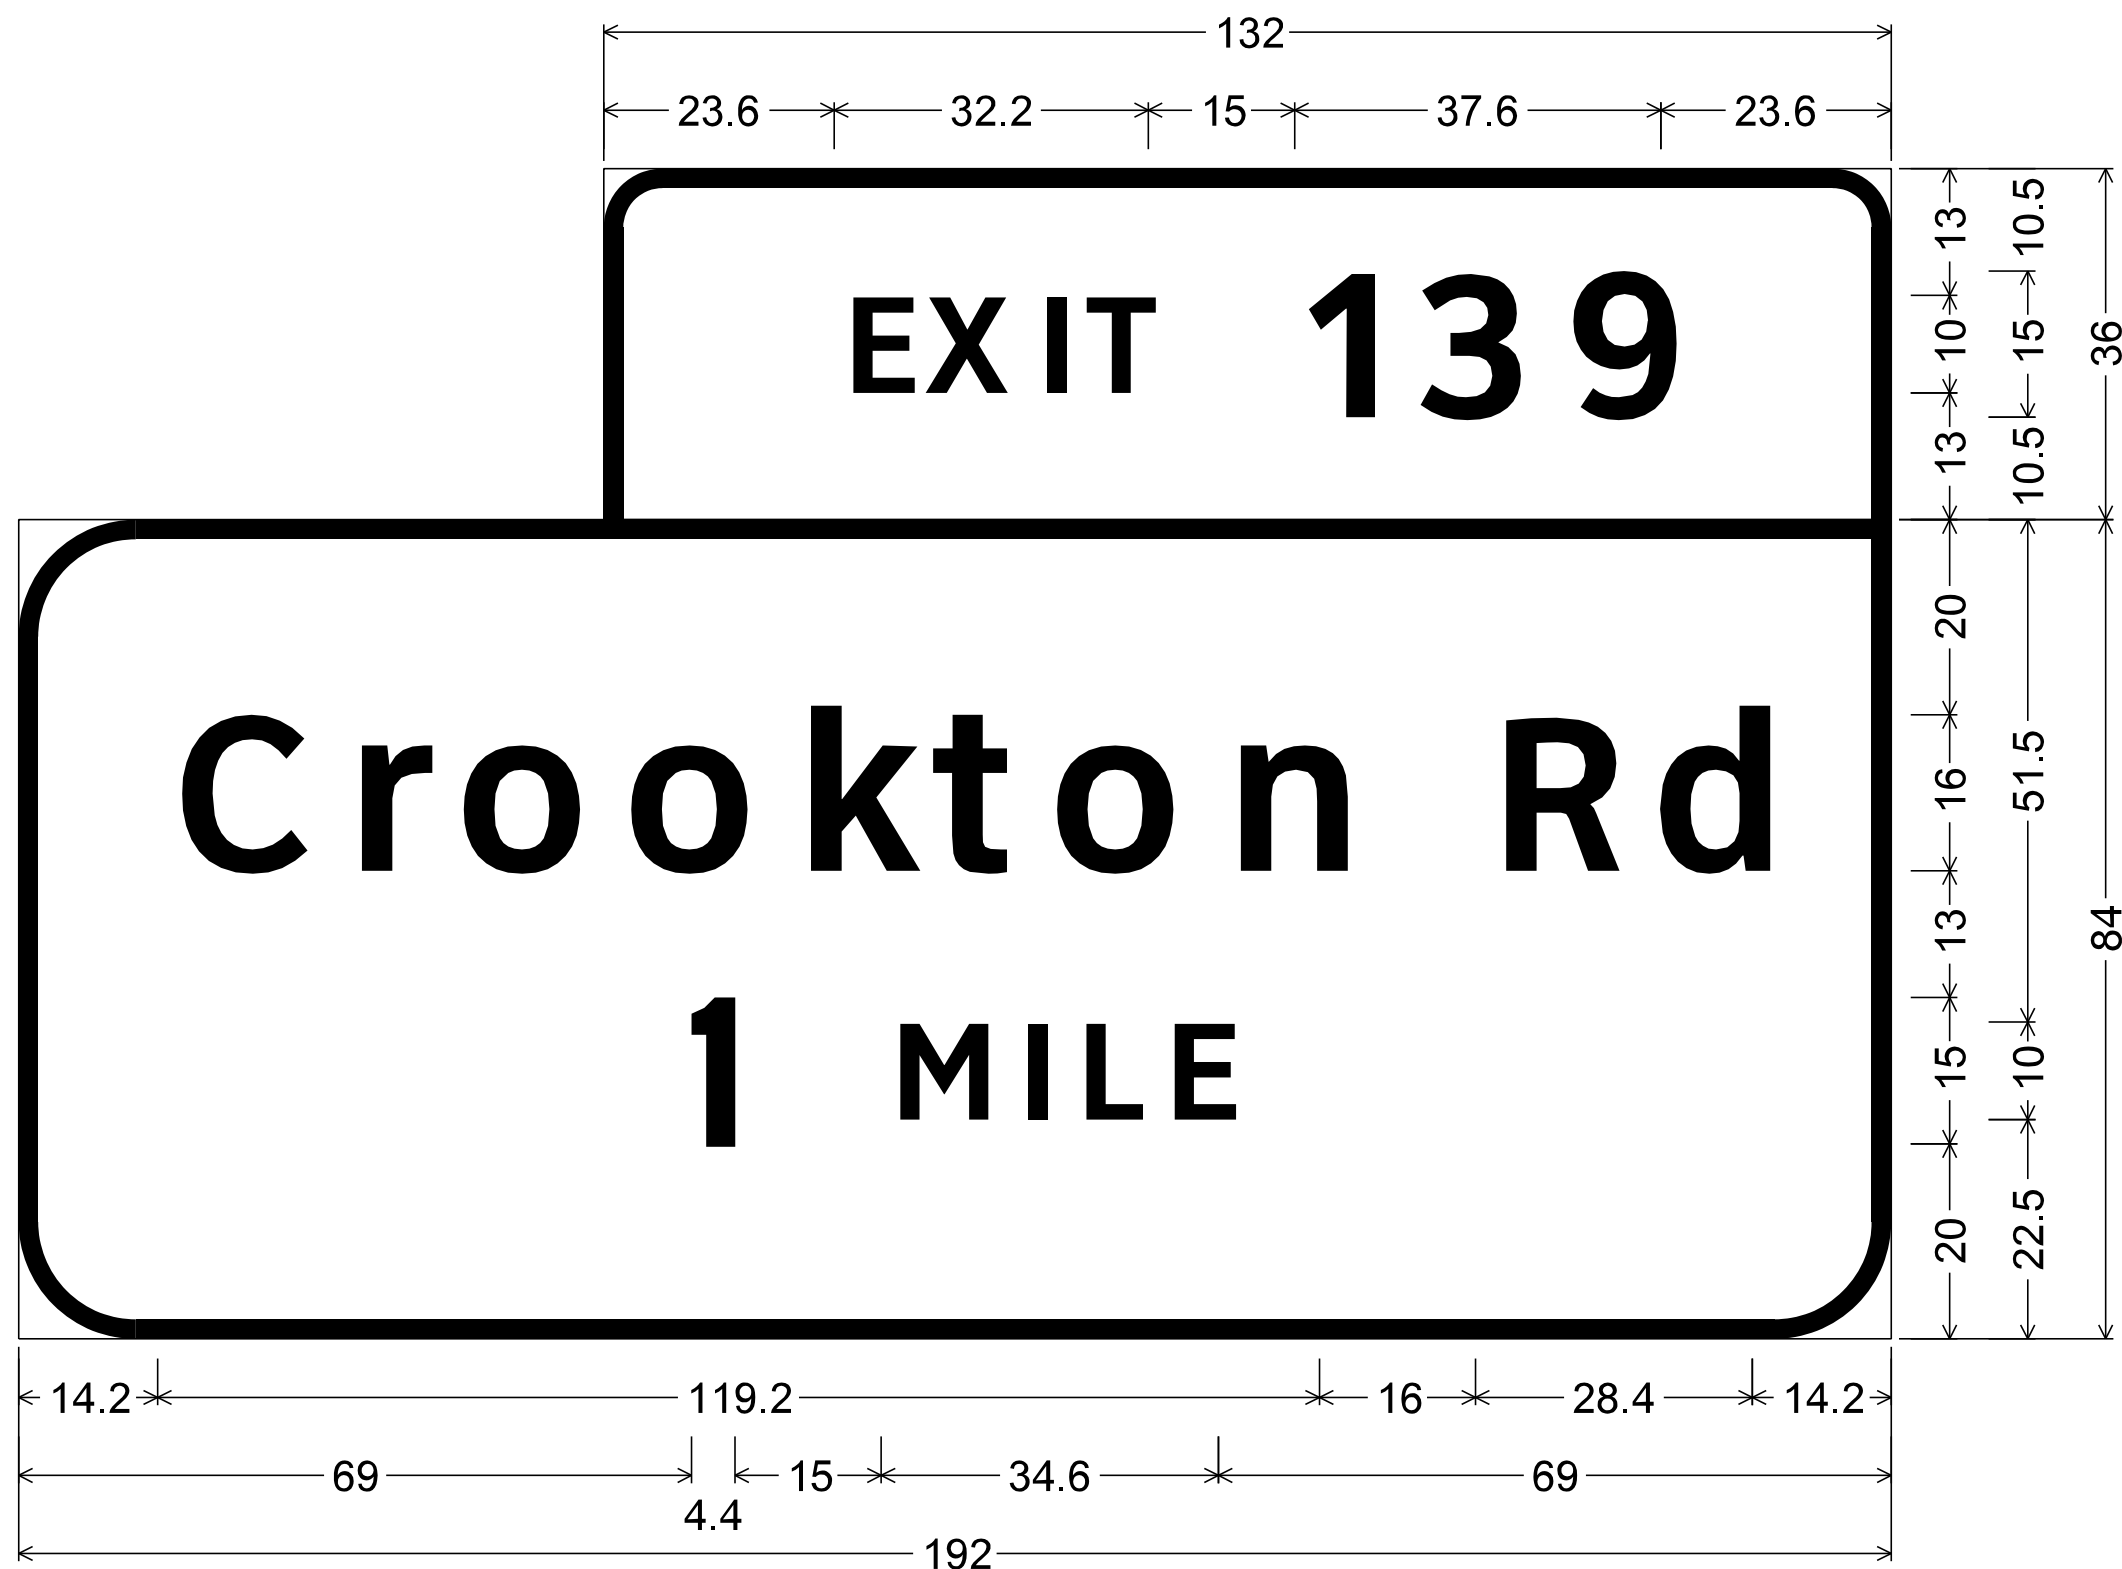

E138.74; W141.05;  
6.0" Radius, 2.0" Border, White on Green;  
[EXIT] ClearviewHwy-5-W; [139] ClearviewHwy-5-W;  
12.0" Radius, 2.0" Border, White on Green;  
[Crookton] ClearviewHwy-5-W; [Rd] ClearviewHwy-5-W; [1] E Mod;  
[MILE] ClearviewHwy-5-W;


| DESIGN              | NAME      | DATE  | ARIZONA DEPARTMENT OF TRANSPORTATION<br>INFRASTRUCTURE DELIVERY AND OPERATIONS DIVISION<br>TRAFFIC DESIGN SECTION |  |
|---------------------|-----------|-------|---|--|
| DRAWN               | V. Roldan | 12-16 |   |  |
| CHECKED             | O. Z.     | 12-16 |   |  |
| TEAM LEADER         | S. Nides  | 12-16 |   |  |
|                     |           |       | MAINLINE SIGN FORMATS                                                                                             |  |
| LOCATION            |           |       | I-40 CROOKTON - HISTORIC 66 (WILLIAMS)                                                                            |  |
| TRACS NO. H8703 OIC |           |       | 040-A(219)T   |  |

Expires 09/30/2018  
SHEET 1 OF 21  
\_\_\_\_ OF \_\_\_\_


20065  
VICTOR H.  
ROLDAN  
Signed 12-16-16  
ARIZONA, U.S.A.

| F.H.W.A.<br>REGION | STATE | PROJECT NO. | SHEET<br>NO. | TOTAL<br>SHEETS | RECORD DRAWING |
|--------------------|-------|-------------|--------------|-----------------|----------------|
| 9                  | ARIZ. | 040-A(219)T | 115          | 143             |                |


040 YV 126

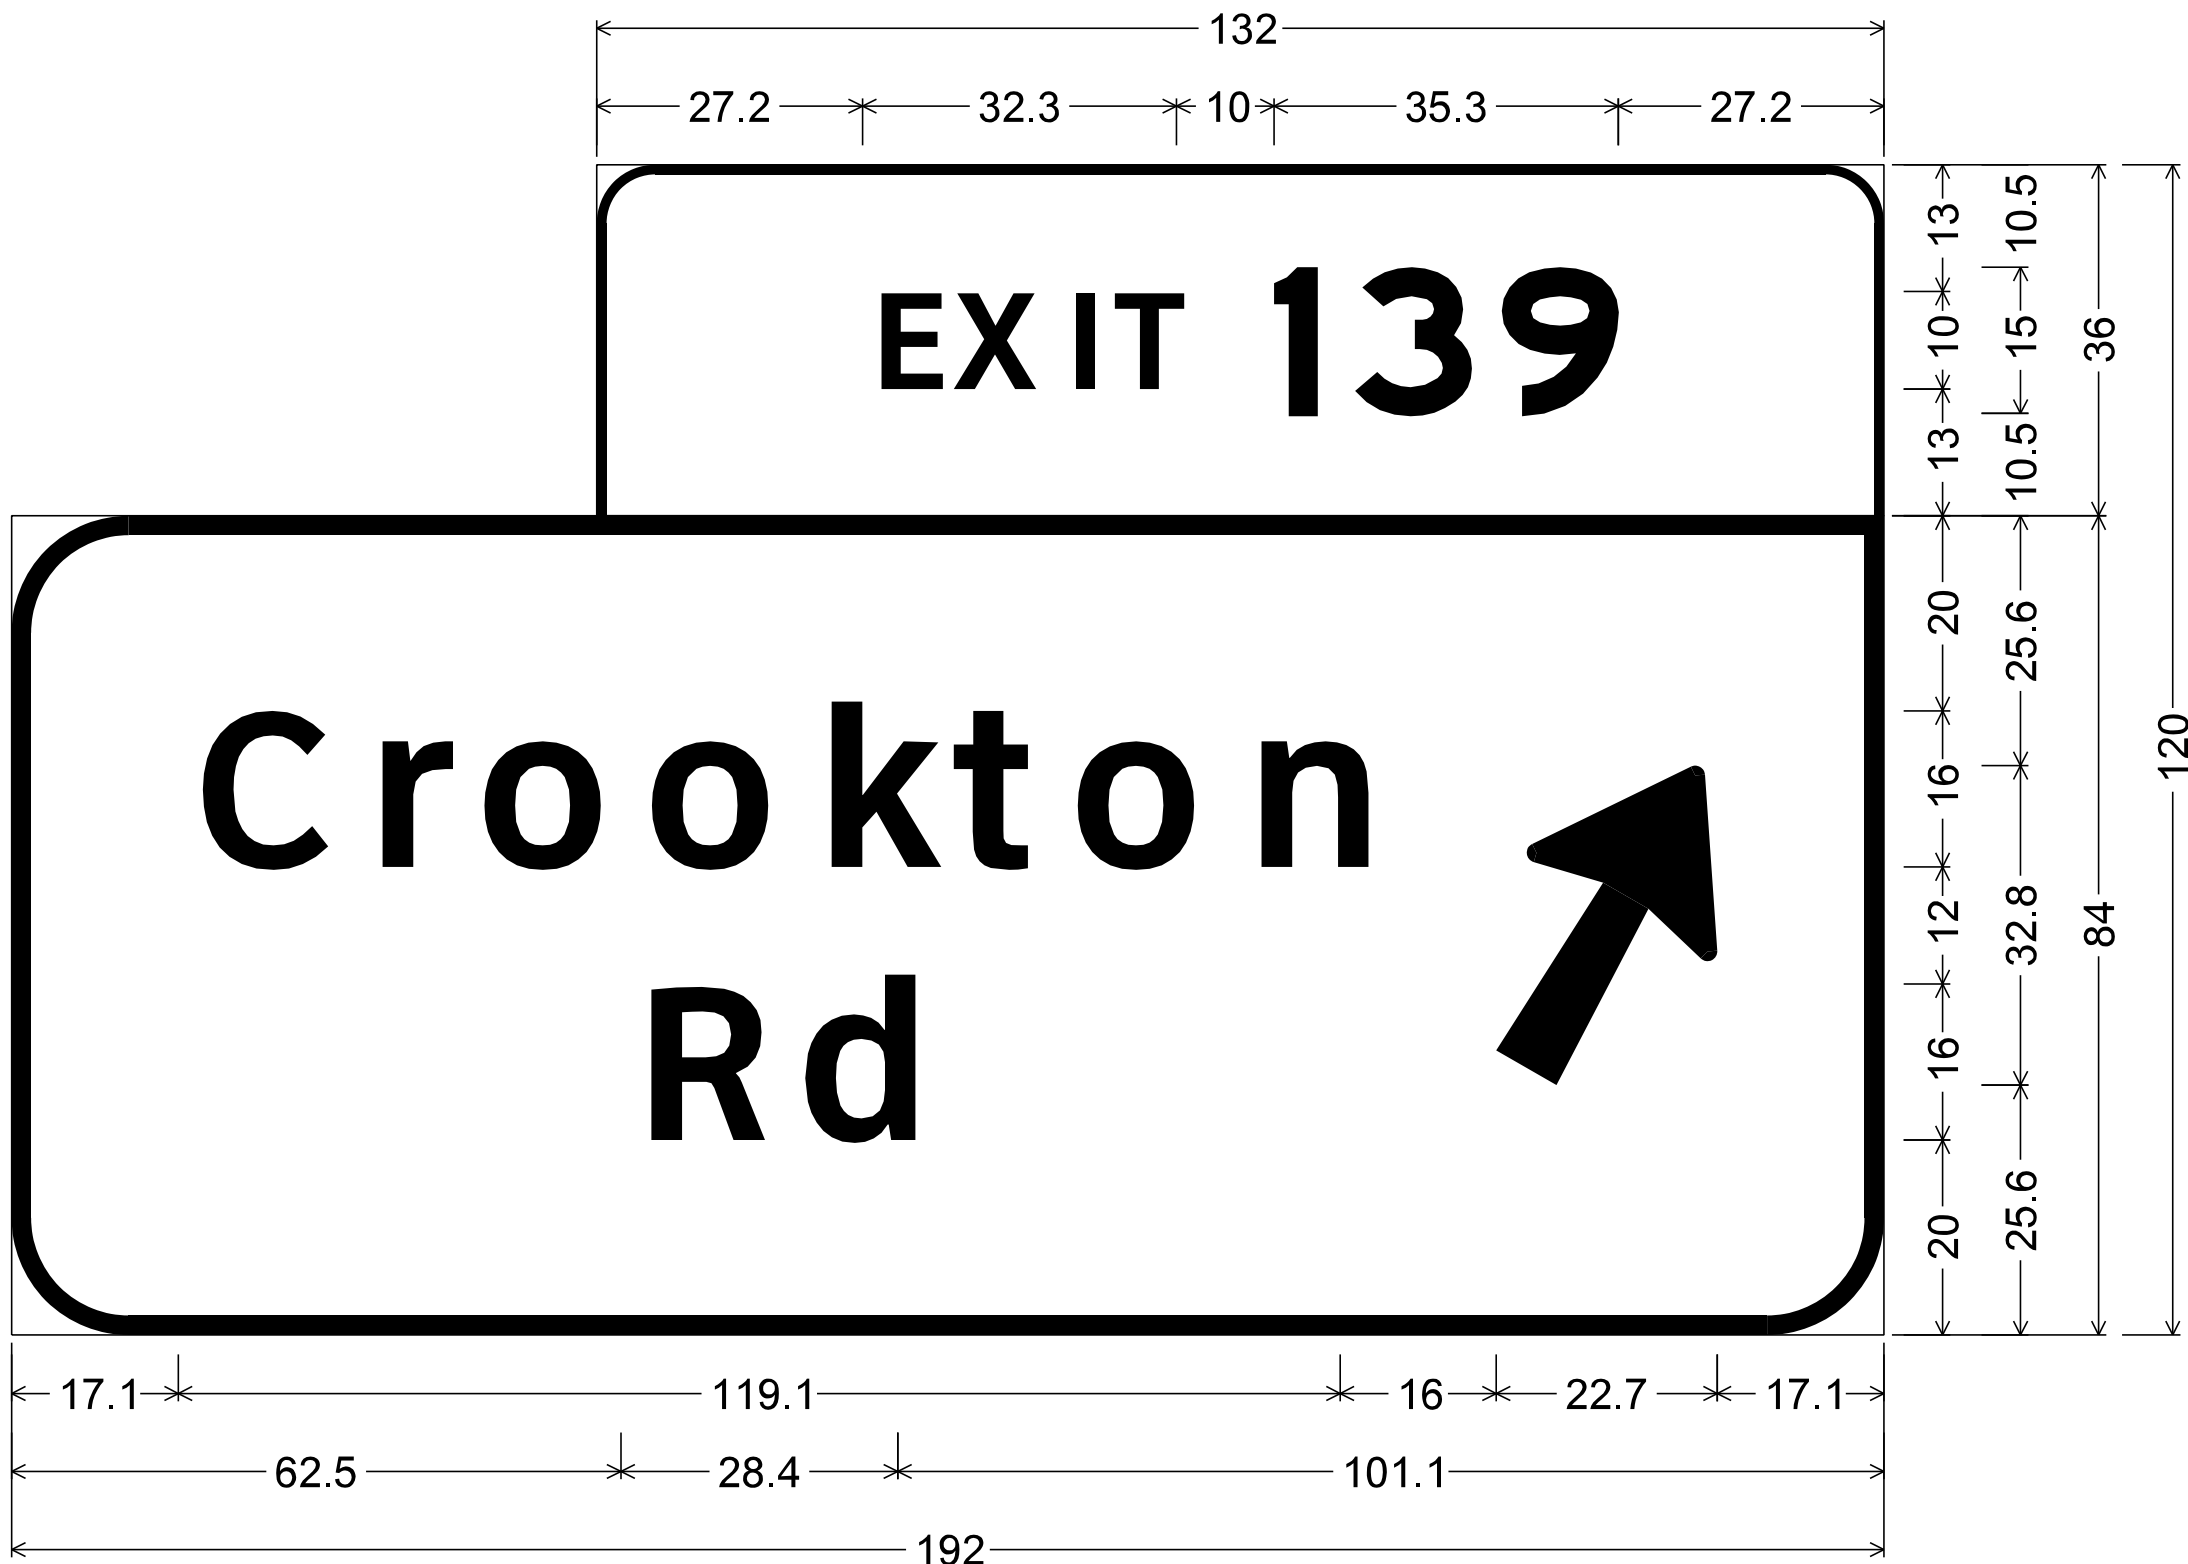


E139.55; W140.07;  
E4-102bs (freeway); 6.0" Radius, 1.0" Border, White on Green;  
[EXIT] ClearviewHwy-5-W; [139] E Mod;  
12.0" Radius, 2.0" Border, White on Green;  
[Crookton] ClearviewHwy-5-W; [Rd] ClearviewHwy-5-W; Arrow 16UC-A - 35.6" 60°;

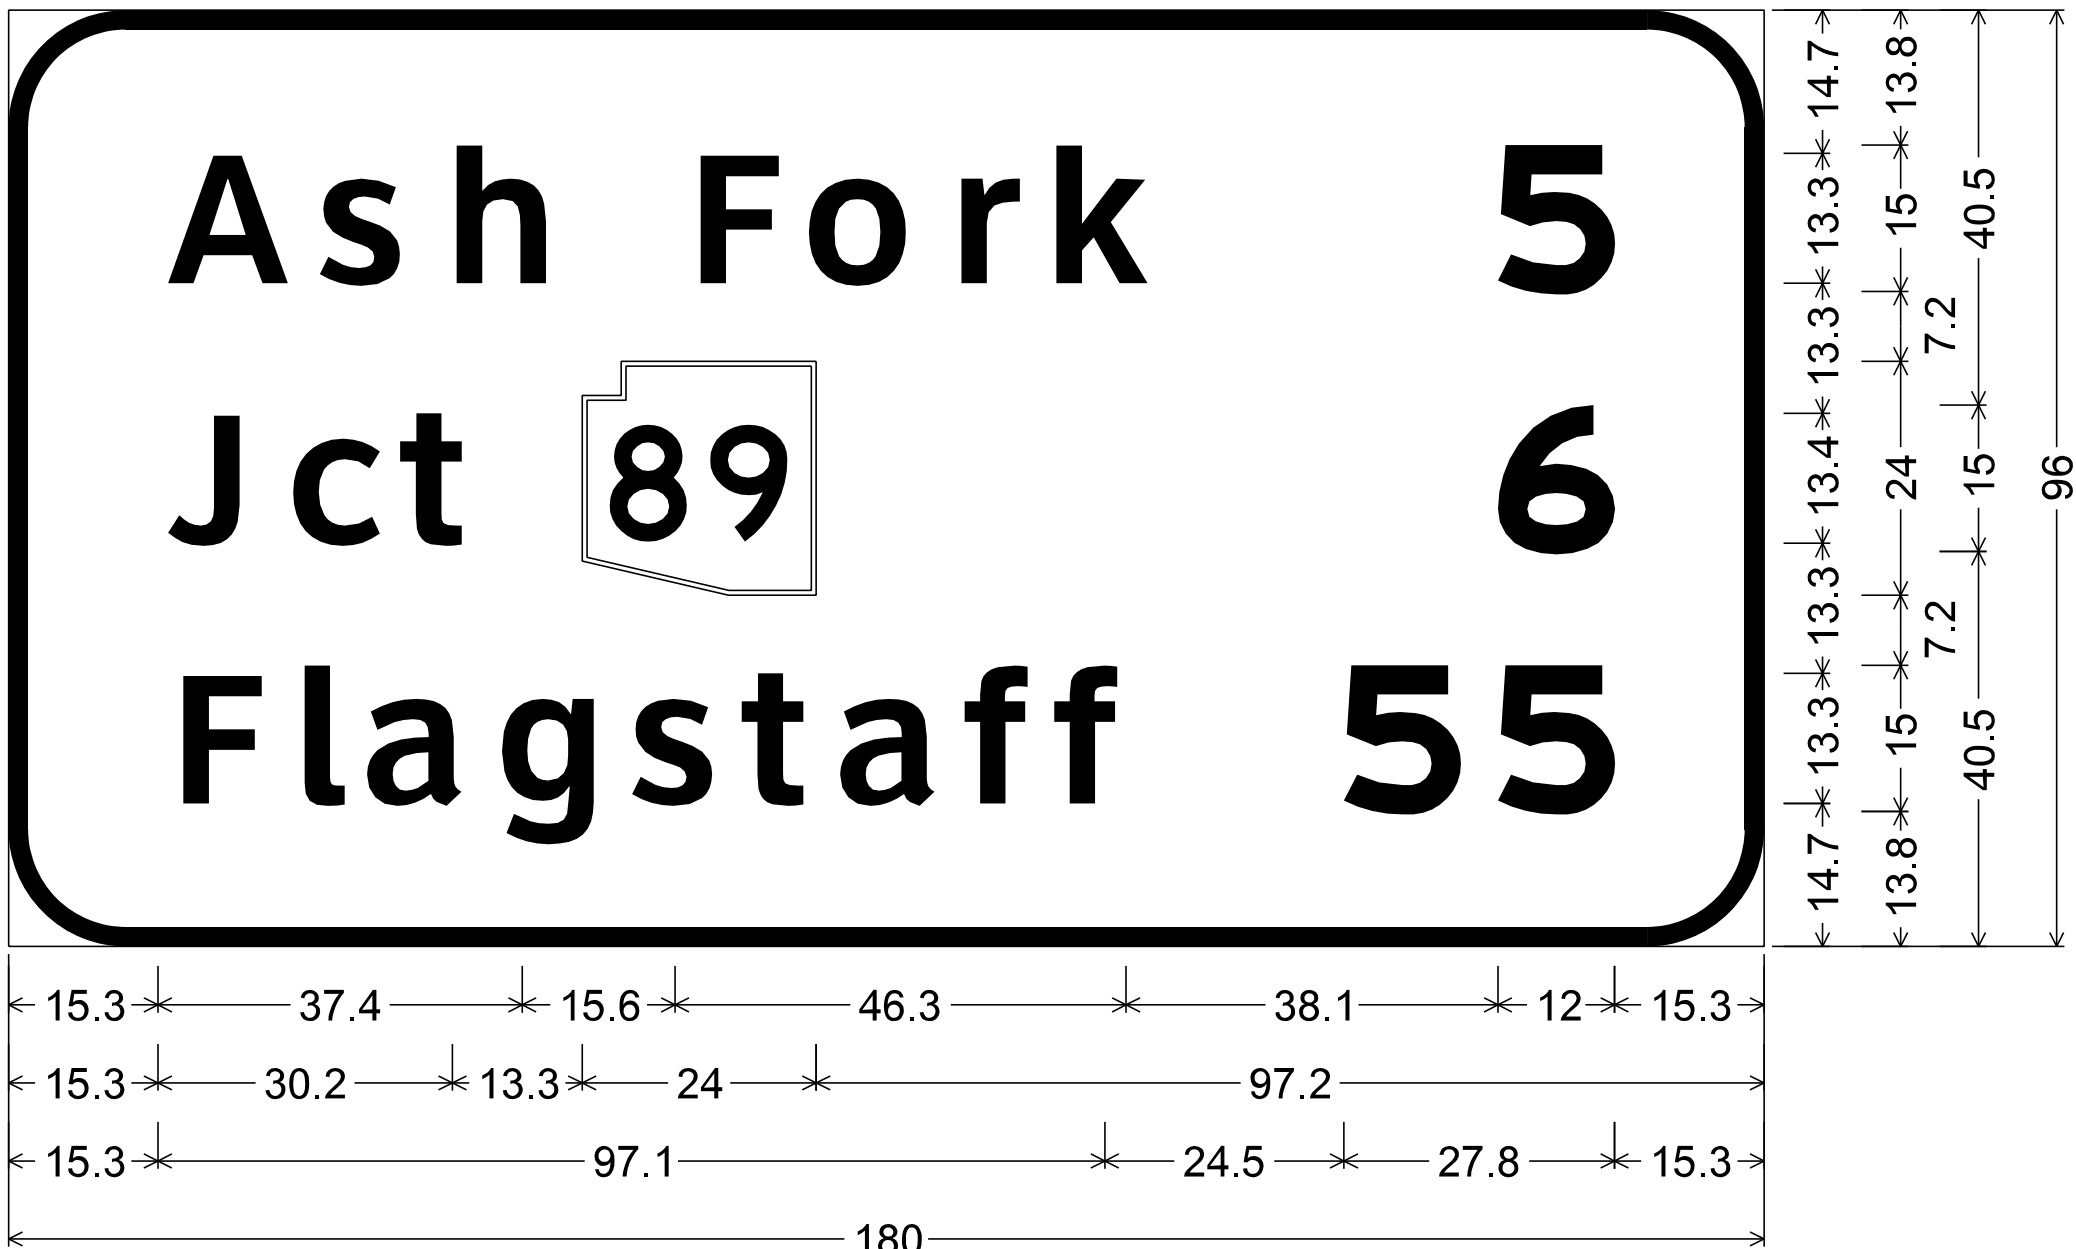


E140.79; 12.0" Radius, 2.0" Border, White on Green;  
[Ash Fork] ClearviewHwy-5-W; [5] E Mod; [Jct] ClearviewHwy-5-W;  
State Highway 89 M1-5c; [6] E Mod; [Flagstaff] ClearviewHwy-5-W; [55] E Mod;

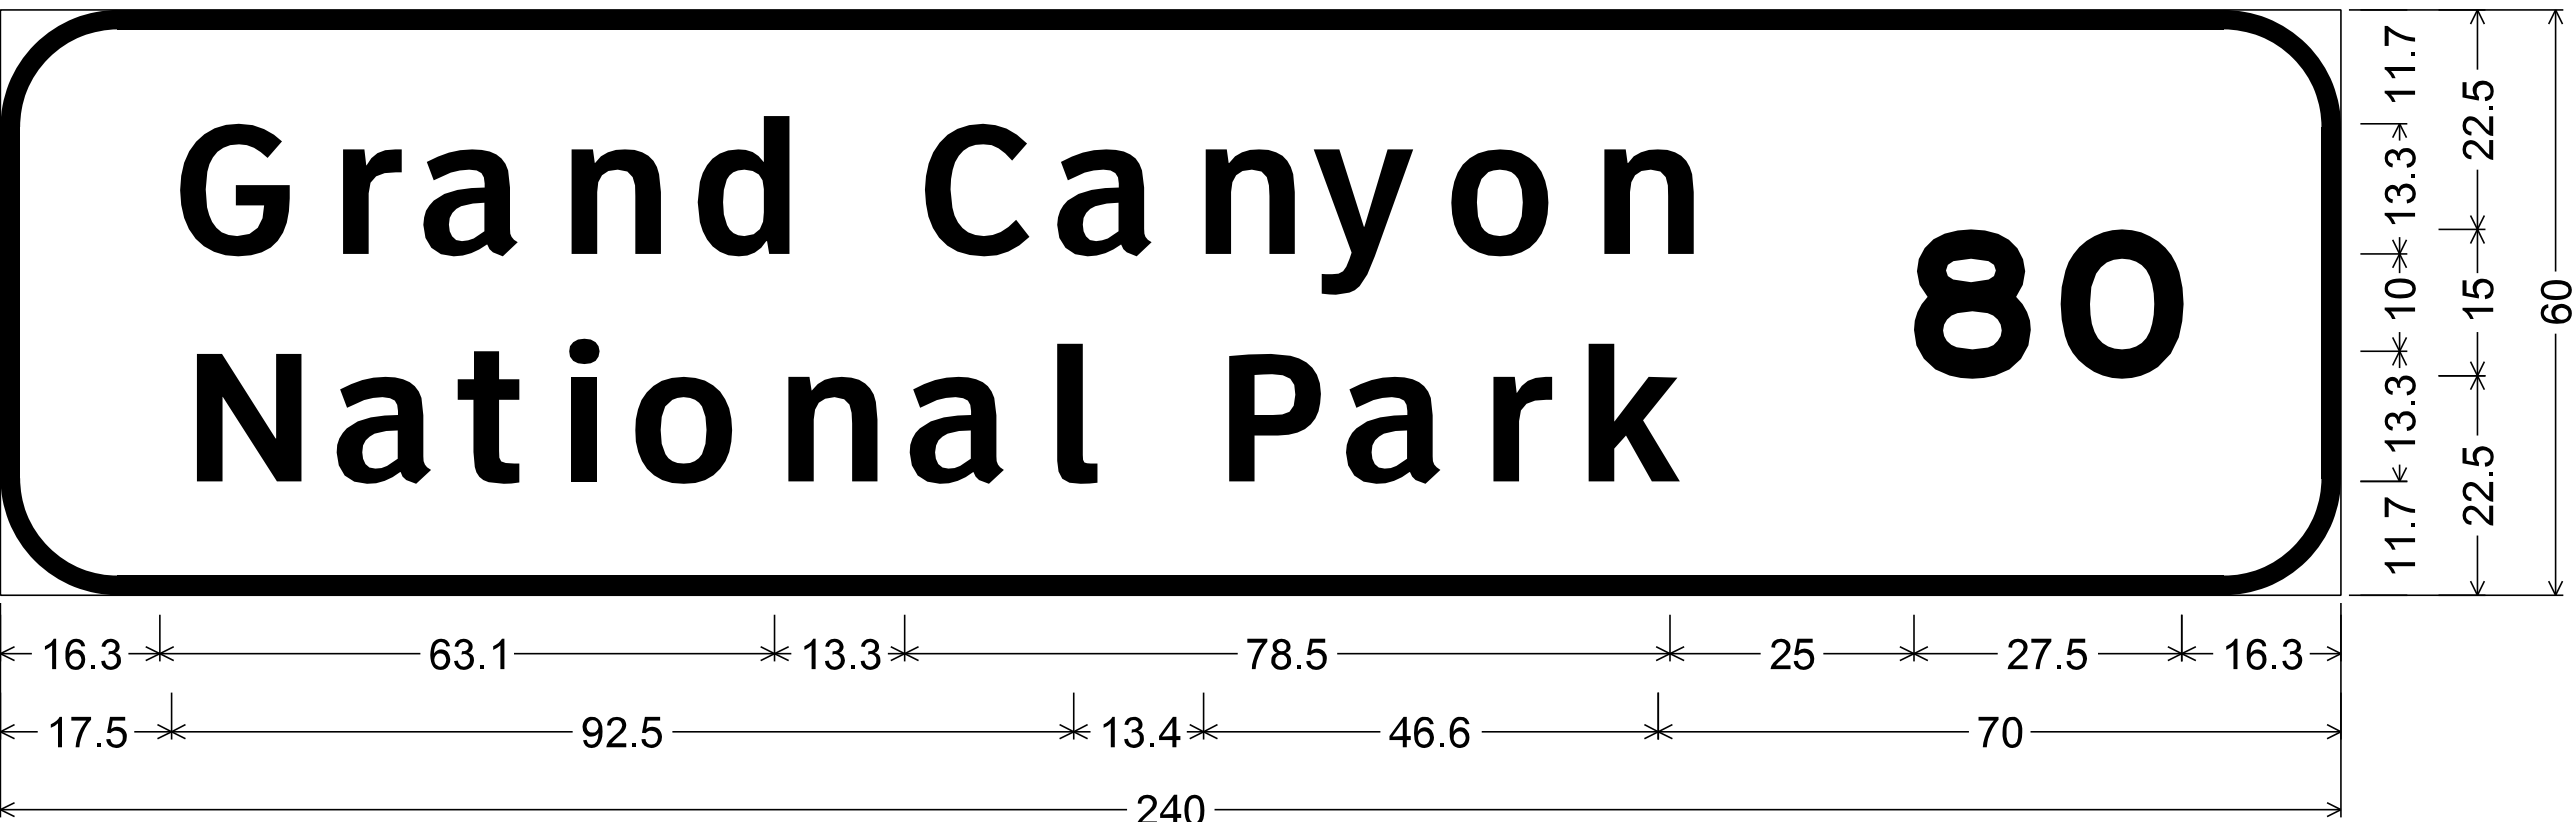

E141.58; 12.0" Radius, 2.0" Border, White on Brown;  
[Grand] ClearviewHwy-5-W; [Canyon] ClearviewHwy-5-W; [National] ClearviewHwy-5-W;  
[Park] ClearviewHwy-5-W; [80] E Mod;

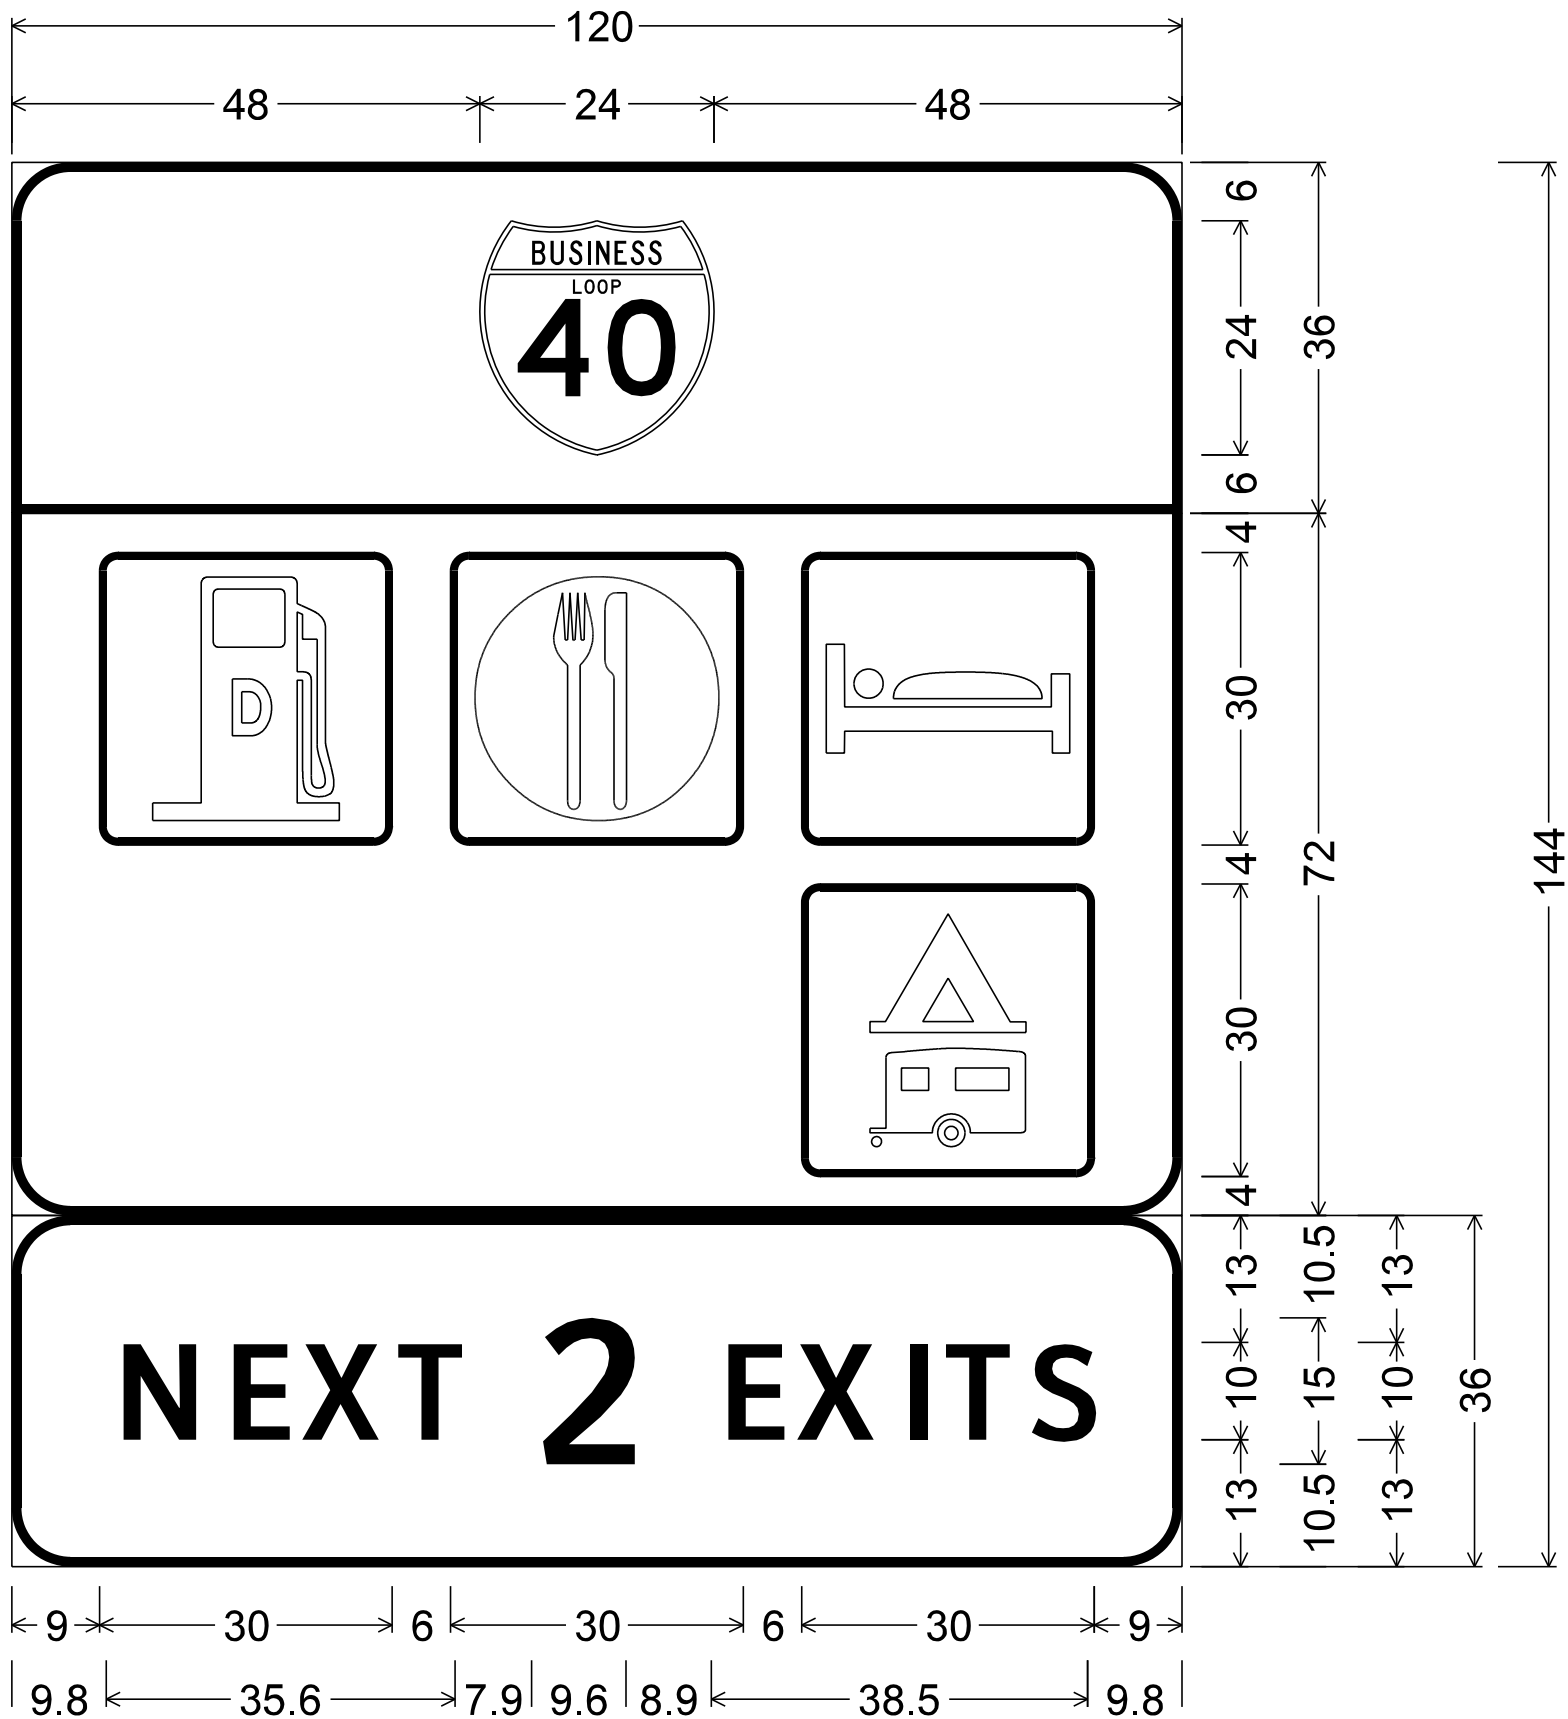


E142.20; W148.01  
6.0" Radius, 1.0" Border, White on Green;  
Business Loop 40 M1-2a;  
6.0" Radius, 1.0" Border, White on Blue;  
D9-11; D9-8; D9-9; D9-3b;  
6.0" Radius, 1.0" Border, White on Blue;  
[NEXT 2 EXITS] ClearviewHwy-4-W;


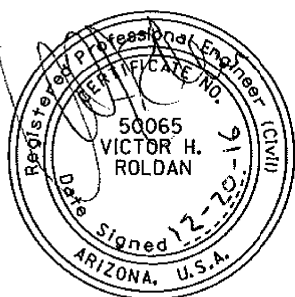
|                                        |           |       |   |  |                                                                                       |
|----------------------------------------|-----------|-------|---|--|---------------------------------------------------------------------------------------|
|                                        | NAME      | DATE  | ARIZONA DEPARTMENT OF TRANSPORTATION<br>INFRASTRUCTURE DELIVERY AND OPERATIONS DIVISION<br>TRAFFIC DESIGN SECTION |  |  |
| DESIGN                                 | V. Roldan | 12-16 |   |  |                                                                                       |
| DRAWN                                  | O. Z.     | 12-16 |   |  |                                                                                       |
| CHECKED                                |           |       |   |  |                                                                                       |
| TEAM LEADER                            | S. Nodas  | 12-16 | MAINLINE SIGN FORMATS                                                                                             |  |                                                                                       |
|                                        |           |       |   |  |                                                                                       |
| LOCATION                               |           |       | EXP. RES. 09/30/2018                                                                                              |  |                                                                                       |
| I-40 CROOKTON - HISTORIC 66 (WILLIAMS) |           |       | SHEET 2 OF 21   |  |                                                                                       |
| TRACS NO. H8703 OIC                    |           |       | 040-A(219)T   |  | ___ OF ___                                                                            |

| F.H.W.A.<br>REGION | STATE | PROJECT NO. | SHEET<br>NO. | TOTAL<br>SHEETS | RECORD DRAWING |
|--------------------|-------|-------------|--------------|-----------------|----------------|
| 9                  | ARIZ. | 040-A(219)T | 116          | 143             |                |


040 YV 126

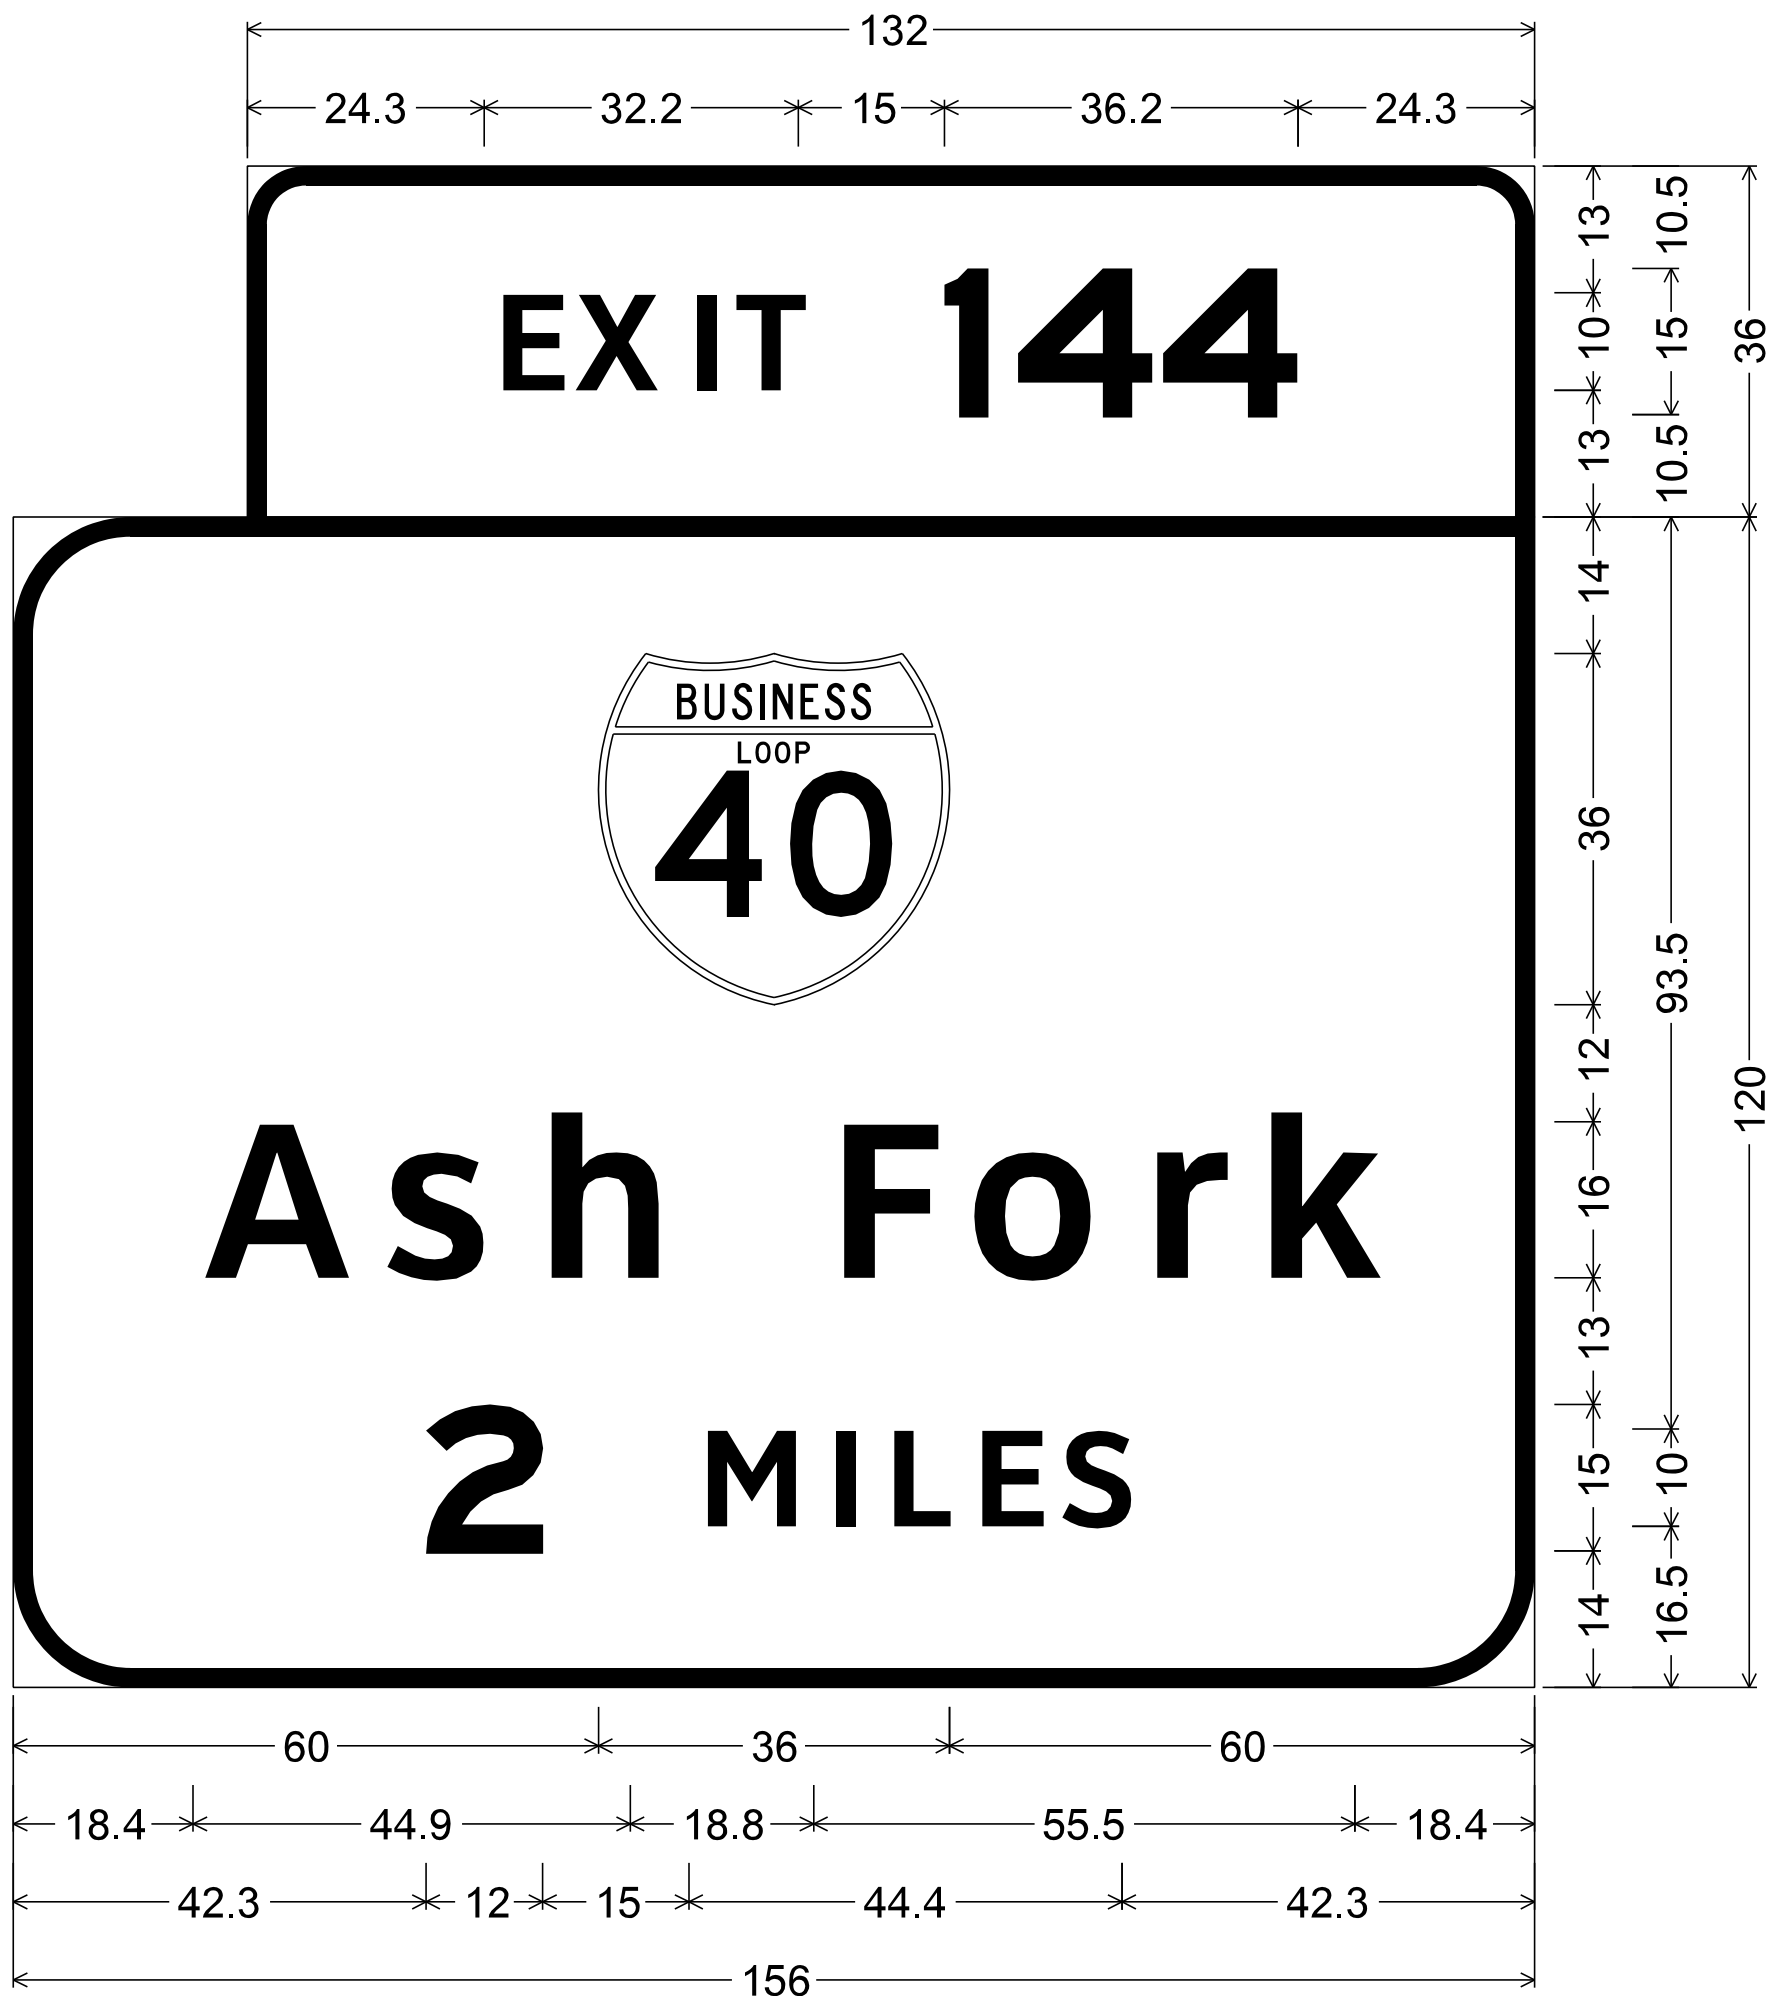

E142.71;  
6.0" Radius, 2.0" Border, White on Green;  
[EXIT] ClearviewHwy-5-W; [144] E Mod;  
12.0" Radius, 2.0" Border, White on Green;  
Business Loop 40 M1-2a; [Ash Fork] ClearviewHwy-5-W; [2] E Mod;  
[MILES] ClearviewHwy-5-W;

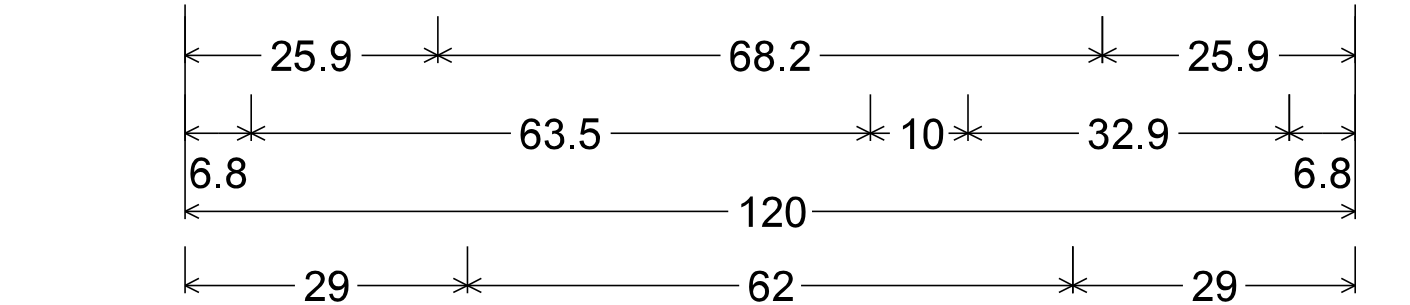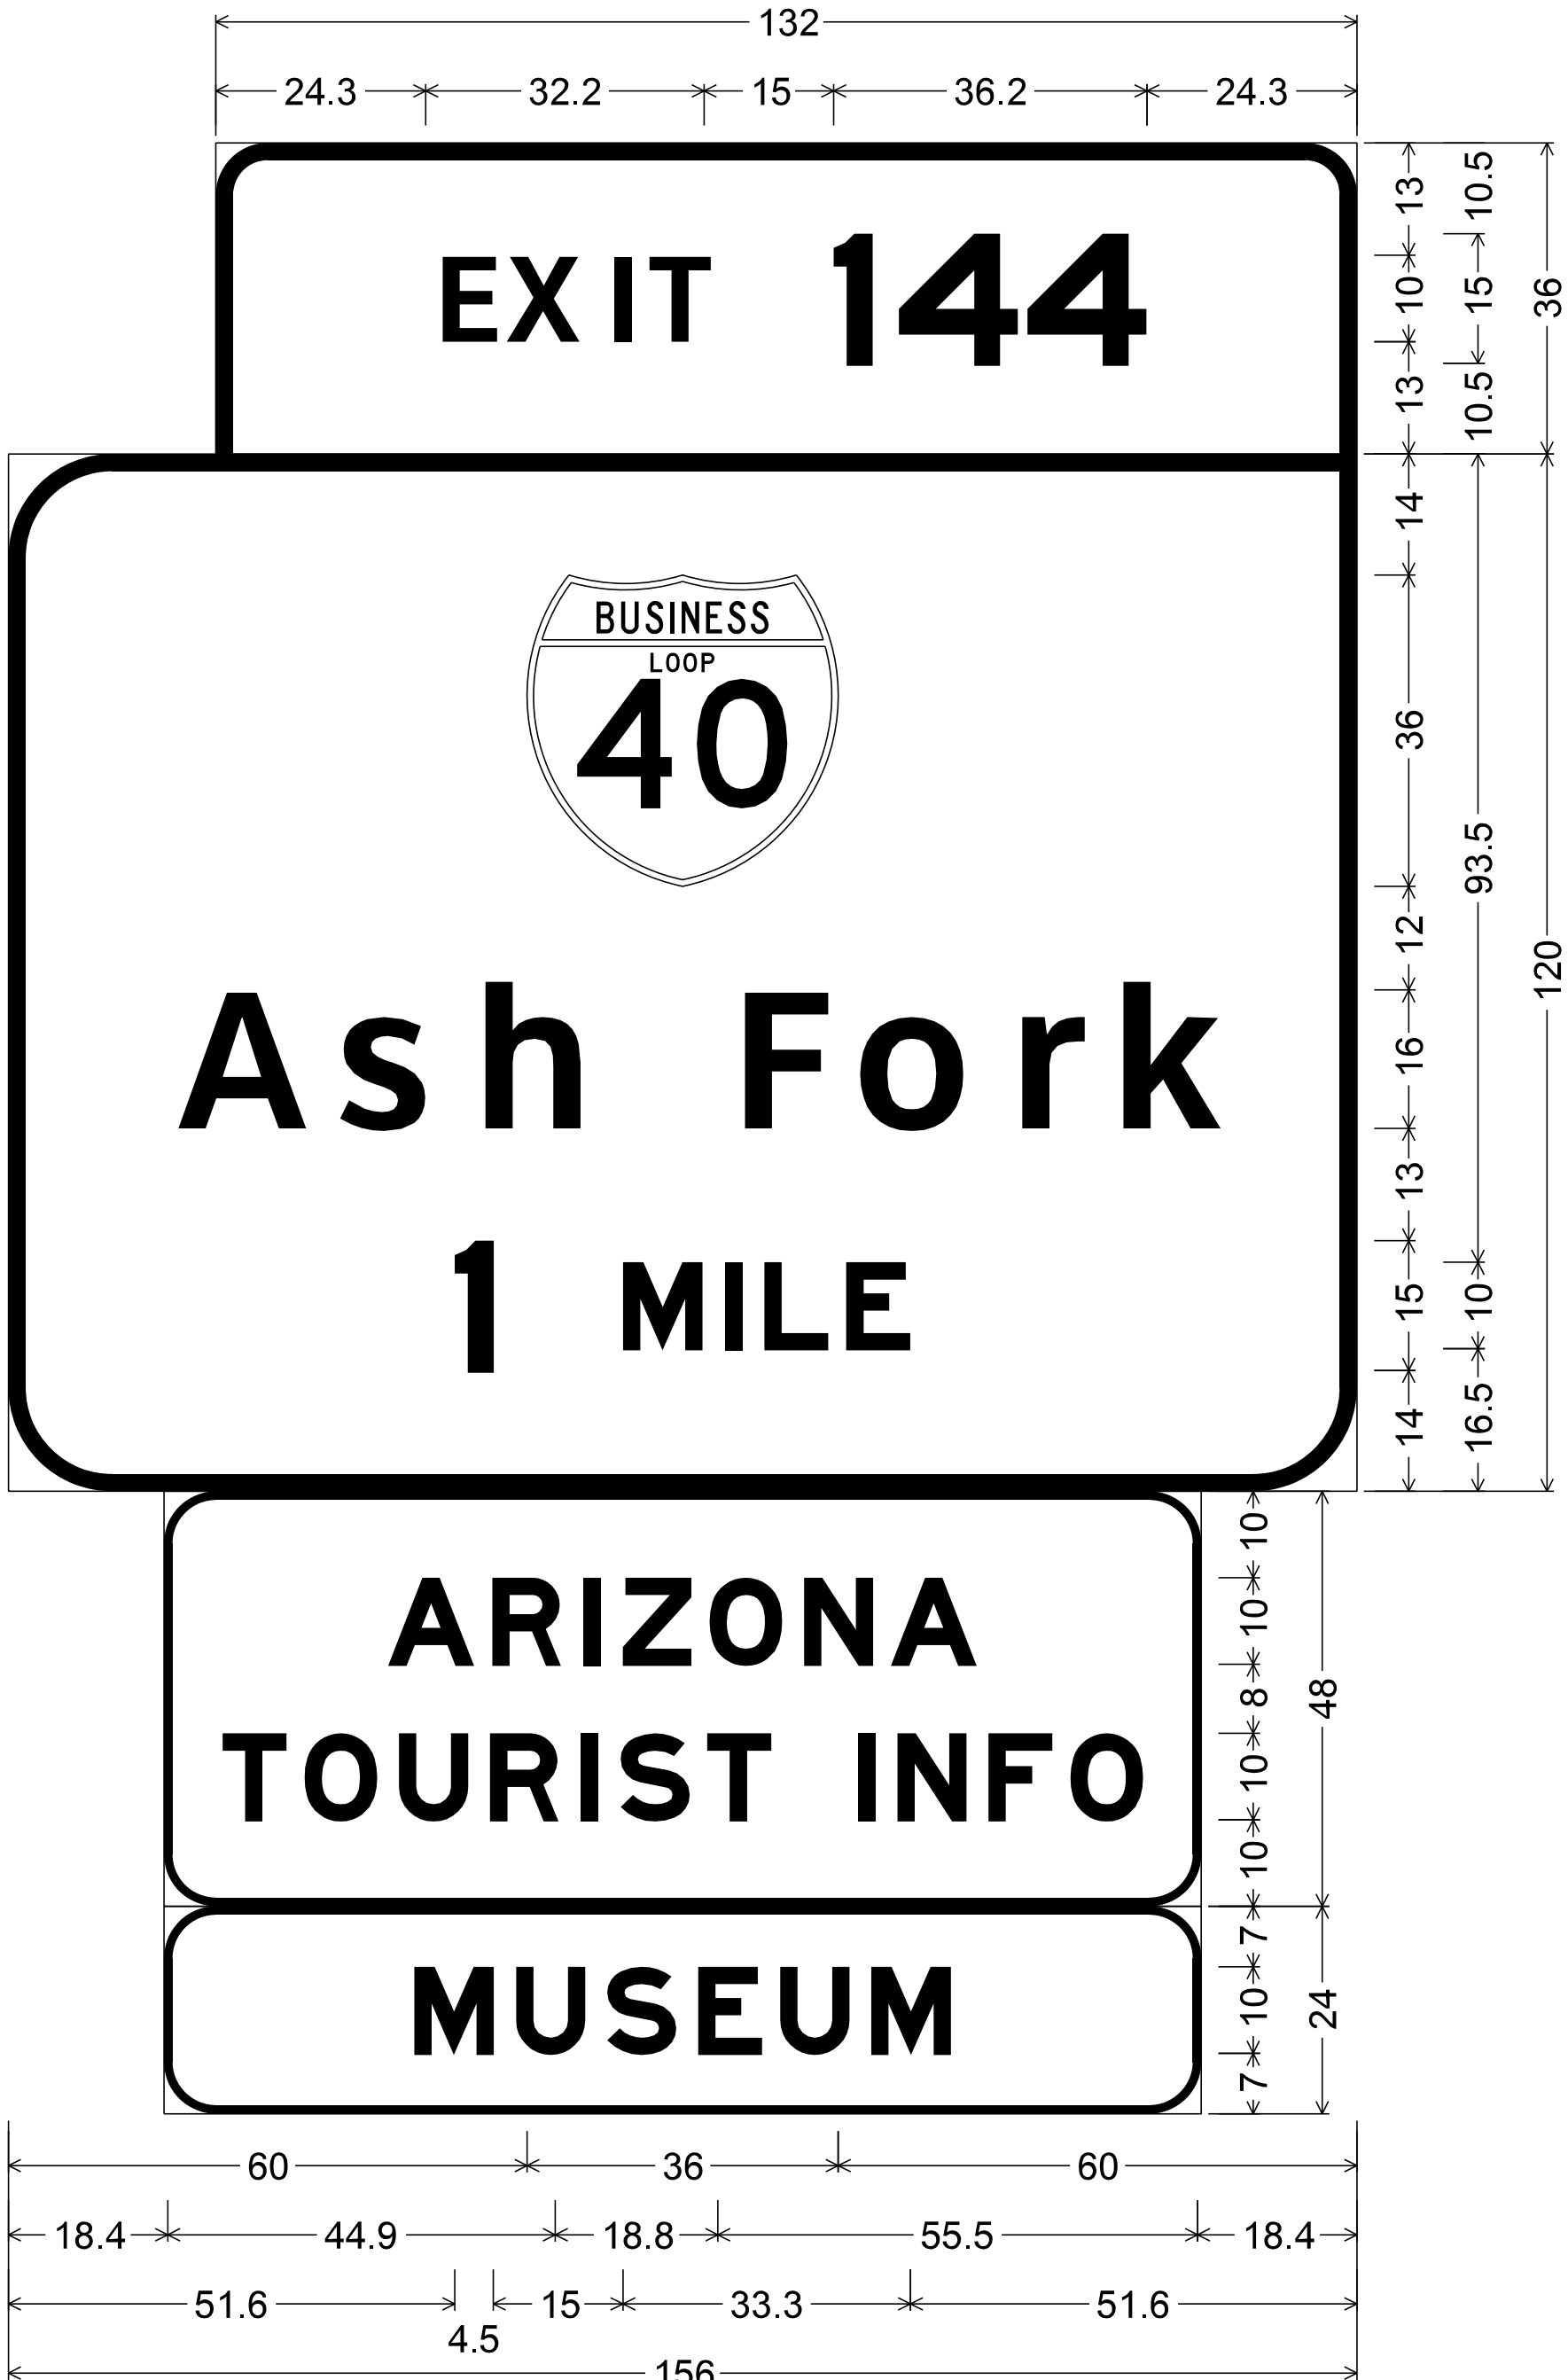

E143.69;  
6.0" Radius, 2.0" Border, White on Green;  
[EXIT] ClearviewHwy-5-W; [144] E Mod;  
12.0" Radius, 2.0" Border, White on Green;  
Business Loop 40 M1-2a; [Ash Fork] ClearviewHwy-5-W; [1] E Mod;  
[MILE] E Mod;  
F8-1g; 6.0" Radius, 1.0" Border, White on Blue;  
[ARIZONA] E Mod; [TOURIST INFO] E Mod;  
6.0" Radius, 1.0" Border, White on Brown;  
[MUSEUM] E Mod;

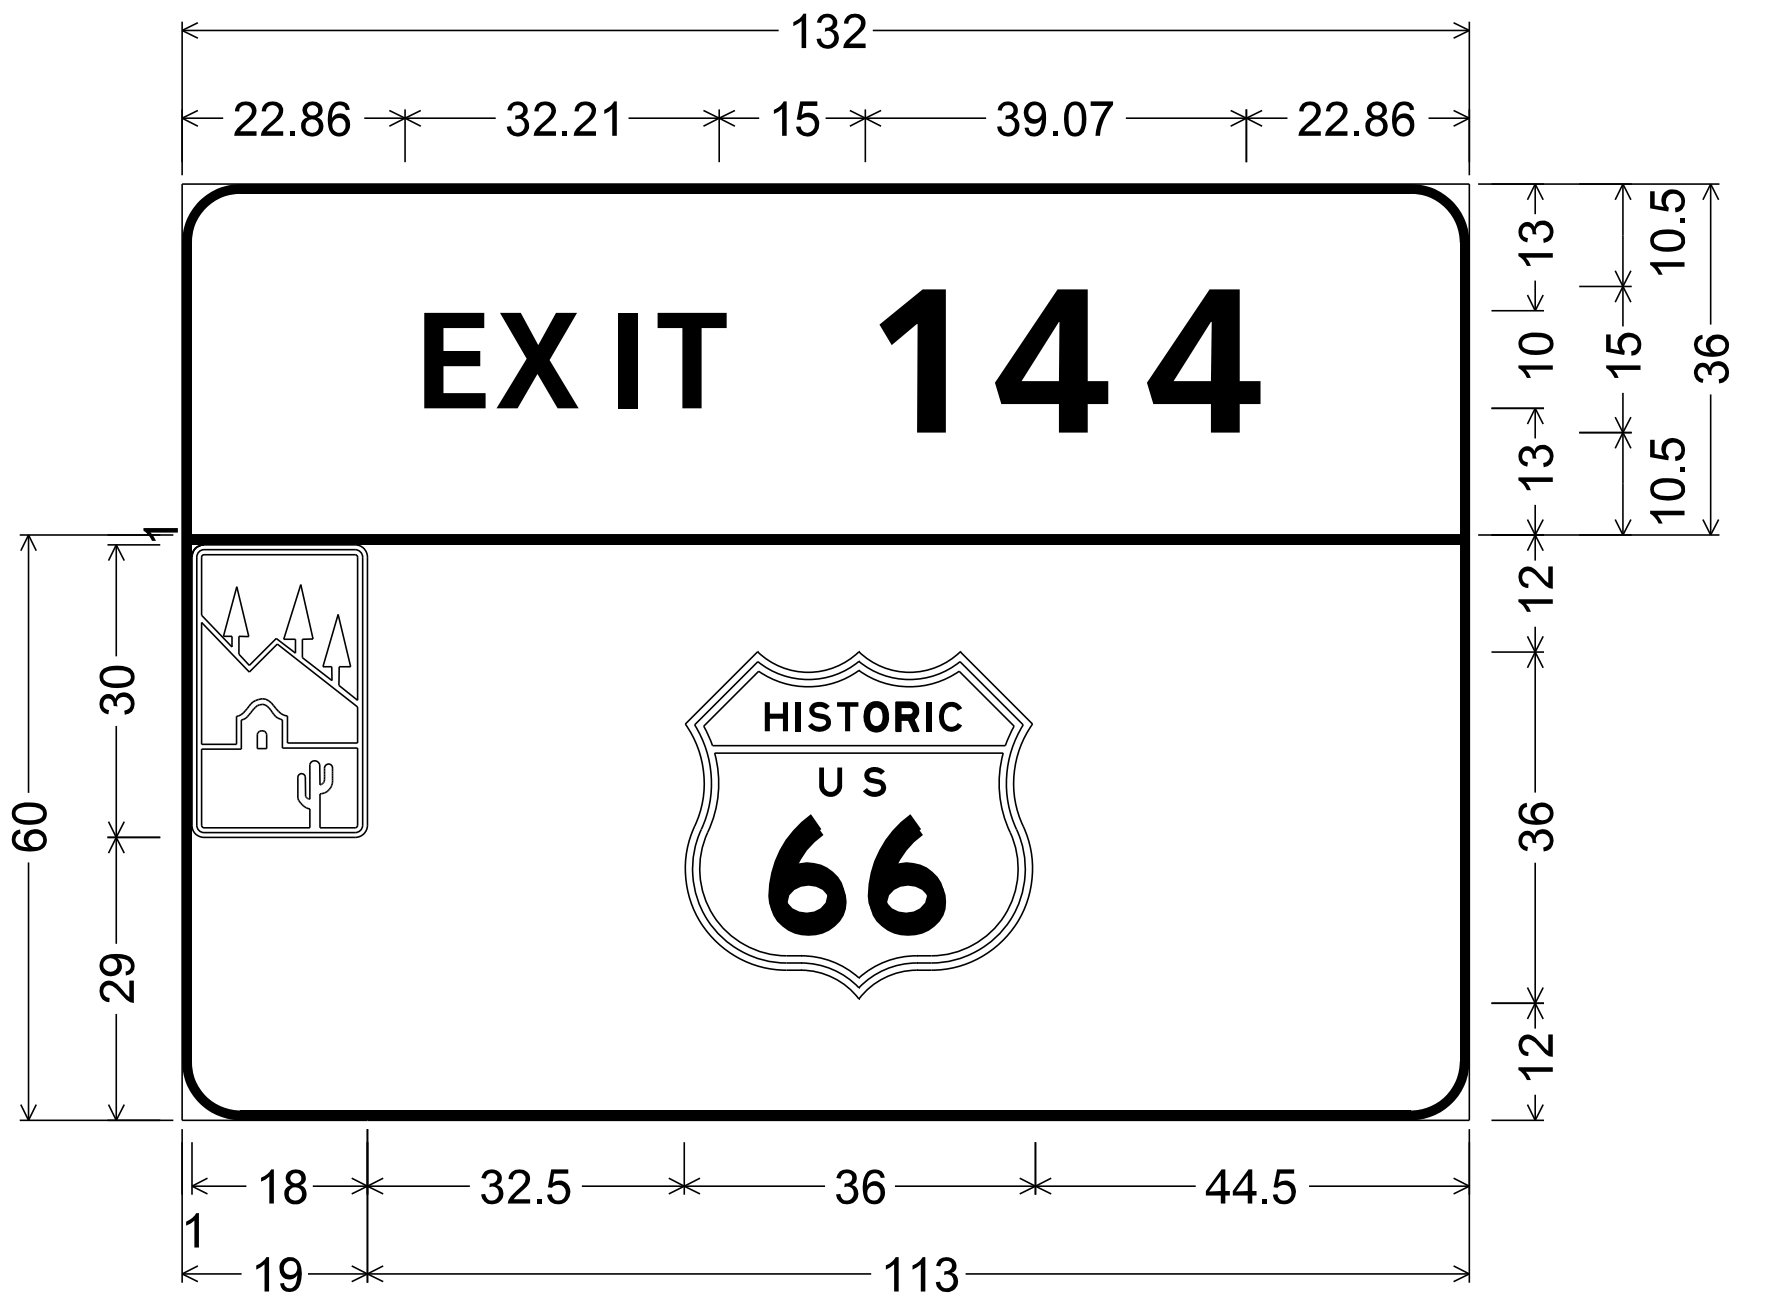


E143.84; W140.55;  
6.00" Radius, 1.00" Border, White on Brown;  
[EXIT] ClearviewHwy-5-W; [144] ClearviewHwy-5-W;  
6.00" Radius, 1.00" Border, White on Brown;  
M1-102a 18" x 30;  
6.00" Radius, 1.00" Border, White on Brown;  
Historic US 66 M1-4H;

| DESIGN              | NAME      | DATE  | ARIZONA DEPARTMENT OF TRANSPORTATION<br>INFRASTRUCTURE DELIVERY AND OPERATIONS DIVISION<br>TRAFFIC DESIGN SECTION |
|---------------------|-----------|-------|---|
| DRAWN               | V. Roldan | 12-16 |   |
| CHECKED             | O. Z.     | 12-16 |   |
| TEAM LEADER         | S. Nides  | 12-16 |   |
| LOCATION            |           |       | I-40 CROOKTON - HISTORIC 66 (WILLIAMS)                                                                            |
| TRACS NO. H8703 OIC |           |       | 040-A(219)T   |


|                                                                    |
|--------------------------------------------------------------------|
| 20065<br>VICTOR H.<br>ROLDAN<br>SIGNED 12-16-16<br>ARIZONA, U.S.A. |
| EXPIRES 09/30/2018<br>SHEET 3 OF 21                                |

| F.H.W.A. REGION | STATE | PROJECT NO. | SHEET NO. | TOTAL SHEETS | RECORD DRAWING |
|-----------------|-------|-------------|-----------|--------------|----------------|
| 9               | ARIZ. | 040-A(219)T | 117       | 143          |                |


040 YV 126

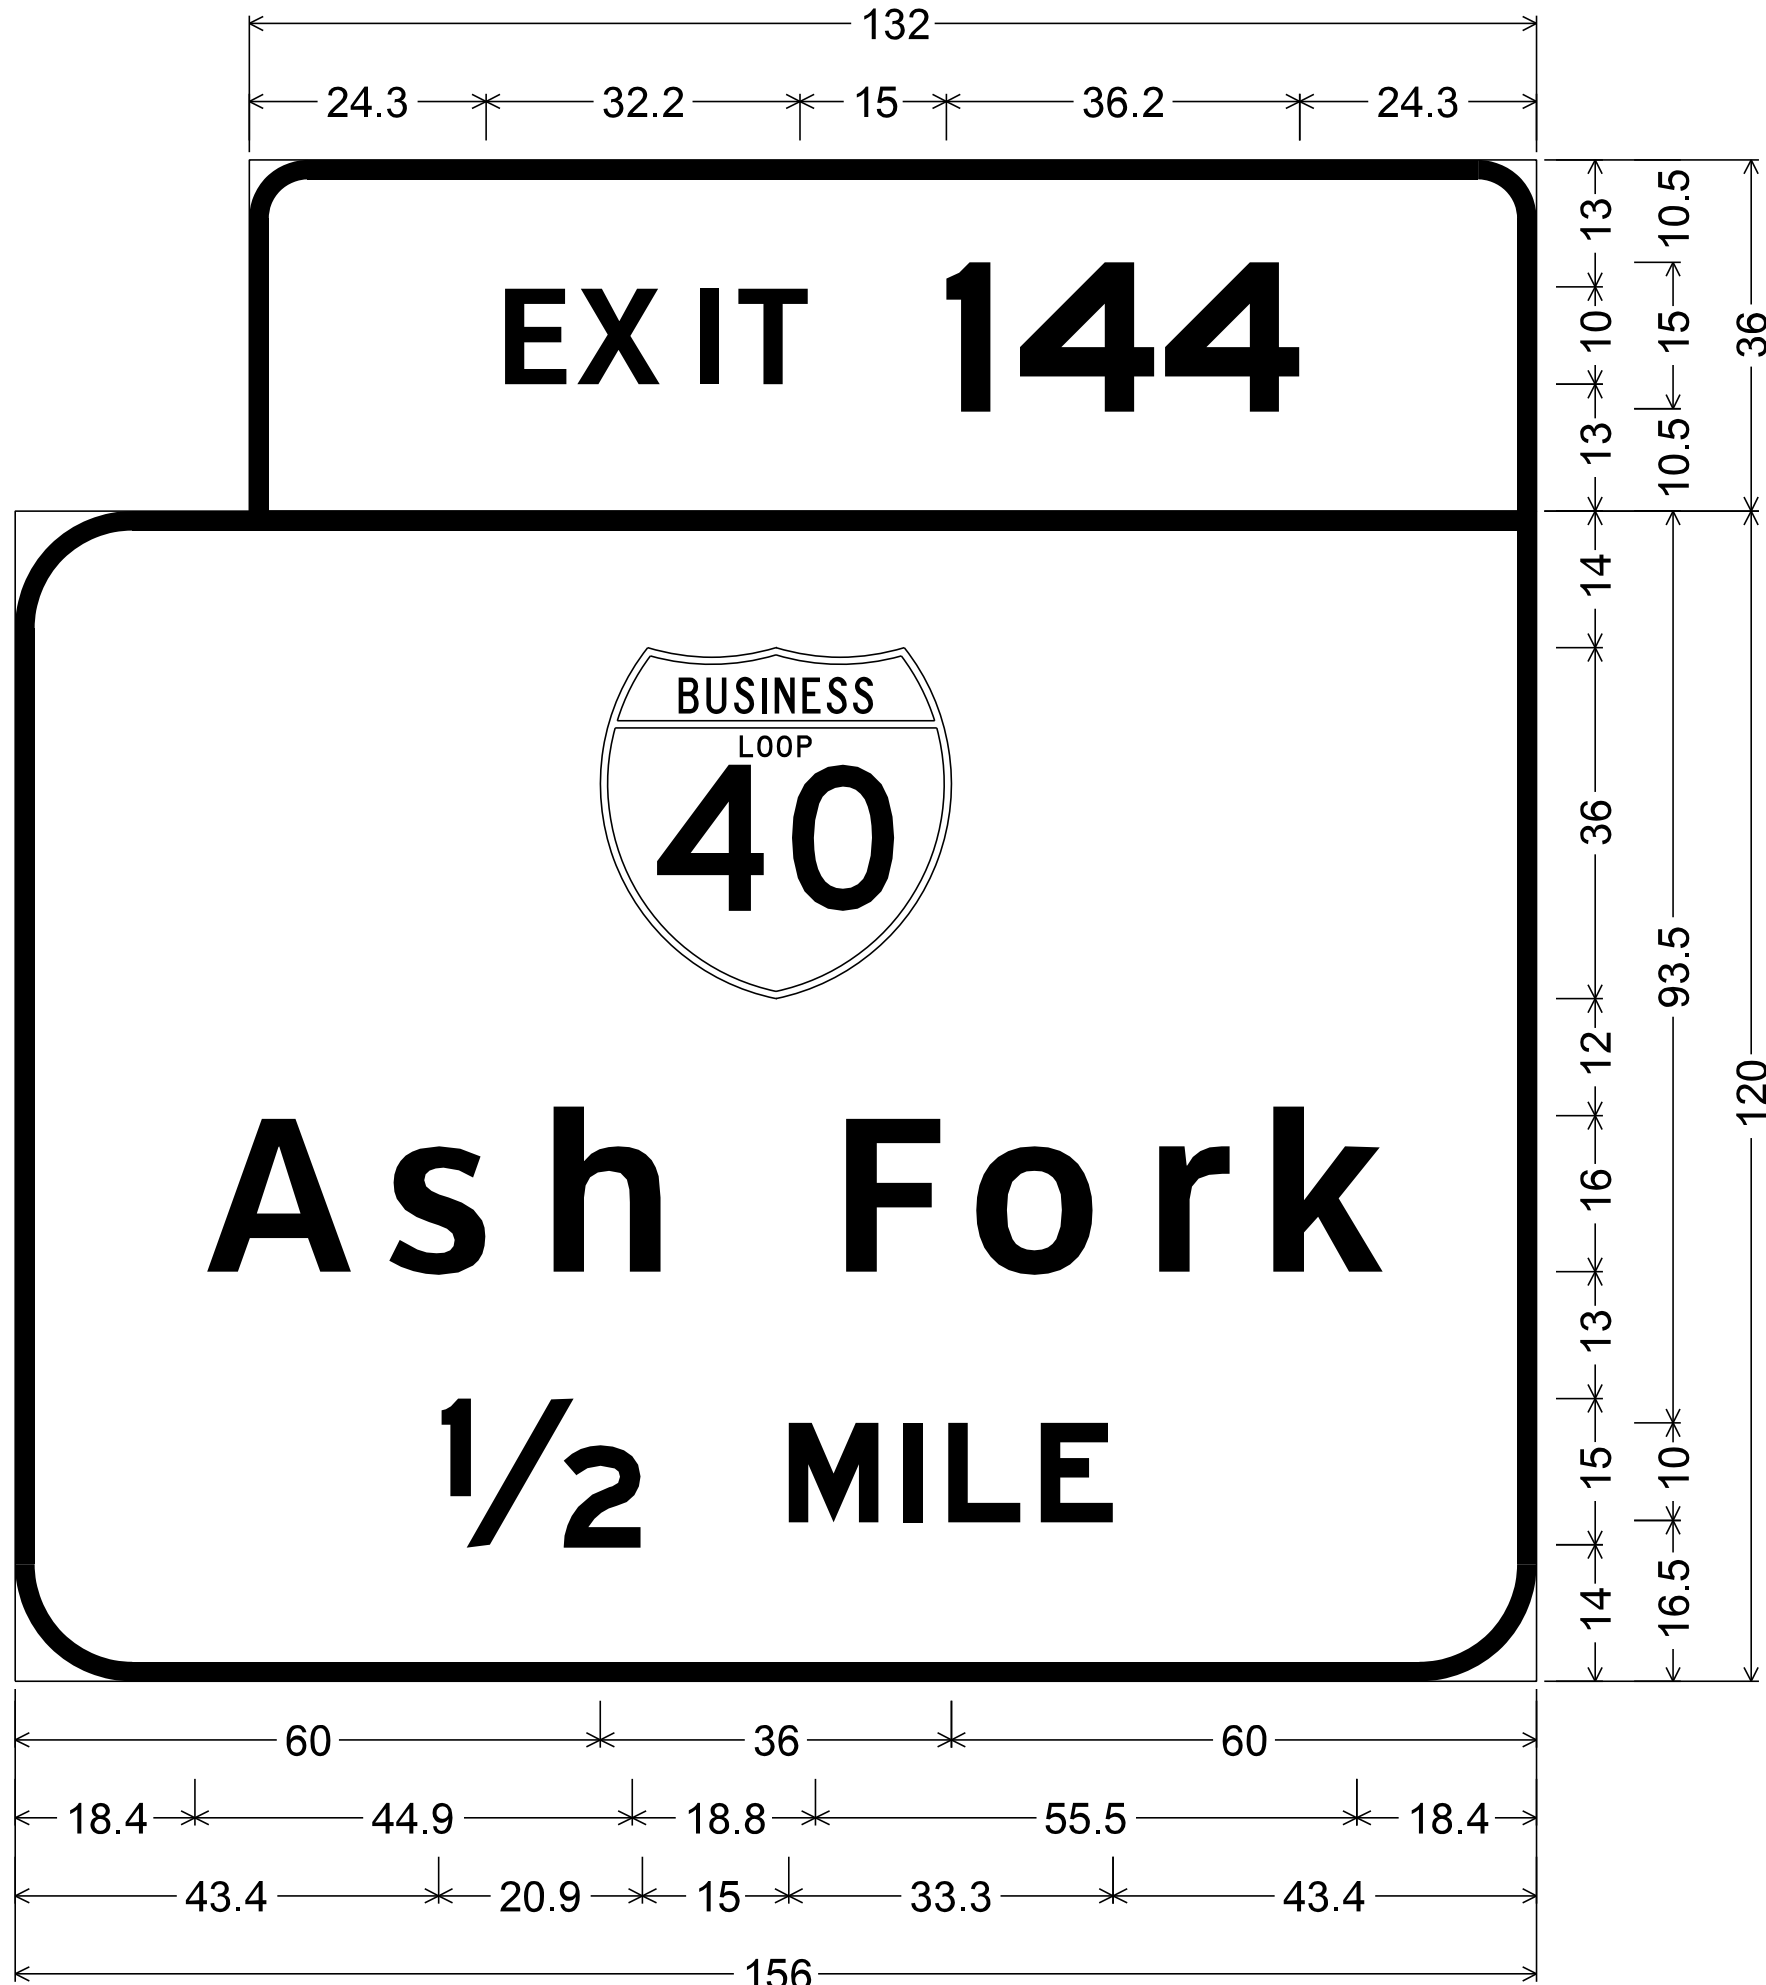

E144.21;  
6.0" Radius, 2.0" Border, White on Green;  
[EXIT] ClearviewHwy-5-W; [144] E Mod;  
12.0" Radius, 2.0" Border, White on Green;  
Business Loop 40 M1-2a; [Ash Fork] ClearviewHwy-5-W;  
[1/2 MILE] E Mod;

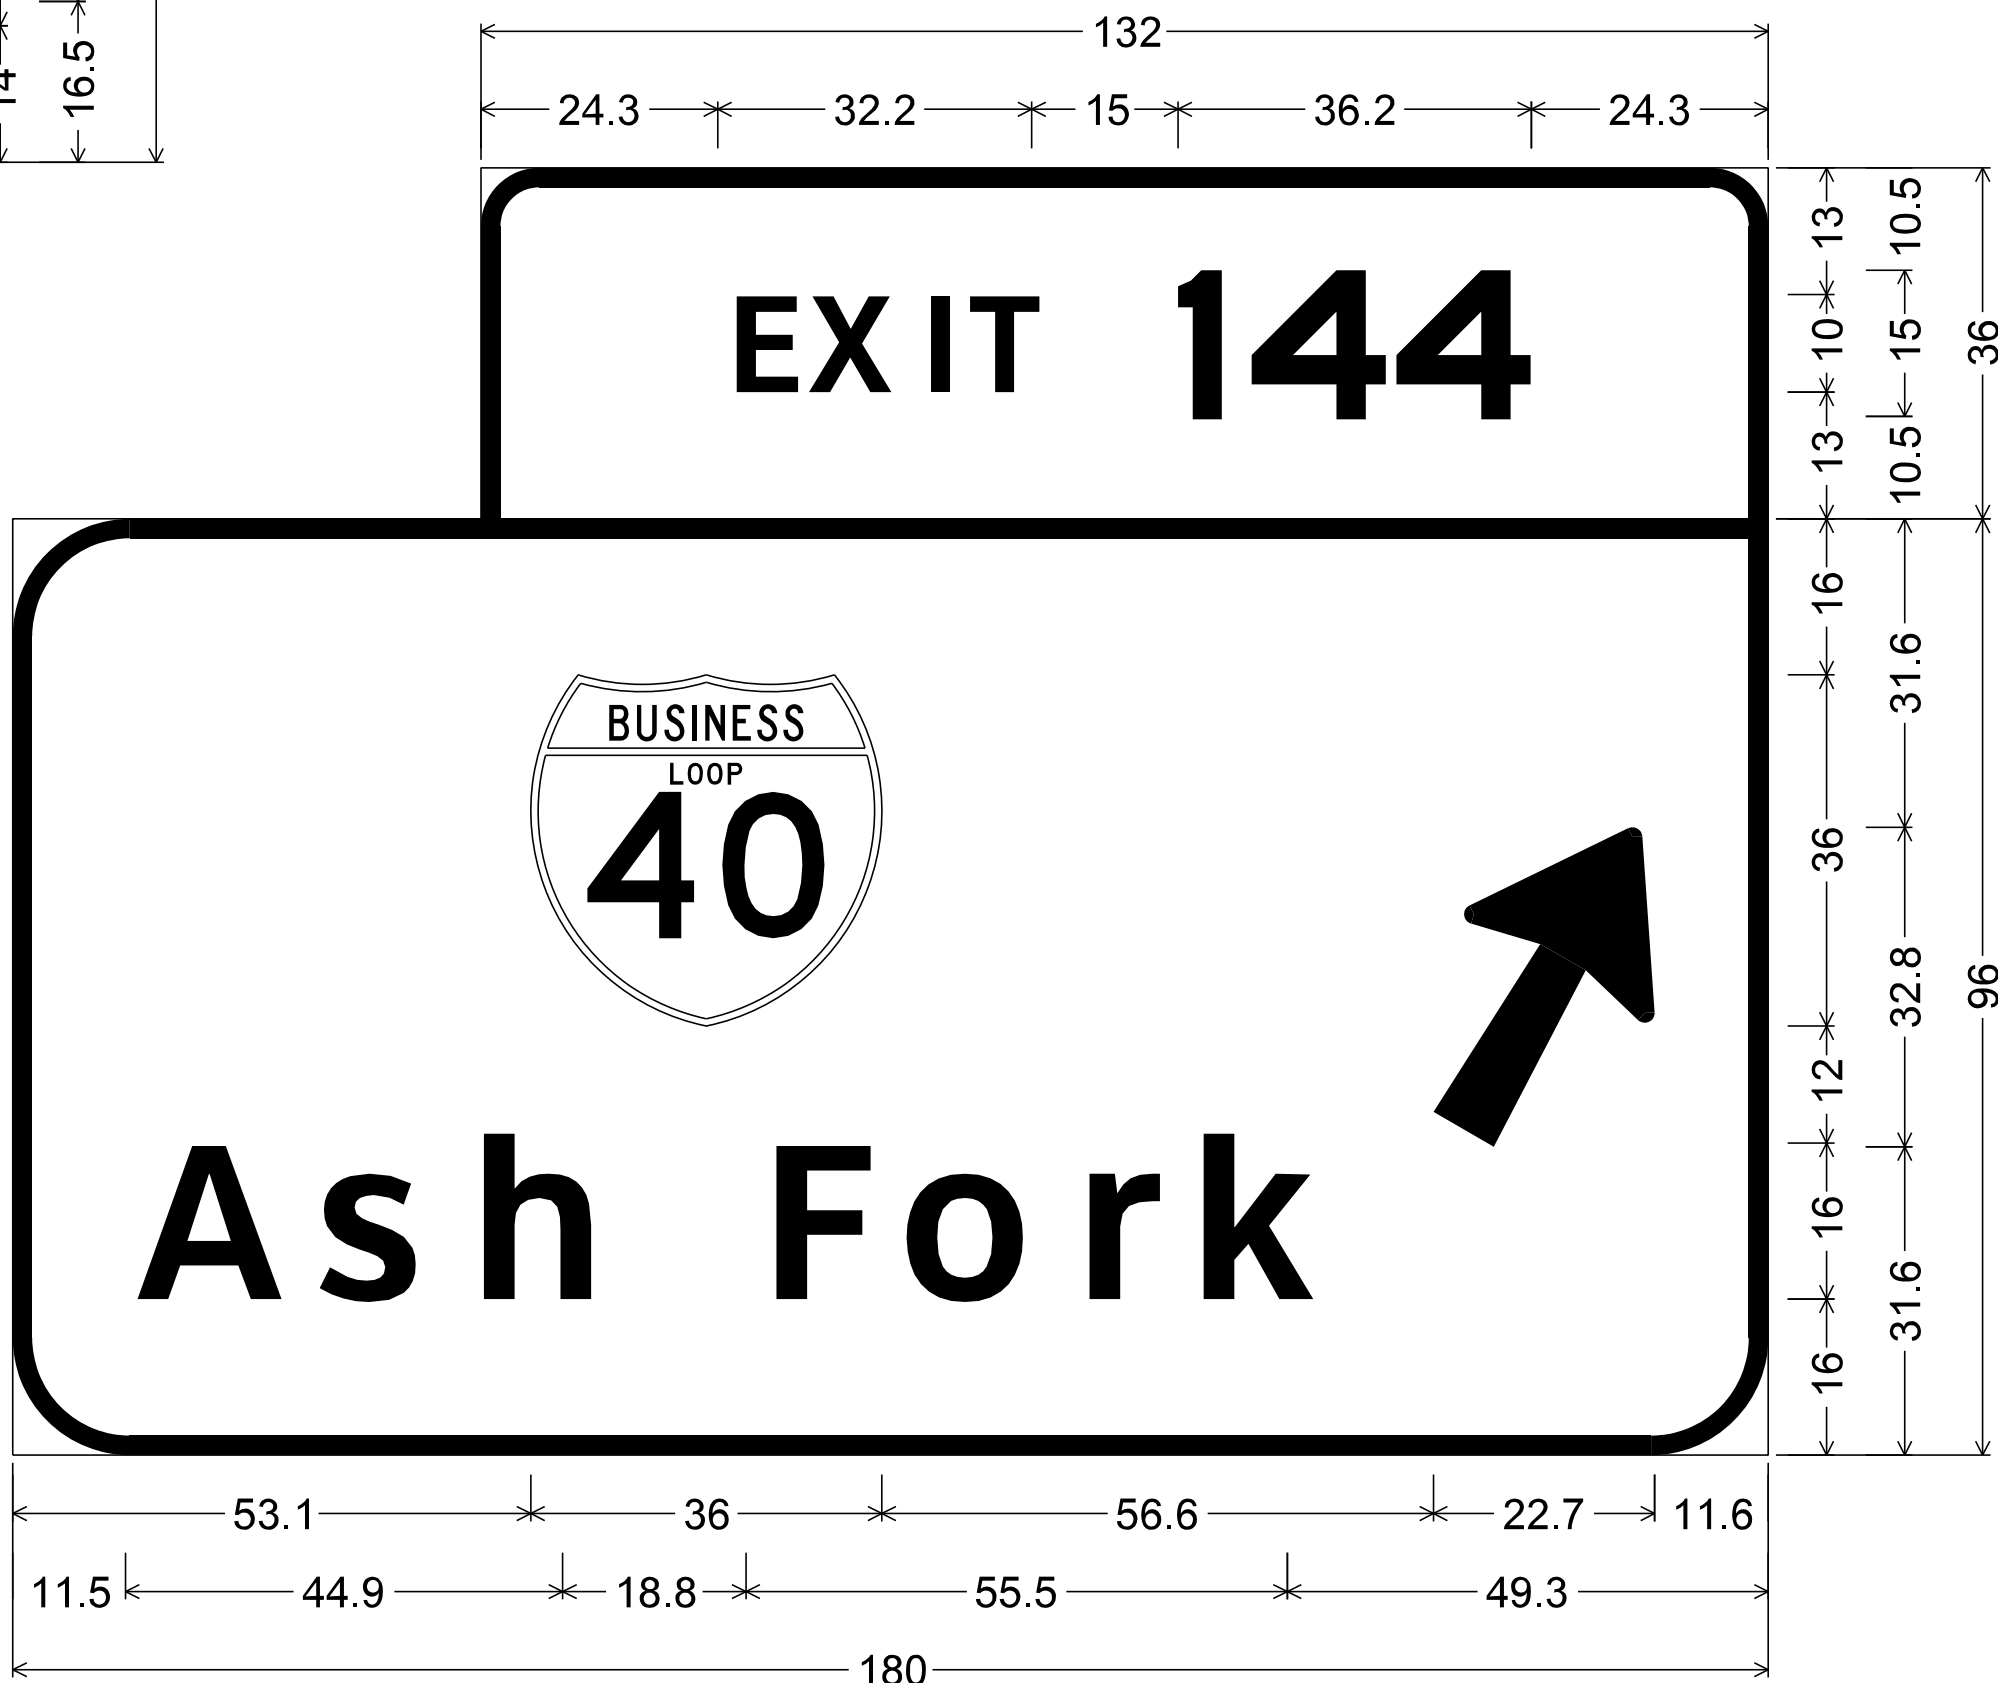


E144.51;  
6.0" Radius, 2.0" Border, White on Green;  
[EXIT] ClearviewHwy-5-W; [144] E Mod;  
12.0" Radius, 2.0" Border, White on Green;  
Business Loop 40 M1-2a; [Ash Fork] ClearviewHwy-5-W;  
Arrow 16UC-A - 35.6" 60°;

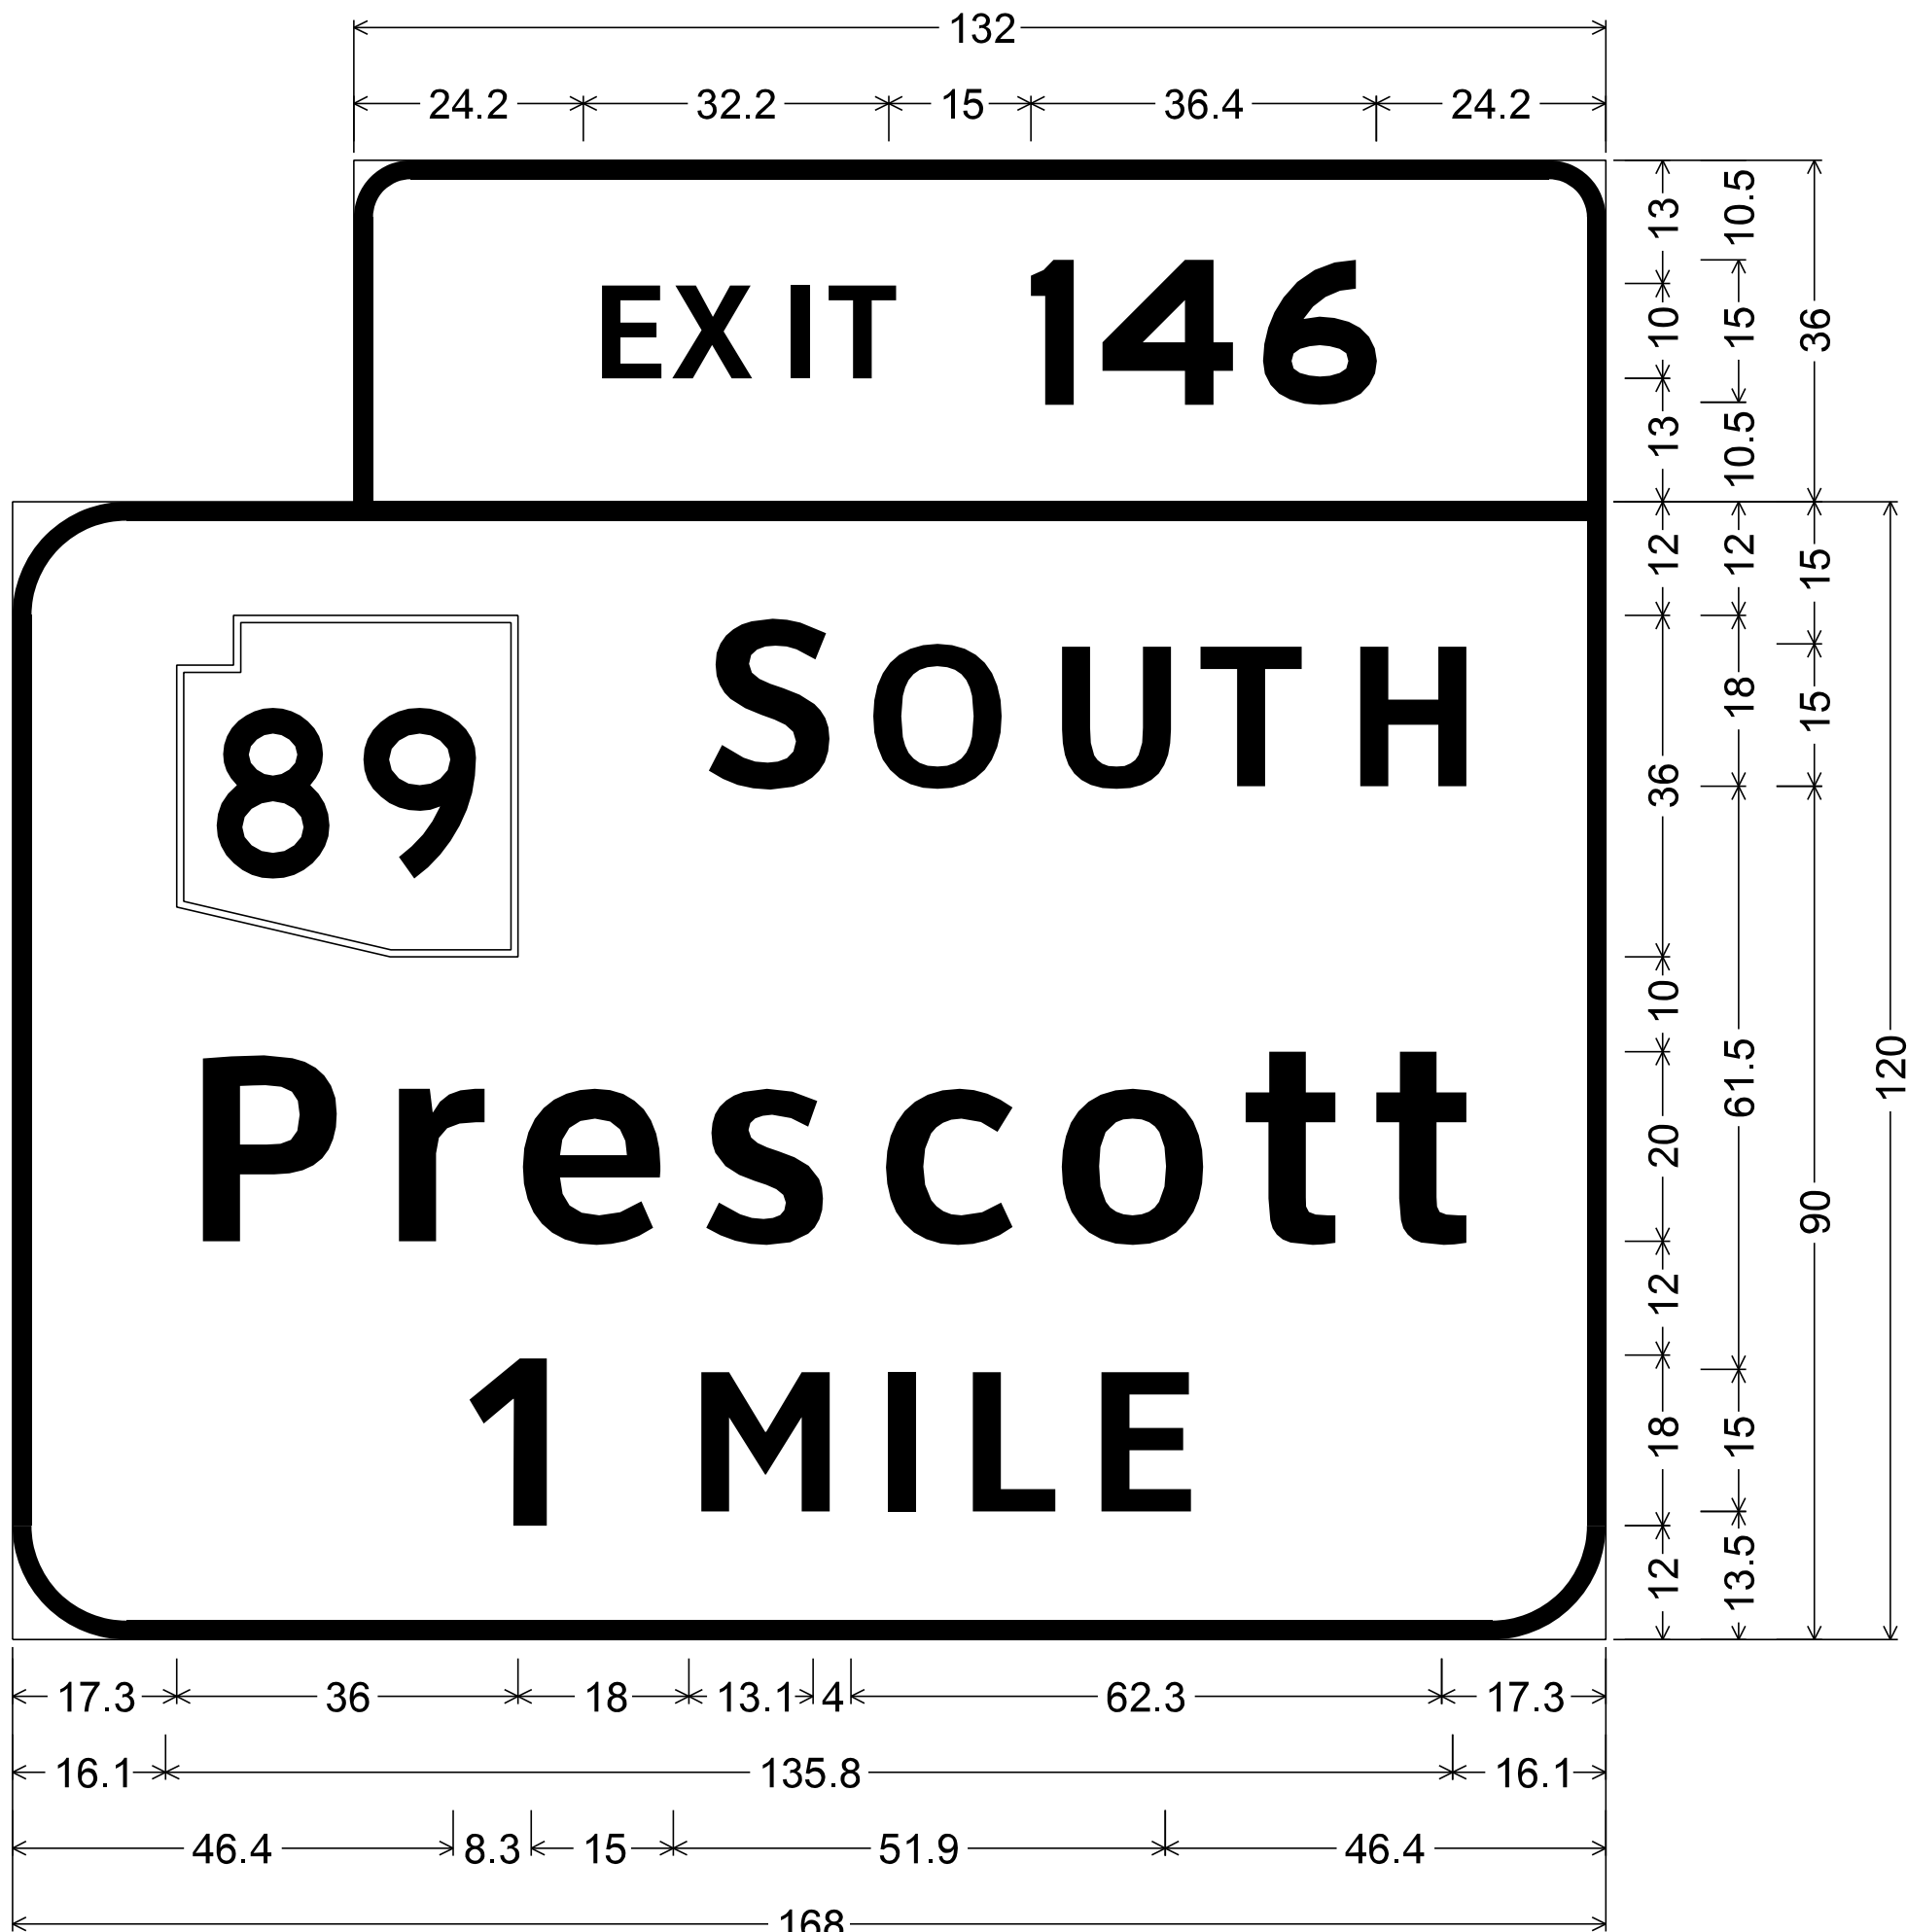

E145.04;  
6.0" Radius, 2.0" Border, White on Green;  
[EXIT] ClearviewHwy-5-W; [146] E Mod;  
12.0" Radius, 2.0" Border, White on Green;  
State Highway 89 M1-5c; [S OUTH] ClearviewHwy-5-W;  
[Prescott] ClearviewHwy-5-W; [1] ClearviewHwy-5-W;  
[MILE] ClearviewHwy-5-W;

| DESIGN              | NAME      | DATE  | ARIZONA DEPARTMENT OF TRANSPORTATION<br>INFRASTRUCTURE DELIVERY AND OPERATIONS DIVISION<br>TRAFFIC DESIGN SECTION |
|---------------------|-----------|-------|---|
| DRAWN               | V. Roldan | 12-16 |   |
| CHECKED             | O. Z.     | 12-16 |   |
| TEAM LEADER         | S. Nodas  | 12-16 |   |
|                     |           |       | MAINLINE SIGN FORMATS                                                                                             |
| LOCATION            |           |       | I-40 CROOKTON - HISTORIC 66 (WILLIAMS)                                                                            |
| TRACS NO. H8703 OIC |           |       | 040-A(219)T   |

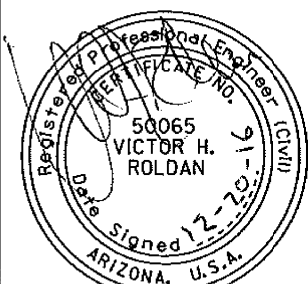


EXPIRES 09/30/2018  
SHEET 4 OF 21


OF

| F.H.W.A. REGION | STATE | PROJECT NO. | SHEET NO. | TOTAL SHEETS | RECORD DRAWING |
|-----------------|-------|-------------|-----------|--------------|----------------|
| 9               | ARIZ. | 040-A(219)T | 118       | 143          |                |


040 YV 126

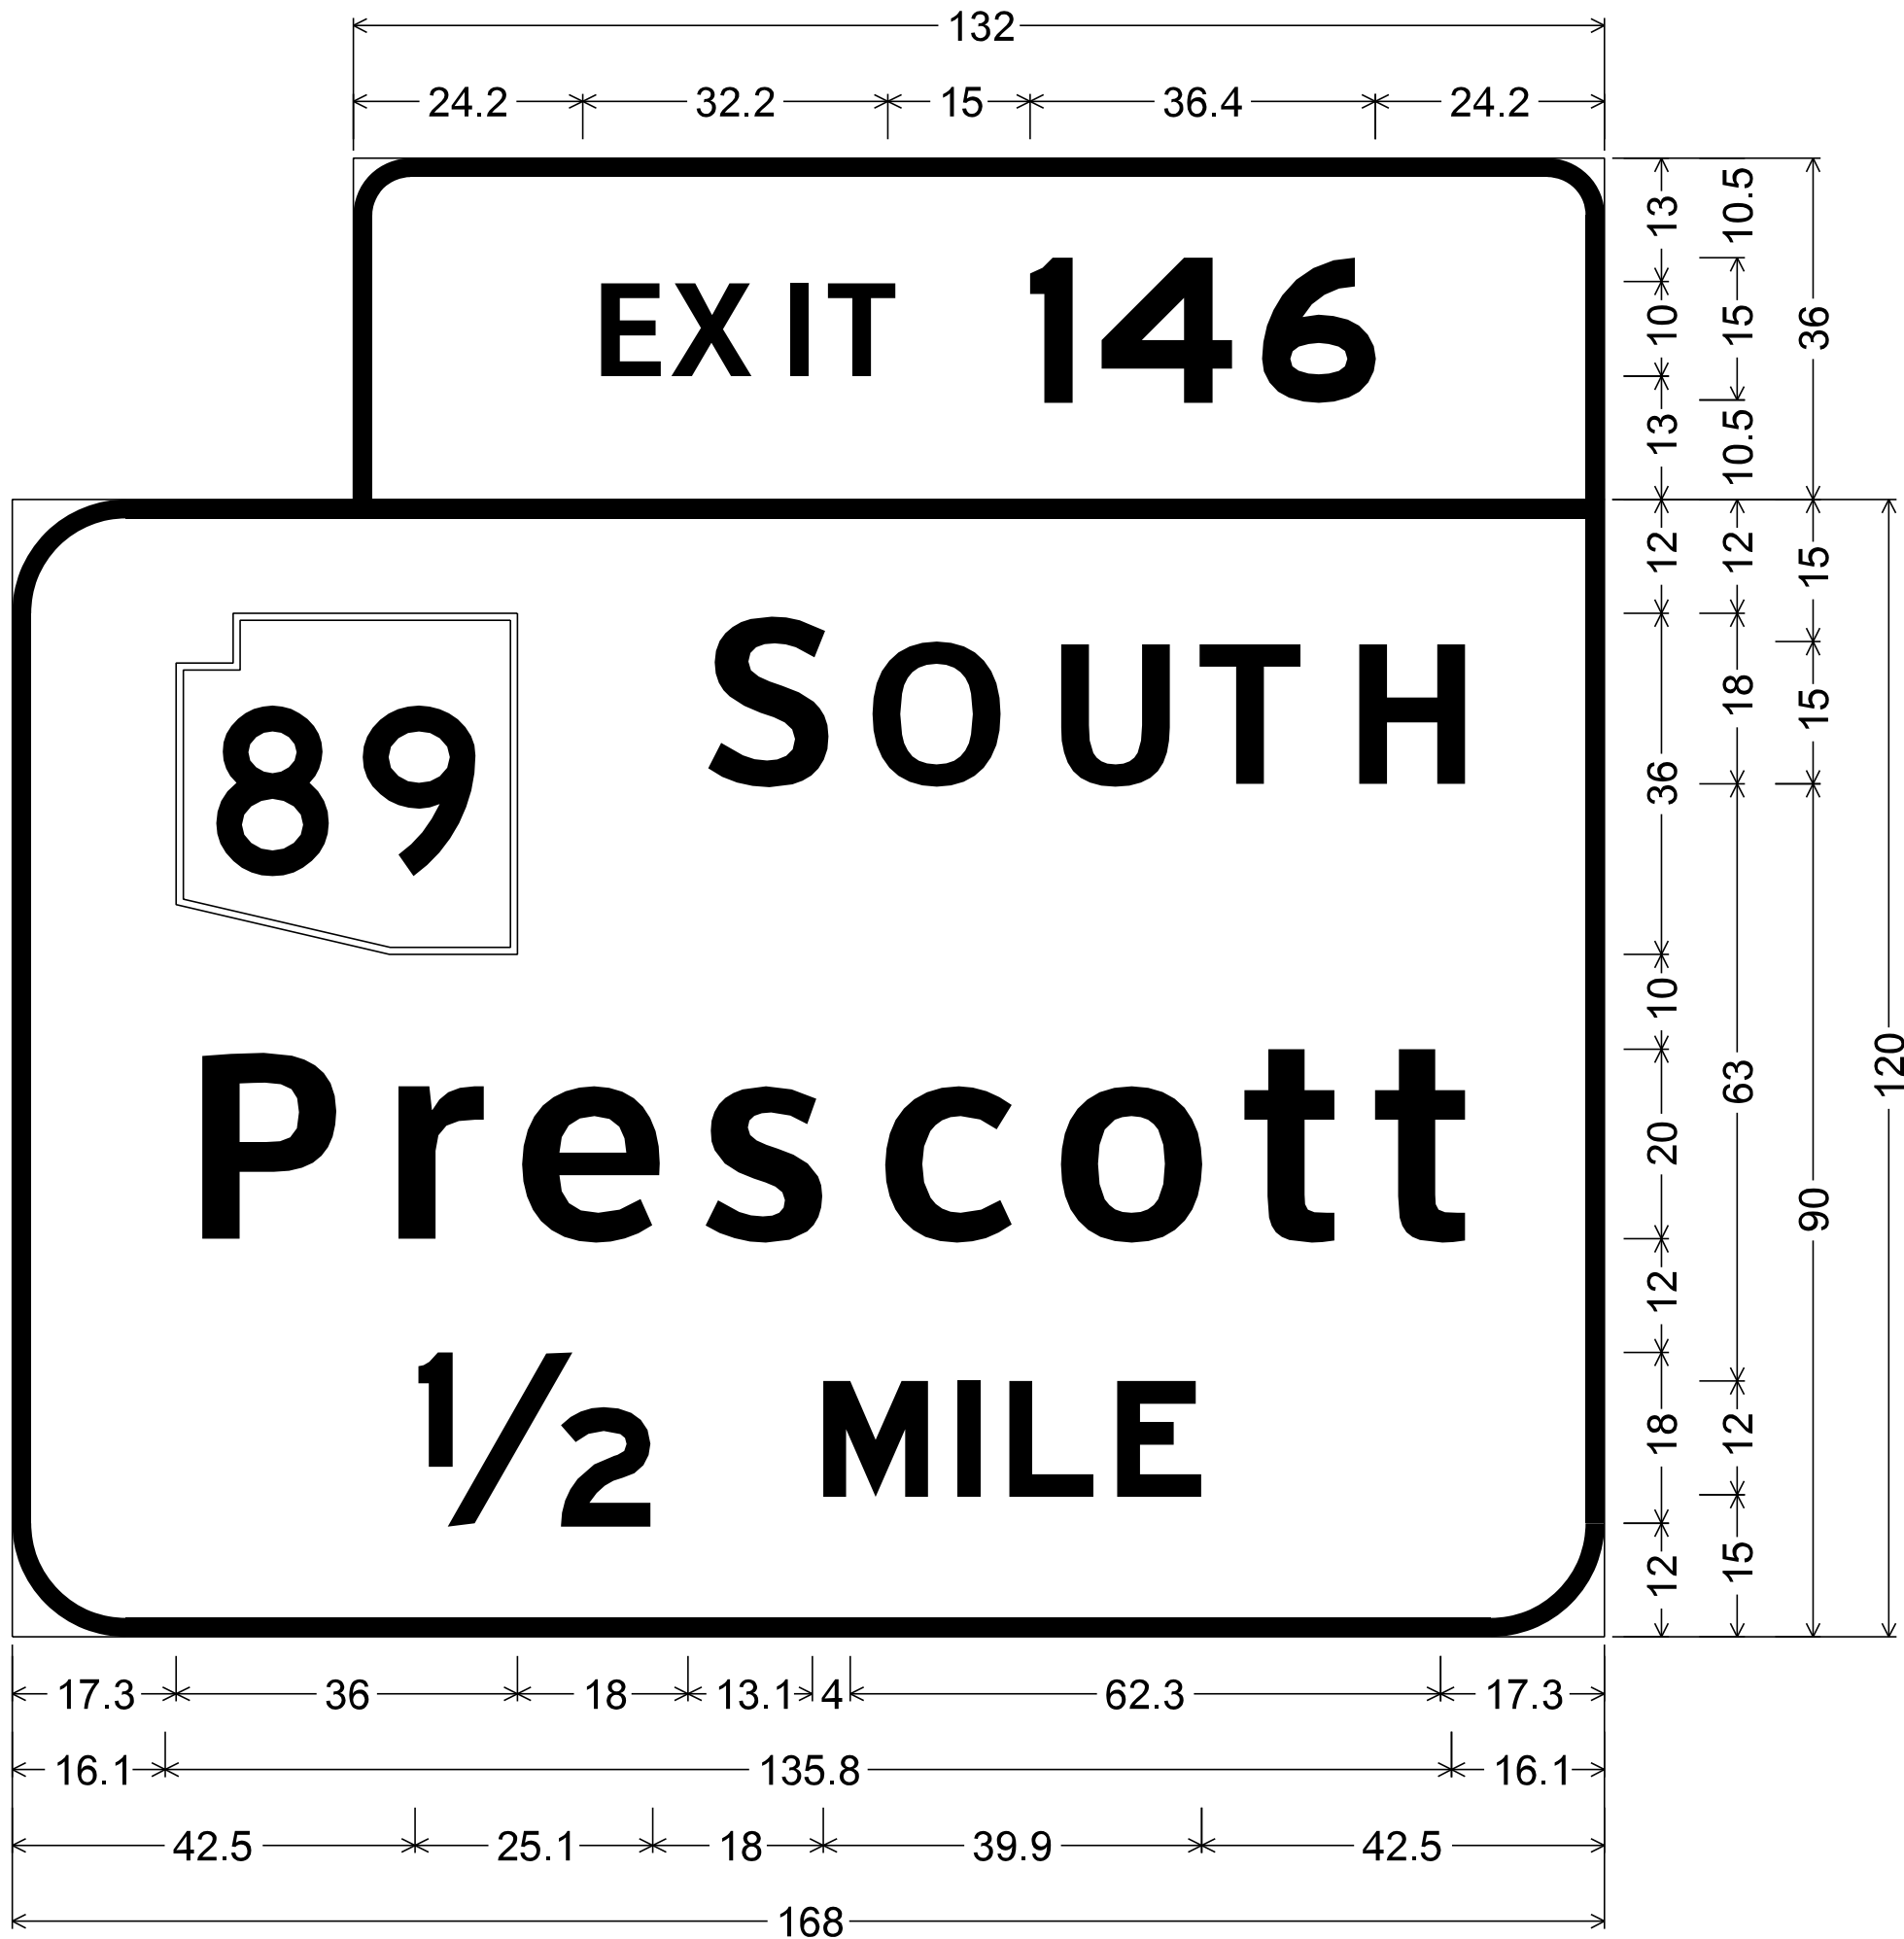

E145.55;  
6.0" Radius, 2.0" Border, White on Green;  
[EXIT] ClearviewHwy-5-W; [146] E Mod;  
12.0" Radius, 2.0" Border, White on Green;  
State Highway 89 M1-5c; [S OUTH] ClearviewHwy-5-W;  
[Prescott] ClearviewHwy-5-W; [1/2 MILE] E Mod;

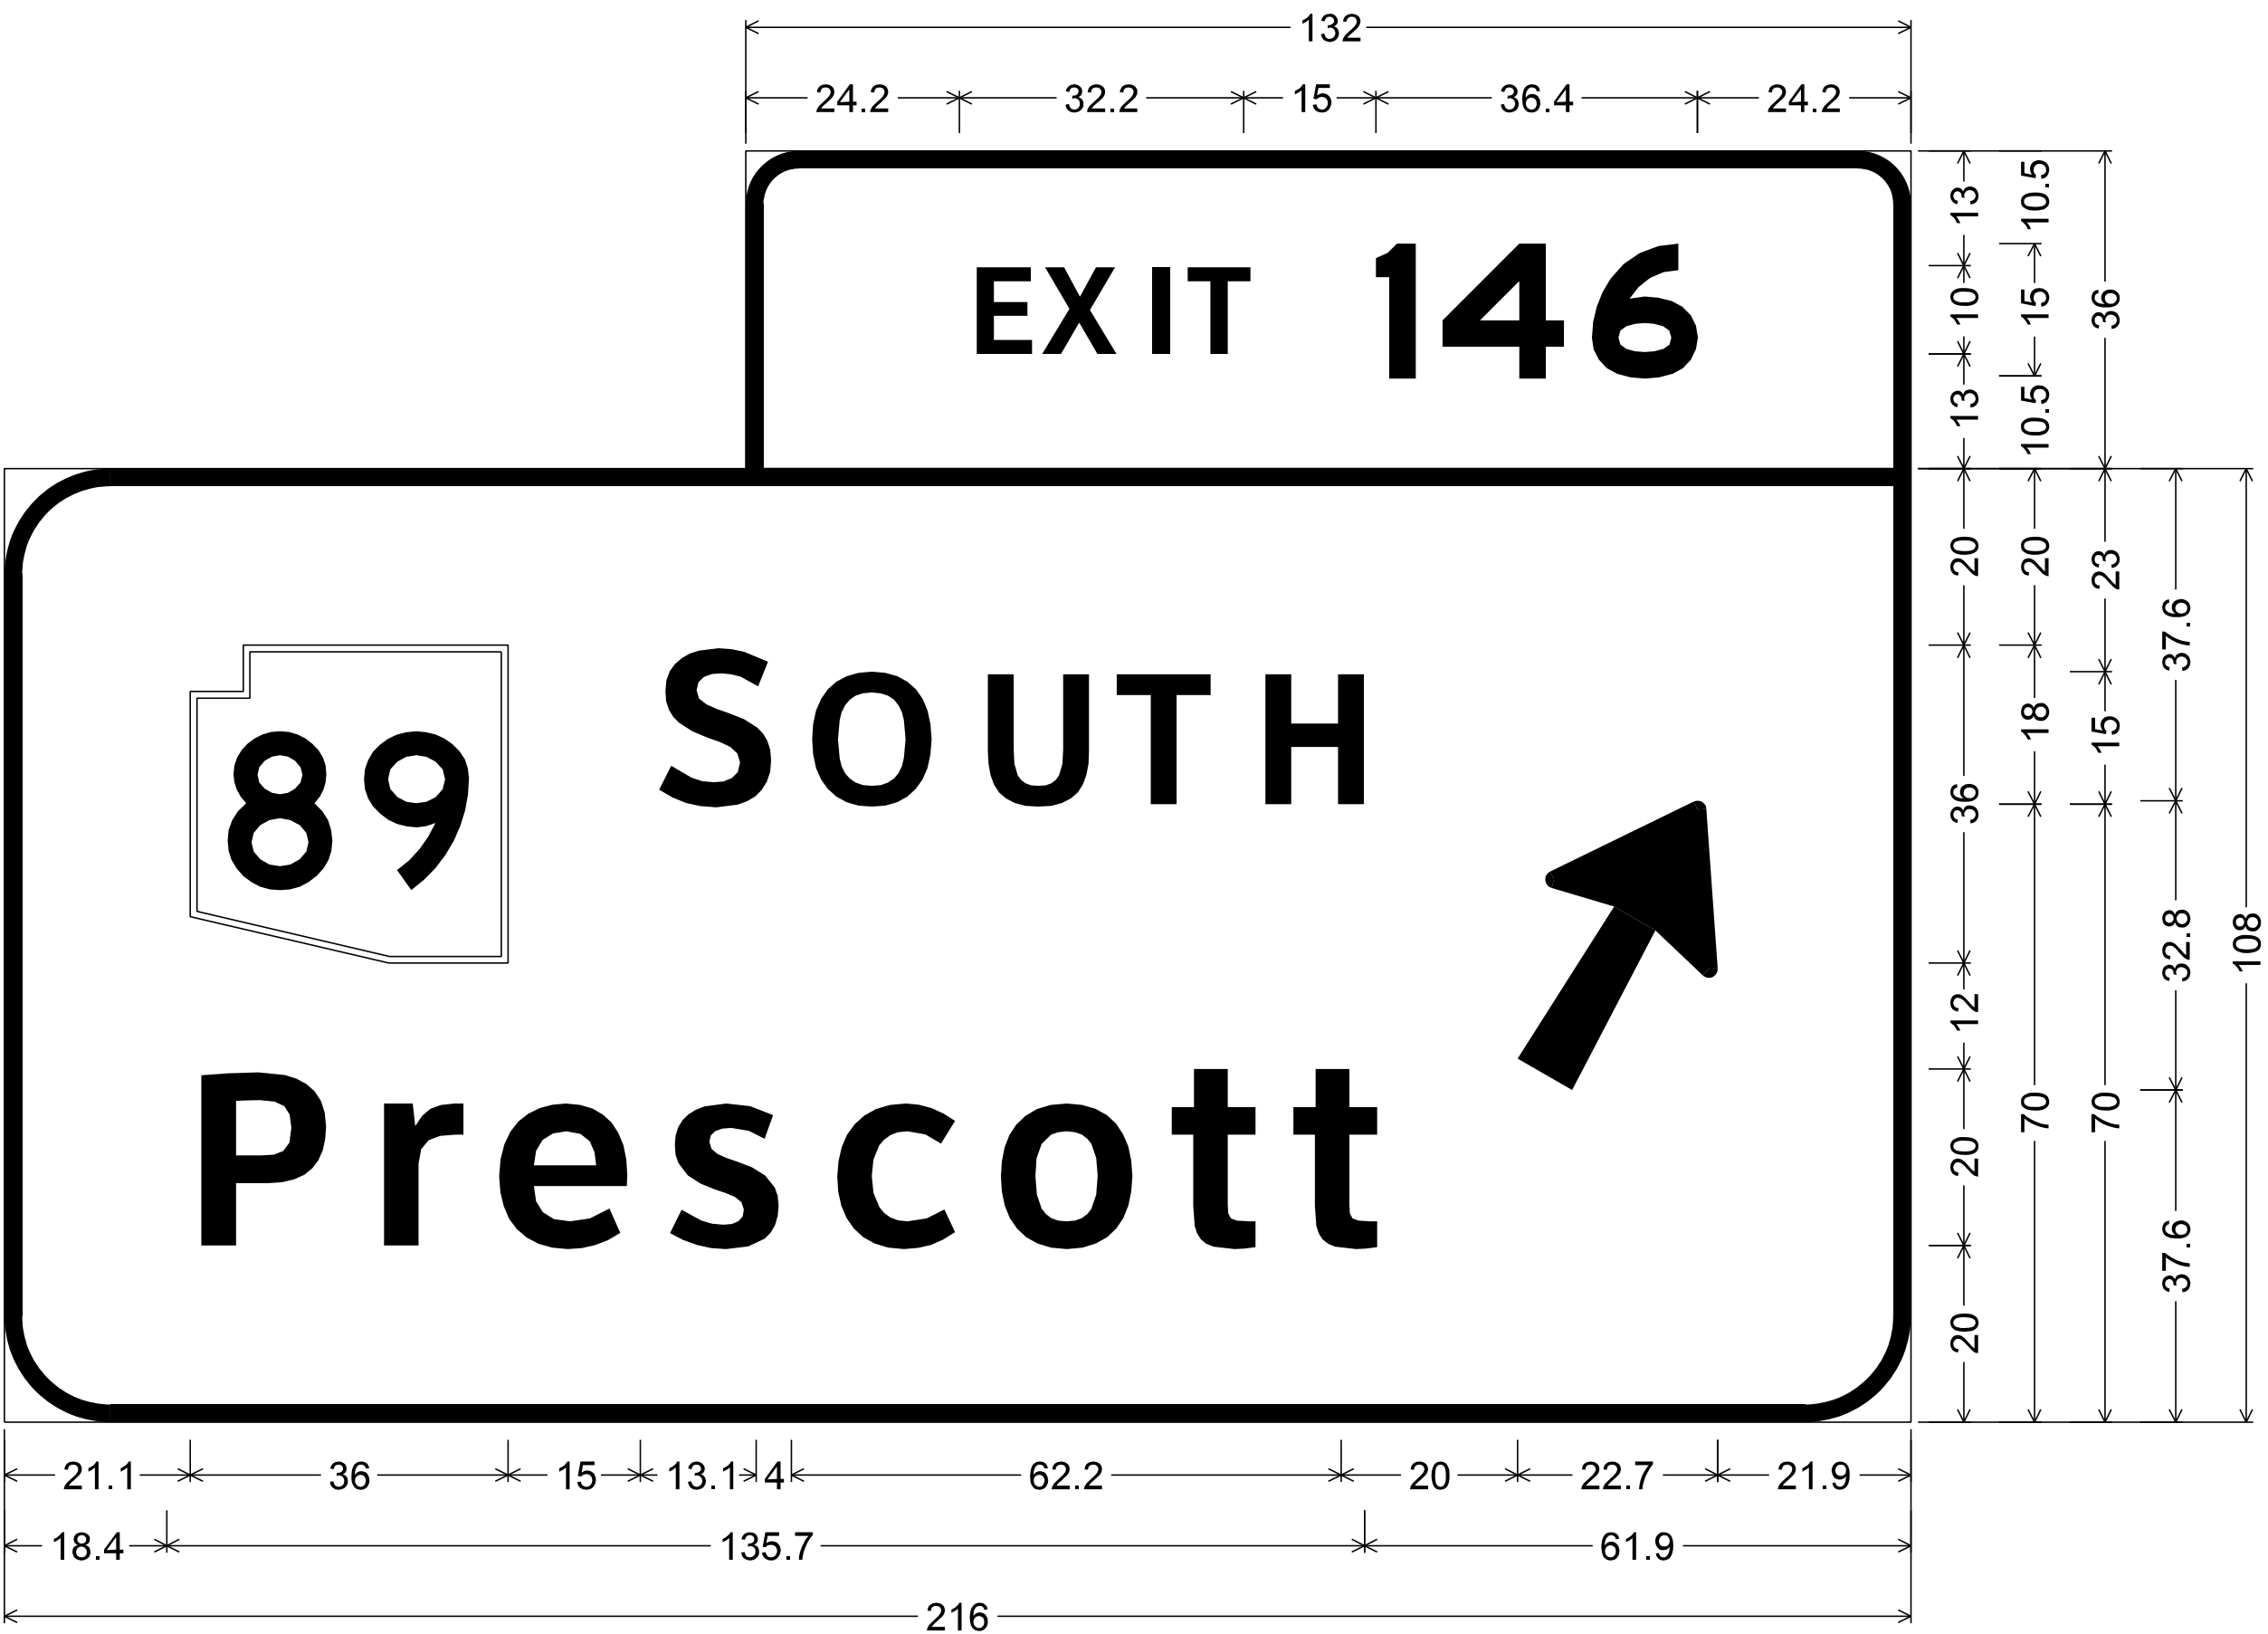


E145.89;  
6.0" Radius, 2.0" Border, White on Green;  
[EXIT] ClearviewHwy-5-W; [146] E Mod;  
12.0" Radius, 2.0" Border, White on Green;  
State Highway 89 M1-5c; [S OUTH] ClearviewHwy-5-W; [Prescott] ClearviewHwy-5-W;  
Arrow 16UC-A - 35.6" 60°;

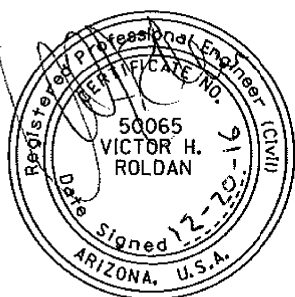
|                     |           |      |             |   |  |                                                                                       |
|---------------------|-----------|------|-------------|---|--|---------------------------------------------------------------------------------------|
|                     |           | NAME | DATE        | ARIZONA DEPARTMENT OF TRANSPORTATION<br>INFRASTRUCTURE DELIVERY AND OPERATIONS DIVISION<br>TRAFFIC DESIGN SECTION |  |  |
| DESIGN              | V. Roldan |      | 12-16       |   |  |                                                                                       |
| DRAWN               | O. Z.     |      | 12-16       |   |  |                                                                                       |
| CHECKED             |           |      |             |   |  |                                                                                       |
| TEAM LEADER         | S. Nodes  |      | 12-16       | MAINLINE SIGN FORMATS                                                                                             |  |                                                                                       |
|                     |           |      |             |   |  |                                                                                       |
|                     |           |      |             |   |  |                                                                                       |
| LOCATION            |           |      |             | I-40 CROOKTON - HISTORIC 66 (WILLIAMS)                                                                            |  | EXPIRES 09/30/2018<br>SHEET 5 OF 21                                                   |
| TRACS NO. H8703 OIC |           |      | 040-A(219)T |   |  | ___ OF ___                                                                            |

| F.H.W.A. REGION | STATE | PROJECT NO. | SHEET NO. | TOTAL SHEETS | RECORD DRAWING |
|-----------------|-------|-------------|-----------|--------------|----------------|
| 9               | ARIZ. | 040-A(219)T | 119       | 143          |                |


040 YV 126

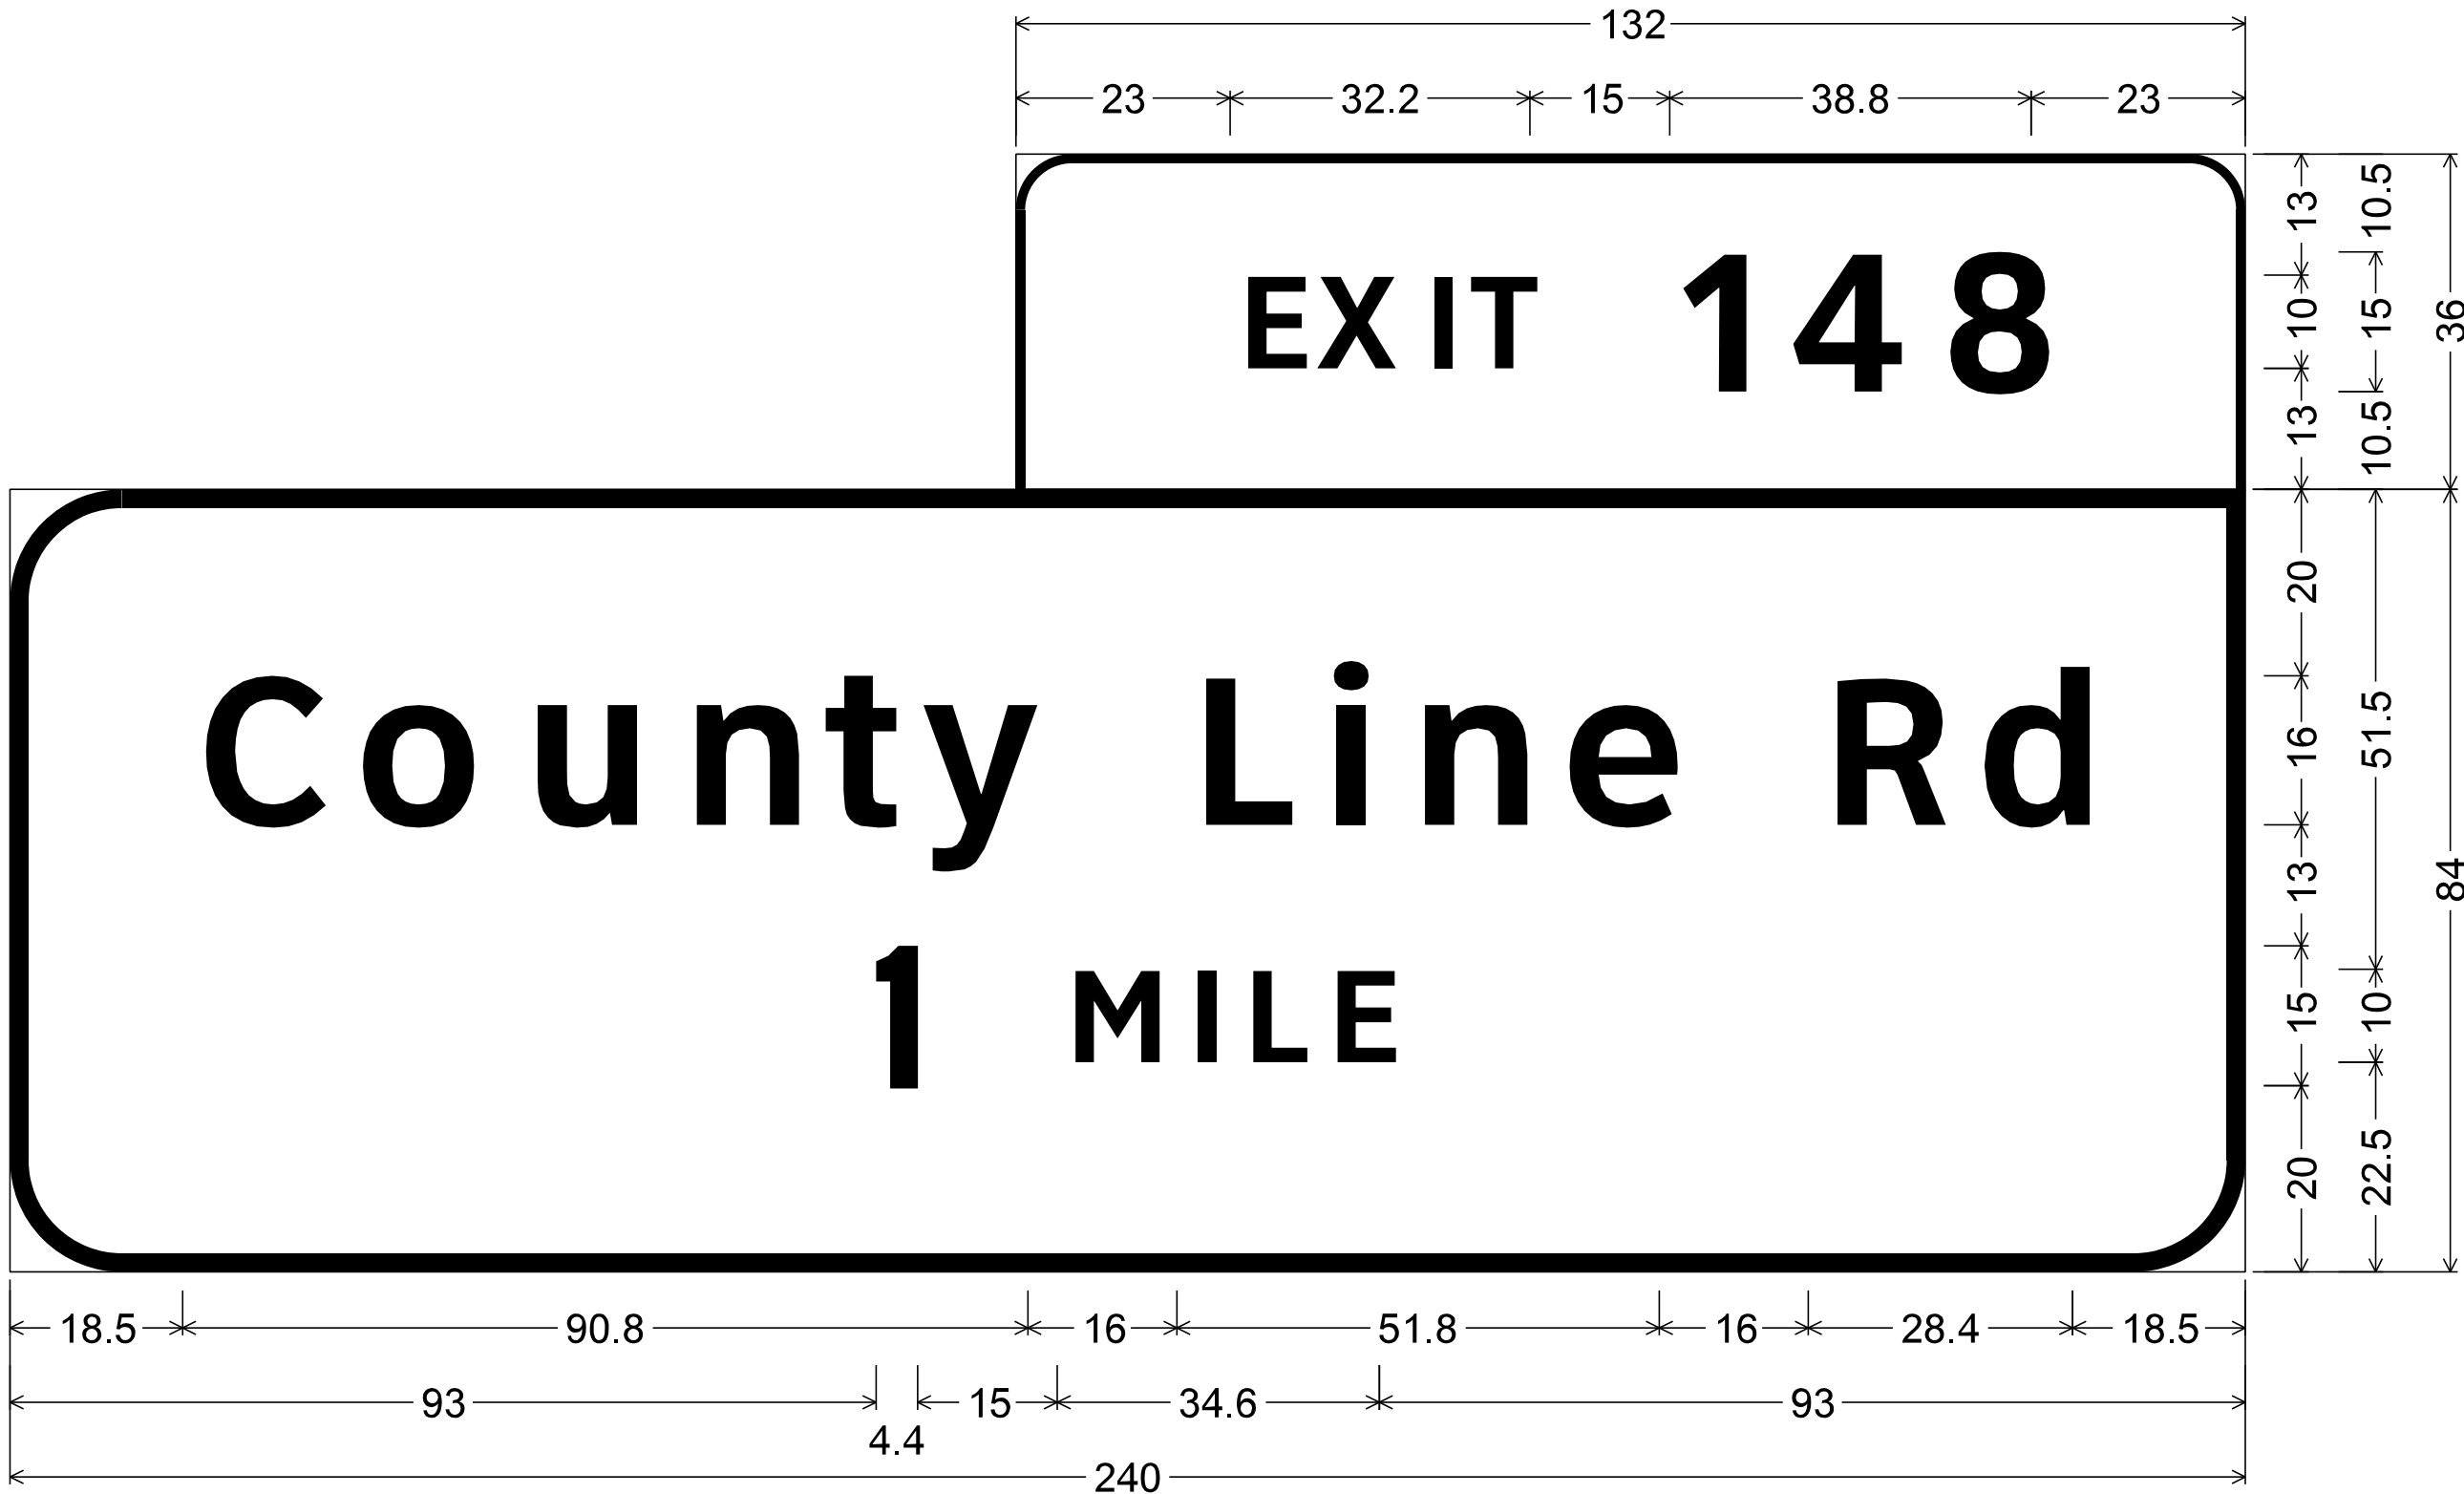

E147.31;  
6.0" Radius, 1.0" Border, White on Green;  
[EXIT] ClearviewHwy-5-W; [148] ClearviewHwy-5-W;  
12.0" Radius, 2.0" Border, White on Green;  
[County] ClearviewHwy-5-W; [Line] ClearviewHwy-5-W; [Rd] ClearviewHwy-5-W; [1] E Mod;  
[MILE] ClearviewHwy-5-W;

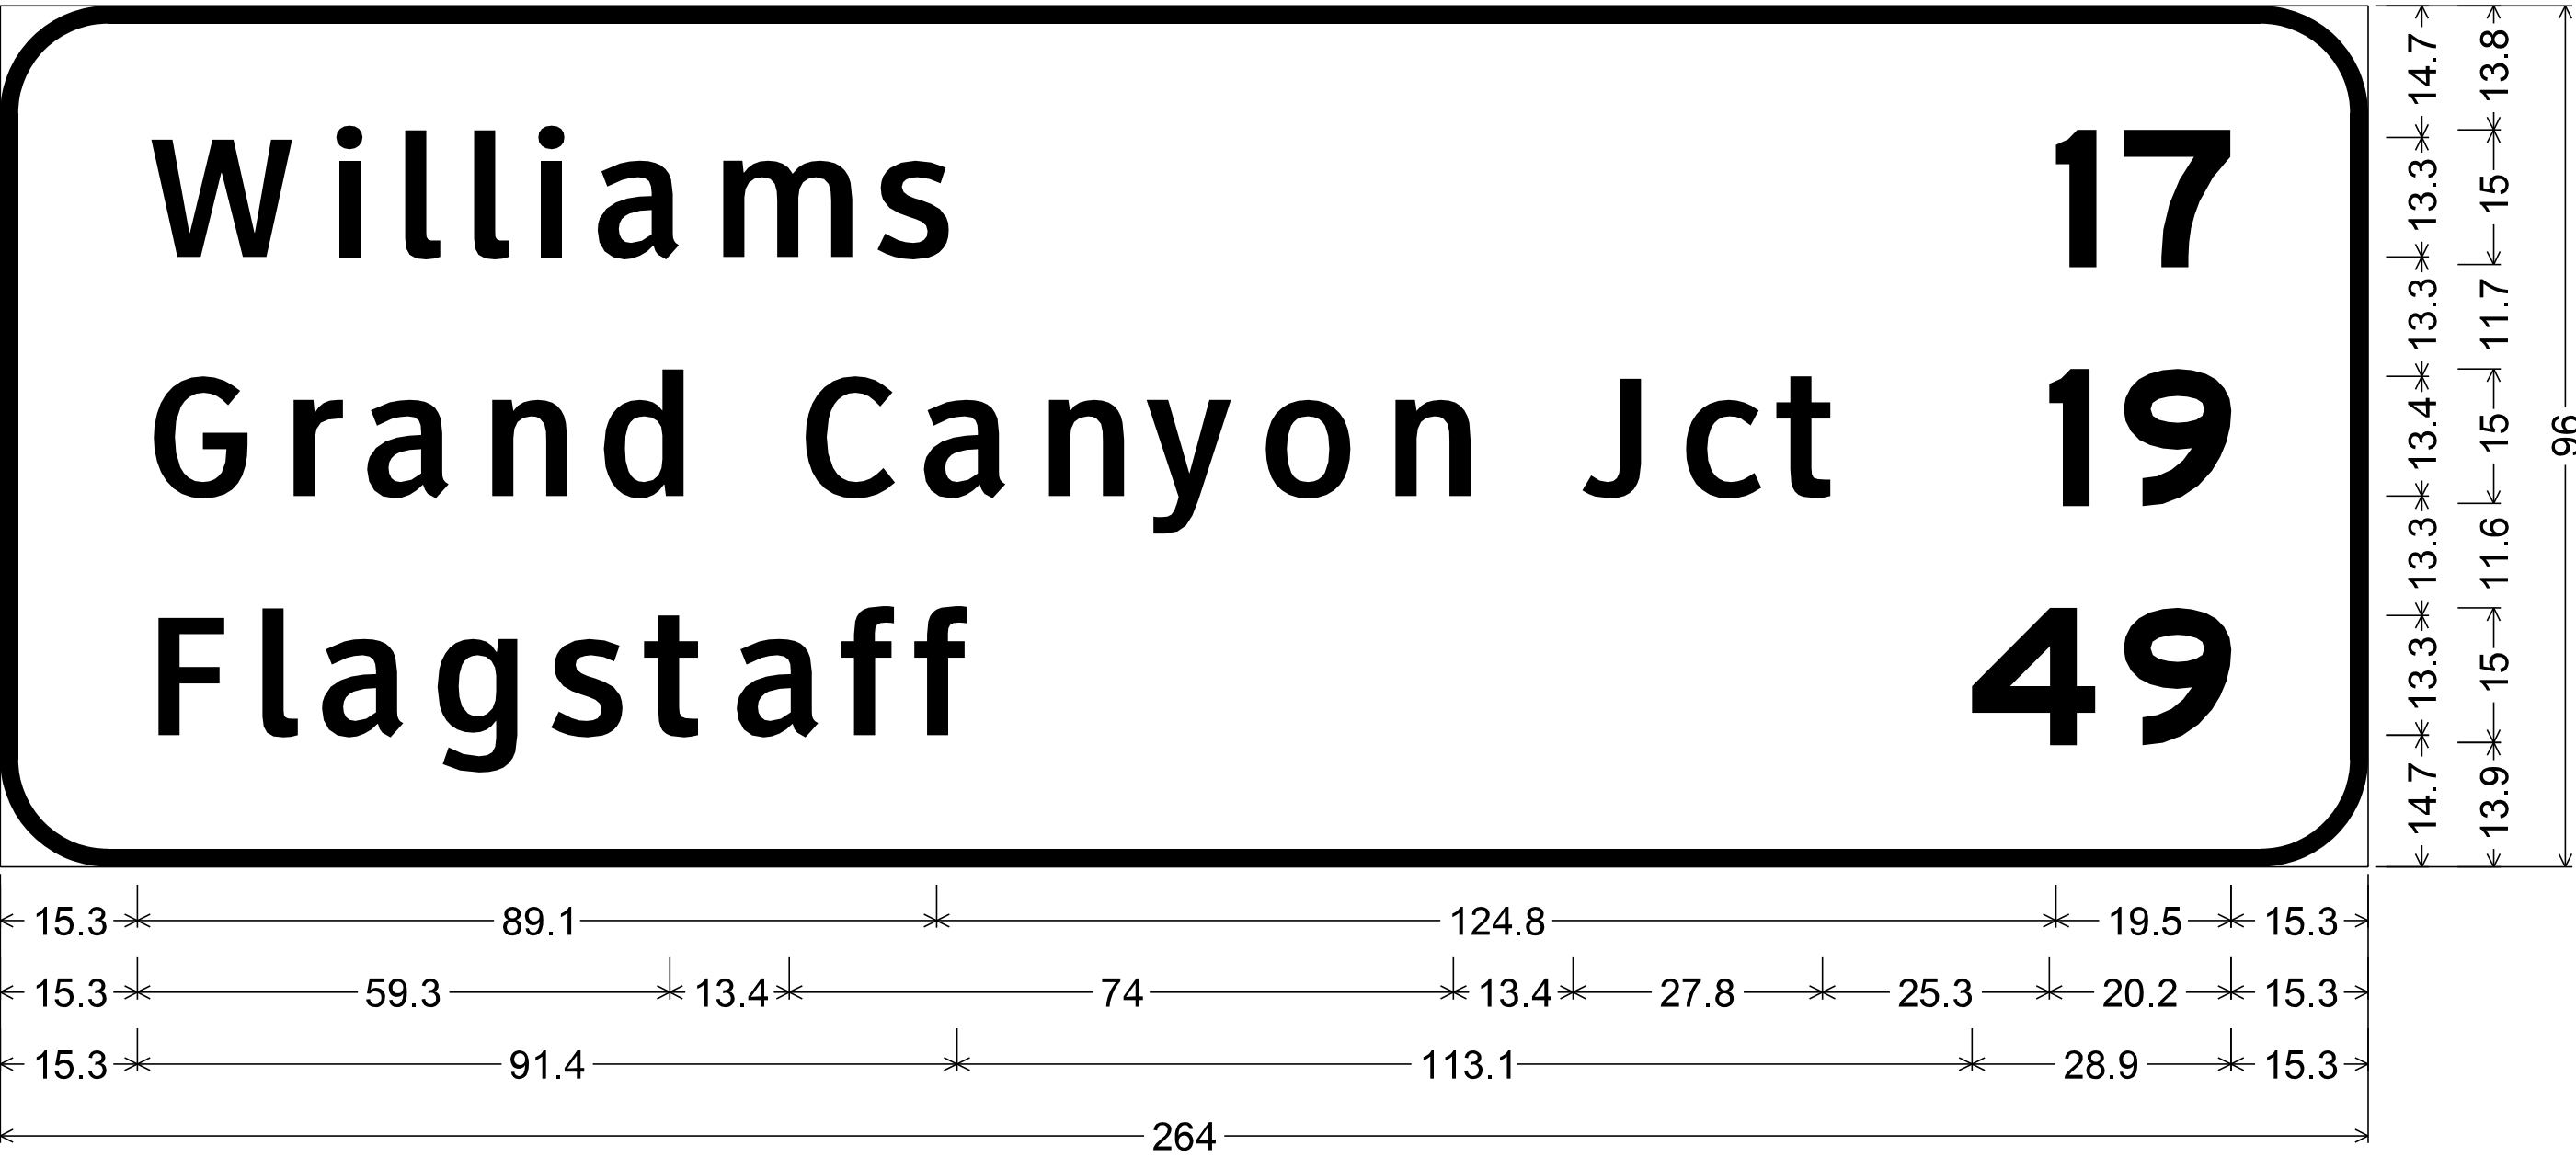


E147.60; 12.0" Radius, 2.0" Border, White on Green;  
[Williams] ClearviewHwy-4-W; [17] E Mod; [Grand] ClearviewHwy-4-W; [Canyon] ClearviewHwy-4-W;  
[Jct] ClearviewHwy-4-W; [19] E Mod; [Flagstaff] ClearviewHwy-4-W; [49] E Mod;

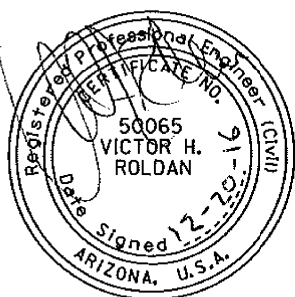
|                     |           |       |   |                                                                                       |  |
|---------------------|-----------|-------|---|---------------------------------------------------------------------------------------|--|
|                     | NAME      | DATE  | ARIZONA DEPARTMENT OF TRANSPORTATION<br>INFRASTRUCTURE DELIVERY AND OPERATIONS DIVISION<br>TRAFFIC DESIGN SECTION |  |  |
| DESIGN              | V. Roldan | 12-16 |   |                                                                                       |  |
| DRAWN               | O. Z.     | 12-16 |   |                                                                                       |  |
| CHECKED             |           |       |   |                                                                                       |  |
| TEAM LEADER         | S. Nodes  | 12-16 | MAINLINE SIGN FORMATS                                                                                             |                                                                                       |  |
|                     |           |       |   |                                                                                       |  |
| LOCATION            |           |       | I-40 CROOKTON - HISTORIC 66 (WILLIAMS)                                                                            | EXPIRES 09/30/2018                                                                    |  |
| TRACS NO. H8703 OIC |           |       | 040-A(219)T   | SHEET 6 OF 21                                                                         |  |
|                     |           |       |   | ___ OF ___                                                                            |  |

| F.H.W.A. REGION | STATE | PROJECT NO. | SHEET NO. | TOTAL SHEETS | RECORD DRAWING |
|-----------------|-------|-------------|-----------|--------------|----------------|
| 9               | ARIZ. | 040-A(219)T | 120       | 143          |                |

040 YV 126

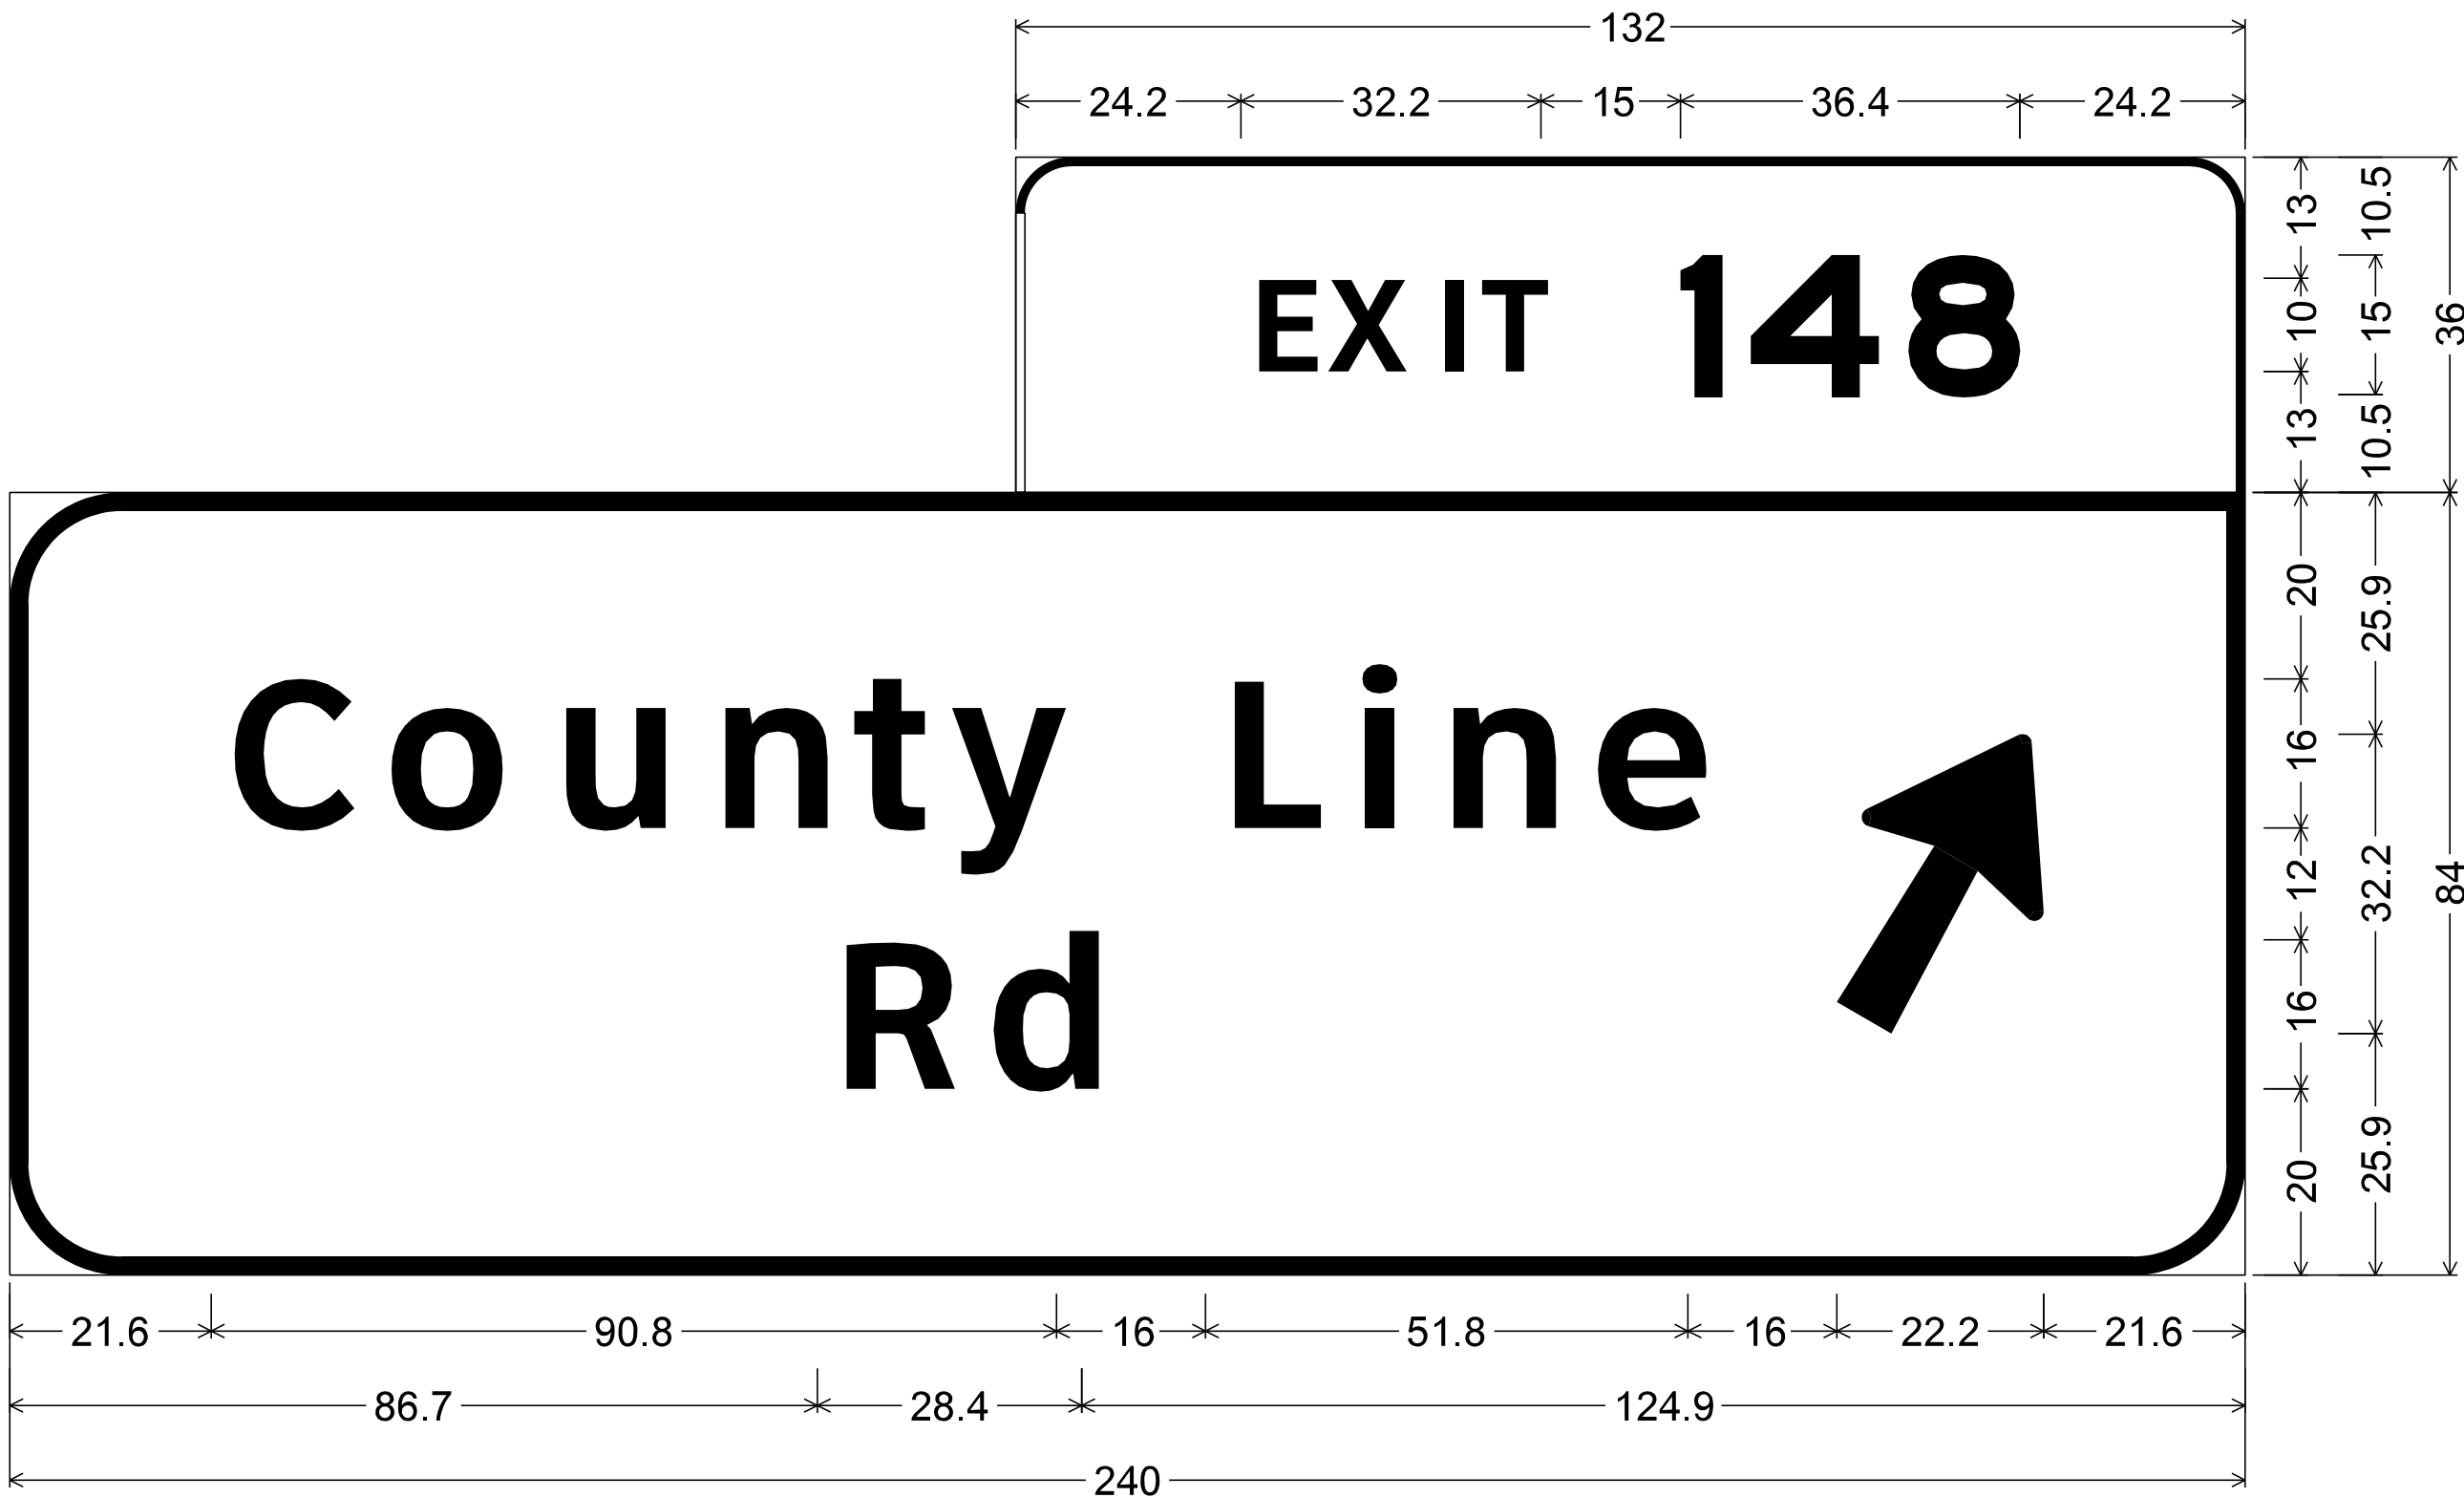


E148.22; W148.52;  
6.0" Radius, 1.0" Border, White on Green;  
[EXIT] ClearviewHwy-5-W; [148] E Mod;  
12.0" Radius, 2.0" Border, White on Green;  
[County] ClearviewHwy-5-W; [Line] ClearviewHwy-5-W; [Rd] ClearviewHwy-5-W;  
Arrow 16-20 Type A - 35.0" 60°;

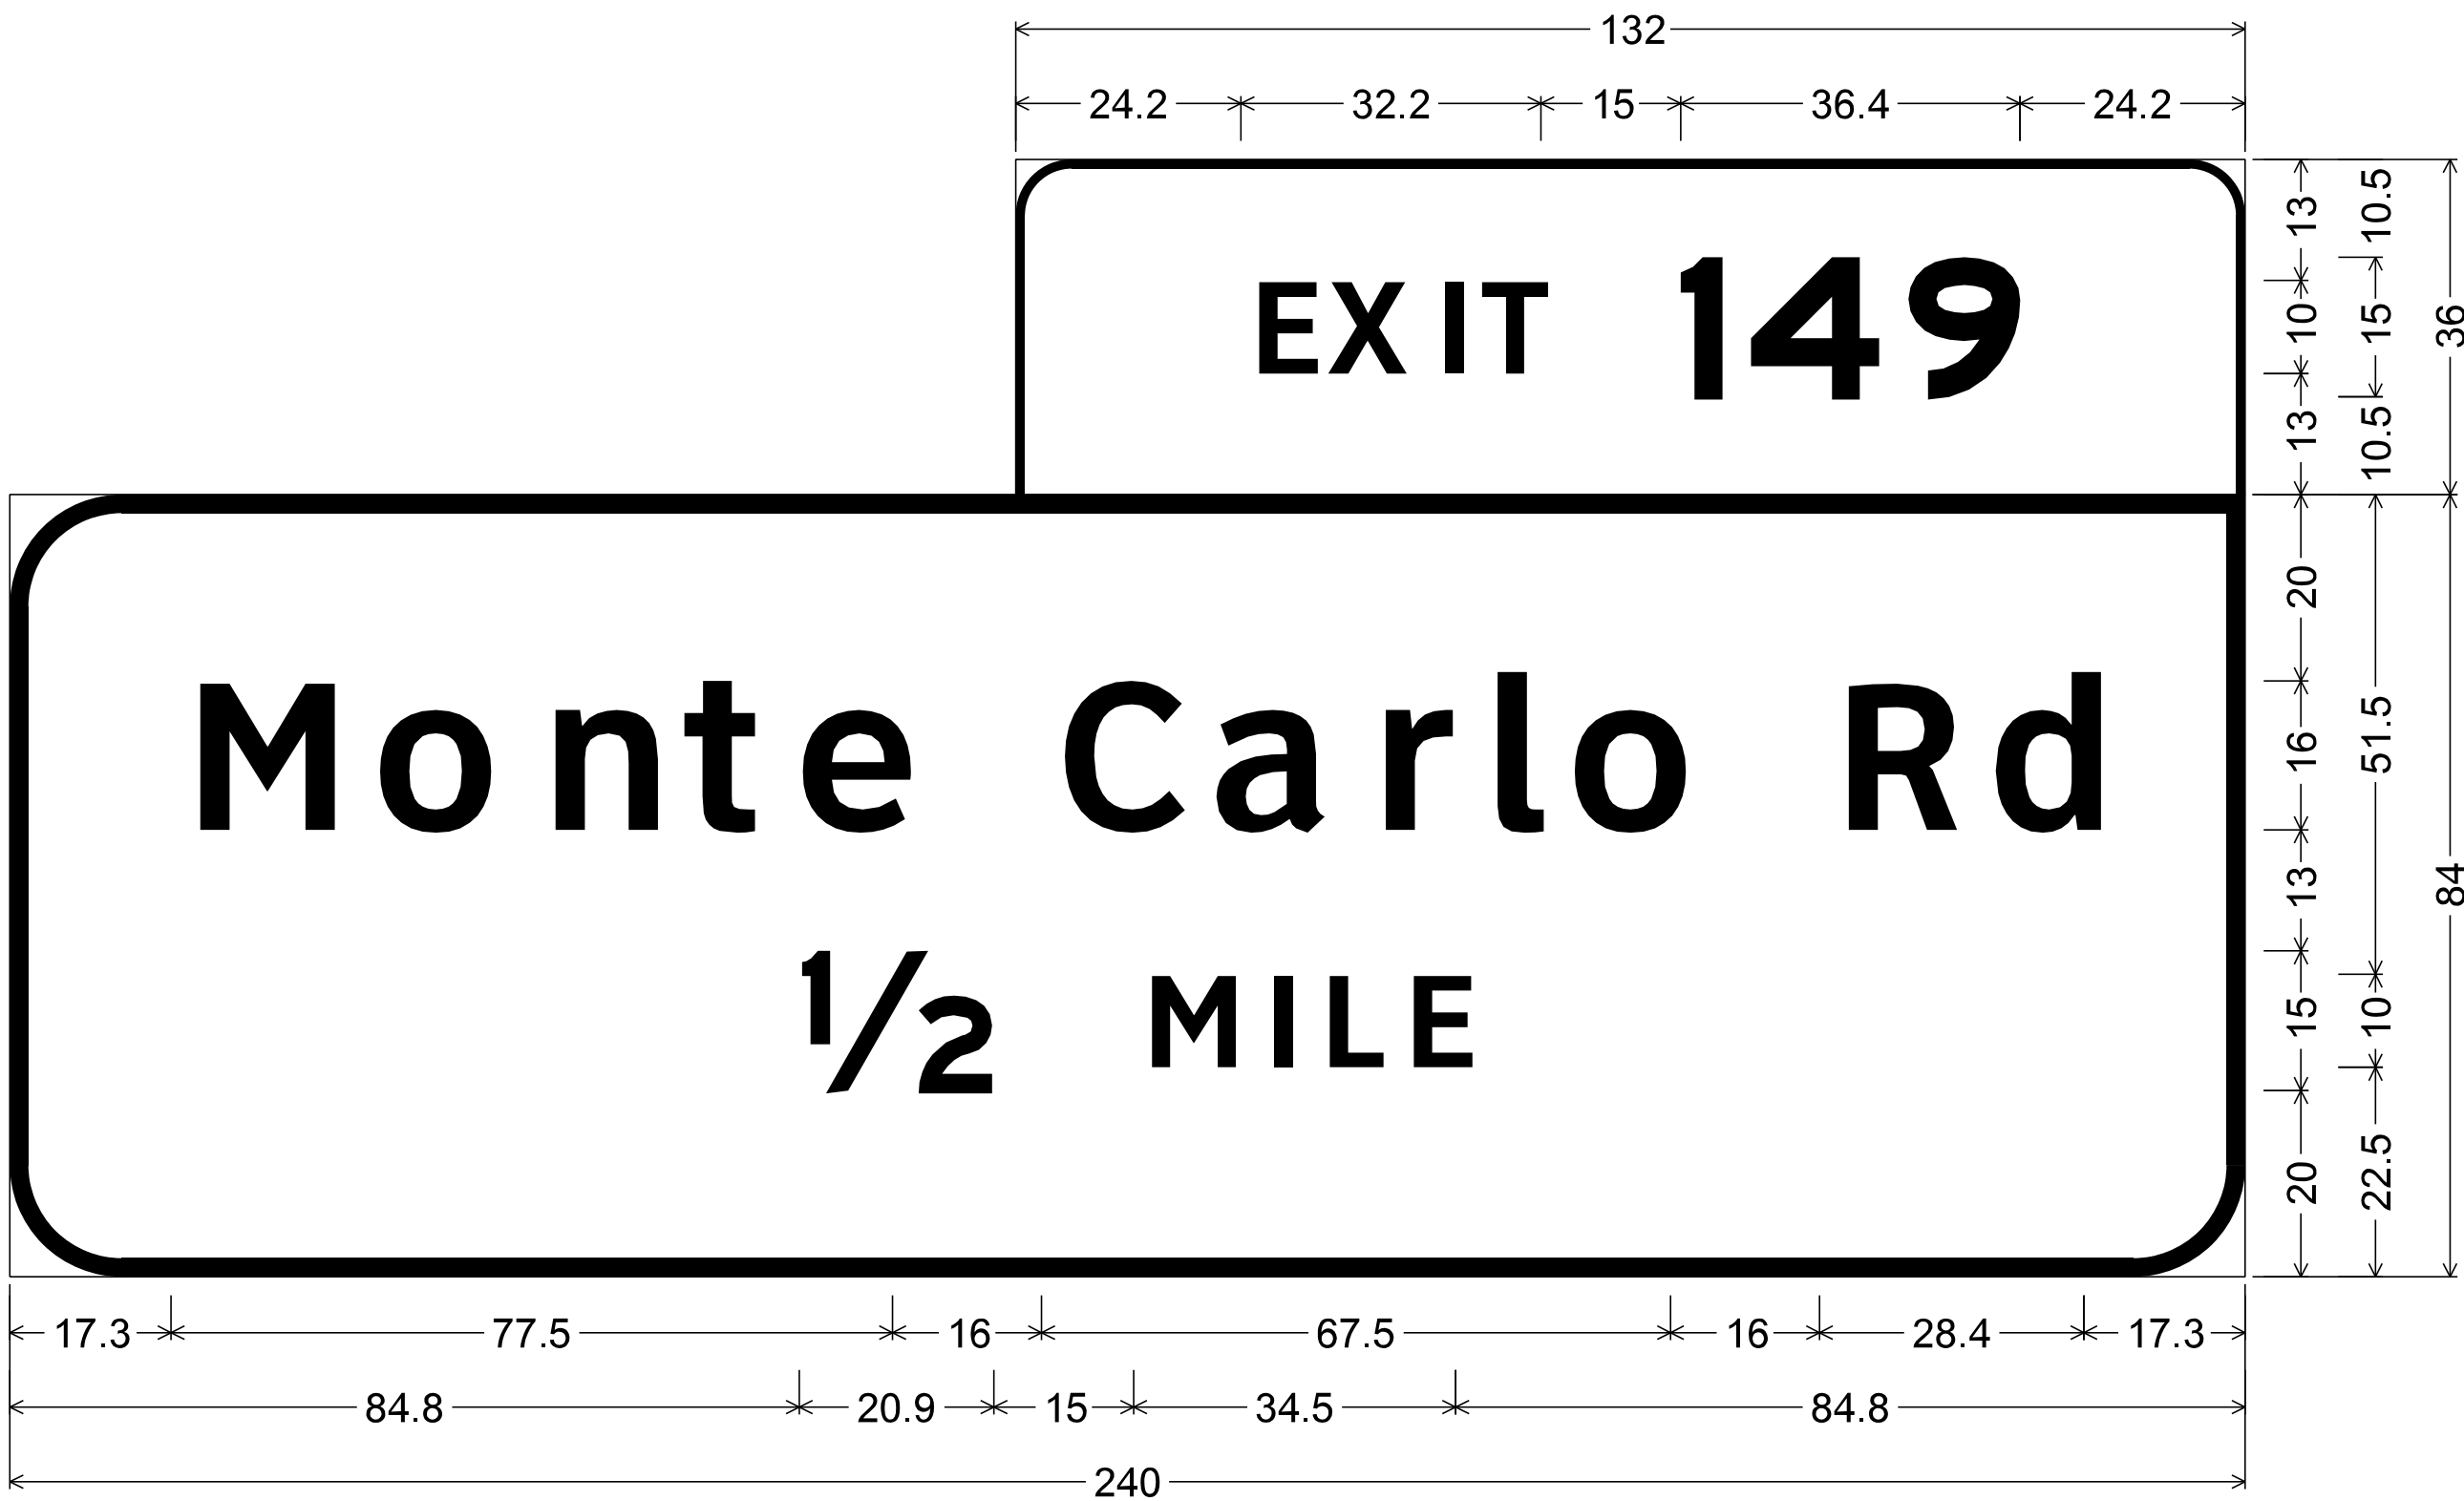

E148.53;  
6.0" Radius, 1.0" Border, White on Green;  
[EXIT] ClearviewHwy-5-W; [149] E Mod;  
12.0" Radius, 2.0" Border, White on Green;  
[Monte] ClearviewHwy-5-W; [Carlo] ClearviewHwy-5-W; [Rd] ClearviewHwy-5-W; [1/2] E Mod;  
[MILE] ClearviewHwy-5-W;

|                     | NAME      | DATE  | ARIZONA DEPARTMENT OF TRANSPORTATION<br>INFRASTRUCTURE DELIVERY AND OPERATIONS DIVISION<br>TRAFFIC DESIGN SECTION |
|---------------------|-----------|-------|---|
| DESIGN              | V. Roldan | 12-16 |   |
| DRAWN               | O. Z.     | 12-16 |   |
| CHECKED             |           |       |   |
| TEAM LEADER         | S. Nodes  | 12-16 | MAINLINE SIGN FORMATS                                                                                             |
|                     |           |       |   |
| LOCATION            |           |       | I-40 CROOKTON - HISTORIC 66 (WILLIAMS)                                                                            |
| TRACS NO. H8703 OIC |           |       | 040-A(219)T   |

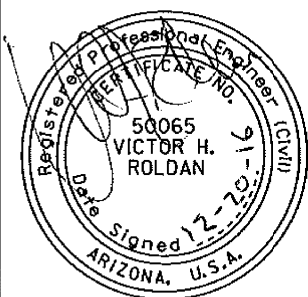


EXPIRES 09/30/2018  
SHEET 7 OF 21


OF

| F.H.W.A.<br>REGION | STATE | PROJECT NO. | SHEET<br>NO. | TOTAL<br>SHEETS | RECORD DRAWING |
|--------------------|-------|-------------|--------------|-----------------|----------------|
| 9                  | ARIZ. | 040-A(219)T | 121          | 143             |                |

040 YV 126

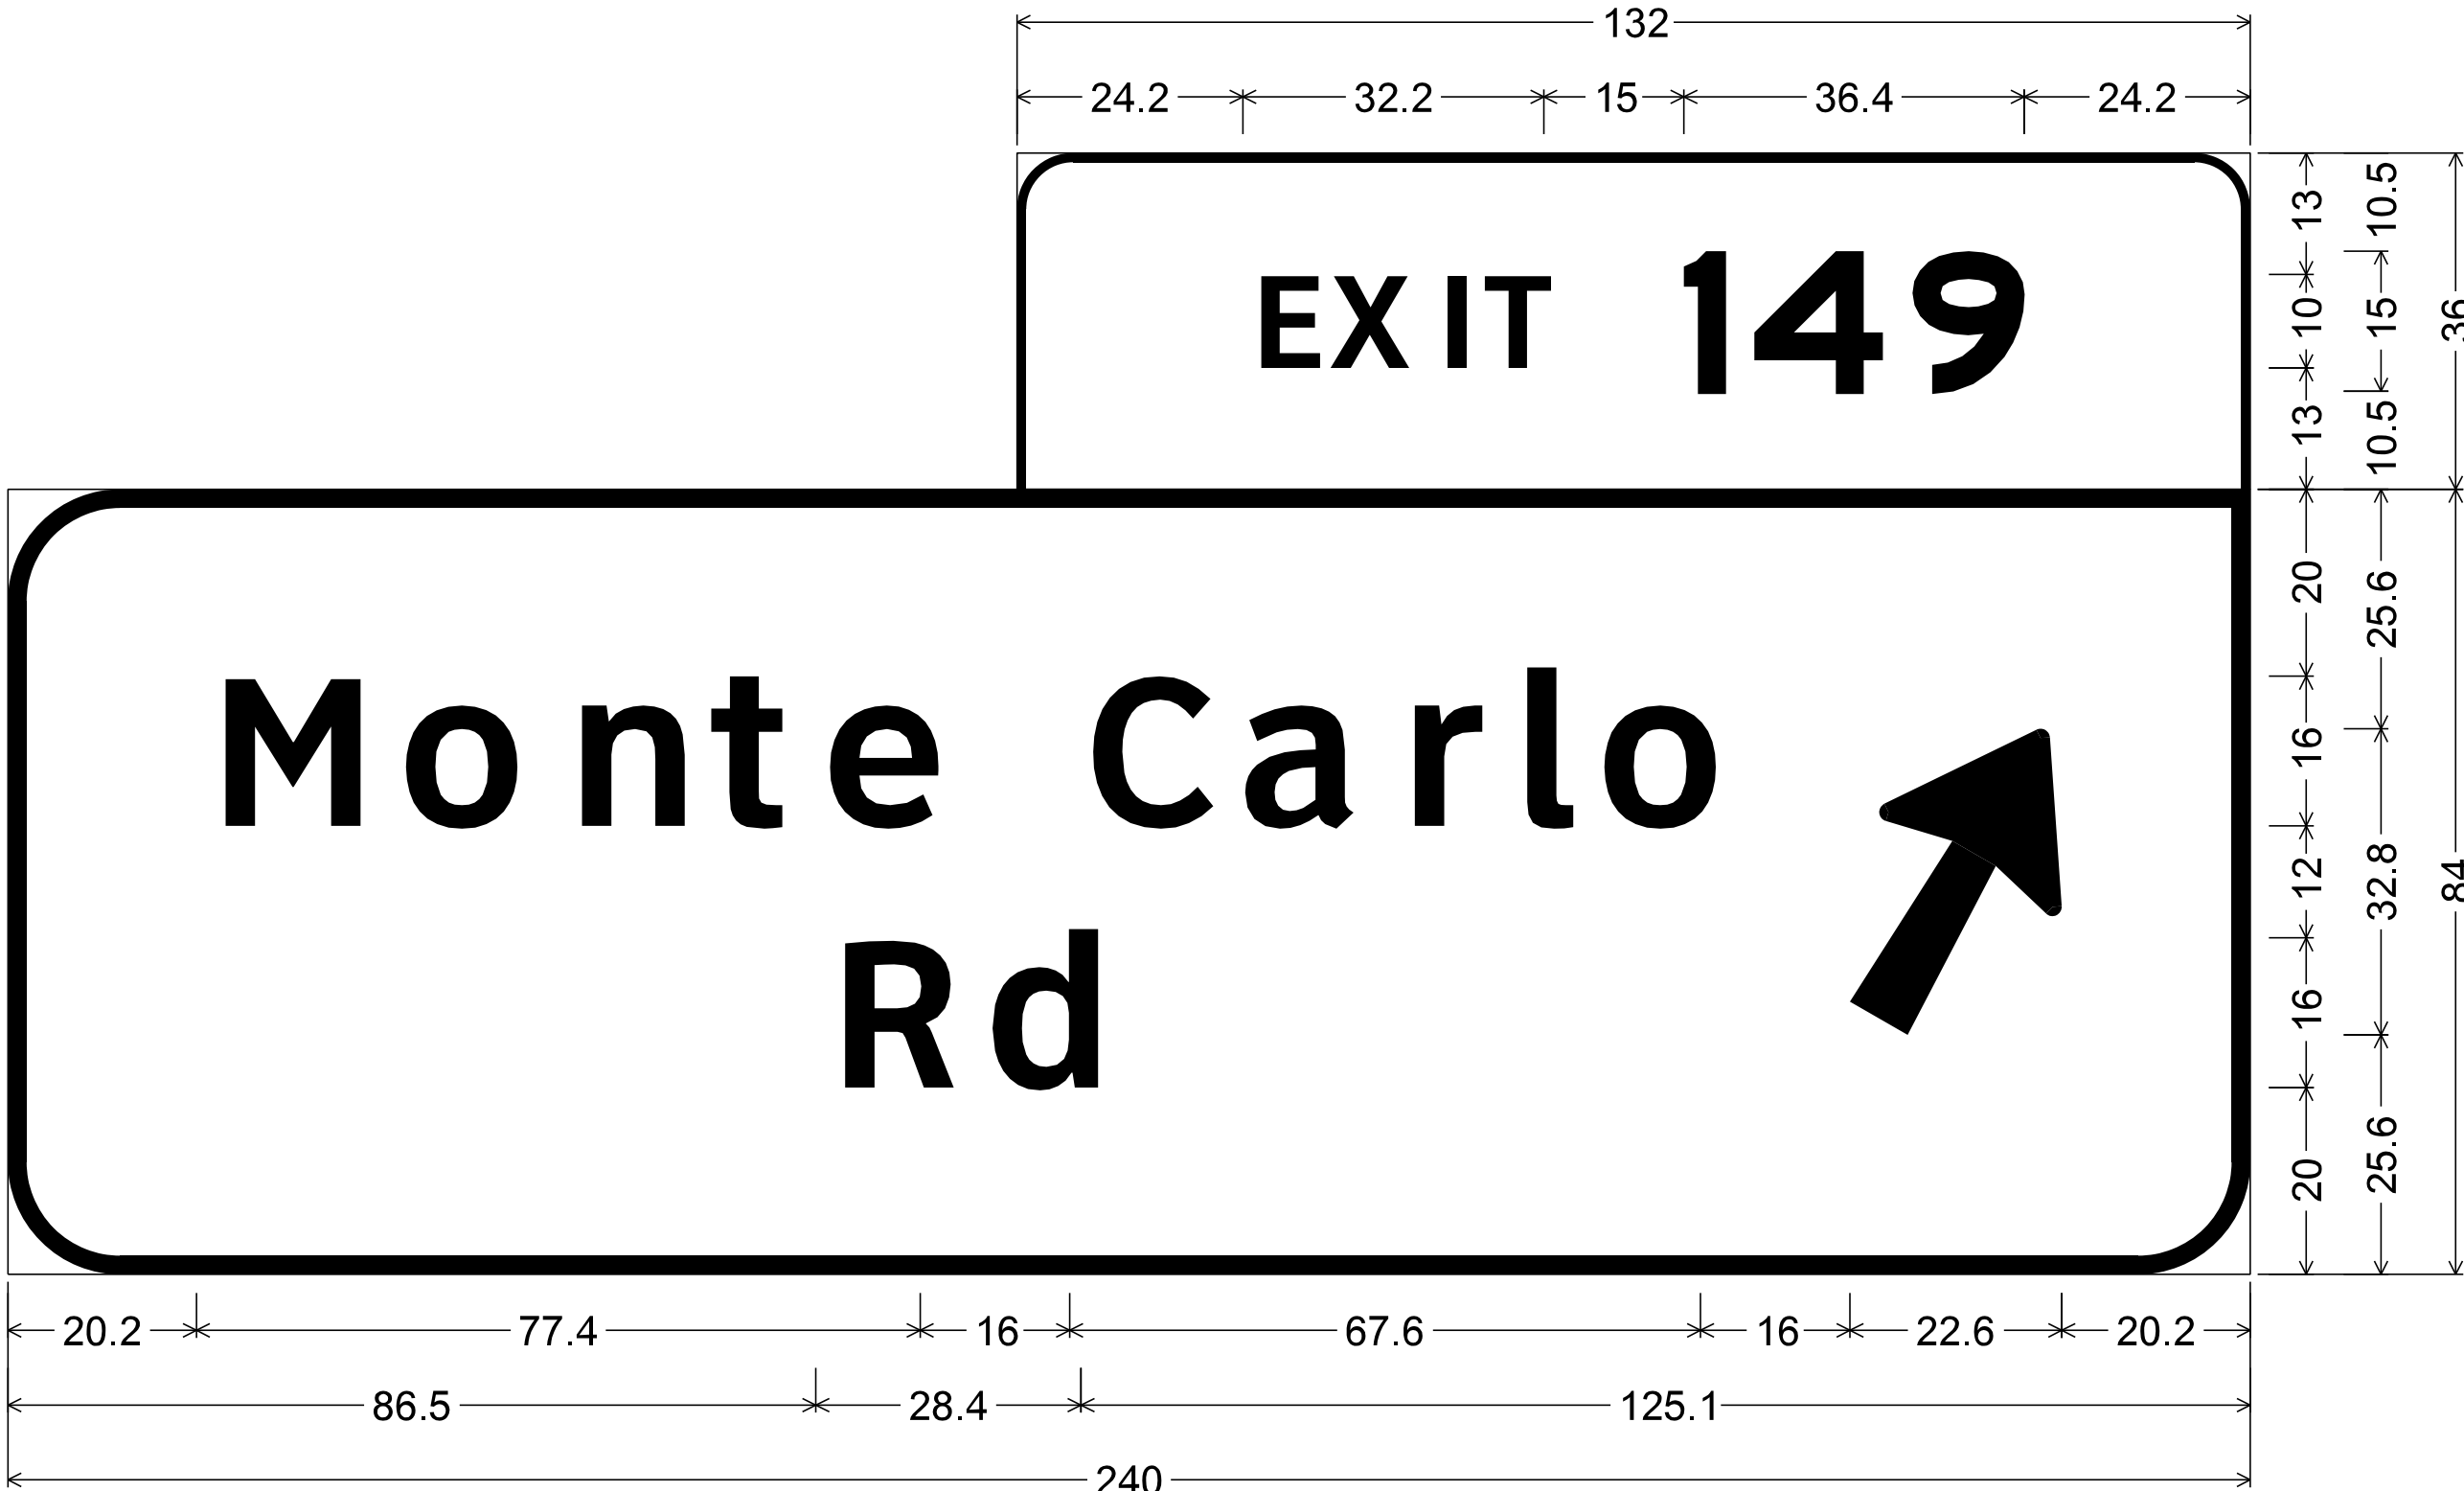

E148.92, W149.51;  
6.0" Radius, 1.0" Border, White on Green;  
[EXIT] ClearviewHwy-5-W; [149] E Mod;  
12.0" Radius, 2.0" Border, White on Green;  
[Monte] ClearviewHwy-5-W; [Carlo] ClearviewHwy-5-W; [Rd] ClearviewHwy-5-W; Arrow 16UC-A - 35.6" 60°;

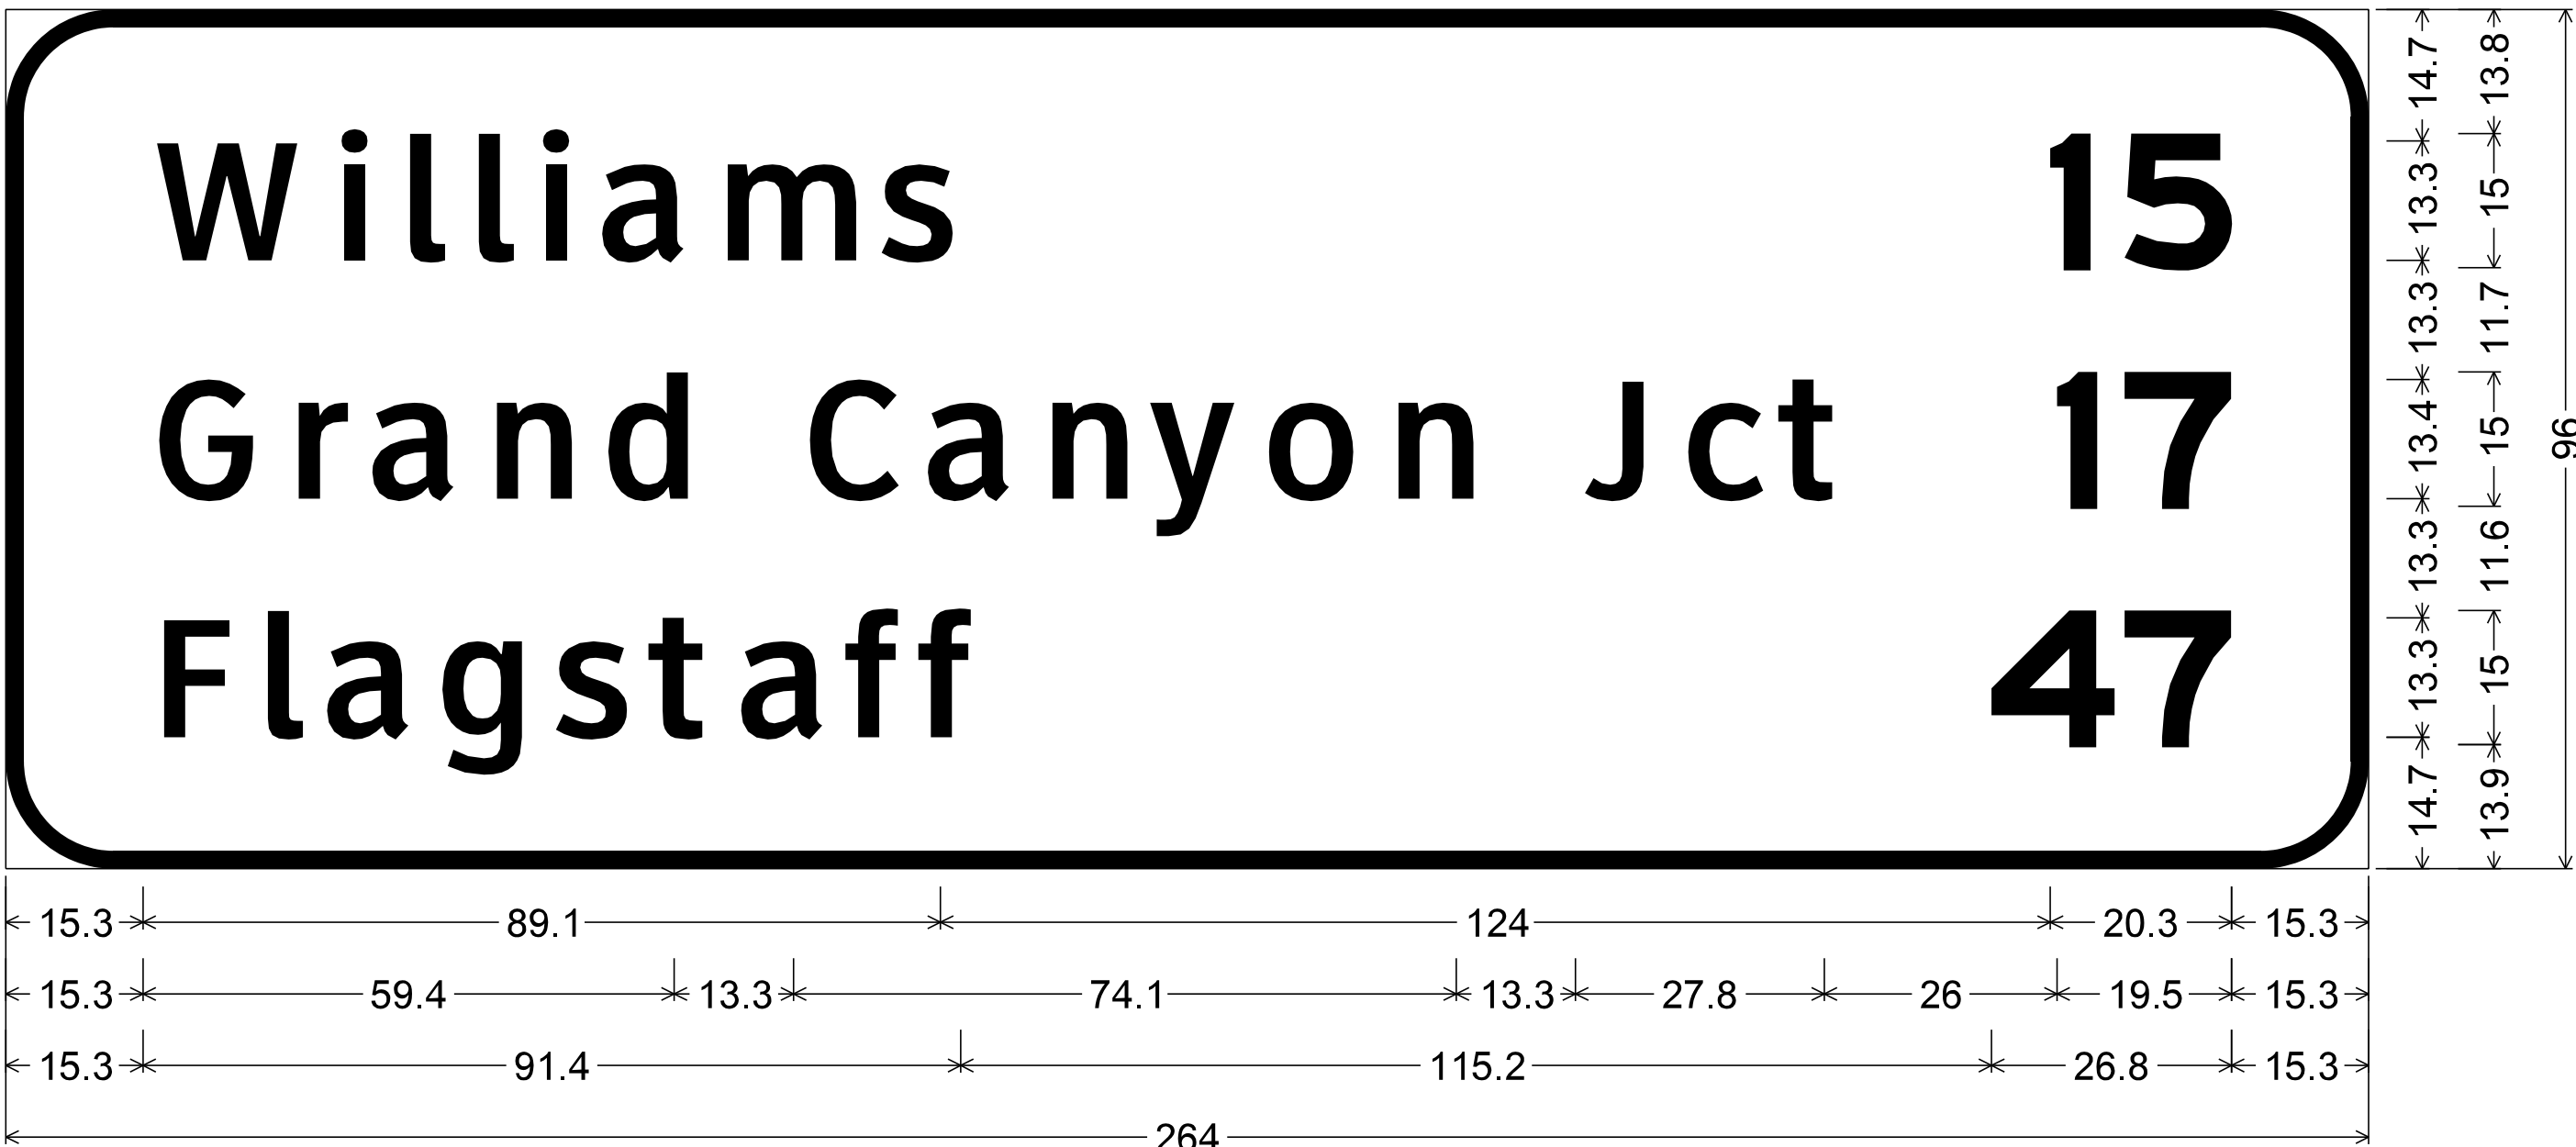


E149.84; 12.0" Radius, 2.0" Border, White on Green;  
[Williams] ClearviewHwy-4-W; [15] E Mod; [Grand] ClearviewHwy-4-W; [Canyon] ClearviewHwy-4-W;  
[Jct] ClearviewHwy-4-W; [17] E Mod; [Flagstaff] ClearviewHwy-4-W; [47] E Mod;






E150.59;  
6.0" Radius, 1.0" Border, White on Green;  
[EXIT] ClearviewHwy-5-W; [151] E Mod;  
12.0" Radius, 2.0" Border, White on Green;  
[Welch] ClearviewHwy-5-W; [Rd] ClearviewHwy-5-W; [1] E Mod;  
[MILE] ClearviewHwy-5-W;  
R5-2\_48x48; 3.0" Radius, 1.3" Border, 0.8" Indent, Black on White;

| DESIGN              | NAME      | DATE  | ARIZONA DEPARTMENT OF TRANSPORTATION<br>INFRASTRUCTURE DELIVERY AND OPERATIONS DIVISION<br>TRAFFIC DESIGN SECTION |
|---------------------|-----------|-------|---|
| DRAWN               | V. Roldan | 12-16 |   |
| CHECKED             | O. Z.     | 12-16 |   |
| TEAM LEADER         | S. Nodes  | 12-16 |   |
|                     |           |       | MAINLINE SIGN FORMATS                                                                                             |
| LOCATION            |           |       | I-40 CROOKTON - HISTORIC 66 (WILLIAMS)                                                                            |
| TRACS NO. H8703 OIC |           |       | 040-A(219)T   |

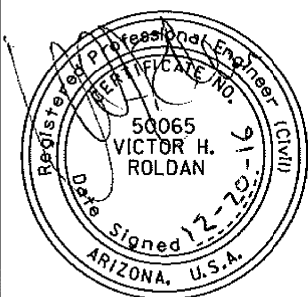

EXPIRES 09/30/2018  
SHEET 8 OF 21

OF

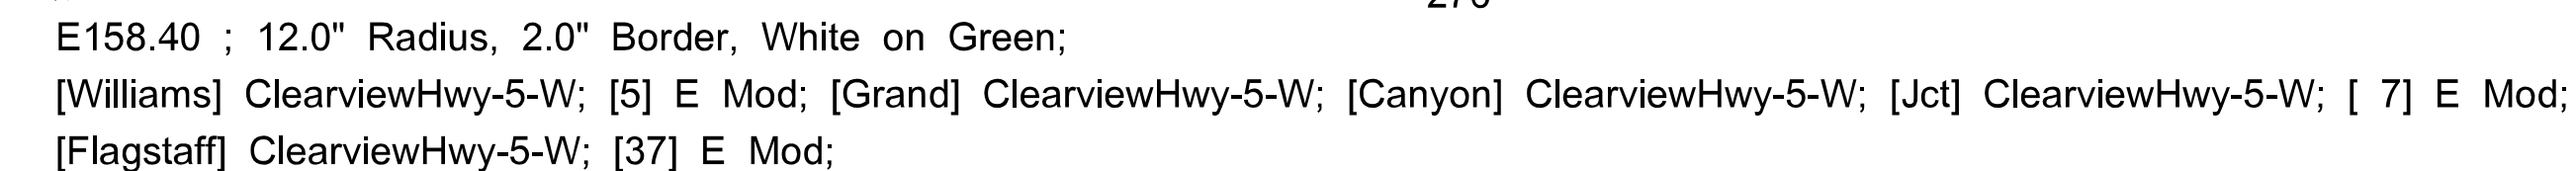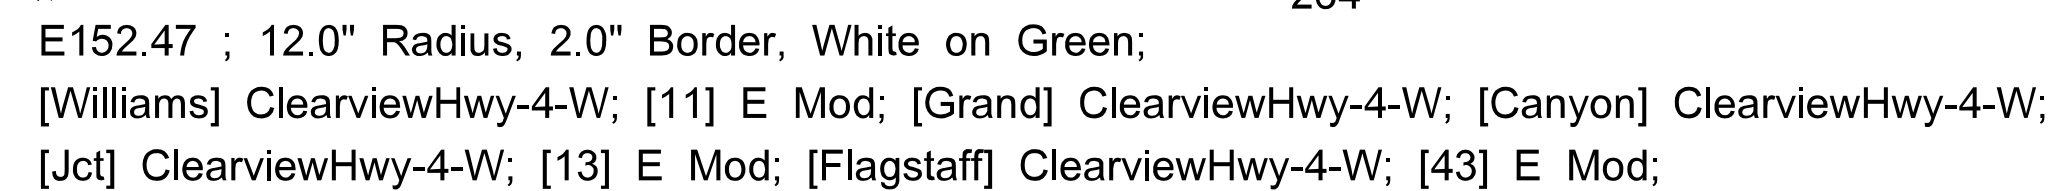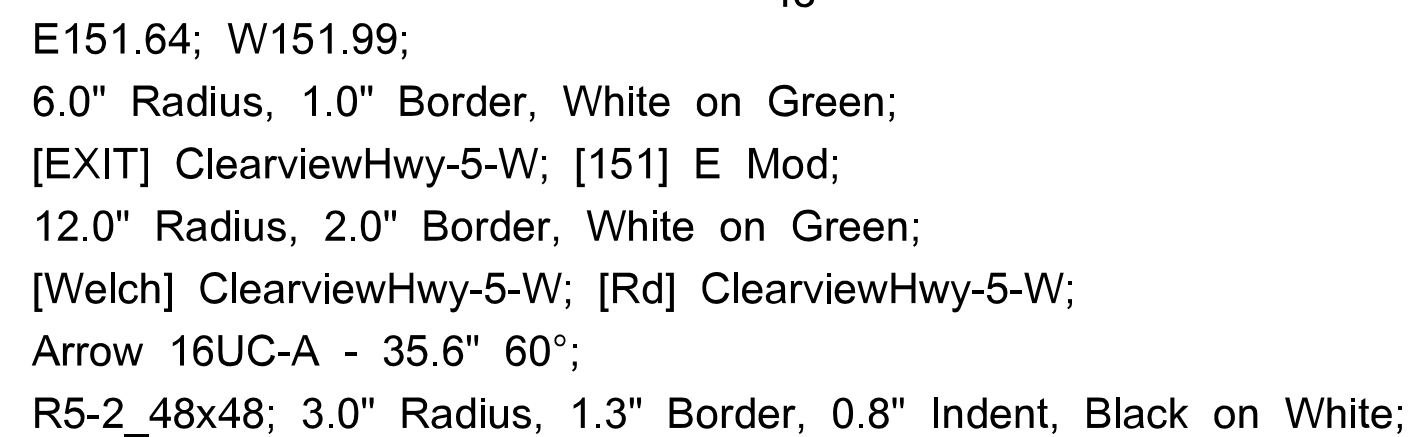040 YV 126


12:23:07 PM 12/22/2016 V:\Traffic\Projects\Team4\040 YV 126 H8703 01C Sign Rehab\T8703SFS09.dgn

| F.H.W.A.<br>REGION | STATE | PROJECT NO. | SHEET<br>NO. | TOTAL<br>SHEETS | RECORD DRAWING |
|--------------------|-------|-------------|--------------|-----------------|----------------|
| 9                  | ARIZ. | 040-A(219)T | 123          | 143             |                |

040 YV 126




E156.75; W158.79;  
6.0" Radius, 1.0" Border, White on Green;  
[EXIT] ClearviewHwy-5-W; [157] E Mod;  
12.0" Radius, 2.0" Border, White on Green;  
[Devil] ClearviewHwy-5-W; [Dog] ClearviewHwy-5-W; [Rd] ClearviewHwy-5-W; [1] E Mod;  
[MILE] ClearviewHwy-5-W;  
R5-2\_48x48; 3.0" Radius, 1.3" Border, 0.8" Indent, Black on White;

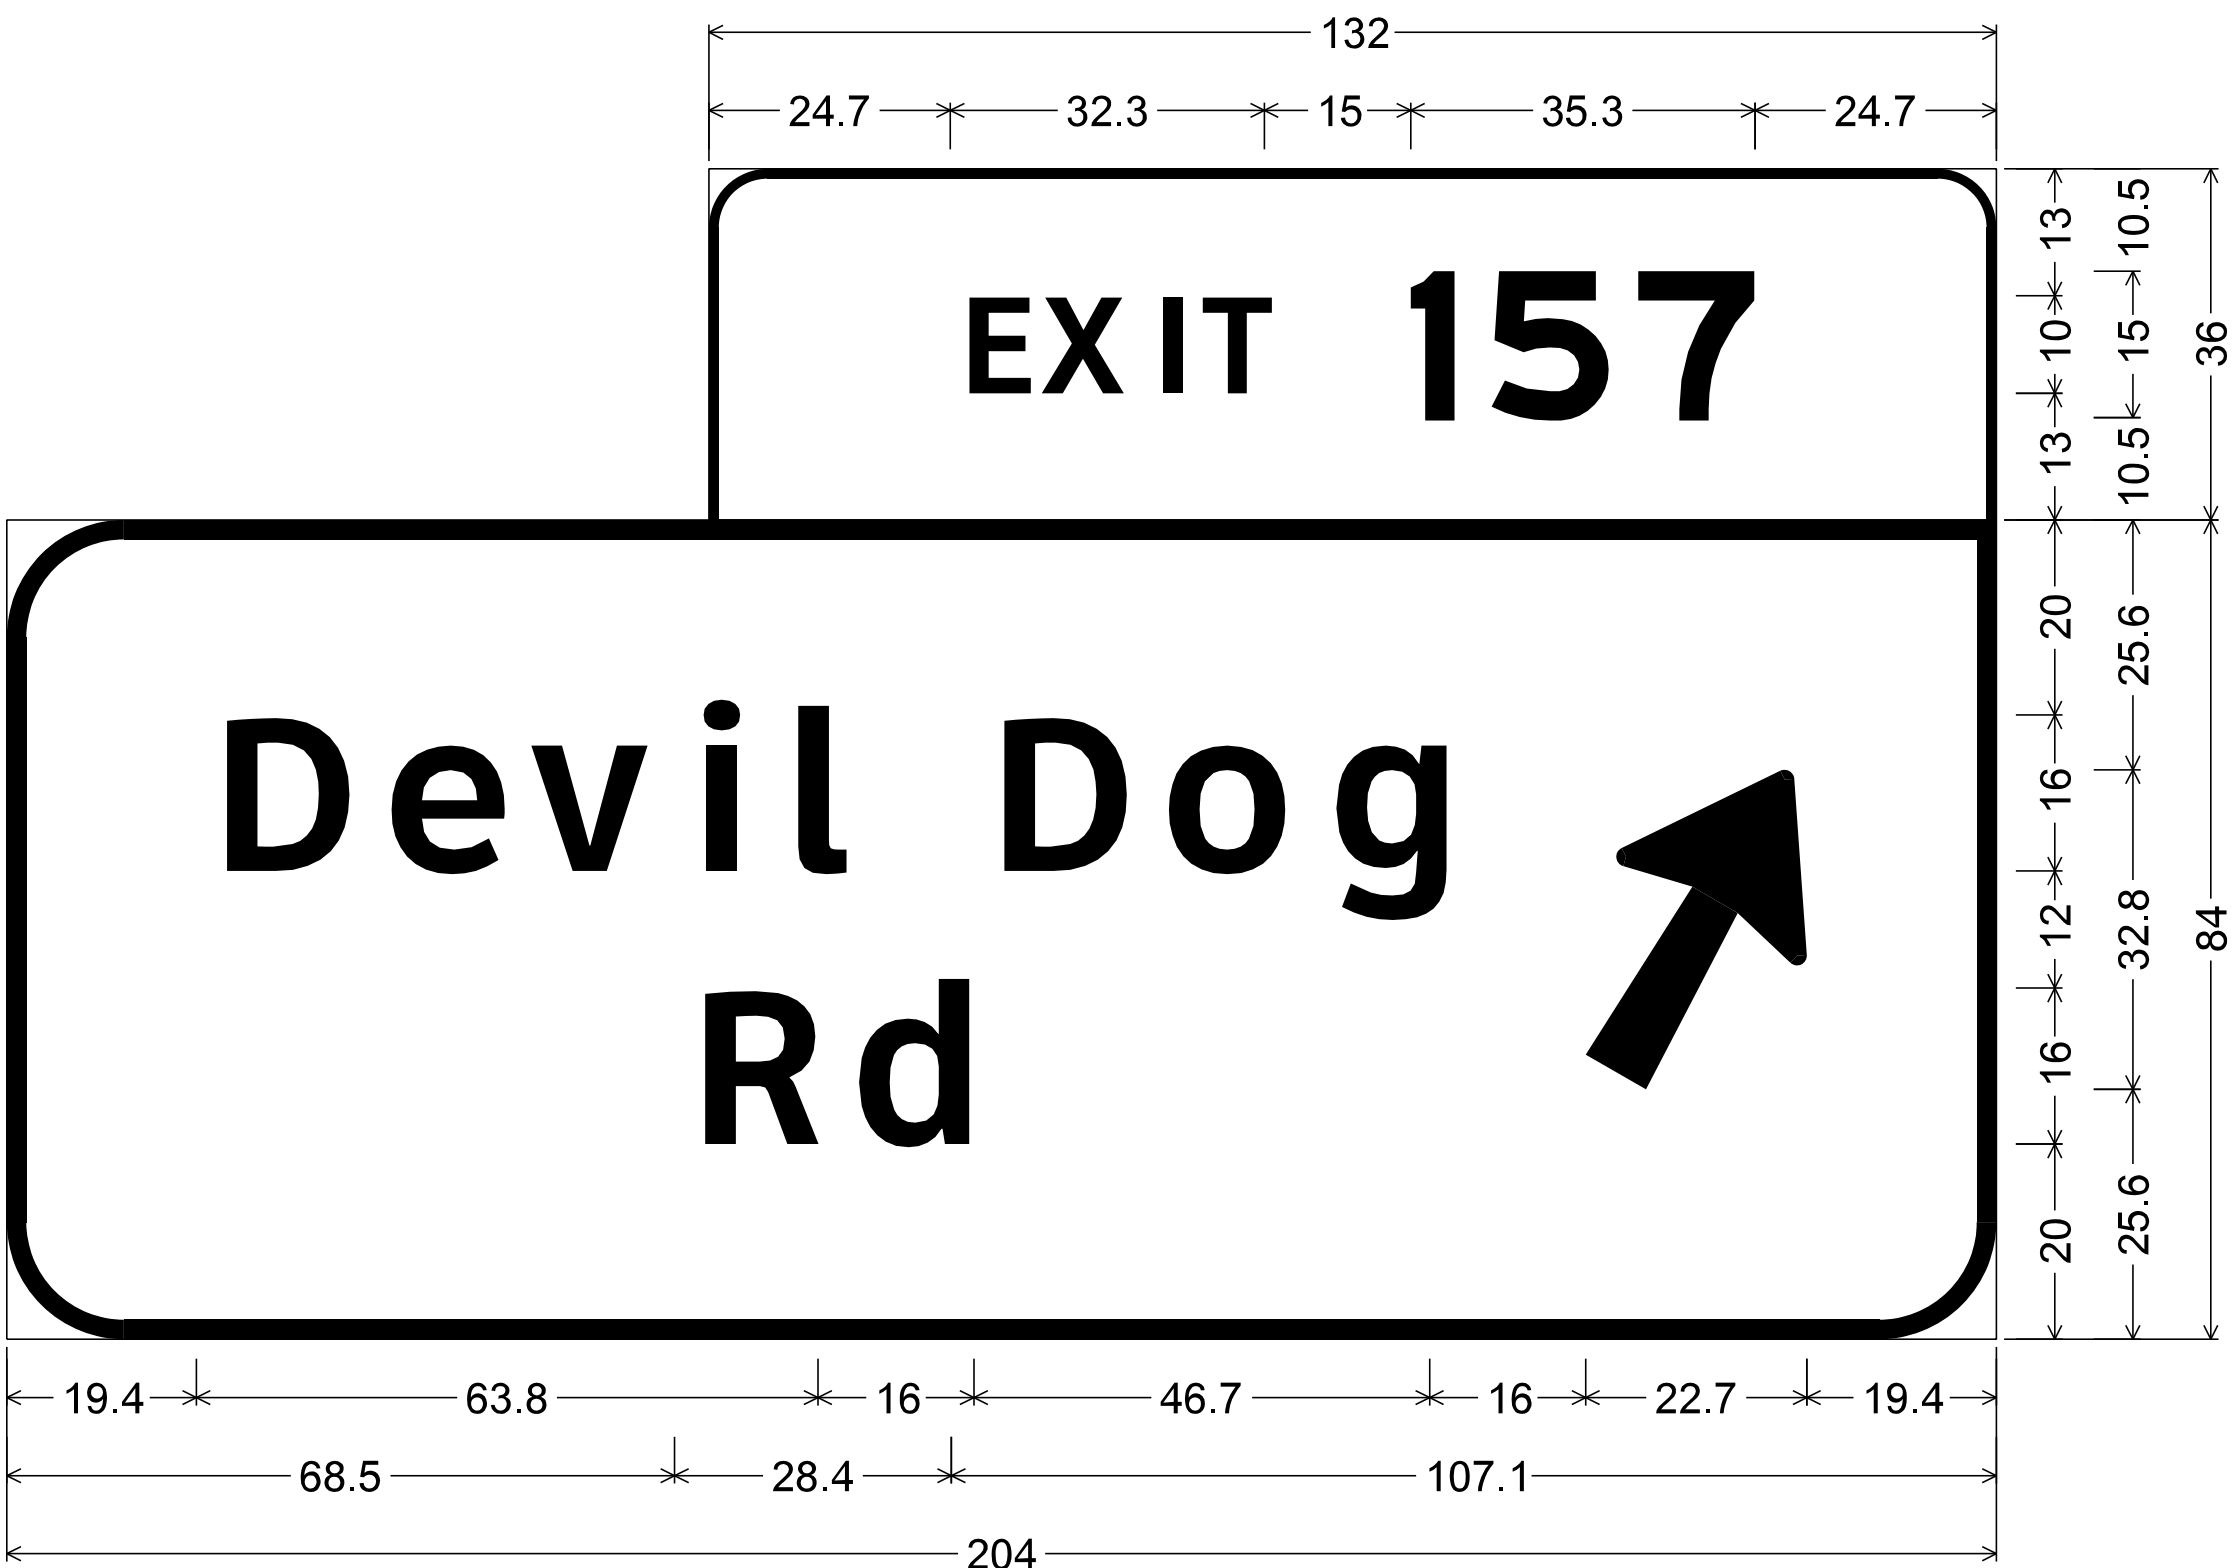

E157.57;  
6.0" Radius, 1.0" Border, White on Green;  
[EXIT] ClearviewHwy-5-W; [157] E Mod;  
12.0" Radius, 2.0" Border, White on Green;  
[Devil] ClearviewHwy-5-W; [Dog] ClearviewHwy-5-W; [Rd] ClearviewHwy-5-W;  
Arrow 16UC-A - 35.6" 60°;

| DESIGN              | NAME      | DATE  | ARIZONA DEPARTMENT OF TRANSPORTATION<br>INFRASTRUCTURE DELIVERY AND OPERATIONS DIVISION<br>TRAFFIC DESIGN SECTION |  |
|---------------------|-----------|-------|---|--|
| DRAWN               | V. Roldan | 12-16 |   |  |
| CHECKED             | O. Z.     | 12-16 |   |  |
| TEAM LEADER         | S. Nodes  | 12-16 |   |  |
|                     |           |       | MAINLINE SIGN FORMATS                                                                                             |  |
| LOCATION            |           |       | I-40 CROOKTON - HISTORIC 66 (WILLIAMS)                                                                            |  |
| TRACS NO. H8703 OIC |           |       | 040-A(219)T   |  |

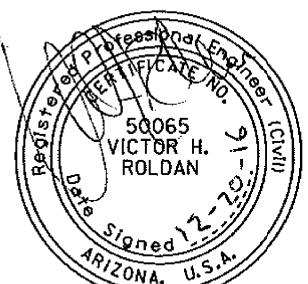


EXPIRES 09/30/2018  
SHEET 10 OF 21


OF

| F.H.W.A. REGION | STATE | PROJECT NO. | SHEET NO. | TOTAL SHEETS | RECORD DRAWING |
|-----------------|-------|-------------|-----------|--------------|----------------|
| 9               | ARIZ. | 040-A(219)T | 124       | 143          |                |


040 YV 126

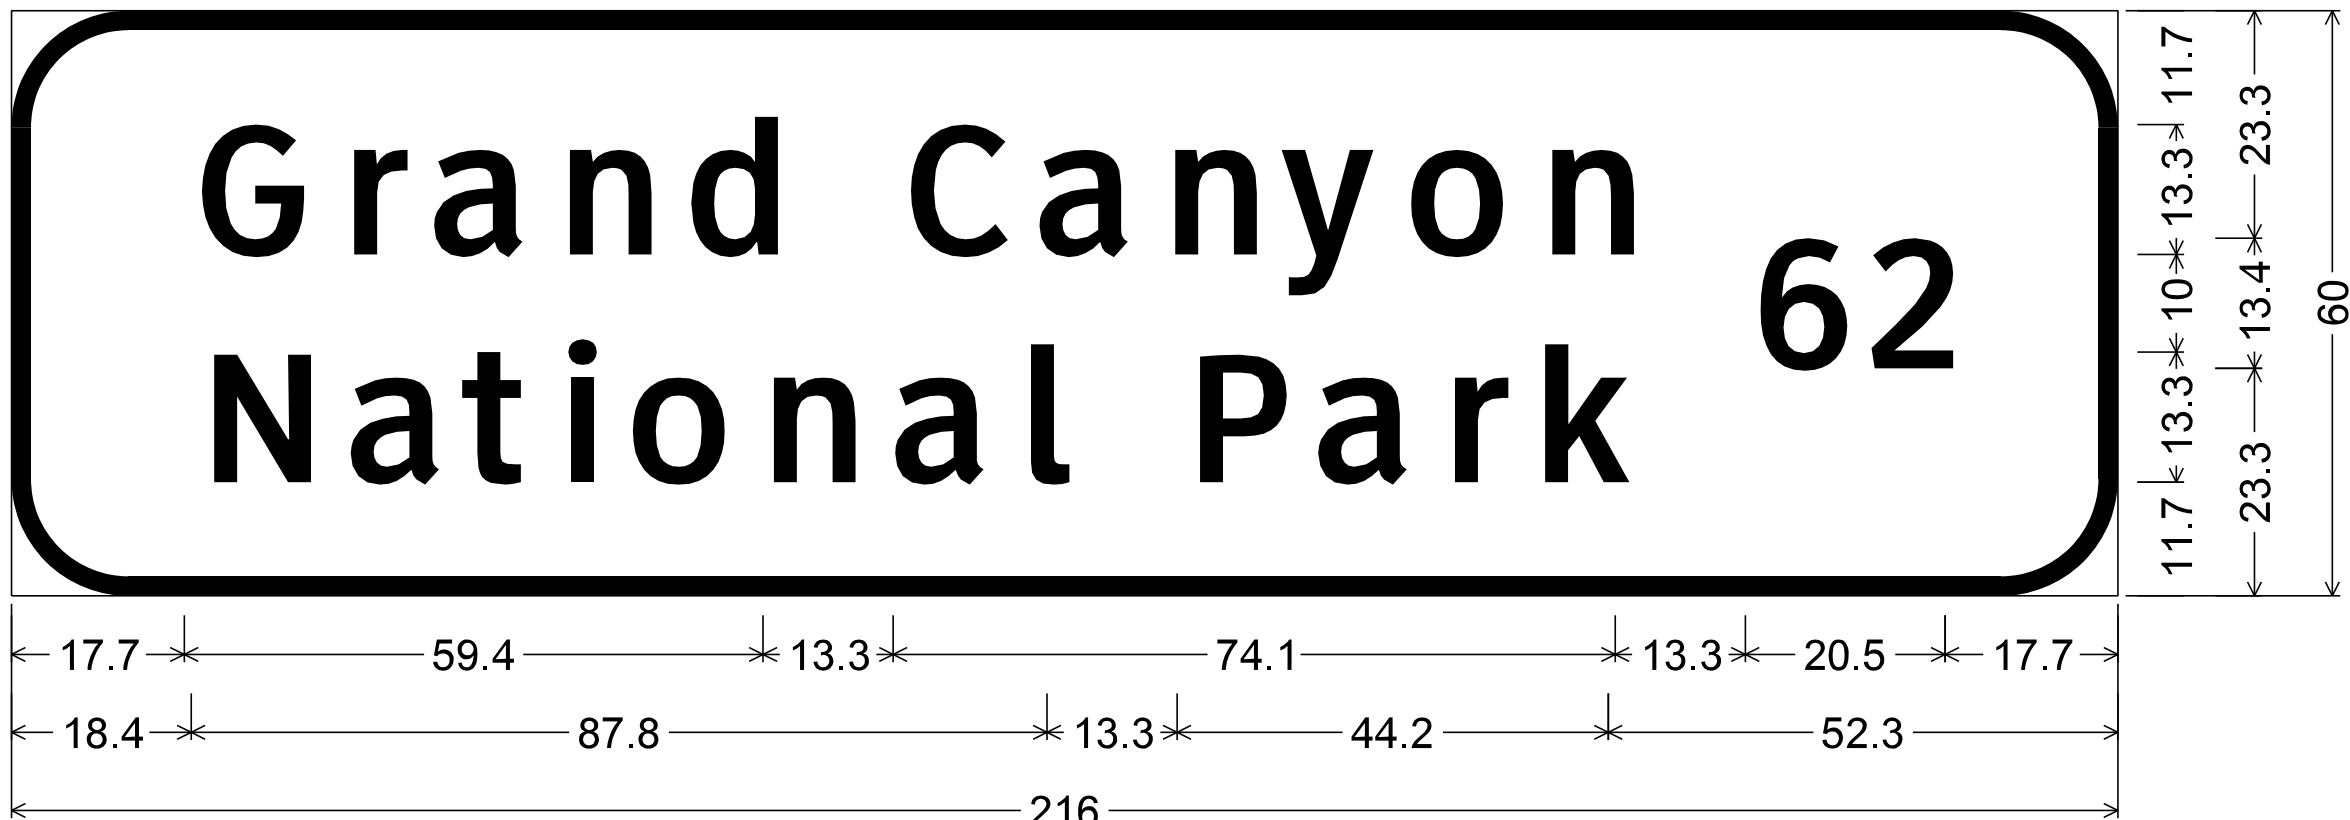

E159.68 ; 12.0" Radius, 2.0" Border, White on Brown;  
[Grand] ClearviewHwy-4-W; [Canyon] ClearviewHwy-4-W; [National] ClearviewHwy-4-W;  
[Park] ClearviewHwy-4-W; [62] ClearviewHwy-4-W;

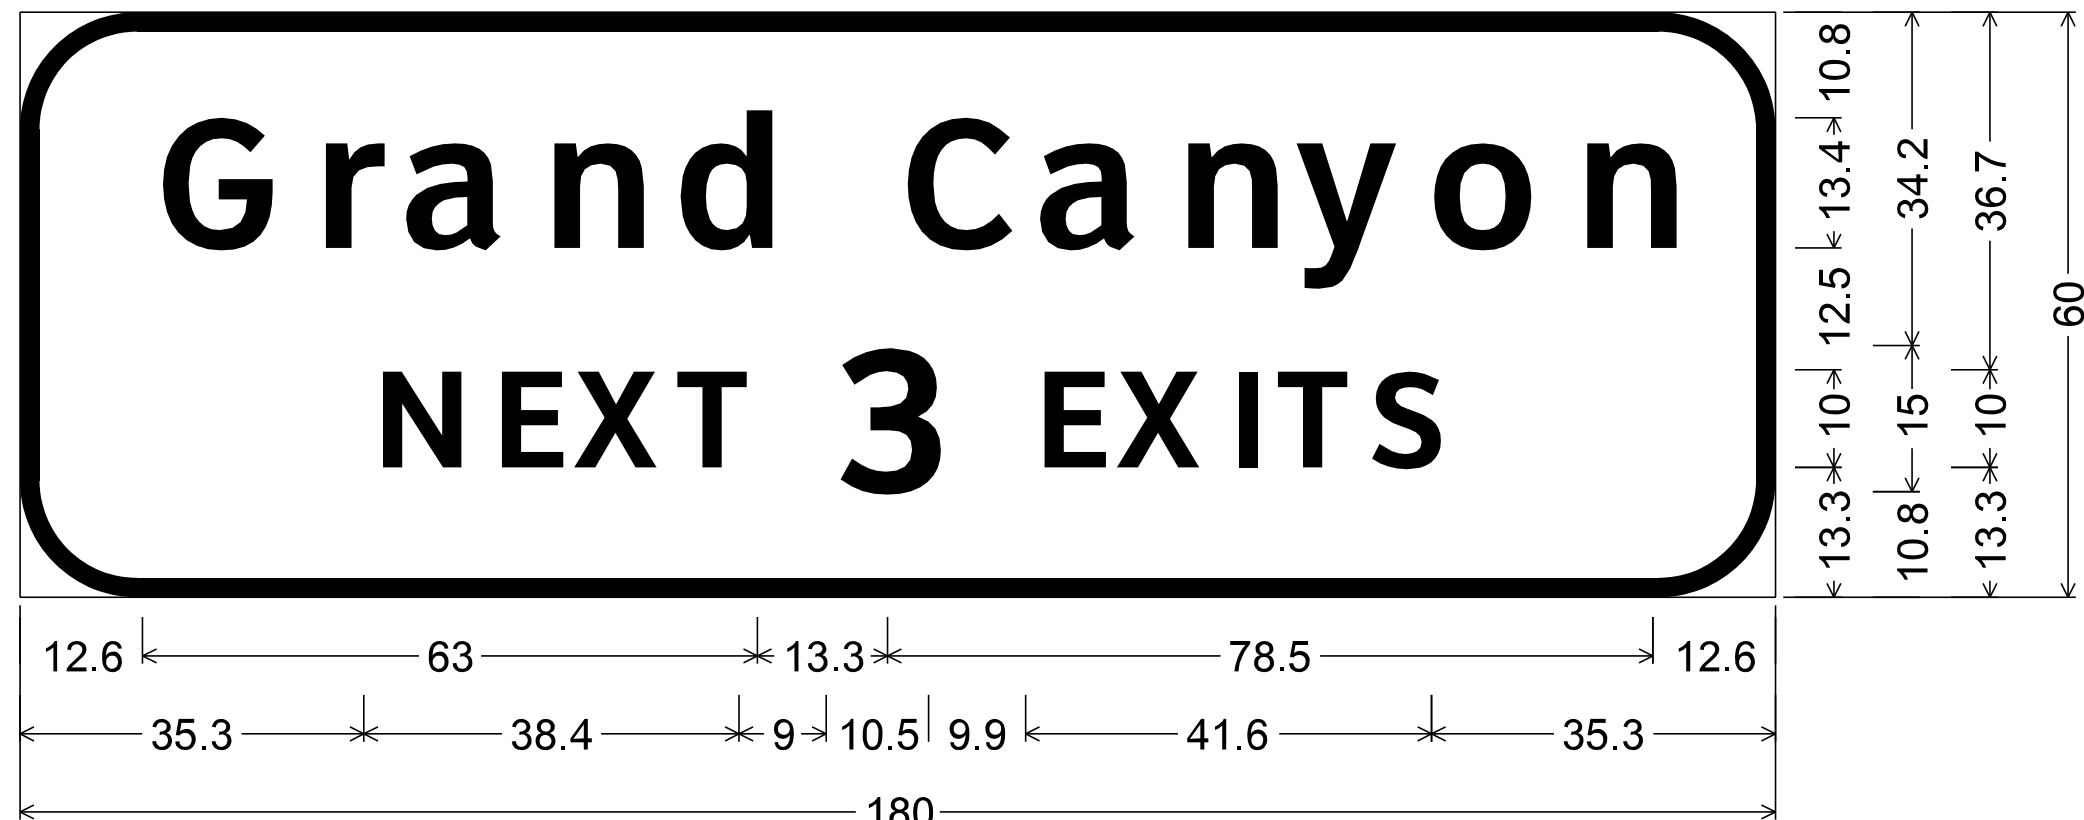


E159.86 ; 12.0" Radius, 2.0" Border, White on Brown;  
[Grand] ClearviewHwy-5-W; [Canyon] ClearviewHwy-5-W;  
[NEXT 3 EXITS] ClearviewHwy-5-W;

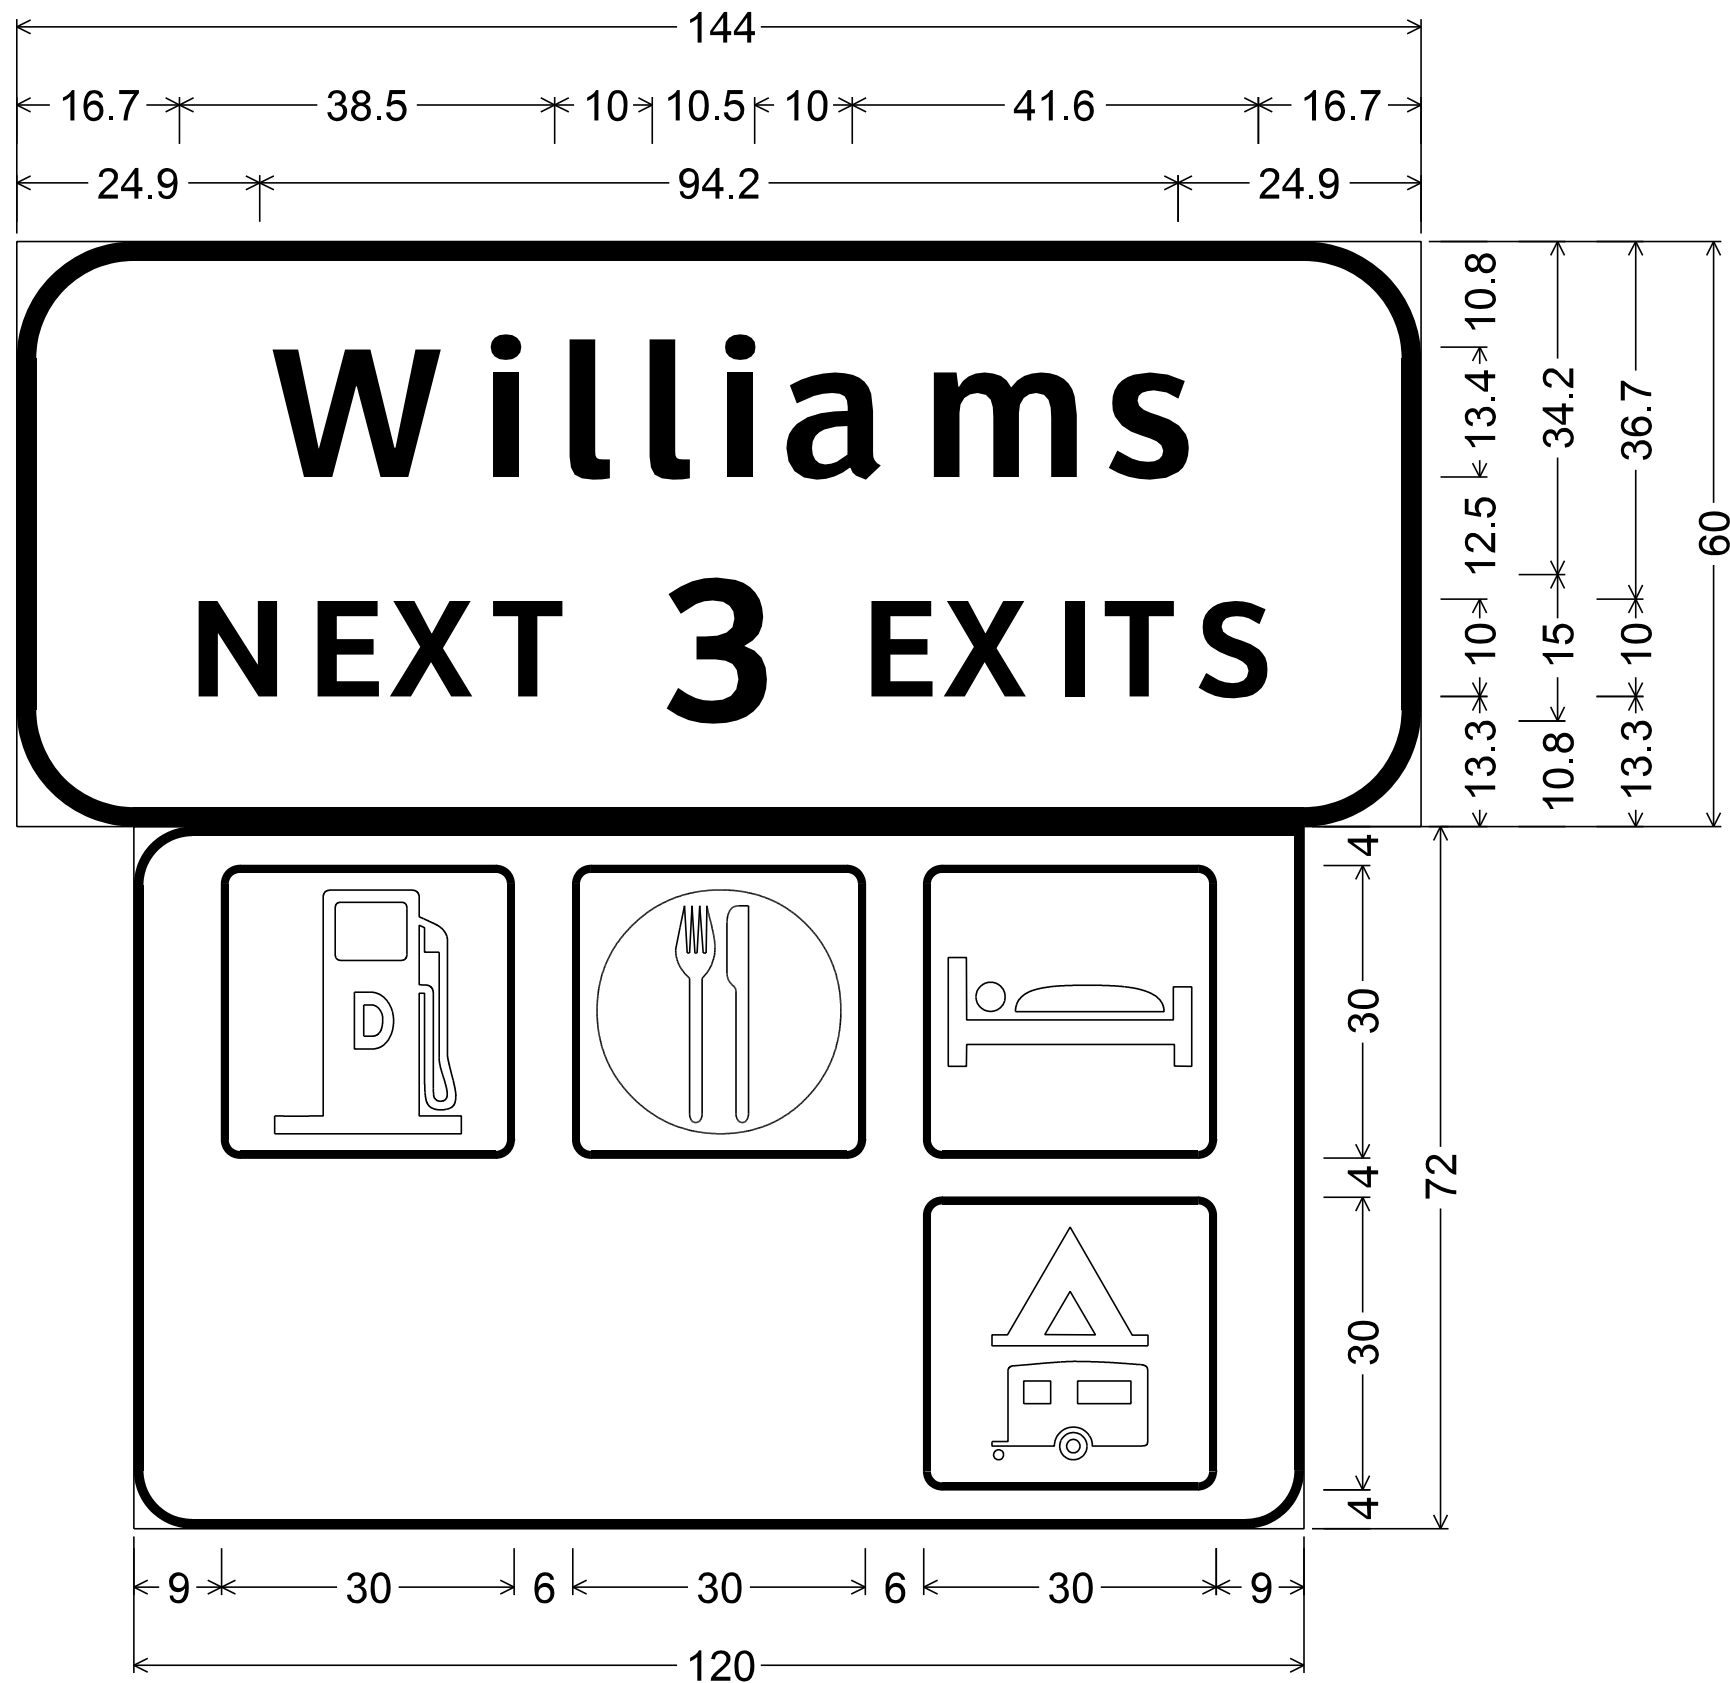

E160.02;  
12.0" Radius, 2.0" Border, White on Green;  
[Williams] ClearviewHwy-5-W; [NEXT] ClearviewHwy-5-W;  
[3] ClearviewHwy-5-W; [EXITS] ClearviewHwy-5-W;  
D9-18 (freeway); 6.0" Radius, 1.0" Border, White on Blue;  
D9-11 (30" x 30"); D9-8 (30" x 30"); D9-9 (30" x 30");  
D9-102 (30" x 30");


| DESIGN              | NAME      | DATE  | ARIZONA DEPARTMENT OF TRANSPORTATION<br>INFRASTRUCTURE DELIVERY AND OPERATIONS DIVISION<br>TRAFFIC DESIGN SECTION |
|---------------------|-----------|-------|---|
| DRAWN               | V. Roldan | 12-16 |   |
| CHECKED             | O. Z.     | 12-16 |   |
| TEAM LEADER         | S. Nodes  | 12-16 |   |
|                     |           |       | MAINLINE SIGN FORMATS                                                                                             |
| LOCATION            |           |       | I-40 CROOKTON - HISTORIC 66 (WILLIAMS)                                                                            |
| TRACS NO. H8703 OIC |           |       | 040-A(219)T   |

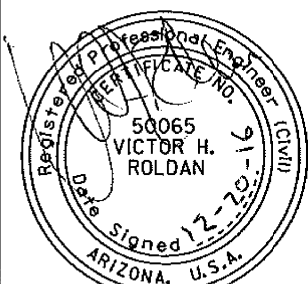


EXPIRES 09/30/2018  
SHEET 11 OF 21

| F.H.W.A. REGION | STATE | PROJECT NO. | SHEET NO. | TOTAL SHEETS | RECORD DRAWING |
|-----------------|-------|-------------|-----------|--------------|----------------|
| 9               | ARIZ. | 040-A(219)T | 125       | 143          |                |

040 YV 126

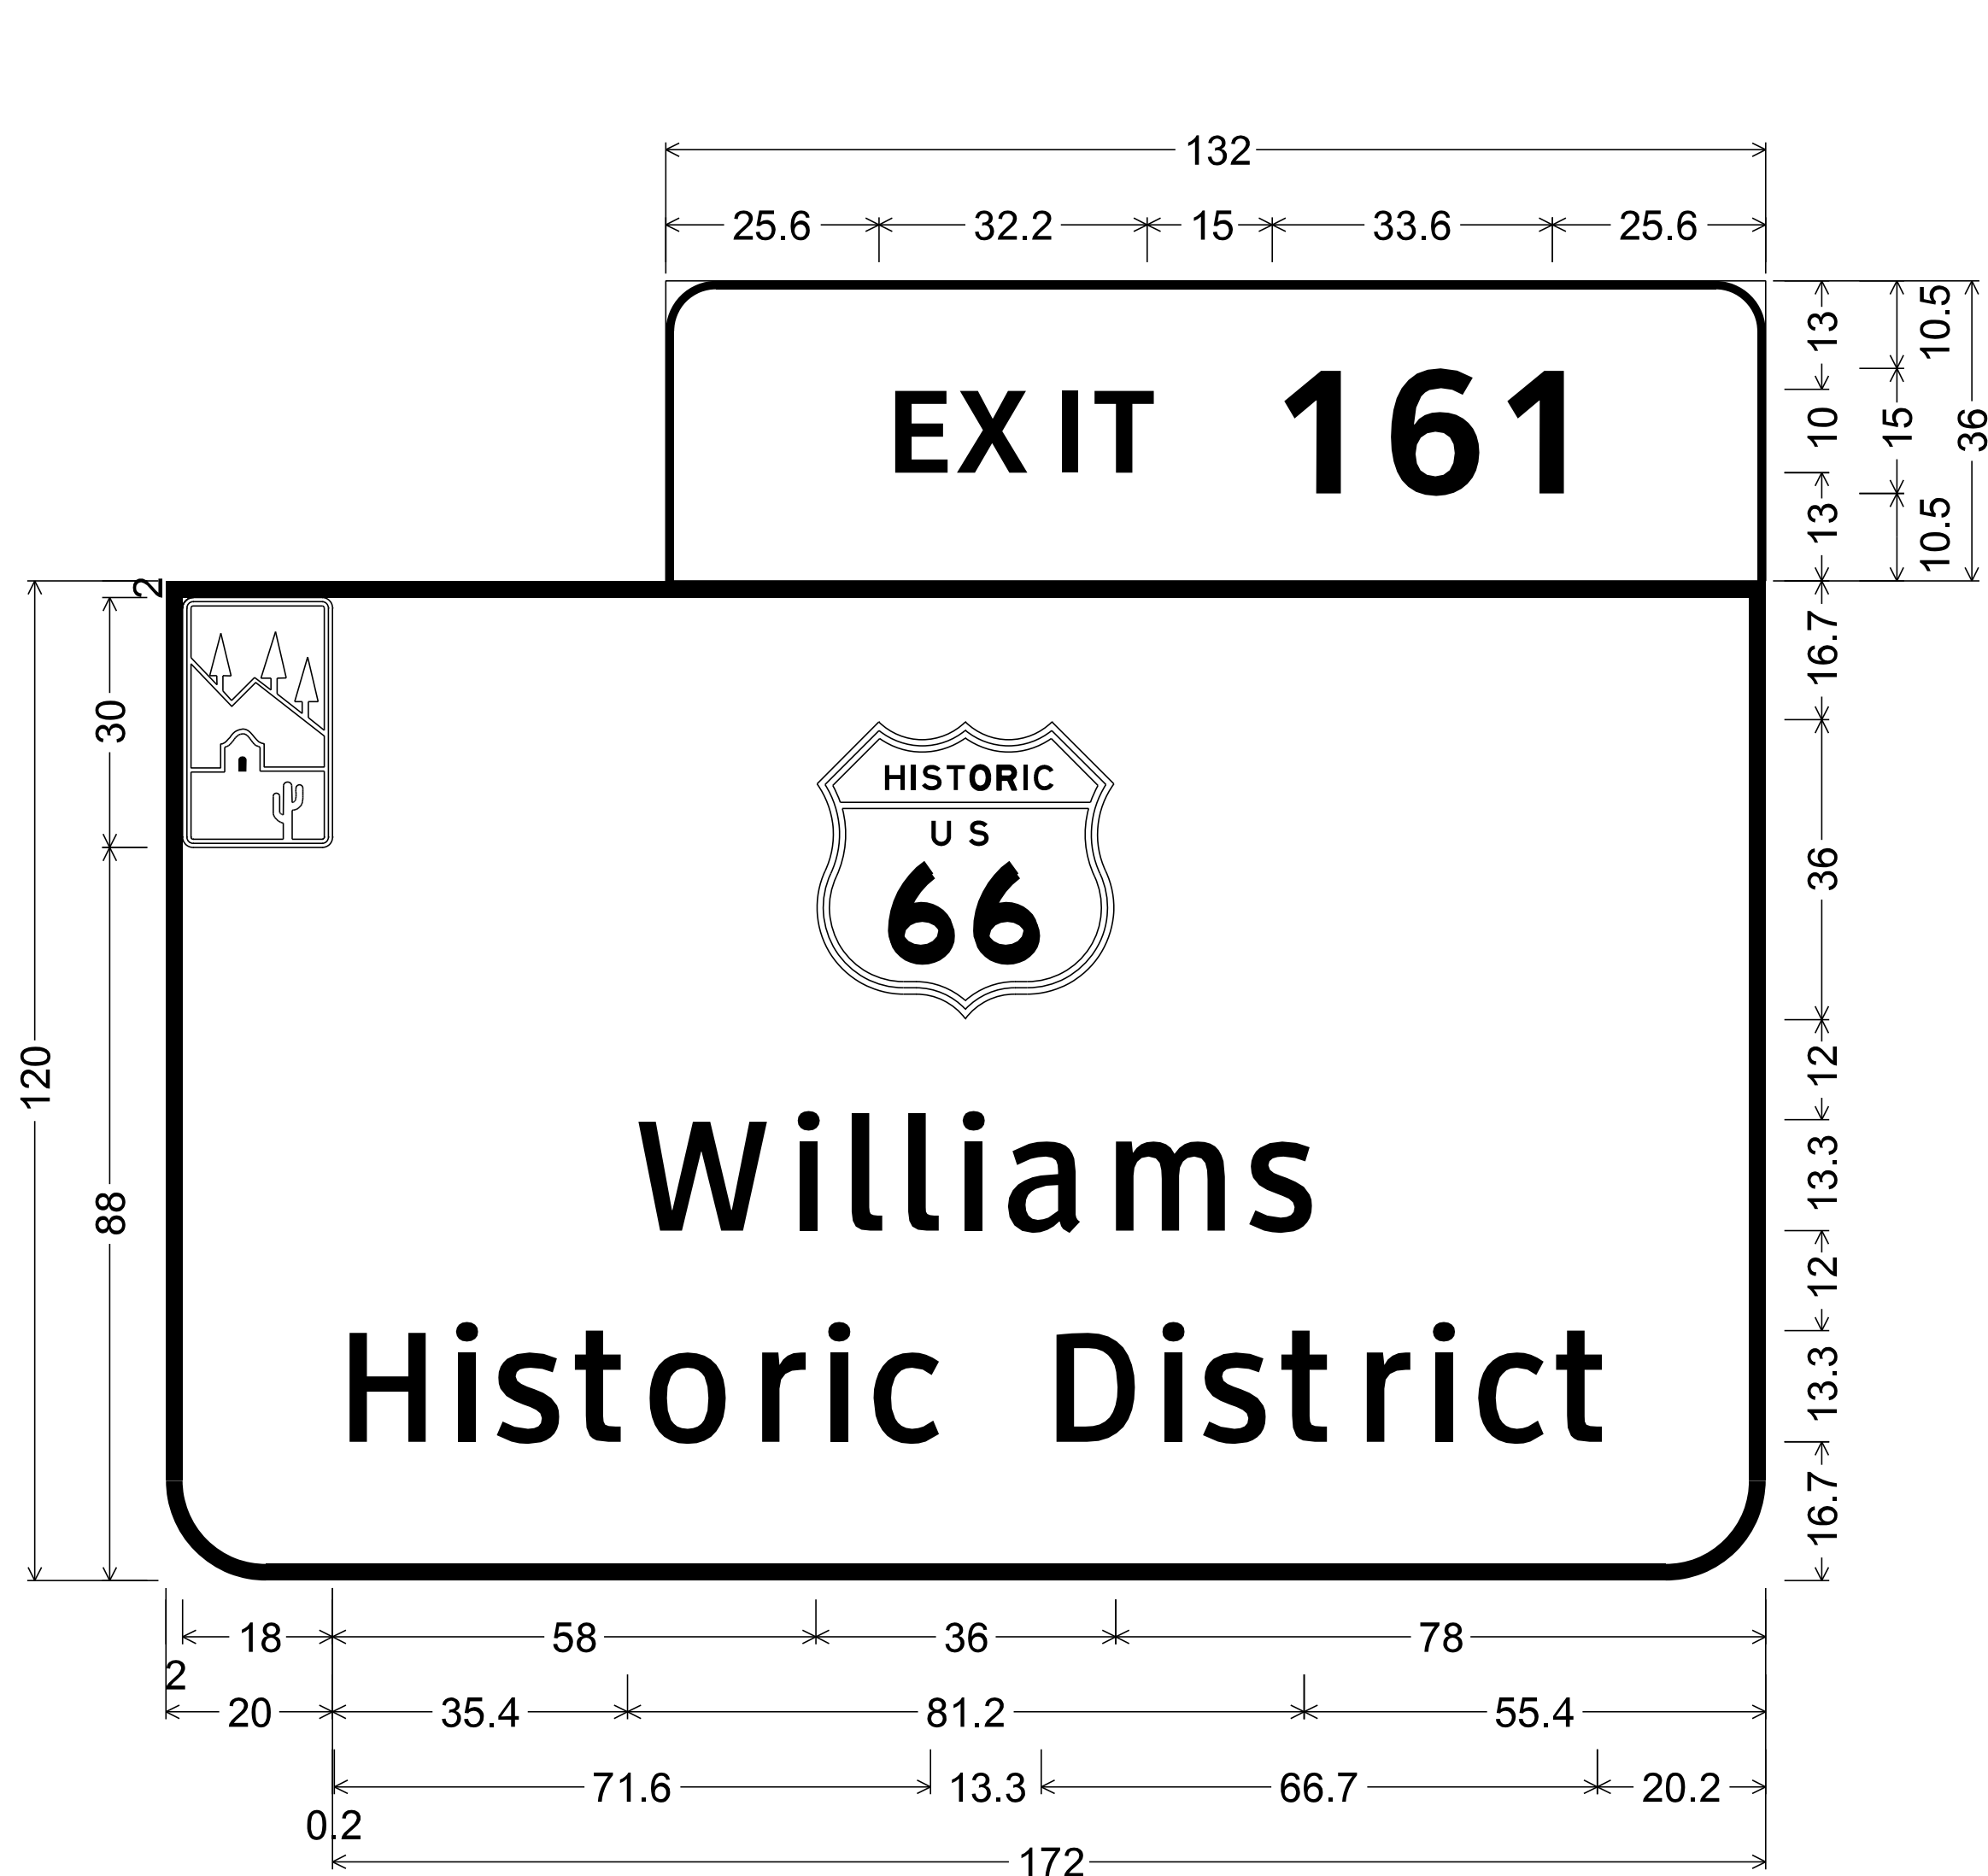

E160.10;  
6.0" Radius, 1.0" Border, White on Brown;  
[EXIT] ClearviewHwy-5-W; [161] ClearviewHwy-5-W;  
12.0" Radius, 2.0" Border, White on Brown;  
M1-102a 18" x 30;  
12.0" Radius, 2.0" Border, White on Brown;  
Historic US 66 M1-4H; [Williams] ClearviewHwy-3-W;  
[Historic] ClearviewHwy-3-W; [District] ClearviewHwy-3-W;

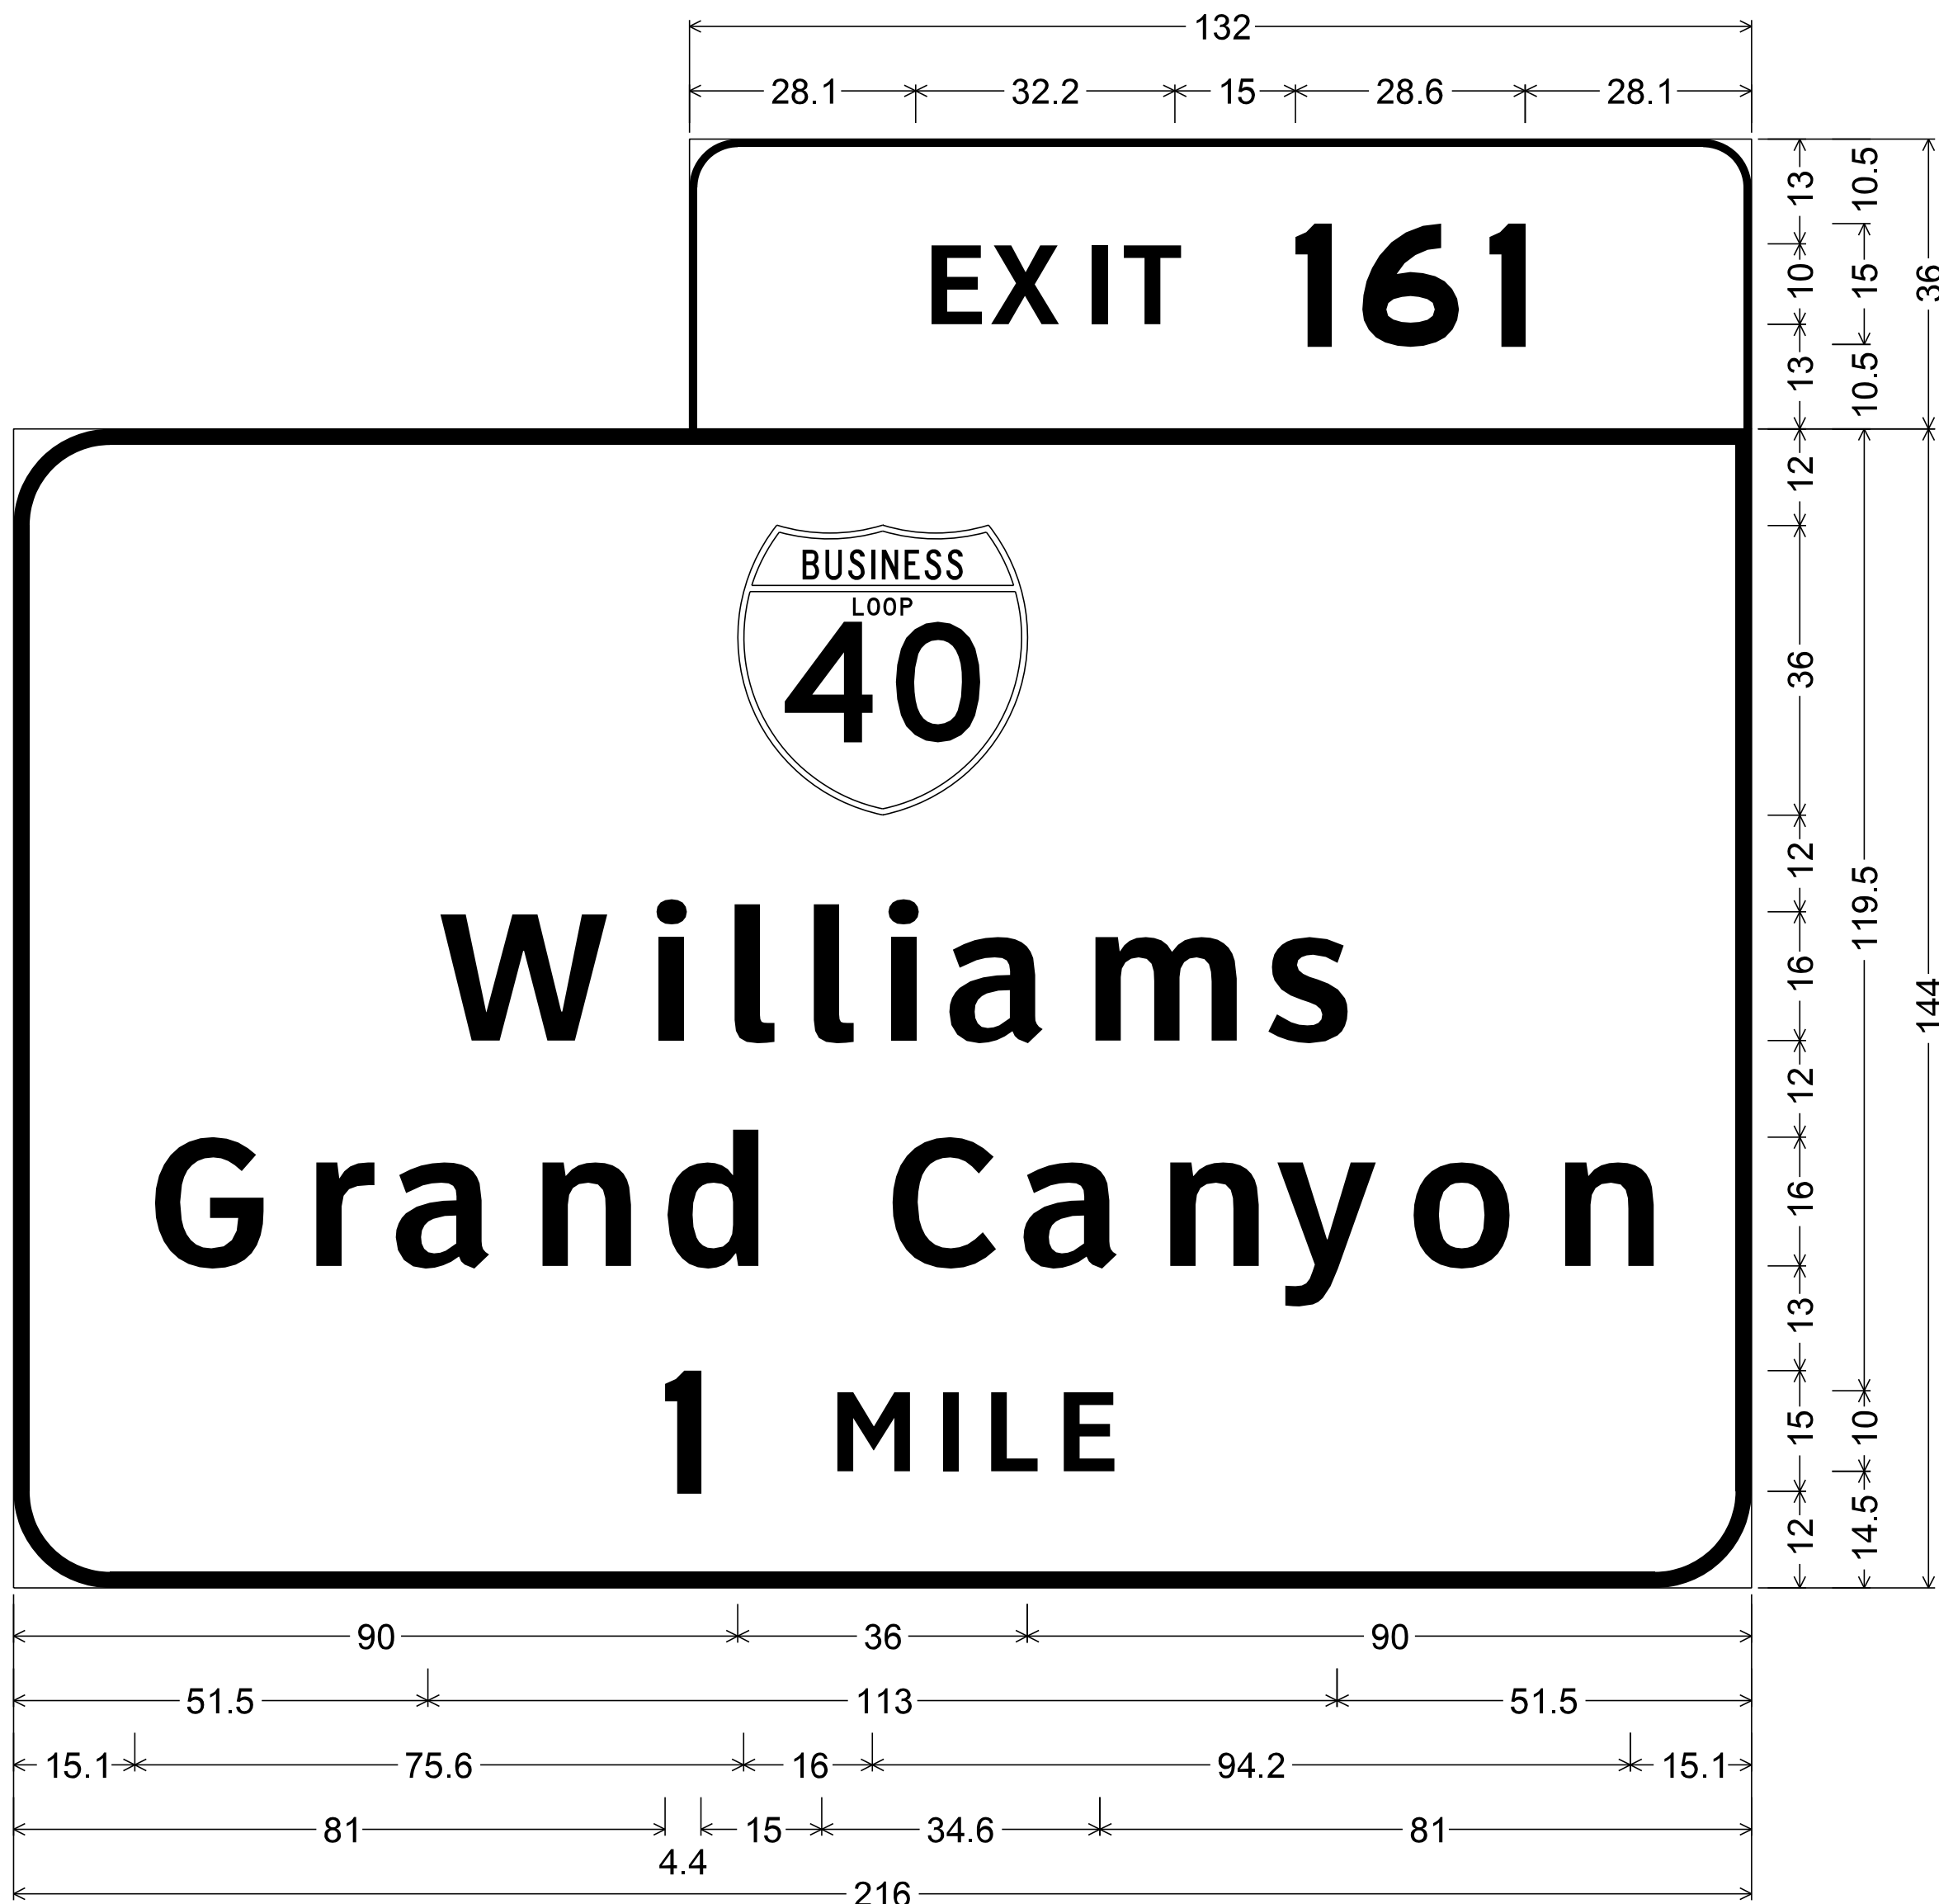

E160.50;  
6.0" Radius, 1.0" Border, White on Green;  
[EXIT] ClearviewHwy-5-W; [161] E Mod;  
12.0" Radius, 2.0" Border, White on Green;  
Business Loop 40 M1-2a; [Williams] ClearviewHwy-5-W; [Grand] ClearviewHwy-5-W;  
[Canyon] ClearviewHwy-5-W; [1] E Mod; [MILE] ClearviewHwy-5-W;


|                     |           |       | ARIZONA DEPARTMENT OF TRANSPORTATION<br>INFRASTRUCTURE DELIVERY AND OPERATIONS DIVISION<br>TRAFFIC DESIGN SECTION |
|---------------------|-----------|-------|---|
| DESIGN              | V. Roldan | 12-16 |   |
| DRAWN               | O. Z.     | 12-16 |   |
| CHECKED             |           |       |   |
| TEAM LEADER         | S. Nides  | 12-16 | MAINLINE SIGN FORMATS                                                                                             |
|                     |           |       |   |
| LOCATION            |           |       | I-40 CROOKTON - HISTORIC 66 (WILLIAMS)                                                                            |
| TRACS NO. H8703 OIC |           |       | 040-A(219)T   |

EXP. DATES

20065  
VICTOR H. ROLDAN  
SIGNED 12-16-16  
ARIZONA, U.S.A.

EXPIRES: 09/30/2018  
SHEET 12 OF 21  
OF




040 YV 126

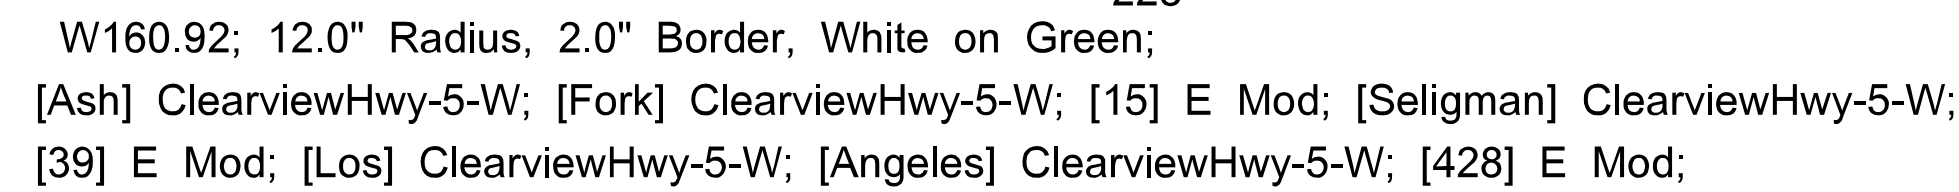

W157.86;  
6.0" Radius, 1.0" Border, White on Green;  
[EXIT] ClearviewHwy-5-W; [157] E Mod;  
12.0" Radius, 2.0" Border, White on Green;  
[Devil] ClearviewHwy-5-W; [Dog] ClearviewHwy-5-W; [Rd] ClearviewHwy-5-W;  
Arrow 16-20 Type A - 35.0" 60°;  
R5-2\_36x36; 2.3" Radius, 0.9" Border, 0.6" Indent, Black on White;

|                                        |           |      |       |   |                                                                                       |
|----------------------------------------|-----------|------|-------|---|---------------------------------------------------------------------------------------|
|                                        |           | NAME | DATE  | ARIZONA DEPARTMENT OF TRANSPORTATION<br>INFRASTRUCTURE DELIVERY AND OPERATIONS DIVISION<br>TRAFFIC DESIGN SECTION<br><br>MAINLINE SIGN FORMATS |  |
| DESIGN                                 | V. Roldan |      | 12-16 |   |                                                                                       |
| DRAWN                                  | O. Z.     |      | 12-16 |   |                                                                                       |
| CHECKED                                |           |      |       |   |                                                                                       |
| TEAM LEADER                            | S. Nodas  |      | 12-16 |   |                                                                                       |
|                                        |           |      |       |   |                                                                                       |
| LOCATION                               |           |      |       |   |                                                                                       |
| I-40 CROOKTON - HISTORIC 66 (WILLIAMS) |           |      |       | EXPIRES 09/30/2018   |                                                                                       |
|                                        |           |      |       | SHEET 14 OF 21   |                                                                                       |
| TRACS NO. H8703 OIC                    |           |      |       | O40-A(219)T   | ___ OF ___                                                                            |


040 YV 126

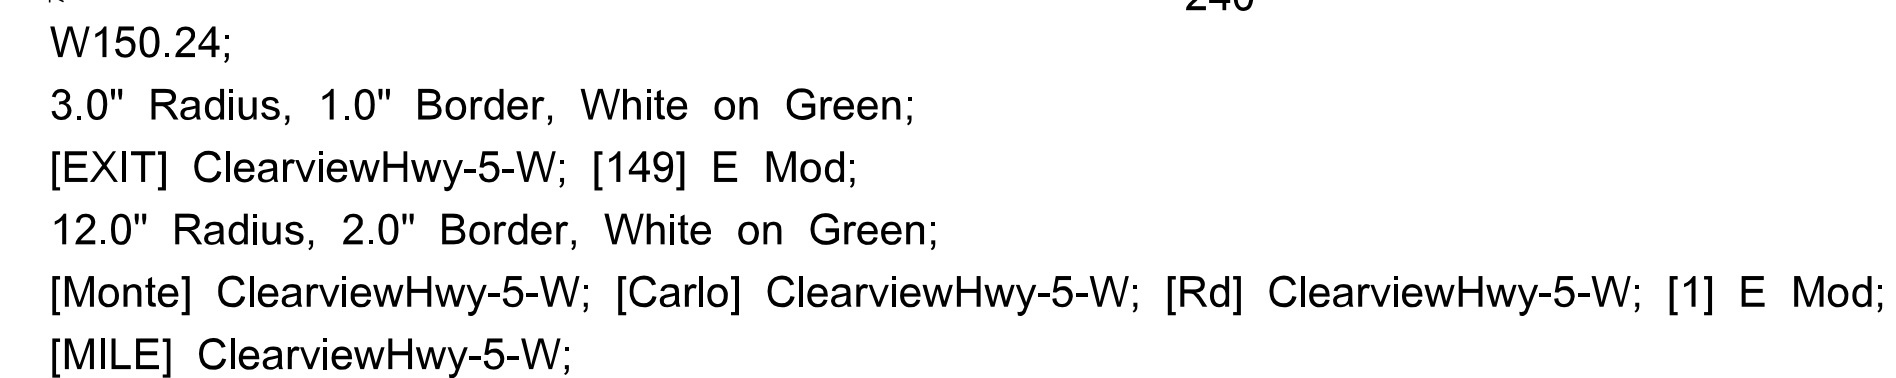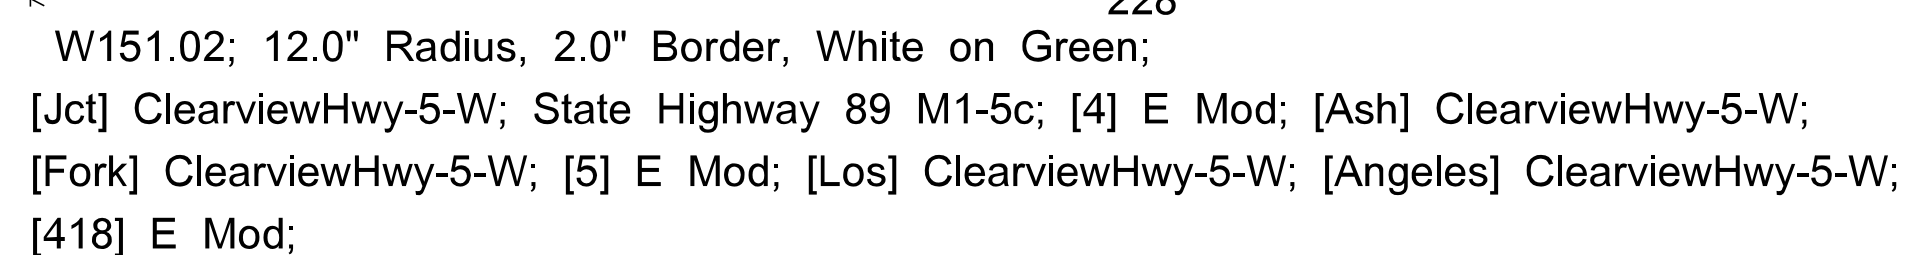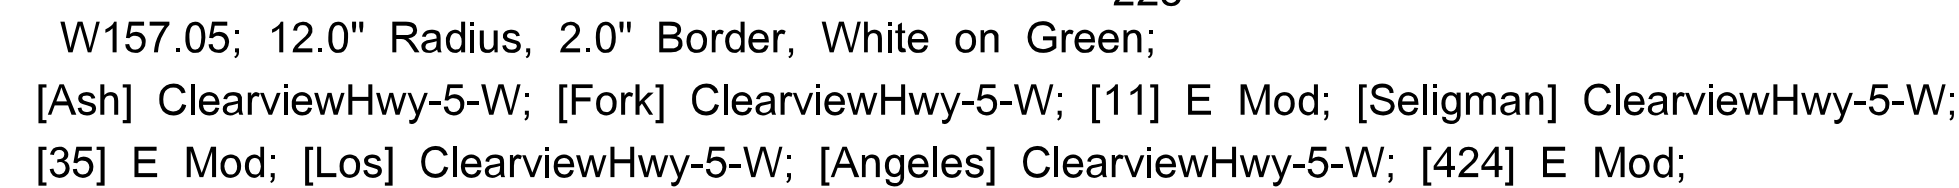


|                                        |       | <table><tr><th>NAME</th><th>DATE</th></tr><tr><td>V. Roldan</td><td>12-16</td></tr><tr><td>O. Z.</td><td>12-16</td></tr><tr><td>S. Nodas</td><td>12-16</td></tr><tr><td></td><td></td></tr></table> |             | NAME | DATE               | V. Roldan | 12-16 | O. Z. | 12-16 | S. Nodas | 12-16 |  |  | ARIZONA DEPARTMENT OF TRANSPORTATION<br>INFRASTRUCTURE DELIVERY AND OPERATIONS DIVISION<br>TRAFFIC DESIGN SECTION |  |  |
|----------------------------------------|-------|---|-------------|------|--------------------|-----------|-------|-------|-------|----------|-------|--|--|---|--|---------------------------------------------------------------------------------------|
| NAME                                   | DATE  |   |             |      |                    |           |       |       |       |          |       |  |  |   |  |                                                                                       |
| V. Roldan                              | 12-16 |   |             |      |                    |           |       |       |       |          |       |  |  |   |  |                                                                                       |
| O. Z.                                  | 12-16 |   |             |      |                    |           |       |       |       |          |       |  |  |   |  |                                                                                       |
| S. Nodas                               | 12-16 |   |             |      |                    |           |       |       |       |          |       |  |  |   |  |                                                                                       |
|                                        |       |   |             |      |                    |           |       |       |       |          |       |  |  |   |  |                                                                                       |
| DESIGN                                 |       | MAINLINE SIGN FORMATS   |             |      |                    |           |       |       |       |          |       |  |  |   |  |                                                                                       |
| DRAWN                                  |       |   |             |      |                    |           |       |       |       |          |       |  |  |   |  |                                                                                       |
| CHECKED                                |       |   |             |      |                    |           |       |       |       |          |       |  |  |   |  |                                                                                       |
| TEAM LEADER                            |       |   |             |      |                    |           |       |       |       |          |       |  |  |   |  |                                                                                       |
|                                        |       |   |             |      |                    |           |       |       |       |          |       |  |  |   |  |                                                                                       |
|                                        |       |   |             |      |                    |           |       |       |       |          |       |  |  |   |  |                                                                                       |
| LOCATION                               |       |   |             |      |                    |           |       |       |       |          |       |  |  |   |  |                                                                                       |
| I-40 CROOKTON - HISTORIC 66 (WILLIAMS) |       |   |             |      | EXPIRES 09/30/2018 |           |       |       |       |          |       |  |  |   |  |                                                                                       |
|                                        |       |   |             |      | SHEET 15 OF 21     |           |       |       |       |          |       |  |  |   |  |                                                                                       |
| TRACS NO. H8703 OIC                    |       |   | 040-A(219)T |      | ___ OF ___         |           |       |       |       |          |       |  |  |   |  |                                                                                       |

| F.H.W.A.<br>REGION | STATE | PROJECT NO. | SHEET<br>NO. | TOTAL<br>SHEETS | RECORD DRAWING |
|--------------------|-------|-------------|--------------|-----------------|----------------|
| 9                  | ARIZ. | 040-A(219)T | 128          | 143             |                |

040 YV 126

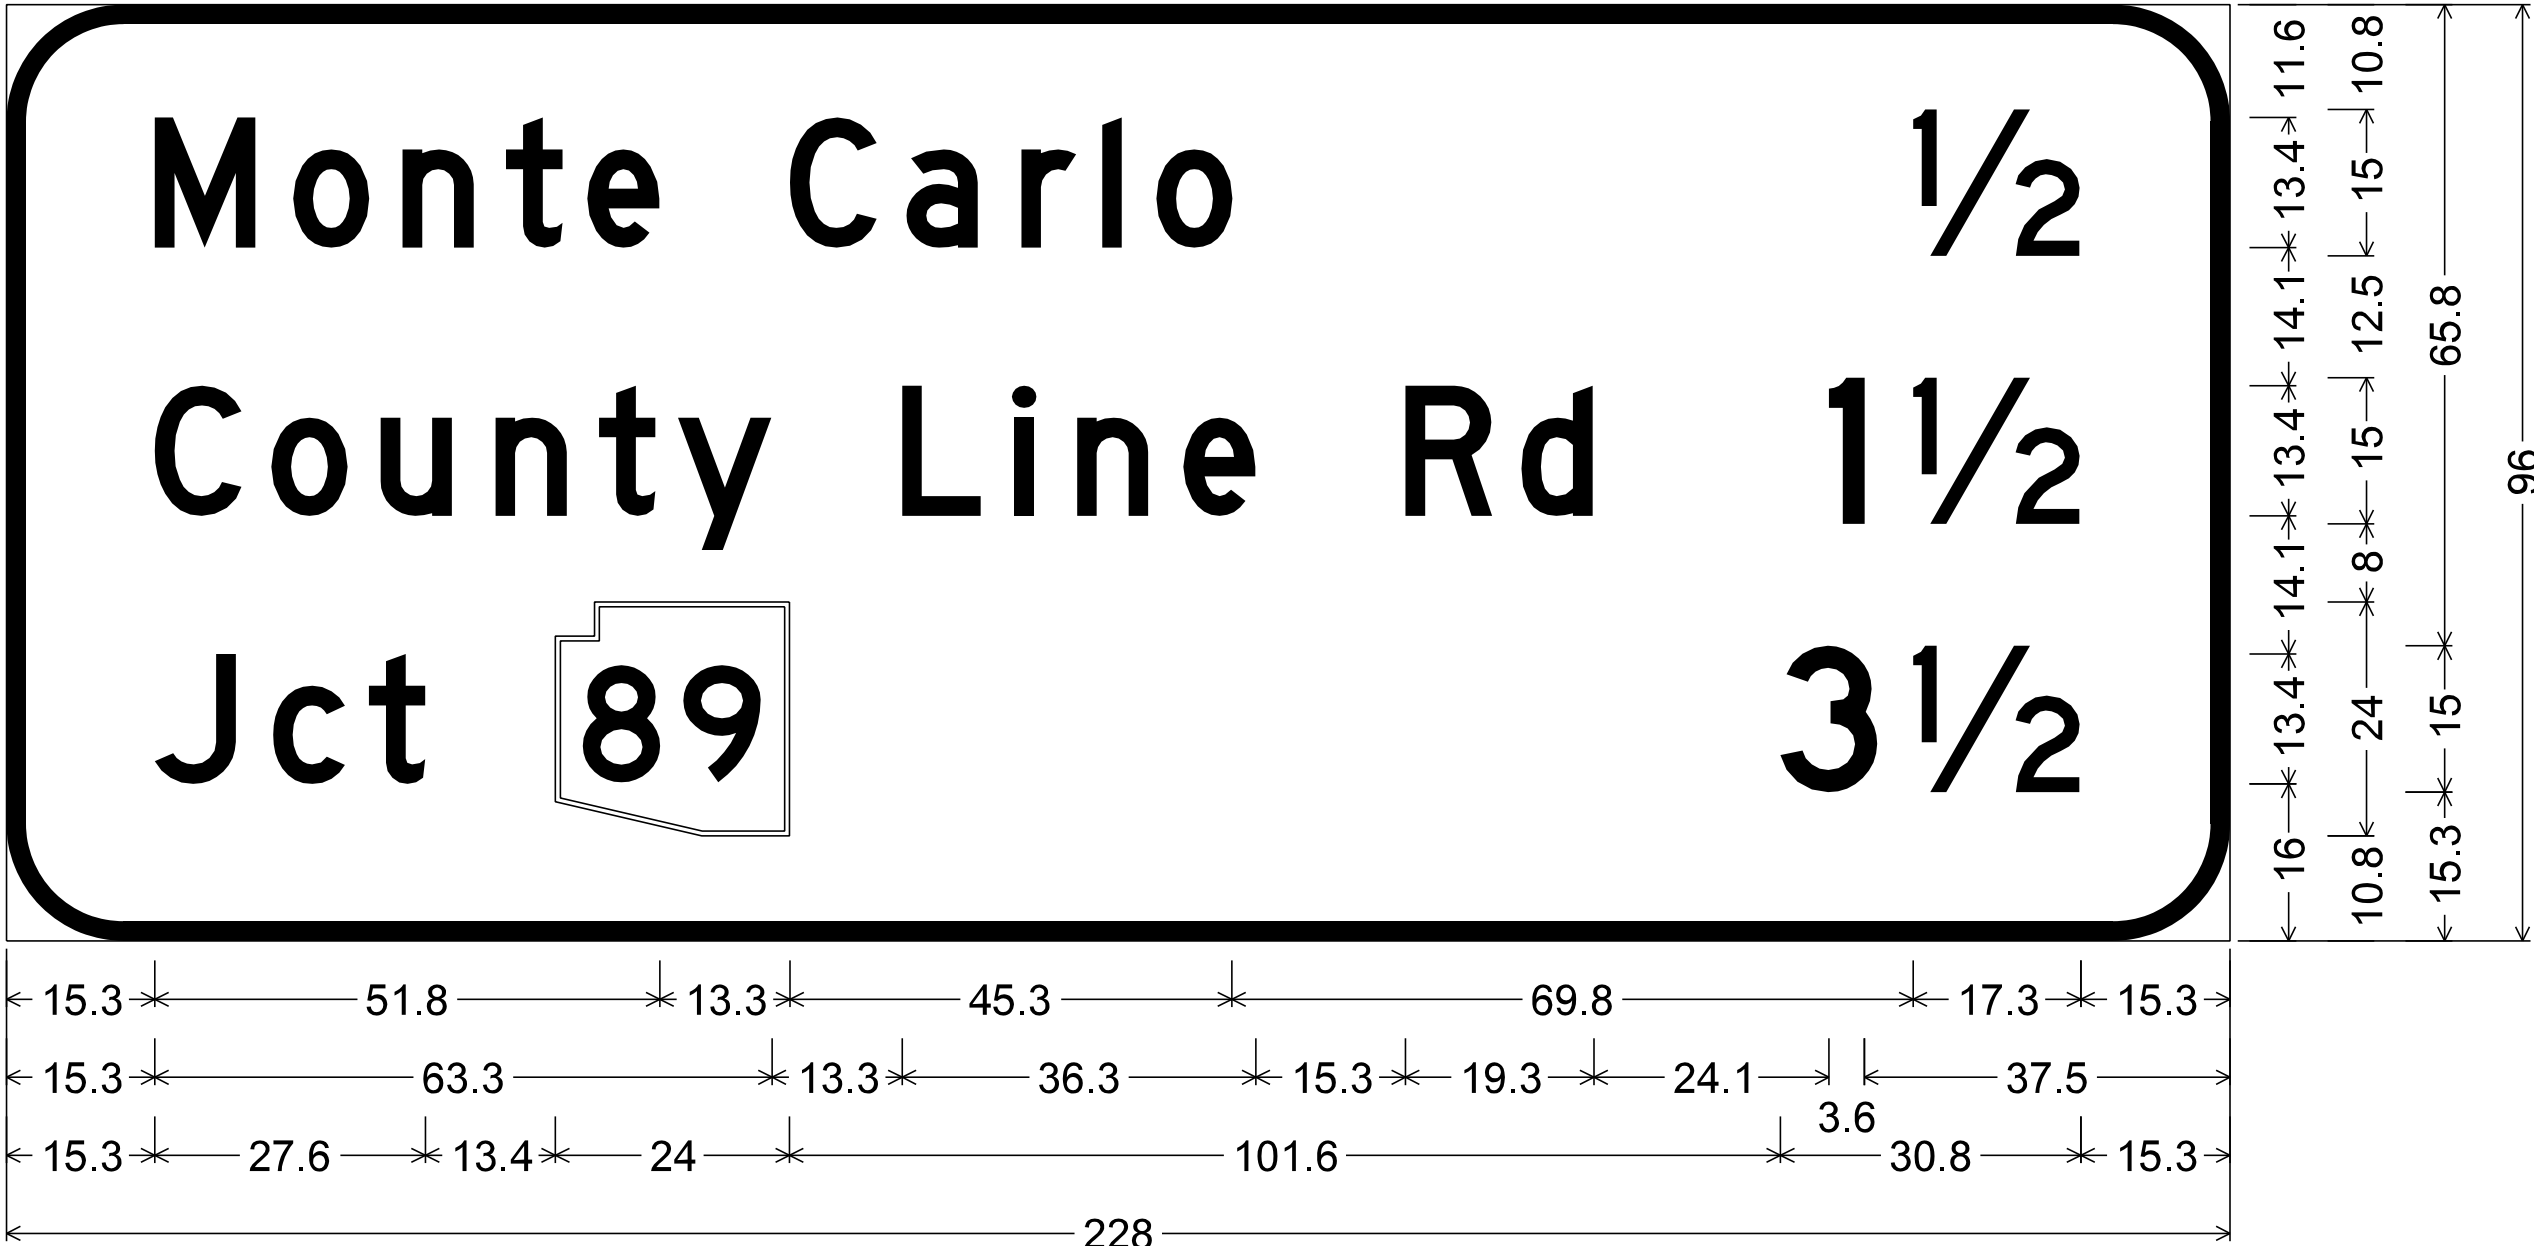

W149.67; 12.0" Radius, 2.0" Border, White on Green;  
[Monte] D; [Carlo] D; [1/2] D; [County] D; [Line] D; [Rd] D; [1 1/2] D; [Jct] D; State Highway 89 M1-5c;  
[3 1/2] D;

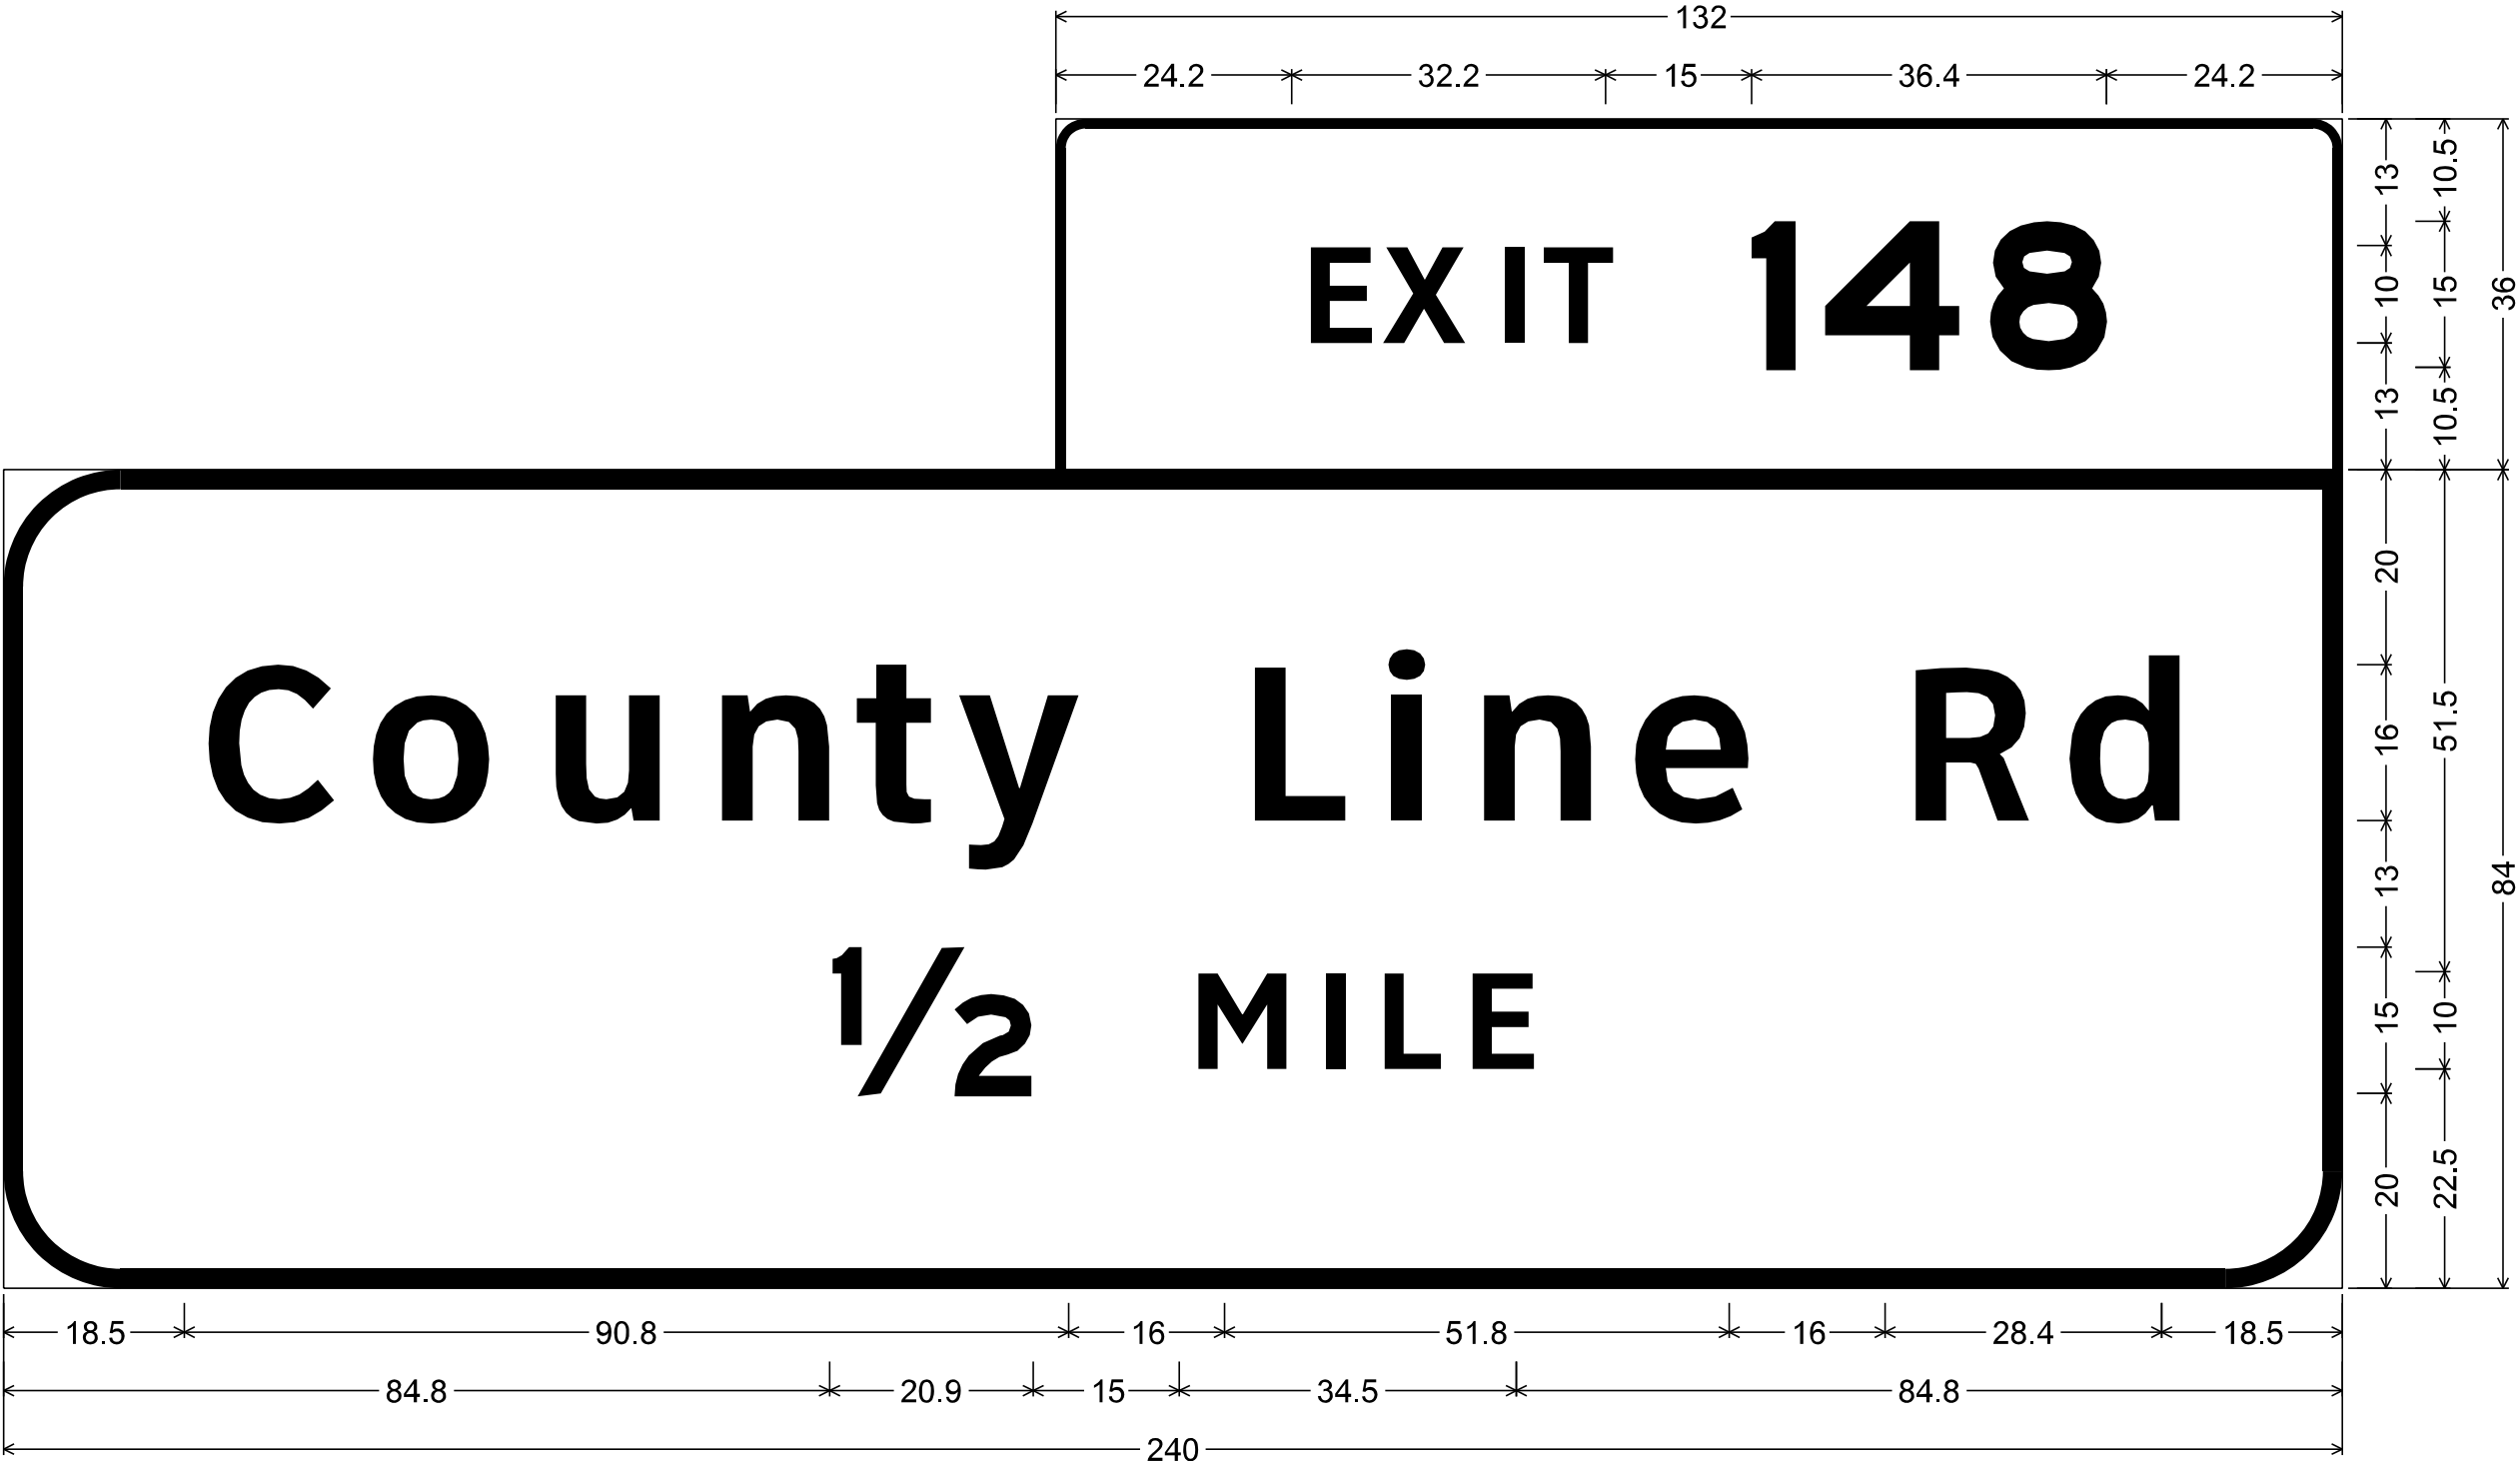


W148.93;  
3.0" Radius, 1.0" Border, White on Green;  
[EXIT] ClearviewHwy-5-W; [148] E Mod;  
12.0" Radius, 2.0" Border, White on Green;  
[County] ClearviewHwy-5-W; [Line] ClearviewHwy-5-W; [Rd] ClearviewHwy-5-W; [1/2] E Mod; [MILE] ClearviewHwy-5-W;


|                     | NAME      | DATE  | ARIZONA DEPARTMENT OF TRANSPORTATION<br>INFRASTRUCTURE DELIVERY AND OPERATIONS DIVISION<br>TRAFFIC DESIGN SECTION |                                      |
|---------------------|-----------|-------|---|--------------------------------------|
| DESIGN              | V. Roldan | 12-16 | MAINLINE SIGN FORMATS                                                                                             |                                      |
| DRAWN               | O. Z.     | 12-16 |   |                                      |
| CHECKED             |           |       |   |                                      |
| TEAM LEADER         | S. Nodes  | 12-16 |   |                                      |
| LOCATION            |           |       | I-40 CROOKTON - HISTORIC 66 (WILLIAMS)                                                                            | EXPIRES 09/30/2018<br>SHEET 16 OF 21 |
| TRACS NO. H8703 OIC |           |       | 040-A(219)T   | ___OF___                             |

| F.H.W.A. REGION | STATE | PROJECT NO. | SHEET NO. | TOTAL SHEETS | RECORD DRAWING |
|-----------------|-------|-------------|-----------|--------------|----------------|
| 9               | ARIZ. | 040-A(219)T | 129       | 143          |                |

040 YV 126

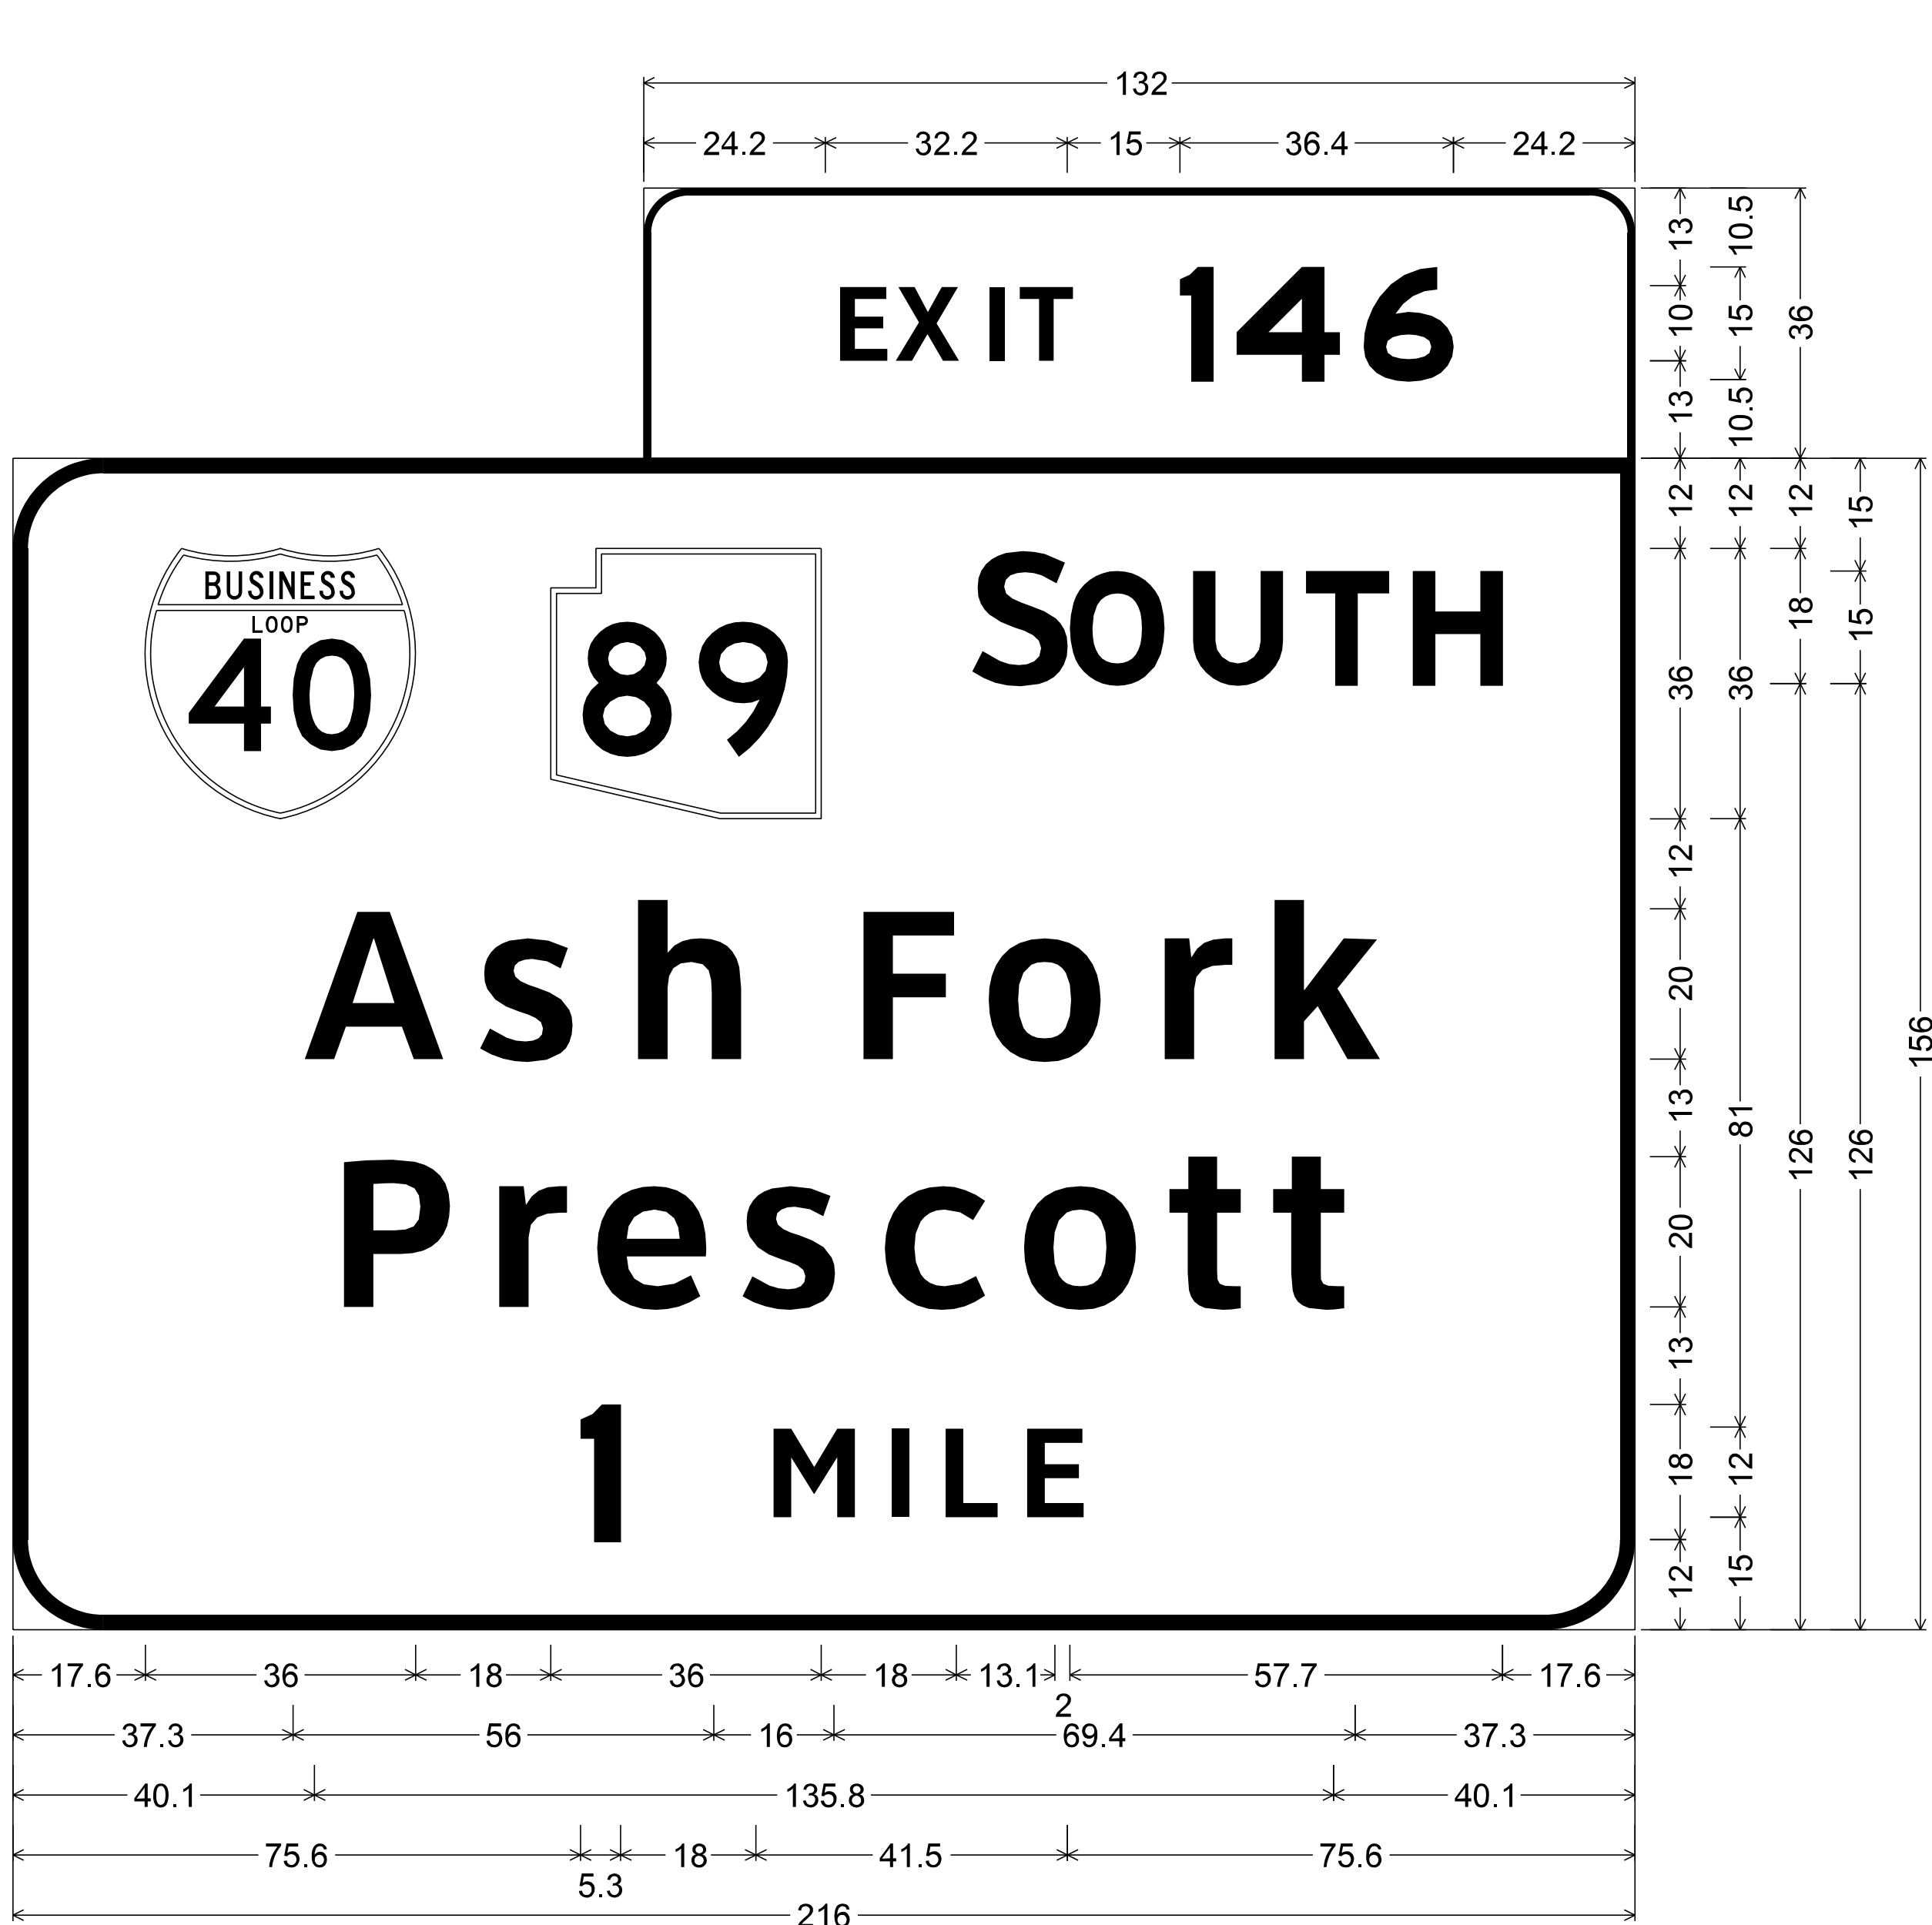


W147.75;  
6.0" Radius, 1.0" Border, White on Green;  
[EXIT] ClearviewHwy-5-W; [146] E Mod;  
12.0" Radius, 2.0" Border, White on Green;  
Business Loop 40 M1-2a; State Highway 89 M1-5c; [S] ClearviewHwy-5-W [ OUTH] E Mod;  
[Ash] ClearviewHwy-5-W; [Fork] ClearviewHwy-5-W; [Prescott] ClearviewHwy-5-W; [1] E Mod;  
[MILE] ClearviewHwy-5-W;

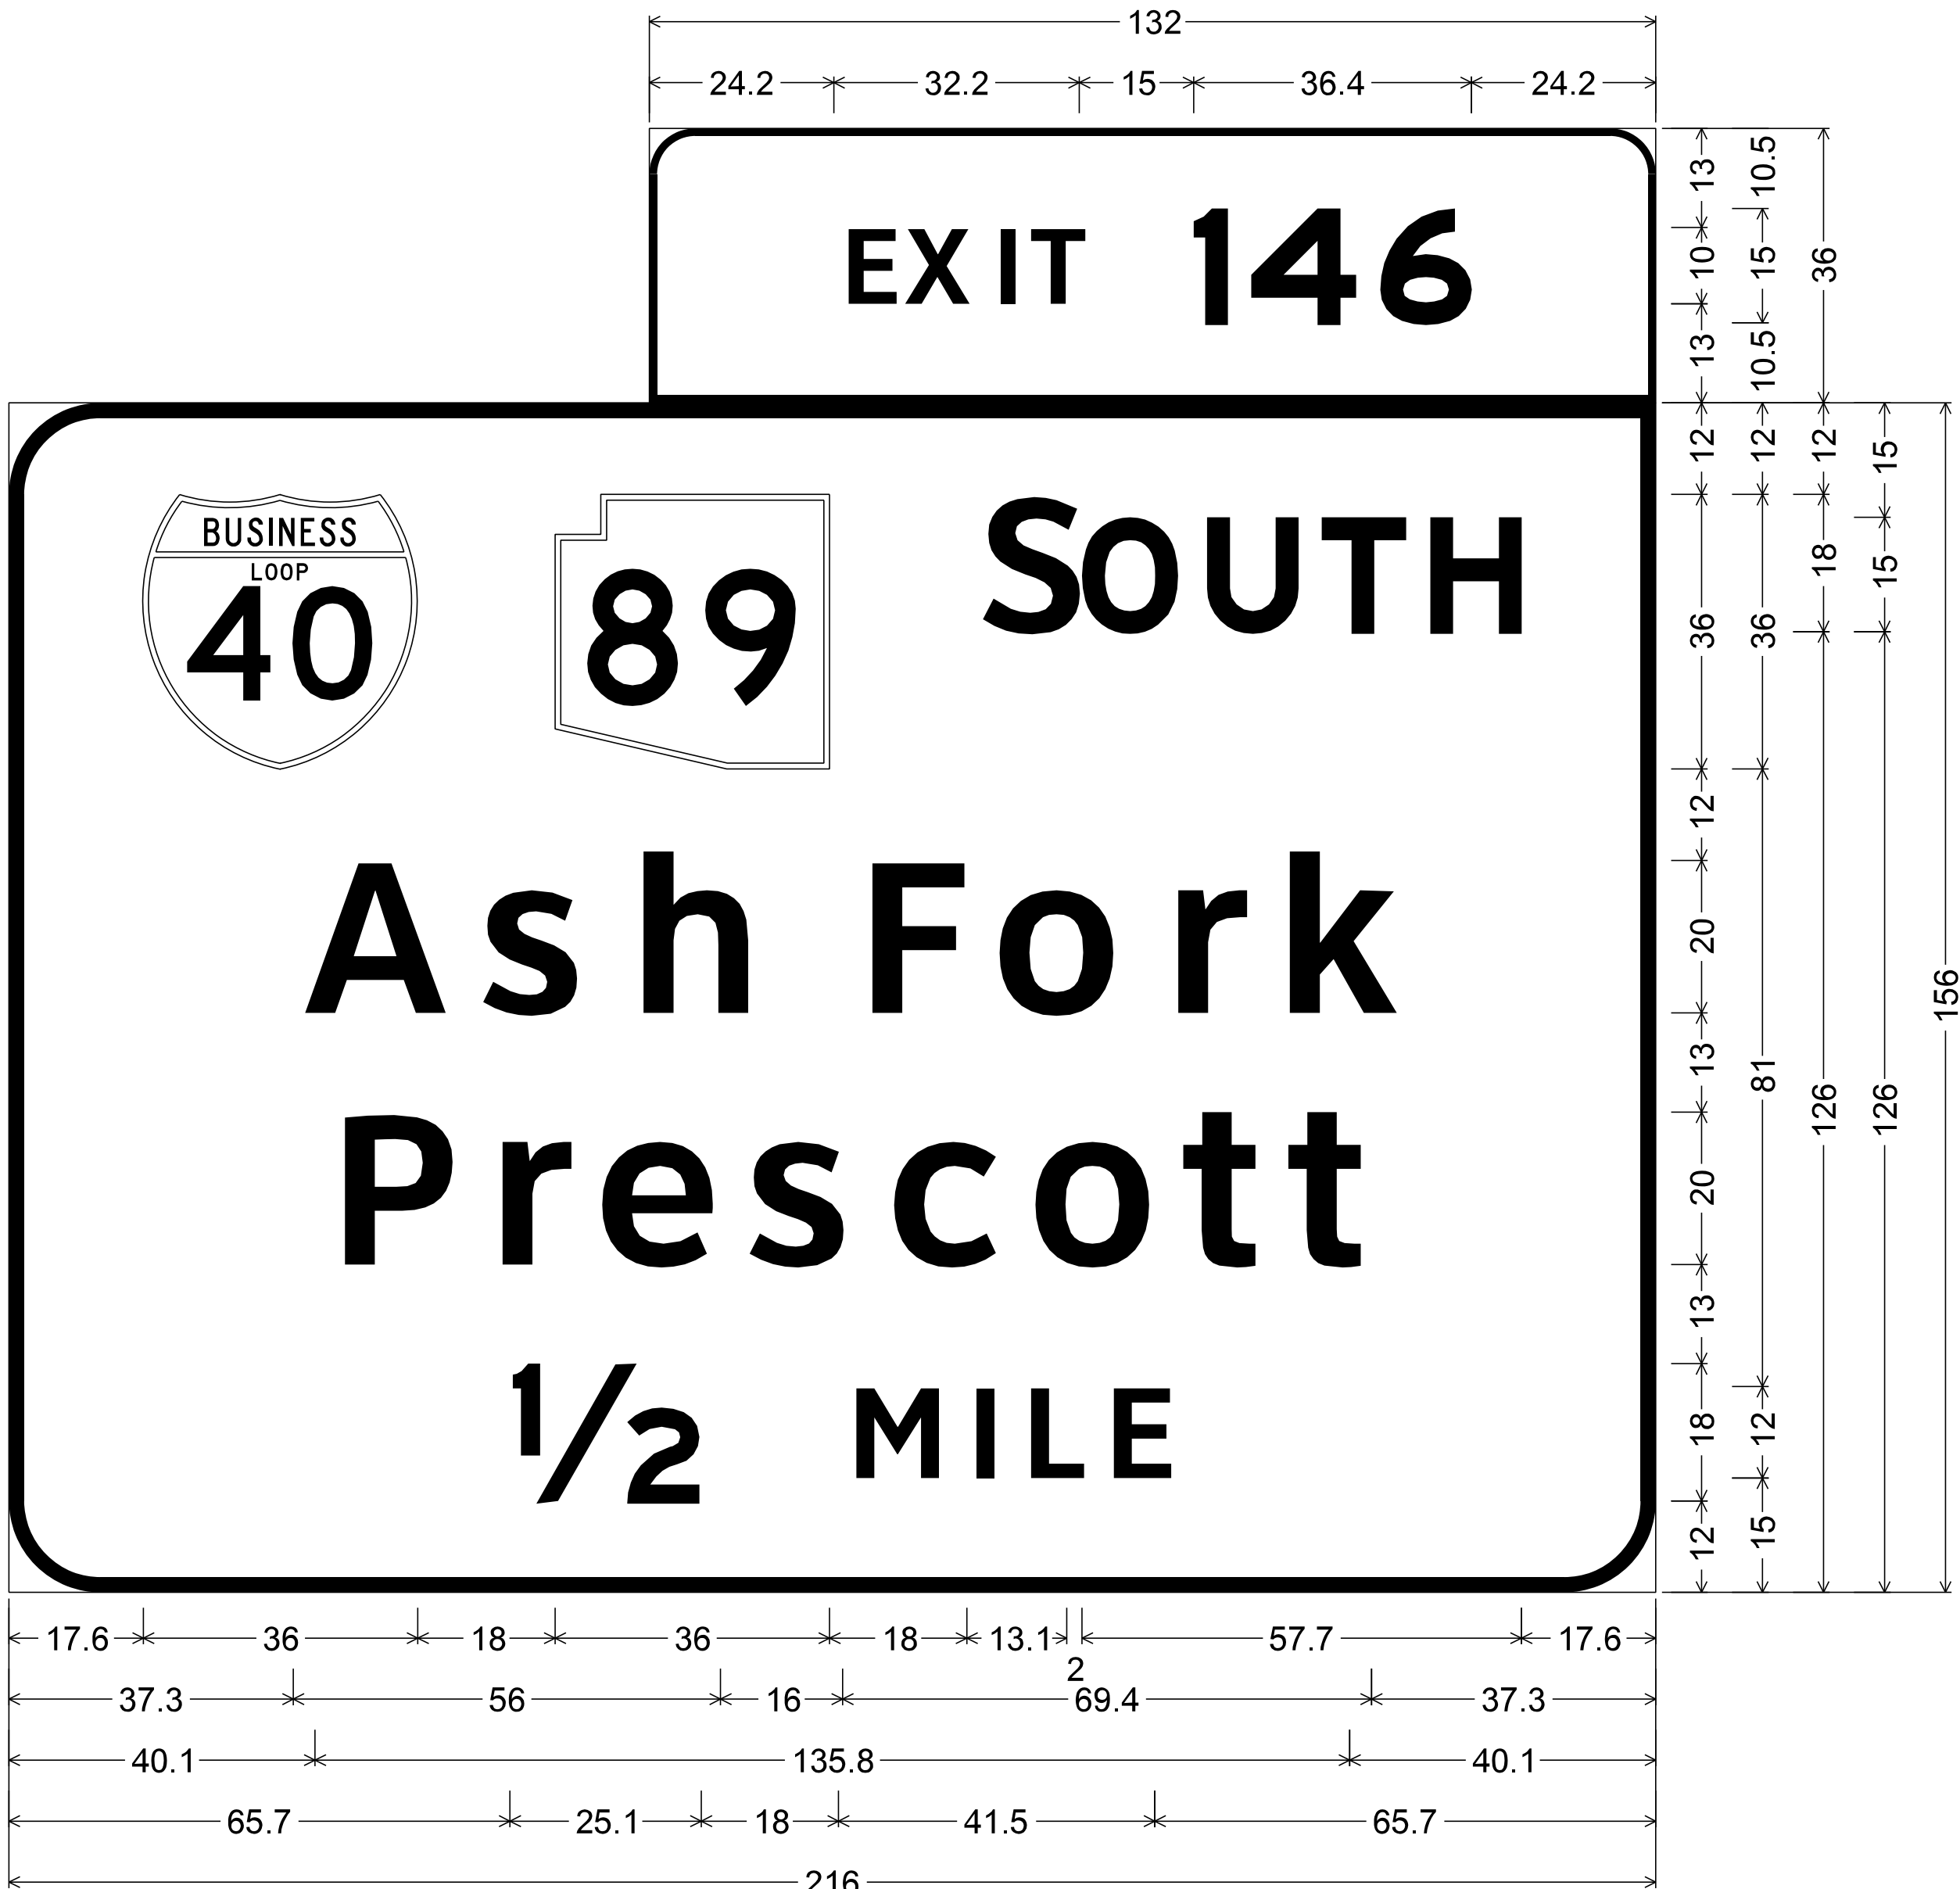

W147.22;  
6.0" Radius, 1.0" Border, White on Green;  
[EXIT] ClearviewHwy-5-W; [146] E Mod;  
12.0" Radius, 2.0" Border, White on Green;  
Business Loop 40 M1-2a; State Highway 89 M1-5c; [S] ClearviewHwy-5-W [ OUTH] E Mod;  
[Ash] ClearviewHwy-5-W; [Fork] ClearviewHwy-5-W; [Prescott] ClearviewHwy-5-W; [1/2] E Mod;  
[MILE] ClearviewHwy-5-W;

| DESIGN              | NAME      | DATE  | ARIZONA DEPARTMENT OF TRANSPORTATION<br>INFRASTRUCTURE DELIVERY AND OPERATIONS DIVISION<br>TRAFFIC DESIGN SECTION |
|---------------------|-----------|-------|---|
| DRAWN               | V. Roldan | 12-16 |   |
| CHECKED             | O. Z.     | 12-16 |   |
| TEAM LEADER         | S. Nides  | 12-16 |   |
| LOCATION            |           |       | I-40 CROOKTON - HISTORIC 66 (WILLIAMS)                                                                            |
| TRACS NO. H8703 OIC |           |       | 040-A(219)T   |

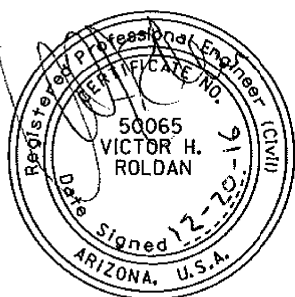


EXPIRES 09/30/2018  
SHEET 17 OF 21


OF

| F.H.W.A.<br>REGION | STATE | PROJECT NO. | SHEET<br>NO. | TOTAL<br>SHEETS | RECORD DRAWING |
|--------------------|-------|-------------|--------------|-----------------|----------------|
| 9                  | ARIZ. | 040-A(219)T | 130          | 143             |                |

040 YV 126

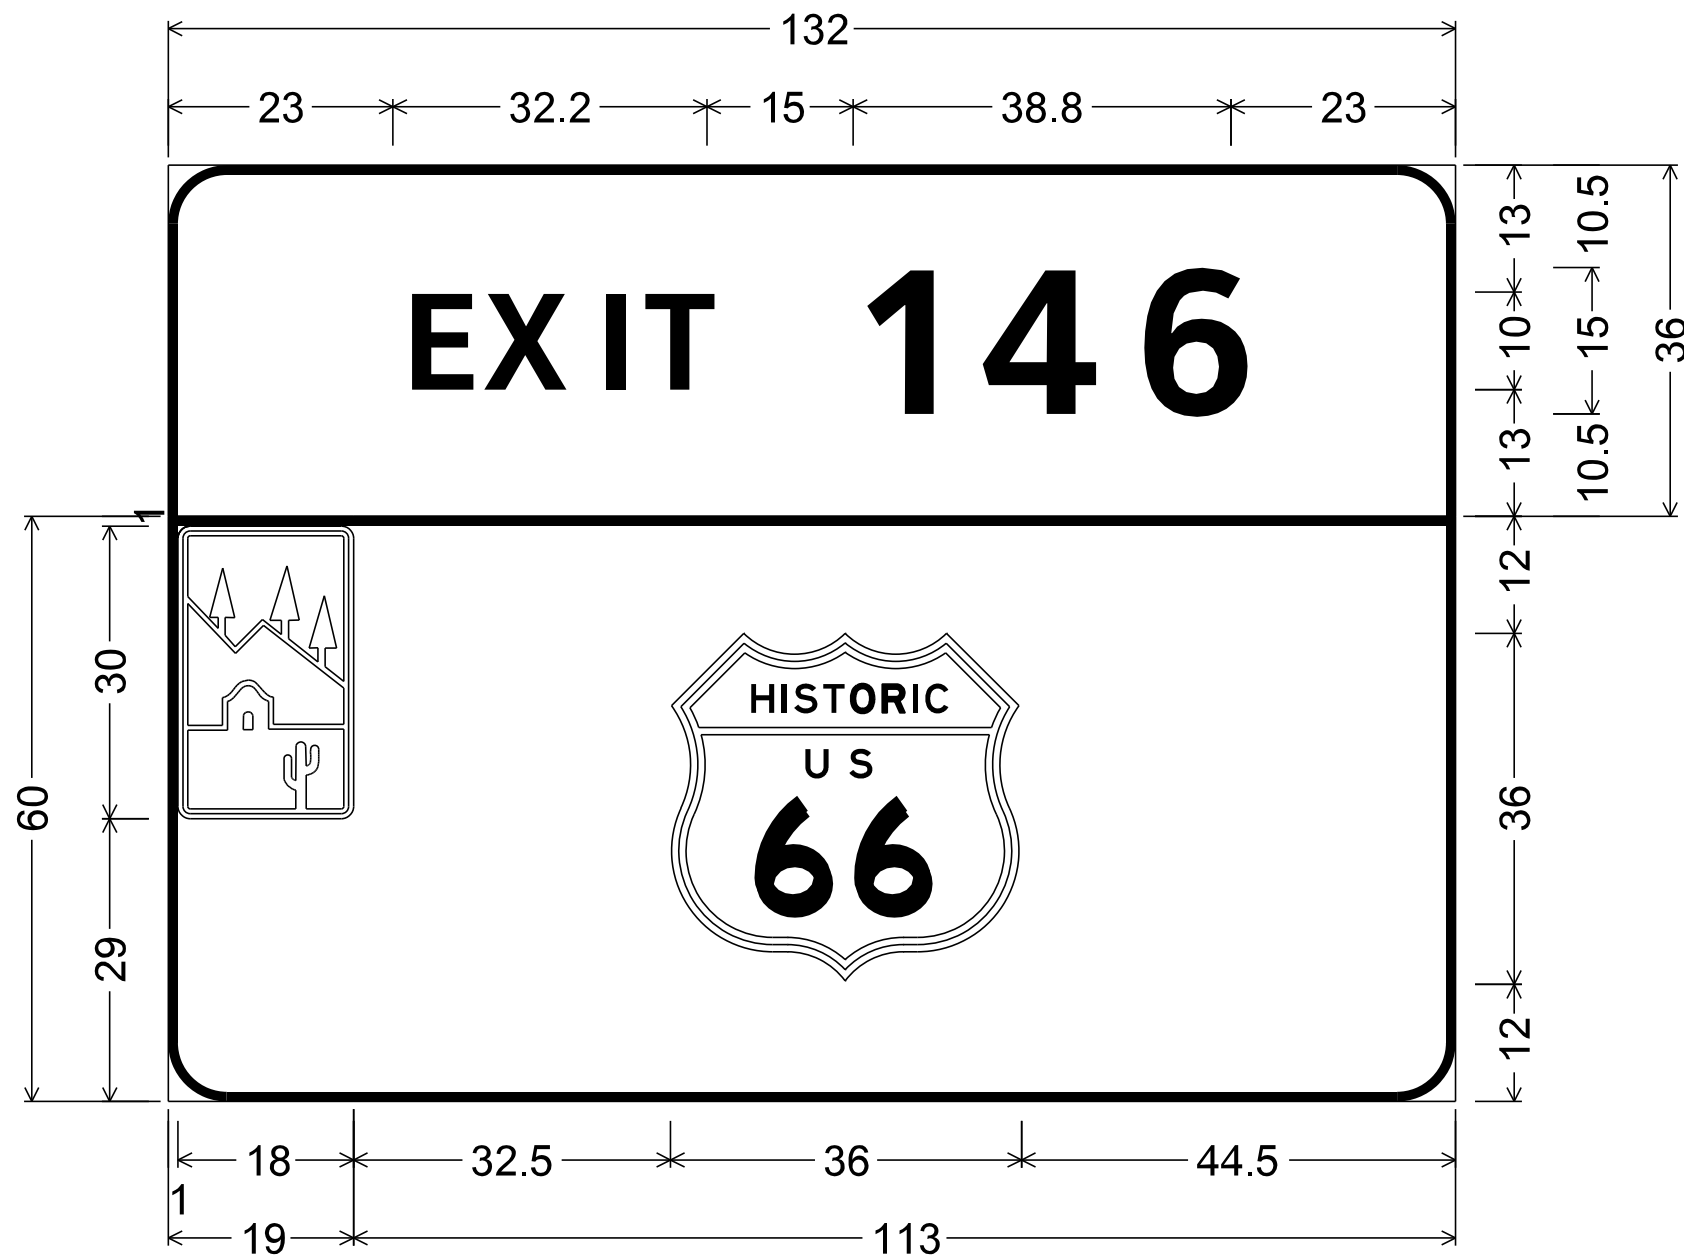


W147.11;  
6.0" Radius, 1.0" Border, White on Brown;  
[EXIT] ClearviewHwy-5-W; [146] ClearviewHwy-5-W;  
6.0" Radius, 1.0" Border, White on Brown;  
M1-102a 18" x 30;  
6.0" Radius, 1.0" Border, White on Brown;  
Historic US 66 M1-4H;

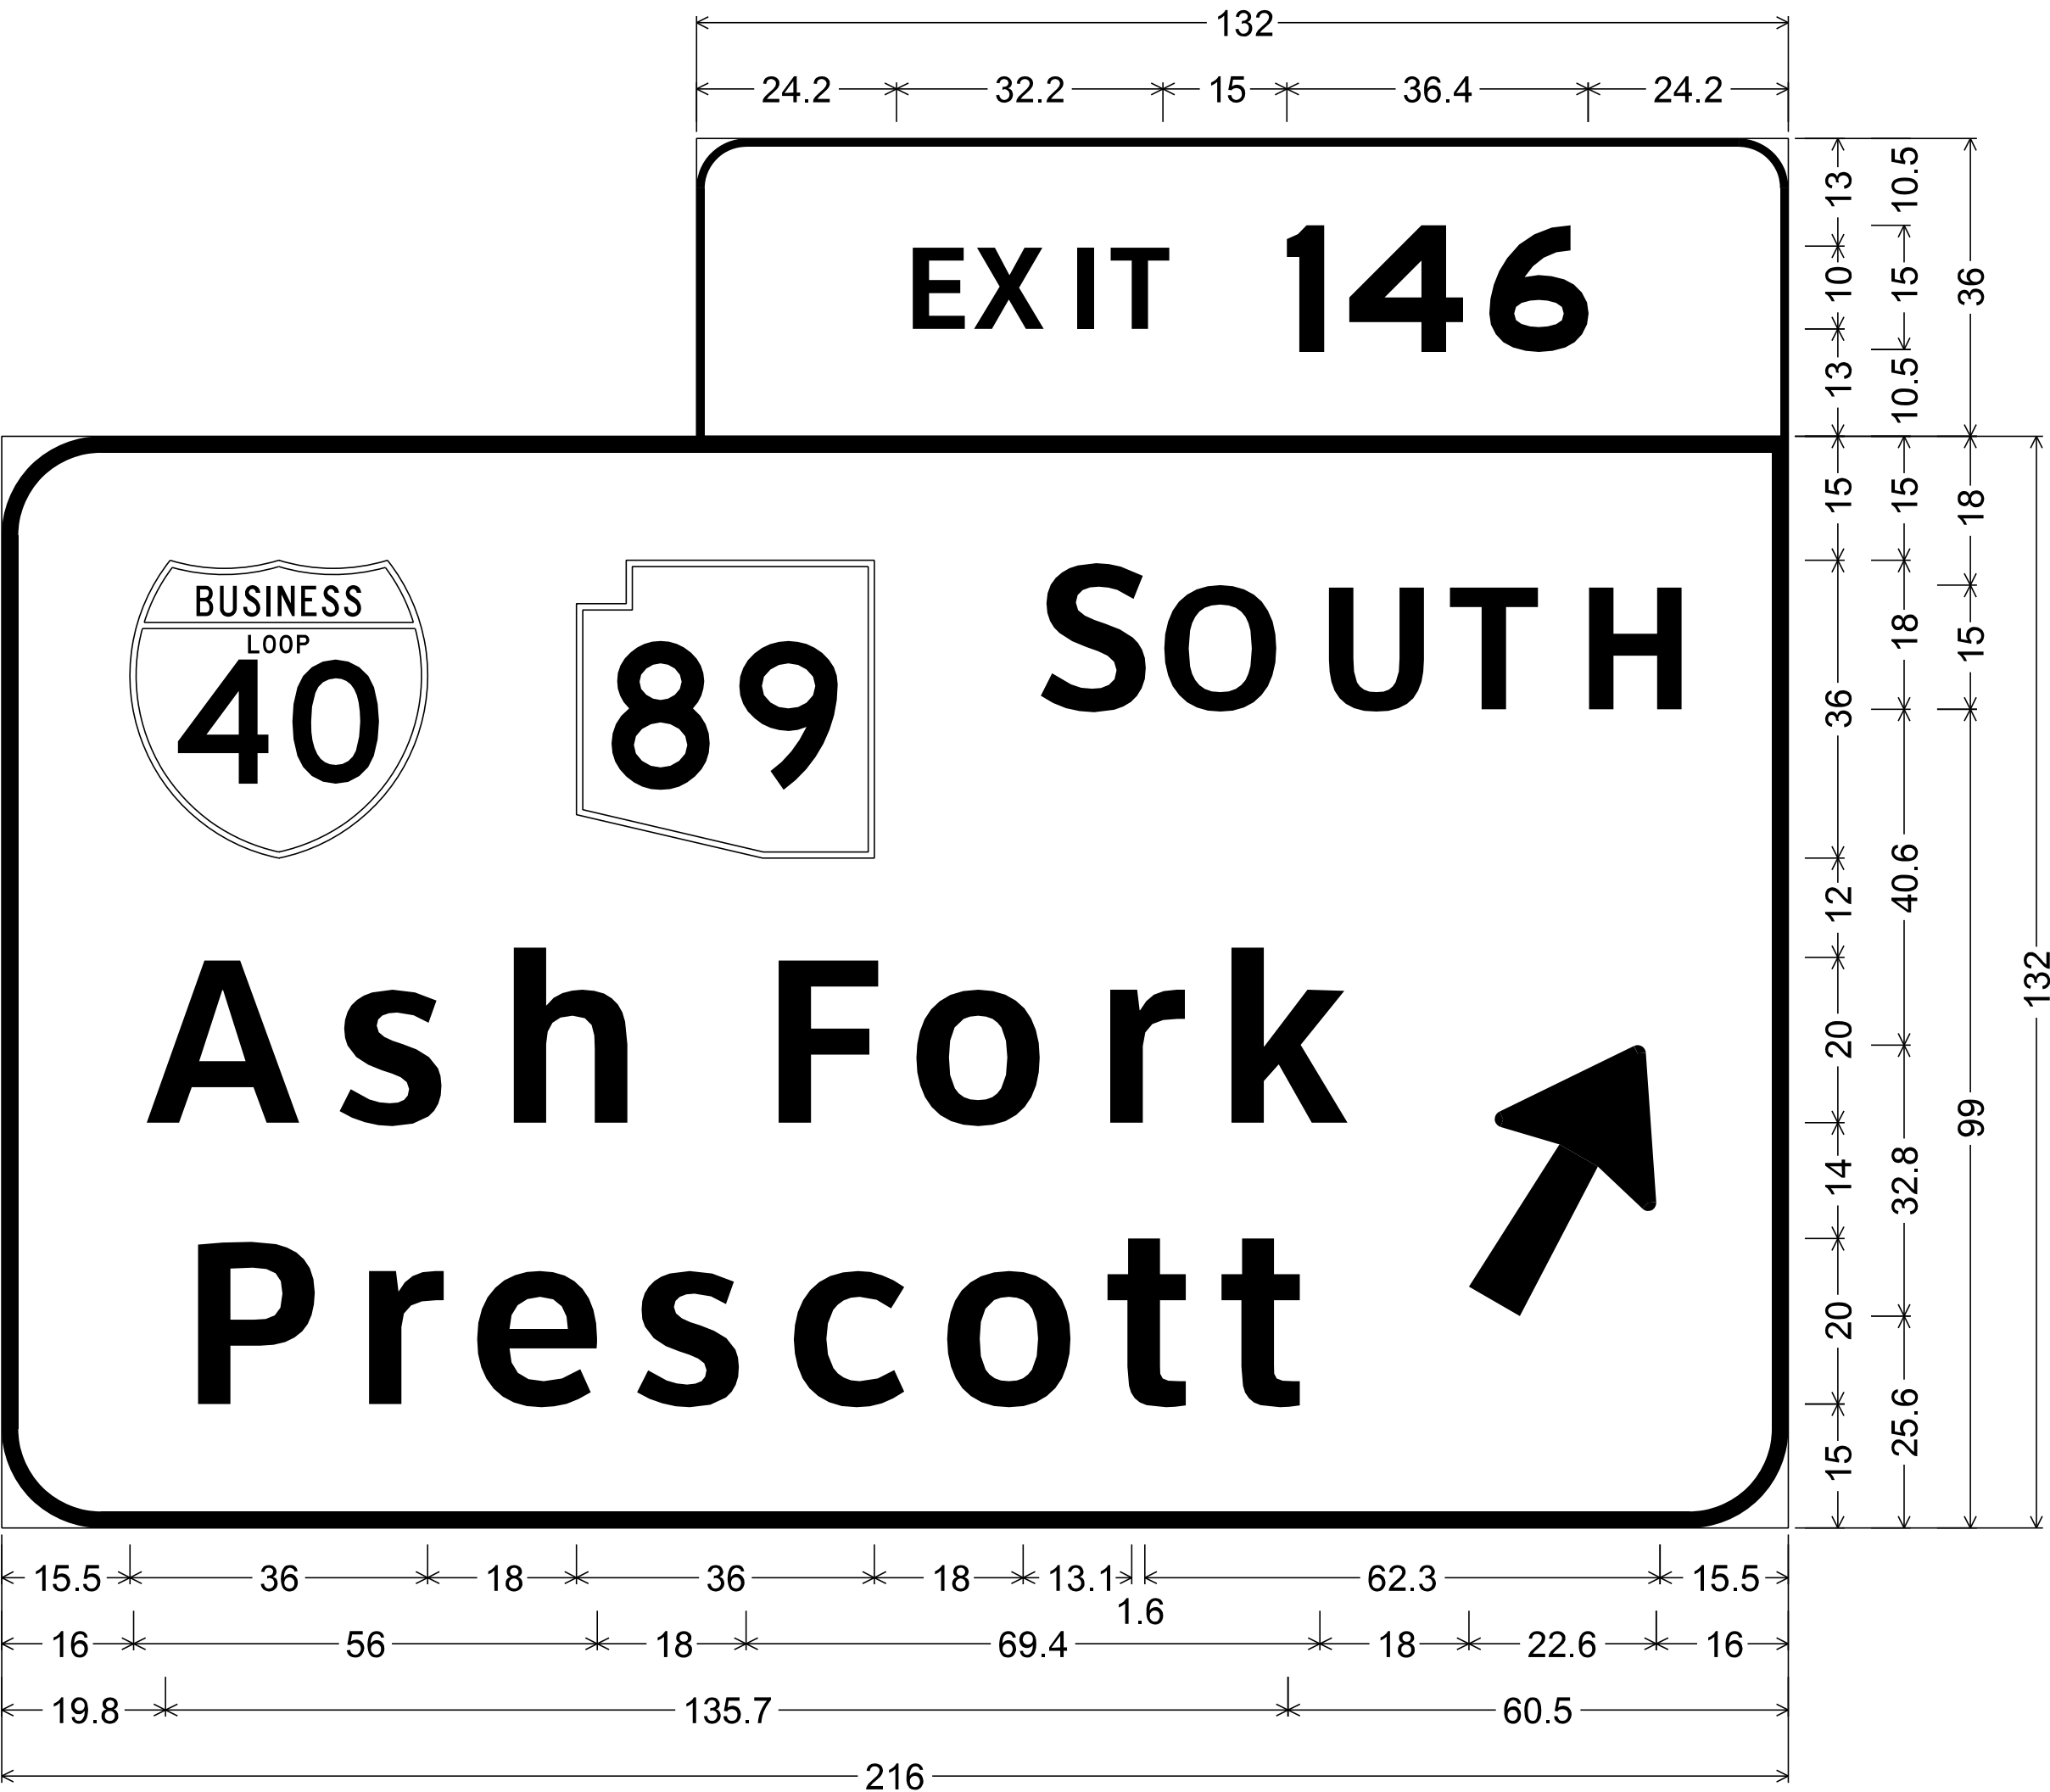

W146.86;  
6.0" Radius, 1.0" Border, White on Green;  
[EXIT] ClearviewHwy-5-W; [146] E Mod;  
12.0" Radius, 2.0" Border, White on Green;  
Business Loop 40 M1-2a; State Highway 89 M1-5c; [S OUTH] ClearviewHwy-5-W;  
[Ash] ClearviewHwy-5-W; [Fork] ClearviewHwy-5-W; [Prescott] ClearviewHwy-5-W;  
Arrow 16UC-A - 35.6" 60°;

| DESIGN              | NAME      | DATE  | ARIZONA DEPARTMENT OF TRANSPORTATION<br>INFRASTRUCTURE DELIVERY AND OPERATIONS DIVISION<br>TRAFFIC DESIGN SECTION |  |
|---------------------|-----------|-------|---|--|
| DRAWN               | V. Roldan | 12-16 |   |  |
| CHECKED             | O. Z.     | 12-16 |   |  |
| TEAM LEADER         | S. Nides  | 12-16 |   |  |
|                     |           |       | MAINLINE SIGN FORMATS                                                                                             |  |
| LOCATION            |           |       | I-40 CROOKTON - HISTORIC 66 (WILLIAMS)                                                                            |  |
| TRACS NO. H8703 OIC |           |       | 040-A(219)T   |  |

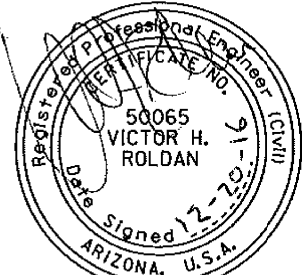


EXPIRES 09/30/2018  
SHEET 18 OF 21

OF

| F.H.W.A.<br>REGION | STATE | PROJECT NO. | SHEET<br>NO. | TOTAL<br>SHEETS | RECORD DRAWING |
|--------------------|-------|-------------|--------------|-----------------|----------------|
| 9                  | ARIZ. | 040-A(219)T | 131          | 143             |                |

040 YV 126



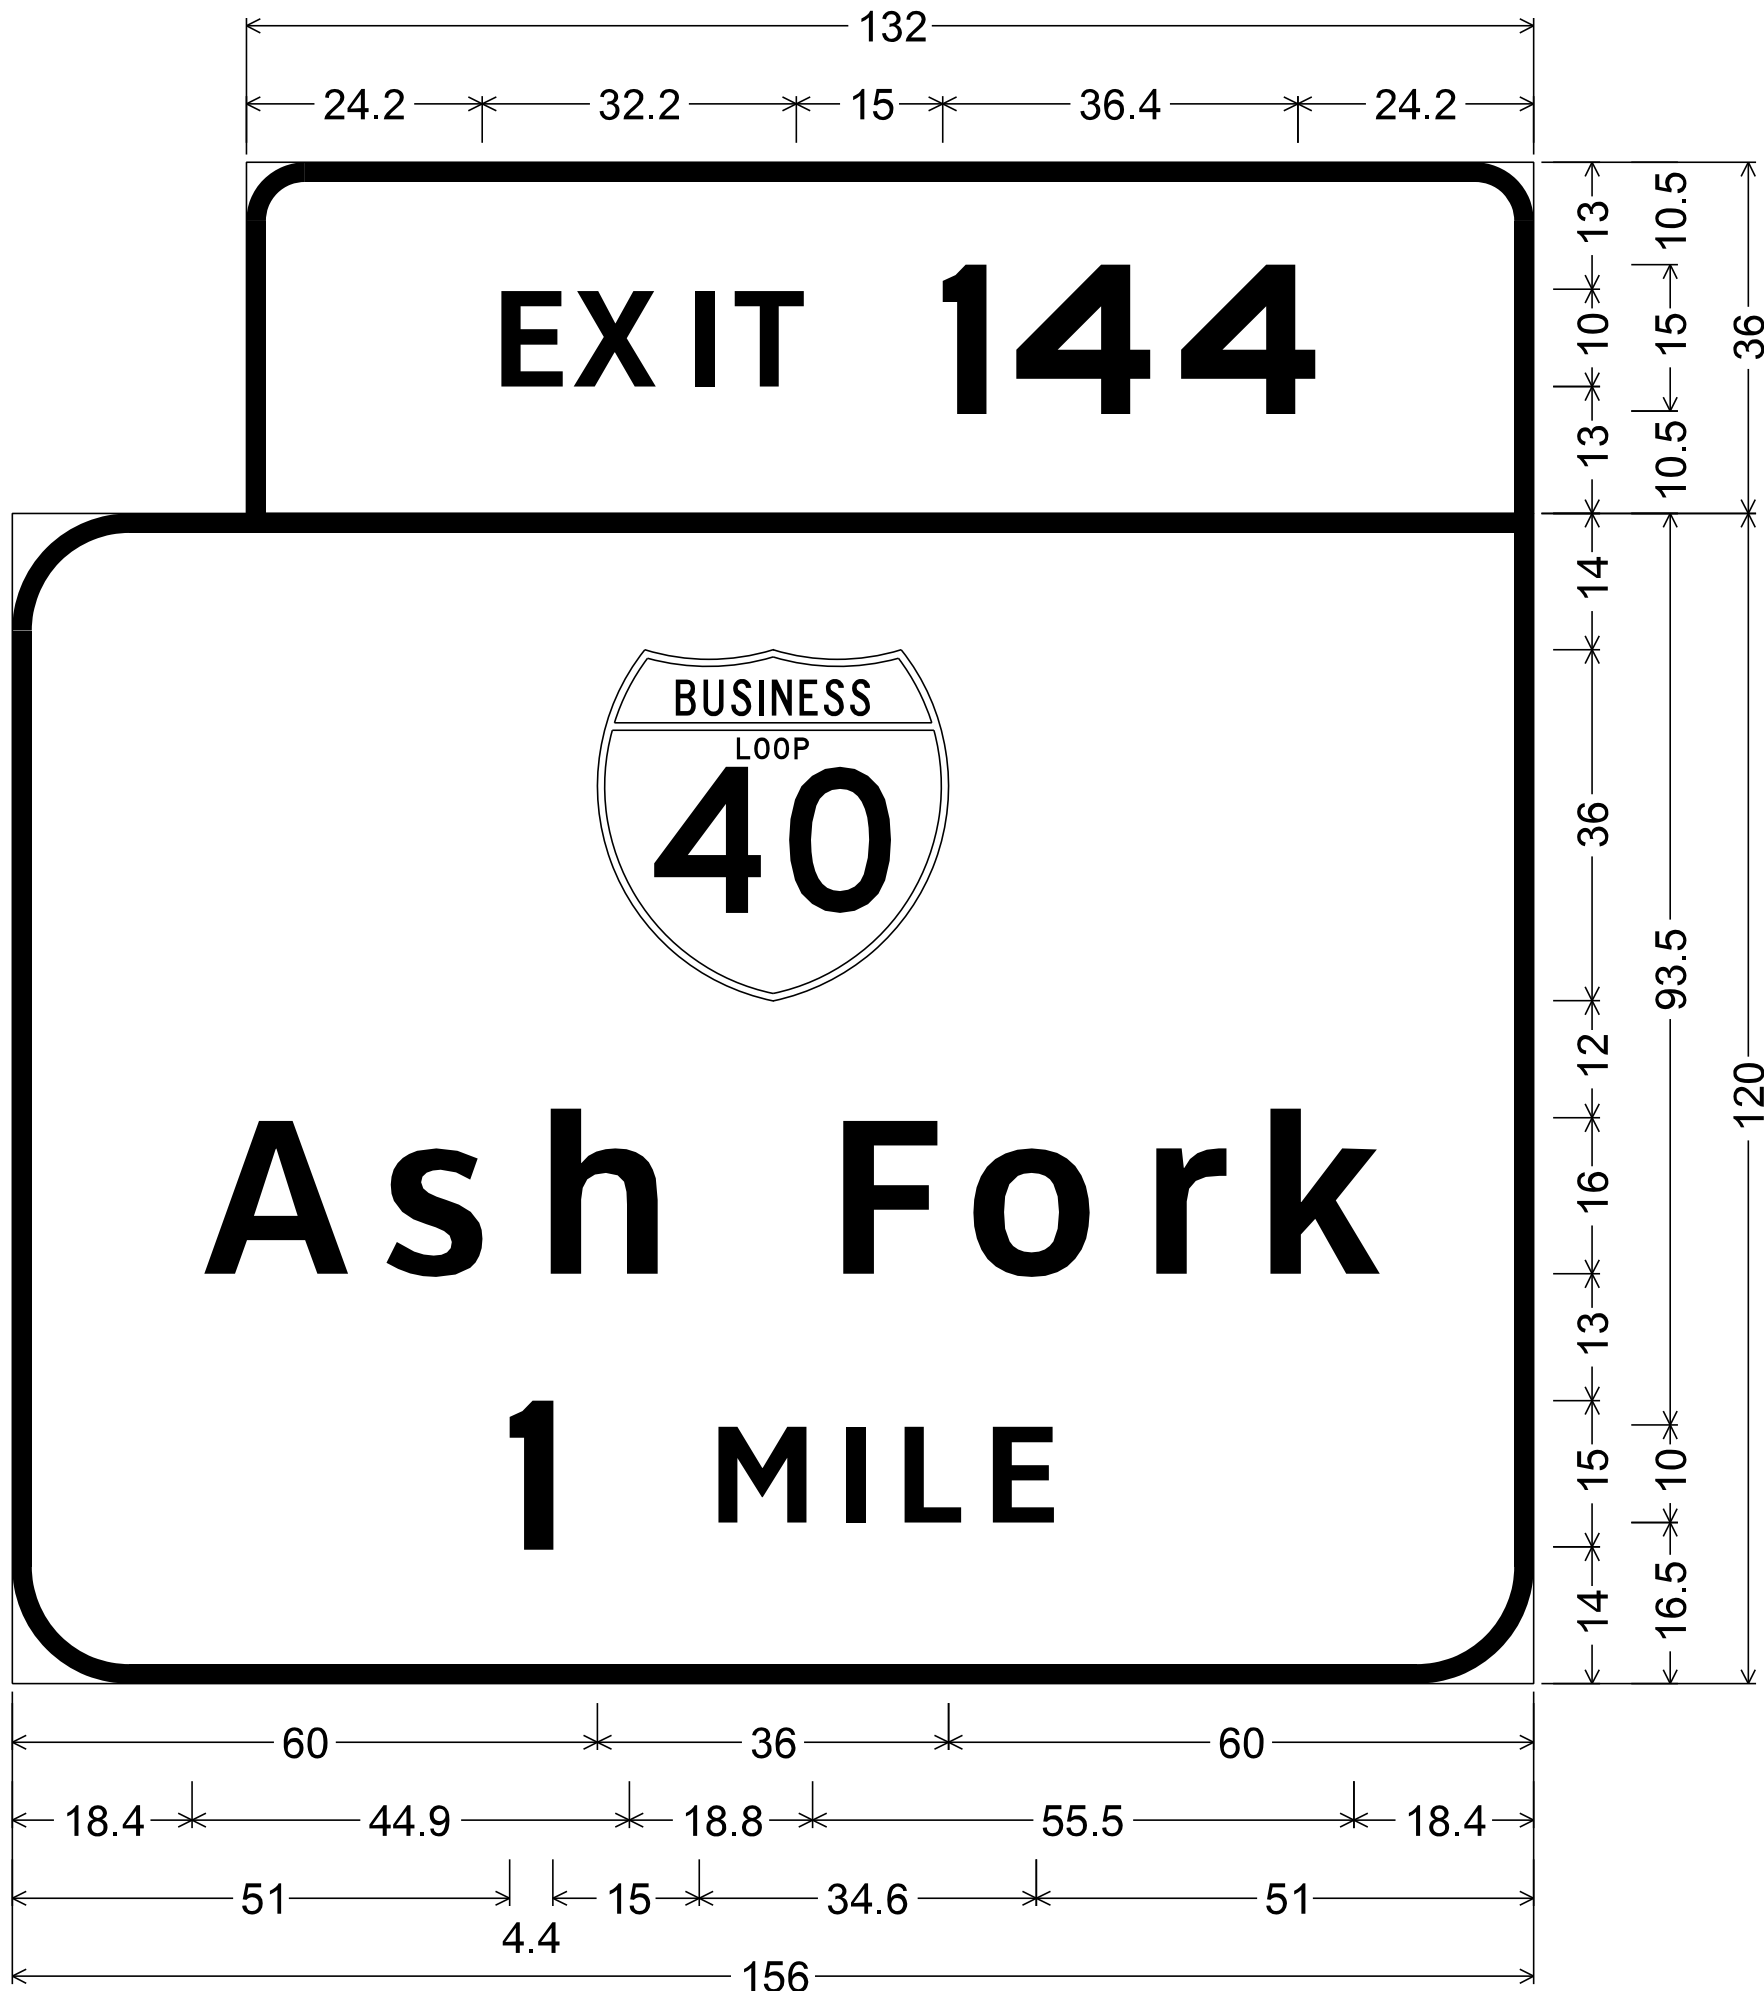


W146.30R ;  
6.0" Radius, 2.0" Border, White on Green;  
[EXIT] ClearviewHwy-5-W; [146] E Mod;  
12.0" Radius, 2.0" Border, White on Green;  
Business Loop 40 M1-2a; [Ash Fork] ClearviewHwy-5-W; [1] E Mod;  
[MILE] ClearviewHwy-5-W;



W145.83;  
6.0" Radius, 2.0" Border, White on Green;  
[EXIT] ClearviewHwy-5-W; [144] E Mod;  
12.0" Radius, 2.0" Border, White on Green;  
Business Spur 40 M1-3a; [Ash Fork] ClearviewHwy-5-W;  
[1/2 MILE] E Mod;  
F8-1g; 6.0" Radius, 1.0" Border, White on Blue;  
[ARIZONA] E Mod; [TOURIST INFO] E Mod;  
6.0" Radius, 1.0" Border, White on Brown;  
[MUSEUM] E Mod;


|                     |  |           |       |   |  |                                                                                       |
|---------------------|--|-----------|-------|---|--|---------------------------------------------------------------------------------------|
|                     |  | NAME      | DATE  | ARIZONA DEPARTMENT OF TRANSPORTATION<br>INFRASTRUCTURE DELIVERY AND OPERATIONS DIVISION<br>TRAFFIC DESIGN SECTION |  |  |
| DESIGN              |  | V. Roldan | 12-16 |   |  |                                                                                       |
| DRAWN               |  | O. Z.     | 12-16 |   |  |                                                                                       |
| CHECKED             |  |           |       |   |  |                                                                                       |
| TEAM LEADER         |  | S. Nides  | 12-16 |   |  |                                                                                       |
|                     |  |           |       | MAINLINE SIGN FORMATS                                                                                             |  |                                                                                       |
|                     |  |           |       |   |  |                                                                                       |
|                     |  |           |       |   |  |                                                                                       |
| LOCATION            |  |           |       | I-40 CROOKTON - HISTORIC 66 (WILLIAMS)                                                                            |  |                                                                                       |
| TRACS NO. H8703 OIC |  |           |       | 040-A(219)T   |  | EXP. RES. 09/30/2018<br>SHEET 19 OF 21                                                |
|                     |  |           |       |   |  | ___ OF ___                                                                            |

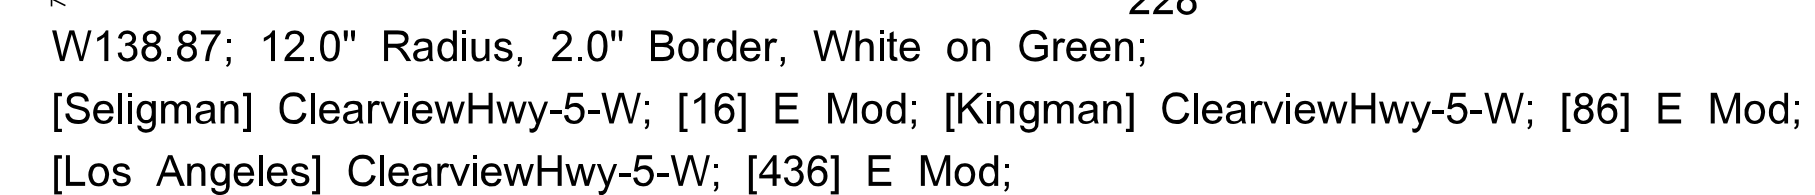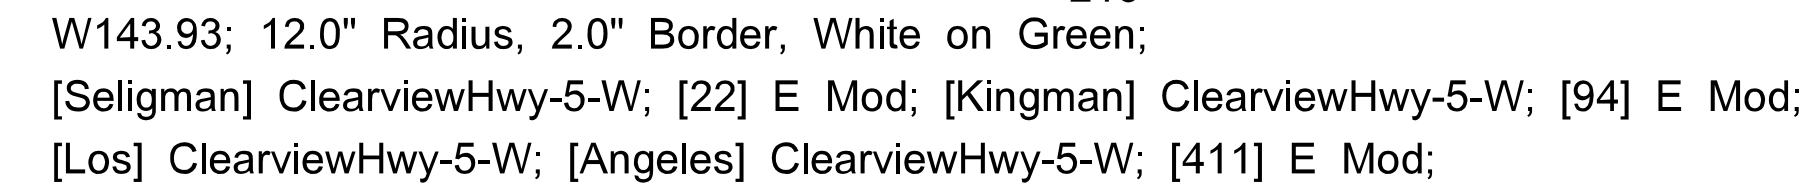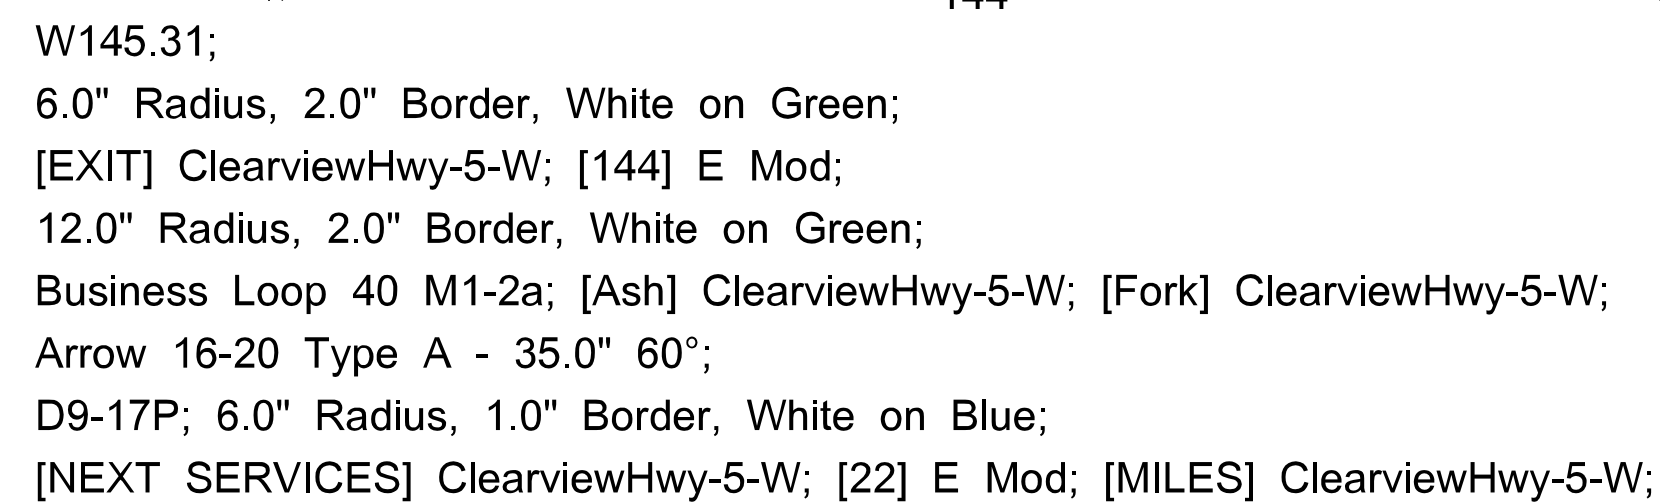040 YV 126


12:23:21 PM 12/22/2016 V:\Traffic\Projects\Team4\040 YV 126 H8703 01C Sign Rehab\t8703SFS20.dgn

| F.H.W.A. REGION | STATE | PROJECT NO. | SHEET NO. | TOTAL SHEETS | RECORD DRAWING |
|-----------------|-------|-------------|-----------|--------------|----------------|
| 9               | ARIZ. | 040-A(219)T | 133       | 143          |                |


040 YV 126

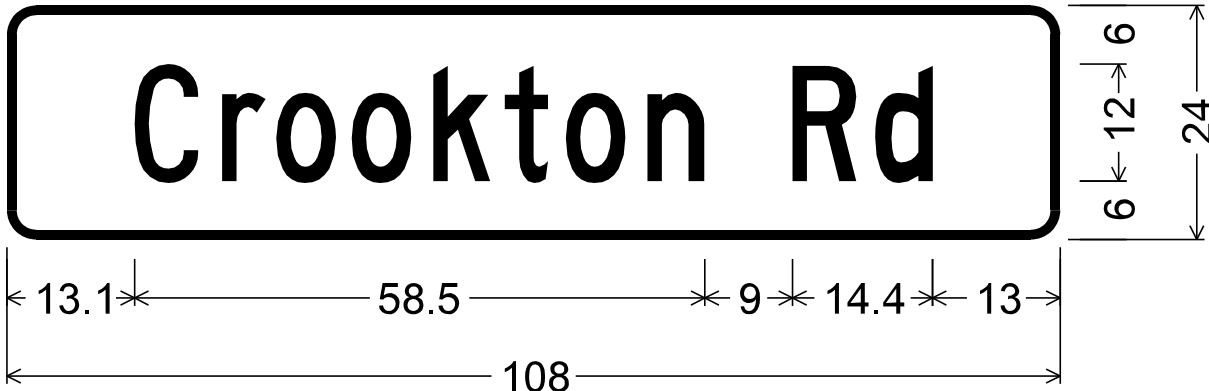


E139.84A, W139.86B, D3-1(freeway-overhead);  
3.0" Radius, 1.0" Border, White on Green;  
[Crookton Rd] C 75% spacing;

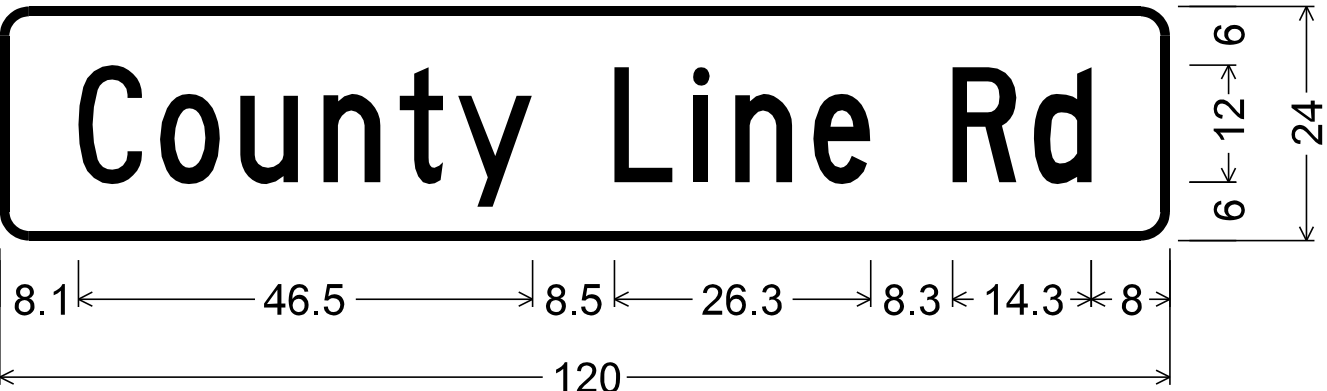


E148.26, W148.27A D3-1(freeway-overhead);  
3.0" Radius, 1.0" Border, White on Green;  
[County Line Rd] C 70% spacing;

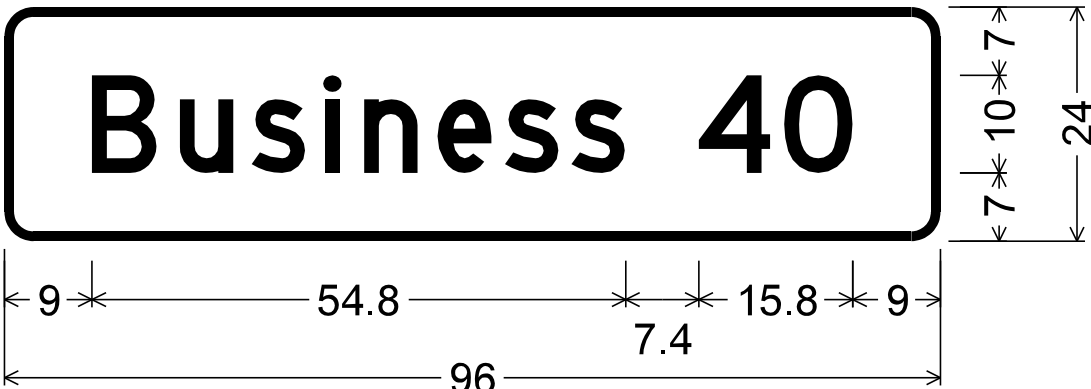


E144.91L, W144.99L, D3-1(freeway-post mount);  
3.0" Radius, 1.0" Border, White on Green;  
[Business 40] D 75% spacing;

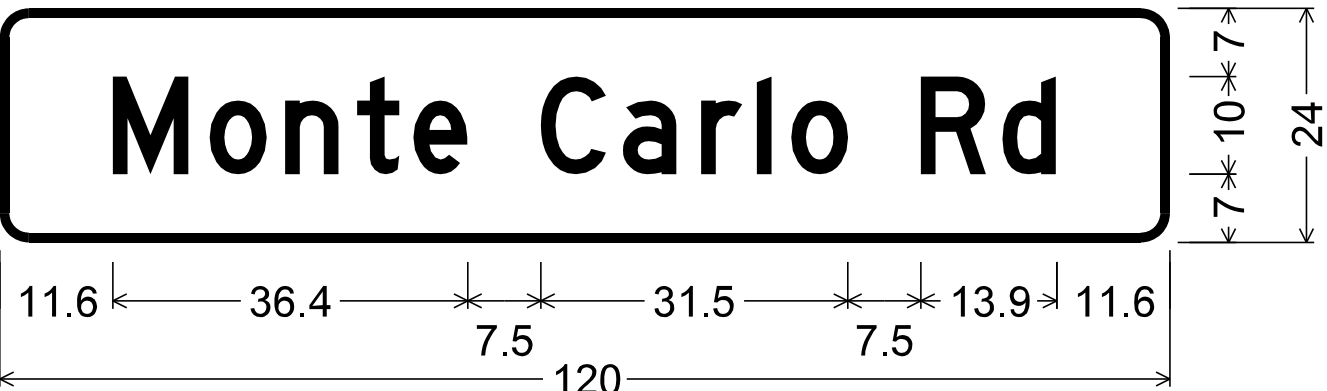


E149.12, W149.17 D3-1(freeway-post mount);  
3.0" Radius, 1.0" Border, White on Green;  
[Monte Carlo Rd] D 75% spacing;

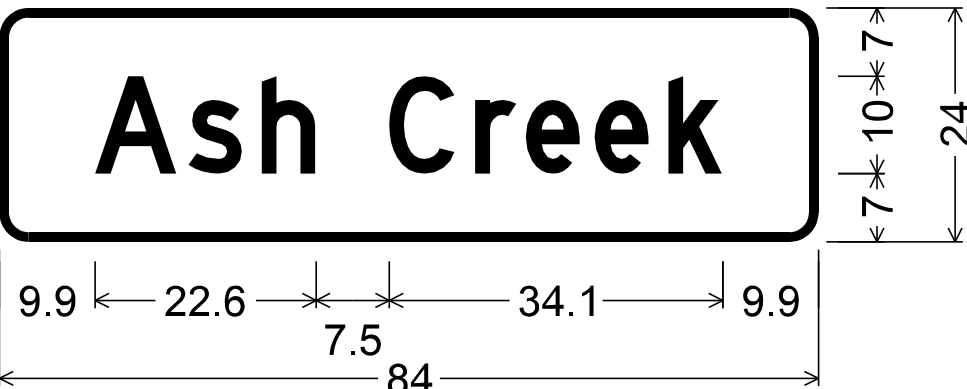


E146.11R, E146.11L, W146.21R, W146.21L, D3-1(freeway-post mount);  
3.0" Radius, 1.0" Border, White on Green;  
[Ash Creek] D 75% spacing;

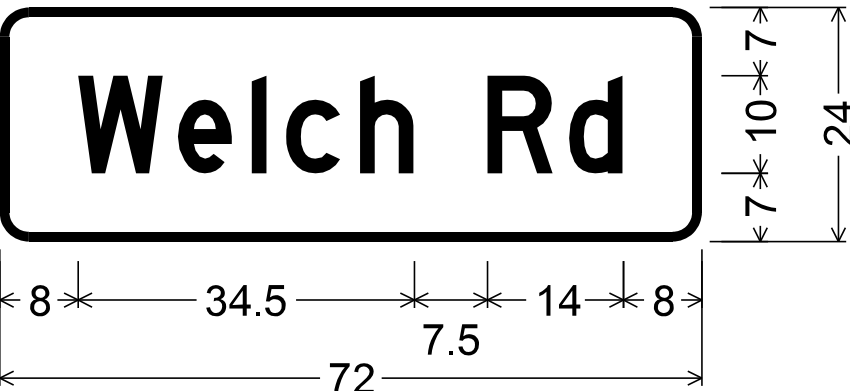


E151.81, W151.83 D3-1(freeway-post mount);  
3.0" Radius, 1.0" Border, White on Green;  
[Welch Rd] D 75% spacing;

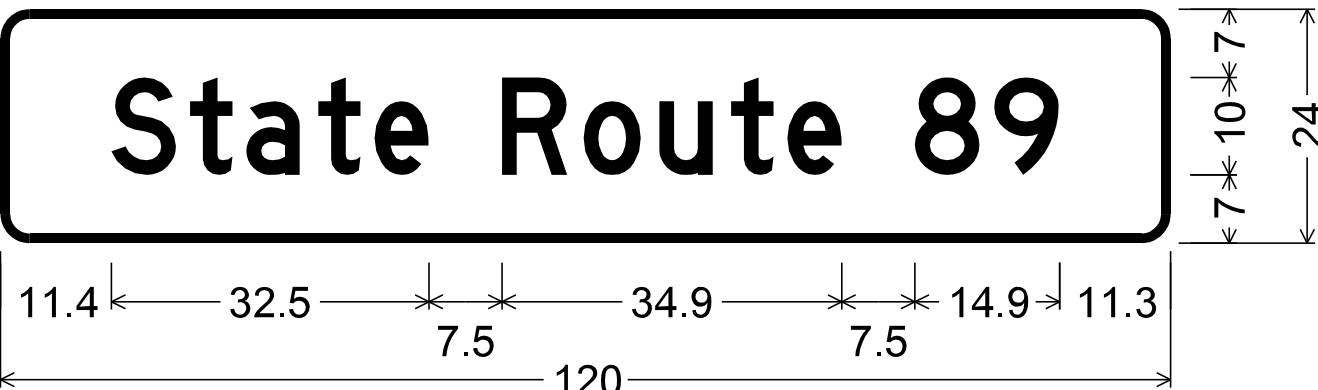

E146.24L W146.29L, D3-1(freeway-post mount);  
3.0" Radius, 1.0" Border, White on Green;  
[State Route 89] D 75% spacing;

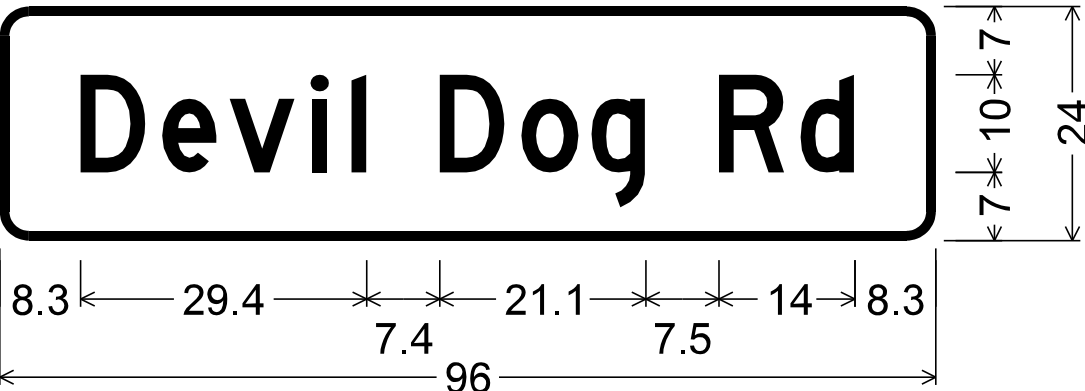


E157.83 D3-1(freeway-post mount);  
3.0" Radius, 1.0" Border, White on Green;  
[Devil Dog Rd] D 75% spacing;

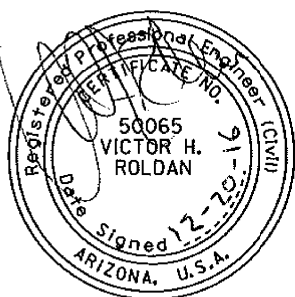
|                     |           |       |   |  |                                                                                       |
|---------------------|-----------|-------|---|--|---------------------------------------------------------------------------------------|
|                     | NAME      | DATE  | ARIZONA DEPARTMENT OF TRANSPORTATION<br>INFRASTRUCTURE DELIVERY AND OPERATIONS DIVISION<br>TRAFFIC DESIGN SECTION |  |  |
| DESIGN              | V. Roldan | 12-16 |   |  |                                                                                       |
| DRAWN               | O. Z.     | 12-16 |   |  |                                                                                       |
| CHECKED             |           |       |   |  |                                                                                       |
| TEAM LEADER         | S. Nodes  | 12-16 | MAINLINE SIGN FORMATS                                                                                             |  |                                                                                       |
|                     |           |       |   |  |                                                                                       |
|                     |           |       |   |  |                                                                                       |
| LOCATION            |           |       | I-40 CROOKTON - HISTORIC 66 (WILLIAMS)                                                                            |  |                                                                                       |
| TRACS NO. H8703 OIC |           |       | 040-A(219)T   |  | EXP. RES. 09/30/2018<br>SHEET 21 OF 21<br>____ OF ____                                |

| F.H.W.A.<br>REGION | STATE | PROJECT NO. | SHEET<br>NO. | TOTAL<br>SHEETS | RECORD DRAWING |
|--------------------|-------|-------------|--------------|-----------------|----------------|
| 9                  | ARIZ. | 040-A(219)T | 134          | 143             |                |


040 YV 126

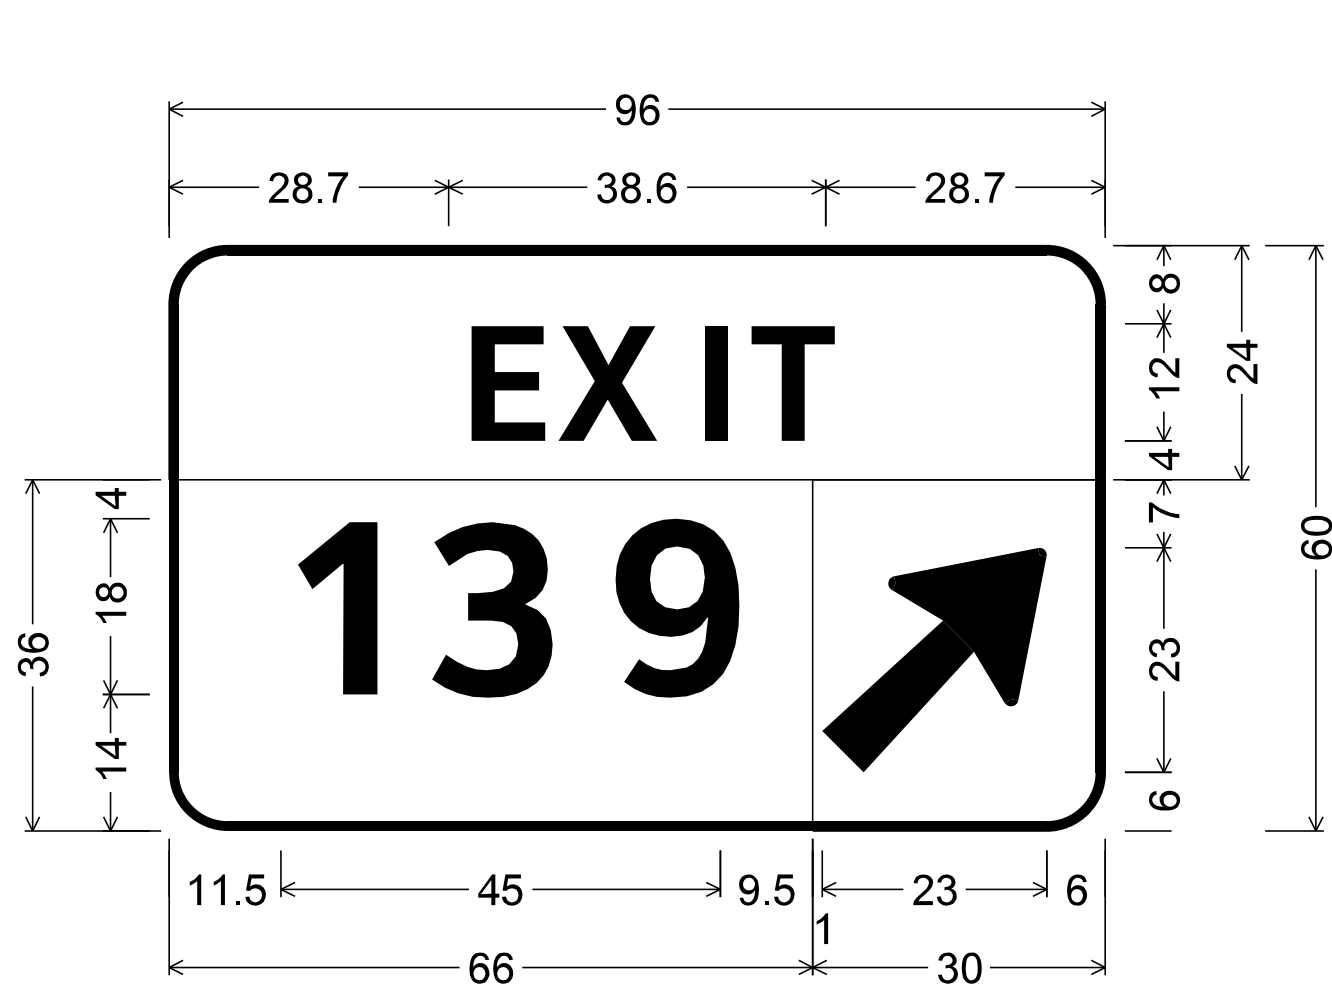


E139.72; W139.98;  
6.0" Radius, 1.0" Border, White on Green;  
[EXIT] ClearviewHwy-5-W;  
6.0" Radius, 1.0" Border, White on Green;  
[139] ClearviewHwy-5-W;  
6.0" Radius, 1.0" Border, White on Green;  
Arrow 13.33UC-12CAP-A - 29.3" 45°;

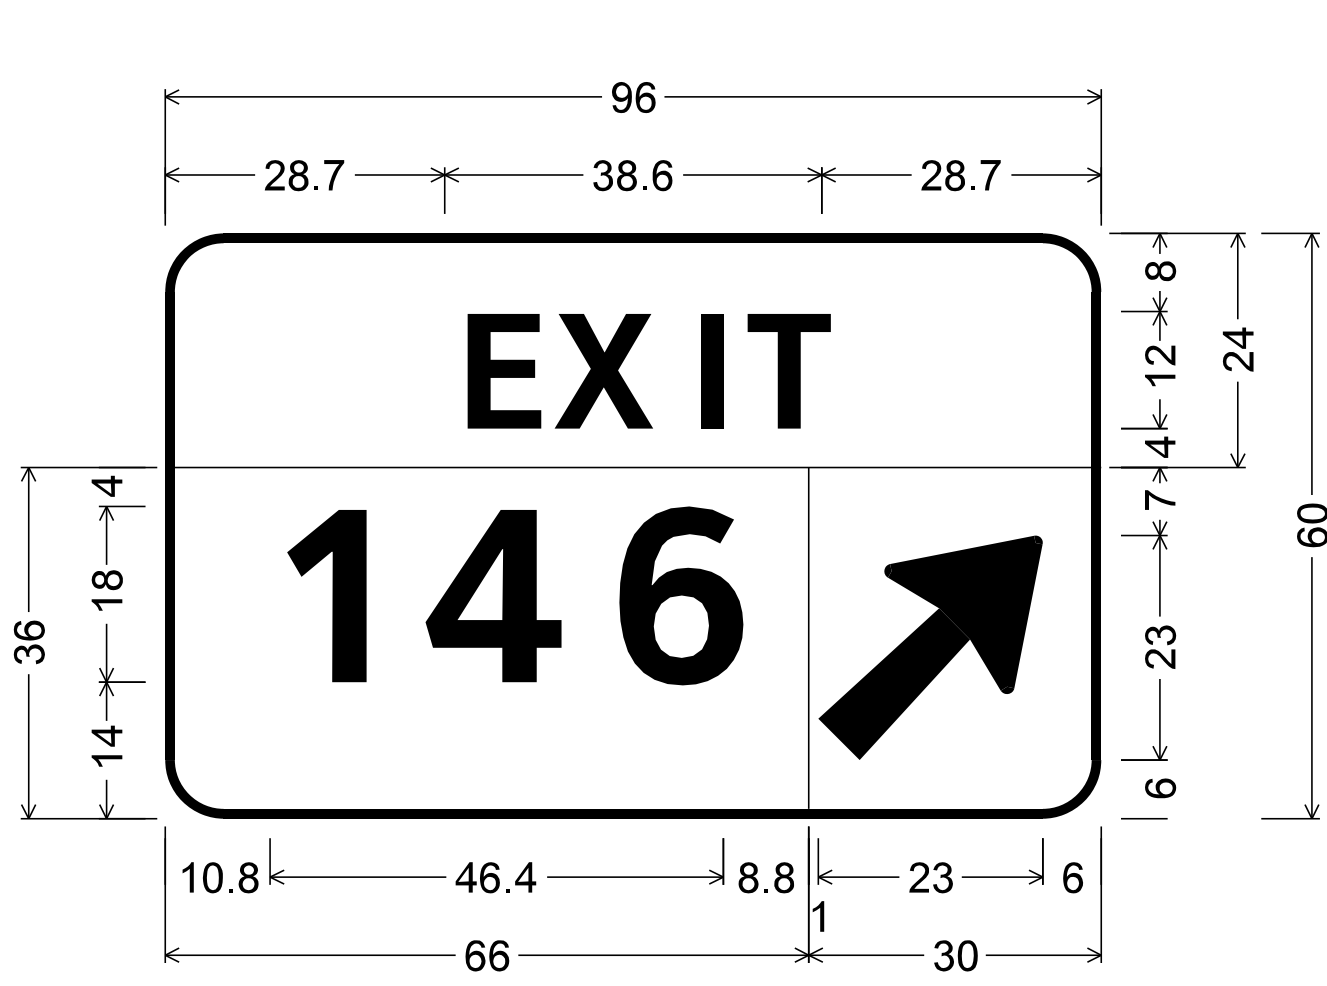


E146.05; W146.73  
6.0" Radius, 1.0" Border, White on Green;  
[EXIT] ClearviewHwy-5-W;  
6.0" Radius, 1.0" Border, White on Green;  
[146] ClearviewHwy-5-W;  
6.0" Radius, 1.0" Border, White on Green;  
Arrow 13.33UC-12CAP-A - 29.3" 45°;

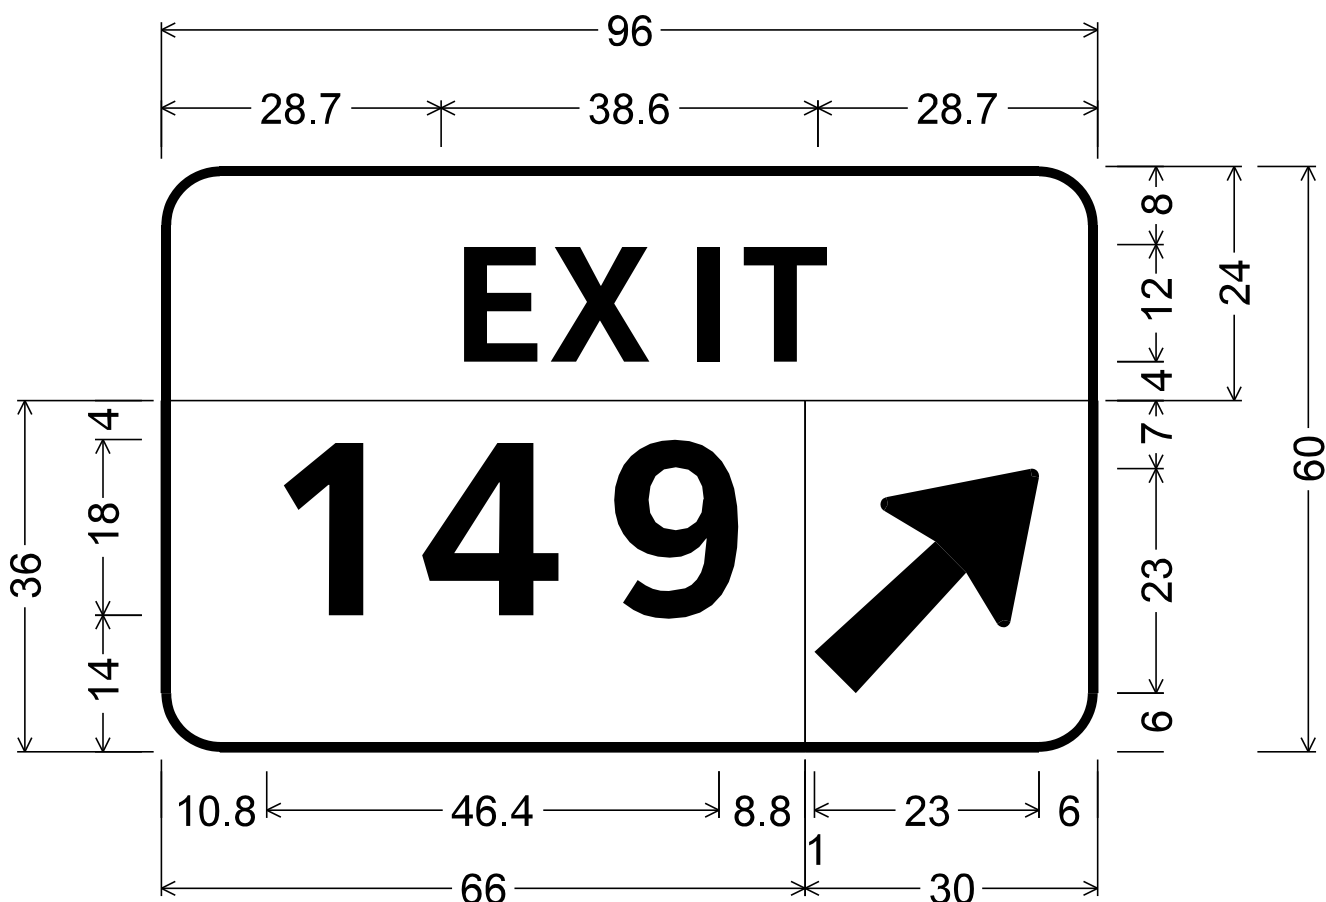


E149.03; W149.34;  
6.0" Radius, 1.0" Border, White on Green;  
[EXIT] ClearviewHwy-5-W;  
6.0" Radius, 1.0" Border, White on Green;  
[149] ClearviewHwy-5-W;  
6.0" Radius, 1.0" Border, White on Green;  
Arrow 13.33UC-12CAP-A - 29.3" 45°;

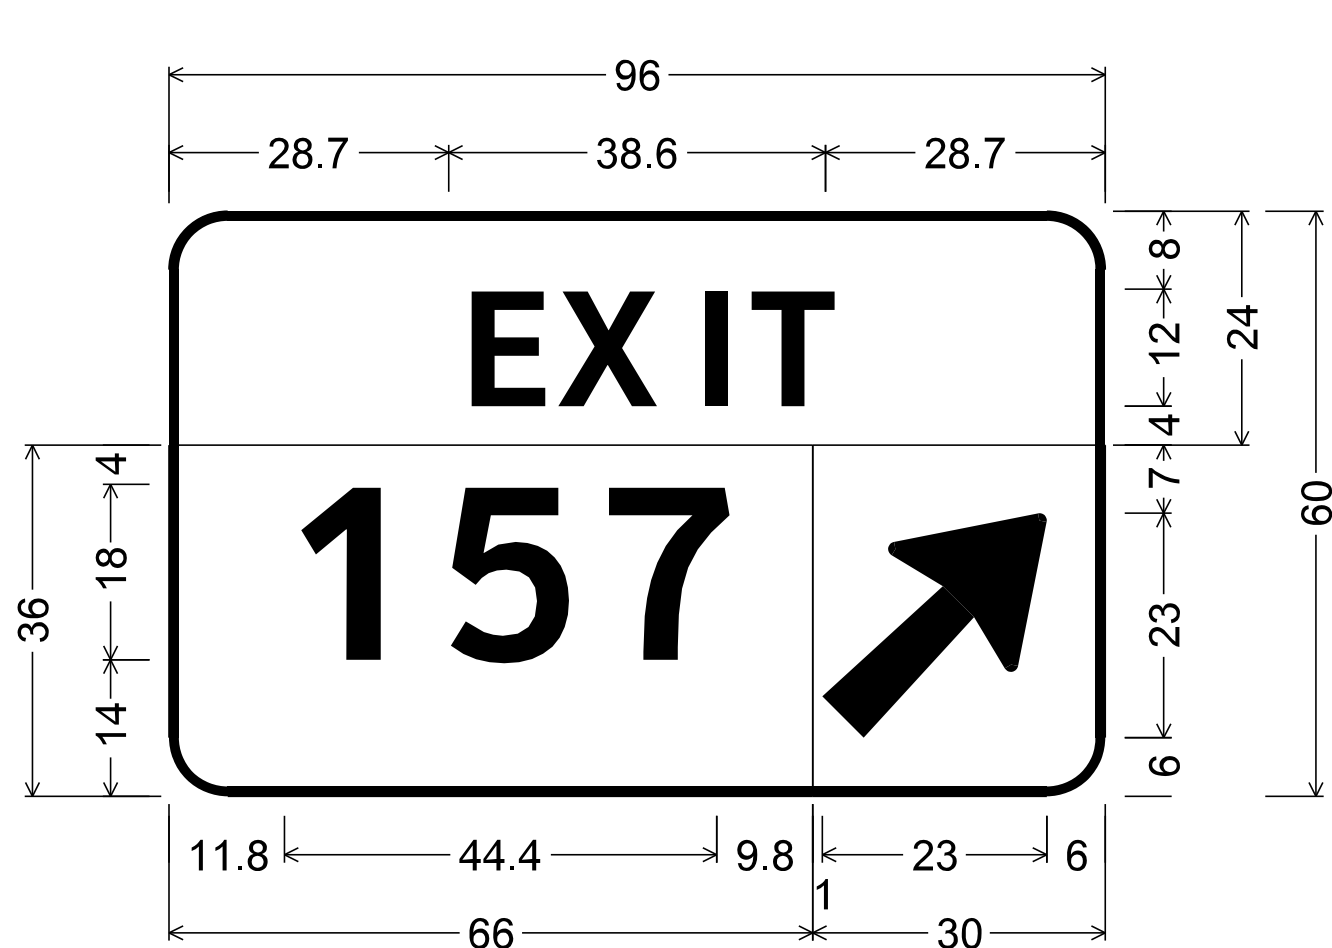


E157.66; W157.75;  
6.0" Radius, 1.0" Border, White on Green;  
[EXIT] ClearviewHwy-5-W;  
6.0" Radius, 1.0" Border, White on Green;  
[157] ClearviewHwy-5-W;  
6.0" Radius, 1.0" Border, White on Green;  
Arrow 13.33UC-12CAP-A - 29.3" 45°;

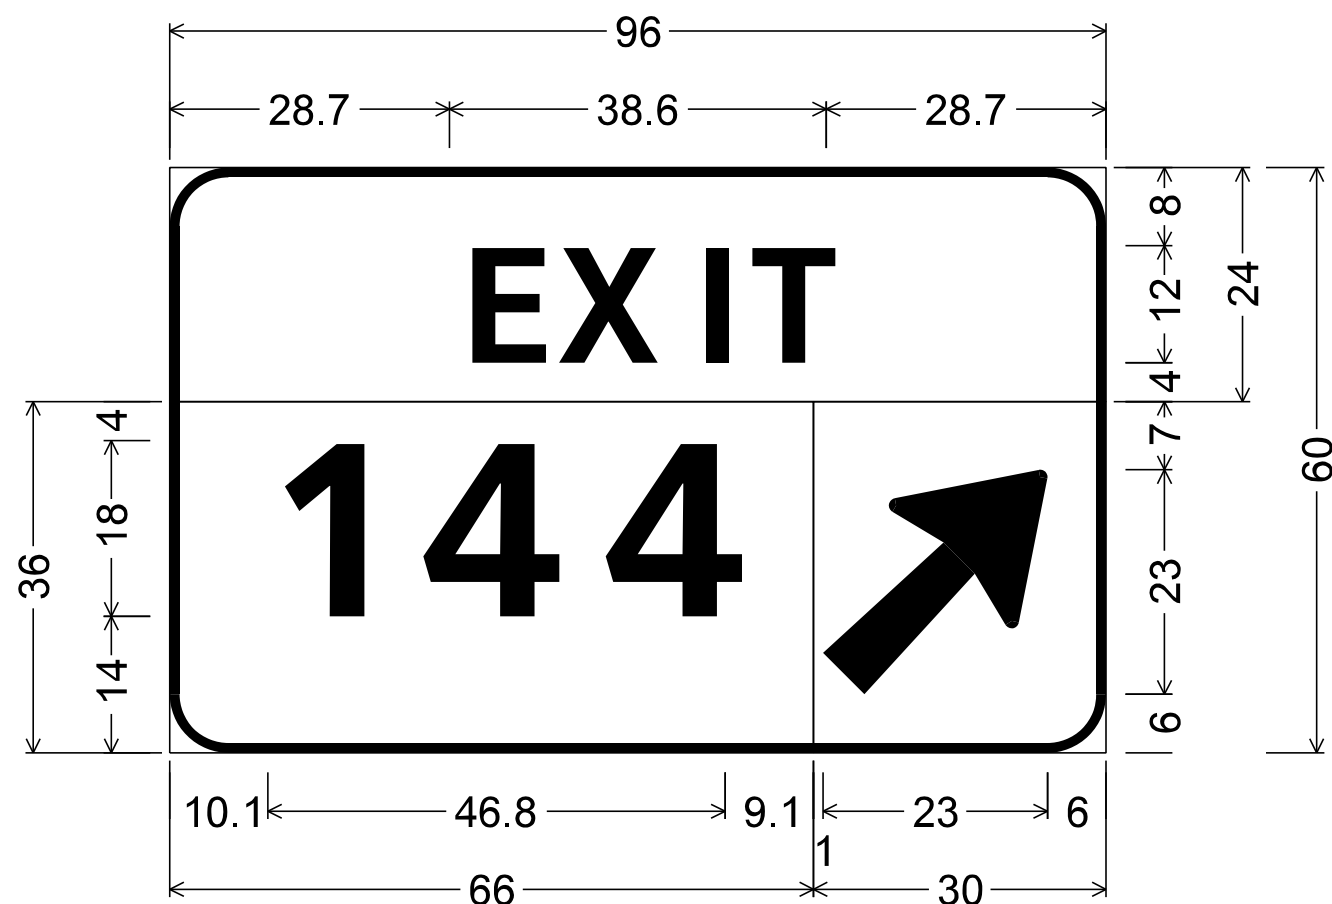


E144.71; W145.18  
6.0" Radius, 1.0" Border, White on Green;  
[EXIT] ClearviewHwy-5-W;  
6.0" Radius, 1.0" Border, White on Green;  
[144] ClearviewHwy-5-W;  
6.0" Radius, 1.0" Border, White on Green;  
Arrow 13.33UC-12CAP-A - 29.3" 45°;

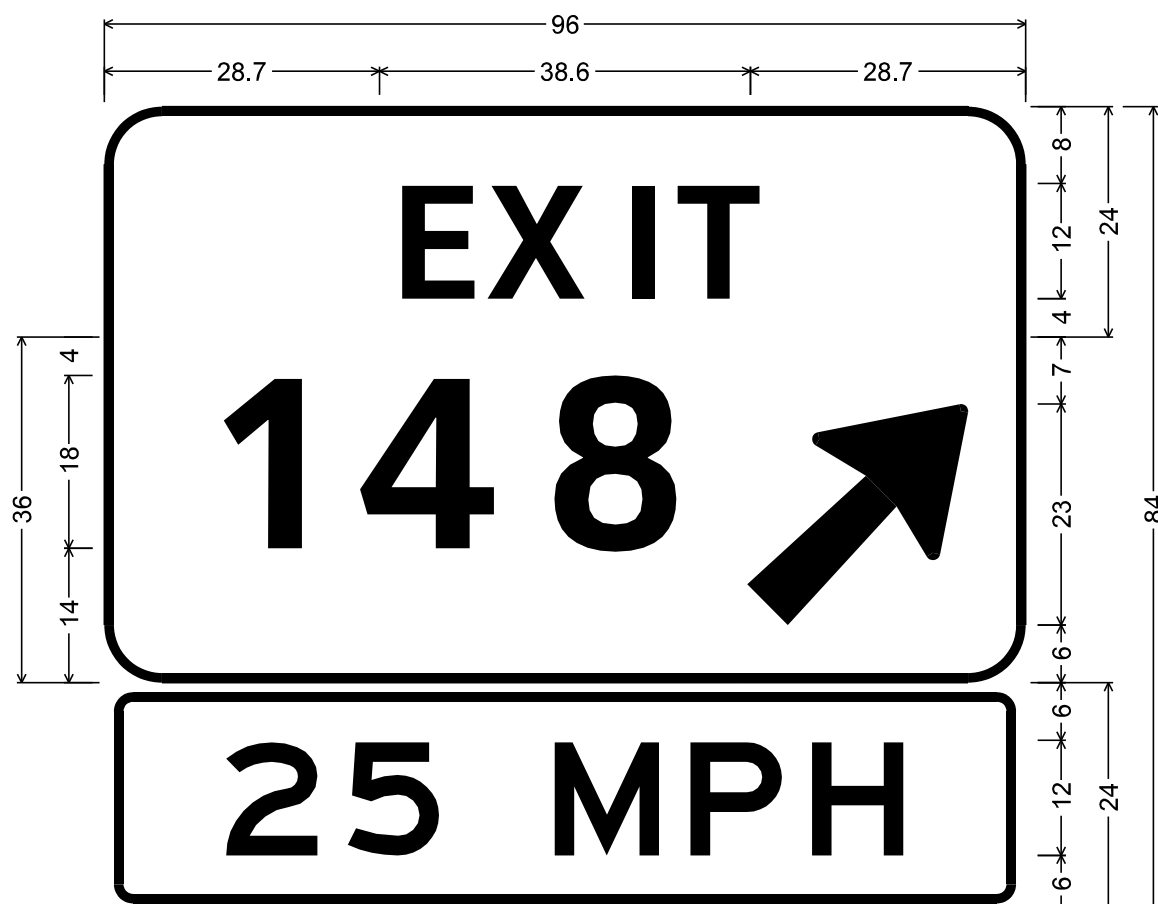

EB148.34;  
6.0" Radius, 1.0" Border, White on Green;  
[EXIT] ClearviewHwy-5-W;  
6.0" Radius, 1.0" Border, White on Green;  
[148] ClearviewHwy-5-W;  
6.0" Radius, 1.0" Border, White on Green;  
Arrow 13.33UC-12CAP-A - 29.3" 45°;  
3.0" Radius, 1.0" Border, 1.0" Indent, Black on Yellow;  
[25] E; [MPH] E;

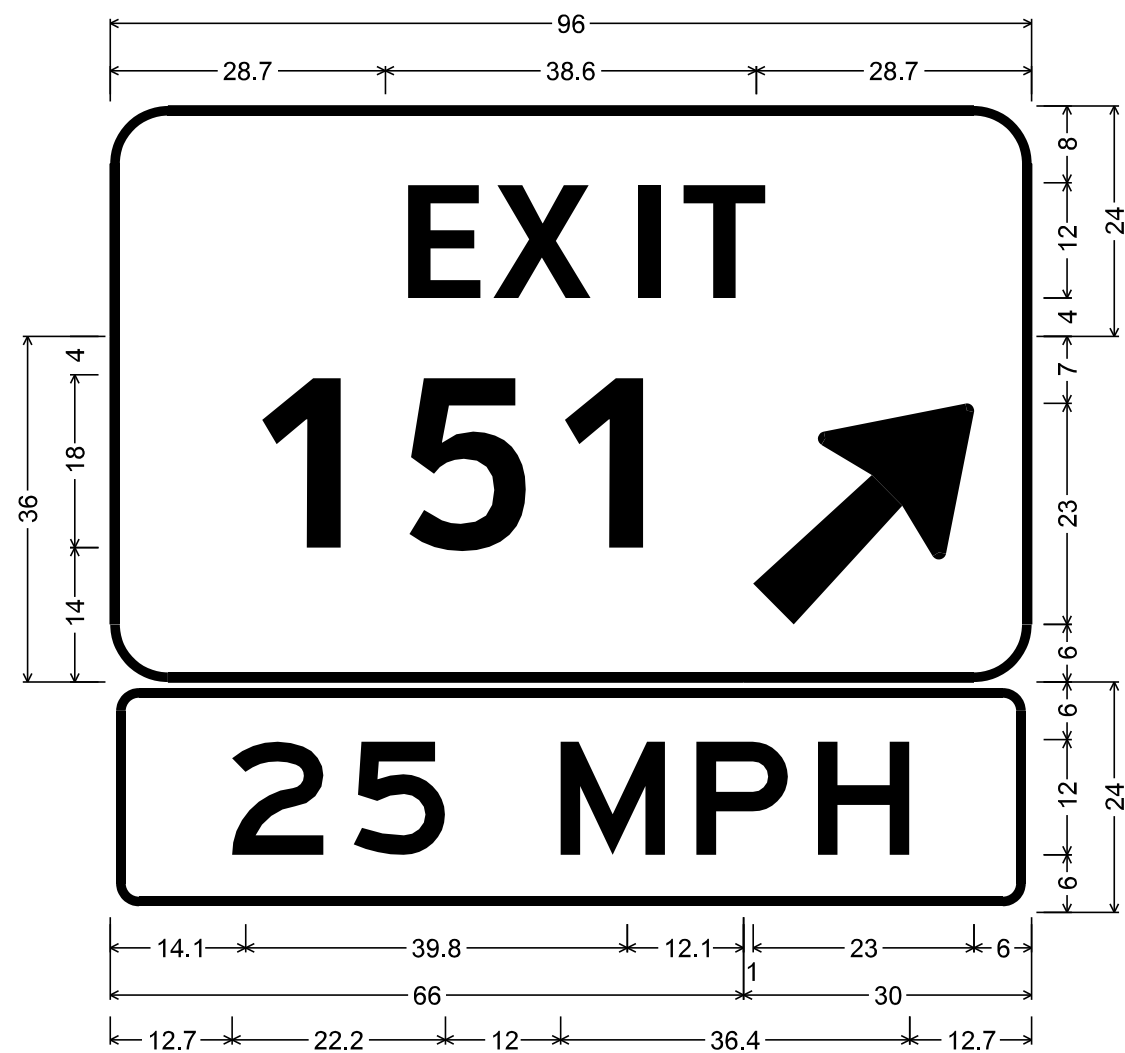


EB151.72 , W151.93;  
6.0" Radius, 1.0" Border, White on Green;  
[EXIT] ClearviewHwy-5-W;  
6.0" Radius, 1.0" Border, White on Green;  
[151] ClearviewHwy-5-W;  
6.0" Radius, 1.0" Border, White on Green;  
Arrow 13.33UC-12CAP-A - 29.3" 45°;  
3.0" Radius, 1.0" Border, 0.6" Indent, Black on Yellow;  
[25] E; [MPH] E;

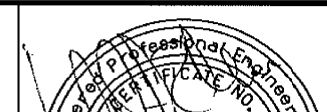
|                     |           |       |   |  |                                                                                       |
|---------------------|-----------|-------|---|--|---------------------------------------------------------------------------------------|
|                     | NAME      | DATE  | ARIZONA DEPARTMENT OF TRANSPORTATION<br>INFRASTRUCTURE DELIVERY AND OPERATIONS DIVISION<br>TRAFFIC DESIGN SECTION |  |  |
| DESIGN              | V. Roldan | 12-16 |   |  |                                                                                       |
| DRAWN               | O. Z.     | 12-16 | MAINLINE SIGN FORMATS                                                                                             |  |                                                                                       |
| CHECKED             |           |       |   |  |                                                                                       |
| TEAM LEADER         | S. Nodas  | 12-16 |   |  |                                                                                       |
|                     |           |       |   |  |                                                                                       |
| LOCATION            |           |       | I-40 CROOKTON - HISTORIC 66 (WILLIAMS)                                                                            |  | EXPIRES 09/30/2018<br>SHEET 13 OF 21                                                  |
| TRACS NO. H8703 OIC |           |       | 040-A(219)T   |  | ___ OF ___                                                                            |

| F.H.W.A. REGION | STATE | PROJECT NO. | SHEET NO. | TOTAL SHEETS | RECORD DRAWING |
|-----------------|-------|-------------|-----------|--------------|----------------|
| 9               | ARIZ. | 040-A(219)T | 135       | 143          |                |

040 YV 126

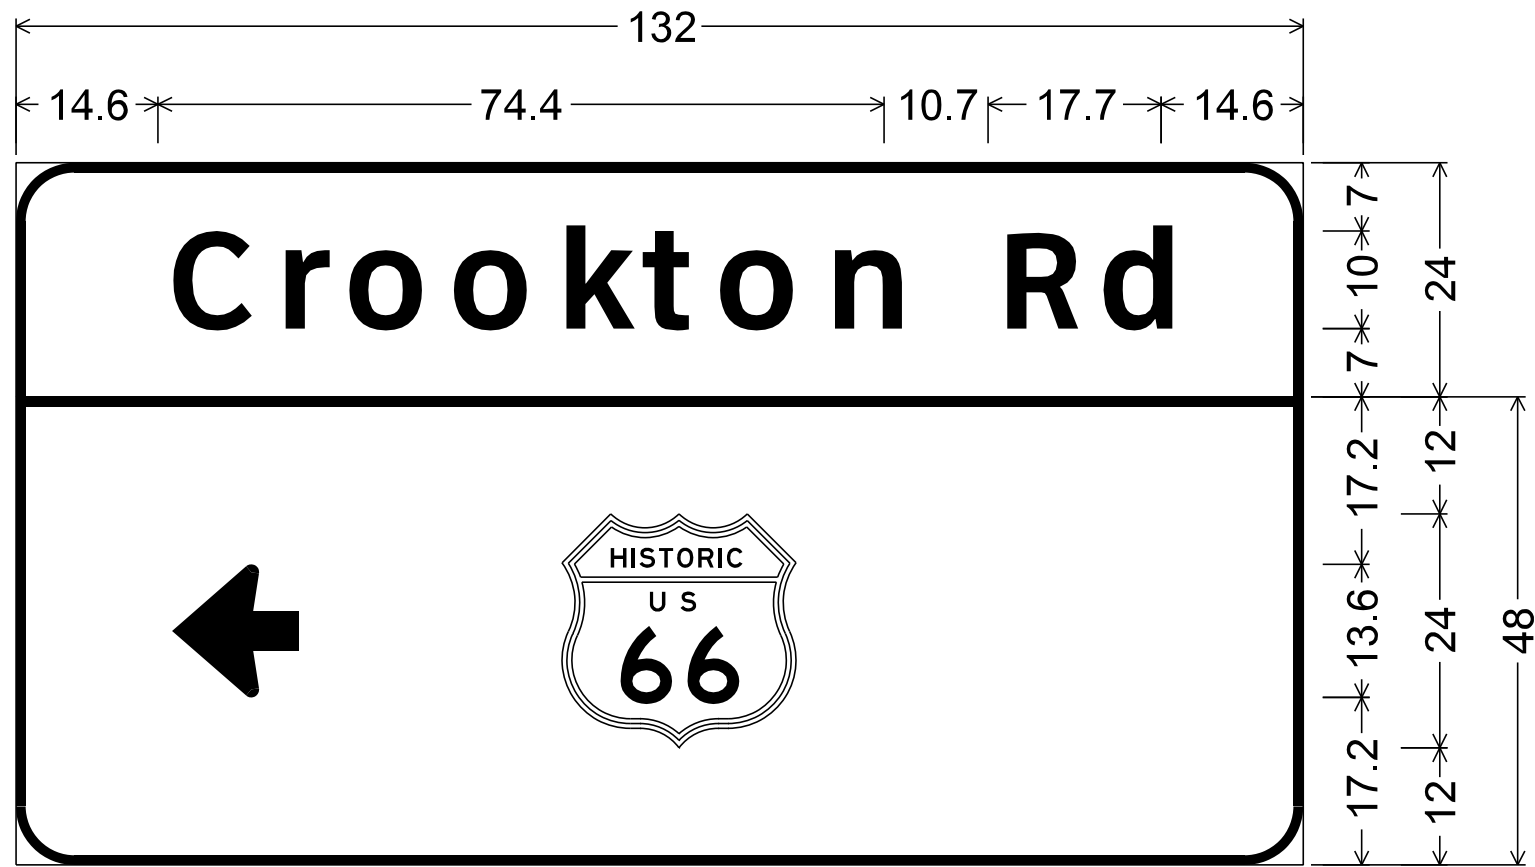


C139-15;  
6.0" Radius, 1.0" Border, White on Green;  
[Crookton] ClearviewHwy-5-W; [Rd] ClearviewHwy-5-W;  
6.0" Radius, 1.0" Border, White on Brown;  
Arrow 8" Type D3 - 13.0" 180°; M1-4i(66)-24";

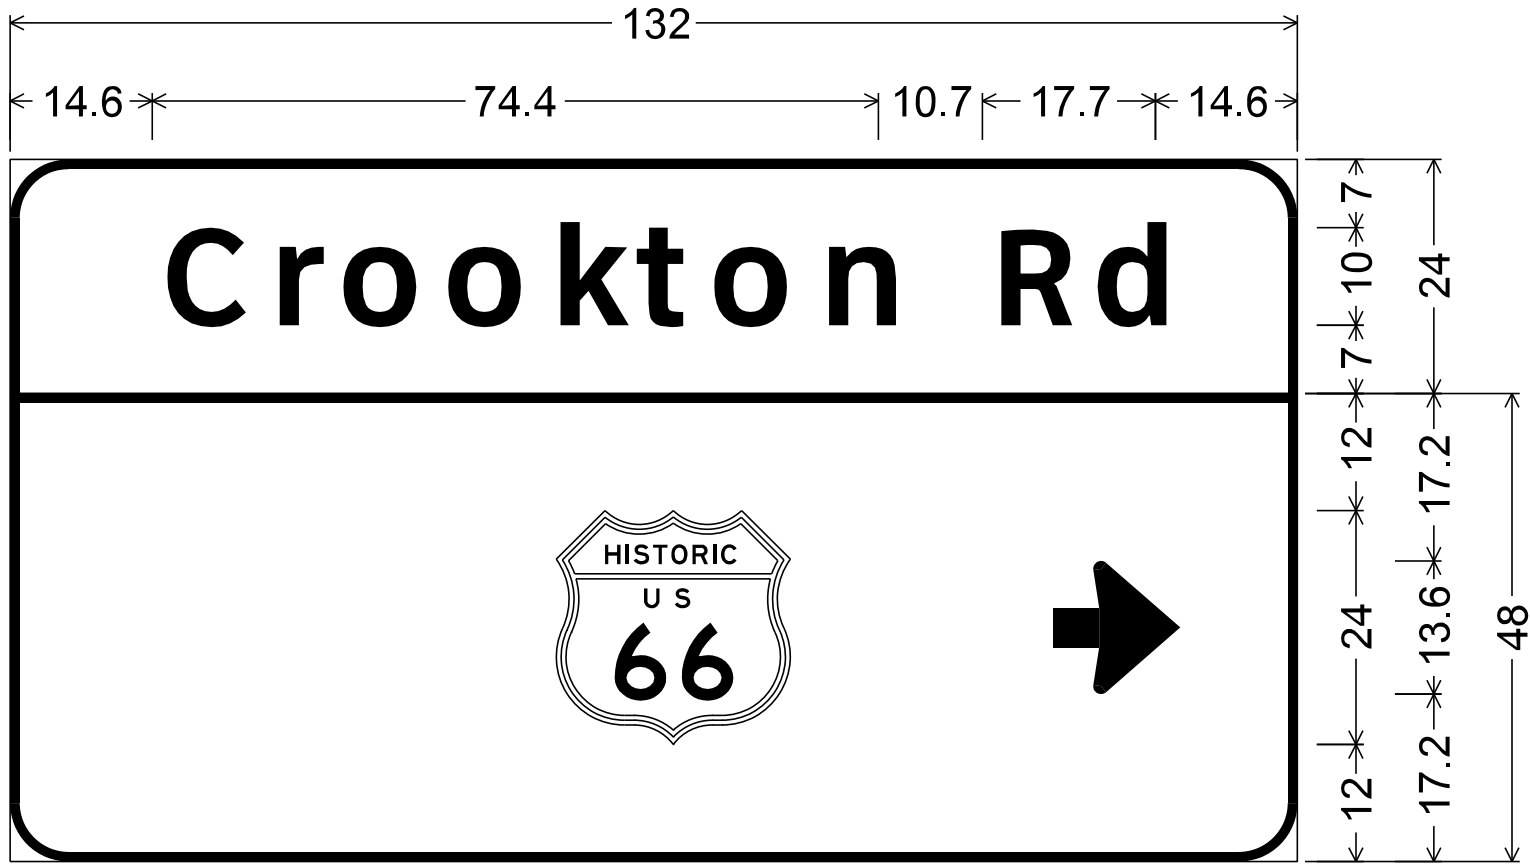

C139-38;  
6.0" Radius, 1.0" Border, White on Green;  
[Crookton] ClearviewHwy-5-W; [Rd] ClearviewHwy-5-W;  
6.0" Radius, 1.0" Border, White on Brown;  
M1-4i(66)-24"; Arrow 8" Type D3 - 13.0" 0°;



D1-2 (ramp - crossroad);  
C139-18, C144-16, C146-13, C148-40, C149-11;  
6.0" Radius, 1.0" Border, White on Green;  
Arrow 8" Type D1 - 13.0" 90°; [Los Angeles] E;  
6.0" Radius, 1.0" Border, White on Green;  
[Flagstaff] E; Arrow 8" Type D1 - 13.0" 0°;

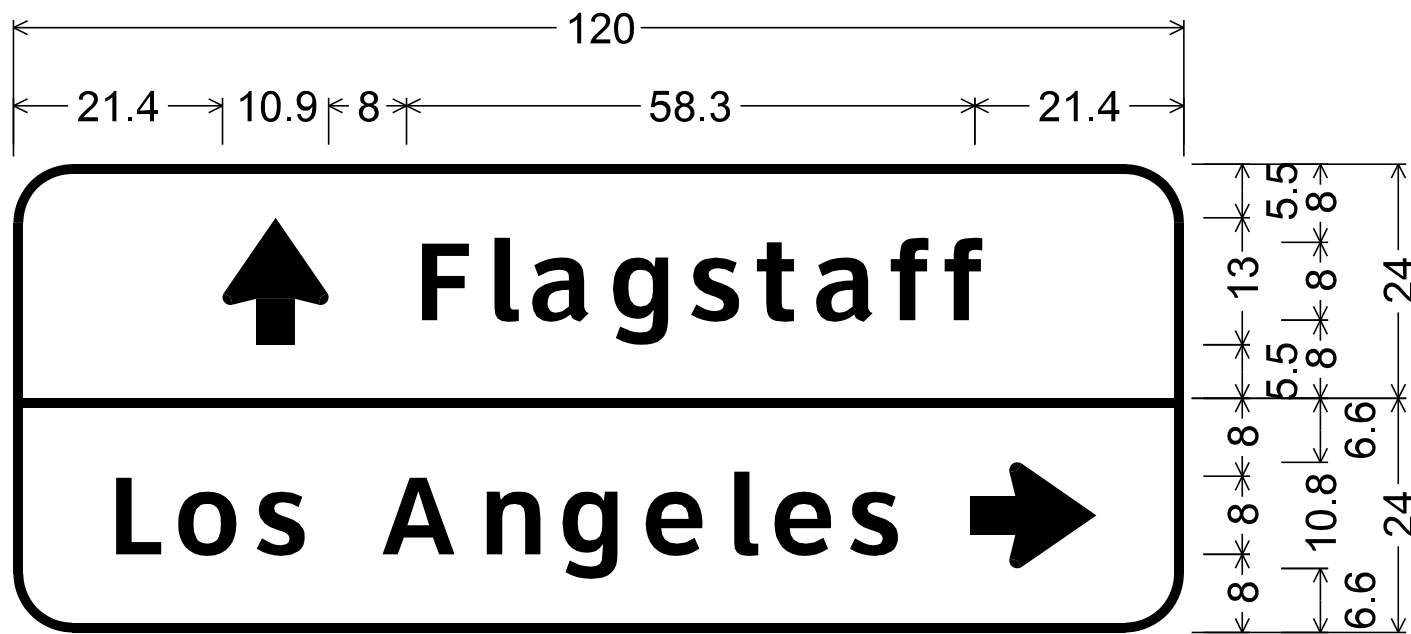


C139-42; C144-36, C157-1; C157-17;  
6.0" Radius, 1.0" Border, White on Green;  
Arrow 8" Type D1 - 13.0" 90°;  
[Flagstaff] ClearviewHwy-5-W;  
6.0" Radius, 1.0" Border, White on Green;  
[Los] ClearviewHwy-5-W; [Angeles] ClearviewHwy-5-W;  
Arrow 8" Type D1 - 13.0" 0°;



C139-19; C144-18;  
6.0" Radius, 1.0" Border, White on Green;  
Arrow 8" Type D3 - 13.0" 180°;  
[E AST] ClearviewHwy-5-W;  
[Flagstaff] ClearviewHwy-5-W;




C139-43; C144-41;  
6.0" Radius, 1.0" Border, White on Green;  
Standard Arrow Custom 13.0" X 14.0" 180°;  
[W EST] ClearviewHwy-5-W; [Los] ClearviewHwy-5-W;  
[Angeles] ClearviewHwy-5-W;

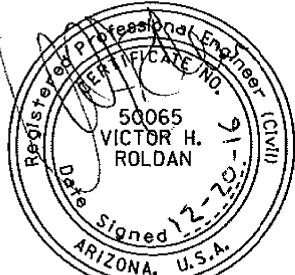
| DESIGN              | NAME      | DATE  | ARIZONA DEPARTMENT OF TRANSPORTATION<br>INFRASTRUCTURE DELIVERY AND OPERATIONS DIVISION<br>TRAFFIC DESIGN SECTION |  |  |
|---------------------|-----------|-------|---|--|---------------------------------------------------------------------------------------|
| DRAWN               | V. Roldan | 12-16 |   |  |                                                                                       |
| CHECKED             | O. Z.     | 12-16 |   |  |                                                                                       |
| TEAM LEADER         | S. Nodas  | 12-16 |   |  |                                                                                       |
| LOCATION            |           |       | I-40 CROOKTON - HISTORIC 66 (WILLIAMS)                                                                            |  | EXPIRES 09/30/2018<br>SHEET 1 OF 9                                                    |
| TRACS NO. H8703 OIC |           |       | 040-A(219)T   |  | ____ OF ____                                                                          |

| F.H.W.A. REGION | STATE | PROJECT NO. | SHEET NO. | TOTAL SHEETS | RECORD DRAWING |
|-----------------|-------|-------------|-----------|--------------|----------------|
| 9               | ARIZ. | 040-A(219)T | 136       | 143          |                |


040 YV 126

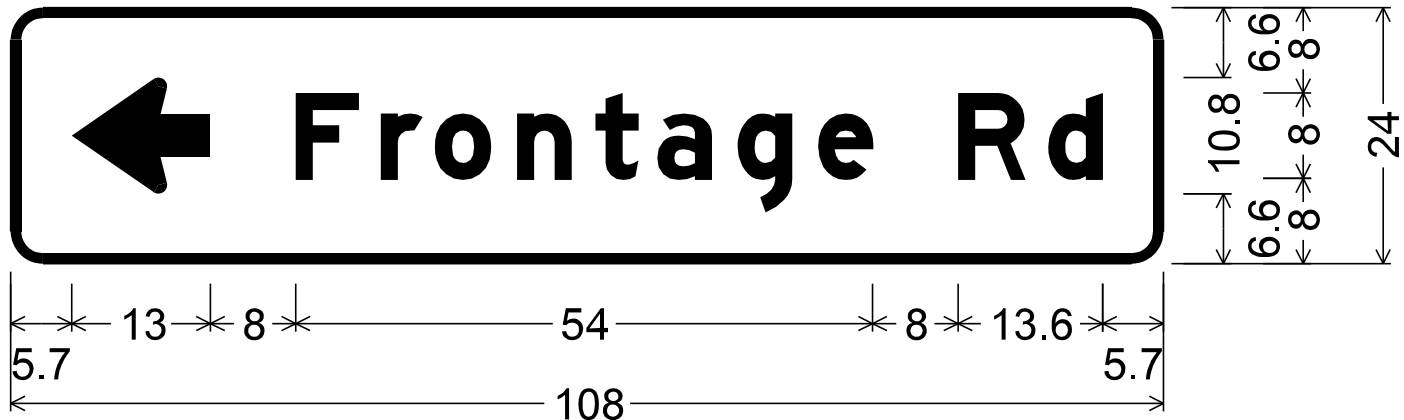


C144-11; 3.0" Radius, 1.0" Border, White on Green;  
Arrow 8" Type D1 - 13.0" 180°; [Frontage] E Mod;  
[Rd] E Mod;

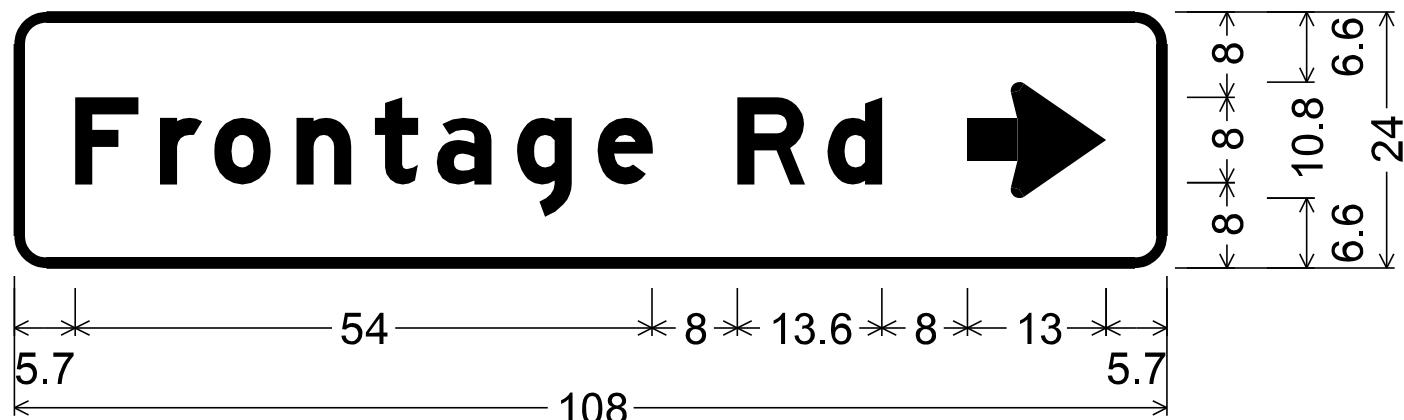

C144-11; 3.0" Radius, 1.0" Border, White on Green;  
[Frontage] E Mod; [Rd] E Mod;  
Arrow 8" Type D1 - 13.0" 0°;

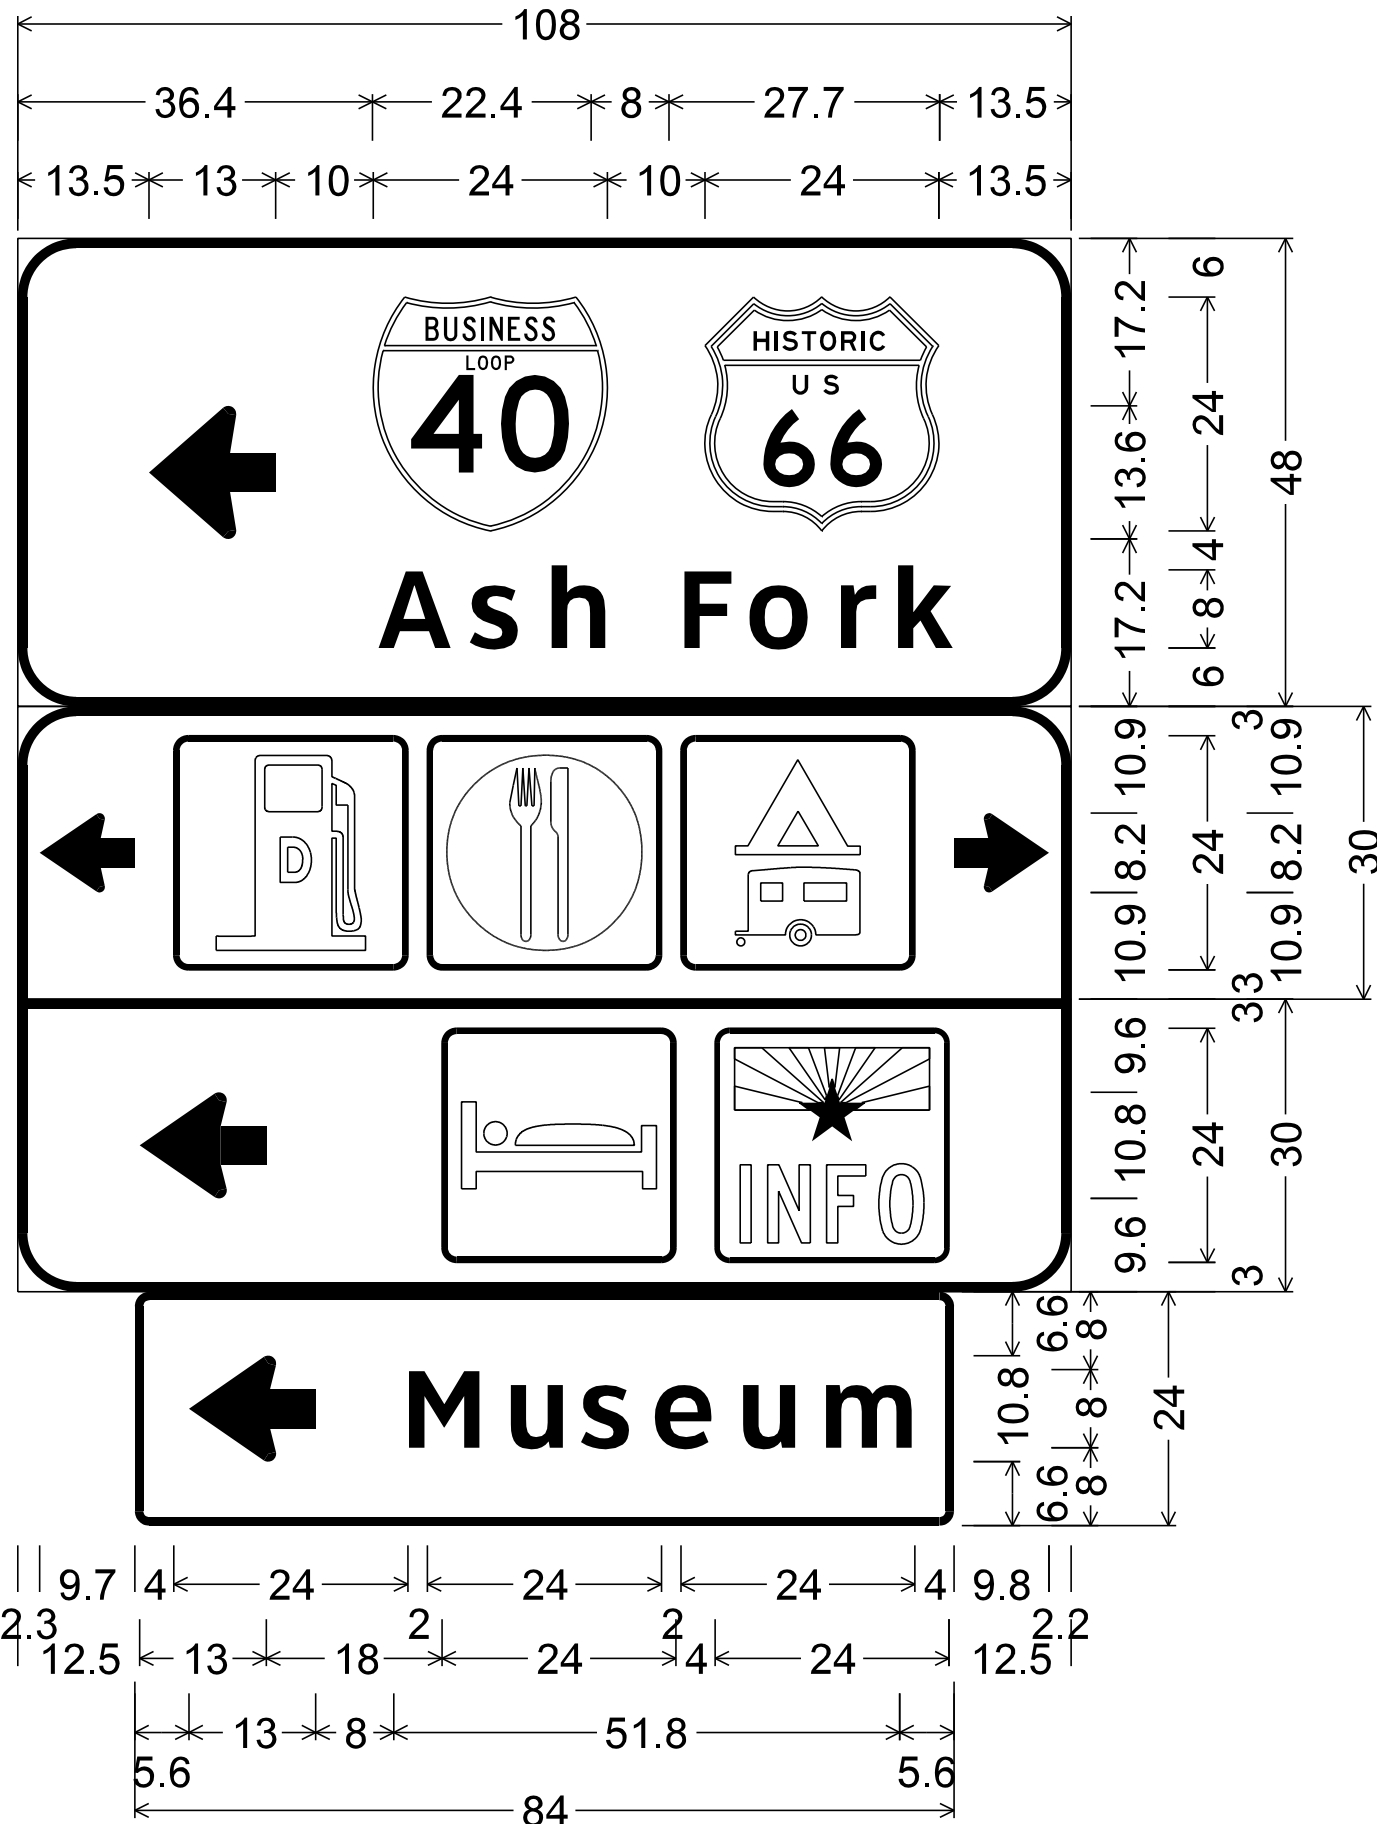


C144-13;  
6.0" Radius, 1.0" Border, White on Green;  
Arrow 8" Type D3 - 13.0" 180°;  
Business Loop 40 M1-2a; M1-4i(66)-24";  
[Ash] ClearviewHwy-5-W;  
[Fork] ClearviewHwy-5-W;  
6.0" Radius, 1.0" Border, White on Blue;  
Arrow 6" Type D1 - 9.8" 180°; D9-11; D9-8;  
D9-3b; Arrow 6" Type D1 - 9.8" 0°;  
6.0" Radius, 1.0" Border, White on Blue;  
Arrow 8" Type D1 - 13.0" 180°; D9-9;  
D9-101 (24" x 24);  
1.5" Radius, 0.9" Border, White on Brown;  
Arrow 8" Type D1 - 13.0" 180°;  
[Museum] ClearviewHwy-5-W;

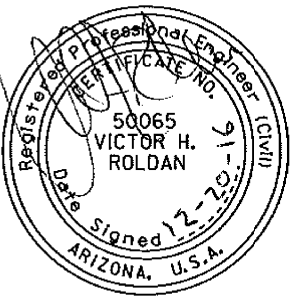
| DESIGN              | NAME     | DATE  | ARIZONA DEPARTMENT OF TRANSPORTATION<br>INFRASTRUCTURE DELIVERY AND OPERATIONS DIVISION<br>TRAFFIC DESIGN SECTION |             |  |
|---------------------|----------|-------|---|-------------|---------------------------------------------------------------------------------------|
| DRAWN               | O. Z.    | 12-16 |   |             |                                                                                       |
| CHECKED             |          |       | CROSSROAD SIGN FORMATS                                                                                            |             | EXPIRES 09/30/2018<br>SHEET 2 OF 9                                                    |
| TEAM LEADER         | S. Nides | 12-16 |   |             |                                                                                       |
| LOCATION            |          |       | I-40 CROOKTON - HISTORIC 66 (WILLIAMS)                                                                            |             |                                                                                       |
| TRACS NO. H8703 OIC |          |       |   | 040-A(219)T | OF                                                                                    |

| F.H.W.A. REGION | STATE | PROJECT NO. | SHEET NO. | TOTAL SHEETS | RECORD DRAWING |
|-----------------|-------|-------------|-----------|--------------|----------------|
| 9               | ARIZ. | 040-A(219)T | 137       | 143          |                |


040 YV 126

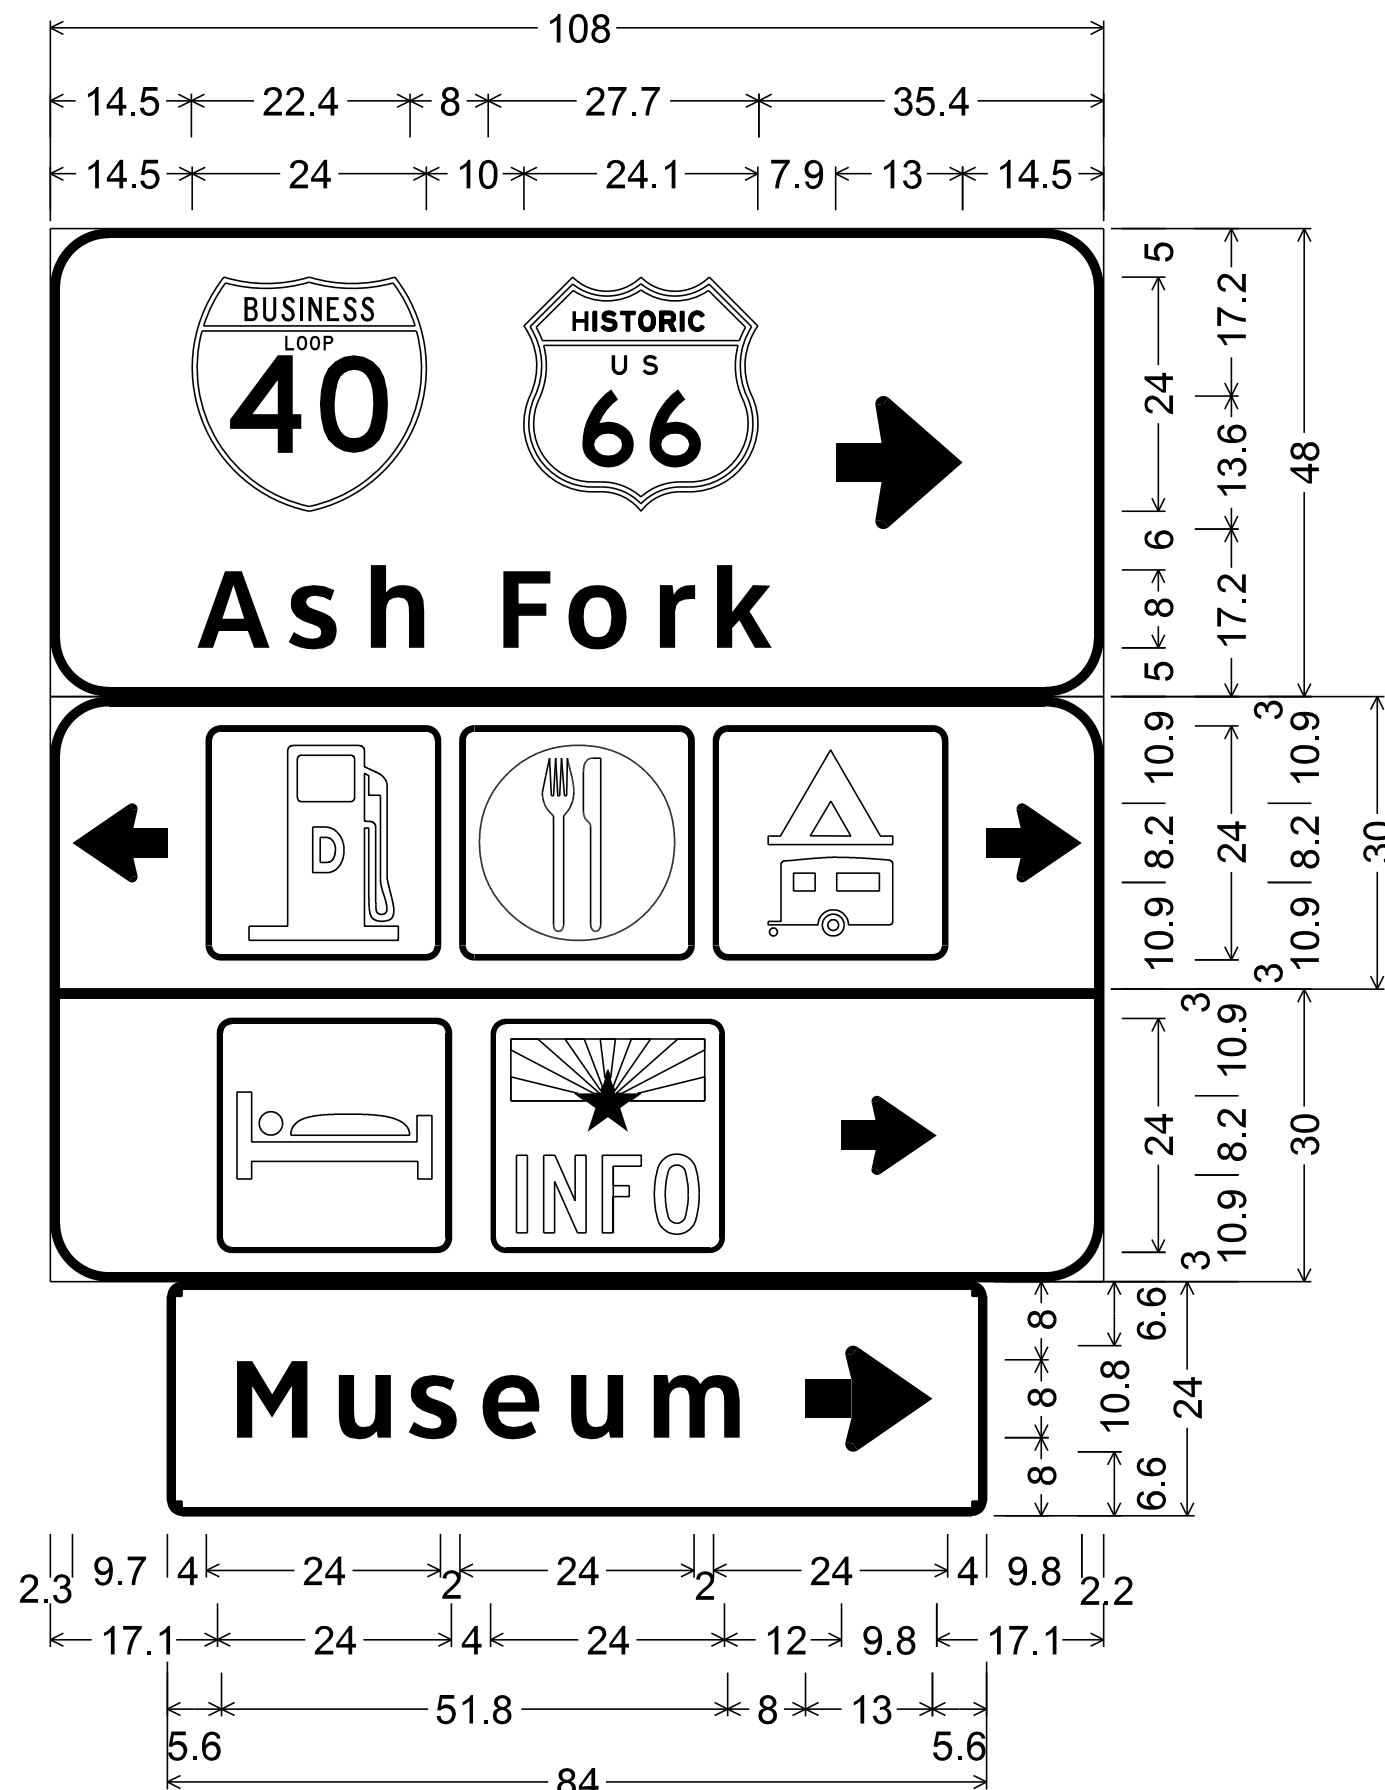


C144-37; 6.0" Radius, 1.0" Border, White on Green;  
Business Loop 40 M1-2a; M1-4i(66)-24";  
[Ash] ClearviewHwy-5-W; [Fork] ClearviewHwy-5-W;  
Arrow 8" Type D3 - 13.0" 0°;  
6.0" Radius, 1.0" Border, White on Blue;  
Arrow 6" Type D1 - 9.8" 180°; D9-11; D9-8; D9-3b;  
Arrow 6" Type D1 - 9.8" 0°;  
6.0" Radius, 1.0" Border, White on Blue;  
D9-9; D9-10 (24" x 24);  
Arrow 6" Type D1 - 9.8" 0°;  
1.5" Radius, 0.9" Border, White on Brown;  
[Museum] ClearviewHwy-5-W;  
Arrow 8" Type D1 - 13.0" 0°;

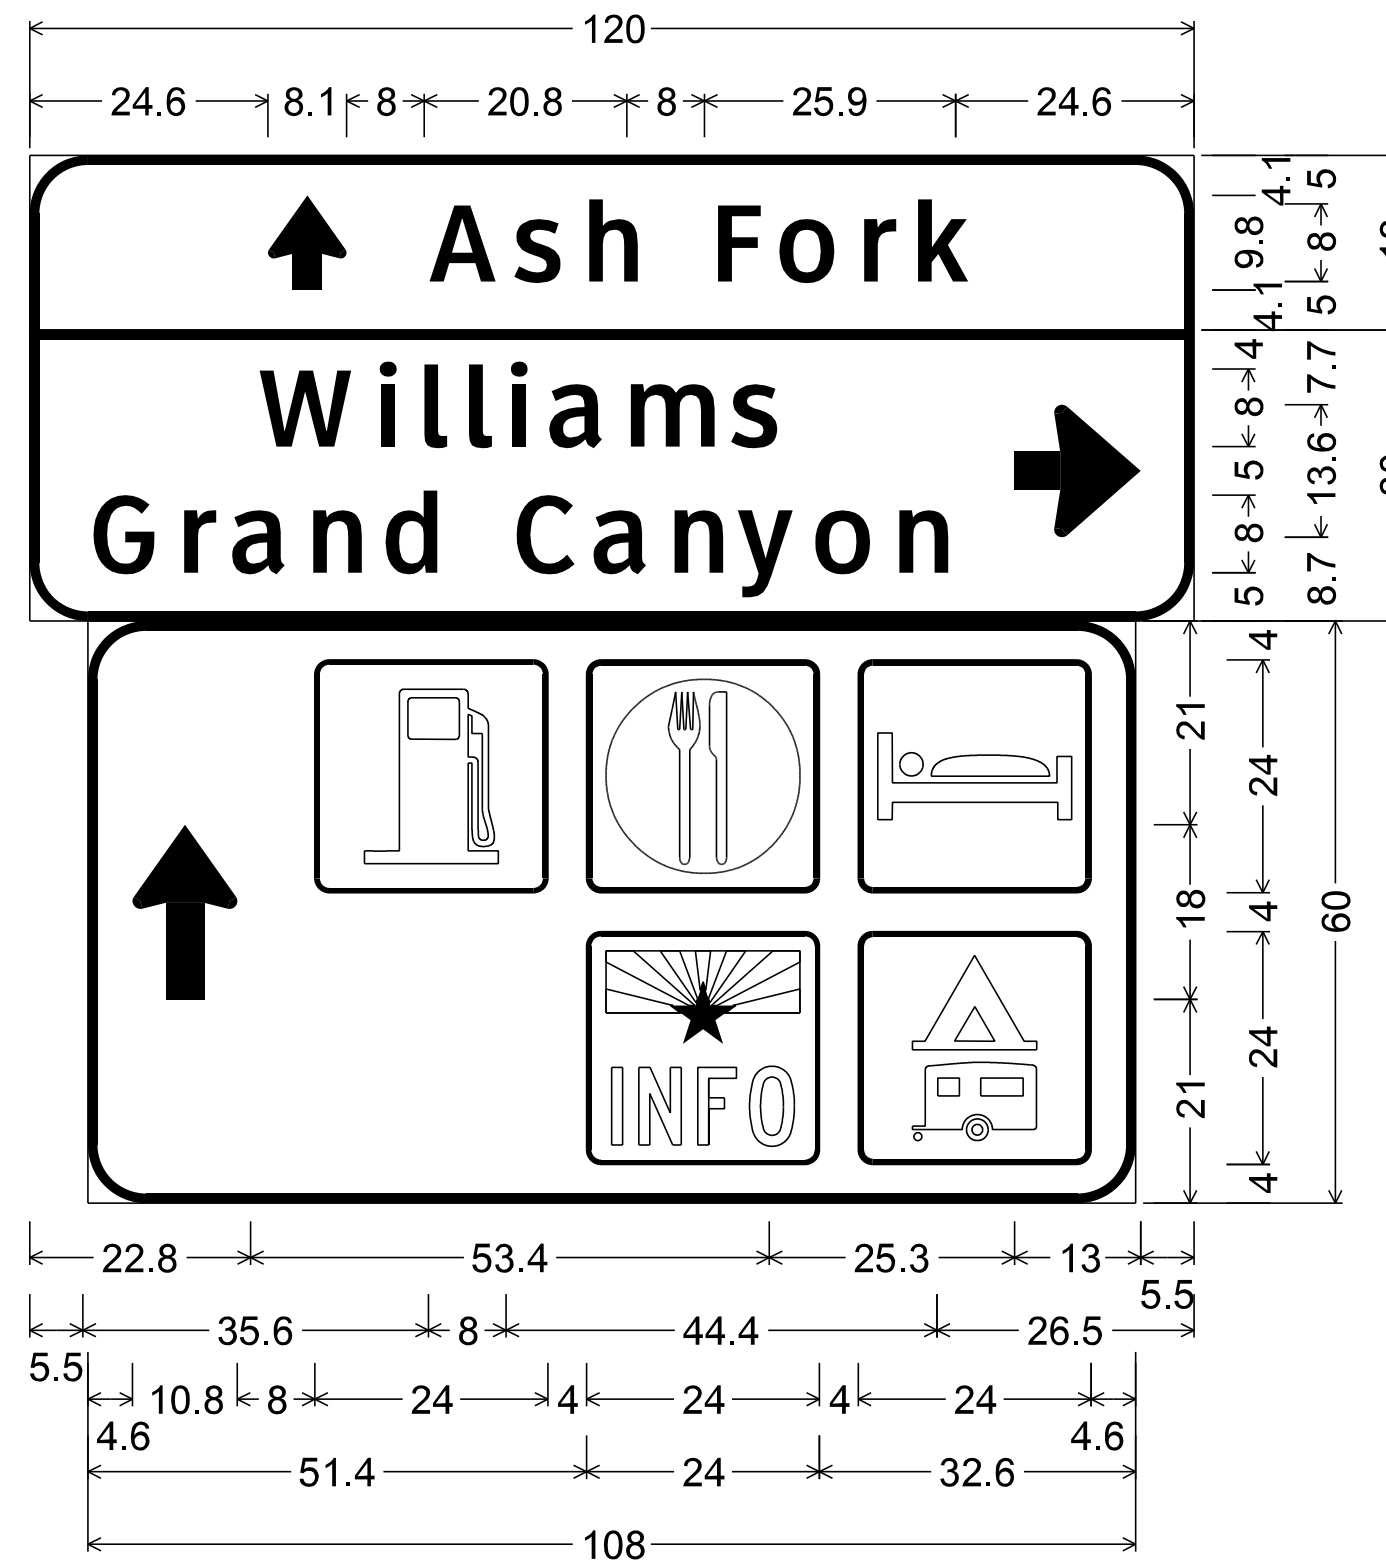


C146-15;  
6.0" Radius, 1.0" Border, White on Green;  
Standard Arrow Custom 9.8" X 8.1" 90°;  
[Ash] ClearviewHwy-4-W; [Fork] ClearviewHwy-4-W;  
6.0" Radius, 1.0" Border, White on Green;  
[Williams] ClearviewHwy-4-W; [Grand] ClearviewHwy-4-W;  
[Canyon] ClearviewHwy-4-W;  
Arrow 8" Type D3 - 13.0" 0°;  
C146-6; 6.0" Radius, 1.0" Border, White on Blue;  
Standard Arrow Custom 18.0" X 10.8" 90°; D9-7; D9-8;  
D9-9; D9-101 (24" x 24); D9-3b;

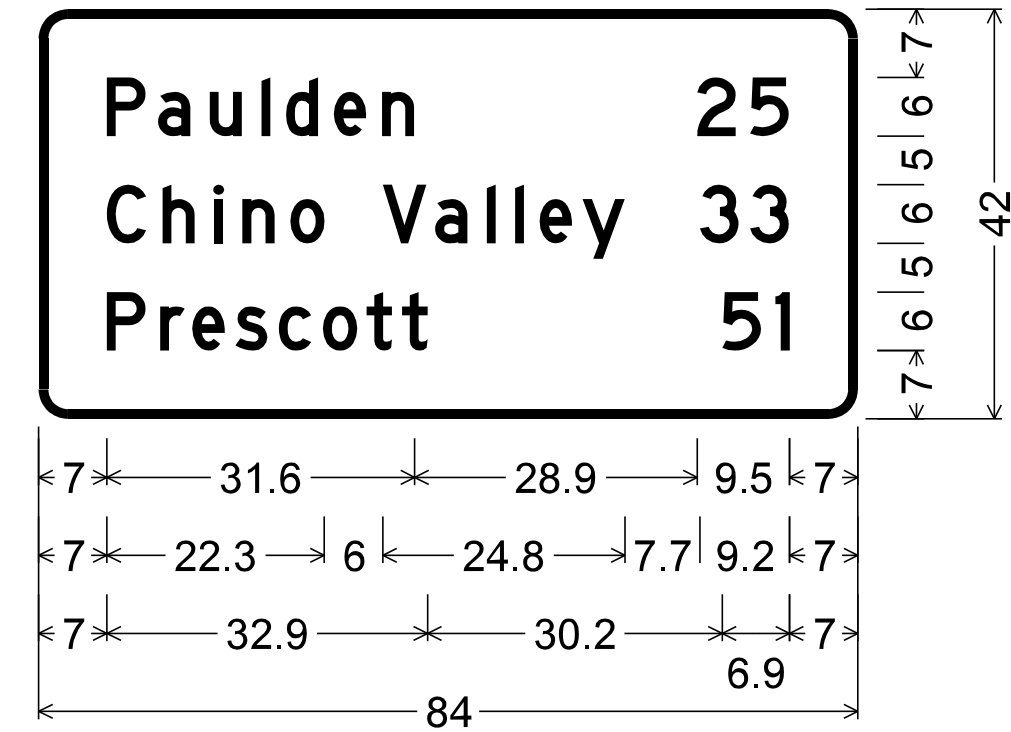

C146.12;  
3.0" Radius, 1.0" Border, White on Green;  
[Paulden] D; [25] D;  
[Chino Valley] D; [33] D;  
[Prescott] D; [51] D;

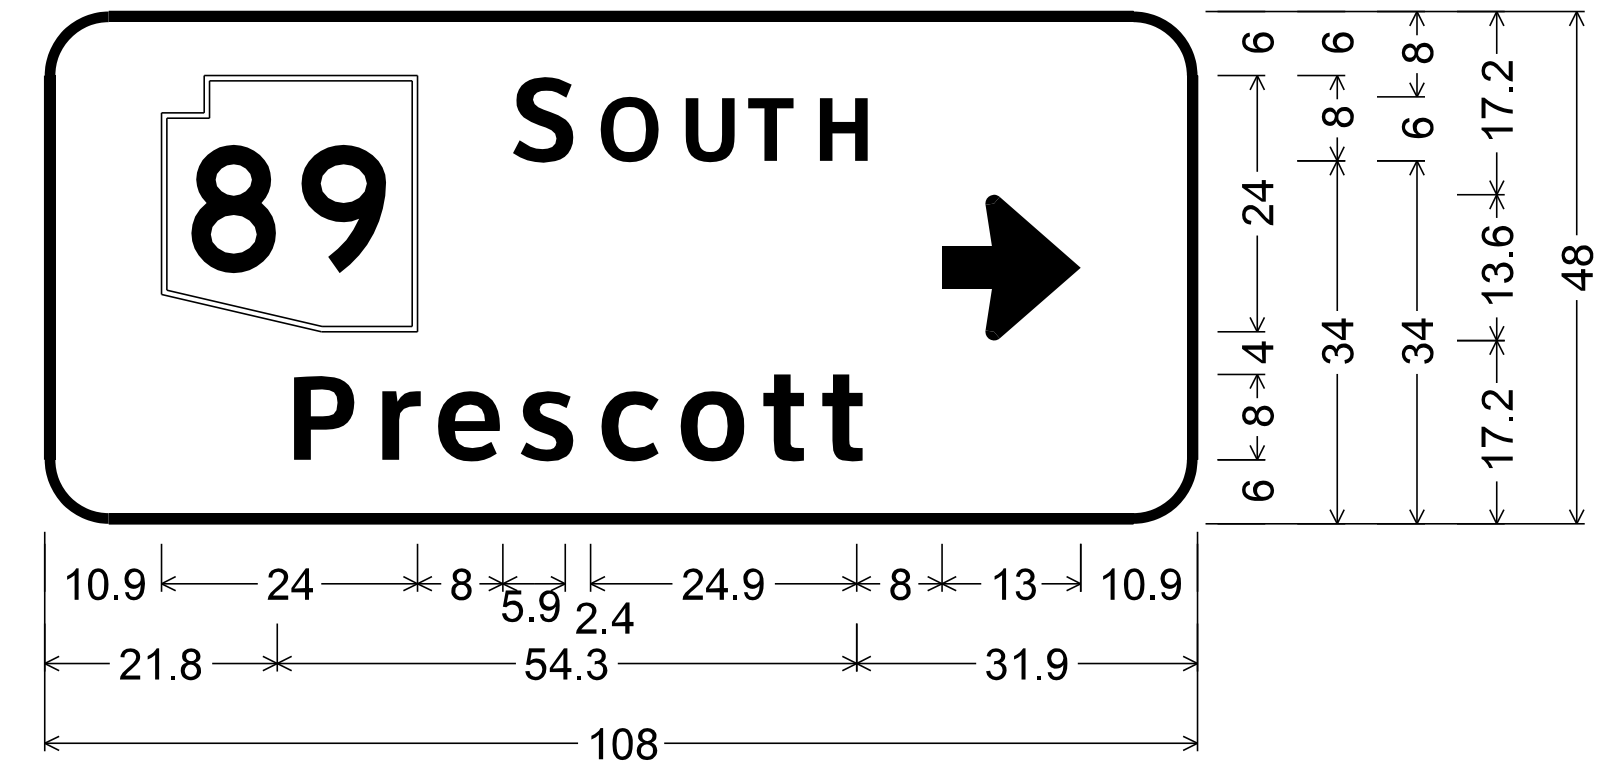


C146.16 D1-1e (ramp - crossroad);  
6.0" Radius, 1.0" Border, White on Green;  
State Highway 89 M1-5c;  
[S OUTH] ClearviewHwy-5-W;  
[Prescott] ClearviewHwy-5-W;  
Arrow 8" Type D3 - 13.0" 0°;


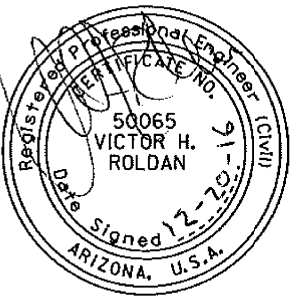
| DESIGN              | NAME      | DATE  | ARIZONA DEPARTMENT OF TRANSPORTATION<br>INFRASTRUCTURE DELIVERY AND OPERATIONS DIVISION<br>TRAFFIC DESIGN SECTION |  |  |
|---------------------|-----------|-------|---|--|---------------------------------------------------------------------------------------|
| DRAWN               | V. Roldan | 12-16 |   |  |                                                                                       |
| CHECKED             | O. Z.     | 12-16 |   |  |                                                                                       |
| TEAM LEADER         | S. Nodes  | 12-16 |   |  |                                                                                       |
| LOCATION            |           |       | I-40 CROOKTON - HISTORIC 66 (WILLIAMS)                                                                            |  | EXPIRES 09/30/2018<br>SHEET 3 OF 9                                                    |
| TRACS NO. H8703 OIC |           |       | 040-A(219)T   |  | OF                                                                                    |

| F.H.W.A. REGION | STATE | PROJECT NO. | SHEET NO. | TOTAL SHEETS | RECORD DRAWING |
|-----------------|-------|-------------|-----------|--------------|----------------|
| 9               | ARIZ. | 040-A(219)T | 138       | 143          |                |

040 YV 126



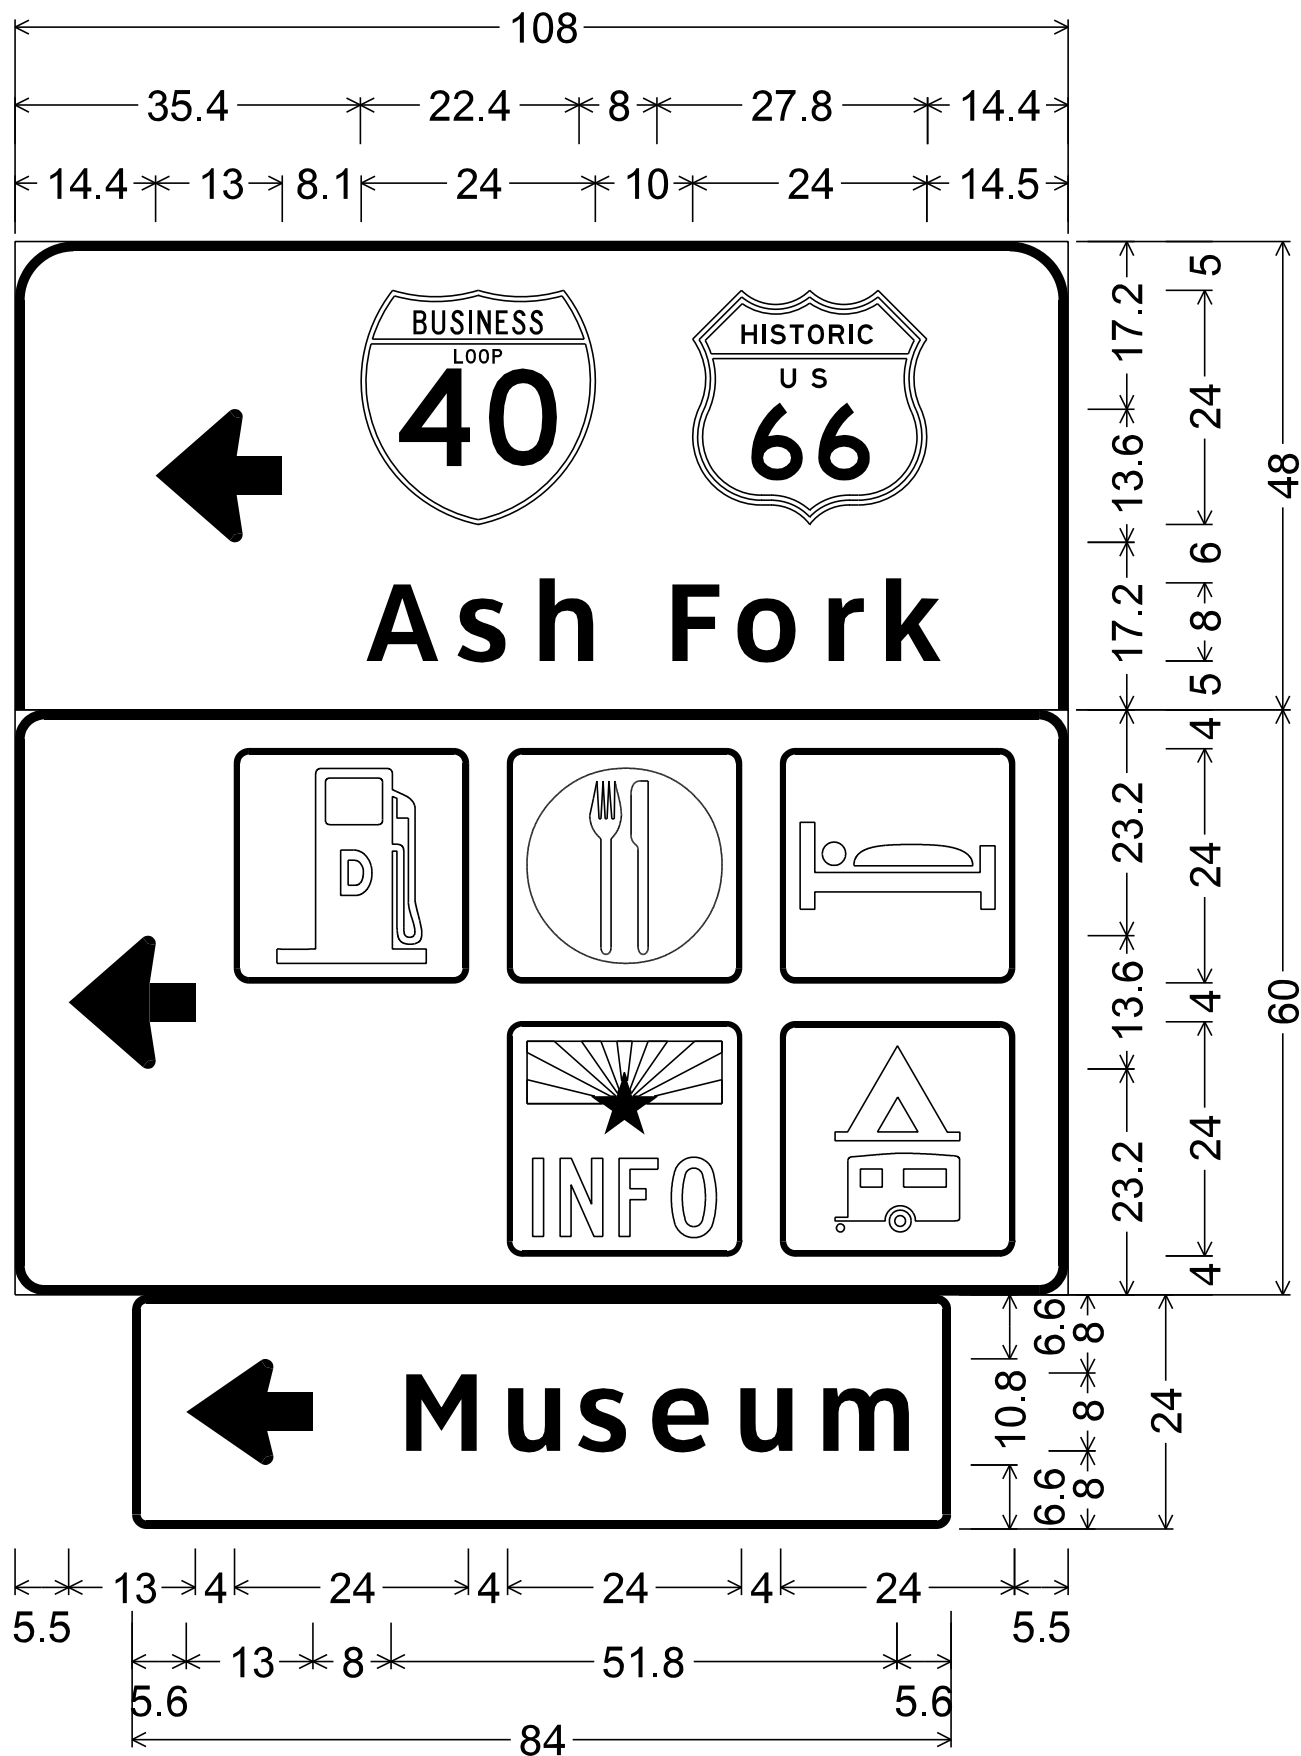


C146-20;  
6.0" Radius, 1.0" Border, White on Green;  
Arrow 8" Type D3 - 13.0" 180°;  
Business Loop 40 M1-2a; M1-4i(66)-24";  
[Ash] ClearviewHwy-5-W;  
[Fork] ClearviewHwy-5-W;  
D9-18 (crossroad - conv);  
3.0" Radius, 1.0" Border, White on Blue;  
Arrow 8" Type D3 - 13.0" 180°;  
D9-11 (24" x 24); D9-8 (24" x 24);  
D9-9 (24" x 24); D9-101 (24" x 24);  
D9-102 (24" x 24);  
1.5" Radius, 0.9" Border, White on Brown;  
Arrow 8" Type D1 - 13.0" 180°;  
[Museum] ClearviewHwy-5-W;

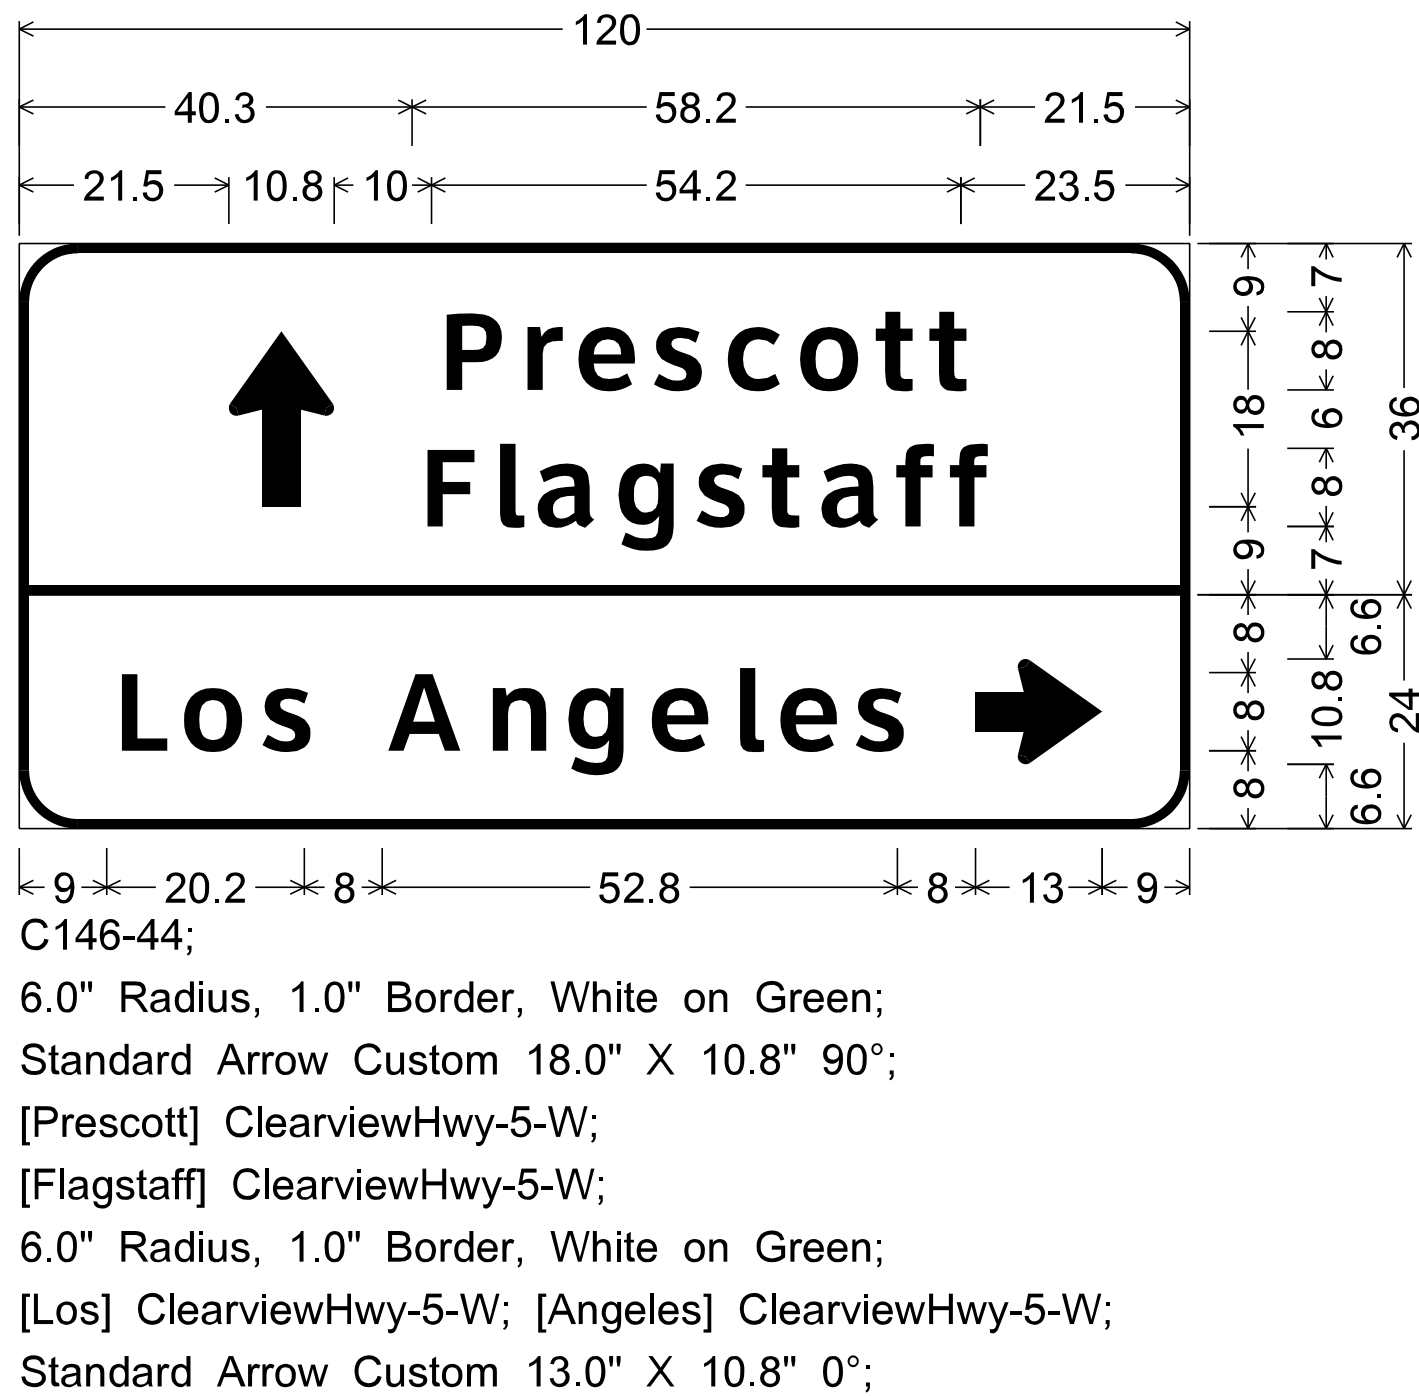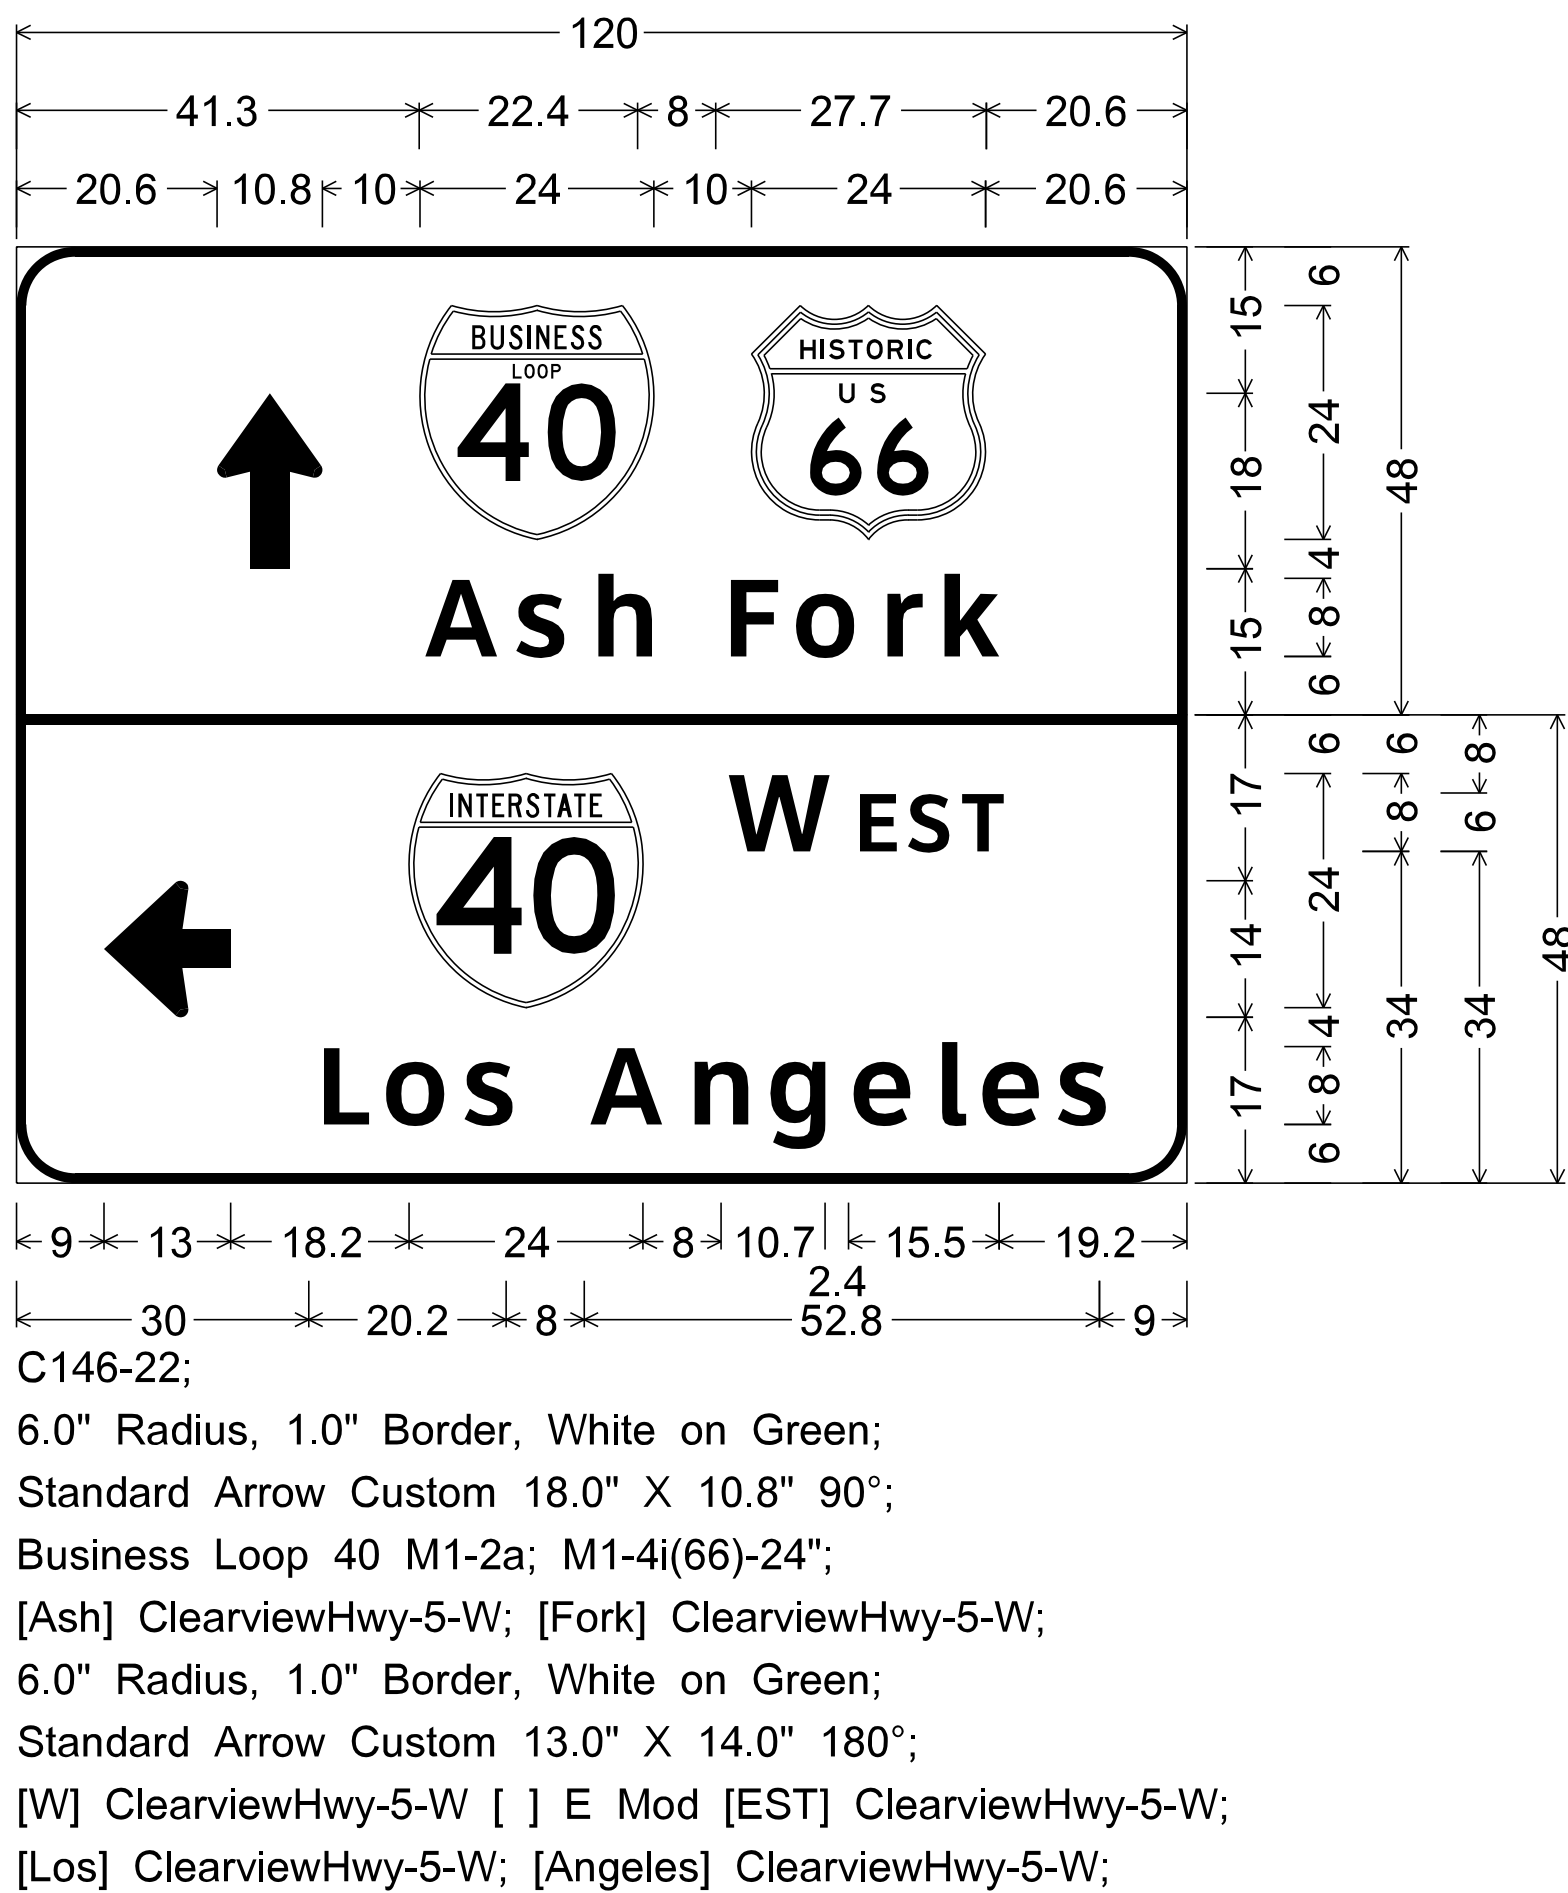

|                                        |           |       |   |
|----------------------------------------|-----------|-------|---|
|                                        | NAME      | DATE  | ARIZONA DEPARTMENT OF TRANSPORTATION<br>INFRASTRUCTURE DELIVERY AND OPERATIONS DIVISION<br>TRAFFIC DESIGN SECTION |
| DESIGN                                 | V. Roldan | 12-16 |   |
| DRAWN                                  | O. Z.     | 12-16 |   |
| CHECKED                                |           |       |   |
| TEAM LEADER                            | S. Nodes  | 12-16 |   |
|                                        |           |       | CROSSROAD SIGN FORMATS                                                                                            |
|                                        |           |       |   |
| LOCATION                               |           |       |   |
| I-40 CROOKTON - HISTORIC 66 (WILLIAMS) |           |       |   |
| TRACS NO. H8703 OIC                    |           |       | O40-A(219)T   |


|                                                                    |
|--------------------------------------------------------------------|
| 20065<br>VICTOR H.<br>ROLDAN<br>Signed 12-16-16<br>ARIZONA, U.S.A. |
| EXPIRES 09/30/2018<br>SHEET 4 OF 9                                 |

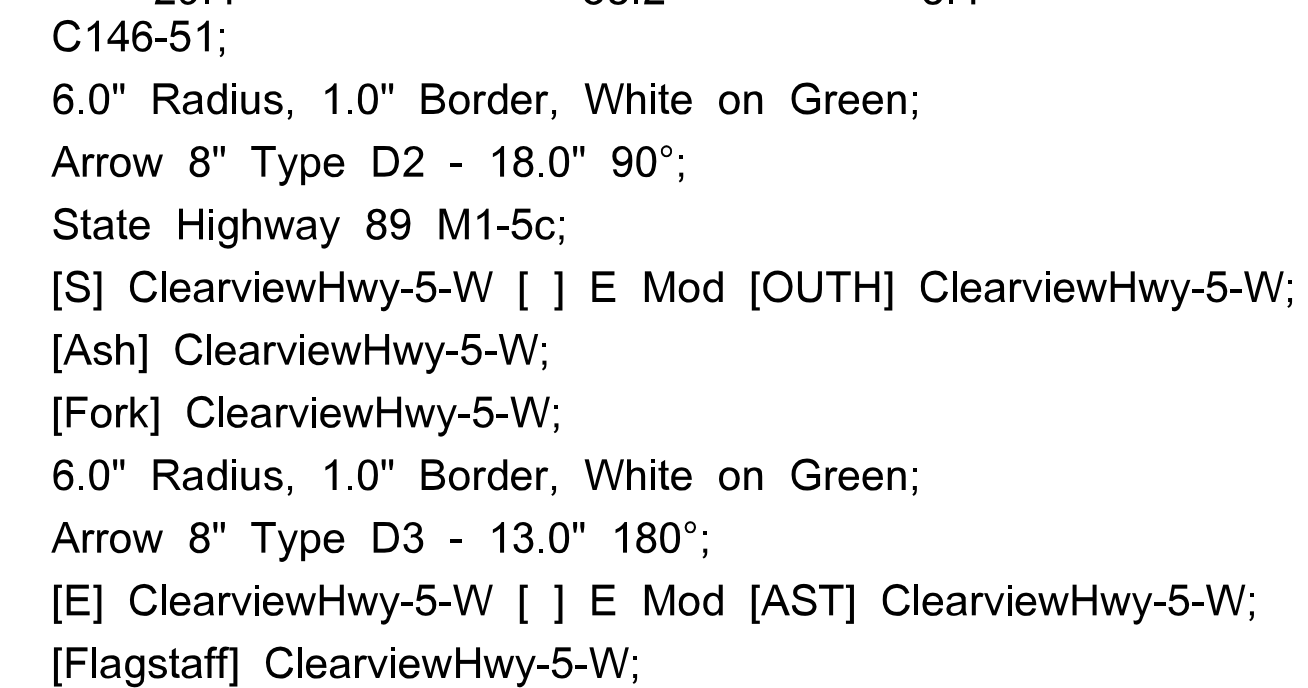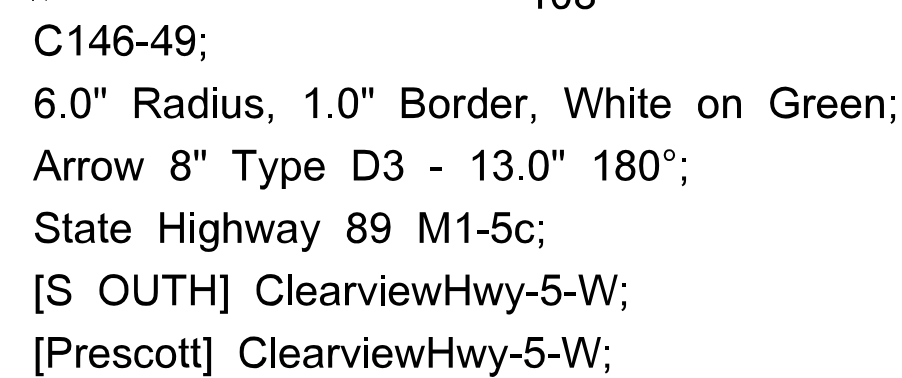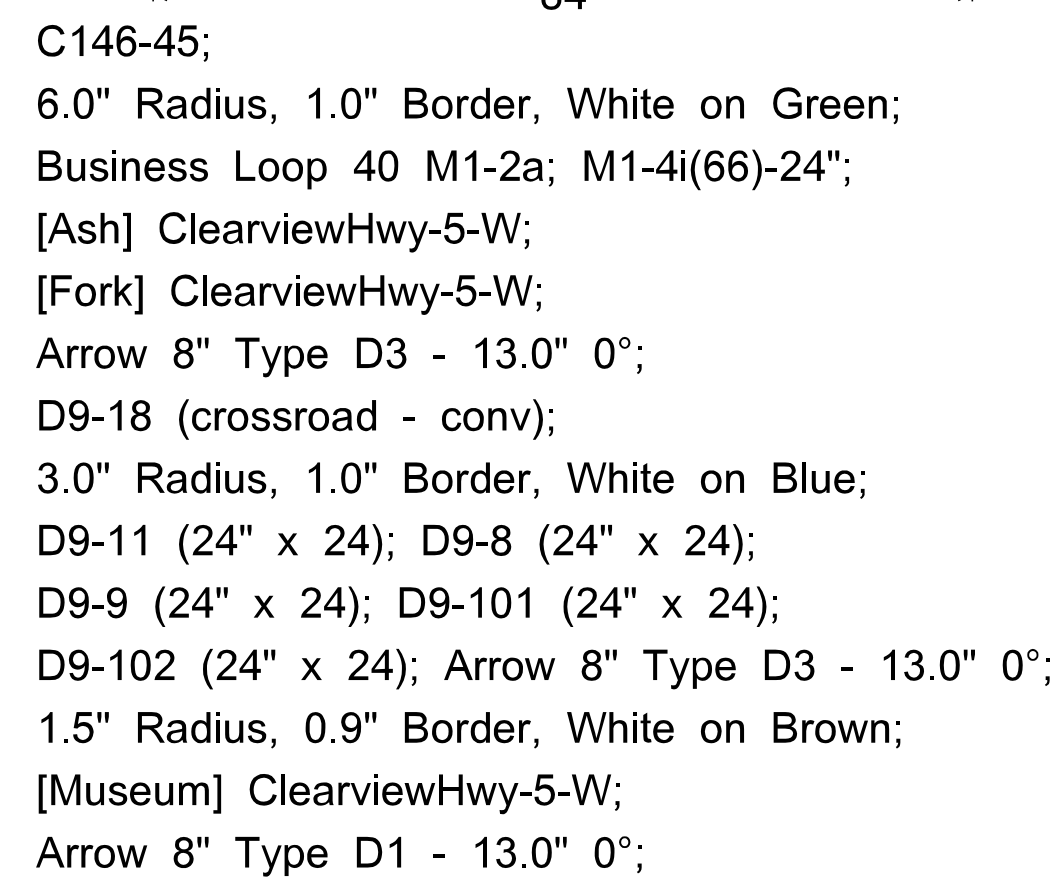040 YV 126


|                     |           |      |       |   |                                                                                       |
|---------------------|-----------|------|-------|---|---------------------------------------------------------------------------------------|
|                     |           | NAME | DATE  | ARIZONA DEPARTMENT OF TRANSPORTATION<br>INFRASTRUCTURE DELIVERY AND OPERATIONS DIVISION<br>TRAFFIC DESIGN SECTION<br><br>CROSSROAD SIGN FORMATS |  |
| DESIGN              | V. Roldan |      | 12-16 |   |                                                                                       |
| DRAWN               | O. Z.     |      | 12-16 |   |                                                                                       |
| CHECKED             |           |      |       |   |                                                                                       |
| TEAM LEADER         | S. Nodas  |      | 12-16 |   |                                                                                       |
|                     |           |      |       |   |                                                                                       |
| LOCATION            |           |      |       | I-40 CROOKTON - HISTORIC 66 (WILLIAMS)   |                                                                                       |
| TRACS NO. H8703 OIC |           |      |       | 040-A(219)T   | EXPIRES 09/30/2018<br>SHEET 5 OF 9<br>____ OF ____                                    |

| F.H.W.A.<br>REGION | STATE | PROJECT NO. | SHEET<br>NO. | TOTAL<br>SHEETS | RECORD DRAWING |
|--------------------|-------|-------------|--------------|-----------------|----------------|
| 9                  | ARIZ. | 040-A(219)T | 140          | 143             |                |


040 YV 126

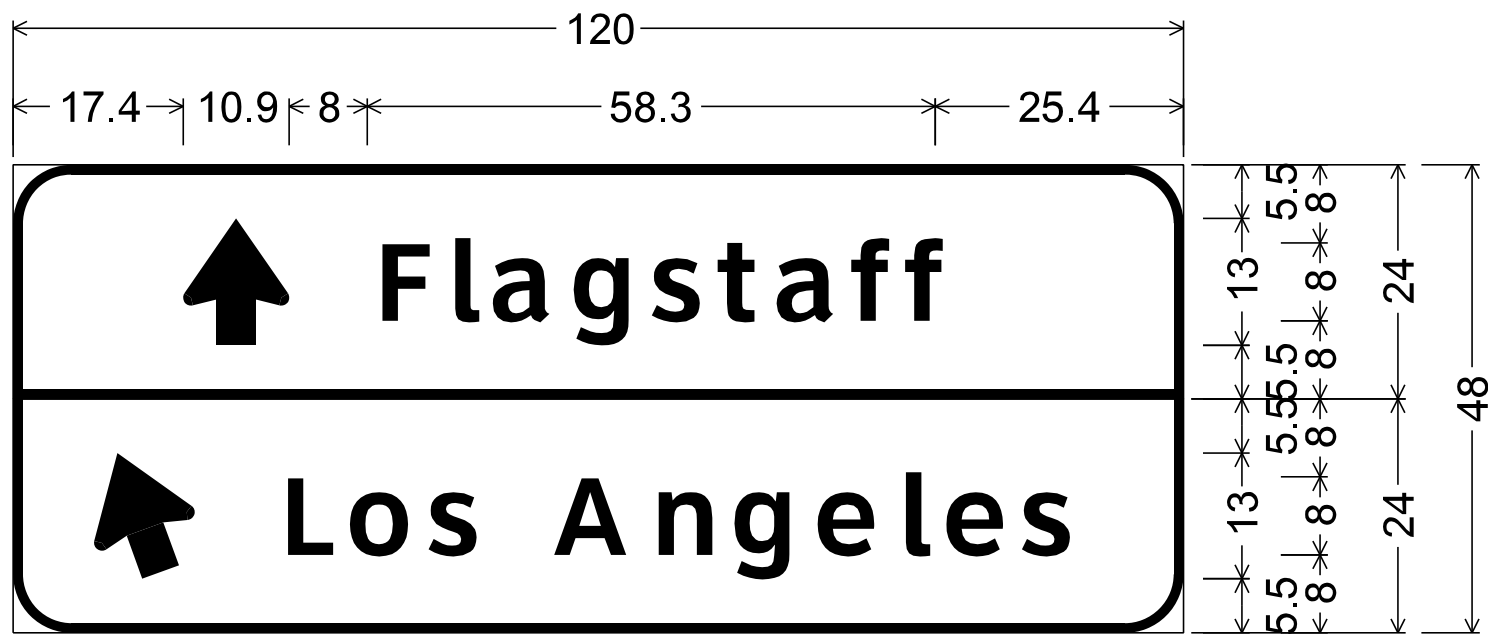


C148-1;  
6.0" Radius, 1.0" Border, White on Green;  
Arrow 8" Type D1 - 13.0" 90°;  
[Flagstaff] ClearviewHwy-5-W;  
6.0" Radius, 1.0" Border, White on Green;  
Arrow 8" Type D1 - 13.0" 110°;  
[Los] ClearviewHwy-5-W; [Angeles] ClearviewHwy-5-W;

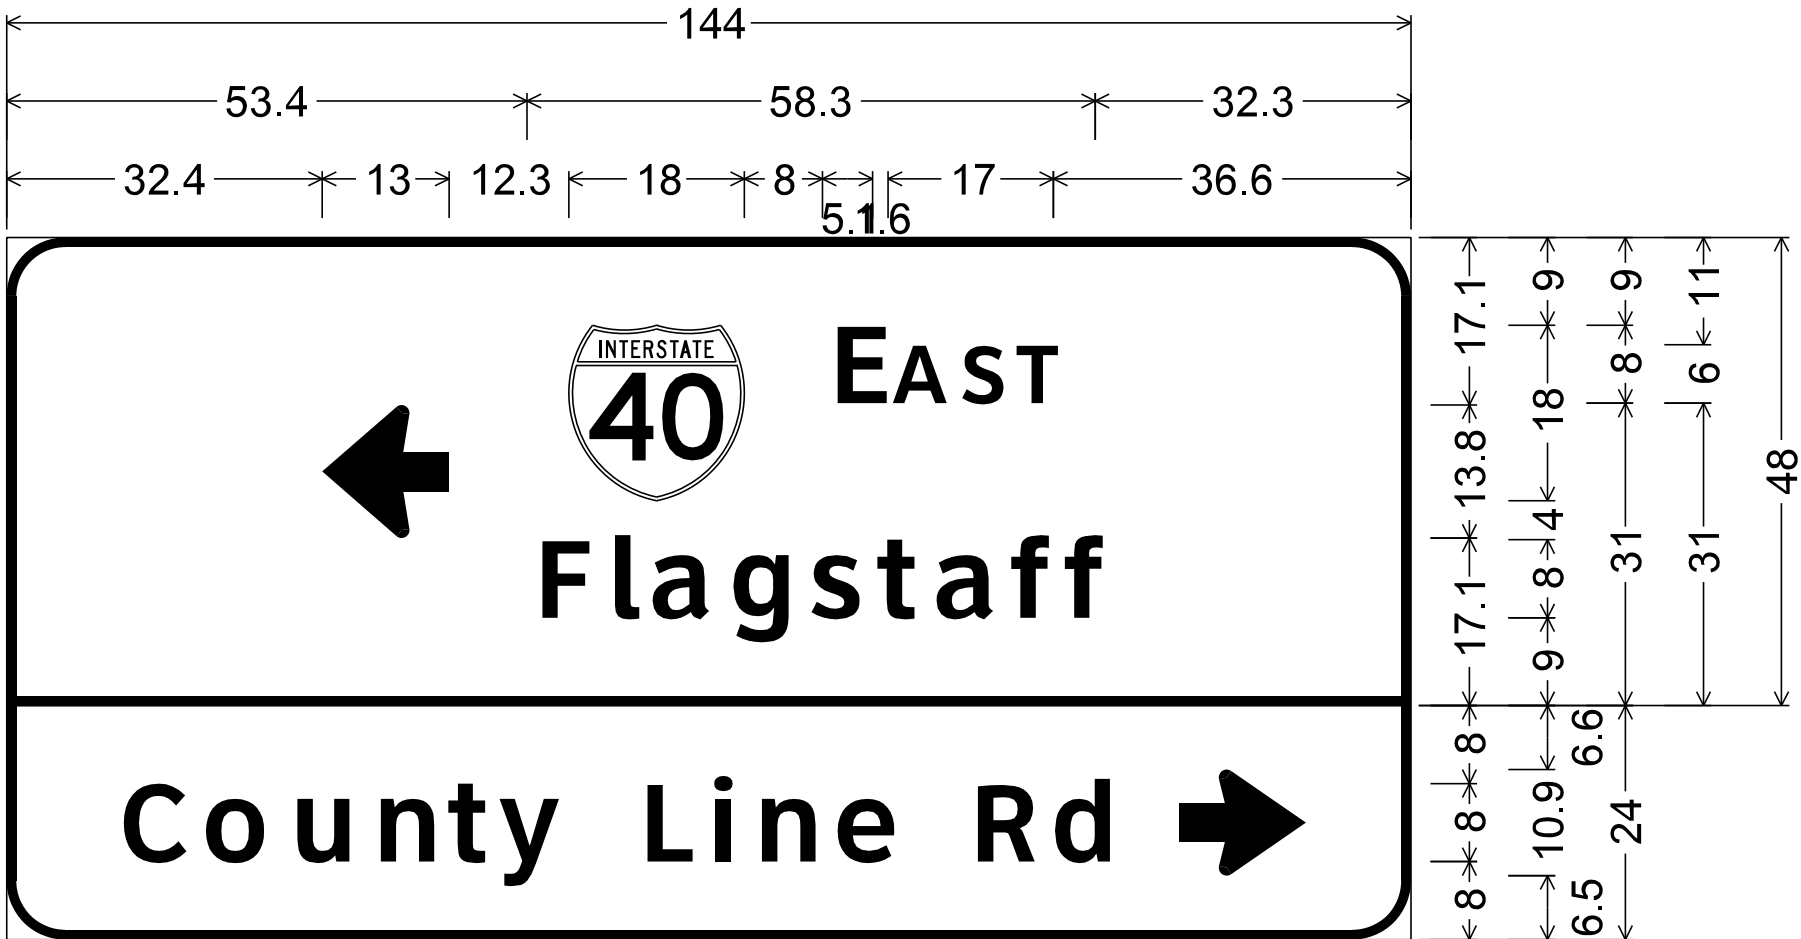


C148-3;  
6.0" Radius, 1.0" Border, White on Green;  
Arrow 8" Type D3 - 13.0" 180°; [E AST] ClearviewHwy-5-W;  
[Flagstaff] ClearviewHwy-5-W;  
6.0" Radius, 1.0" Border, White on Green;  
[County] ClearviewHwy-5-W; [Line] ClearviewHwy-5-W;  
[Rd] ClearviewHwy-5-W; Arrow 8" Type D1 - 13.0" 0°;

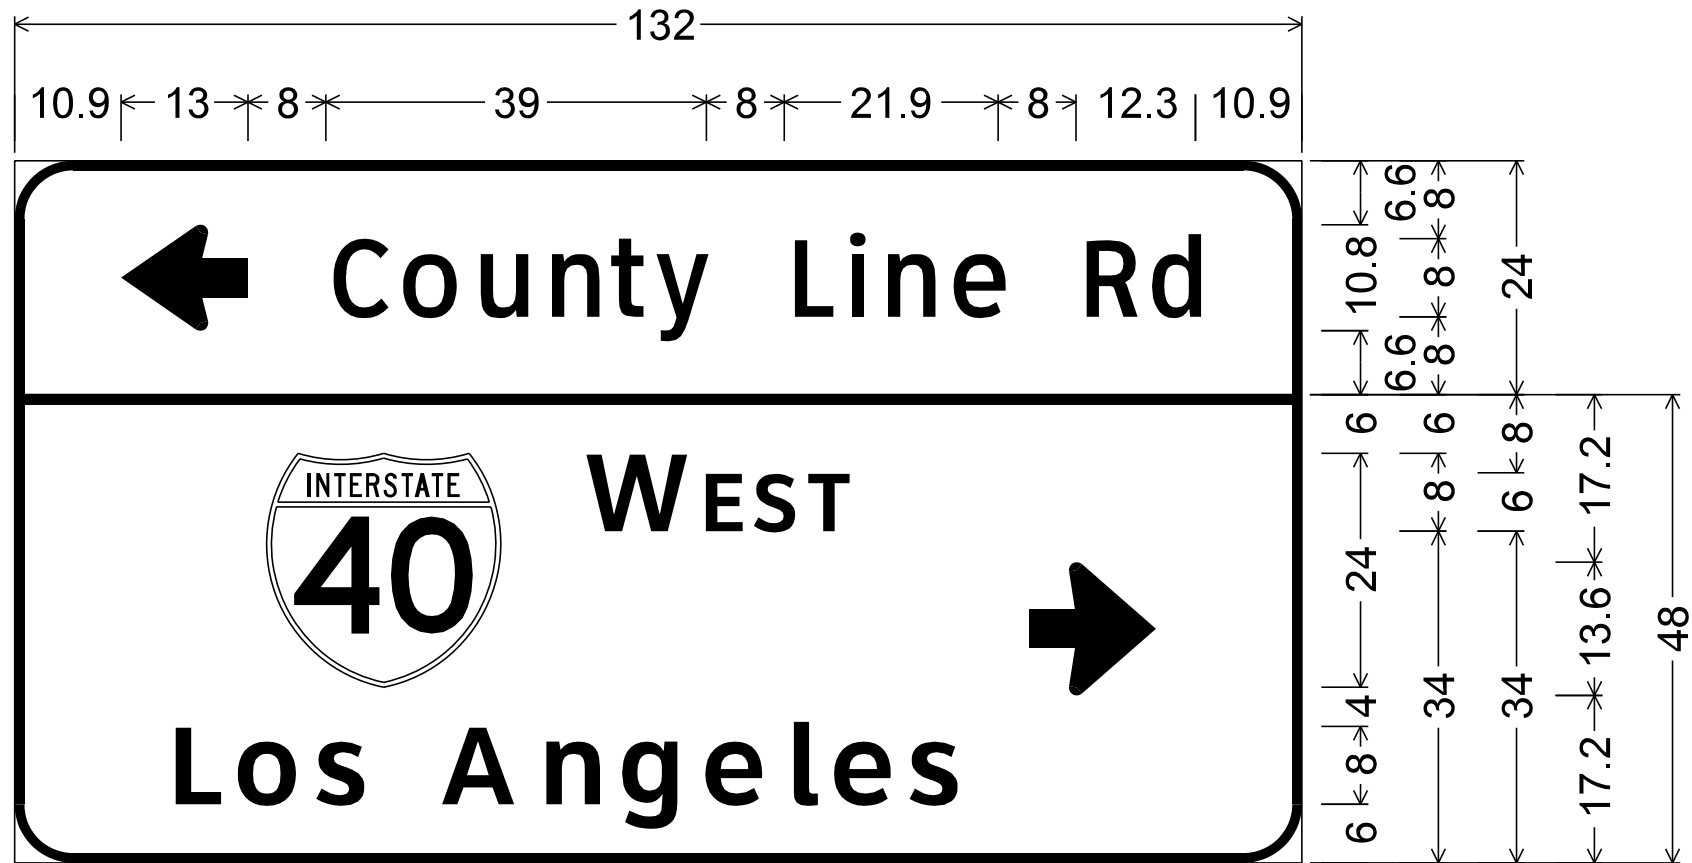


C148-38;  
6.0" Radius, 1.0" Border, White on Green;  
Arrow 8" Type D1 - 13.0" 180°;  
[County] ClearviewHwy-3-W; [Line] ClearviewHwy-3-W;  
[Rd] ClearviewHwy-3-W;  
6.0" Radius, 1.0" Border, White on Green;  
[W] ClearviewHwy-5-W [ ] ClearviewHwy-3-W [EST] ClearviewHwy-5-W;  
[Los] ClearviewHwy-5-W; [Angeles] ClearviewHwy-5-W;  
Arrow 8" Type D3 - 13.0" 0°;

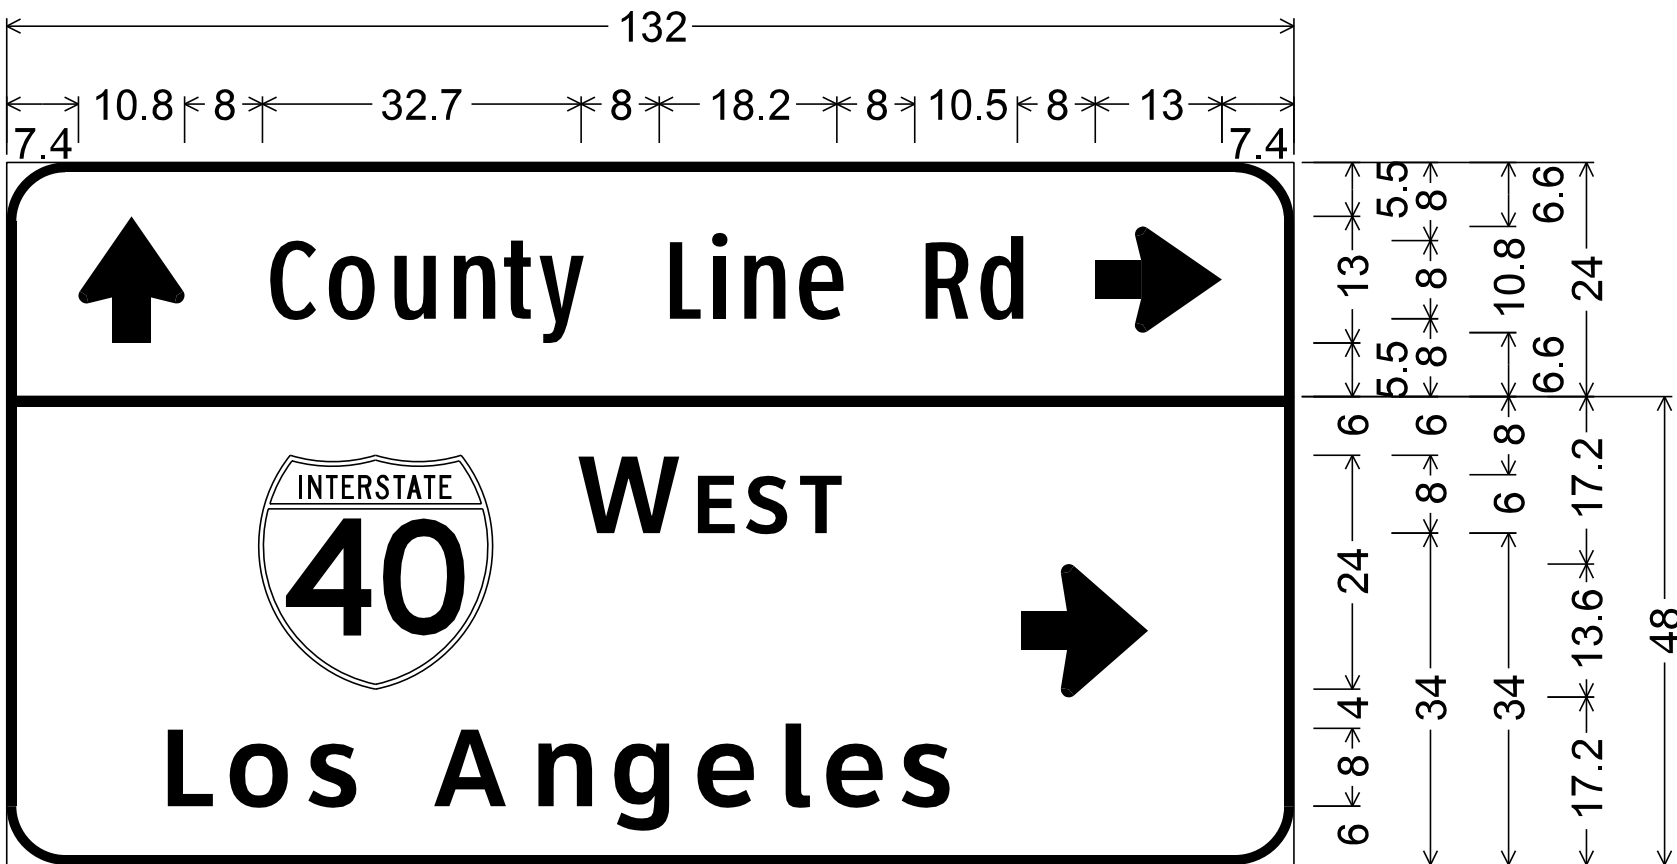

C148-16;  
6.0" Radius, 1.0" Border, White on Green;  
Arrow 8" Type D1 - 13.0" 90°;  
[County] ClearviewHwy-2-W 80% spacing;  
[Line] ClearviewHwy-2-W 80% spacing;  
[Rd] ClearviewHwy-2-W 80% spacing;  
Arrow 8" Type D1 - 13.0" 0°;  
6.0" Radius, 1.0" Border, White on Green;  
[W] ClearviewHwy-5-W [ ] ClearviewHwy-3-W [EST] ClearviewHwy-5-W;  
[Los] ClearviewHwy-5-W; [Angeles] ClearviewHwy-5-W;  
Arrow 8" Type D3 - 13.0" 0°;

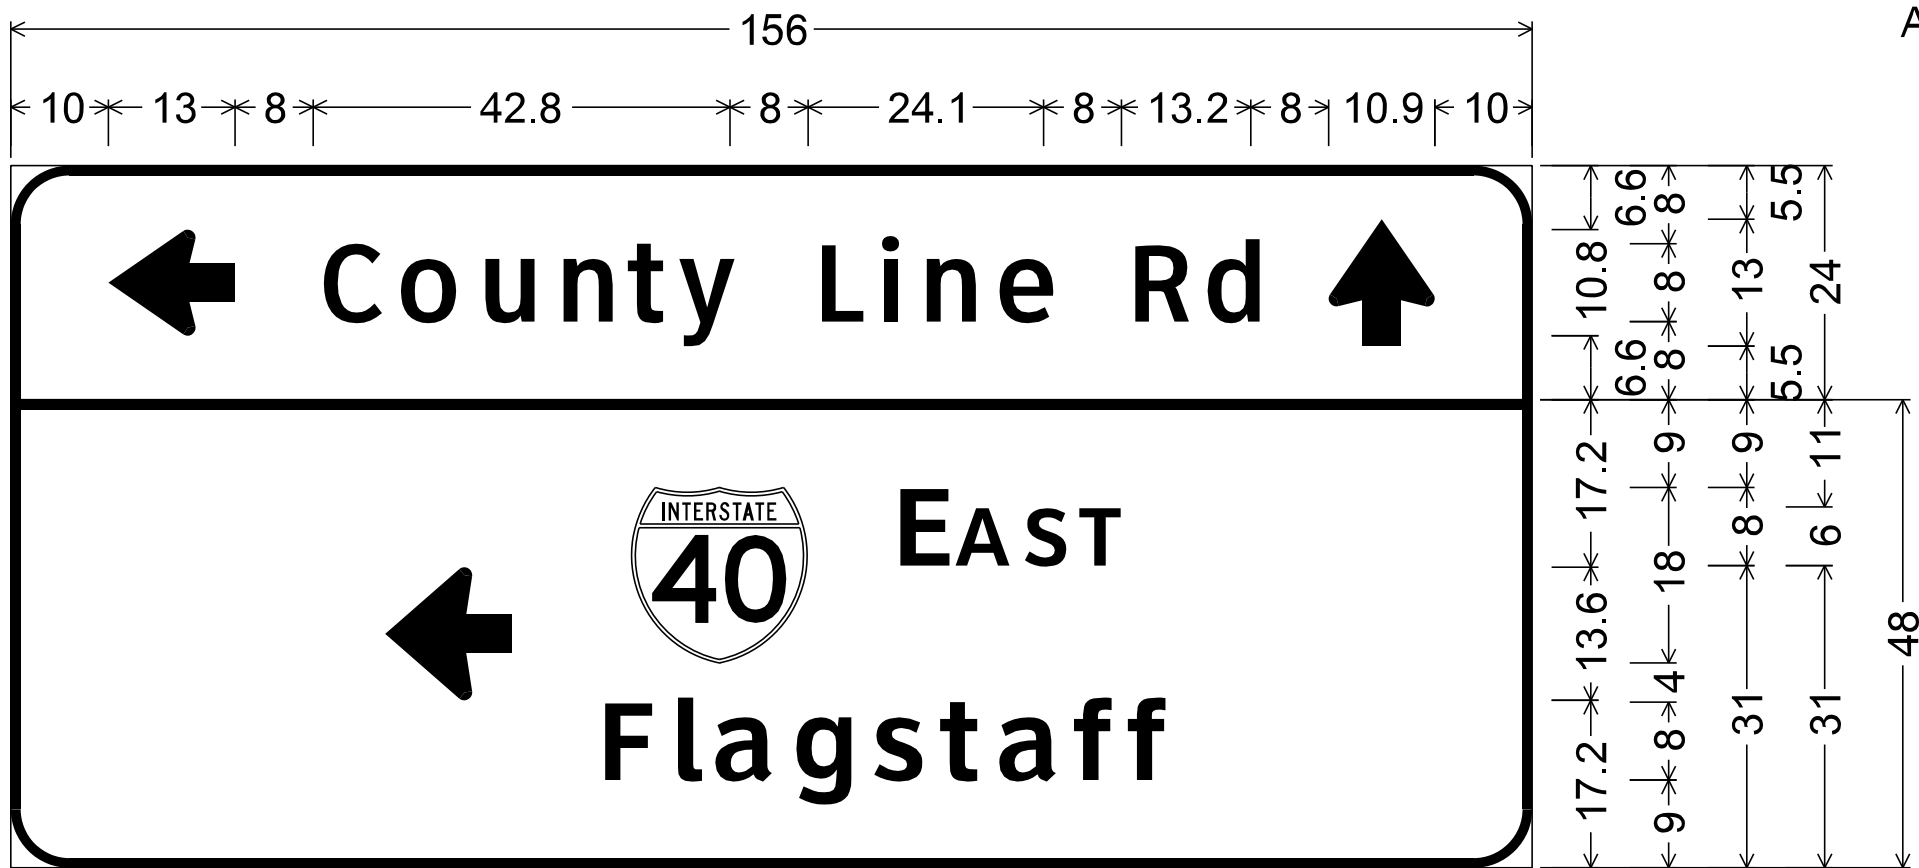


C148-36;  
6.0" Radius, 1.0" Border, White on Green;  
Arrow 8" Type D1 - 13.0" 180°; [County] ClearviewHwy-4-W;  
[Line] ClearviewHwy-4-W; [Rd] ClearviewHwy-4-W;  
Arrow 8" Type D1 - 13.0" 90°;  
6.0" Radius, 1.0" Border, White on Green;  
Arrow 8" Type D3 - 13.0" 180°; [E AST] ClearviewHwy-5-W;  
[Flagstaff] ClearviewHwy-5-W;

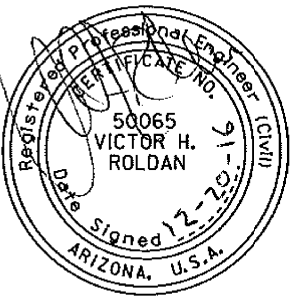
| DESIGN              | NAME      | DATE  | ARIZONA DEPARTMENT OF TRANSPORTATION<br>INFRASTRUCTURE DELIVERY AND OPERATIONS DIVISION<br>TRAFFIC DESIGN SECTION |  |  |
|---------------------|-----------|-------|---|--|---------------------------------------------------------------------------------------|
| DRAWN               | V. Roldan | 12-16 |   |  |                                                                                       |
| CHECKED             | O. Z.     | 12-16 | CROSSROAD SIGN FORMATS                                                                                            |  | SHEET 6 OF 9                                                                          |
| TEAM LEADER         | S. Nodas  | 12-16 |   |  |                                                                                       |
| LOCATION            |           |       | I-40 CROOKTON - HISTORIC 66 (WILLIAMS)                                                                            |  | EXP. RES. 09/30/2018                                                                  |
| TRACS NO. H8703 OIC |           |       | 040-A(219)T   |  | ____ OF ____                                                                          |

| F.H.W.A. REGION | STATE | PROJECT NO. | SHEET NO. | TOTAL SHEETS | RECORD DRAWING |
|-----------------|-------|-------------|-----------|--------------|----------------|
| 9               | ARIZ. | 040-A(219)T | 141       | 143          |                |


040 YV 126

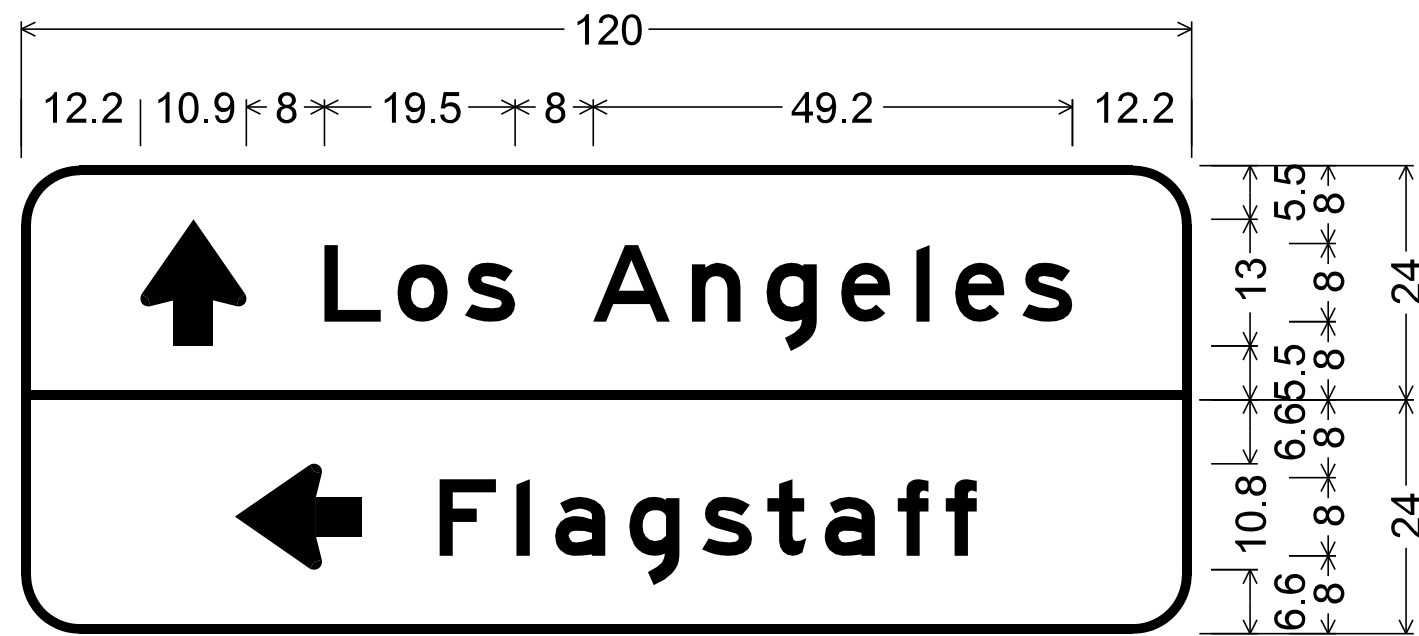


D1-2 (ramp - crossroad);  
C149-1; 6.0" Radius, 1.0" Border, White on Green;  
Arrow 8" Type D1 - 13.0" 90°; [Los Angeles] E;  
6.0" Radius, 1.0" Border, White on Green;  
Arrow 8" Type D1 - 13.0" 180°; [Flagstaff] E;

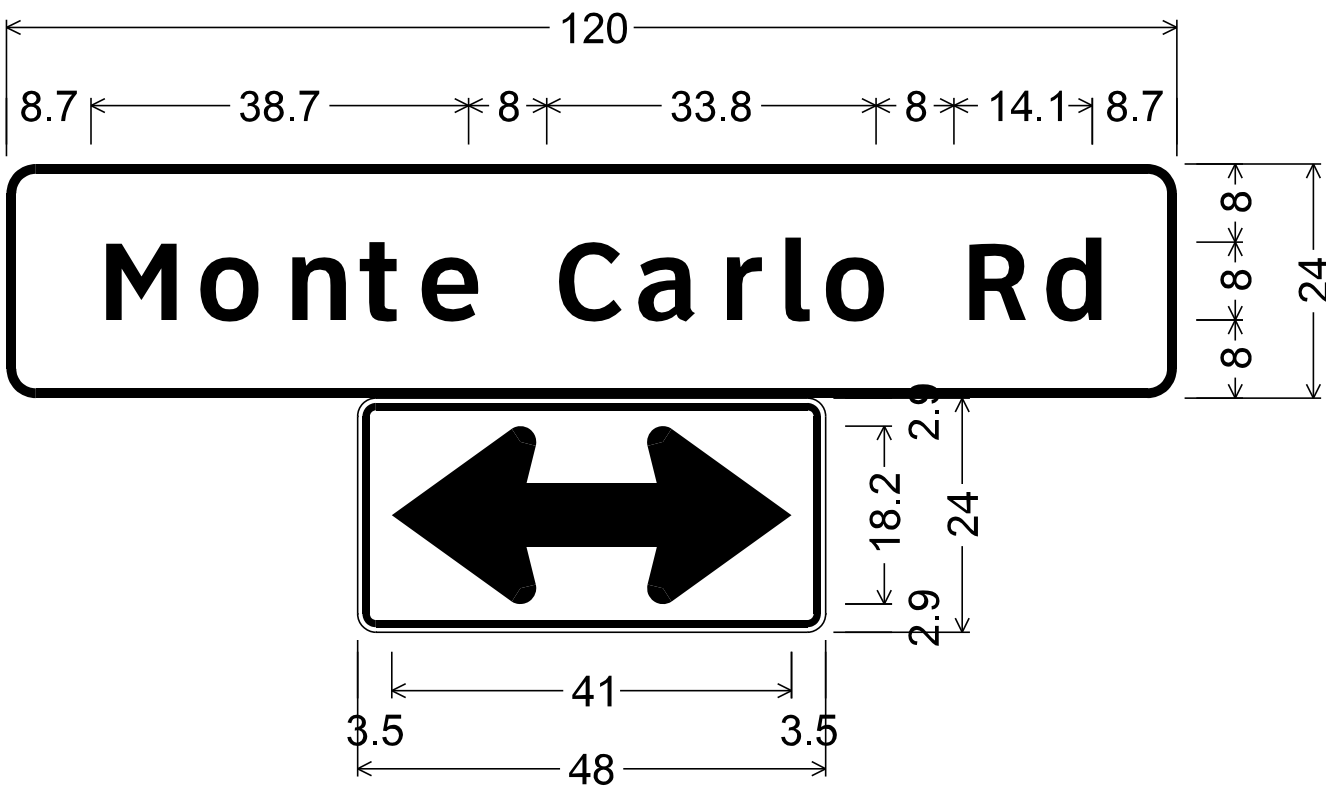


C149-3;  
3.0" Radius, 1.0" Border, White on Green;  
[Monte] ClearviewHwy-5-W; [Carlo] ClearviewHwy-5-W;  
[Rd] ClearviewHwy-5-W;  
W1-7\_48x24;  
1.9" Radius, 0.8" Border, 0.5" Indent, Black on Yellow;  
Double Headed Arrow Custom - 41.0" 0°;

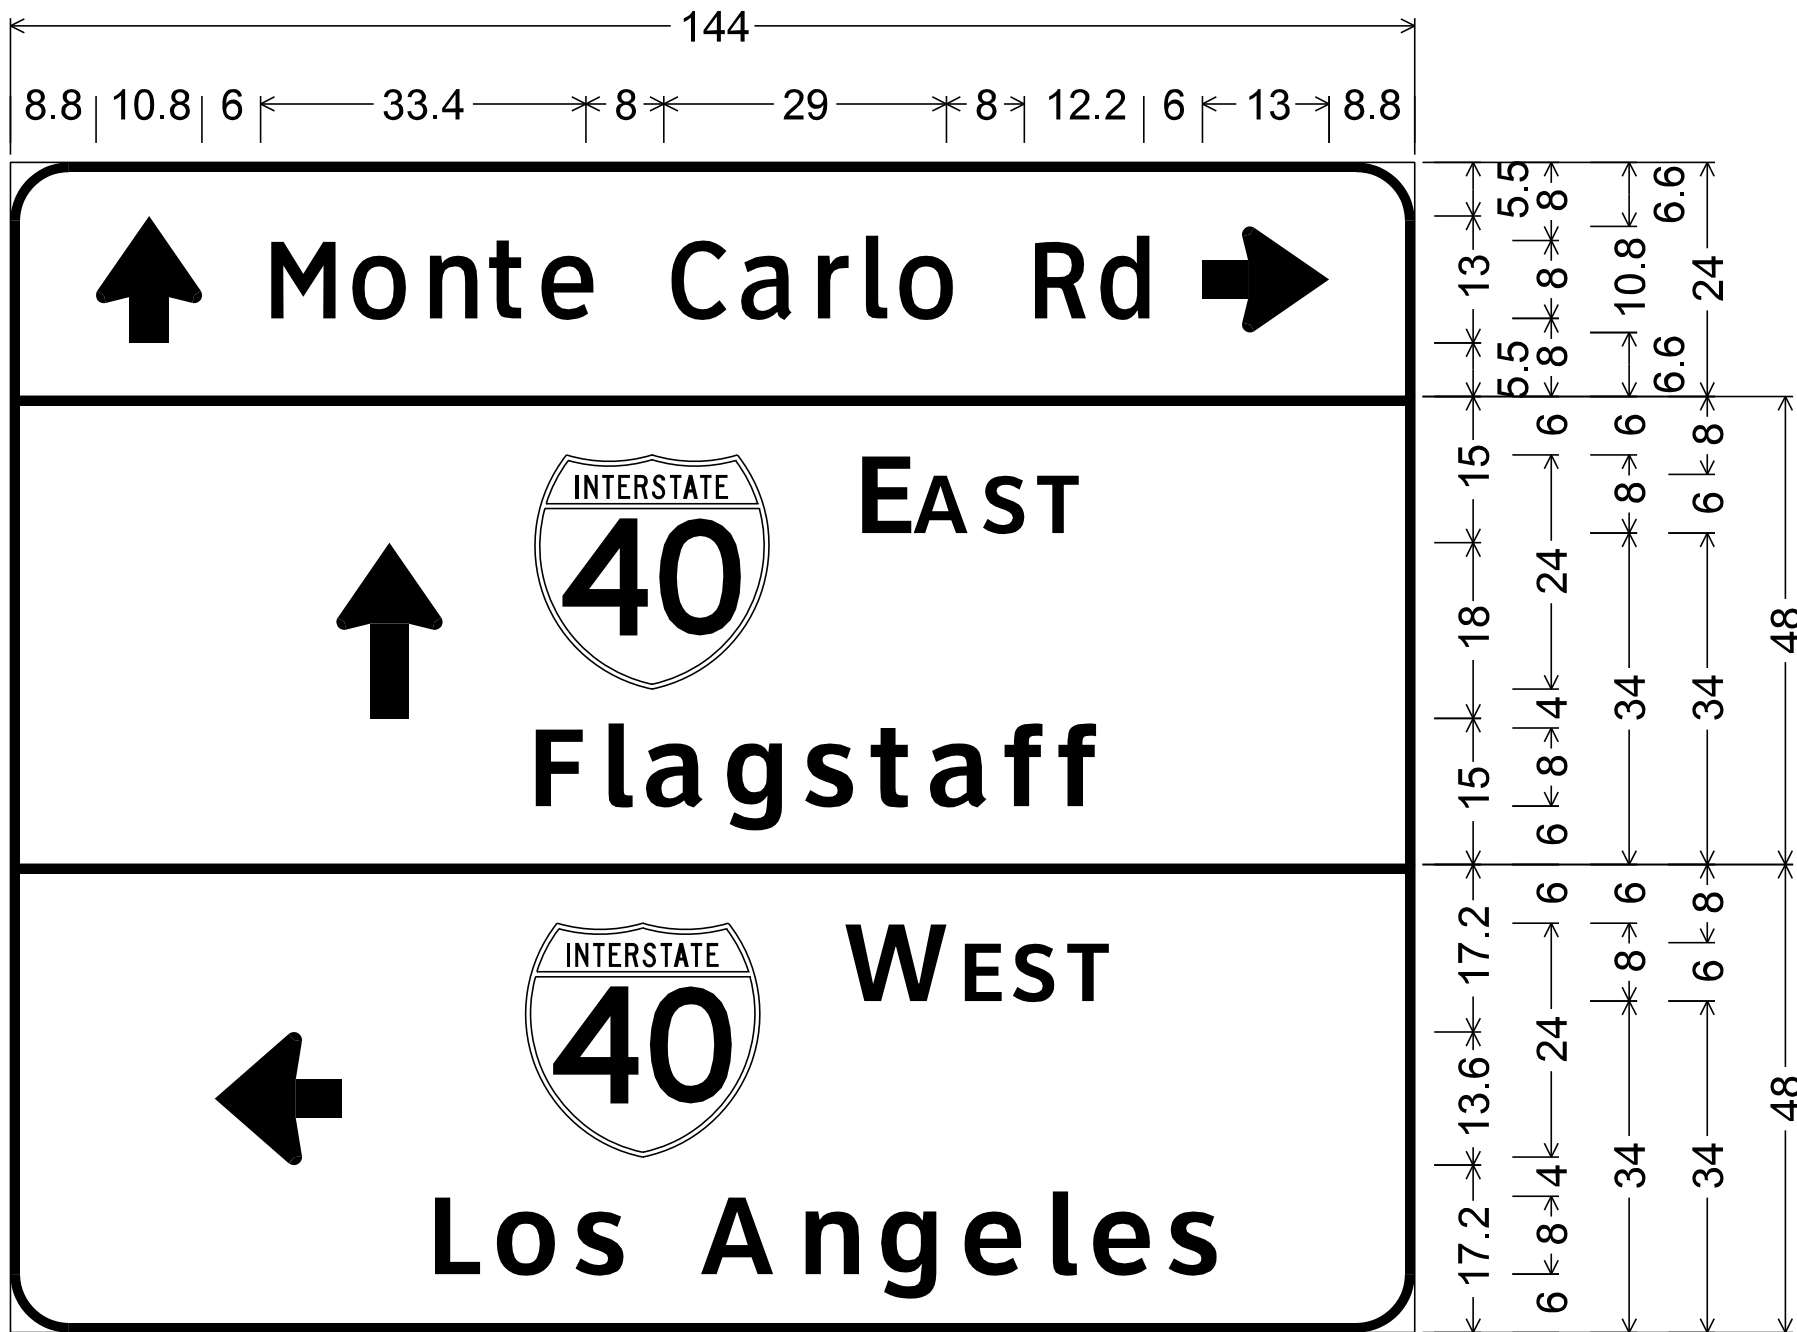


C149-28;  
6.0" Radius, 1.0" Border, White on Green;  
Arrow 8" Type D1 - 13.0" 90°; [Monte] ClearviewHwy-3-W;  
[Carlo] ClearviewHwy-3-W; [Rd] ClearviewHwy-3-W;  
Arrow 8" Type D1 - 13.0" 0°;  
6.0" Radius, 1.0" Border, White on Green;  
Arrow 8" Type D2 - 18.0" 90°;  
[E] ClearviewHwy-5-W [ ] ClearviewHwy-3-W [AST] ClearviewHwy-5-W;  
[Flagstaff] ClearviewHwy-5-W;  
6.0" Radius, 1.0" Border, White on Green;  
Arrow 8" Type D3 - 13.0" 180°;  
[W] ClearviewHwy-5-W [ ] ClearviewHwy-3-W [EST] ClearviewHwy-5-W;  
[Los] ClearviewHwy-5-W; [Angeles] ClearviewHwy-5-W;

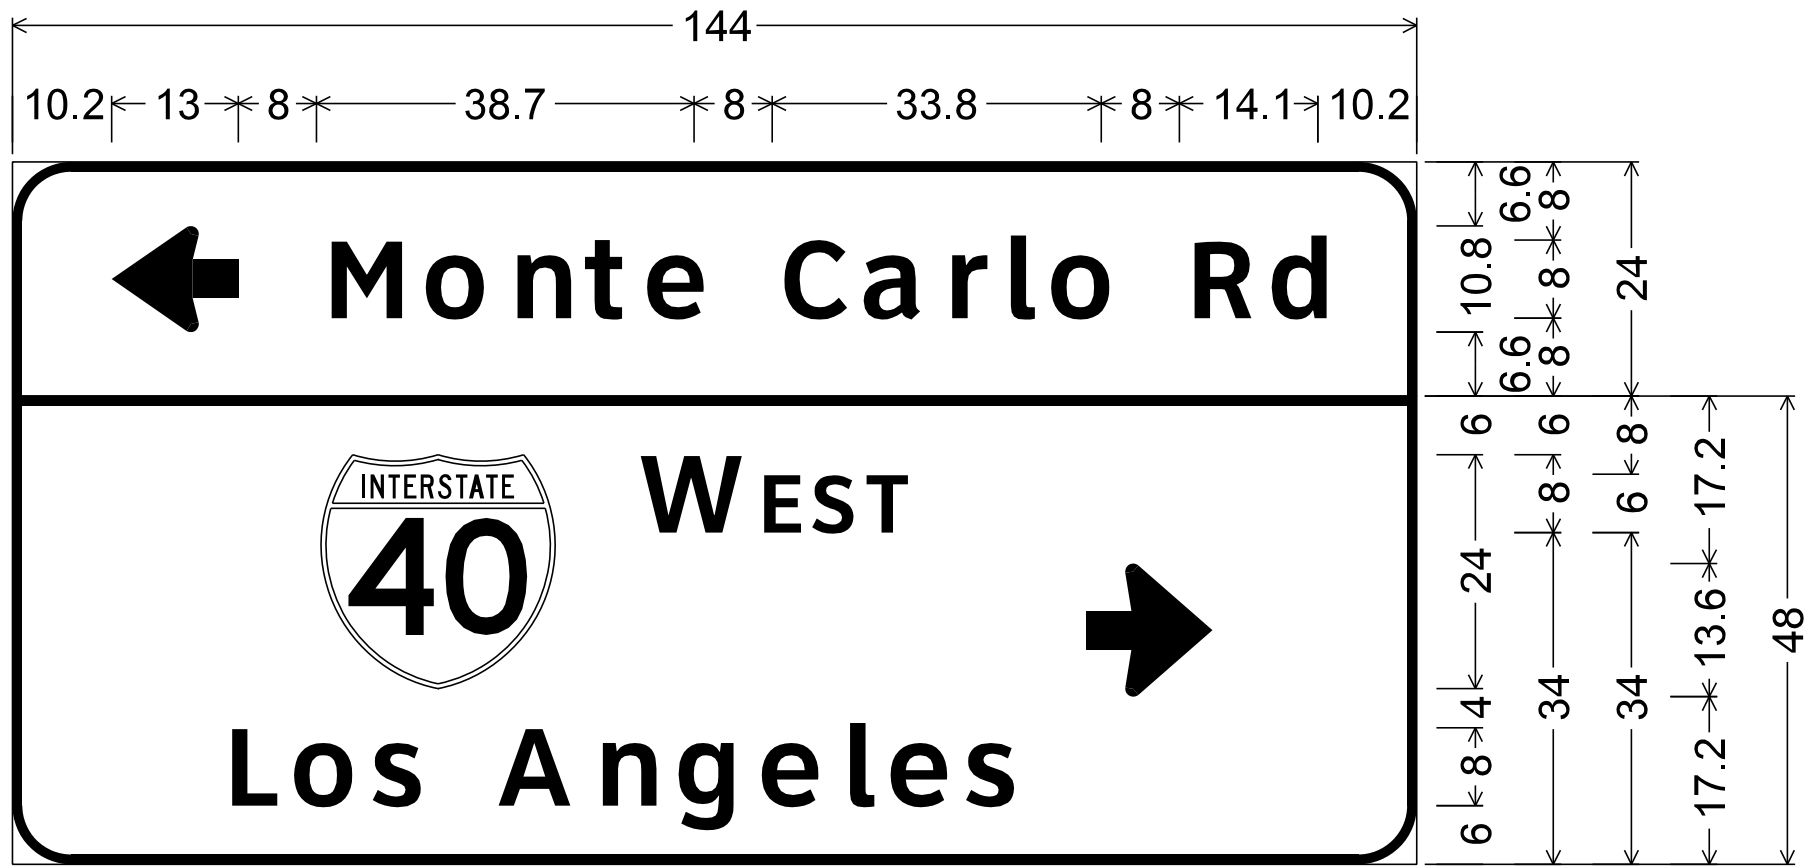

C149-15;  
6.0" Radius, 1.0" Border, White on Green;  
Arrow 8" Type D1 - 13.0" 180°; [Monte] ClearviewHwy-5-W;  
[Carlo] ClearviewHwy-5-W; [Rd] ClearviewHwy-5-W;  
6.0" Radius, 1.0" Border, White on Green;  
[W EST] ClearviewHwy-5-W; [Los] ClearviewHwy-5-W;  
[Angeles] ClearviewHwy-5-W; Arrow 8" Type D3 - 13.0" 0°;

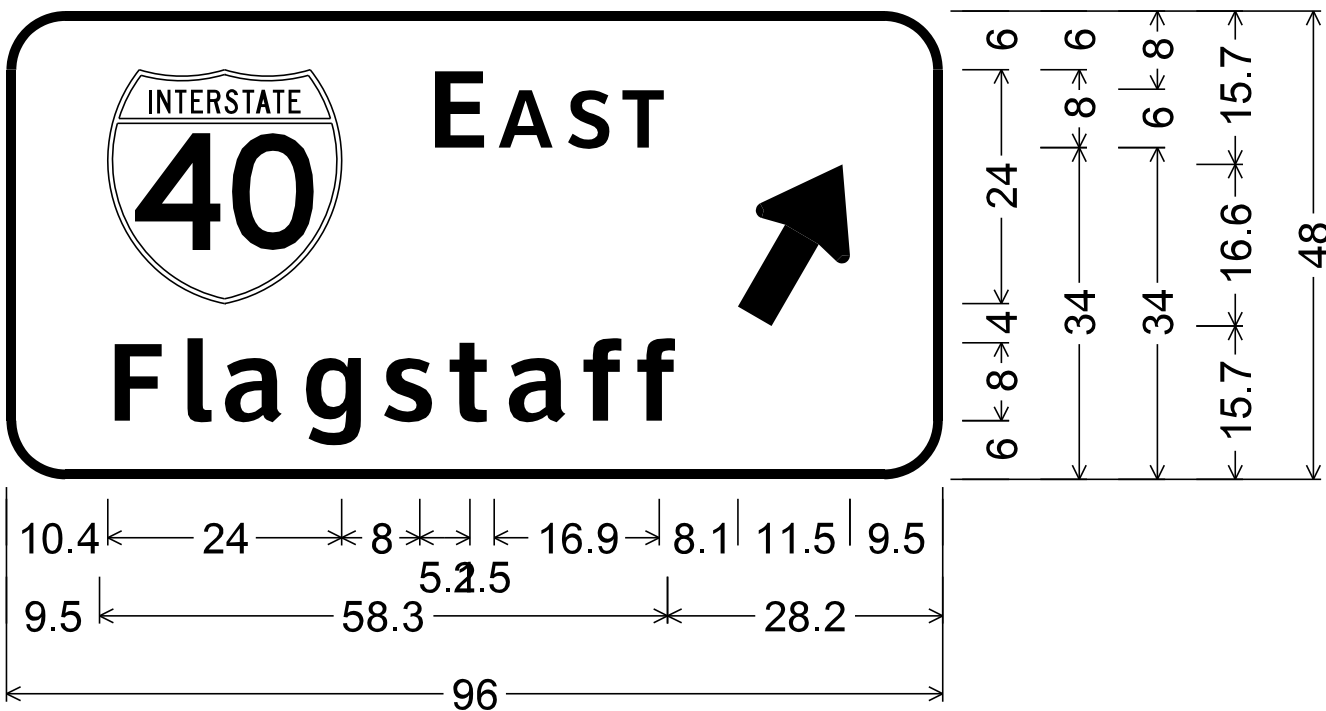


C149.46;  
6.0" Radius, 1.0" Border, White on Green;  
[E AST] ClearviewHwy-5-W;  
[Flagstaff] ClearviewHwy-5-W;  
Arrow 8" Type D2 - 18.0" 60°;

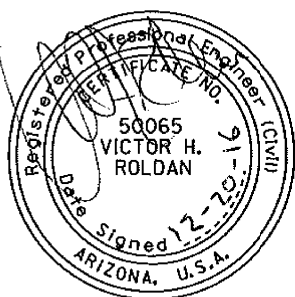
|                     |           |       |   |  |                                                                                       |
|---------------------|-----------|-------|---|--|---------------------------------------------------------------------------------------|
|                     | NAME      | DATE  | ARIZONA DEPARTMENT OF TRANSPORTATION<br>INFRASTRUCTURE DELIVERY AND OPERATIONS DIVISION<br>TRAFFIC DESIGN SECTION |  |  |
| DESIGN              | V. Roldan | 12-16 |   |  |                                                                                       |
| DRAWN               | O. Z.     | 12-16 |   |  |                                                                                       |
| CHECKED             |           |       | CROSSROAD SIGN FORMATS                                                                                            |  | SHEET 7 OF 9                                                                          |
| TEAM LEADER         | S. Nides  | 12-16 |   |  |                                                                                       |
|                     |           |       |   |  |                                                                                       |
| LOCATION            |           |       | I-40 CROOKTON - HISTORIC 66 (WILLIAMS)                                                                            |  |                                                                                       |
| TRACS NO. H8703 OIC |           |       | 040-A(219)T   |  | ____ OF ____                                                                          |

| F.H.W.A. REGION | STATE | PROJECT NO. | SHEET NO. | TOTAL SHEETS | RECORD DRAWING |
|-----------------|-------|-------------|-----------|--------------|----------------|
| 9               | ARIZ. | 040-A(219)T | 142       | 143          |                |


040 YV 126

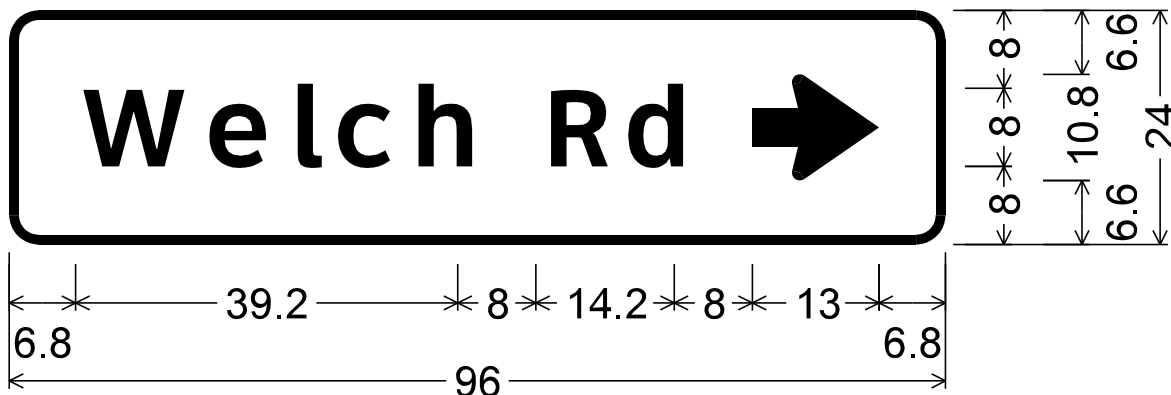


C151-7;  
3.0" Radius, 1.0" Border, White on Green;  
[Welch] ClearviewHwy-5-W;  
[Rd] ClearviewHwy-5-W;  
Arrow 8" Type D1 - 13.0" 0°;

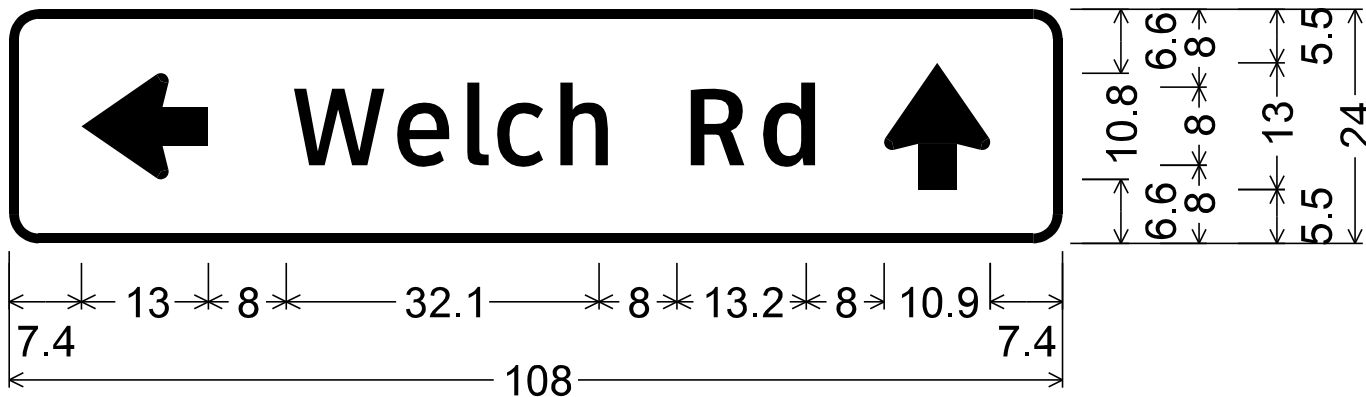


C151-22;  
3.0" Radius, 1.0" Border, White on Green;  
Arrow 8" Type D1 - 13.0" 180°;  
[Welch] ClearviewHwy-3-W 75% spacing;  
[Rd] ClearviewHwy-4-W;  
Arrow 8" Type D1 - 13.0" 90°;

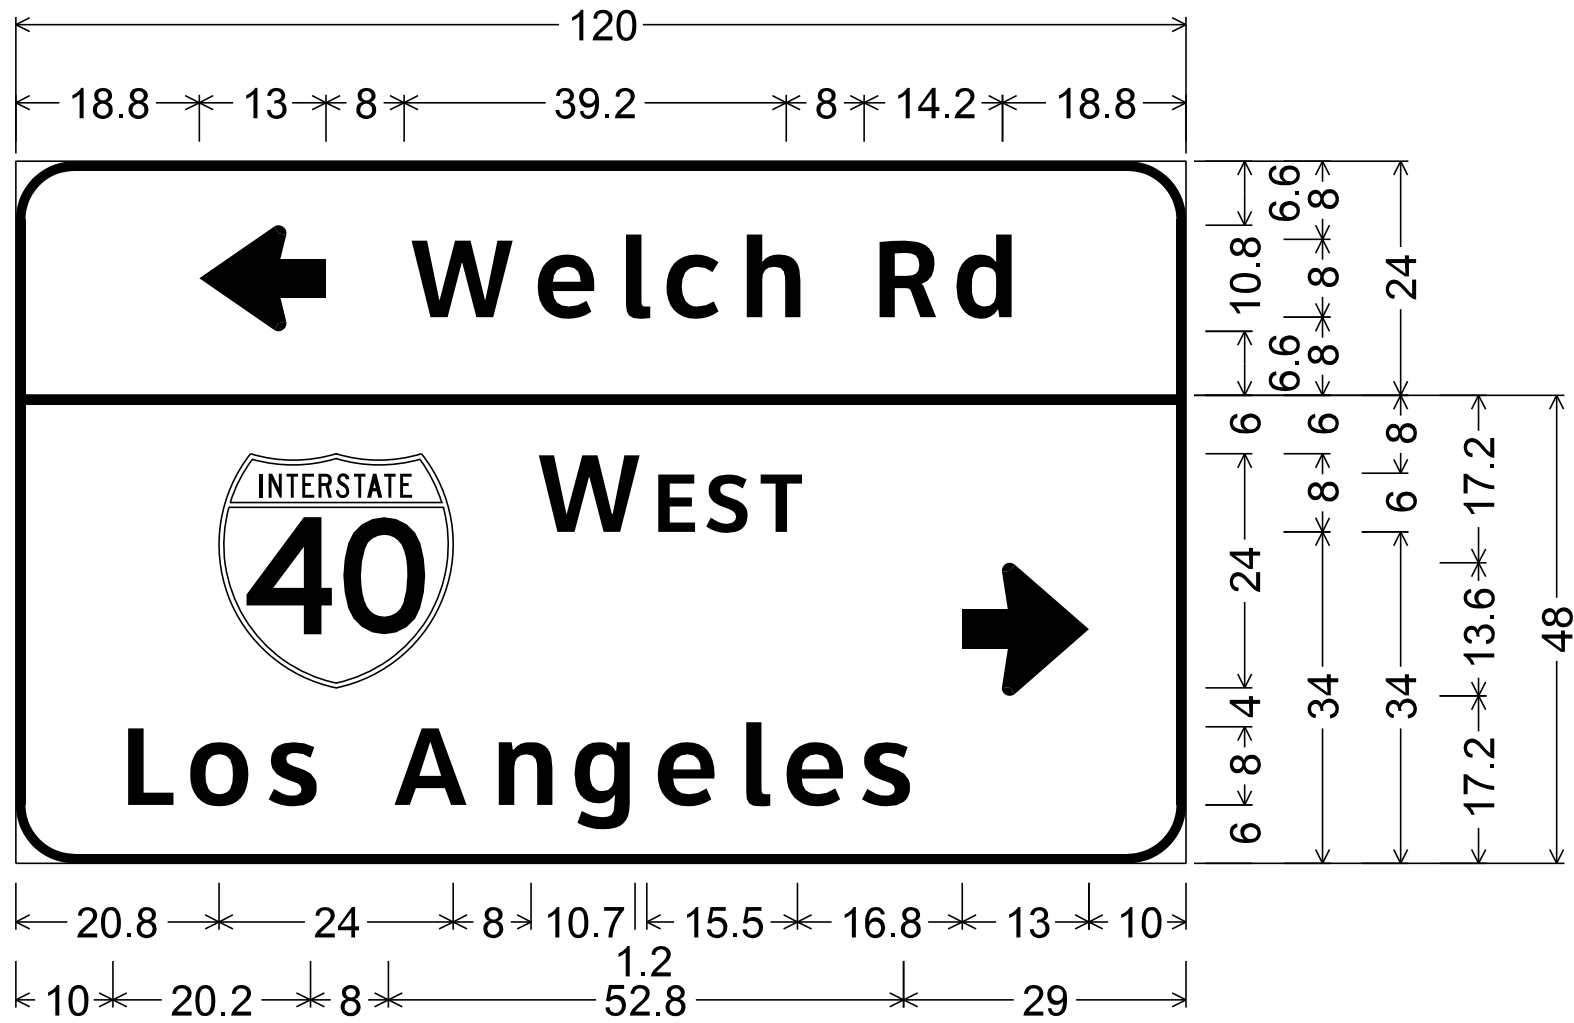


C151-23;  
6.0" Radius, 1.0" Border, White on Green;  
Arrow 8" Type D1 - 13.0" 180°;  
[Welch] ClearviewHwy-5-W; [Rd] ClearviewHwy-5-W;  
6.0" Radius, 1.0" Border, White on Green;  
[W] ClearviewHwy-5-W [ ] ClearviewHwy-3-W [EST] ClearviewHwy-5-W;  
[Los] ClearviewHwy-5-W; [Angeles] ClearviewHwy-5-W;  
Arrow 8" Type D3 - 13.0" 0°;

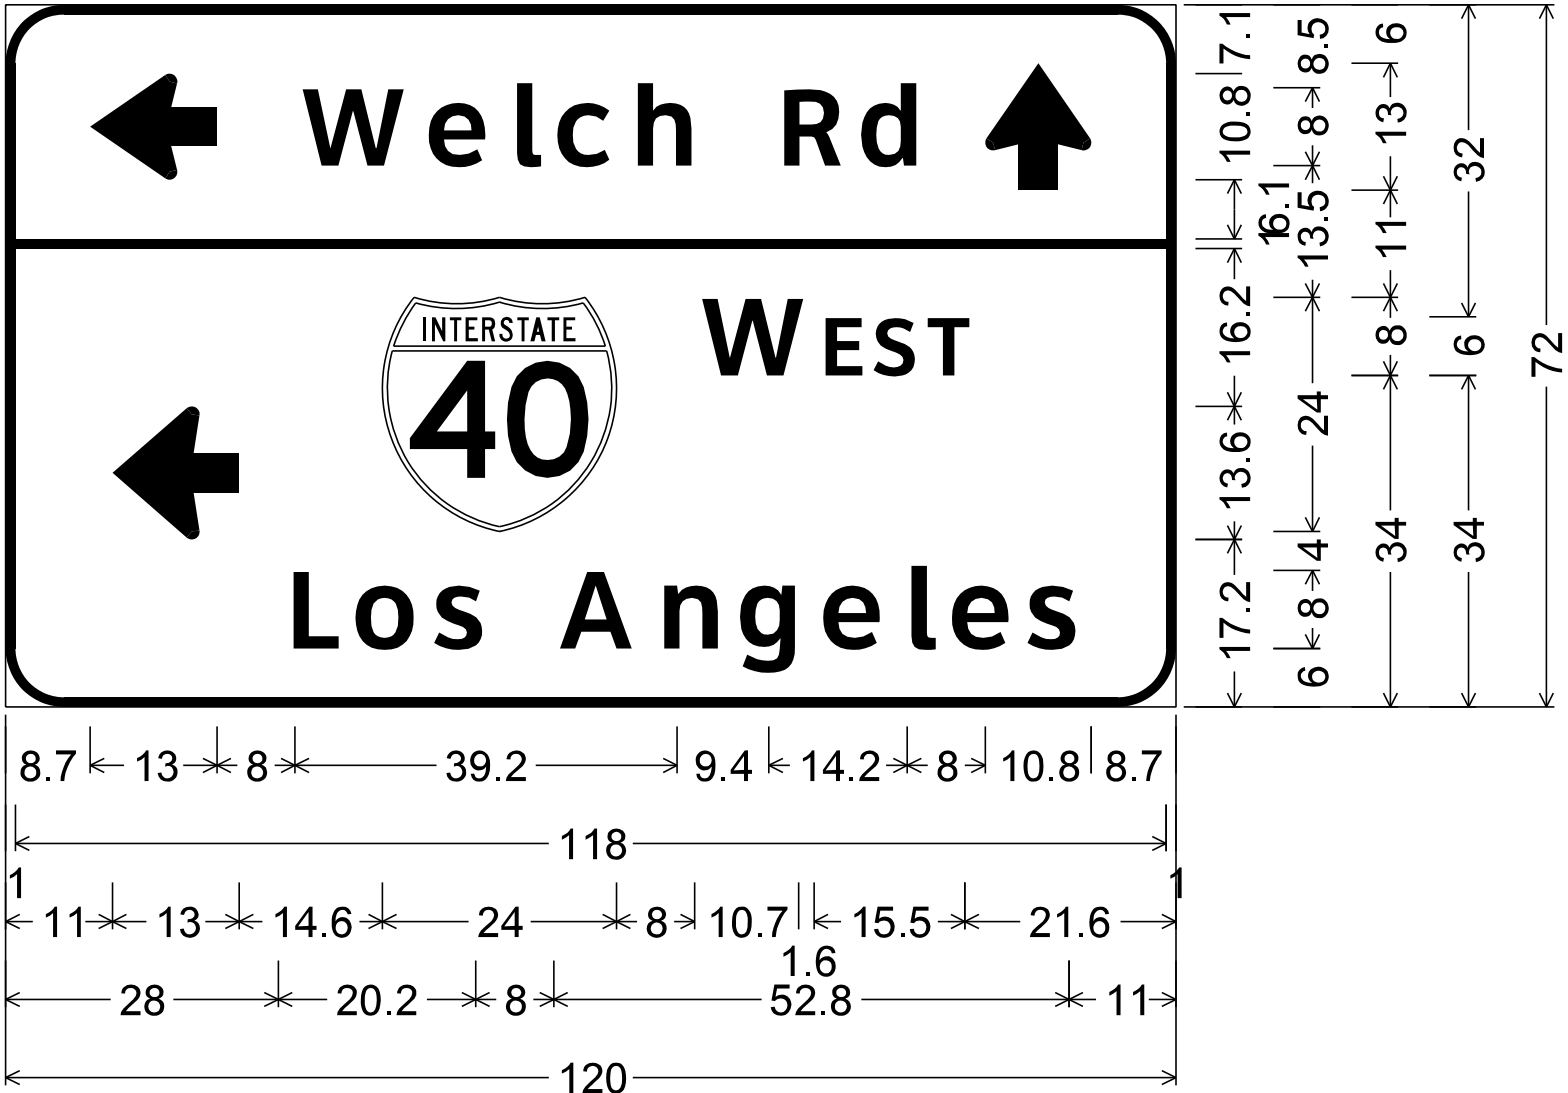

C151-43; 6.0" Radius, 1.0" Border, White on Green;  
Arrow 8" Type D1 - 13.0" 180°;  
[Welch Rd] ClearviewHwy-5-W;  
Arrow 8" Type D1 - 13.0" 90°;  
Arrow 8" Type D3 - 13.0" 180°;  
[W EST] ClearviewHwy-5-W; [Los] ClearviewHwy-5-W;  
[Angeles] ClearviewHwy-5-W;

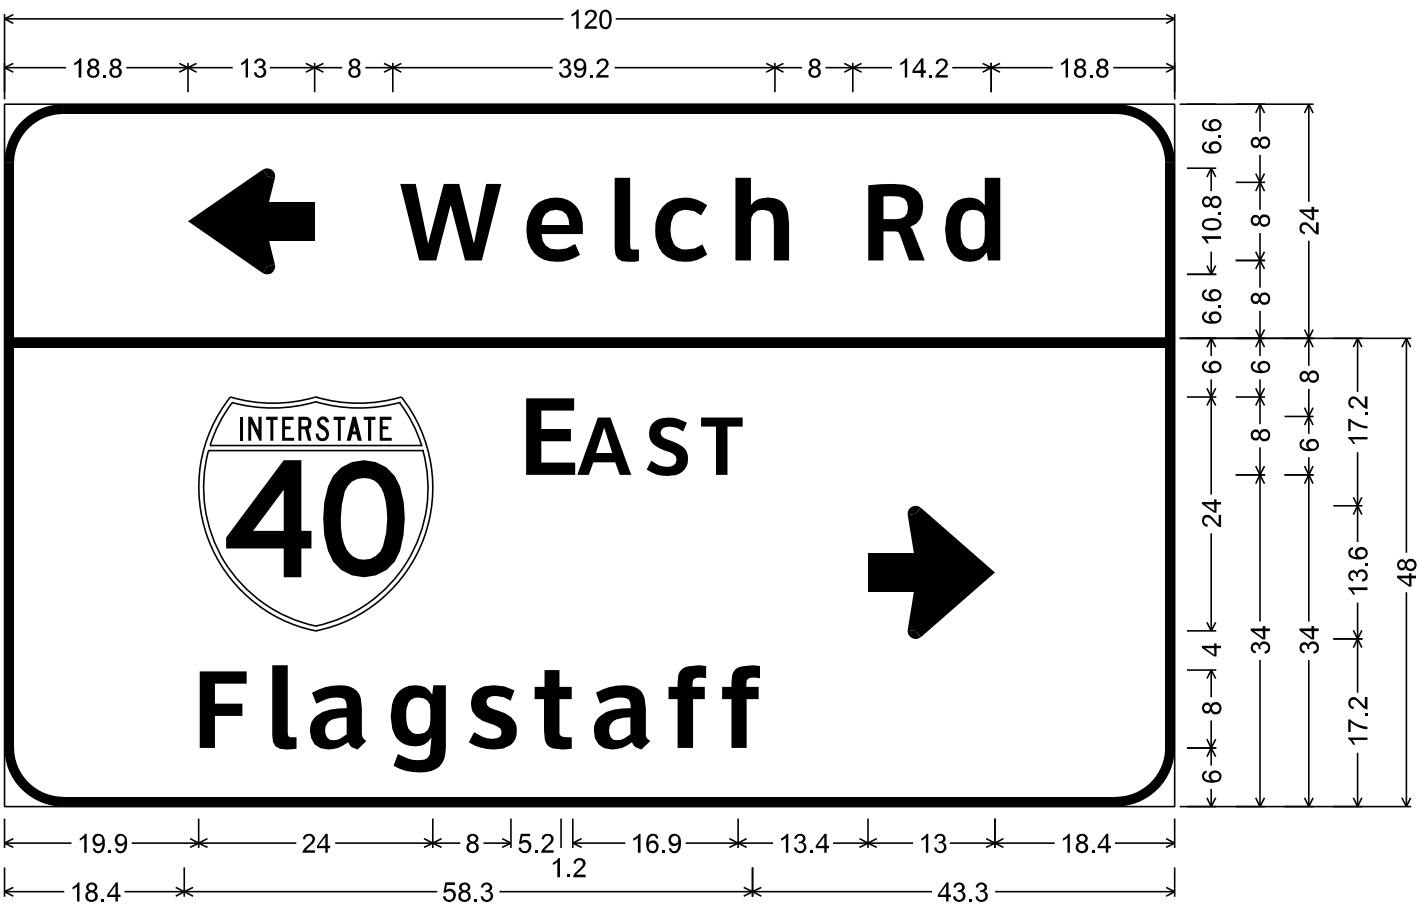


C151-44;  
6.0" Radius, 1.0" Border, White on Green;  
Arrow 8" Type D1 - 13.0" 180°; [Welch] ClearviewHwy-5-W; [Rd] ClearviewHwy-5-W;  
6.0" Radius, 1.0" Border, White on Green;  
[E] ClearviewHwy-5-W [ ] ClearviewHwy-3-W [AST] ClearviewHwy-5-W;  
[Flagstaff] ClearviewHwy-5-W; Arrow 8" Type D3 - 13.0" 0°;

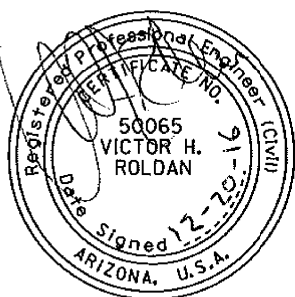
|                     |           |       |   |  |                                                                                       |
|---------------------|-----------|-------|---|--|---------------------------------------------------------------------------------------|
|                     | NAME      | DATE  | ARIZONA DEPARTMENT OF TRANSPORTATION<br>INFRASTRUCTURE DELIVERY AND OPERATIONS DIVISION<br>TRAFFIC DESIGN SECTION |  |  |
| DESIGN              | V. Roldan | 12-16 |   |  |                                                                                       |
| DRAWN               | O. Z.     | 12-16 |   |  |                                                                                       |
| CHECKED             |           |       |   |  |                                                                                       |
| TEAM LEADER         | S. Nodes  | 12-16 | CROSSROAD SIGN FORMATS                                                                                            |  | EXP. RES. 09/30/2018<br>SHEET 8 OF 9                                                  |
|                     |           |       |   |  |                                                                                       |
|                     |           |       |   |  |                                                                                       |
| LOCATION            |           |       | I-40 CROOKTON - HISTORIC 66 (WILLIAMS)                                                                            |  |                                                                                       |
| TRACS NO. H8703 OIC |           |       | 040-A(219)T   |  | ___ OF ___                                                                            |

| F.H.W.A. REGION | STATE | PROJECT NO. | SHEET NO. | TOTAL SHEETS | RECORD DRAWING |
|-----------------|-------|-------------|-----------|--------------|----------------|
| 9               | ARIZ. | 040-A(219)T | 143       | 143          |                |


040 YV 126

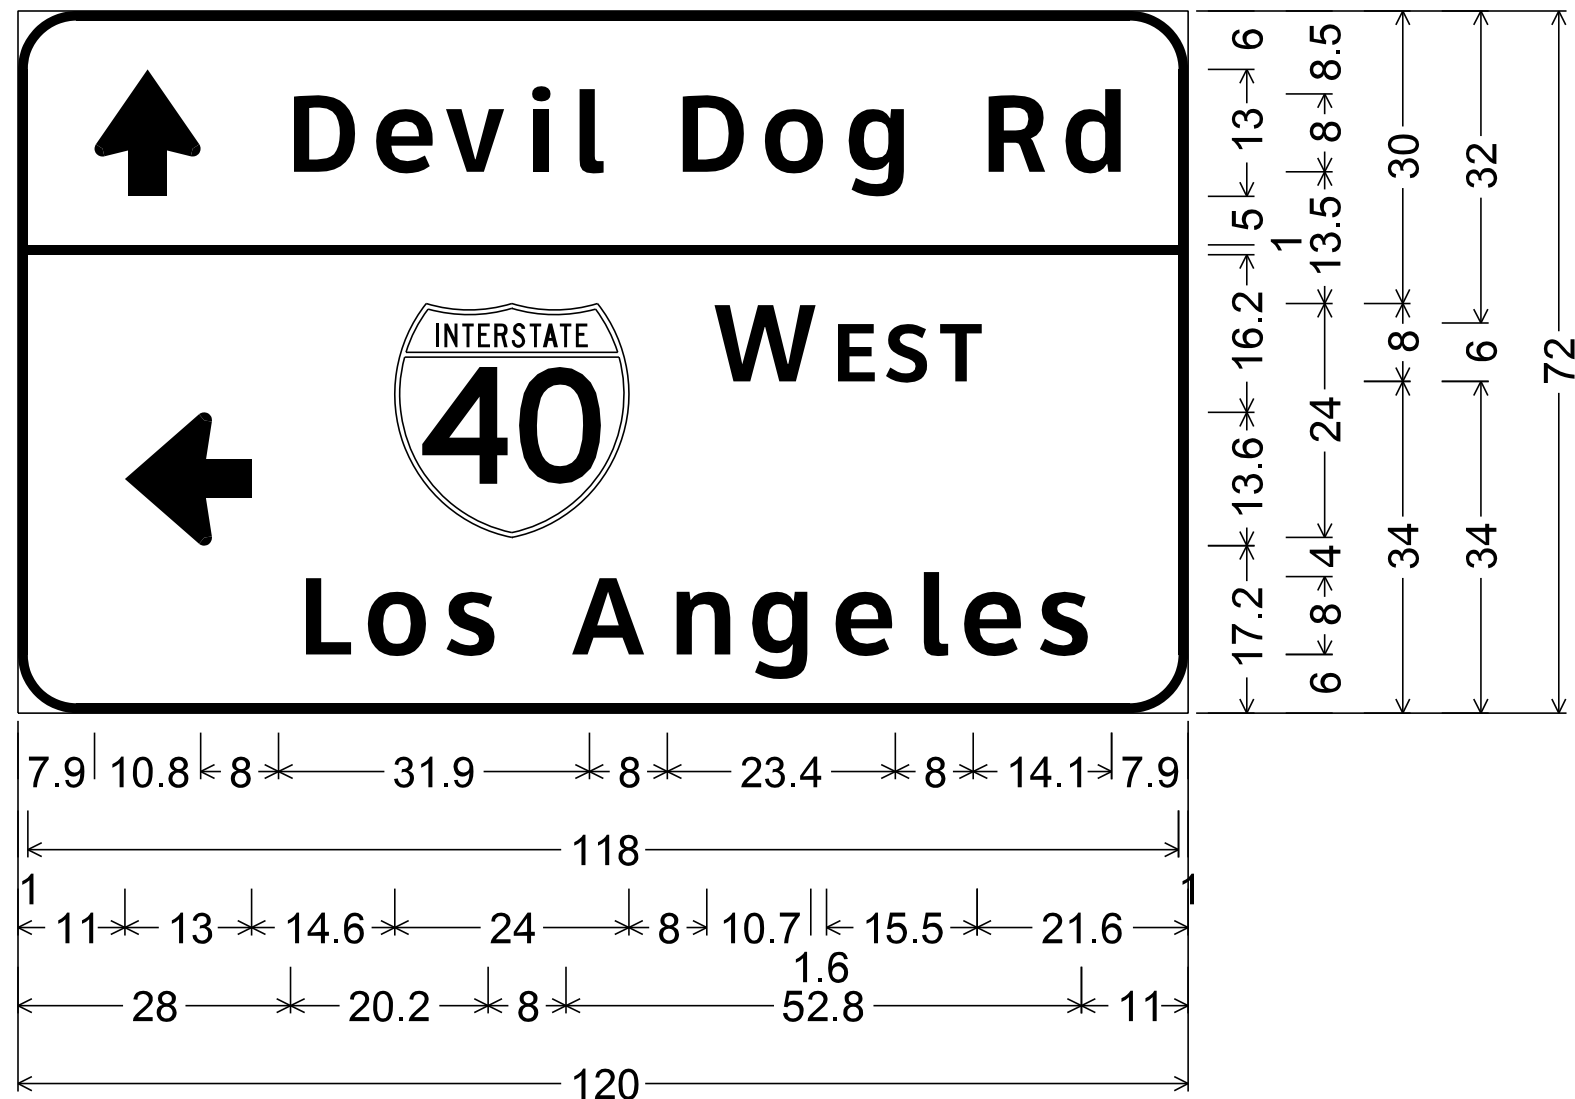

C157-14; 6.0" Radius, 1.0" Border, White on Green;  
Arrow 8" Type D1 - 13.0" 90°;  
[Devil] ClearviewHwy-5-W; [Dog] ClearviewHwy-5-W;  
[Rd] ClearviewHwy-5-W;  
Arrow 8" Type D3 - 13.0" 180°;  
[W EST] ClearviewHwy-5-W; [Los] ClearviewHwy-5-W;  
[Angeles] ClearviewHwy-5-W;

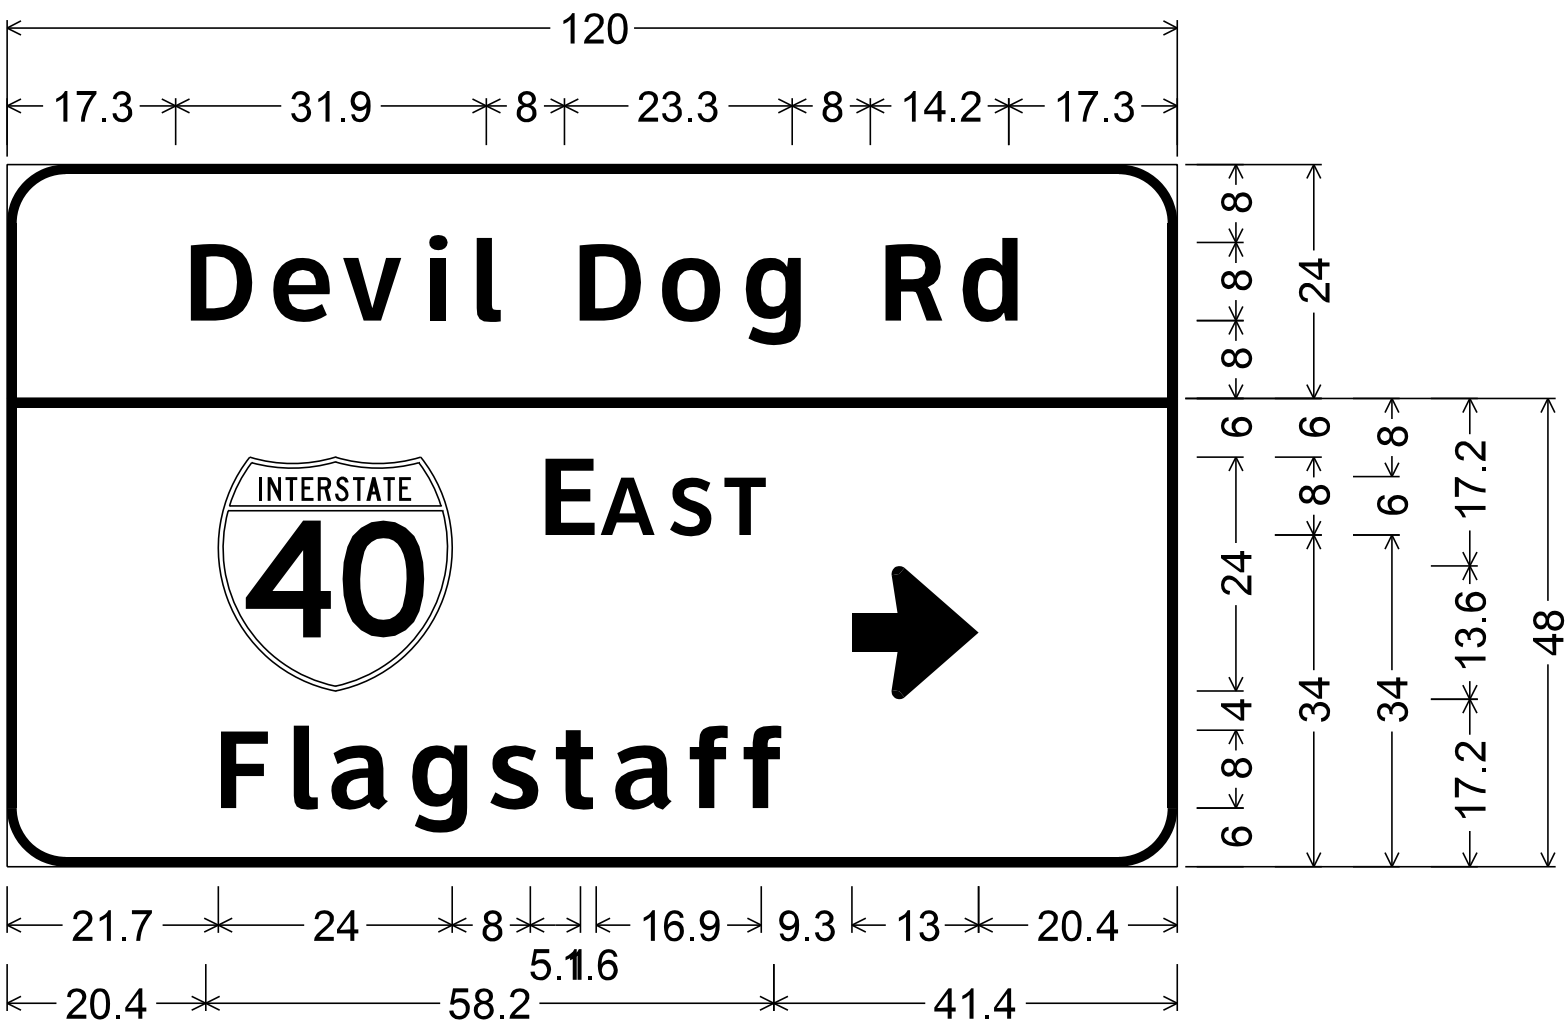

C157-15;  
6.0" Radius, 1.0" Border, White on Green;  
[Devil] ClearviewHwy-5-W; [Dog] ClearviewHwy-5-W;  
[Rd] ClearviewHwy-5-W;  
6.0" Radius, 1.0" Border, White on Green;  
[E AST] ClearviewHwy-5-W;  
[Flagstaff] ClearviewHwy-5-W;  
Arrow 8" Type D3 - 13.0" 0°;

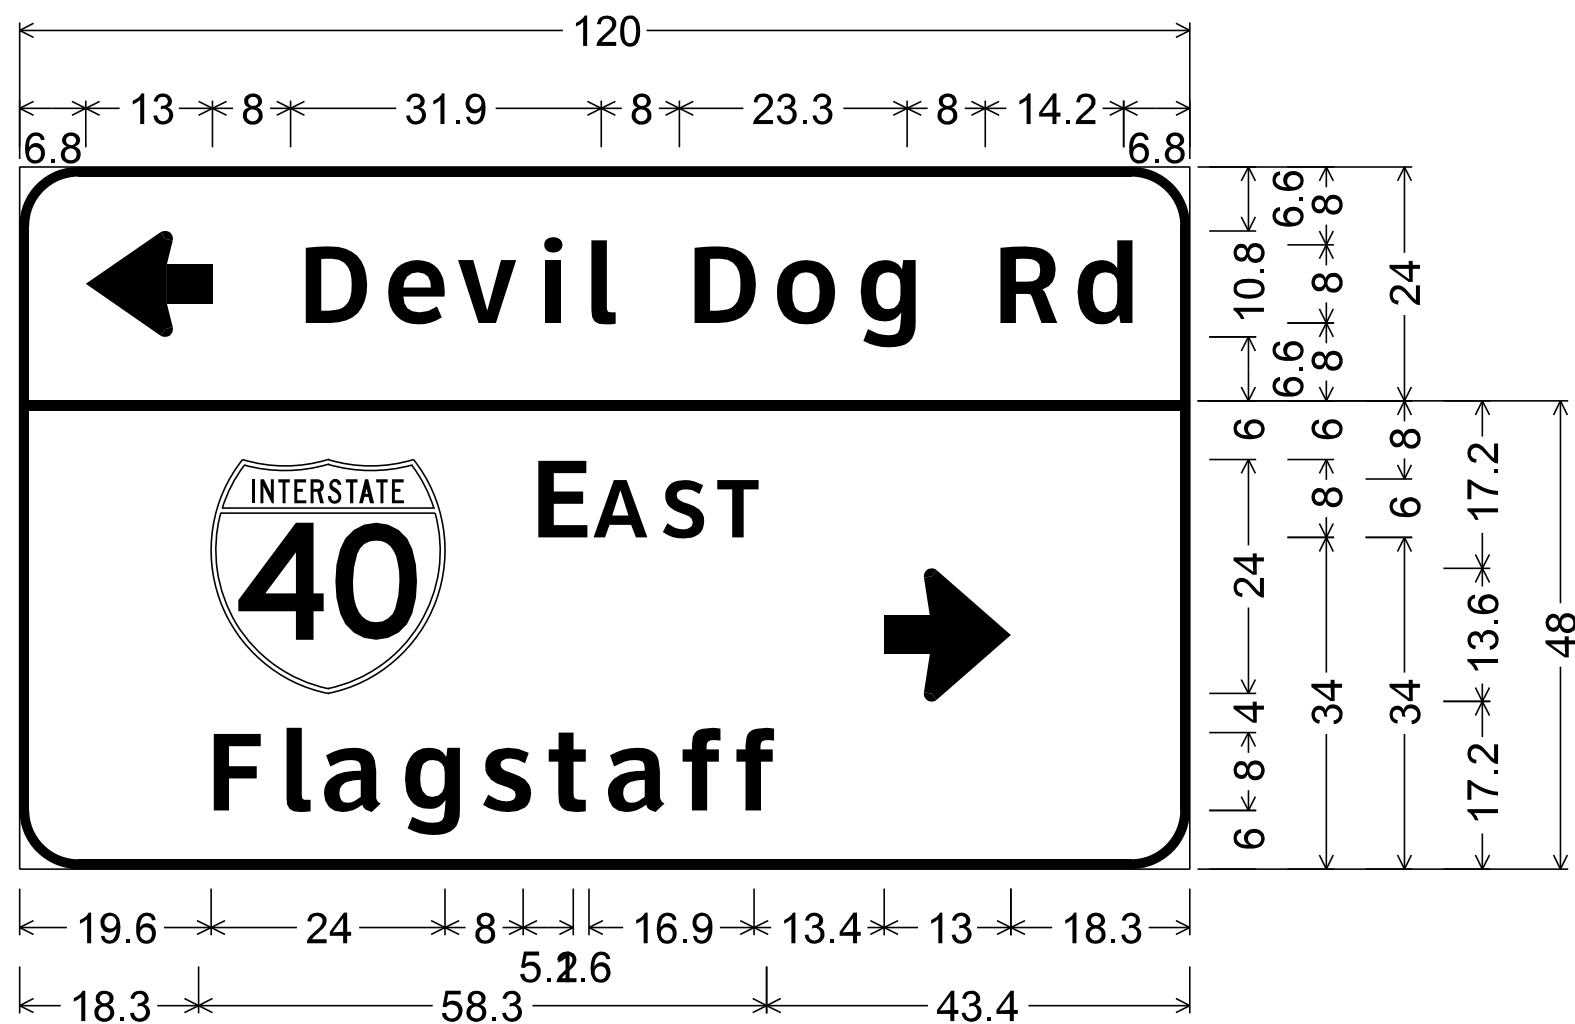

C157-53;  
6.0" Radius, 1.0" Border, White on Green;  
Arrow 8" Type D1 - 13.0" 180°;  
[Devil] ClearviewHwy-5-W; [Dog] ClearviewHwy-5-W;  
[Rd] ClearviewHwy-5-W;  
6.0" Radius, 1.0" Border, White on Green;  
[E AST] ClearviewHwy-5-W;  
[Flagstaff] ClearviewHwy-5-W;  
Arrow 8" Type D3 - 13.0" 0°;

| DESIGN                 | NAME      | DATE  | ARIZONA DEPARTMENT OF TRANSPORTATION<br>INFRASTRUCTURE DELIVERY AND OPERATIONS DIVISION<br>TRAFFIC DESIGN SECTION |
|------------------------|-----------|-------|---|
| DRAWN                  | V. Roldan | 12-16 |   |
| CHECKED                | O. Z.     | 12-16 |   |
| TEAM LEADER            | S. Nides  | 12-16 |   |
| CROSSROAD SIGN FORMATS |           |       |   |
| LOCATION               |           |       | I-40 CROOKTON - HISTORIC 66 (WILLIAMS)                                                                            |
| TRACS NO. H8703 OIC    |           |       | 040-A(219)T   |

|                                       |
|---------------------------------------|
| EXP. IRES. 09/30/2018<br>SHEET 9 OF 9 |
|---------------------------------------|