RECORD OF TITLE
UNDER LAND TRANSFER ACT 2017
FREEHOLD

Guaranteed Search Copy issued under Section 60 of the Land Transfer Act 2017

R.W. Muir
Registrar-General
of Land

Identifier	**CB6D/665**
Land Registration District	**Canterbury**
Date Issued	08 December 1966

Prior References
CB2D/294

Estate	Fee Simple
Area	607 square metres more or less
Legal Description	Lot 9 Deposited Plan 25088

Registered Owners
Danika Louise Turnbull

Interests

700247 Notice imposing Building Line Restriction

Fencing Provision in Transfer 706471 - 17.3.1967 at 9.40 am

12534331.1 Mortgage to Bank of New Zealand - 19.8.2022 at 2:09 pm

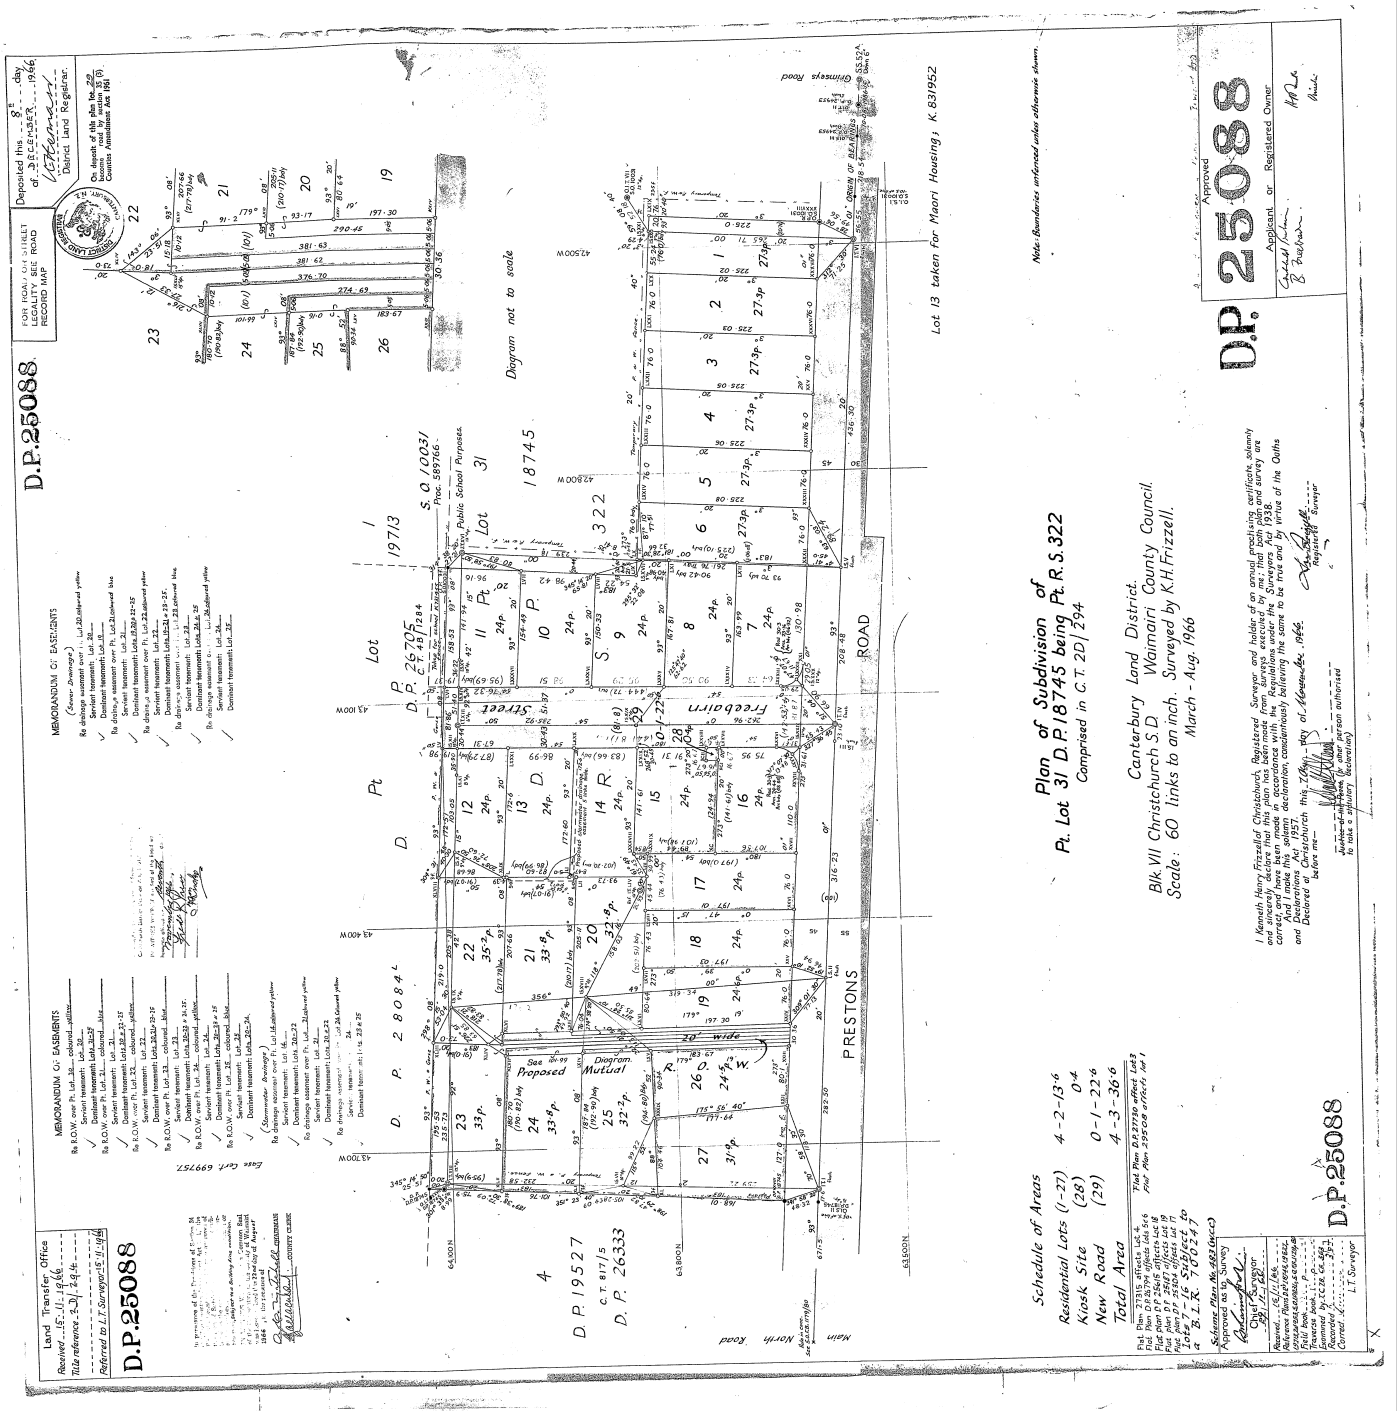
D.P.25088
Plan of Subdivision of
Pt. Lot 31 D.P.18745 being Pt. R.S.322
Comprised in C.T. 2D/294
Canterbury Land District.
Waimairi County Council.
Blk VII Christchurch S.D. Surveyed by K.H.Frizzell.
Scale: 60 links to an inch. March - Aug. 1966
Schedule of Areas
Residential Lots (1-27) 4-2-13·6
Kiosk Site (28) 0·4
New Road (29) 0-1-22·6
Total Area 4-3-36·6
Diagram not to scale
Lot 13 taken for Maori Housing; K.831952
Note: Boundaries unfenced unless otherwise shown.
Freeborn Street
PRESTONS ROAD
Ohmsets Road
North Road
D.P. 25088
Approved
Applicant or Registered Owner
Land Transfer Office
Referred to L.T. Surveyor