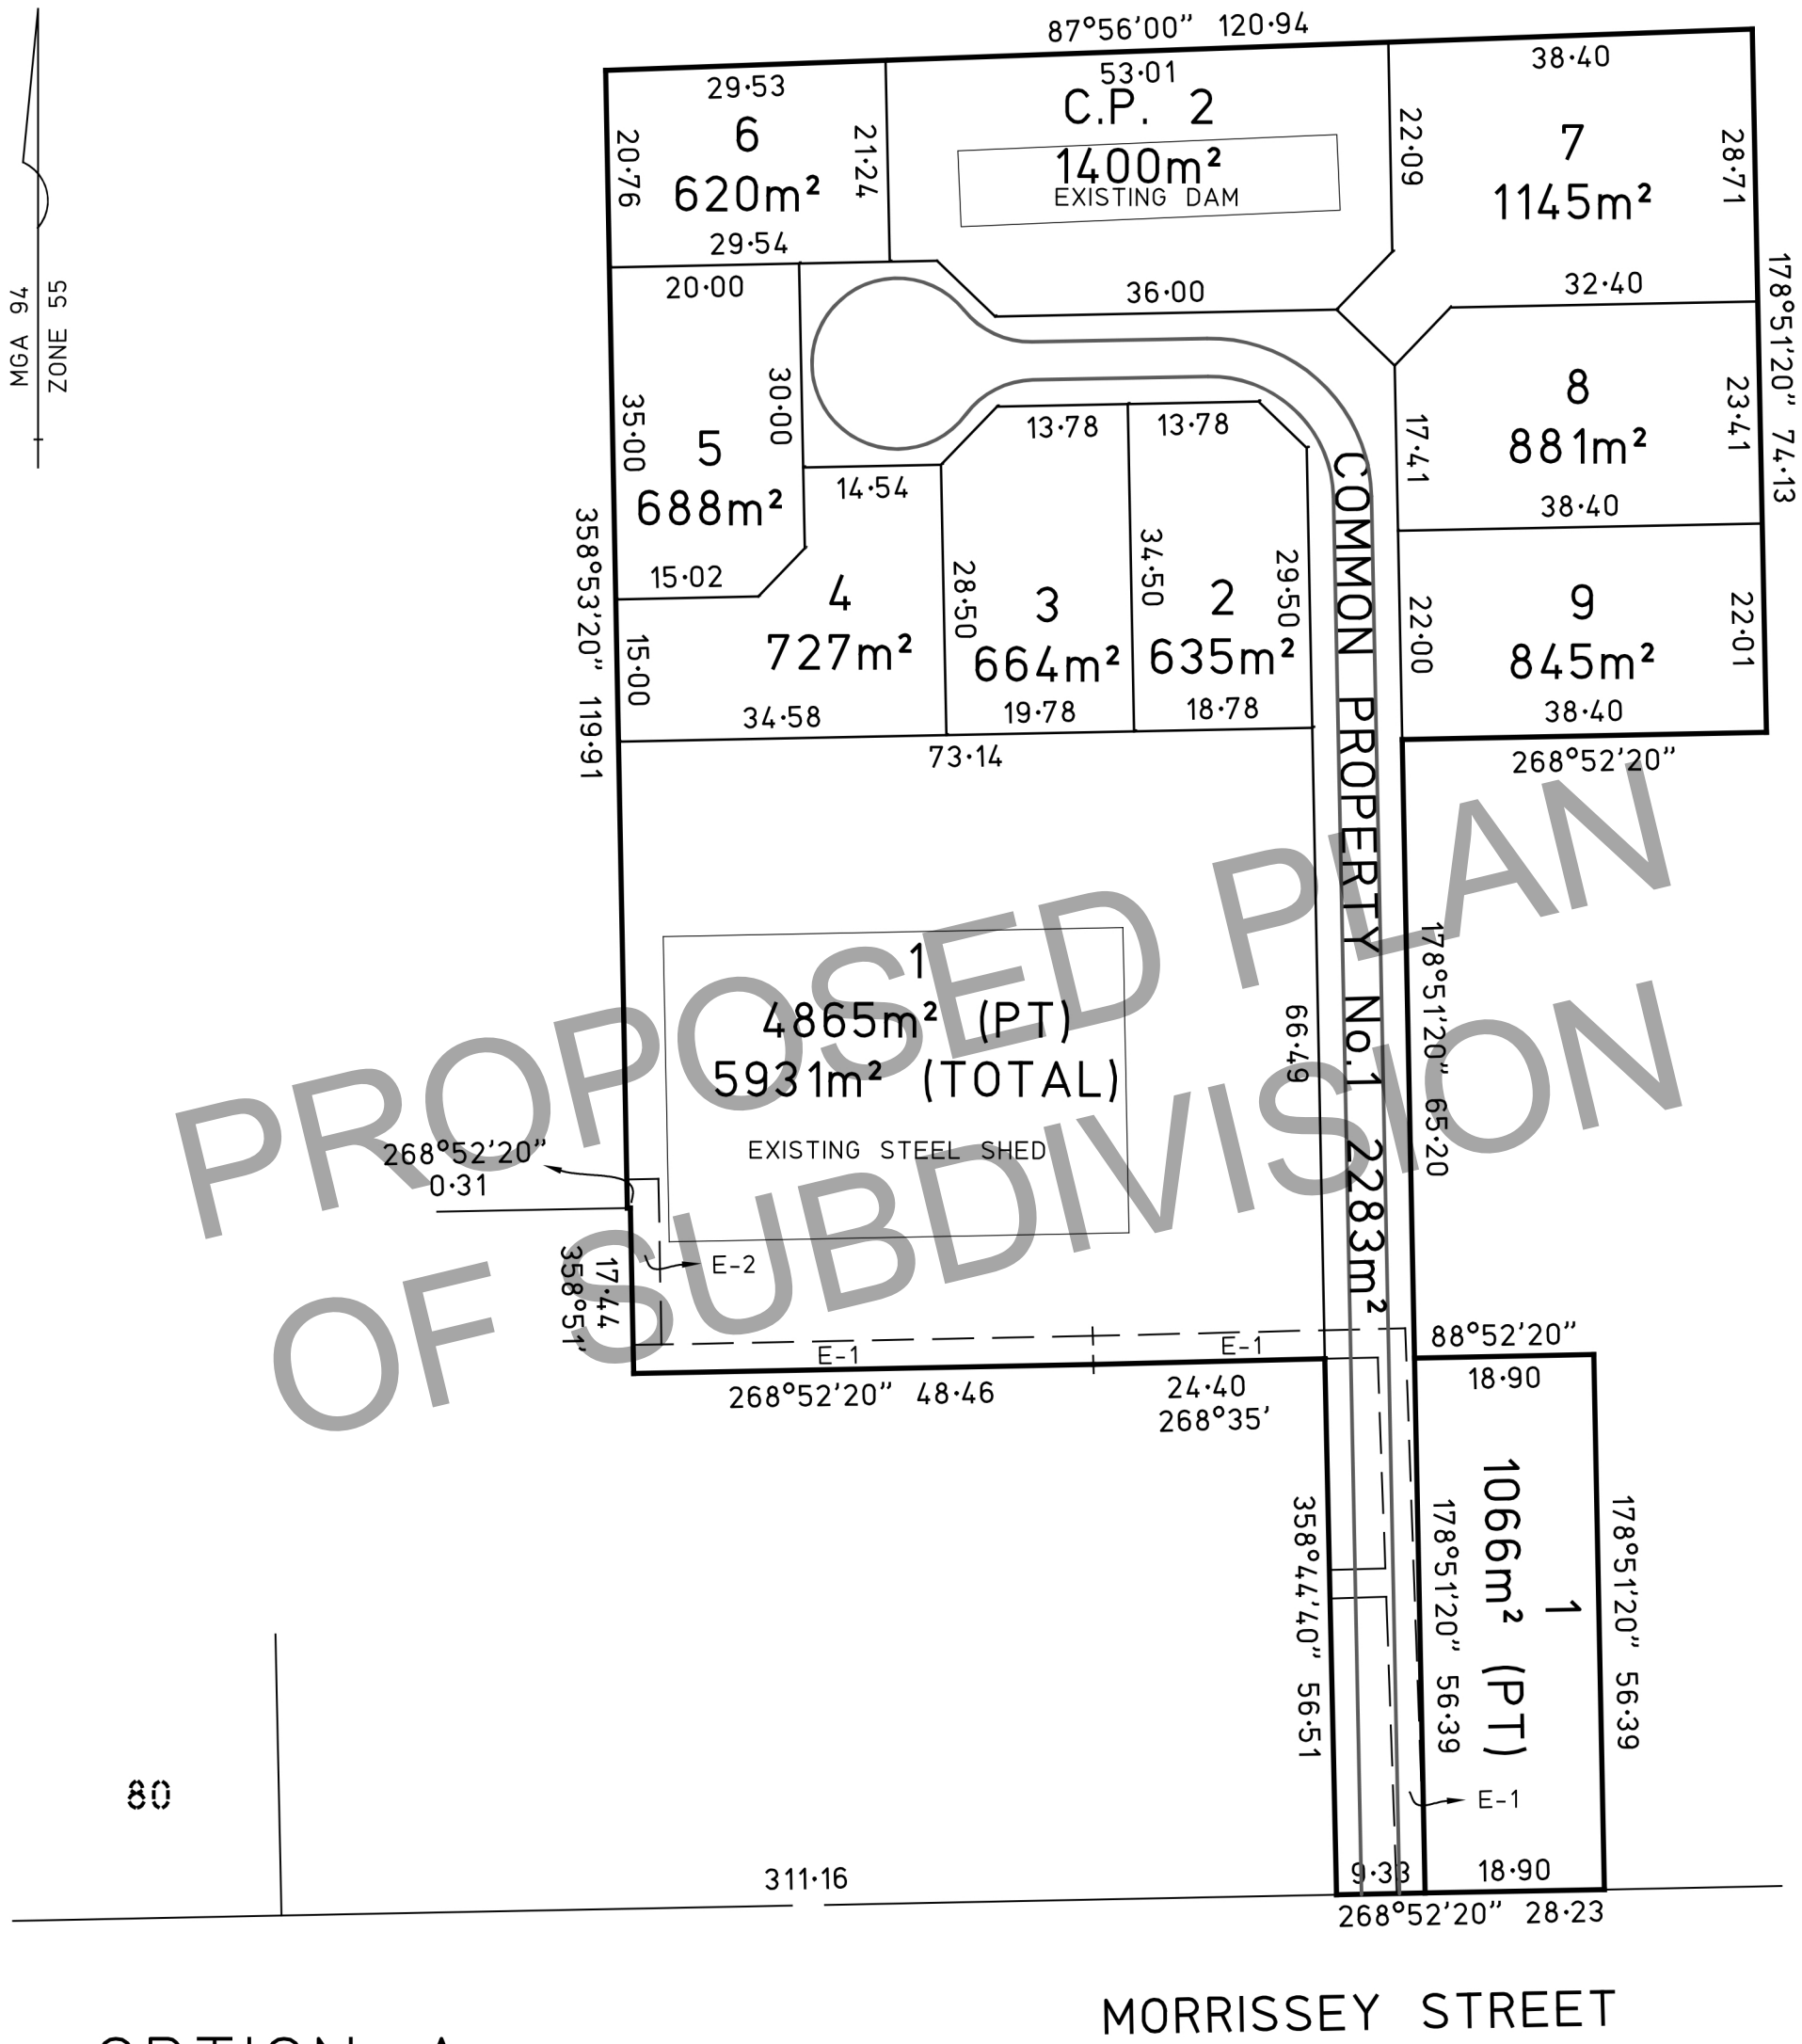

PROPOSED PLAN OF SUBDIVISION

OPTION A

NOTES:

1. ALL DISTANCES & AREAS ARE APPROXIMATE & ARE SUBJECT TO CHANGE AFTER CADASTRAL SURVEY HAS BEEN UNDERTAKEN.
2. EXISTING EASEMENTS:
   E-2 EASEMENT FOR SEWERAGE PIPELINE
   E-1 EASEMENT FOR PIPELINE & ANCILLARY PURPOSES
   (REFER TO CERTIFICATE OF TITLE FOR FURTHER DETAILS)

IDEAS INTO ACTION
PLANRIGHT
Licensed Surveyors • Civil Engineers • Irrigation Designers
21 Nish Street, ECHUCA. Ph. (03) 54821699
139 Hogan Street, TATURA. Ph. (03) 58241322

SCALE OF METRES
7.50 0 15 30
ORIGINAL DRAWING SCALE
1: 750

COPYRIGHT OF THIS DESIGN REMAINS THE PROPERTY OF PLANRIGHT AND MAY NOT BE COPIED OR MODIFIED WITHOUT WRITTEN PERMISSION. © COPYRIGHT 2023

PLAN OF PROPOSED SUBDIVISION (OPTION A)

PARISH OF KYABRAM EAST
LOT 2 PS610591W
51 MORRISSEY STREET, MERRIGUM

FILE No.	DRAWN	CHECKED	DATE	SHEET NUMBER	VER	SHEET SIZE
CACO	MT	__	1/08/2023	1 OF 1	1	A3

VER	DATE	DETAILS OF AMENDMENTS	DRN	CHK

FILE NAME: Plan of Proposed Subdivision V1.dwg