

STATEMENT OF PASSING OVER INFORMATION

This information has been supplied by the vendor or the vendor's agents. Accordingly, Ownly (REAA 2008) and Sold On Kapiti Limited is merely passing over the information as supplied to us by the vendor or the vendor's agents.


We cannot guarantee its accuracy and reliability as we have not checked, audited, or reviewed the information and all the intending purchasers are advised to conduct their own due diligence investigation into the same.

To the maximum extent permitted by law Ownly (REAA 2008) and Sold On Kapiti Limited does not accept any responsibility to any person for the accuracy of the information herein.



SOLD ON KĀPITI
REAL ESTATE

vide Engineer certified Design for
g. Beam and Truss setout plan
Reminders to indicate point loadings
over Trusses throughout.

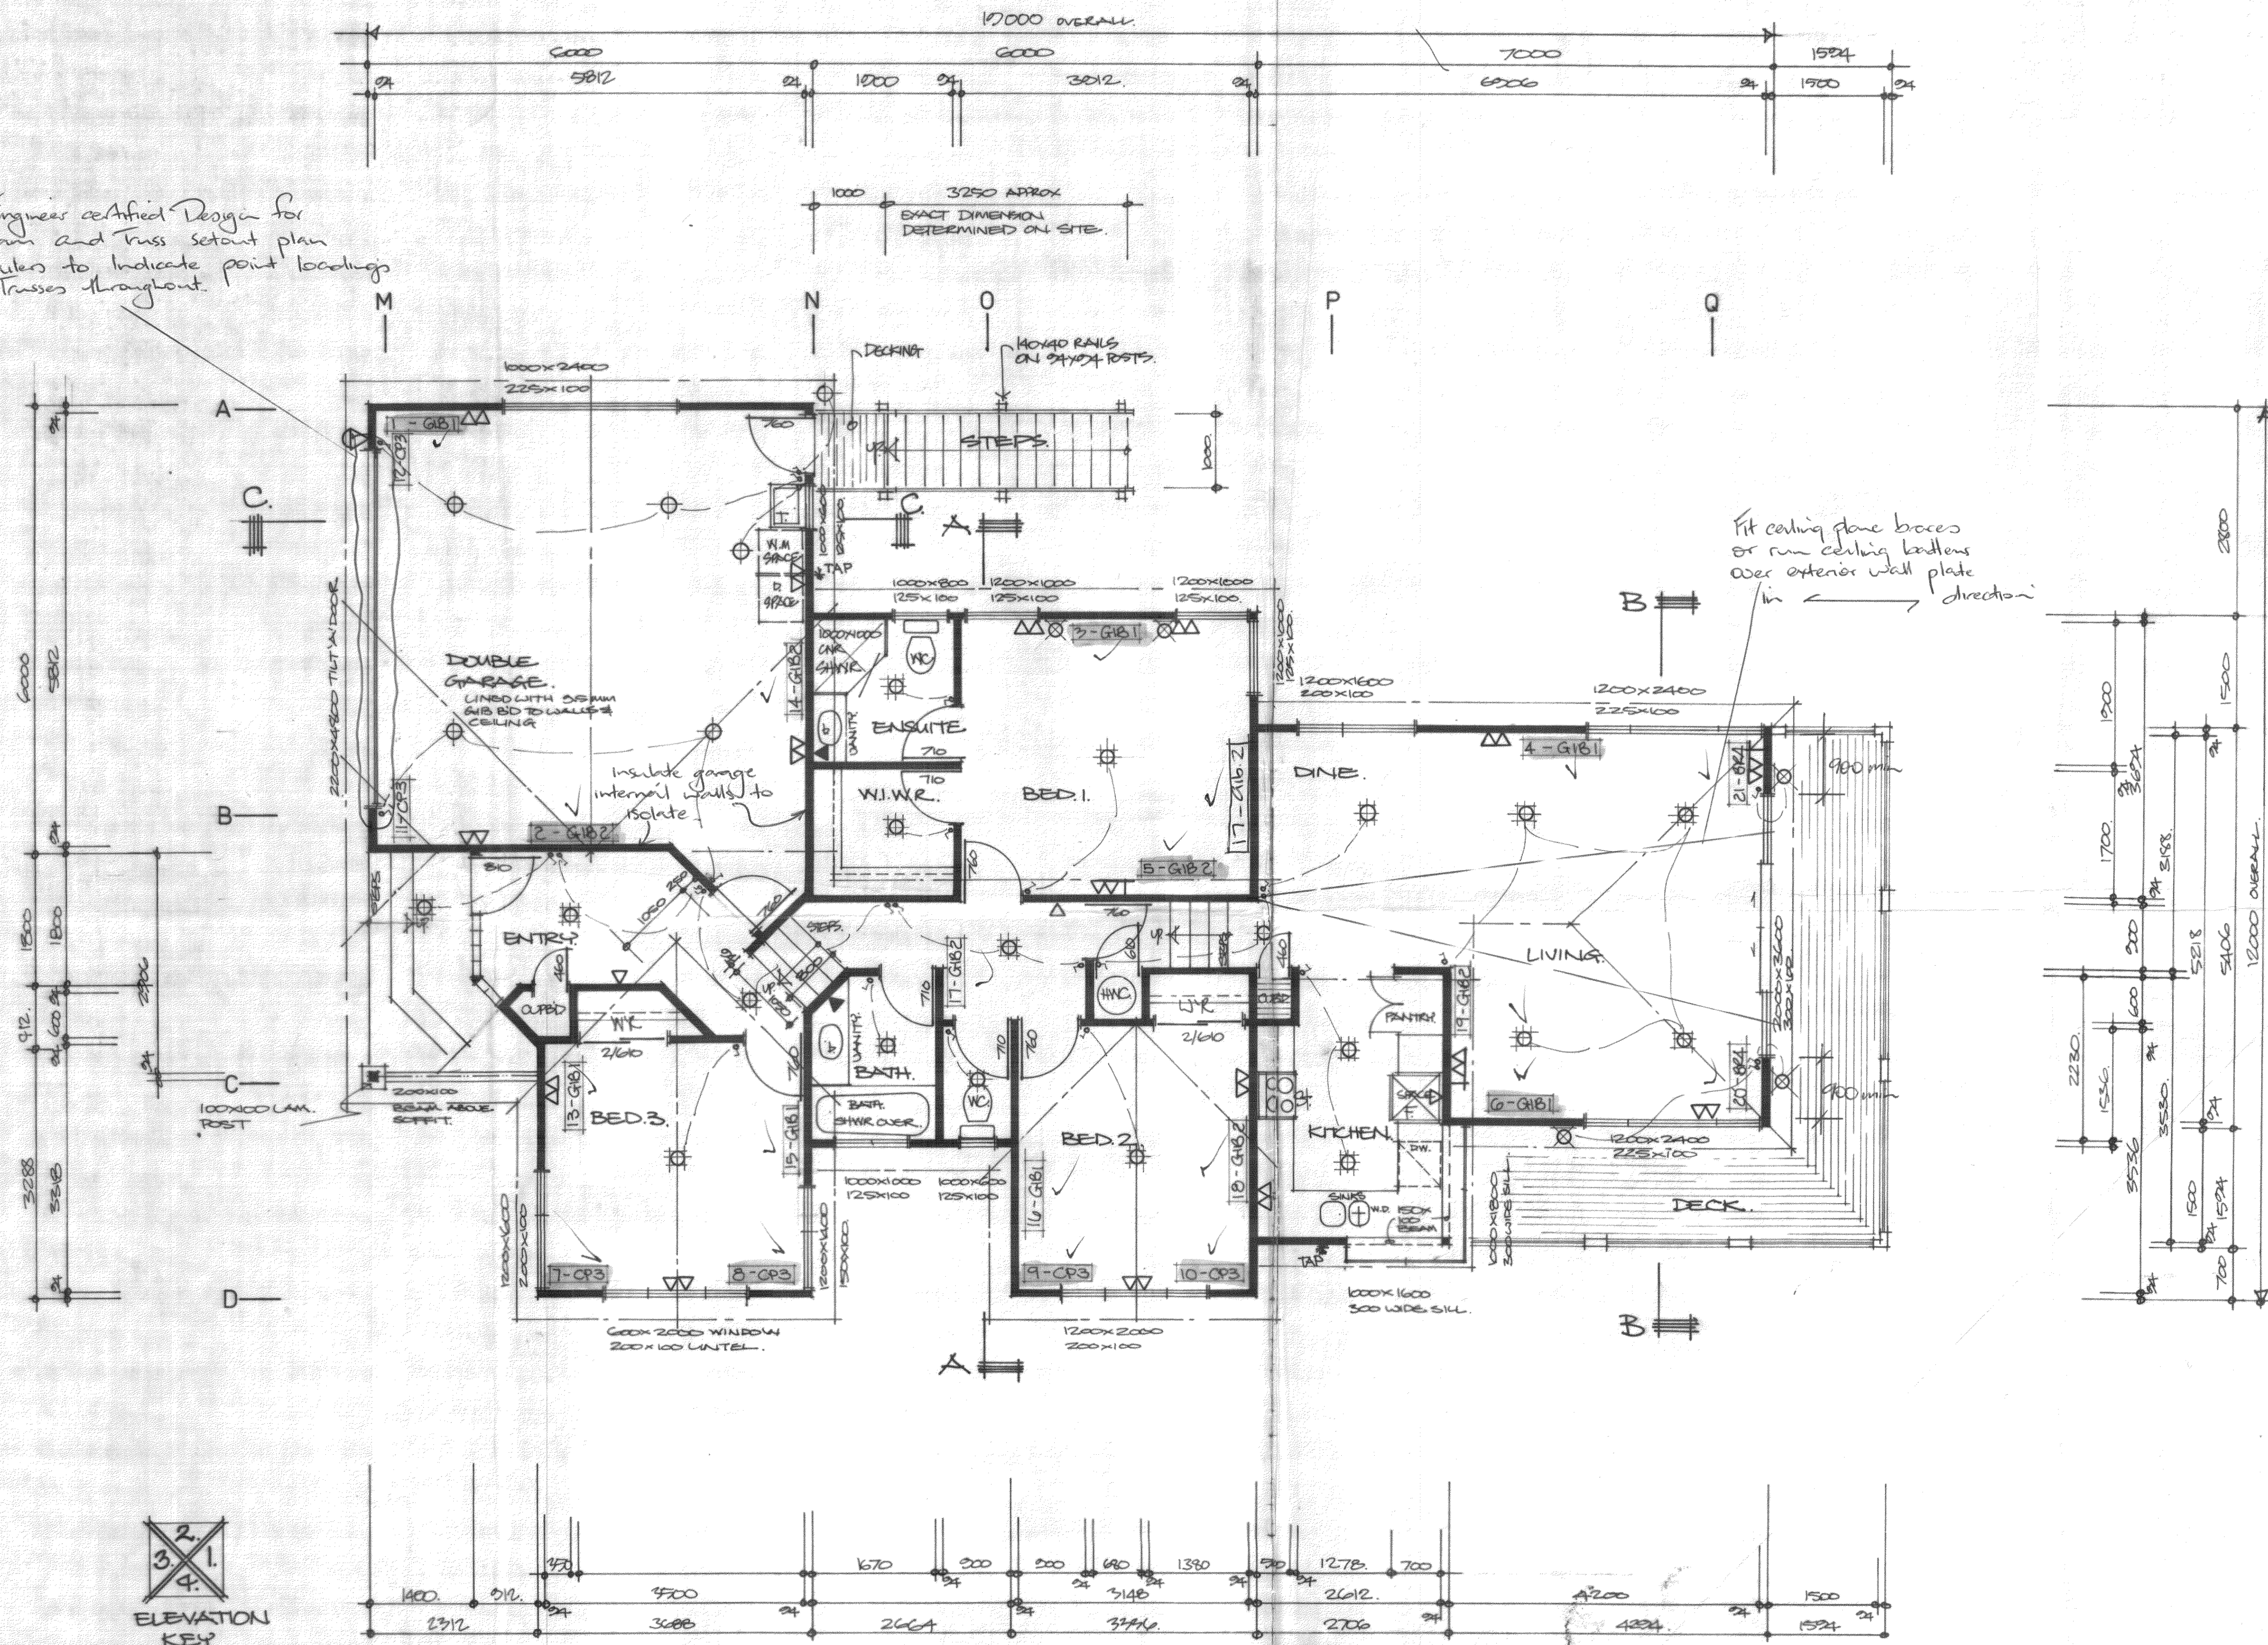

- # ELECTICAL LEGEND.
-  - SURFACE MOUNTED LIGHT.
 -  - RECESSED LIGHT.
 -  - WALL LIGHT.
 -  - SINGLE POWER POINT.
 -  - DOUBLE POWER POINT
 -  - T.V. AERIAL OUTLET.
 -  - SHAVOR OUTLET.
 -  - LIGHT ON MOVEMENT SENSOR

IMPORTANT	
24 HRS NOTICE MUST BE GIVEN TO THE INSPECTOR FOR ALL STAGES OF WORK TICKED BELOW.	
COMMENCEMENT OF WORK	
BEFORE POURING ANY CONCRETE	/
BEFORE FIXING ANY FLOOR	/
BEFORE FIXING ANY WALL OR CEILING LININGS	/
BEFORE BACKSPLLING ANY DRAIN TRENCH	/
BEFORE COVERING ANY PLUMBING WORKS	/
BEFORE FITTING ANY FLUE CEILING COVER PLATE	
ON COMPLETION OF WORKS	/
NOTE: INSPECTIONS ARE CARRIED OUT ON WEEKDAYS ONLY.	

IMPORTANT
An additional inspection is now required for all buildings once internal linings have been installed and prior to GIB stopping, fitting of skirtings and scotia contact buildingsinspectors