

# STATEMENT OF PASSING OVER INFORMATION


This information has been supplied by the vendor or the vendor's agents. Accordingly, Ownly (REAA 2008) and Sold On Kapiti Limited is merely passing over the information as supplied to us by the vendor or the vendor's agents.

We cannot guarantee its accuracy and reliability as we have not checked, audited, or reviewed the information and all the intending purchasers are advised to conduct their own due diligence investigation into the same.


To the maximum extent permitted by law Ownly (REAA 2008) and Sold On Kapiti Limited does not accept any responsibility to any person for the accuracy of the information herein.



**SOLD ON KĀPITI**  
REAL ESTATE

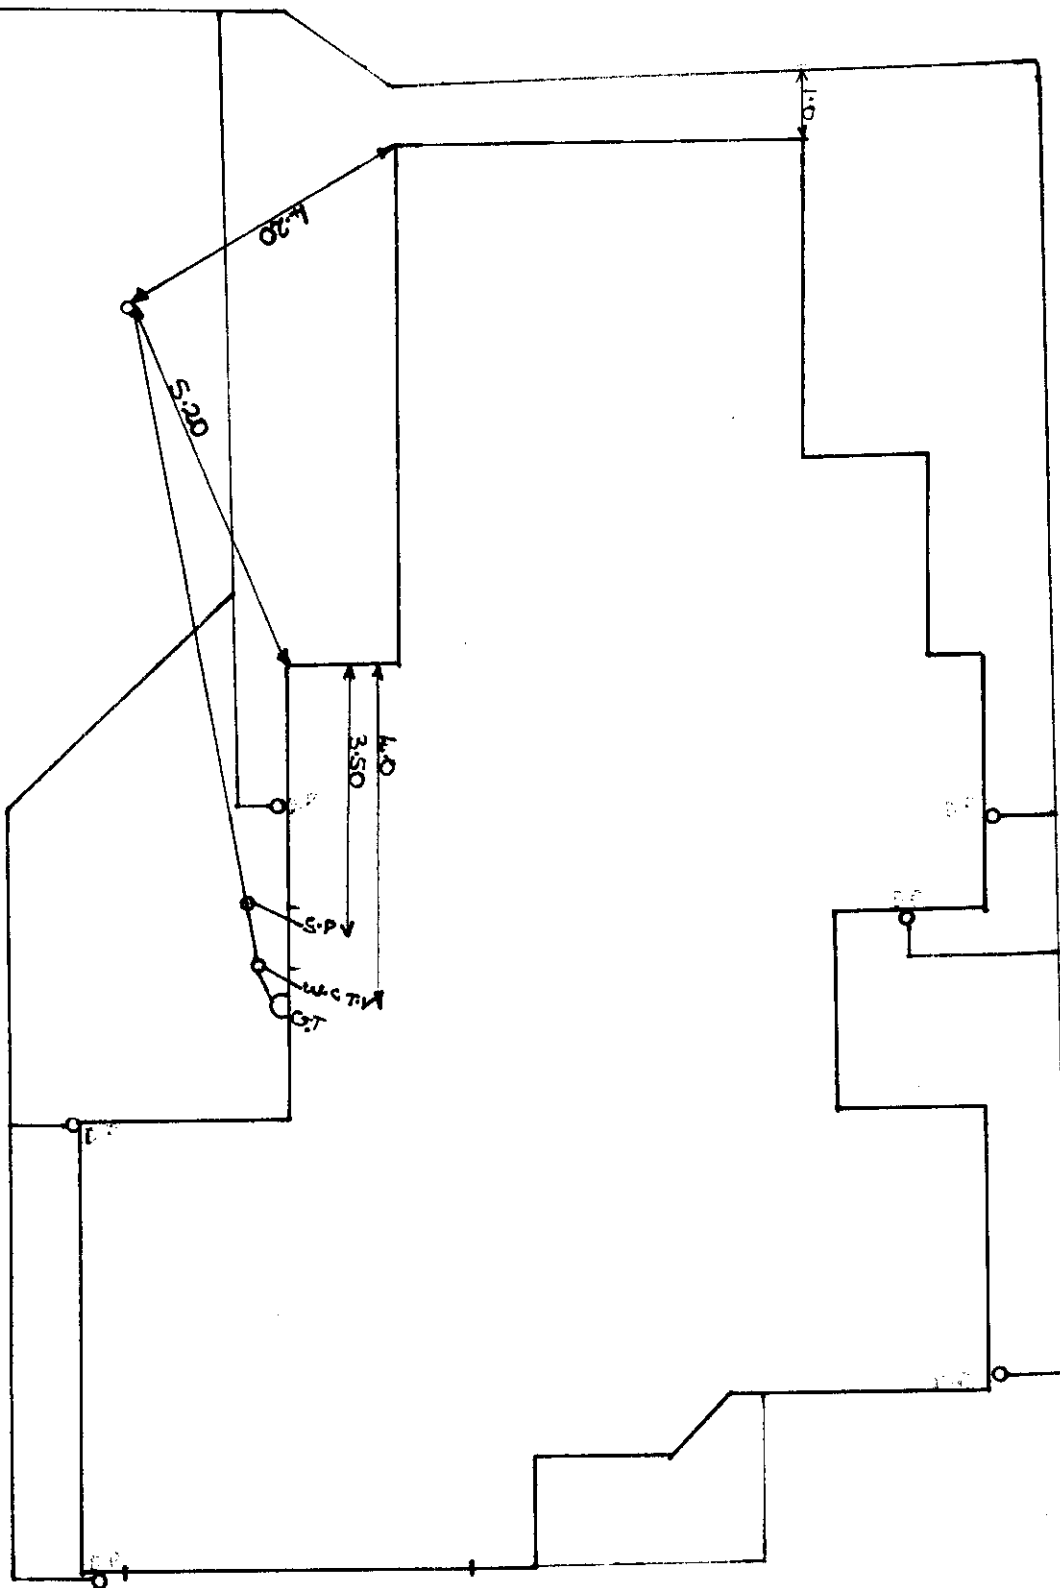


S2 Kakariki Grove  
Lot 6 D.P. 67906  
Drains plotted + tested 14.11.93

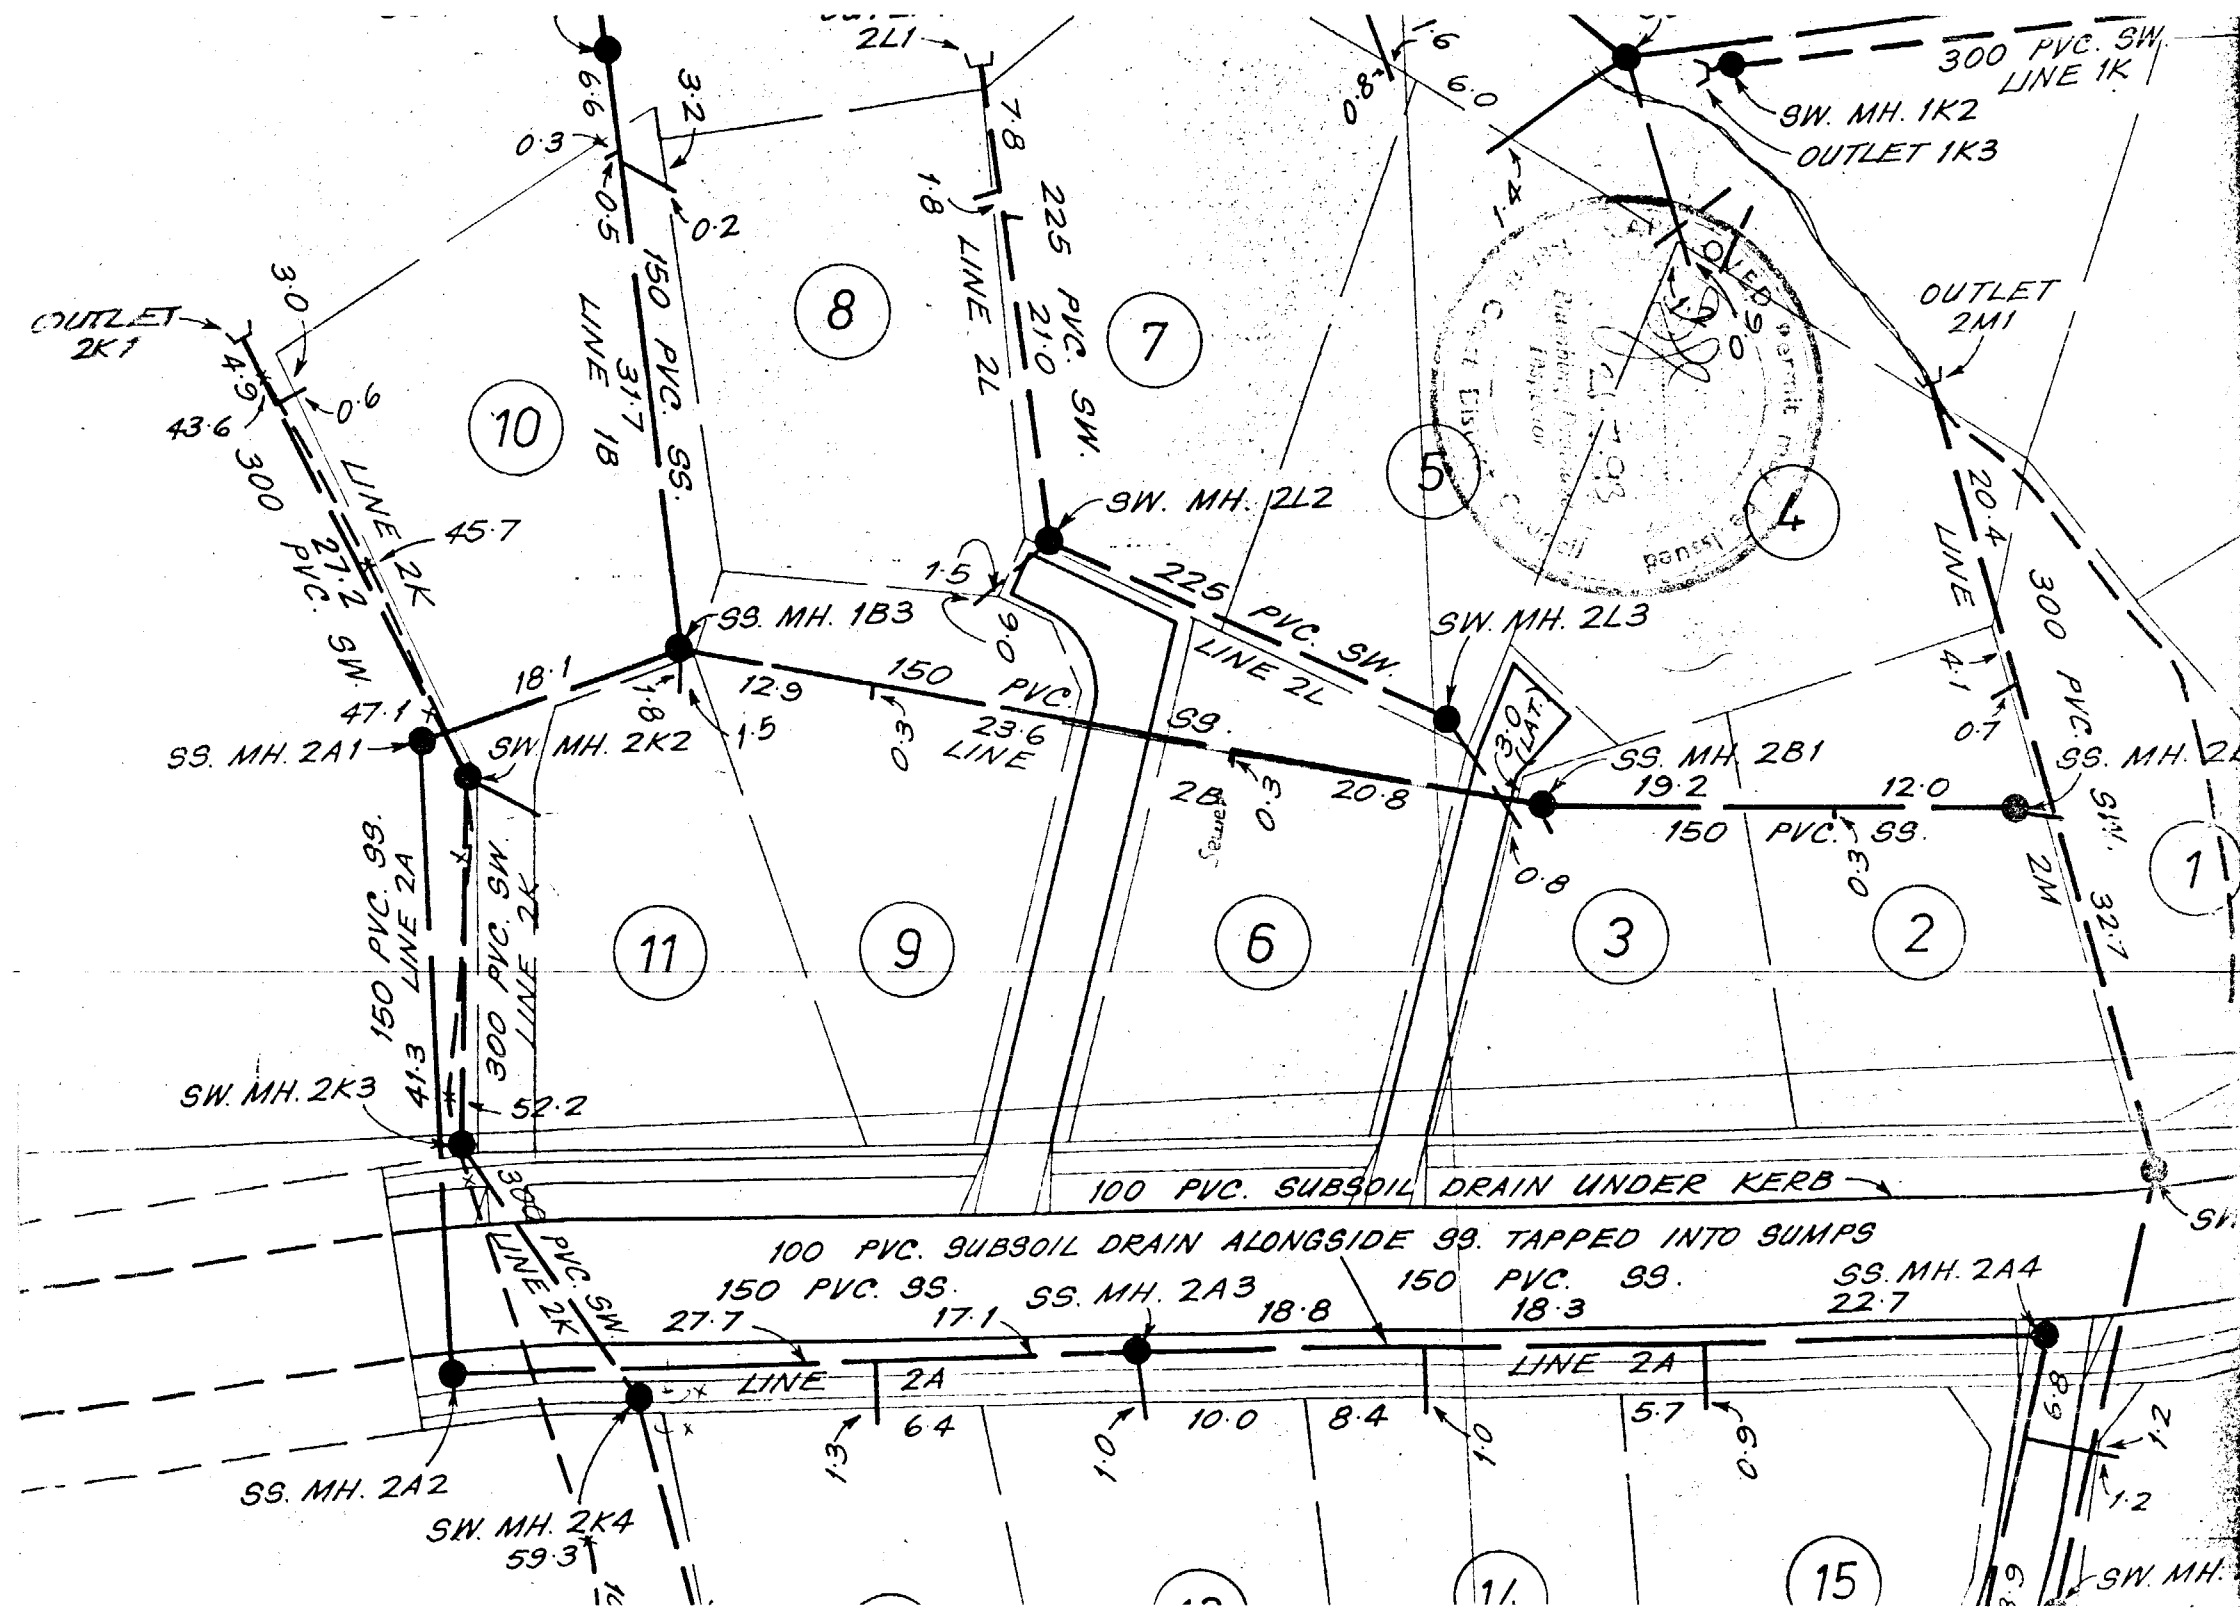



Plan "B"


Proposed 500 series CRIB  
wall at sewer line intersection

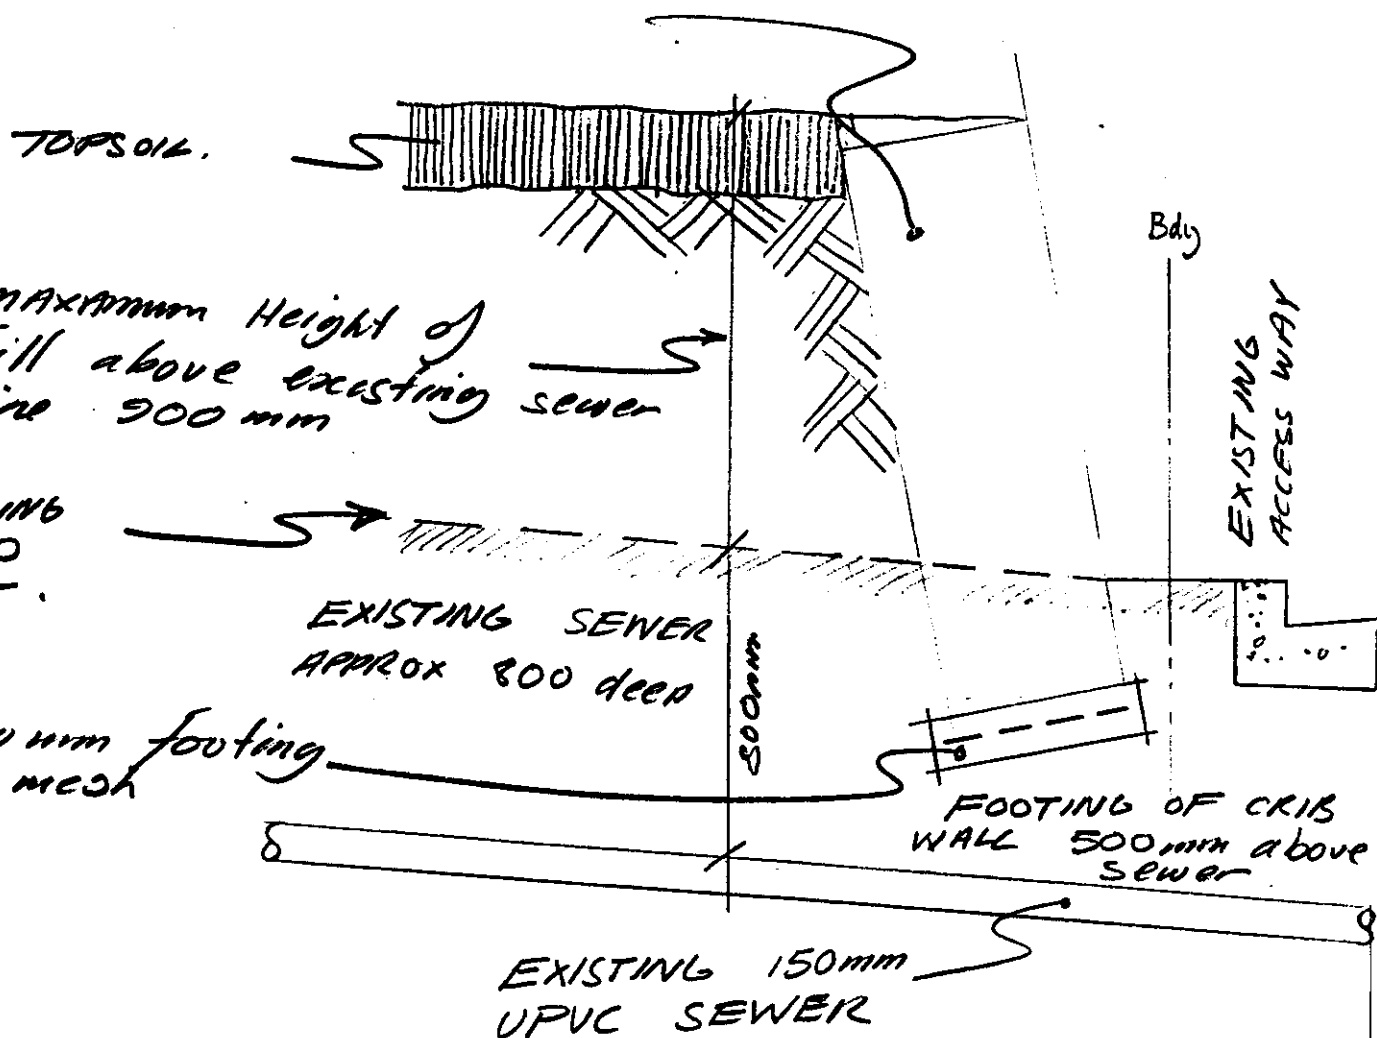


Proposed Retaining Wall  
52 Kakariki Grove Waikanae.

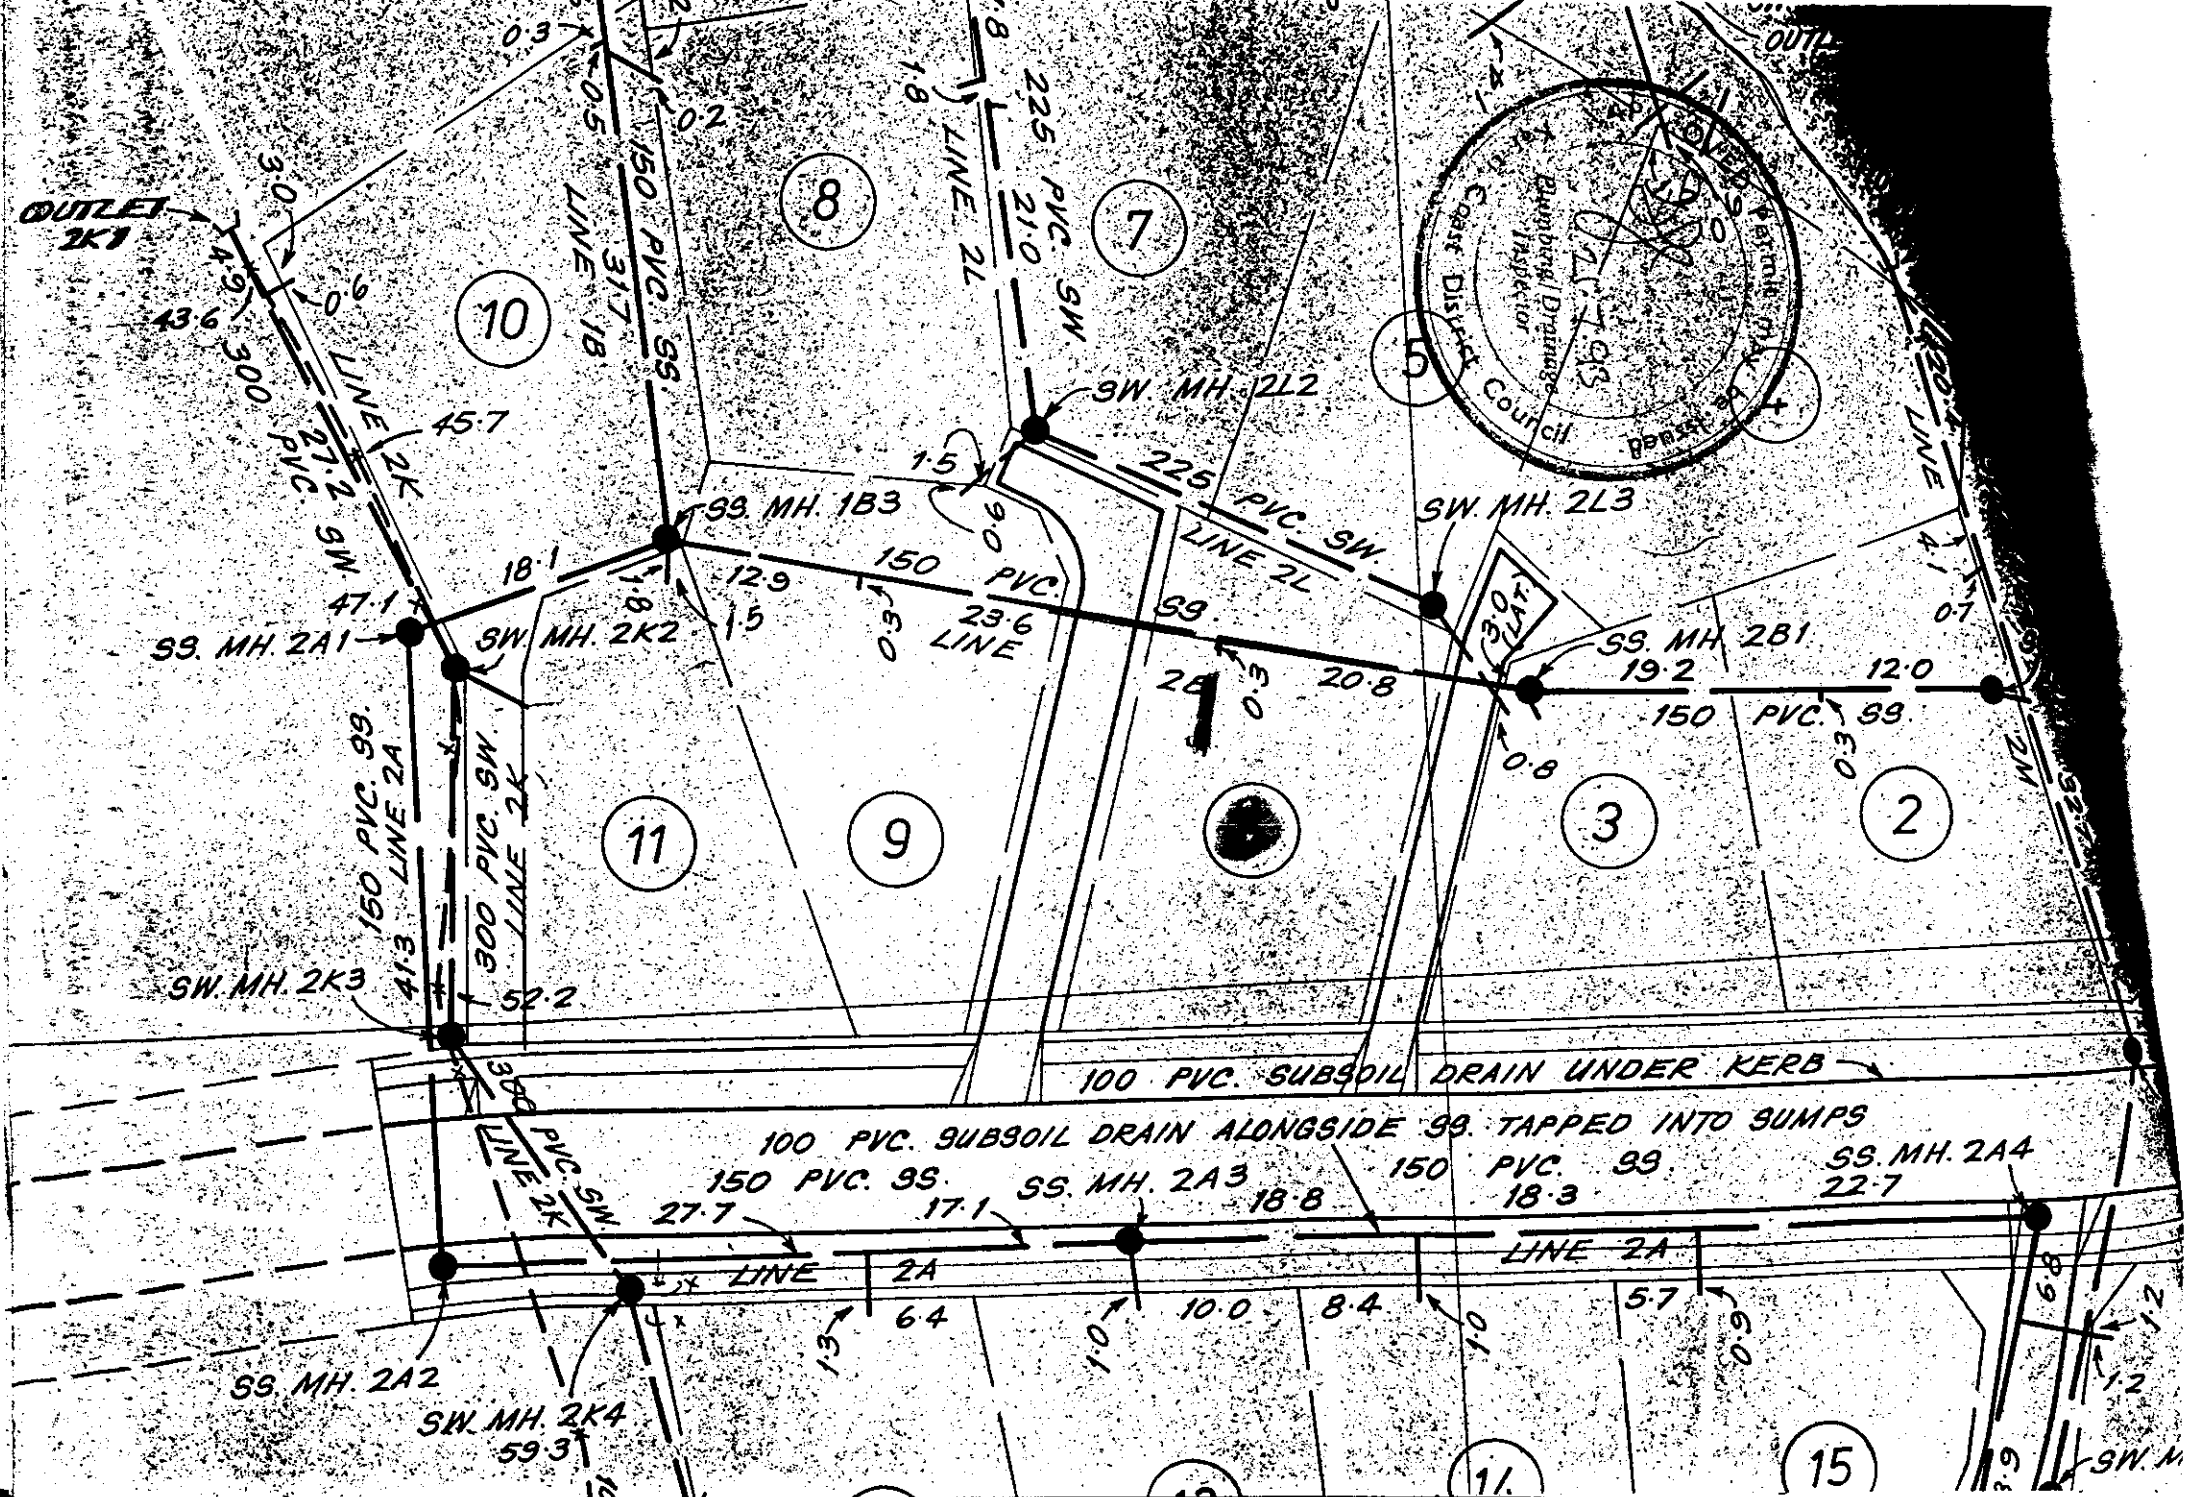

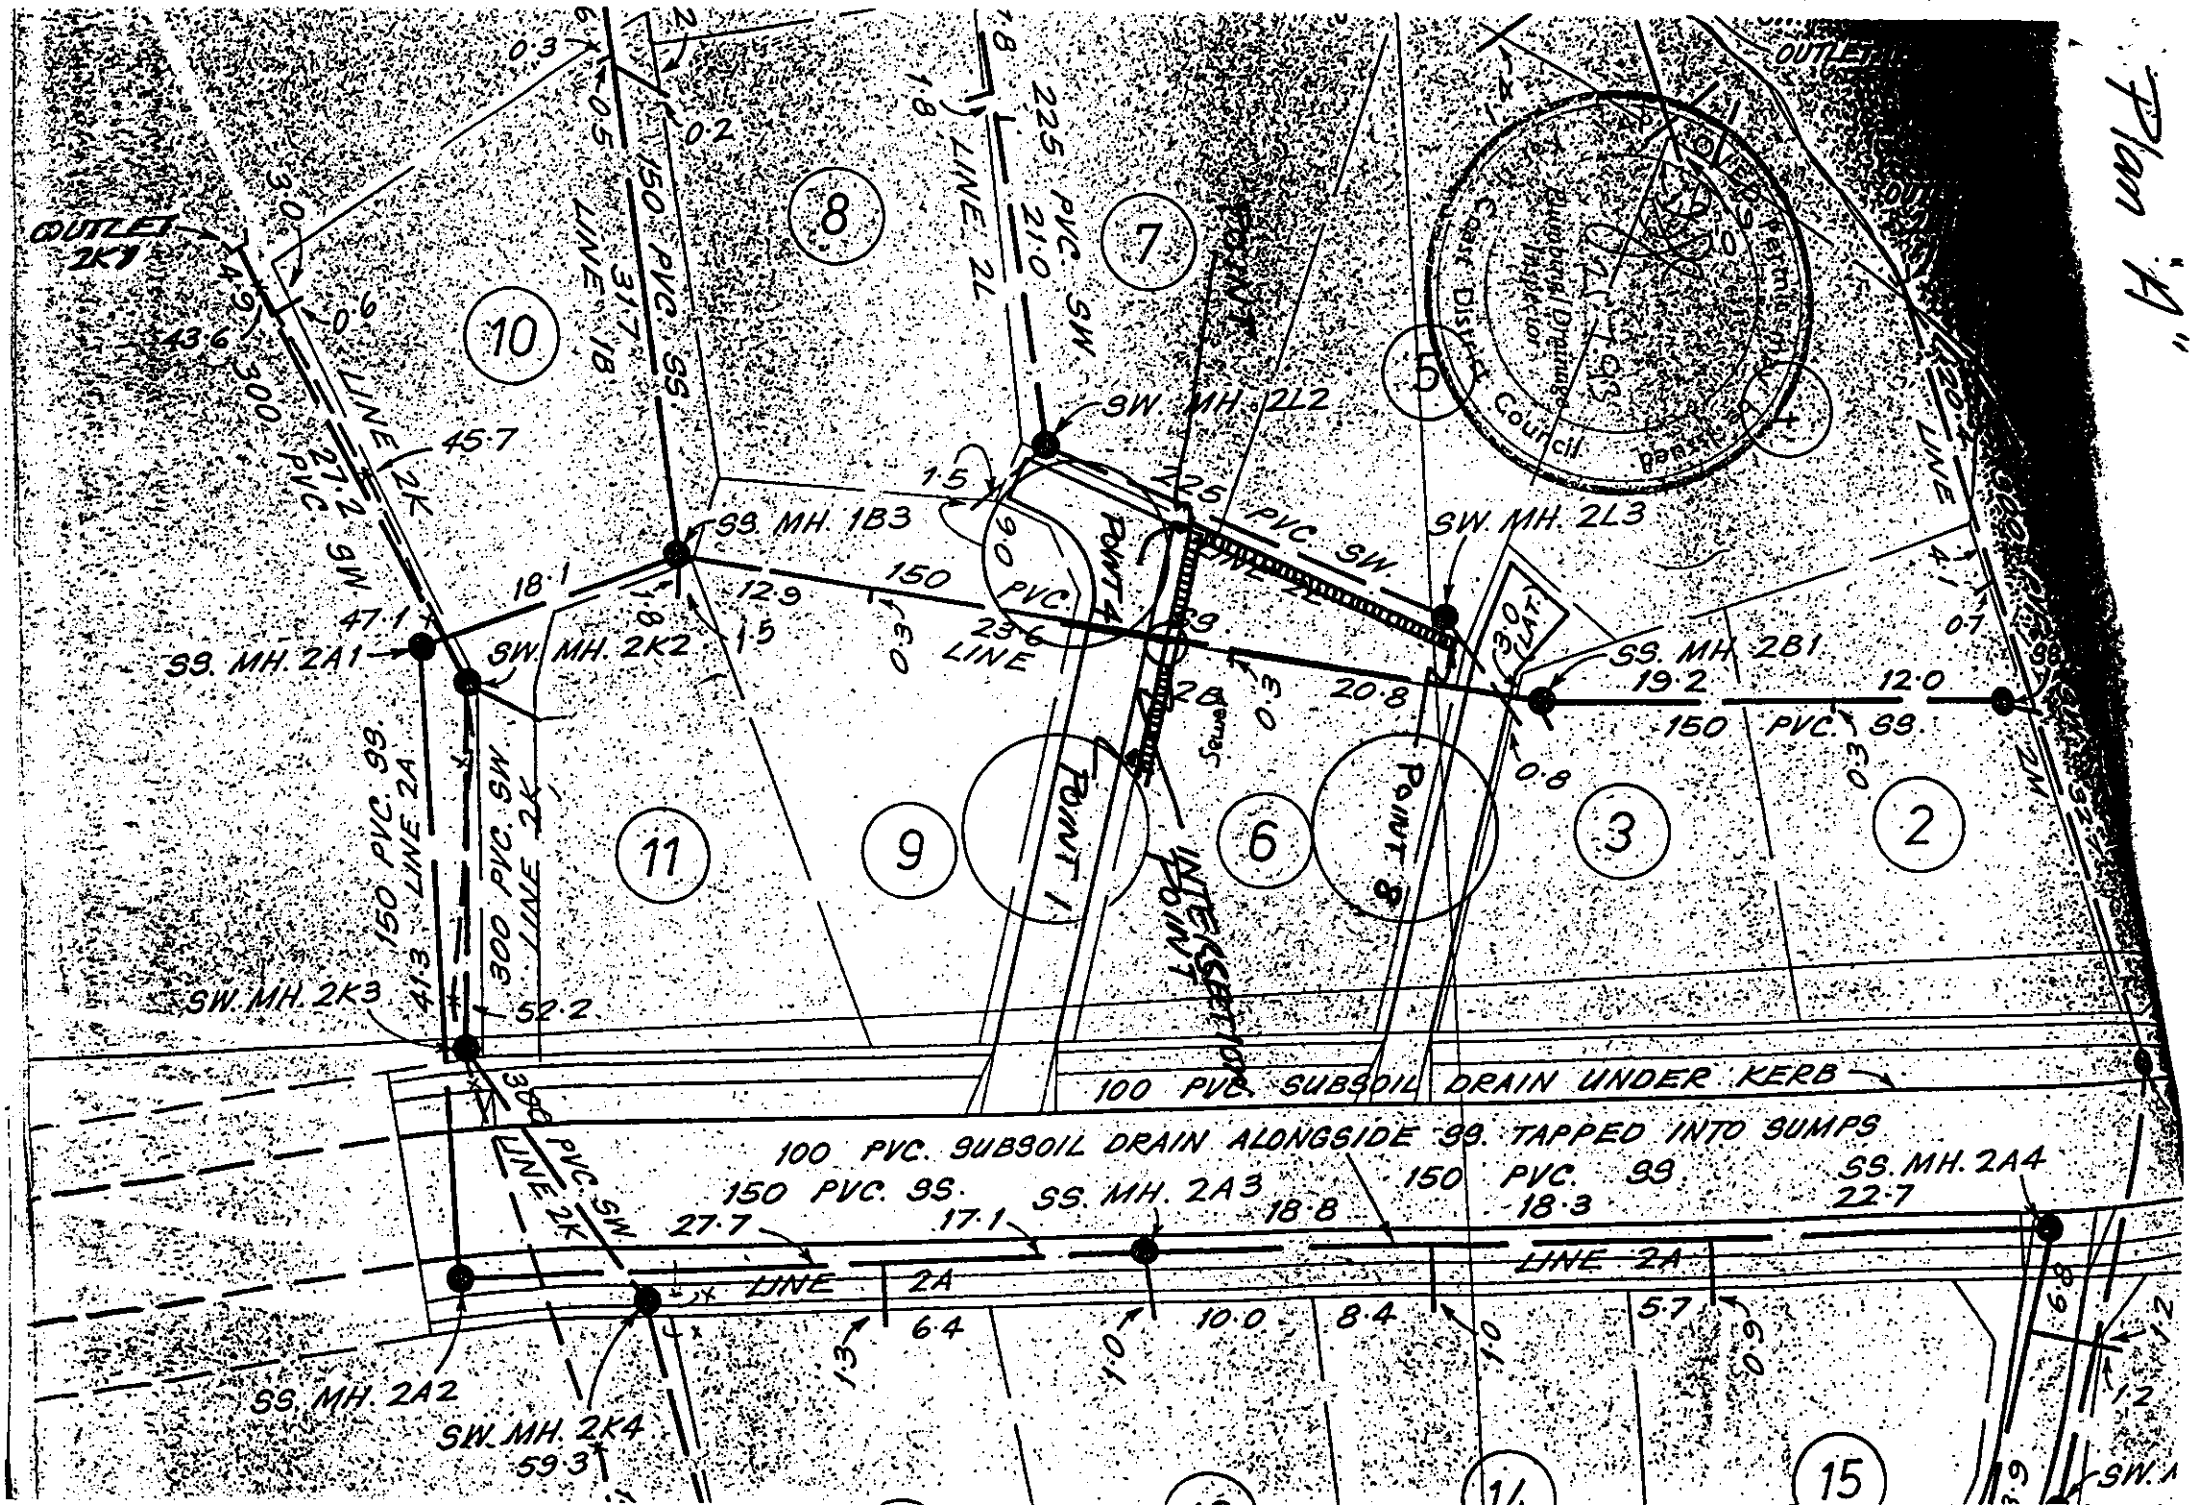

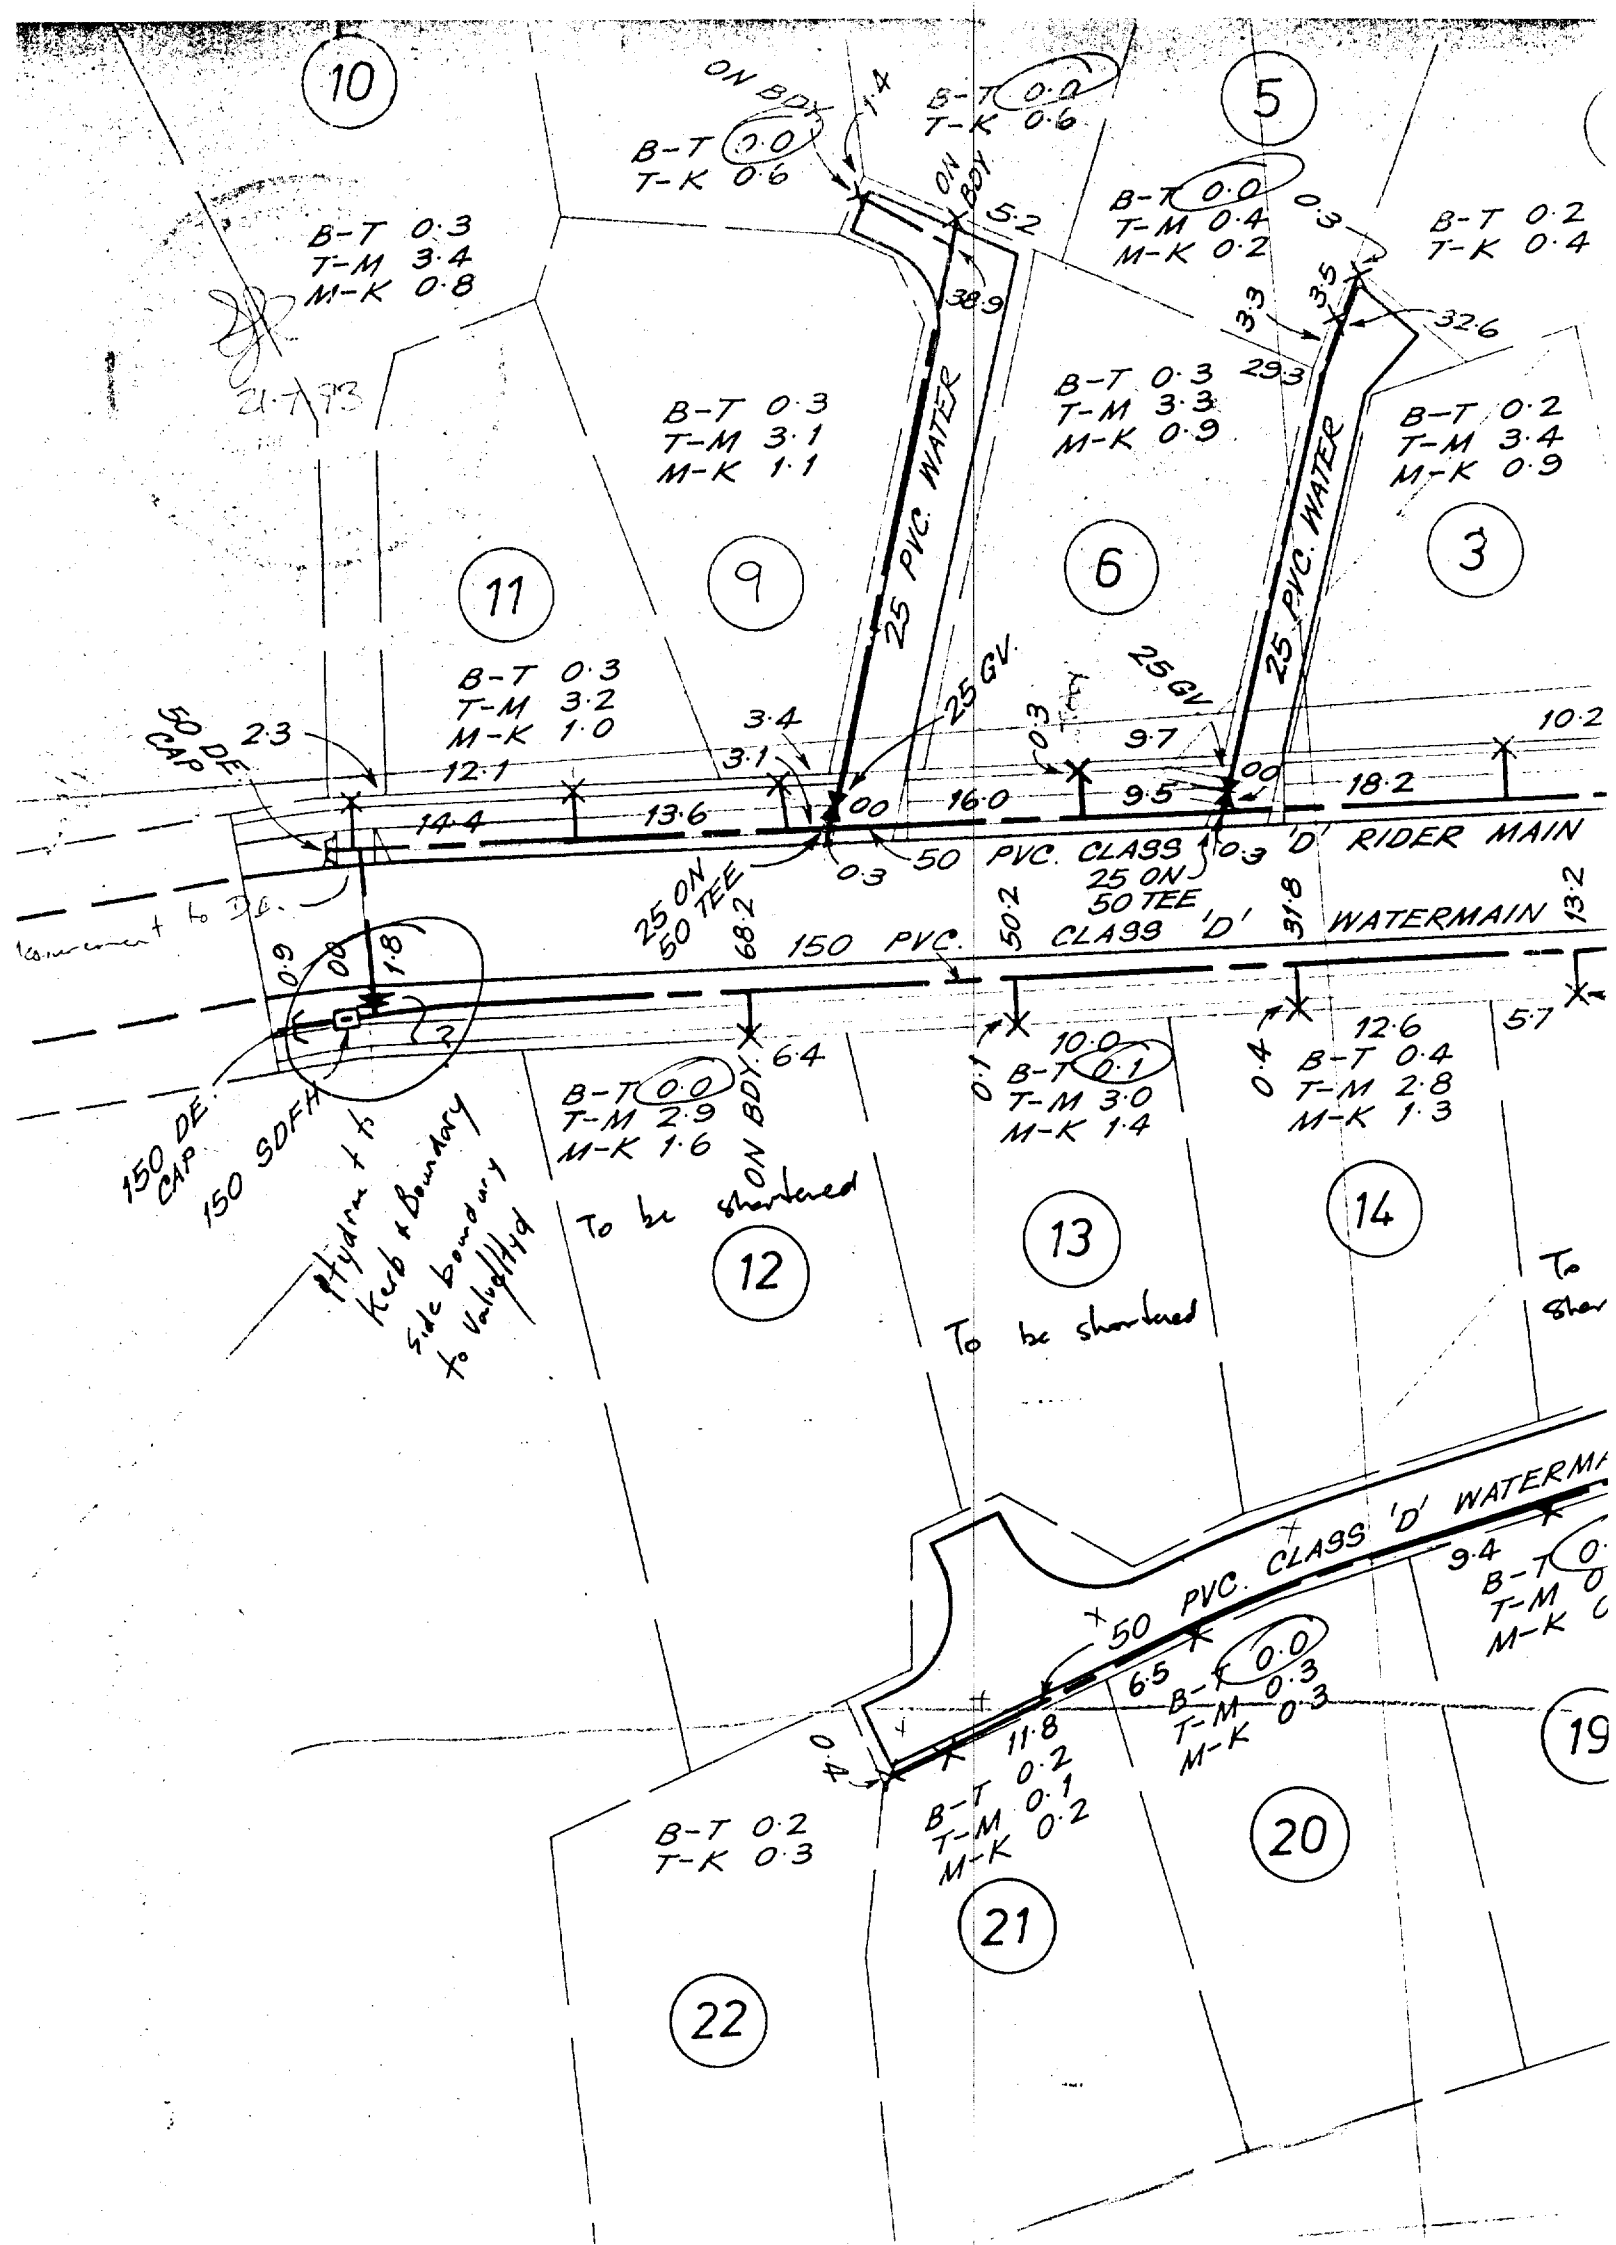

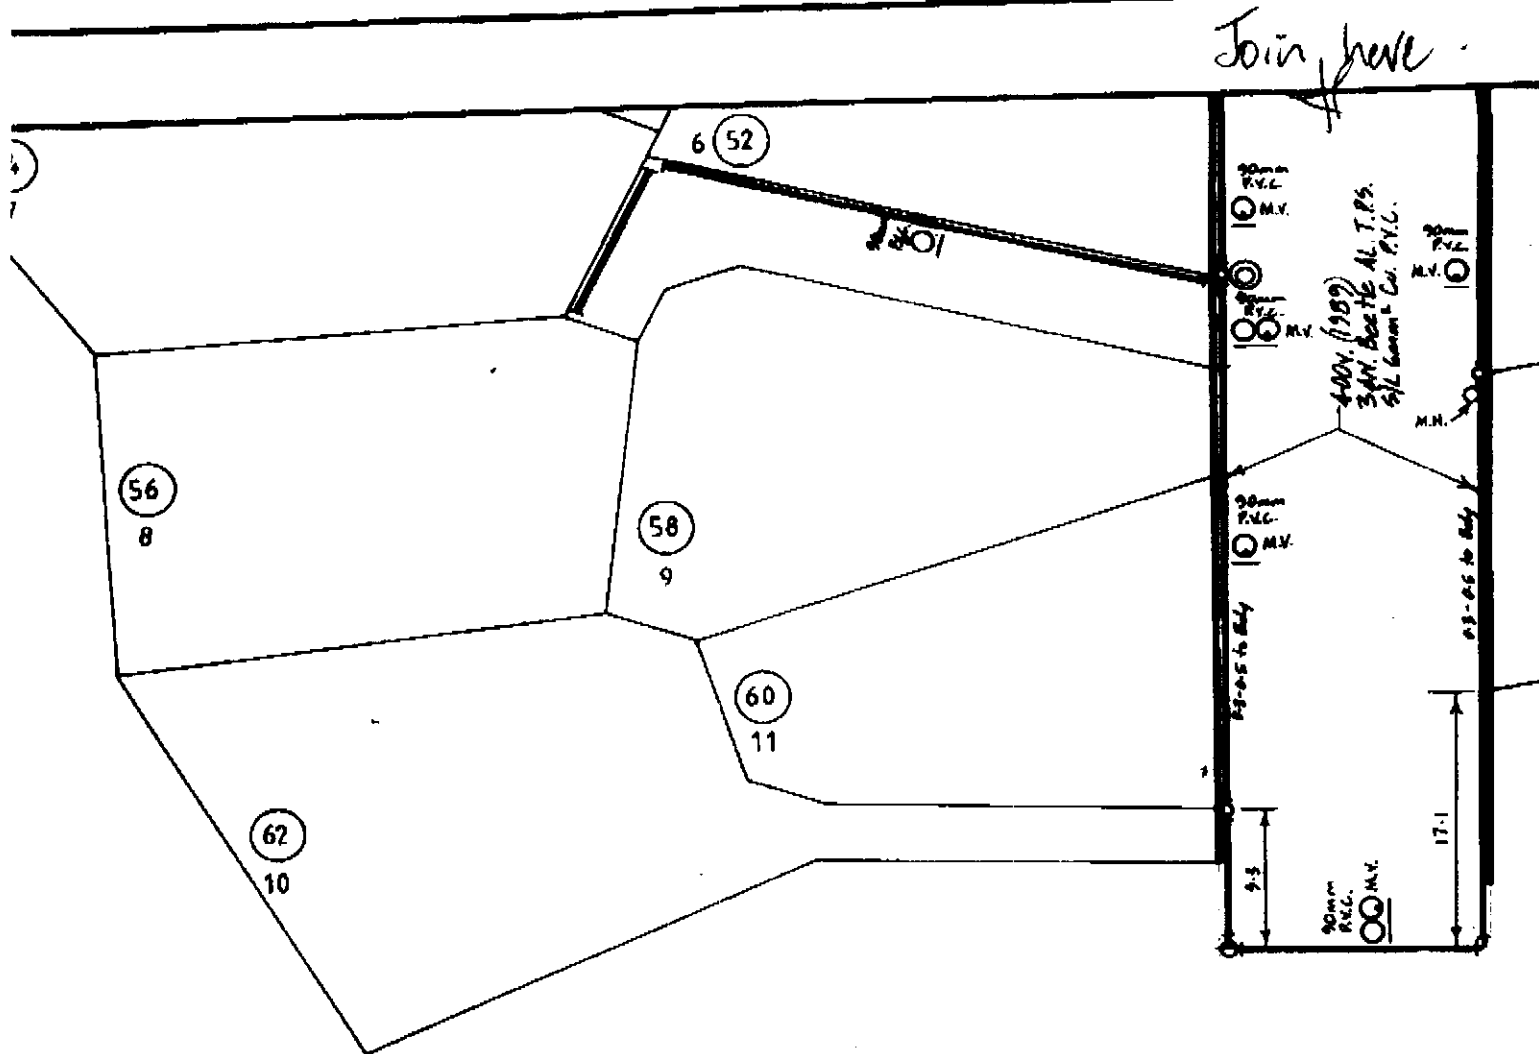



DATE: 1. 7. 72

FIELD NO. - 24.25

Jim here