Texas Department of Transportation

LAREDO DISTRICT

EPIGMENIO GONZALEZ, P.E. - DISTRICT ENGINEER

US 59 FEASIBILITY STUDY
WEBB COUNTY, TEXAS
CSJ: 0542-01-094

POTENTIAL CONCEPTS
OCTOBER 2023

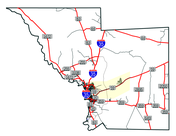

LOCATION MAP

NOT TO SCALE

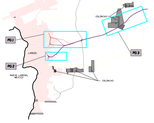

ROLL MAP LOCATION

NOT TO SCALE

LEGEND

ALTERNATIVE ROUTES
- PINK CONCEPT
- ORANGE CONCEPT
- GREEN CONCEPT
- PURPLE CONCEPT

ADDITIONAL LOCATIONS OF INTEREST
- POLICE STATION
- FIRE STATION
- HOSPITAL
- AIRPORT
- SCHOOL
- GOLF COURSE
- CITY LIMITS
- UTILITIES
- MISC WELLS
- PARCEL PROP ID
- DISPLACEMENTS
- RECREATIONAL AREAS

TRANSPORTATION ROUTES
- INTERSTATE ROUTE
- US HIGHWAY
- STATE HIGHWAY
- RAILROAD
- PLANNED OUTER LOOP

ENVIRONMENTAL CONSTRAINTS
- 100 Year Flood Plain
- Regulatory Floodway
- WETLAND
- PARK
- CEMETERY
- FUTURE DEVELOPMENTS
- COLONIAS
- VIVA LAREDO DEVELOPMENTS

N

0 250 500 1000

HORIZONTAL SCALE (FT)

PRELIMINARY: SUBJECT TO CHANGE BASED ON FUTURE DEVELOPMENTS, REVISITING ENVIRONMENTAL, FINANCIAL AND TECHNICAL REVIEW.

NOT INTENDED FOR CONSTRUCTION, BIDDING OR PERMIT PURPOSES.

DATE APPROVED | DATE SUBMITTED

SCHEMATIC PREPARED BY:
BMCE ENGINEERING, INC.
REGISTRATION NUMBER F-845

KENNETH RILEY MCHENRY | 138708
NAME | P.E. NUMBER
10/18/2023
DATE

6200 BRIDGE POINT PARKWAY, BUILDING 2, SUITE 200
AUSTIN, TX 78730
PHONE: (512) 346-7541

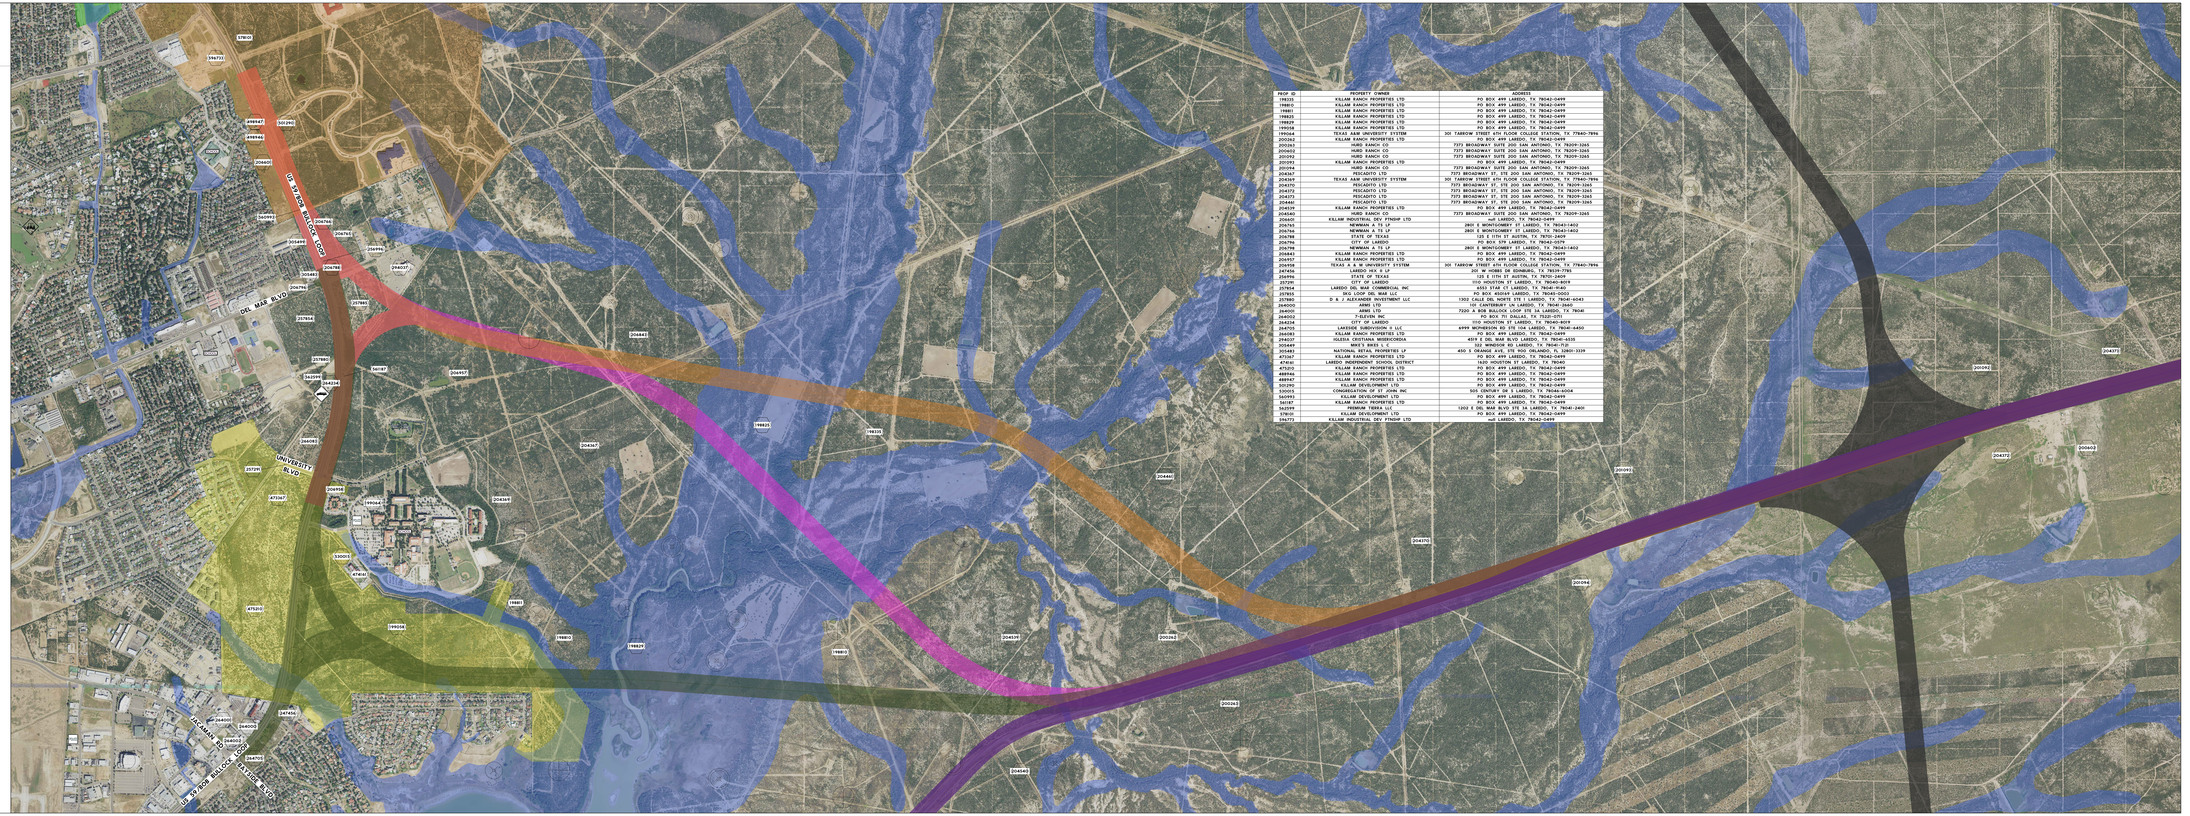

Texas Department of Transportation

LAREDO DISTRICT

EPIMENIO GONZALEZ, P.E. - DISTRICT ENGINEER

US 59 FEASIBILITY STUDY
WEBB COUNTY, TEXAS
CSJ: 0542-01-094

POTENTIAL CONCEPTS
OCTOBER 2023

LOCATION MAP

NOT TO SCALE

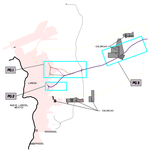

ROLL MAP LOCATION

NOT TO SCALE

LEGEND

ALTERNATIVE ROUTES
- PINK CONCEPT
- ORANGE CONCEPT
- GREEN CONCEPT
- PURPLE CONCEPT

ADDITIONAL LOCATIONS OF INTEREST
- POLICE STATION
- FIRE STATION
- HOSPITAL
- AIRPORT
- SCHOOL
- GOLF COURSE
- CITY LIMITS
- UTILITIES
- MISC WELLS
- PARCEL PROP ID
- DISPLACEMENTS
- RECREATIONAL AREAS

TRANSPORTATION ROUTES
- INTERSTATE ROUTE
- US HIGHWAY
- STATE HIGHWAY
- RAILROAD
- PLANNED OUTER LOOP

ENVIRONMENTAL CONSTRAINTS
- 100 Year Flood Plain
- Regulatory Floodway
- WETLAND
- PARK
- CEMETERY
- FUTURE DEVELOPMENTS
- COLONIAS
- VIVA LAREDO DEVELOPMENTS

PRELIMINARY- SUBJECT TO CHANGE
BASED ON FUTURE DEVELOPMENTS, RESULTING ENGINEERING AND TECHNICAL REVIEW.

NOT ENTIRELY FOR CONSTRUCTION, BIDDING OR PERMIT PURPOSES.

DATE APPROVED | DATE SUBMITTED

SCHEMATIC PREPARED BY:
BMED ENGINEERING, INC.
REGISTRATION NUMBER F-3145

KENNETH ROLLEY MCKENNY | LICENSE NUMBER | TITLE | 11-16-2023 | DATE

6200 BRIDGE POINT PARKWAY, BUILDING 2, SUITE 200
AUSTIN, TEXAS 78730
PHONE: (512) 794-8411 FAX: (512) 794-8411

N

0 100 250 500

HORIZONTAL SCALE (FT)

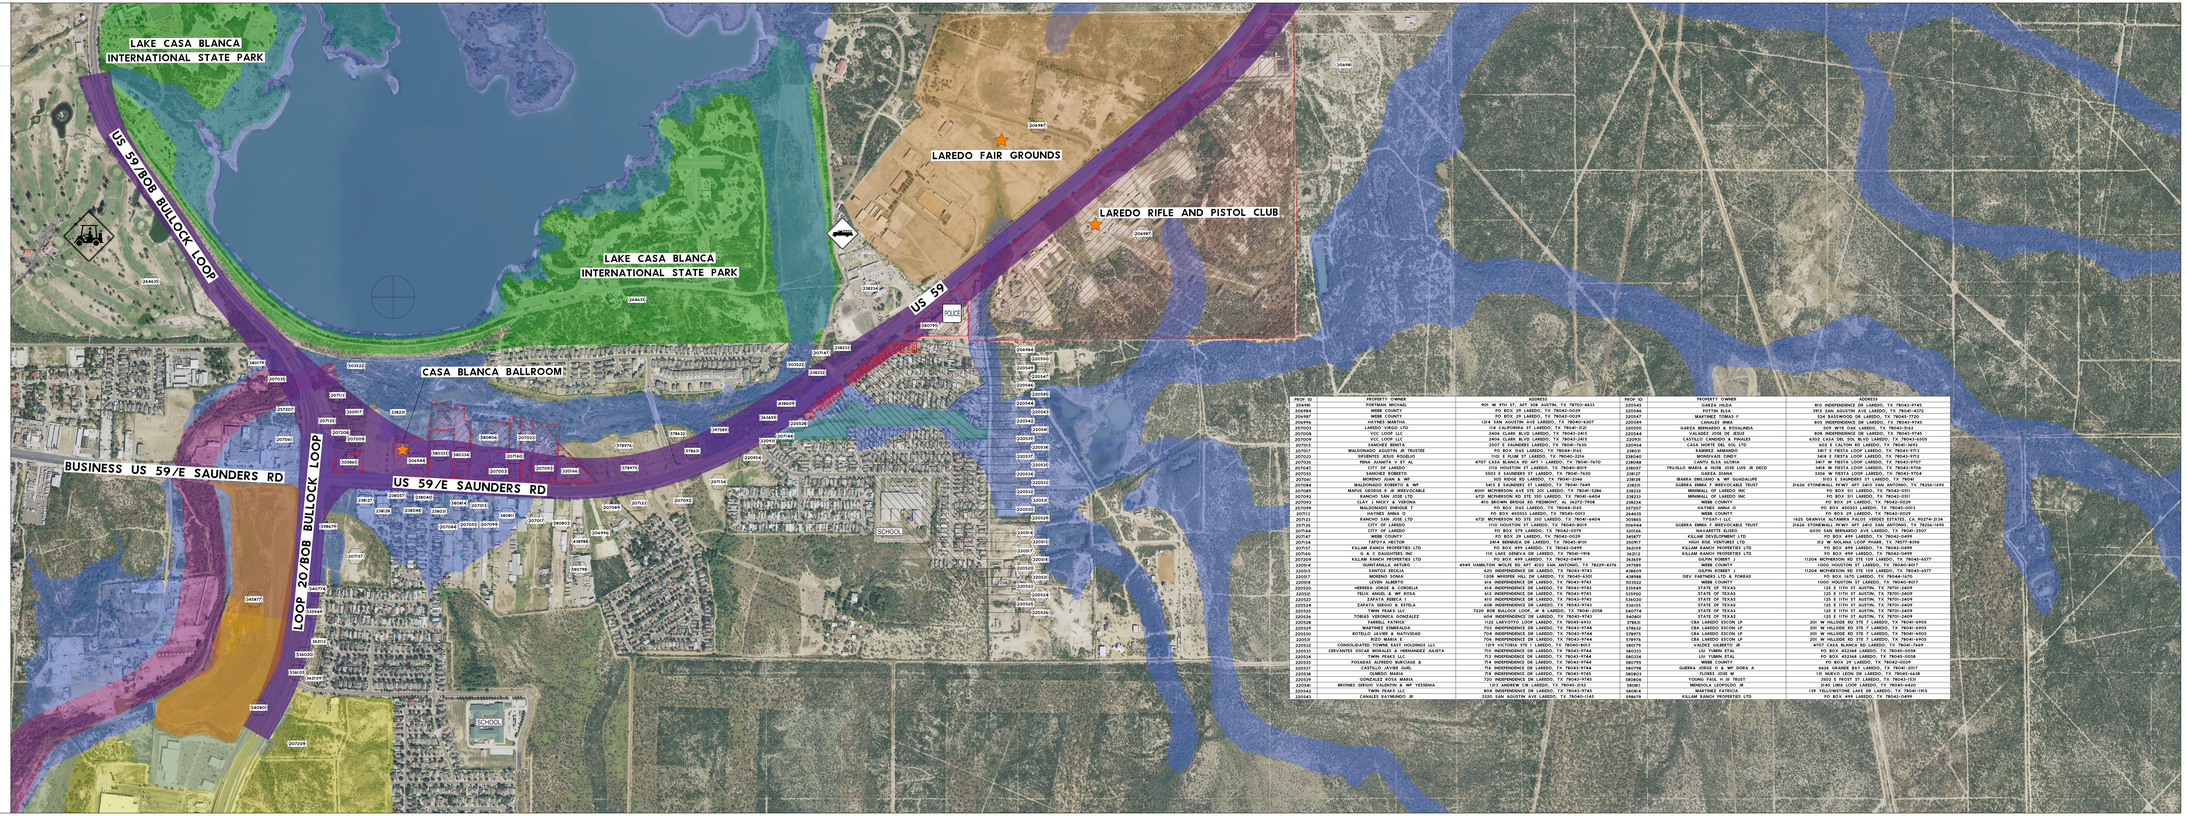

PROP ID	PROPERTY OWNER	ADDRESS
204898	PORTMAN MICHAEL	902 W 9TH ST, APT 908 AUSTIN, TX 78703-4633
204984	WEBB COUNTY	PO BOX 29 LAREDO, TX 78042-0029
204987	WEBB COUNTY	PO BOX 29 LAREDO, TX 78042-0029
204998	HAYNES MARTHA	1214 SAN AUGUSTIN AVE LAREDO, TX 78040-3357
207003	LAREDO VIRGO LTD	114 CALIFORNIA ST LAREDO, TX 78041-3121
207004	VIC LOOP LLC	2404 CLARK BLVD LAREDO, TX 78043-2413
207005	VIC LOOP LLC	2404 CLARK BLVD LAREDO, TX 78043-2413
207011	SANCHEZ BENITA	5507 E SAUNDERS LAREDO, TX 78041-7630
207012	WALDONADO AGUSTIN JR TRUSTEE	PO BOX 3145 LAREDO, TX 78044-3145
207023	SIFUENTES JESUS ROQUEJO	1100 E FLUM ST LAREDO, TX 78041-2214
207024	PEREZ ROSA	4707 CLARK BLVD APT 1 LAREDO, TX 78041-7670
207040	CITY OF LAREDO	1110 HOUSTON ST LAREDO, TX 78040-6019
207055	SANCHEZ ROBERTO	5501 E SAUNDERS ST LAREDO, TX 78041-7630
207066	MOLINA JUAN B MF	109 RIDGE RD LAREDO, TX 78041-2246
207084	WALDONADO ROBERTO A MF	5413 E SAUNDERS ST LAREDO, TX 78041-7641
207085	MARTINEZ ROSA ELIA TRUSTEE	4901 CLARK BLVD APT 1 LAREDO, TX 78041-3286
207090	A RANCHO SAN JOSE LTD	4721 MCPHERSON RD STE 200 LAREDO, TX 78041-6404
207092	CLAY J NICKY & VERONA	410 BROWN BRIDGE RD FREMONT, IN, 46737-7906
207093	WALDONADO ENRIQUE T	PO BOX 3145 LAREDO, TX 78044-3145
207113	HAYNES ANNA Q	PO BOX 450053 LAREDO, TX 78045-0053
207123	RANCHO SAN JOSE LTD	4721 MCPHERSON RD STE 200 LAREDO, TX 78041-6404
207148	CITY OF LAREDO	1110 HOUSTON ST LAREDO, TX 78040-6019
207149	CITY OF LAREDO	PO BOX 579 LAREDO, TX 78042-0579
207150	WEBB COUNTY	PO BOX 29 LAREDO, TX 78042-0029
207154	TAFOYA HECTOR	2414 BERMUDA DR LAREDO, TX 78045-8101
207157	KILLAM RANCH PROPERTIES LTD	PO BOX 499 LAREDO, TX 78042-0499
207160	G & C DAUGHTERS INC	110 LAKE GENEVA DR LAREDO, TX 78041-1913
207161	KILLAM RANCH PROPERTIES LTD	PO BOX 499 LAREDO, TX 78042-0499
220014	QUINTANILLA ARTURO	4949 HAMILTON WOLFE RD APT 4103 SAN ANTONIO, TX 78229-4176
220019	SANTOS EKOLIA	620 INDEPENDENCE DR LAREDO, TX 78043-9743
220021	MORENO IONKA	1208 WHISPER HILL DR LAREDO, TX 78041-1911
220059	VELEN ALBERTO	614 INDEPENDENCE DR LAREDO, TX 78043-9743
220060	HERNANDEZ ROSA ANGELICA	612 INDEPENDENCE DR LAREDO, TX 78043-9743
220061	FELIX ANGEL & MR ROSA	610 INDEPENDENCE DR LAREDO, TX 78043-9743
220063	ZAPATA REBECA I	610 INDEPENDENCE DR LAREDO, TX 78043-9743
220064	ZAPATA NEREYDA & ESTELA	608 INDEPENDENCE DR LAREDO, TX 78043-9743
220065	TWIN PEAKS LLC	7200 BOB BULLOCK LOOP, # 3 LAREDO, TX 78041-2058
220066	TORRES ALEJANDRO GONZALEZ	1101 LAFAYETTO LOOP LAREDO, TX 78045-8113
220068	FARRELL PATRICK	1103 LAFAYETTO LOOP LAREDO, TX 78045-8113
220069	MARTINEZ ESMERALDA	703 INDEPENDENCE DR LAREDO, TX 78043-9744
220070	BOTELLO JAVIER & NATIVIDAD	704 INDEPENDENCE DR LAREDO, TX 78043-9744
220072	RIOS MARIA E	706 INDEPENDENCE DR LAREDO, TX 78043-9744
220073	CONDOLIDATED TEXAS HOLDINGS LLC	708 INDEPENDENCE DR LAREDO, TX 78043-9744
220074	CERVANTES OSCAR MORALES & HERNANDEZ JULETA	710 INDEPENDENCE DR LAREDO, TX 78043-9744
220075	TWIN PEAKS LLC	712 INDEPENDENCE DR LAREDO, TX 78043-9744
220076	POSADAS ALFREDO BURCIAGE &	714 INDEPENDENCE DR LAREDO, TX 78043-9744
220077	CASTILLO JAVIER GURL	716 INDEPENDENCE DR LAREDO, TX 78043-9744
220078	OLMEDO MARIA	718 INDEPENDENCE DR LAREDO, TX 78043-9744
220079	GONZALEZ ROSA MARIA	720 INDEPENDENCE DR LAREDO, TX 78043-9743
220080	BRONES SIMON & MR & MRS MR YESENIA	722 INDEPENDENCE DR LAREDO, TX 78043
220081	TWIN PEAKS LLC	804 INDEPENDENCE DR LAREDO, TX 78043-9745
220043	CANALES RAYMUNDO JR	3220 SAN AGUSTIN AVE LAREDO, TX 78040-1145

PROP ID	PROPERTY OWNER	ADDRESS
220045	GARZA HILDA	810 INDEPENDENCE DR LAREDO, TX 78043-9745
220046	POTTER ELSA	2915 SAN AGUSTIN AVE LAREDO, TX 78040-4372
220047	MARTINEZ TOMAS F	524 BASSWOOD DR LAREDO, TX 78045-7720
220048	CANALES IRMA	805 INDEPENDENCE DR LAREDO, TX 78043-9745
220050	GARZA BERNARDO & ROSALINDA	109 WYN OAK LAREDO, TX 78043-9141
220051	CASTILLO JAVIER & PAULETTE	4202 CASA DEL SOL BLVD LAREDO, TX 78043-6005
220052	CASTILLO CANDIDO & PAULETTE	4202 CASA DEL SOL BLVD LAREDO, TX 78043-6005
220054	CASA NORTE DEL SOL LTD	402 E CALTON RD LAREDO, TX 78041-3493
220055	RAMIREZ ARMANDO	1407 E FIESTA LOOP LAREDO, TX 78043-9713
220060	MONSIVAIS ONEY	1418 E FIESTA LOOP LAREDO, TX 78043-9712
220061	TRUJILLO MARIA & MARIA	1412 E FIESTA LOOP LAREDO, TX 78043-9712
220062	TRUJILLO MARIA & MARIA JOSE LUIS JR DECD	1410 W FIESTA LOOP LAREDO, TX 78043-9706
220063	GARZA DAINA	1306 W FIESTA LOOP LAREDO, TX 78043-9704
220064	IBARRA EMILIANO & MR GUADALUPE	1011 E SAUNDERS ST LAREDO, TX 78041
220065	GUERRA EMMA F REVOCABLE TRUST	21426 STONEWALL POWY APT 2403 SAN ANTONIO, TX 78256-1495
220066	MONSIVAIS ONEY & MR ROSA	1418 E FIESTA LOOP LAREDO, TX 78043-9712
220067	MONSIVAIS OF LAREDO INC	PO BOX 311 LAREDO, TX 78042-0311
220068	WEBB COUNTY	PO BOX 29 LAREDO, TX 78042-0029
220069	HAYNES ANNA Q	PO BOX 450053 LAREDO, TX 78045-0053
220070	WEBB COUNTY	PO BOX 29 LAREDO, TX 78042-0029
220071	GUERRA EMMA F REVOCABLE TRUST	1625 GRAHAM ST SAN ANTONIO, TX 78204-2138
220072	GUERRA EMMA F REVOCABLE TRUST	21426 STONEWALL POWY APT 2403 SAN ANTONIO, TX 78256-1495
220073	NAVARRETE ELISEO	6030 SAN BERNARDO AVE LAREDO, TX 78041-2001
220077	KILLAM DEVELOPMENT LTD	PO BOX 499 LAREDO, TX 78042-0499
220078	HIGH RISE VENTURES LTD	312 W MOLINA LOOP PHARR, TX 78577-4396
220079	KILLAM RANCH PROPERTIES LTD	PO BOX 499 LAREDO, TX 78042-0499
220080	KILLAM RANCH PROPERTIES LTD	PO BOX 499 LAREDO, TX 78042-0499
220081	SANCHEZ ROBERTO	11204 MCPHERSON RD STE 109 LAREDO, TX 78045-6577
220082	WEBB COUNTY	1000 HOUSTON ST LAREDO, TX 78040-6007
220083	GULPIN ROBERT J	11204 MCPHERSON RD STE 109 LAREDO, TX 78045-6577
220084	SBV PARTNERS LTD & PORRAS	PO BOX 3470 LAREDO, TX 78044-1870
220085	WEBB COUNTY	1000 HOUSTON ST LAREDO, TX 78040-6007
220086	STATE OF TEXAS	125 E 11TH ST AUSTIN, TX 78701-2409
220087	STATE OF TEXAS	125 E 11TH ST AUSTIN, TX 78701-2409
536020	STATE OF TEXAS	125 E 11TH ST AUSTIN, TX 78701-2409
536025	STATE OF TEXAS	125 E 11TH ST AUSTIN, TX 78701-2409
540074	STATE OF TEXAS	125 E 11TH ST AUSTIN, TX 78701-2409
540075	STATE OF TEXAS	125 E 11TH ST AUSTIN, TX 78701-2409
579610	CRA LAREDO ESCON LF	201 W HILLSIDE RD STE 7 LAREDO, TX 78041-6905
579632	CRA LAREDO ESCON LF	201 W HILLSIDE RD STE 7 LAREDO, TX 78041-6905
579975	CRA LAREDO ESCON LF	201 W HILLSIDE RD STE 7 LAREDO, TX 78041-6905
579976	CRA LAREDO ESCON LF	201 W HILLSIDE RD STE 7 LAREDO, TX 78041-6905
580027	YAQUI TOWN ETAL	PO BOX 452344 LAREDO, TX 78045-0058
580028	YAQUI TOWN ETAL	PO BOX 452344 LAREDO, TX 78045-0058
580038	LIU YUBIN ETAL	PO BOX 452344 LAREDO, TX 78045-0058
580795	WEBB COUNTY	PO BOX 29 LAREDO, TX 78042-0029
580798	GUERRA JORGE D & MR DORA A	4626 GRANDE BAY LAREDO, TX 78041-2017
580802	FLORES JOSE M	111 MARVIN LEON DR LAREDO, TX 78041-6638
580806	YOUNG PAUL H TRUST	3915 E MOUNT ST LAREDO, TX 78041-1131
580807	GARCIA ROSA ELIA	1208 YELLOWSTONE LAKE DR LAREDO, TX 78041-1965
580808	MARTINEZ PATRICIA	1211 YELLOWSTONE LAKE DR LAREDO, TX 78041-1965
598679	KILLAM RANCH PROPERTIES LTD	PO BOX 499 LAREDO, TX 78042-0499

Texas Department of Transportation

LAREDO DISTRICT

EPIMENIO GONZALEZ, P.E. - DISTRICT ENGINEER

US 59 FEASIBILITY STUDY
WEBB COUNTY, TEXAS
CSJ: 0542-01-094

POTENTIAL CONCEPTS
OCTOBER 2023

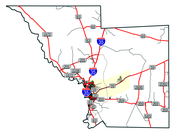

LOCATION MAP

NOT TO SCALE

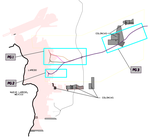

ROLL MAP LOCATION

NOT TO SCALE

LEGEND

ALTERNATIVE ROUTES
- PINK CONCEPT
- ORANGE CONCEPT
- GREEN CONCEPT
- PURPLE CONCEPT

ADDITIONAL LOCATIONS OF INTEREST
- POLICE STATION
- FIRE STATION
- HOSPITAL
- AIRPORT
- SCHOOL
- GOLF COURSE
- CITY LIMITS
- UTILITIES
- MISC WELLS
- PARCEL PROP ID
- DISPLACEMENTS
- RECREATIONAL AREAS

TRANSPORTATION ROUTES
- INTERSTATE ROUTE
- US HIGHWAY
- STATE HIGHWAY
- RAILROAD
- PLANNED OUTER LOOP

ENVIRONMENTAL CONSTRAINTS
- 100-Year Flood Plain
- Regulatory Floodway
- WETLANDS
- PARK
- CEMETERY
- FUTURE DEVELOPMENTS
- VIVA LAREDO DEVELOPMENTS

PRELIMINARY: SUBJECT TO CHANGE BASED ON FUTURE DEVELOPMENTS, REGULATORY REVIEWS AND TECHNICAL REVIEW.

NOT ENTIRELY FOR CONSTRUCTION, BIDDING OR PERMIT PURPOSES.

DATE APPROVED: | DATE SUBMITTED:

SCHEMATIC PREPARED BY:

BMCE ENGINEERING, INC.
REGISTRATION NUMBER F-8415

KENNETH ROLLER MCKENNY | LINTON
NAME | P.E. NUMBER

10/18/2023
DATE

6200 BRYSON POINT PARKWAY,
SUITE 100
FORT WORTH, TX 76132
PHONE NUMBER: (817) 738-7 ext.

0 250 500 1000

VERTICAL SCALE (FT)

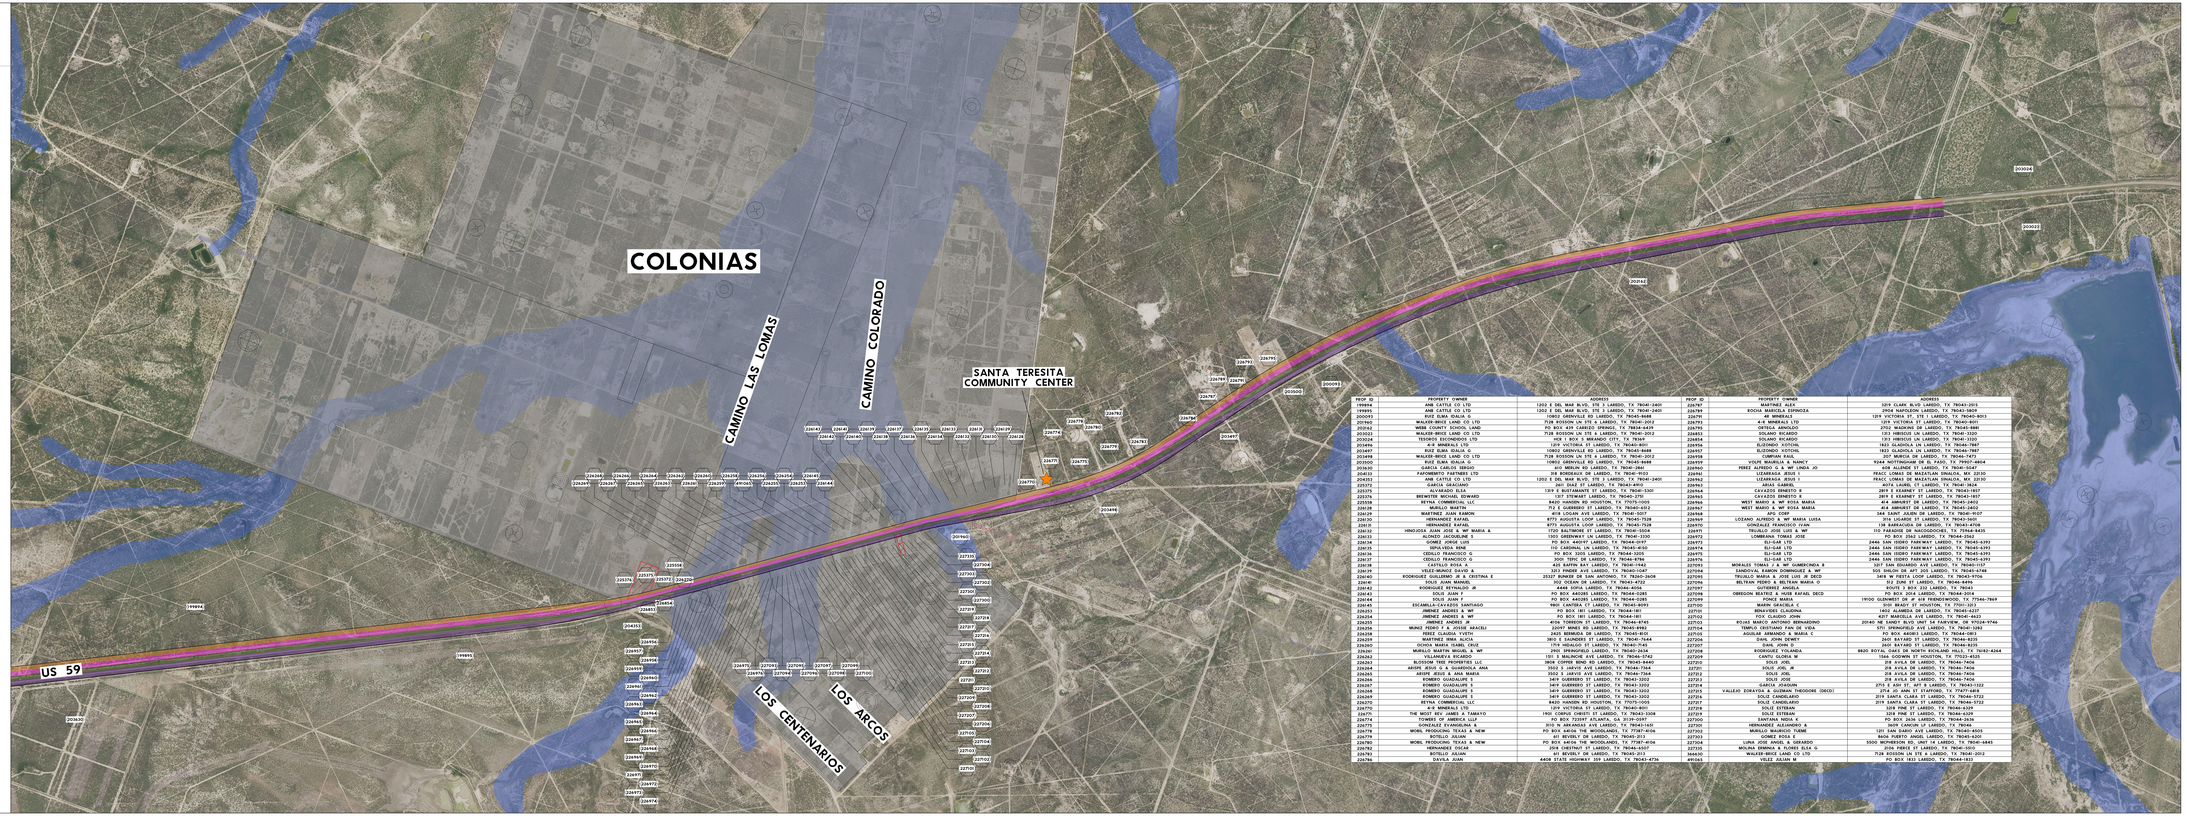

PROP ID	PROPERTY OWNER	ADDRESS
199984	ANR CATTLE CO LTD	1202 E DEL MAR BLVD, STE 3 LAREDO, TX 78041-2401
199985	ANR CATTLE CO LTD	1202 E DEL MAR BLVD, STE 3 LAREDO, TX 78041-2401
200093	RUIZ ELMA IDALIA G	10802 GRENVILLE RD LAREDO, TX 78045-8688
200960	WALKER-BRICE LAND CO LTD	7128 BOSSON LN STE 6 LAREDO, TX 78041-2012
202062	WEBB COUNTY SCHOOL LAND	PO BOX 439 CARRIZO SPRINGS, TX 78834-0439
202063	WEBB COUNTY SCHOOL LAND	PO BOX 439 CARRIZO SPRINGS, TX 78834-0439
203524	RESORES ESCONDIDOS LTD	400 S MAIN B BRAZORIA CITY, TX 77422
203896	4-B MINERALS LTD	1219 VICTORIA ST LAREDO, TX 78040-8011
203897	RUIZ ELMA IDALIA G	10802 GRENVILLE RD LAREDO, TX 78045-8688
203898	WALKER-BRICE LAND CO LTD	7128 BOSSON LN STE 6 LAREDO, TX 78041-2012
203899	WEBB COUNTY SCHOOL LAND	PO BOX 439 CARRIZO SPRINGS, TX 78834-0439
203900	GARCIA CARLOS SERGIO	600 MERLIN RD LAREDO, TX 78041-1841
204033	FAFOMERTO FARTABES LTD	318 BORDEAUX DR LAREDO, TX 78041-9103
204203	ANR CATTLE CO LTD	1202 E DEL MAR BLVD, STE 3 LAREDO, TX 78041-2401
225372	GARCIA CRACIANO	201 DIAZ ST LAREDO, TX 78041-8910
225373	ZAPATA ROSA	1311 E SAN DIEGO AVE LAREDO, TX 78040-5301
225375	BRENNTER MICHAEL EDWARD	11 E STEWART LAREDO, TX 78041-1711
225558	REYNA COMMERCIAL LLC	8400 HANSEN RD HOUSTON, TX 77075-1005
226128	MURILLO MARTIN	712 E GUIDEROZ ST LAREDO, TX 78040-4312
226129	MARTINEZ JUAN RAMON	4118 LOGAN AVE LAREDO, TX 78041-5017
226130	HERNANDEZ ALEJANDRO	4118 LOGAN AVE LAREDO, TX 78041-5017
226131	HERNANDEZ RAFAEL	8777 AUGUSTA LOOP LAREDO, TX 78045-7528
226132	HINOJOSA JUAN JOSE & MF MARIA A	1720 BALTIMORE ST LAREDO, TX 78041-5504
226133	ALFRED JACQUELINE S	1303 GREENWAY DR LAREDO, TX 78041-3200
226134	GOMEZ JORGE LUIS	PO BOX 440197 LAREDO, TX 78044-0197
226135	SEPULVEDA RENE	110 CARDINAL LN LAREDO, TX 78045-8140
226136	CEDILLO FRANCISCO G	PO BOX 3205 LAREDO, TX 78044-3205
226137	CEDILLO FRANCISCO G	PO BOX 3205 LAREDO, TX 78044-3205
226138	CASTILLO ROSA A	420 KAFFIN WAY LAREDO, TX 78041-1942
226139	VELEZ-MUNOZ DAVID A	303 PINDER AVE LAREDO, TX 78040-1047
226140	RODRIGUEZ GUILLERMO JR & CRISTINA E	25137 RUNGER DR SAN ANTONIO, TX 78260-3608
226141	SOLIS JUAN MANUEL	302 OCEAN DR LAREDO, TX 78041-4722
226142	RODRIGUEZ GUILLERMO JR	302 OCEAN DR LAREDO, TX 78041-4722
226143	SOLIS JUAN F	PO BOX 440285 LAREDO, TX 78044-0285
226144	SOLIS JUAN F	PO BOX 440285 LAREDO, TX 78044-0285
226145	ESCAMILLA-CAVAZOS SANTIAGO	1801 CANTERA CT LAREDO, TX 78045-8093
226253	JIMENEZ ANDRES A MF	PO BOX 1811 LAREDO, TX 78044-1811
226254	JIMENEZ ANDRES A MF	PO BOX 1811 LAREDO, TX 78044-1811
226255	JIMENEZ ANDRES A JR	4114 TORRION ST LAREDO, TX 78044-8785
226256	MUNIZ PEDRO F & JOSEB ABACELI	2207T BIRES RD LAREDO, TX 78045-8982
226258	PEREZ CLAUDIA YVETH	2423 BERMUDA DR LAREDO, TX 78040-9101
226259	MARTINEZ RMA ALICIA	3813 E SAUNDERS ST LAREDO, TX 78041-7644
226260	OCHOA-MARTINEZ ALEJANDRO	1701 SPRINGFIELD LAREDO, TX 78040-3412
226261	MURILLO MARTIN MIGUEL & MF	1701 SPRINGFIELD LAREDO, TX 78040-3412
226262	VILLANUEVA RICARDO	1311 S MALINCHE AVE LAREDO, TX 78040-5742
226263	BLOSSOM TREE PROPERTIES LLC	3606 COFFEE BEND RD LAREDO, TX 78045-8440
226264	ARISPE JESUS G & GUADDOLA ANA	3502 S JARVIS AVE LAREDO, TX 78041-7344
226265	ARISPE JESUS G & ANA MARIA	3502 S JARVIS AVE LAREDO, TX 78041-7344
226266	ROMERO GUADALUPE S	3419 GUERRERO ST LAREDO, TX 78041-3202
226267	ROMERO GUADALUPE S	3419 GUERRERO ST LAREDO, TX 78041-3202
226268	ROMERO GUADALUPE S	3419 GUERRERO ST LAREDO, TX 78041-3202
226269	ROMERO GUADALUPE S	3419 GUERRERO ST LAREDO, TX 78041-3202
226270	REYNA COMMERCIAL LLC	8400 HANSEN RD HOUSTON, TX 77075-1005
226770	4-B MINERALS LTD	1219 VICTORIA ST LAREDO, TX 78040-8011
226771	THE MARTINEZ FAMILY TRUST	1904 CLARK BLVD LAREDO, TX 78041-2015
226774	TOWER OF AMERICA LLC	PO BOX 71297 ATLANTA, GA 31139-0297
226775	GONZALEZ EVANGELINA A	3113 N ARKANSAS AVE LAREDO, TX 78041-1610
226776	WOBI PRODUCING TEXAS A NEW	PO BOX 1450 THE WOODLANDS, TX 77387-4016
226779	BOTELLO JULIAN	411 BEVERLY DR LAREDO, TX 78041-2113
226780	WOBI PRODUCING TEXAS A NEW	PO BOX 1450 THE WOODLANDS, TX 77387-4016
226781	HERNANDEZ OSCAR	2018 CHESTNUT ST LAREDO, TX 78044-4107
226782	BOTELLO JULIAN	411 BEVERLY DR LAREDO, TX 78041-2113
226786	DAVILA JUAN	4609 STATE HIGHWAY 359 LAREDO, TX 78045-8756
226787	MARTINEZ ALEX	1204 CLARK BLVD LAREDO, TX 78041-2015
226789	BOOHA MARICELA ESPINOZA	2908 NAPOLEON LAREDO, TX 78040-5809
226791	4-B MINERALS	1219 VICTORIA ST, STE 1 LAREDO, TX 78040-8013
226793	4-B MINERALS LTD	1219 VICTORIA ST LAREDO, TX 78040-8011
226795	ORTEGA ARNOLDO	2703 MADKINS DR LAREDO, TX 78045-8881
226796	ORTEGA ARNOLDO	2703 MADKINS DR LAREDO, TX 78045-8881
226797	VOLANO RICARDO	1313 HIBISCUS LN LAREDO, TX 78041-3320
226798	VOLANO RICARDO	1313 ALAMOLA LN LAREDO, TX 78041-7987
226799	ELIZONDO VITOMIL	1311 ALAMOLA LN LAREDO, TX 78041-7987
226800	ELIZONDO VITOMIL	1311 GLADIOLA LN LAREDO, TX 78041-7987
226958	CUMPIAN RAUL	207 MURCIA DR LAREDO, TX 78041-7473
226959	VILLARREAL JOHN NANCY	9246 CHARLOTTE DR SAN ANTONIO, TX 78217-6054
226960	PEREZ ALFREDO G & MF LINDA JO	4108 ALLENDE ST LAREDO, TX 78041-5047
226961	LIZARRAGA JESUS I	FRACC COMAS DE MAZATLAN SINALOA, MX 22230
226962	LIZARRAGA JESUS I	FRACC COMAS DE MAZATLAN SINALOA, MX 22230
226963	ARIAS GABRIEL	4174 LAUREL CT LAREDO, TX 78041-3834
226964	CAVAZOS ERNESTO B	2813 E ESAMANT ST LAREDO, TX 78041-1827
226965	CAVAZOS ERNESTO B	2813 E ESAMANT ST LAREDO, TX 78041-1827
226966	WEST MARIO A MF ROSA MARIA	414 AMHURST DR LAREDO, TX 78041-2402
226967	WEST MARIO A MF ROSA MARIA	414 AMHURST DR LAREDO, TX 78041-2402
226968	APG CORP	344 SAINT JULIEN DR LAREDO, TX 78041-9107
226969	LOZANO ROSA MARIA MARIA LUISA	1311 ALAMOLA LN LAREDO, TX 78041-7987
226970	GONZALEZ FRANCISCO IVAN	110 BARRAGAN DR LAREDO, TX 78045-4978
226971	TRUJILLO JOSE LUIS A MF	110 PARADISE DR NUEVOGOCHORES, TX 78046-8435
226972	LOMBRANA TOMAS JOSE	PO BOX 2062 LAREDO, TX 78044-2062
226973	ELI-GAR LTD	2446 SAN ISIDRO FARMWAY LAREDO, TX 78045-4393
226974	ELI-GAR LTD	2446 SAN ISIDRO FARMWAY LAREDO, TX 78045-4393
226975	ELI-GAR LTD	2446 SAN ISIDRO FARMWAY LAREDO, TX 78045-4393
226976	ELI-GAR LTD	2446 SAN ISIDRO FARMWAY LAREDO, TX 78045-4393
227073	MORALES TOMAS J & MF GUMERCINDA B	3207 SAN EDUARDO AVE LAREDO, TX 78040-1137
227074	SANDOVAL RAMON DOMINGUEZ & MF	505 SHILOH DR APT 205 LAREDO, TX 78041-6748
227075	TRUJILLO MARIA A JOSE LUIS JR DECD	3419 W FESTA LOOP LAREDO, TX 78045-9706
227076	BELTRAN PEDRO & BELTRAN MARIA O	512 JUNI ST LAREDO, TX 78046-8496
227077	BELTRAN PEDRO & MF MARIA	512 JUNI ST LAREDO, TX 78046-8496
227078	OBREGON BEATRIZ & AUDE RAFAEL DECD	PO BOX 2054 LAREDO, TX 78044-2054
227079	PONCE MARIA	19100 GLENWEST DR # 618 FRIENDSWOOD, TX 77546-7869
227080	MARIN GRACIELA G	3101 BEAUTY ST HOUSTON, TX 77051-2615
227101	BENAVIDES CLAUDINA	1403 ALAMEDA DR LAREDO, TX 78045-4237
227102	ROJAS MARCO ANTONIO BERNARDINO	20480 NE SANDY BLVD UNIT 14 FAIRVIEW, OR 97024-9745
227103	ROJAS MARCO ANTONIO BERNARDINO	20480 NE SANDY BLVD UNIT 14 FAIRVIEW, OR 97024-9745
227104	TEMPLO CRISTIANO FAN DE VIDA	5711 SPRINGFIELD AVE LAREDO, TX 78041-1261
227105	AGUILAR ARMANDO & MARIA	2401 BAYARD ST LAREDO, TX 78044-0813
227106	DAHL JOHN DEWEY	2401 BAYARD ST LAREDO, TX 78044-8213
227107	DAHL JOHN DEWEY	2401 BAYARD ST LAREDO, TX 78044-8213
227108	RODRIGUEZ TYLANDRA	8820 ROYAL OAKS DR NORTH RICHLAND HILLS, TX 76182-6264
227109	CANTU GLORIA M	1346 GODWIN ST HOUSTON, TX 77023-4325
227201	SOLIS JOEL	218 AVILA DR LAREDO, TX 78041-7406
227202	SOLIS JOEL JR	218 AVILA DR LAREDO, TX 78041-7406
227203	SOLIS JOEL	218 AVILA DR LAREDO, TX 78041-7406
227204	SOLIS JOEL	218 AVILA DR LAREDO, TX 78041-7406
227205	GARCIA JOAQUIN	270 CAMINO COLORADO LAREDO, TX 78041-1122
227206	VALLEJO EDRAYSUN & GUZMAN THEODORE DECD	2714 JO ANN ST STAFFORD, TX 77477-6818
227207	SOLIS CANDELARIO	2119 SANTA CLARA ST LAREDO, TX 78044-5722
227208	SOLIS CANDELARIO	2119 SANTA CLARA ST LAREDO, TX 78044-5722
227209	SOLIS ESTEBAN	1219 PINE ST LAREDO, TX 78044-6109
227210	SOLIS ESTEBAN	1219 PINE ST LAREDO, TX 78044-6109
227211	SANTANA MARIA E	PO BOX 2816 LAREDO, TX 78044-2816
227212	HERNANDEZ ALEJANDRO A	3609 CANYON LN LAREDO, TX 78046
227213	MURILLO MAURICIO TIAGNE	1201 SAN DIEGO AVE LAREDO, TX 78040-4205
227214	GOMEZ ROSA E	8604 PUERTO ANGEL LAREDO, TX 78045-6201
227215	LUNA MARIA DE LOURDES ALVARADO	5500 SAN ANTONIO AVE LAREDO, TX 78041-6845
227216	MOLINA EMMNA & FLORES ELSA G	2106 FORCE ST LAREDO, TX 78041-1506
264030	WALKER-BRICE LAND CO LTD	7128 BOSSON LN STE 6 LAREDO, TX 78041-2012
491060	VELEZ JULIAN M	PO BOX 1833 LAREDO, TX 78044-1833